

No. 5 CROSSBAR SYSTEM FUNCTIONAL DIAGRAMS SFD-10-01

THIS MATERIAL IS FOR THE USE OF BELL SYSTEM EMPLOYEES ONLY AND FOR BELL SYSTEM PURPOSES ONLY. ITS DISTRIBUTION IS IN NO SENSE A PUBLICATION . ITS CONTENTS MAY NOT BE RELEASED OUTSIDE THE BELL SYSTEM NOR MAY ANY PORTION BE REPRODUCED IN ANY FORM WITHOUT PRIOR WRITTEN APPROVAL BY BELL LABORATORIES.



DWG ISSUE	SCD ISSUE	DWG ISSUE	SCD ISSUE	DWG ISSUE	SCD ISSUE
1	1	2	2		
DWG ISSUE	SCD ISSUE	DATE ISSUED	DRAWN	APPD	
3	3	2-21-74	CDI RGA	JCT DAJ THJ	
4	4	1-10-77	CDI RGA	JCT DAJ THJ	
5	5	4-15-78	CDI NLF	JCT DAJ RCA	

CONTENTS		SHEET NO	ISSUE NO											
			5	6	7	8	9	10	11	12	13	14		
SHEET INDEX	RESERVED	A001	5											
		A002	5											
		A003	5											
		A004	5											
		A005	5											
		A006	5											
		A007	5											
		A008	5											
		A009	5											
		A010	5											
		A011	5											
		A012	5											
		A013	5											
		A014	5											
		A015	5											
INFORMATION NOTES	GENERAL DESCRIPTION	A101	5											
	INFORMATION NOTES	A102	5											
	SYMBOLS	A103	5											
	CONNECTING CKT INDEX	A104	5											
NO 5 CROSSBAR FLOW CHARTS														
DOUBLE SIDED 2/X TROUBLE CARD (E5488) FLOW CHART INDEX FOR ANALYSIS		A201	5											
DOUBLE SIDED 2/X TROUBLE CARD		A202	5											
DOUBLE SIDED 1/X TROUBLE CARD (E4393) FLOW CHART INDEX FOR ANALYSIS		A203	5											
DOUBLE SIDED 1/X TROUBLE CARD		A204	5											
SINGLE SIDED 1/X TROUBLE CARD (E3638) FLOW CHART INDEX FOR ANALYSIS		A205	5											
SINGLE SIDED 1/X TROUBLE CARD		A206	5											
SINGLE SIDED 1/X TROUBLE CARD		A207	5											
APPARATUS INDEX (VOLUME 1)		A301	5											
		A302	5											
		A303	5											
		A304	5											
		A305	5											
		A306	5											
		A307	5											
		A308	5											
		A309	5											
		A310	5											
		A311	5											
		A312	5											
		A313	5											
		A314	5											
CANCELED ON DWG ISSUE 4														
LEAD INDEX (VOLUME 1)		A401	5											
		A402	5											
		A403	5											
		A404	5											
		A405	5											
		A406	5											
		A407	5											
		A408	5											
		A409	5											
		A410	5											
		A411	5											
APPARATUS INDEX (VOLUME 2)		A501	5											
		A502	5											
		A503	5											
		A504	5											
		A505	5											
		A506	5											
		A507	5											
		A508	5											
		A509	5											
		A510	5											

CONTENTS		SHEET NO	ISSUE NO											
			5	6	7	8	9	10	11	12	13	14		
LEAD INDEX (VOLUME 2)		A601	5											
		A602	5											
		A603	5											
		A604	5											
		A605	5											
		A606	5											
		A607	5											
		A608	5											
APPARATUS INDEX (VOLUME 3)		A701	5											
		A702	5											
		A703	5											
		A704	5											
		A705	5											
		A706	5											
		A707	5											
		A708	5											
		A709	5											
		A710	5											
		A711	5											
		A712	5											
LEAD INDEX (VOLUME 3)		A801	5											
		A802	5											
		A803	5											
		A804	5											
		A805	5											
		A806	5											
		A807	5											
		A808	5											

SHEET INDEX NOTES

1. WHEN CHANGES ARE MADE IN THIS DRAWING, ONLY THOSE SHEETS AFFECTED WILL BE REISSUED.

2. THIS SHEET INDEX WILL BE REISSUED AND BROUGHT UP TO DATE EACH TIME ANY SHEET OF THE DRAWING IS REISSUED, OR A NEW SHEET IS ADDED.

3. THE ISSUE NUMBER ASSIGNED TO A CHANGED OR NEW SHEET WILL BE THE SAME ISSUE NUMBER AS THAT OF THE SHEET INDEX.

4. SHEETS THAT ARE NOT CHANGED WILL RETAIN THEIR EXISTING ISSUE NUMBER.

5. THE LAST ISSUE NUMBER OF THE SHEET INDEX IS RECOGNIZED AS THE LATEST ISSUE NUMBER OF THE DRAWING AS A WHOLE.

SUPPORTING INFORMATION

CATEGORY	NO

BC02

CROSSBAR SYSTEMS
NO 5

SYSTEM FUNCTIONAL DIAGRAMS

BELL TELEPHONE LABORATORIES
INCORPORATED

DWG. SIZE
6S

PRINTED IN U.S.A.

ISSUE
5

INFORMATION

SFD-10-01-A001
1,274 SHEETS
238 OVERLAYS

SFD-10-01-A001

SHEET INDEX

CONTENTS	SHEET NO	ISSUE NO													
		5	6	7	8	9	10	11	12	13	14				
PART B0 - DIAL TONE TROUBLE CARD ANALYSIS	B001	4													
FLOW CHART FOR ANALYSIS OF TROUBLE CARD FOR DIAL TONE CLASS OF CALL	B002	4													
SEQUENCE CHART-DIAL TONE MARKER TROUBLE ANALYSIS	B003	4													
SEQUENCE CHART-PART 1 OF DIAL TONE MARKER	B004	5													
SEQUENCE CHART-PART 2 OF DIAL TONE MARKER	B005	4													
SEQUENCE CHART-PART 3 OF DIAL TONE MARKER	B006	4													
SEQUENCE CHART-DIAL TONE MARKER FIRST RETEST AND RECYCLE	B007	4													
SEQUENCE CHART-DIAL TONE MARKER 2ND RETEST AND ROUTE ADVANCE	B008	4													
FLOW CHART SHOWING JUNCTIOR RETEST, RECYCLE, AND ROUTE ADVANCE	B009	3													
PART B1 - DIAL TONE MARKER INPUT	B101	4													
DIAL TONE MARKER PREFERENCE AND SEIZURE	B102	3													
DIAL TONE MARKER PREFERENCE AND SEIZURE	B103	3													
SEIZURE OF DIAL TONE MARKER AND INITIAL INPUT TO MARKER	B104	4													
TYPE OF ORIGINATING REGISTER INPUT TO DIAL TONE MARKER	B105	3													
MISCELLANEOUS INPUTS TO DIAL TONE MARKER AND TROUBLE RELEASE CONTROLS	B106	4													
LINE LOCATION INPUT TO MARKER	B107	4													
VERTICAL GROUP SELECTION	B108	3													
HORIZONTAL GROUP AND VERTICAL FILE SELECTION	B109	3													
MAKE-BUSY AND INDICATING LEADS	B110	4													
DIAL TONE MARKER TIMING CIRCUITS	B111	5													
LINE LOAD CONTROL	B112	4													
CANCELED ON DWG ISSUE 2	B113														
LINE LINK FRAME NUMBER AUXILIARY RELAYS	B114	4													
PART B2 - CONNECTION TO TRUNK LINK FRAME AND ORIGINATING REGISTER	B201	4													
IDLE ORIGINATING REGISTER TEST	B202	4													
TRUNK LINK FRAME SELECTION	B203	3													
TRUNK LINK FRAME SEIZURE	B204	4													
TRUNK LINK FRAME MEMORY	B205	3													
ROUTE ADVANCE AND RECYCLE	B206	4													
DIAL TONE MARKER CROSS RELAY INDICATIONS	B207	3													
ORIGINATING REGISTER SELECTION	B208	4													
ORIGINATING REGISTER SEIZURE	B209	4													
PART B3 - CONNECTION TO LINE LINK FRAME	B301	4													
LINE LINK FRAME SEIZURE	B302	4													
LINE LINK FRAME SEIZURE	B303	4													
CLASS OF SERVICE INPUT TO MARKER (20,30,60 CLASSES OF SERVICE)	B304	4													
CLASS OF SERVICE INPUT TO MARKER (100 CLASSES OF SERVICE)	B305	4													
LINE LINK FRAME LOCKOUT	B306	3													
PART B4 - NETWORK CONNECTION AND TRANSMISSION OF INFORMATION TO ORIGINATING REGISTER	B401	4													
JUNCTIOR PATTERN UNITS CONTROL	B402	3													
JUNCTIOR PATTERN TENS CONTROL	B403	3													
SEQUENCE CHART-JUNCTIOR SEQUENCE CONTROL	B404	4													
JUNCTIOR SEQUENCE CONTROL	B405	3													
JUNCTIOR SUBGROUP SELECTION FOR 2,2-3,5,AND 10 TLF SIZES	B406	3													
JUNCTIOR SUBGROUP SELECTION FOR 3,4,6,7,8,9 TLF SIZES	B407	3													
JUNCTIOR SUBGROUP CONNECTOR RELAYS	B408	3													

CONTENTS	SHEET NO	ISSUE NO													
		5	6	7	8	9	10	11	12	13	14				
CANCELED ON DWG ISSUE 2															
RIGHT OR LEFT REGULAR EXTENSION, OR SECOND EXTENSION TRUNK LINK FRAME	B409														
JUNCTIOR CONNECT RELAYS	B410	3													
DIAL TONE MARKER CHANNEL TEST CONTROL	B411	3													
SEQUENCE CHART-CONTROL OF CHANNEL SELECTION BY MASTER TEST CONTROL	B412	3													
DIAL TONE MARKER CHANNEL TEST AND SELECTION	B413	4													
DIAL TONE MARKER CHANNEL TEST AND SELECTION FAILURE TO MATCH	B414	4													
LINE LINK FRAME SELECT MAGNET OPERATION	B415	3													
TRUNK LINK FRAME SELECT MAGNET OPERATION (SD-26032-01)	B416	4													
TRUNK LINK FRAME SELECT AND HOLD MAGNET OPERATION (SD-27879-01)	B417	3													
HOLD MAGNET OPERATION	B418	4													
HOLD MAGNET TIMING AND CONTROL	B419	4													
HOLD MAGNET TIMING AND CONTROL	B420	4													
HOLD MAGNET SIMULATION AND CONTROL BY MASTER TEST CONTROL ON DT AND OR CLASS OF TEST	B421	4													
HOLD MAGNET OPERATION AND SLEEVE CHECK BY DIAL TONE MARKER	B422	4													
OPTIONAL ARRANGEMENTS OF HOLD MAGNET OPERATION AND SLEEVE CHECK BY DIAL TONE MARKER	B423	4													
DIAL TONE MARKER CONTINUITY AND FALSE CROSS AND GROUND TESTS	B424	3													
TRANSMITTAL AND INTEGRITY CHECK TO ORIGINATING REGISTER	B425	4													
TRANSMITTAL AND INTEGRITY CHECK TO ORIGINATING REGISTER	B426	4													
REGISTRATION AND MEMORY CIRCUIT CHECK	B427	4													
TRANSMITTAL AND INTEGRITY CHECK TO ORIGINATING REGISTER	B428	3													
TEST AND MONITOR INDICATIONS TO ORIGINATING REGISTER	B429	4													
NO TEST CONNECTOR	B430	3													
	B431	3													
PART B5 - MARKER RELEASE, DIALING	B501	4													
DIAL TONE MARKER DISCONNECT CONTROL	B502	3													
ORIGINATING REGISTER DIAL TONE, DIALING PATH, AND TIP PARTY TEST	B503	5													
ORIGINATING REGISTER SEQUENCE CHART REGULAR CALL-INDIVIDUAL LINE (7 DIGITS DIALED)	B504	3													
ORIGINATING REGISTER SEQUENCE CHART "TOUCH-TONE" R PULSING	B505	3													
DIALING AND DIGIT REGISTRATION	B506	3													
DIALING AND PULSE COUNTING	B507	4													
"TOUCH-TONE" CONTROL	B508	3													
DIGIT STEERING AND REGISTRATION	B509	4													
RESERVED	B510														
ORIGINATING REGISTER COIN TEST	B511	3													
ORIGINATING REGISTER MARKER START CONTROL-PRETRANSLATOR START	B512	4													
ORIGINATING REGISTER TIMING, ALARMS, AND MISC	B513	3													
PART B6 - PRETRANSLATION	B601	3													
SEQUENCE CHART PRETRANSLATION-7 DIGIT CALL AND 10 DIGIT CALL WITH OR WITHOUT STATIONS DELAY	B602	3													
INPUTS TO PRETRANSLATOR	B603	5													
PRETRANSLATOR PREFERENCE AND SEIZURE	B604	4													
PRETRANSLATOR PREFERENCE AND SEIZURE	B605	3													
PRETRANSLATOR CODE TRANSLATION	B606	3													
PRETRANSLATOR CODE TRANSLATION	B607	3													
PRETRANSLATOR RELEASE	B608	3													
PRETRANSLATOR RELEASE	B609	4													
CROSS CONNECTION INFORMATION	B610	3													
PRETRANSLATOR TIMING AND ALARMS	B611	5													
PART B7 - MAINTENANCE	B701	3													
SIMULATION OF DIAL TONE CALLS WHICH PRODUCE 2/X DOUBLE SIDED TROUBLE RECORD CARDS (E5488)	B702	3													
NO 5 CSBR 2/X DOUBLE SIDED TROUBLE RECORD CARD (E5488) INDICATING DESIGNATIONS WHICH MAY BE PERFORATED ON A DIAL TONE MARKER TROUBLE RECORD CARD	B703	4													
SIMULATION OF DIAL TONE CALLS WHICH PRODUCE 1/X DOUBLE SIDED TROUBLE RECORD CARDS (E4393)	B704	3													
NO 5 CSBR 1/X DOUBLE SIDED TROUBLE RECORD CARD (E4393) INDICATING DESIGNATIONS WHICH MAY BE PERFORATED ON A DIAL TONE MARKER TROUBLE RECORD CARD	B705	4													
SIMULATION OF DIAL TONE CALLS WHICH PRODUCE 1/X SINGLE SIDED TROUBLE RECORD CARDS (E3638)	B706	3													
NO 5 CSBR 1/X SINGLE SIDED TROUBLE RECORD CARD (E3638) INDICATING DESIGNATIONS WHICH MAY BE PERFORATED ON A DIAL TONE MARKER TROUBLE RECORD CARD	B707	3													
CORRELATION BETWEEN JUNCTIOR GROUP, JUNCTIOR STEP, AND JUNCTIOR SEQUENCE SELECTION	B708	3													

ISSUE		DWG SIZE	SYSTEM FUNCTIONAL DIAGRAMS	
5		6S		
SFD-10-01-		A002	BELL LABORATORIES	

SHEET INDEX

CONTENTS	SHEET NO	ISSUE NO											
		5	6	7	8	9	10	11	12	13	14		
SIMULATION OF DIAL TONE CALLS WHICH PRODUCE AN AUTOMATIC TROUBLE ANALYSIS EXCEPTION REPORT	B709	3											
DIAL TONE CLASS OF TEST	B710	4											
DIAL TONE CLASS OF TEST	B711	4											
ORIGINATING REGISTER CLASS OF TEST	B712	4											
ORIGINATING REGISTER CLASS OF TEST	B713	3											
SIMULATION OF PRETRANSLATION CALLS WHICH PRODUCE 2/X DOUBLE SIDED TROUBLE RECORD CARDS (E5488)	B714	3											
NO 5 CSBR 2/X DOUBLE SIDED TROUBLE RECORD CARD (E5488) INDICATING DESIGNATIONS WHICH MAY BE PERFORATED ON A PRETRANSLATION TROUBLE RECORD CARD	B715	3											
SIMULATION OF PRETRANSLATION CALLS WHICH PRODUCE 1/X DOUBLE SIDED TROUBLE RECORD CARDS (E4393)	B716	3											
NO 5 CSBR 1/X DOUBLE SIDED TROUBLE RECORD CARD (E4393) INDICATING DESIGNATIONS WHICH MAY BE PERFORATED ON A PRETRANSLATION TROUBLE RECORD CARD	B717	3											
SIMULATION OF PRETRANSLATION CALLS WHICH PRODUCE 1/X SINGLE SIDED TROUBLE RECORD CARD (E3638)	B718	3											
NO 5 CSBR 1/X SINGLE SIDED TROUBLE RECORD CARD (E3638) INDICATING DESIGNATIONS WHICH MAY BE PERFORATED ON A PRETRANSLATION TROUBLE RECORD CARD	B719	3											
SIMULATION OF PRETRANSLATION CALLS WHICH PRODUCE AN AUTOMATIC TROUBLE ANALYSIS EXCEPTION REPORT	B720	3											
PRETRANSLATION CLASS OF TEST	B721	3											
PART CO - SUBSCRIBER OUTGOING CALL TROUBLE CARD ANALYSIS	C001	3											
FLOW CHART FOR ANALYSIS OF TROUBLE CARD FOR SUBSCRIBER OUTGOING CALL	C002	4											
SEQUENCE CHART-SUBSCRIBER OUTGOING CALL TROUBLE ANALYSIS	C003	5											
PART C1 - INPUT TO COMPLETING MARKER AND CODE TRANSLATION	C101	3											
SEQUENCE CHART-SEIZURE OF COMPLETING MARKER BY ORIGINATING REGISTER	C102	4											
RESERVED	C103												
COMPLETING MARKER PREFERENCE AND SEIZURE	C104	3											
COMPLETING MARKER PREFERENCE AND SEIZURE	C105	3											
MAKE-BUSY AND INDICATING LEADS	C106	4											
ORIGINATING REGISTER AND CONNECTOR CONTROLS	C107	4											
INPUTS TO MARKER	C108	4											
STANDING CROSS RELAY-TROUBLE INDICATIONS	C109	3											
TRANSLATOR CONTROL LEADS	C110	4											
INPUTS FROM ORIGINATING REGISTER TO MARKER	C111	3											
INPUTS FROM ORIGINATING REGISTER TO MARKER	C112	3											
INPUTS FROM ORIGINATING REGISTER TO MARKER	C113	4											
LINE LOCATION-INPUT FROM ORIGINATING REGISTER TO MARKER-TRANSMISSION TO SENDER	C114	5											
CALLED NUMBER INPUT FROM ORIGINATING REGISTER TO MARKER	C115	4											
SEQUENCE CHART-TRANSLATION, SCREENING, AND ROUTING	C116	4											
RESERVED	C117												
TRANSLATION, SCREENING, ROUTE AND ROUTE SERIES RELAY FUNCTIONS	C118	4											
TRANSLATION, SCREENING, ROUTE AND ROUTE SERIES RELAY FUNCTIONS	C119	4											
"A" DIGIT TRANSLATION	C120	4											
CODE POINTS 2 DIGIT TRANSLATION	C121	3											
CODE POINTS 3 DIGIT TRANSLATION	C122	3											
RESERVED	C123												
TYPICAL ROUTING OF CALLS	C124	3											
CLASS OF SERVICE AND SCREENING RELAY CONNECTIONS	C125	3											
CLASS OF SERVICE AND SCREENING RELAY CONNECTIONS	C126	4											
CLASS OF SERVICE AND SCREENING RELAY CONNECTIONS	C127	3											
TYPICAL ROUTE, ROUTE RELAY, AND ROUTE SERIES RELAY CROSS CONNECTIONS	C128	4											
TYPICAL ROUTE, ROUTE RELAY, AND ROUTE SERIES RELAY CROSS CONNECTIONS	C129	3											
TYPICAL ROUTE, ROUTE RELAY, AND ROUTE SERIES RELAY CROSS CONNECTIONS	C130	3											
TYPICAL ROUTE, ROUTE RELAY, AND ROUTE SERIES RELAY CROSS CONNECTIONS	C131	3											
TYPICAL ROUTE, ROUTE RELAY, AND ROUTE SERIES RELAY CROSS CONNECTIONS	C132	3											
TYPICAL ROUTE, ROUTE RELAY, AND ROUTE SERIES RELAY CROSS CONNECTIONS	C133	3											
TYPICAL ROUTE, ROUTE RELAY, AND ROUTE SERIES RELAY CROSS CONNECTIONS	C134	4											
RESERVED	C135												
COMPLETING MARKER TIMING	C136	3											
COMPLETING MARKER TIMING	C137	3											
FLOW CHART-LONG DELAY (LDT) AND SHORT DELAY (SDT) TIMING CYCLES	C138	5											
RESERVED	C139												
SEQUENCE CHART-MASTER TRAFFIC CONTROL	C140	4											
SEQUENCE CHART-MASTER TRAFFIC CONTROL	C141	4											
MASTER TRAFFIC CONTROL	C142	4											
RESERVED	C143												

CONTENTS	SHEET NO	ISSUE NO											
		5	6	7	8	9	10	11	12	13	14		
TEST CALL DIGIT CONTROL	C144	4											
TEST CALL DIGIT CONTROL	C145	4											
RESERVED	C146												
SEQUENCE CHART-MONITORING ORIGINATING REGISTERS	C147	4											
	C148	3											
	C149	4											
MONITORING ORIGINATING REGISTERS	C150	4											
	C151	3											
	C152	4											
	C153	4											
RESERVED	C154												
MONITORING ORIGINATING REGISTERS	C155	4											
	C156	5											
PART C2 - SELECTION OF A SENDER	C201	3											
SEQUENCE CHART-SENDER SELECTION AND TIMING	C202	5											
SEQUENCE CHART-OUTSENDER TIMING (OST)	C203	4											
IDLE SENDER TEST	C204	5											
SENDER SUBGROUP SELECTION	C205	5											
SENDER CONTROL	C206	4											
SENDER CONTROL	C207	5											
CALLED NUMBER TRANSFER TO SENDER-TRANSLATION FOR NUMBER GROUP SELECTION	C208	4											
CALLED NUMBER DIGIT CHECK	C209	4											
MARKER INPUTS TO SENDER	C210	3											
MARKER INPUTS TO SENDER	C211	3											
MARKER INPUTS TO SENDER	C212	5											
OUTGOING SENDER CONTROL LEAD INTERCONNECTIONS	C213	5											
SENDER REGISTRATION TIMING	C214	5											
TRUNK GUARD TEST	C215	3											
AMA RECORDER NUMBER	C216	3											
PART C3 - CONNECTION TO TRUNK LINK FRAME AND TRUNK	C301	3											
SEQUENCE CHART-TRUNK LINK FRAME SELECTION AND TRUNK SELECTION	C302	5											
RESERVED	C303												
IDLE TRUNK TEST	C304	5											
TRUNK LINK FRAME SELECTION	C305	4											
TRUNK LINK FRAME SEIZURE	C306	4											
TRUNK LINK FRAME MEMORY	C307	4											
TRUNK SEIZURE	C308	4											
TRUNK SEIZURE	C309	5											
SENDER NO DIGIT AND TRUNK TT RELAY CONTROL	C310	3											
OPERATION OF CONTROL RELAYS IN TRUNK LINK FRAME	C311	4											
TRUNK CLASS CONTROL	C312	5											
TRUNK CHARGING	C313	3											
TRUNK SELECTION TIMING	C314	4											

SYSTEM FUNCTIONAL DIAGRAMS			DWG SIZE	ISSUE
			6S	5
BELL LABORATORIES	SFD-10-01-	A003		

SHEET INDEX

CONTENTS	SHEET NO.	ISSUE NO.											
		3	4	5	6	7	8	9	10	11	12		
PART C4-CONNECTION TO LINE LINK FRAME	C401	3	4	4									
SEQUENCE CHART LINE LINK FRAME SEIZURE AND CONTROL	C402	3	4	4									
LINE LOCATION CONTROL	C403	3	4	4									
LINE LINK FRAME SEIZURE	C404	3	4	4									
LINE LINK FRAME SEIZURE	C405	3	4	4									
20,30,60 CLASSES OF SERVICE INPUT TO COMPLETING MARKER	C406	3	4	5									
100 CLASSES OF SERVICE INPUT TO COMPLETING MARKER	C407	3	4	5									
LINE LINK FRAME LOCKOUT	C408	3	3	3									
LINE LINK FRAME CONTROLS - NON PAIRED OPERATION	C409	3	4	4									
PAIRED LINE LINK FRAMES - AUXILIARY LINE LINK FRAME SEIZURE	C410	3	4	4									
PAIRED LINE LINK FRAMES - AUXILIARY LINE LINK CONTROL	C411	3	3	3									
PART C5-NETWORK CONNECTION	C501	3	4	4									
SEQUENCE CHART PREPARATION FOR CHANNEL TEST	C502	3	4	5									
SEQUENCE CHART CHANNEL SELECTION AND HOLD MAGNET OPERATION	C503	3	4	4									
JUNCTOR PATTERN UNITS CONTROL	C504	3	3	3									
JUNCTOR PATTERN TENS CONTROL	C505	3	3	3									
SEQUENCE CHART JUNCTOR SEQUENCE CONTROL	C506	3	3	3									
JUNCTOR SEQUENCE CONTROL	C507	3	3	3									
JUNCTOR SUBGROUP SELECTION FOR 2,2-3,5, AND 10 TLF SIZES	C508	3	3	3									
JUNCTOR SUBGROUP SELECTION FOR 3,4,6,7,8,9 TLF SIZES	C509	3	3	3									
JUNCTOR SUBGROUP CONNECTOR RELAYS	C510	3	3	3									
RESERVED	C511												
FLOW CHART JUNCTOR RETEST, RECYCLE, AND ROUTE ADVANCE	C512	3	3	3									
SEQUENCE CHART JUNCTOR RETEST, RECYCLE, AND ROUTE ADVANCE	C513	3	4	4									
SEQUENCE CHART JUNCTOR RETEST, RECYCLE, AND ROUTE ADVANCE	C514	3	4	4									
SEQUENCE CHART JUNCTOR RETEST, RECYCLE, AND ROUTE ADVANCE	C515	3	4	4									
RECYCLE AND ROUTE ADVANCE CONTROL	C516	3	4	4									
RECYCLE AND ROUTE ADVANCE	C517	3	4	4									
RESERVED	C518												
GROUND SUPPLY AND ROUTE ADVANCE	C519	3	4	4									
RIGHT OR LEFT, REGULAR EXTENSION, OR SECOND EXTENSION TRUNK LINK FRAME	C520	3	4	5									
JUNCTOR CONNECT RELAYS	C521	3	4	4									
COMPLETING MARKER CHANNEL TEST CONTROL	C522	3	3	3									
SEQUENCE CHART CONTROL OF CHANNEL SELECTION BY MASTER TEST CONTROL	C523	3	4	4									
COMPLETING MARKER CHANNEL TEST AND SELECTION	C524	3	4	4									
COMPLETING MARKER CHANNEL TEST AND SELECTION AND FAILURE TO MATCH	C525	3	4	4									
LINE LINK FRAME SELECT MAGNET OPERATION	C526	3	3	3									
TRUNK LINK FRAME SELECT MAGNET OPERATION (SD-26032-01)	C527	3	4	4									
TRUNK LINK FRAME SELECT AND HOLD MAGNET OPERATION (SD-27879-01)	C528	3	4	4									
HOLD MAGNET OPERATION	C529	3	4	4									
HOLD MAGNET TIMING AND CONTROL	C530	3	4	4									
HOLD MAGNET TIMING AND CONTROL	C531	3	4	4									
HOLD MAGNET SIMULATION AND CONTROL BY MASTER TEST CONTROL ON ORIG, SDR, MISC, OGT, IAO, AND ITDO CLASSES OF TEST	C532	3	4	5									
LINKAGE CHECK AND HOLD MAGNET OPERATION	C533	3	4	4									
OPTIONAL ARRANGEMENTS FOR HOLD MAGNET OPERATION	C534	3	4	4									
COMPLETING MARKER CONTINUITY AND FALSE CROSS AND GROUND TESTS	C535	3	4	5									
RESERVED	C536												
NO TEST CONNECTOR	C537	3	4	4									
PART C6-COMPLETING MARKER RELEASE AND SENDER OPERATION	C601	3	3	3									
SEQUENCE CHART COMPLETING MARKER RELEASE	C602	3	4	4									
SEQUENCE CHART COMPLETING MARKER RELEASE	C603	3	3	3									
COMPLETING MARKER RELEASE	C604	3	4	4									
COMPLETING MARKER RELEASE	C605	3	3	3									
SEQUENCE CHART MARKER ACTION FROM FAILURES (OUTGOING)	C606	3	4	4									
COMPLETING MARKER TROUBLE RECORD CONTROL	C607	3	4	4									
RESERVED	C608												
SEQUENCE CHART REGULAR CALL MF OUTGOING SENDER	C609	3	3	3									
MF SENDER - DIGIT REGISTRATION	C610	3	3	3									
MF SENDER - DIGIT STEERING FOR OUTPULSING	C611	3	3	3									
MF SENDER - DIGIT REGISTER OUTPUT	C612	3	3	3									
MF SENDER - PULSE GENERATOR AND TIMING	C613	3	3	3									
MTC AND AMRST CONTROL OF SENDER OUTPULSING	C614	3	3	3									
SUPERVISORY CONTROL - MF OUTGOING SENDER	C615	3	4	4									
ESTABLISHED CONNECTION - OUTGOING CALL	C616	3	4	4									
ESTABLISHED CONNECTION - INCOMING CALL	C617	3	4	4									
SEQUENCE CHART REGULAR CALL DP SENDER	C618	3	3	3									
SEQUENCE CHART REGULAR CALL DP SENDER	C619	3	3	3									
DP SENDER - DIGIT REGISTRATION	C620	3	3	3									
DP SENDER - DIGIT STEERING FOR OUTPULSING	C621	3	3	3									
DP SENDER - DIGIT REGISTRATION OUTPUT	C622	3	4	4									
DP SENDER - PULSE GENERATOR, COUNTING, AND TIMING	C623	3	3	3									
DP SENDER - SUPERVISORY CONTROL	C624	3	4	4									
DP SENDER - DIGIT CONTROL	C625	3	3	3									
ESTABLISHED CONNECTION OUTGOING CALL	C626	3	4	4									
ESTABLISHED CONNECTION INCOMING CALL	C627	3	4	5									

CONTENTS	SHEET NO.	ISSUE NO.											
		3	4	5	6	7	8	9	10	11	12		
PART C7-OUTGOING CALL, NO SENDER	C701	3	3	3									
SEQUENCE CHARTS REVERTING CALL, OPERA, OR TRUNKS, AND SERVICE CODES	C702	3	3	3									
BLOCK SCHEMATIC REVERTING CALL TRUNK CONNECTION	C703	3	3	3									
GROUNDING OF CODE POINTS	C704	3	4	4									
REVERTING RELAY OPERATION CHECK PATHS	C705	3	3	3									
PARTIAL AND TYPICAL ROUTE RELAY CROSS CONNECTION SERVICE CODES AND REVERTING CALL	C706	3	3	3									
PART C8-MAINTENANCE - OUTGOING CALL	C801	3	3	3									
SIMULATION OF OUTGOING CALLS WHICH PRODUCE 2/X DOUBLE SIDED TROUBLE RECORD CARDS (E5488)	C802	3	4	4									
NO. 5 CSBR 2/X DOUBLE SIDED TROUBLE RECORD CARD (E5488) INDICATING DESIGNATIONS WHICH MAY BE PERFORMED ON A SUBSCRIBER OUTGOING CALL	C803	3	3	3									
SIMULATION OF OUTGOING CALLS WHICH PRODUCE 1/X DOUBLE SIDED TROUBLE RECORD CARDS (E4393)	C804	3	4	4									
NO. 5 CSBR 1/X DOUBLE SIDED TROUBLE RECORD CARD (E4393) INDICATING DESIGNATIONS WHICH MAY BE PERFORMED ON A SUBSCRIBER OUTGOING CALL	C805	3	3	3									
SIMULATION OF OUTGOING CALLS WHICH PRODUCE 1/X SINGLE SIDED TROUBLE RECORD CARDS (E3638)	C806	3	3	3									
NO. 5 CSBR 1/X SINGLE SIDED TROUBLE RECORD CARD (E3638) INDICATING DESIGNATIONS WHICH MAY BE PERFORMED ON A SUBSCRIBER OUTGOING CALL	C807	3	3	3									
CORRELATION BETWEEN JUNCTOR GROUP, JUNCTOR STEP, AND JUNCTOR SEQUENCE SELECTION	C808	3	4	4									
SIMULATION OF OUTGOING CALLS WHICH PRODUCE AN AUTOMATIC TROUBLE ANALYSIS EXCEPTION REPORT	C809	3	4	4									
ORIGINATING CLASS OF MARKER TEST OUTGOING CALL WITH OR WITHOUT SENDER	C810	3	4	4									
ORIGINATING CLASS OF MARKER TEST OUTGOING CALL WITH OR WITHOUT SENDER	C811	3	3	3									
ORIGINATING CLASS OF MARKER TEST REVERTING TYPE CALL	C812	3	4	4									
RESERVED	C813												
SENDER CLASS OF TEST DP, MF SENDER	C814	3	4	4									
SENDER CLASS OF TEST DP, MF SENDER	C815	3	3	3									
OUTGOING CLASS OF TRUNK TEST	C816	3	4	4									
OUTGOING CLASS OF TRUNK TEST	C917	3	3	3									
MISC CLASS OF TRUNK TEST	C818	3	4	4									
MISC CLASS OF TRUNK TEST	C819	3	3	3									
ITDO CLASS OF TRUNK TEST	C820	3	4	4									
ITDO CLASS OF TRUNK TEST	C821	3	4	4									
TEST CALL SET-UP FOR TRUNK TRANSMISSION TESTING	C822	3	4	4									
RESERVED	C823												
TRANSMISSION TEST CIRCUITS	C824	3	3	5									
PATCH CORD DIAGRAM FOR TRUNK TRANSMISSION TESTING	C825	3	3	3									
PART D0-TERMINATING CALL TROUBLE CARD ANALYSIS	D001	3	3	3									
FLOW CHART FOR ANALYSIS OF TROUBLE CARD FOR TERMINATING CLASS OF CALL	D002	3	4	4									
SEQUENCE CHART COMPLETING MARKER TERMINATING CALL TROUBLE ANALYSIS	D003	3	4	4									
PART D1-INCOMING TRUNK SEIZURE, INCOMING REGISTER SELECTION AND PULSING	D101	3	3	3									
SEQUENCE CHART MF INCOMING REGISTER SEIZURE AND PULSING	D102	3	4	5									
INCOMING REGISTER LINK ARRANGEMENTS	D103	3	4	4									
INCOMING REGISTER LINK TRUNK PREFERENCE	D104	3	3	3									
ARRANGEMENT OF CHAIN CIRCUITS IN AN IRL FRAME	D105	3	4	4									
INCOMING REGISTER LINK REGISTER PREFERENCE	D106	3	3	3									
INCOMING REGISTER LINK REGISTER PREFERENCE	D107	3	3	3									
REGISTRATION OF INCOMING TRUNK CLASS INFORMATION IN INCOMING REGISTER (MF)	D108	3	3	3									
REGISTRATION OF TRUNK LINK FRAME NUMBER IN INCOMING REGISTER (MF)	D109	3	4	4									
MULTIFREQUENCY OUTGOING CONNECTION PULSING AND TALKING PATH	D110	3	4	4									
MULTIFREQUENCY INCOMING CONNECTION PULSING AND TALKING PATH	D111	3	4	4									
MULTIFREQUENCY INCOMING REGISTER SEIZURE AND RECEIPT OF MF TONES	D112	3	4	5									
MULTIFREQUENCY INCOMING REGISTER DIGIT REGISTRATION AND STEERING CONTROL	D113	3	3	3									

SFD-10-01-A005

SHEET INDEX

CONTENTS	SHEET NO.	ISSUE NO.											
		3	4	5	6	7	8	9	10	11	12		
MULTIFREQUENCY INCOMING REGISTER TIMING AND MAKE-BUSY	D114	3	4	4									
STANDING CROSS RELAY TROUBLE INDICATIONS	D115	3	3	3									
SELECTION OF INCOMING REGISTER BY AMRST	D116	3	4	4									
SEQUENCE CHART DIAL PULSE INCOMING REGISTER	D117	3	4	5									
SEQUENCE CHART DIAL PULSE INCOMING REGISTER	D118	3	3	3									
SEQUENCE CHART DIAL PULSE INCOMING REGISTER	D119	3	3	3									
SEQUENCE CHART DIAL PULSE INCOMING REGISTER	D120	3	3	3									
SEQUENCE CHART DIAL PULSE INCOMING REGISTER	D121	3	3	3									
REGISTRATION OF INCOMING TRUNK CLASS INFORMATION IN INCOMING REGISTER (DP)	D122	3	3	3									
REGISTRATION OF TRUNK LINK FRAME NUMBER IN INCOMING REGISTER (DP)	D123	3	3	3									
DIAL PULSE OUTGOING CONNECTION PULSING AND TALKING PATH	D124	3	4	4									
DIAL PULSE INCOMING REGISTER PULSING AND TALKING CONNECTION	D125	3	4	4									
DIAL PULSE INCOMING REGISTER BY-LINK PULSING AND TALKING CONNECTION (SXS TO NO. 5 CSBR)	D126	3	3	3									
DIAL PULSE INCOMING REGISTER BY-LINK PULSING AND TALKING CONNECTION (SXS TO NO. 5 CSBR)	D127	3	4	5									
DIAL PULSE INCOMING REGISTER PULSE COUNTING AND TRANSLATION	D128	3	3	3									
DIAL PULSE INCOMING REGISTER DIGIT STEERING AND REGISTRATION	D129	3	3	3									
DIAL PULSE INCOMING REGISTER DISCONNECT AND TIMING CIRCUITS	D130	3	3	5									
DIAL PULSE INCOMING REGISTER MARKER START AND RELEASE	D131	3	4	4									
SEQUENCE CHART MASTER TRAFFIC CONTROL	D132	3	4	4									
SEQUENCE CHART MASTER TRAFFIC CONTROL	D133	3	4	4									
MASTER TRAFFIC CONTROL	D134	3	4	4									
PART D2-CONNECTION TO COMPLETING MARKER	D201	3	3	3									
SEQUENCE CHART COMPLETING MARKER SEIZURE BY INCOMING REGISTER	D202	3	4	4									
RESERVED	D203												
COMPLETING MARKER PREFERENCE AND SEIZURE	D204	3	3	3									
COMPLETING MARKER PREFERENCE AND SEIZURE	D205	3	3	3									
MAKE-BUSY AND INDICATING LEADS	D206	3	4	4									
INCOMING REGISTER AND CONNECTOR CONTROLS	D207	3	4	4									
REGISTRATION OF TRUNK CLASS INFORMATION IN COMPLETING MARKER	D208	3	4	5									
COMPLETING MARKER MISCELLANEOUS CONTROL RELAYS	D209	3	3	3									
INPUTS TO MARKER	D210	3	4	4									
TRUNK LINK FRAME NUMBER INPUT TO MARKER AND "A" DIGIT TRANSLATION	D211	3	4	5									
CALLED NUMBER INPUT FROM REGISTER TO MARKER	D212	3	4	4									
CALLED NUMBER TRANSFER TO SENDER-TRANSLATION FOR NUMBER GROUP SELECTION	D213	3	4	4									
COMPLETING MARKER TIMING	D214	3	4	4									
COMPLETING MARKER TIMING	D215	3	3	3									
FLOW CHART LONG DELAY (LDT) AND SHORT DELAY (SDT) TIMING CYCLES ON TERMINATING CALLS	D216	3	3	3									
TEST CALL DIGIT CONTROL	D217	3	4	4									
TEST CALL DIGIT CONTROL	D218	3	4	4									
PART D3-CONNECTION TO TRUNK LINK FRAME	D301	3	3	3									
SEQUENCE CHART SEIZURE OF TRUNK LINK FRAME AND TRUNK	D302	3	4	4									
RESERVED	D303												
TRUNK LINK FRAME SEIZURE	D304	3	4	4									
RESERVED	D305												
TRUNK CLASS INPUT TO COMPLETING MARKER	D306	3	4	4									
OPERATION OF CONTROL RELAYS IN TRUNK LINK FRAME	D307	3	4	4									
PART D4-CONNECTION TO NUMBER GROUP	D401	3	3	3									
SEQUENCE CHART NUMBER GROUP SEIZURE AND CALLED NUMBER TRANSLATION	D402	3	4	4									
SEQUENCE CHART INTERCEPT TREATMENT	D403	3	4	4									
SEQUENCE CHART PBX ALLOTTED TERMINAL HUNTING	D404	3	4	4									
SEQUENCE CHART PBX RECYCLE	D405	3	4	4									
SEQUENCE CHART TERMINAL HUNTING NON-ALLOTTED	D406	3	4	4									
NUMBER SERIES START SELECTION	D407	3	4	4									
NUMBER GROUP START AND OFF-NORMAL CONTROL	D408	3	3	3									
NUMBER GROUP SEIZURE	D409	3	3	3									
HUNDREDS AND TENS DIGIT NUMBER GROUP INFORMATION AND TENS BLOCK SCREENING SELECTION	D410	3	3	3									
PHYSICAL, THEORETICAL, AND NUMBER GROUP CHECK	D411	3	3	5									
RESERVED	D412												

CONTENTS	SHEET NO.	ISSUE NO.											
		3	4	5	6	7	8	9	10	11	12		
UNITS DIGIT CONTROL	D413	3	3	3									
NUMBER GROUP TRANSLATION	D414	3	4	5									
RINGING COMBINATION CONTROL AND VERIFICATION BY TEST FRAME	D415	3	4	4									
LINE VERIFICATION MATCH	D416	3	4	4									
LINE LOCATION CONTROL	D417	3	3	5									
NUMBER GROUP RELEASE CONTROL	D418	3	3	3									
BLANK NUMBER, INTERCEPT, AND PBX RECYCLE	D419	3	3	3									
PBX ALLOTTER CONTROL, NUMBER GROUP CONTROL APPLIQUE FOR USE WITH ALLOTTED PBX HUNTING	D420	3	3	3									
PBX ALLOTTER; HUNDREDS AND TENS DIGIT IDENTIFIER	D421	3	4	4									
PBX ALLOTTER; NUMBER GROUP SELECTION	D422	3	3	3									
PBX ALLOTTER; THOUSANDS DIGIT IDENTIFIER	D423	3	3	3									
PBX HUNTING	D424	3	4	5									
NUMBER GROUP CONTROL APPLIQUE FOR USE WITH PBX HUNTING	D425	3	4	4									
LINE VERIFICATION TEST SLEEVE VERIFICATION	D426	3	4	5									
PART D5-CONNECTION TO LINE LINK FRAME	D501	3	3	3									
SEQUENCE CHART LINE LINK FRAME SEIZURE AND CONTROL	D502	3	4	4									
RESERVED	D503												
LINE LINK FRAME SEIZURE	D504	3	4	4									
LINE LINK FRAME SEIZURE	D505	3	4	4									
RESERVED	D506												
LINE LINK FRAME CONTROLS NON-PAIRED OPERATION	D507	3	4	4									
PAIRED LINE LINK FRAMES AUXILIARY LINE LINK FRAME SEIZURE	D508	3	4	4									
PAIRED LINE LINK FRAMES AUXILIARY LINE LINK CONTROL	D509	3	3	3									
20,30,60 CLASSES OF SERVICE LINE VERIFICATION TEST AND INPUT TO COMPLETING MARKER	D510	3	4	4									
100 CLASSES OF SERVICE LINE VERIFICATION TEST AND INPUT TO COMPLETING MARKER	D511	3	4	5									
PART D6-NETWORK CONNECTION	D601	3	3	3									
SEQUENCE CHART PREPARATION FOR CHANNEL TEST	D602	3	4	4									
SEQUENCE CHART CHANNEL SELECTION, LINKAGE CHECK, AND RINGING SWITCH CONTROL	D603	3	4	4									
JUNCTOR PATTERN UNITS CONTROL	D604	3	3	3									
JUNCTOR PATTERN TENS CONTROL	D605	3	4	4									
SEQUENCE CHART JUNCTOR SEQUENCE CONTROL	D606	3	3	3									
JUNCTOR SEQUENCE CONTROL	D607	3	3	3									
JUNCTOR SUBGROUP SELECTION FOR 2,2-3,5, AND 10 TLF SIZES	D608	3	3	3									
JUNCTOR SUBGROUP SELECTION FOR 3,4,6,7,8,9 TLF SIZES	D609	3	3	3									
JUNCTOR SUBGROUP CONNECTOR RELAYS	D610	3	3	3									
RESERVED	D611												
RIGHT OR LEFT, REGULAR EXTENSION, OR SECOND EXTENSION TRUNK LINK FRAME	D612	3	4	5									
JUNCTOR CONNECT RELAYS	D613	3	4	4									
COMPLETING MARKER CHANNEL TEST CONTROL	D614	3	3	3									
SEQUENCE CHART CONTROL OF CHANNEL SELECTION BY MASTER TEST CONTROL	D615	3	4	4									
COMPLETING MARKER CHANNEL TEST AND SELECTION	D616	3	4	4									
COMPLETING MARKER CHANNEL TEST AND SELECTION AND FAILURE TO MATCH	D617	3	4	4									
LINE LINK FRAME SELECT MAGNET OPERATION	D618	3	3	3									
TRUNK LINK FRAME SELECT MAGNET OPERATION (SD-26032-01)	D619	3	4	4									
TRUNK LINK FRAME SELECT AND HOLD MAGNET OPERATION (SD-27879-01)	D620	3	4	4									
HOLD MAGNET OPERATION	D621	3	4	4									
HOLD MAGNET TIMING AND CONTROL	D622	3	4	4									
HOLD MAGNET TIMING AND CONTROL	D623	3	4	4									
HOLD MAGNET SIMULATION AND CONTROL BY MASTER TEST CONTROL ON INC AND MLV CLASSES OF TEST	D624	3	4	4									
LINKAGE CHECK AND HOLD MAGNET OPERATION	D625	3	4	4									
OPTIONAL ARRANGEMENTS FOR HOLD MAGNET OPERATION	D626	3	4	4									
COMPLETING MARKER CONTINUITY AND FALSE CROSS AND GROUND TESTS	D627	3	4	4									
RINGING SWITCH CONTROL	D628	3	4	4									
RINGING SWITCH CONTROL	D629	3	4	4									
RINGING SWITCH CONTROL	D630	3	4	4									
NO TEST CONNECTOR	D631	3	4	4									
PART D7-COMPLETING MARKER RELEASE, RINGING CALLED SUBSCRIBER AND DISCONNECT	D701	3	3	3									
SEQUENCE CHART COMPLETING MARKER RELEASE	D702	3	4	4									
SEQUENCE CHART COMPLETING MARKER RELEASE	D703	3	3	3									
COMPLETING MARKER RELEASE	D704	3	4	4									
COMPLETING MARKER RELEASE	D705	3	4	4									
RINGING AND TALKING PATH	D706	3	4	5									
SEQUENCE CHART RINGING AND SUBSCRIBER DISCONNECT	D707	3	3	3									
SEQUENCE CHART MARKER ACTION FROM FAILURES (INCOMING)	D708	3	4	4									
COMPLETING MARKER TROUBLE RECORD CONTROL	D709	3	4	4									
PART D8-SPECIAL MARKER OPERATIONS	D801	3	3	3									
SEQUENCE CHART SPECIAL CALLS	D802	3	3	3									
SEQUENCE CHART NO TEST TRAIN	D803	3	4	4									
MTG AND CM PREFERENCE AND SEIZURE	D804	3	4	4									
INCOMING TRUNK AND RINGING SWITCH CONTROL	D805	3	4	4									

ISSUE
5

SFD-10-01-A006

SYSTEM FUNCTIONAL DIAGRAMS

DATE
6S

BELL TELEPHONE LABORATORIES
INCORPORATED

SHEET INDEX

CONTENTS	SHEET NO.	ISSUE NO.										
		3	4	5	6	7	8	9	10	11	12	
LINE IDLE AND LINE BUSY TESTS	D806	3	4	4								
RESERVED	D807											
NO TEST CONTROL	D808	3	4	4								
CHANNEL SELECTION	D809	3	3	3								
PART D9 - MAINTENANCE - INCOMING CALL	D901	3	3	3								
SIMULATION OF INCOMING CALLS WHICH PRODUCE 2/X DOUBLE SIDED TROUBLE RECORD CARDS (E5488)	D902	3	3	3								
NO. 5 CSBR DOUBLE SIDED 2/X TROUBLE RECORD CARD (E5488) INDICATING DESIGNATIONS WHICH MAY BE PERFORATED ON A TERMINATING CALL	D903	3	4	4								
SIMULATION OF INCOMING CALLS WHICH PRODUCE 1/X DOUBLE SIDED TROUBLE RECORD CARDS (E4393)	D904	3	3	3								
NO. 5 CSBR DOUBLE SIDED 1/X TROUBLE RECORD CARD (E4393) INDICATING DESIGNATIONS WHICH MAY BE PERFORATED ON A TERMINATING CALL	D905	3	4	4								
SIMULATION OF INCOMING CALLS WHICH PRODUCE 1/X SINGLE SIDED TROUBLE RECORD CARDS (E3638)	D906	3	3	3								
NO. 5 CSBR SINGLE SIDED 1/X TROUBLE RECORD CARD (E3638) INDICATING DESIGNATIONS WHICH MAY BE PERFORATED ON A TERMINATING CALL	D907	3	4	4								
CORRELATION BETWEEN JUNCTOR GROUP, JUNCTOR STEP, AND JUNCTOR SEQUENCE SELECTION	D908	3	3	3								
SIMULATION OF INCOMING CALLS WHICH PRODUCE AN AUTOMATIC TROUBLE ANALYSIS EXCEPTION REPORT	D909	3	3	3								
INCOMING CLASS OF MARKER TEST	D910	3	4	4								
INCOMING CLASS OF MARKER TEST	D911	3	4	4								
SUBSCRIBER LINE CLASS OF TEST	D912	3	4	5								
MARKER LINE VERIFICATION TEST (MLV)	D913	3	3	3								
INCOMING REGISTER CLASS OF TEST DP, MF REGISTER	D914	3	4	4								
INCOMING TRUNK TEST - NO PULSING (ITNP)	D915	3	4	4								
PART E0 - INTRAOFFICE CALL TROUBLE CARD ANALYSIS	E001			5								
FLOW CHART FOR ANALYSIS OF TROUBLE CARD FOR INTRAOFFICE CALL	E002			5								
RESERVED	E003											
SEQUENCE CHART - INTRAOFFICE CALL TROUBLE ANALYSIS (FLG)	E004			5								
SEQUENCE CHART - INTRAOFFICE CALL TROUBLE ANALYSIS (SCB)	E005			5								
PART E1 - INPUT TO COMPLETING MARKER AND CODE TRANSLATION	E101			5								
SEQUENCE CHART - SEIZURE OF COMPLETING MARKER BY ORIGINATING REGISTER	E102			5								
RESERVED	E103											
COMPLETING MARKER PREFERENCE AND SEIZURE	E104			5								
COMPLETING MARKER PREFERENCE AND SEIZURE	E105			5								
MAKE-BUSY AND INDICATING LEADS	E106			5								
ORIGINATING REGISTER AND CONNECTOR CONTROLS	E107			5								
INPUTS TO MARKER	E108			5								
STANDING CROSS RELAY TROUBLE INDICATIONS	E109			5								
TRANSLATOR CONTROL LEADS	E110			5								
INPUTS FROM ORIGINATING REGISTER TO MARKER	E111			5								
INPUTS FROM ORIGINATING REGISTER TO MARKER	E112			5								
INPUTS FROM ORIGINATING REGISTER TO MARKER	E113			5								
LINE LOCATION - INPUT FROM ORIG REG TO MKR - TRANSMISSION TO SENDER	E114			5								
CALLED NUMBER INPUT FROM ORIGINATING REGISTER TO MARKER	E115			5								
TRANSLATION, SCREENING, ROUTE AND ROUTE SERIES RELAY FUNCTIONS	E116			5								
TRANSLATION, SCREENING, ROUTE AND ROUTE SERIES RELAY FUNCTIONS	E117			5								
"A" DIGIT TRANSLATION	E118			5								
CODE POINTS 2 DIGIT TRANSLATION	E119			5								
CODE POINTS 3 DIGIT TRANSLATION	E120			5								
CHECK GROUND, TL AND LL CONTROL, AND SLEEVE RELEASE CHECK	E121			5								
TYPICAL ROUTING OF CALLS	E122			5								
CLASS OF SERVICE AND SCREENING RELAY CONNECTIONS	E123			5								
CLASS OF SERVICE AND SCREENING RELAY CONNECTIONS	E124			5								
CLASS OF SERVICE AND SCREENING RELAY CONNECTIONS	E125			5								
TYPICAL ROUTE, ROUTE RELAY AND ROUTE SERIES RELAY CROSS CONNECTIONS	E126			5								
TYPICAL ROUTE, ROUTE RELAY AND ROUTE SERIES RELAY CROSS CONNECTIONS	E127			5								
TYPICAL ROUTE, ROUTE RELAY AND ROUTE SERIES RELAY CROSS CONNECTIONS	E128			5								
TYPICAL ROUTE, ROUTE RELAY AND ROUTE SERIES RELAY CROSS CONNECTIONS	E129			5								
TYPICAL ROUTE, ROUTE RELAY AND ROUTE SERIES RELAY CROSS CONNECTIONS	E130			5								
TYPICAL ROUTE, ROUTE RELAY AND ROUTE SERIES RELAY CROSS CONNECTIONS	E131			5								
TYPICAL ROUTE, ROUTE RELAY AND ROUTE SERIES RELAY CROSS CONNECTIONS	E132			5								
CALLED NUMBER TRANSFER - TRANSLATION FOR NUMBER GROUP SELECTION	E133			5								
COMPLETING MARKER TIMING	E134			5								
COMPLETING MARKER TIMING	E135			5								
FLOW CHART - LONG DELAY (LDT) AND SHORT DELAY (SDT) TIMING CYCLES ON IAO CALLS	E136			5								

CONTENTS	SHEET NO.	ISSUE NO.										
		3	4	5	6	7	8	9	10	11	12	
RESERVED	E137											
SEQUENCE CHART-MASTER TRAFFIC CONTROL	E138			5								
SEQUENCE CHART-MASTER TRAFFIC CONTROL	E139			5								
MASTER TRAFFIC CONTROL	E140			5								
RESERVED	E141											
TEST CALL DIGIT CONTROL	E142			5								
TEST CALL DIGIT CONTROL	E143			5								
PART E2-CONNECTION TO TRUNK LINK AND TRUNK SELECT	E201			5								
SEQUENCE CHART-TRUNK LINK FRAME AND TRUNK SELECTION	E202			5								
RESERVED	E203											
IDLE TRUNK TEST	E204			5								
TRUNK LINK FRAME SELECTION	E205			5								
TRUNK LINK FRAME SEIZURE	E206			5								
TRUNK LINK FRAME MEMORY	E207			5								
TRUNK SEIZURE	E208			5								
TRUNK SEIZURE	E209			5								
TRUNK SELECTION TIMING	E210			5								
OPERATION OF CONTROL RELAYS IN TRUNK LINK FRAME	E211			5								
TRUNK CLASS CONTROL	E212			5								
PART E3 - CONNECTION TO NUMBER GROUP	E301			5								
SEQUENCE CHART-NUMBER GROUP SEIZURE AND CALLED NUMBER TRANSLATION	E302			5								
RESERVED	E303											
RESERVED	E304											
NUMBER SERIES START SELECTION	E305			5								
NUMBER GROUP START AND OFF-NORMAL CONTROL	E306			5								
NUMBER GROUP SEIZURE	E307			5								
HUNDREDS & TENS DIGIT NUMBER GROUP INFORMATION & TENS BLOCK SCREENING SELECTION	E308			5								
PHYSICAL, THEORETICAL, AND NUMBER GROUP CHECK	E309			5								
RESERVED	E310											
UNITS DIGIT CONTROL	E311			5								
NUMBER GROUP TRANSLATION	E312			5								
RINGING COMBINATION CONTROL AND VERIFICATION BY TEST FRAME	E313			5								
LINE VERIFICATION MATCH	E314			5								
LINE LOCATION CONTROL	E315			5								
NUMBER GROUP RELEASE CONTROL	E316			5								
BLANK NUMBER, INTERCEPT, AND PBX RECYCLE	E317			5								
PART E4-CONNECTION TO LINE LINK (FLG)	E401			5								
SEQUENCE CHART-CONNECTION TO LINE LINK (FLG)	E402			5								
RESERVED	E403											
LINE LINK FRAME SEIZURE	E404			5								
LINE LINK FRAME SEIZURE	E405			5								
RESERVED	E406											
LINE LINK FRAME CONTROLS NON-PAIRED OPERATION	E407			5								
PAIRED LINE LINK FRAMES AUXILIARY LINE LINK FRAME SEIZURE	E408			5								
PAIRED LINE LINK FRAMES AUXILIARY LINE LINK CONTROL	E409			5								
20, 30, 60 CLASSES OF SERVICE LINE VERIFICATION TEST AND INPUT TO COMPLETING MARKER	E410			5								
100 CLASSES OF SERVICE LINE VERIFICATION TEST AND INPUT TO COMPLETING MARKER	E411			5								

SFD-10-01-A007

SHEET INDEX

CONTENTS	SHEET NO	ISSUE NO												
		5	6	7	8	9	10	11	12	13	14	15	16	
PART E5 - SET LINKAGE AND SELECT RING (FLG)	E501	5												
SEQUENCE CHART-PREPARATION FOR CHANNEL TEST (FLG)	E502	5												
SEQUENCE CHART-CHANNEL SELECTION, LINKAGE CHECK, AND RINGING SWITCH CONTROL (FLG)	E503	5												
JUNCTOR PATTERN UNITS CONTROL	E504	5												
JUNCTOR PATTERN TENS CONTROL	E505	5												
SEQUENCE CHART-JUNCTOR SEQUENCE CONTROL	E506	5												
JUNCTOR SEQUENCE CONTROL	E507	5												
JUNCTOR SUBGROUP SELECTION FOR 2,2-3,5, AND 10 TLF	E508	5												
JUNCTOR SUBGROUP SELECTION FOR 3,4,6,7,8,9,TLF	E509	5												
JUNCTOR SUBGROUP CONNECTOR RELAYS	E510	5												
RESERVED	E511													
FLOW CHART-JUNCTOR RETEST, RECYCLE, AND ROUTE ADVANCE	E512	5												
SEQUENCE CHART-JUNCTOR RETEST, RECYCLE, AND ROUTE ADVANCE	E513	5												
SEQUENCE CHART-JUNCTOR RETEST, RECYCLE, AND ROUTE ADVANCE	E514	5												
SEQUENCE CHART-JUNCTOR RETEST, RECYCLE, AND ROUTE ADVANCE	E515	5												
RECYCLE AND ROUTE ADVANCE CONTROL	E516	5												
RECYCLE AND ROUTE ADVANCE	E517	5												
RESERVED	E518													
GROUND SUPPLY AND ROUTE ADVANCE	E519	5												
RIGHT OR LEFT, REGULAR EXTENSION, OR SECOND EXTENSION TRUNK LINK FRAME	E520	5												
JUNCTOR CONNECT RELAYS	E521	5												
COMPLETING MARKER CHANNEL TEST CONTROL	E522	5												
SEQUENCE CHART-CONTROL OF CHANNEL SELECTION BY MASTER TEST CONTROL	E523	5												
COMPLETING MARKER CHANNEL TEST AND SELECTION	E524	5												
COMPLETING MARKER CHANNEL TEST AND SELECTION	E525	5												
LINE LINK FRAME SELECT MAGNET OPERATION	E526	5												
TRUNK LINK FRAME SELECT MAGNET OPERATION (SD-26032-01)	E527	5												
TRUNK LINK FRAME SELECT AND HOLD MAGNET OPERATION (SD-27879-01)	E528	5												
HOLD MAGNET OPERATION	E529	5												
HOLD MAGNET TIMING AND CONTROL	E530	5												
HOLD MAGNET TIMING AND CONTROL	E531	5												
HOLD MAGNET SIMULATION AND CONTROL BY MASTER TEST CONTROL ON ORIG,SDR,MISC OGT IAO AND ITDO CLASSES OF TEST	E532	5												
LINKAGE CHECK AND HOLD MAGNET OPERATION	E533	5												
OPTIONAL ARRANGEMENTS FOR HOLD MAGNET OPERATION	E534	5												
COMPLETING MARKER CONTINUITY AND FALSE CROSS AND GROUND TESTS	E535	5												
RINGING SWITCH CONTROL	E536	5												
RINGING SWITCH CONTROL	E537	5												
RESERVED	E538													
NO TEST CONNECTOR	E539	5												
PART E6 - CONNECTION TO LINE LINK (SCB)	E601	5												
SEQUENCE CHART-CHANNEL PREPARATION AND CONNECTION TO LINE LINK (SCB)	E602	5												
LINE LOCATION CONTROL	E603	5												
LINE LINK FRAME LOCKOUT	E604	5												
GROUND TRANSMITTING AND START CALL BACK CONTROL	E605	5												
PART E7 - NETWORK CONNECTION (SCB)	E701	5												
SEQUENCE CHART-CHANNEL SELECTION AND HOLD MAGNET OPERATION (SCB)	E702	5												
RESERVED	E703													
FLOW CHART-JUNCTOR RETEST,RECYCLE,AND ROUTE ADVANCE	E704	5												
SEQUENCE CHART-JUNCTOR RETEST,RECYCLE, AND ROUTE ADVANCE	E705	5												
SEQUENCE CHART-JUNCTOR RETEST,RECYCLE, AND ROUTE ADVANCE	E706	5												
SEQUENCE CHART-JUNCTOR RETEST,RECYCLE, AND ROUTE ADVANCE	E707	5												
SEQUENCE CHART-JUNCTOR SEQUENCE CONTROL	E708	5												

CONTENTS	SHEET NO	ISSUE NO												
		5	6	7	8	9	10	11	12	13				
SEQUENCE CHART-CONTROL OF CHANNEL SELECTION BY MASTER TEST CONTROL	E709	5												
ESTABLISHED CONNECTION INTRAOFFICE CALL	E710	5												
RINGING SWITCH CONNECTION INTRAOFFICE CALL	E711	5												
COMPLETING MARKER DOUBLE CONNECTION AND LINKAGE CHECK	E712	5												
PART E8 - MARKER RELEASE	E801	5												
SEQUENCE CHART-COMPLETING MARKER RELEASE	E802	5												
SEQUENCE CHART-COMPLETING MARKER RELEASE	E803	5												
SEQUENCE CHART-MARKER ACTION FROM FAILURES (INTRAOFFICE)	E804	5												
SEQUENCE CHART-RINGING AND SUBSCRIBER DISCONNECT	E805	5												
COMPLETING MARKER RELEASE	E806	5												
COMPLETING MARKER TROUBLE RECORD CONTROL	E807	5												
PART E9 - MAINTENANCE - INTRAOFFICE CALL	E901	5												
SIMULATION OF INTRAOFFICE CALLS WHICH PRODUCE DOUBLE SIDED TROUBLE RECORD CARDS (E5488)	E902	5												
NO 5 CSBR 2/X DOUBLE SIDED TROUBLE RECORD CARD (E5488) INDICATING DESIGNATIONS WHICH MAY BE PERFORATED ON AN INTRAOFFICE CALL	E903	5												
SIMULATION OF INTRAOFFICE CALLS WHICH PRODUCE 1/X DOUBLE SIDED TROUBLE RECORD CARDS (4393)	E904	5												
NO 5 CSBR 1/X DOUBLE SIDED TROUBLE RECORD CARD (E4393) INDICATING DESIGNATIONS WHICH MAY BE PERFORATED ON AN INTRAOFFICE CALL	E905	5												
SIMULATION OF INTRAOFFICE CALLS WHICH PRODUCE 1/X SINGLE SIDED TROUBLE RECORD CARDS (E3638)	E906	5												
NO 5 CSBR 1/X SINGLE SIDED TROUBLE RECORD CARD (E3638) INDICATING DESIGNATIONS WHICH MAY BE PERFORATED ON AN INTRAOFFICE CALL	E907	5												
CORRELATION BETWEEN JUNCTOR GROUP, JUNCTOR STEP, AND JUNCTOR SEQUENCE SELECTION	E908	5												
SIMULATION OF INTRAOFFICE CALLS WHICH PRODUCE AN AUTOMATIC TROUBLE ANALYSIS EXCEPTION REPORT	E909	5												
ORIGINATING CLASS OF MARKER TEST INTRAOFFICE CALL	E910	5												
ORIGINATING CLASS OF MARKER TEST INTRAOFFICE CALL	E911	5												
INTRAOFFICE CLASS OF TRUNK TEST	E912	5												
PART F0 - INTERMARKER GROUP CALL TROUBLE CARD ANALYSIS	F001	5												
FLOW CHART FOR ANALYSIS OF TROUBLE CARD FOR INTERMARKER GROUP CALL-CALLING MARKER GROUP	F002	5												
FLOW CHART FOR ANALYSIS OF TROUBLE CARD FOR INTERMARKER GROUP CALL-CALLED MARKER GROUP	F003	5												
SEQUENCE CHART-INTERMARKER GROUP CALL-CALLING MARKER GROUP TROUBLE ANALYSIS	F004	5												
SEQUENCE CHART-INTERMARKER GROUP CALL-CALLED MARKER GROUP TROUBLE ANALYSIS	F005	5												

H				
			SYSTEM FUNCTIONAL DIAGRAMS	
	ISSUE 5	DWG SIZE 6S		
SFD-10-01-			A008	BELL LABORATORIES

SHEET INDEX

CONTENTS	SHEET NO	ISSUE NO													
		5	6	7	8	9	10	11	12	13	14				
PART F1 - INPUT TO CALLING COMPLETING MARKER AND CODE TRANSLATION (F101 IS REFERENCE INDEX TO EXISTING PAGES)	F101	5													
PART F2 - SELECTION AND CONTROL OF INTERMARKER GROUP SENDER	F201	5													
SEQUENCE CHART-INTERMARKER GROUP SENDER SELECTION AND TIMING	F202	5													
RESERVED	F203														
IDLE SENDER TEST	F204	5													
SENDER SUBGROUP SELECTION	F205	5													
SENDER SELECTION, CONTROL, AND CONNECTION TO TRUNK	F206	5													
SENDER CONTROL AND OPERATION OF INDIVIDUAL AND COMMON CHANNELS	F207	5													
SENDER CONTROL AND TRUNK LINK FRAME REGISTRATION FOR CALLED MARKER GROUP-20 TLF	F208	5													
SENDER CONTROL AND TRUNK LINK FRAME REGISTRATION FOR CALLED MARKER GROUP-30 TLF	F209	5													
CALLED NUMBER TRANSFER TO IMG SENDER - TRANSLATION FOR NUMBER GROUP SELECTION	F210	5													
CALLED NUMBER DIGIT CHECK	F211	5													
MARKER AMA INPUTS TO SENDER	F212	5													
MARKER AMA INPUTS TO SENDER	F213	5													
AMA RECORDER NUMBER	F214	5													
SENDER REGISTRATION TIMING	F215	5													
PART F3 - CONNECTION TO TRUNK LINK, LINE LINK, AND NETWORK CONNECTION - CALLING MARKER GROUP	F301	5													
RESERVED	F302														
CONNECTION TO TRUNK LINK FRAME AND TRUNK-CALLING MARKER GROUP (F303 IS REFERENCE INDEX TO EXISTING PAGES)	F303	5													
RESERVED	F304														
CONNECTION TO LINE LINK FRAME-CALLING MARKER GROUP (F305 IS REFERENCE INDEX TO EXISTING PAGES)	F305	5													
RESERVED	F306														
NETWORK CONNECTION-CALLING MARKER GROUP (F307 IS REFERENCE INDEX TO EXISTING PAGES)	F307	5													
PART F4 - CALLING COMPLETING MARKER RELEASE, INTERMARKER GROUP SENDER STORAGE AND CONTROL	F401	5													
SEQUENCE CHART-CALLING COMPLETING MARKER RELEASE	F402	5													
SEQUENCE CHART-CALLING COMPLETING MARKER RELEASE	F403	5													
CALLING COMPLETING MARKER RELEASE	F404	5													
CALLING COMPLETING MARKER RELEASE	F405	5													
SEQUENCE CHART-MARKER ACTION FROM FAILURES-CALLING MARKER GROUP	F406	5													
COMPLETING MARKER TROUBLE RECORD CONTROL	F407	5													
RESERVED	F408														
SEQUENCE CHART-INTERMARKER GROUP SENDER SUBSCRIBER TO SUBSCRIBER	F409	5													
INTERMARKER GROUP SENDER CALLED DIGIT REGISTRATION AND INPUT TO CALLED COMPLETING MARKER	F410	5													
INTERMARKER GROUP SENDER CONTROL	F411	5													
RESERVED	F412														
INTERMARKER GROUP SENDER TIMING	F413	5													
TRUNK LINK IDENTIFICATION-20 TLF CALLED MARKER GROUP	F414	5													
TRUNK LINK IDENTIFICATION-30 TLF CALLED MARKER GROUP	F415	5													
ESTABLISHING INTERMARKER GROUP CONNECTION-CALLING MARKER GROUP	F416	5													
ESTABLISHING INTERMARKER GROUP CONNECTION-CALLED MARKER GROUP	F417	5													
PART F5 - SEIZURE OF CALLED COMPLETING MARKER BY INTERMARKER GROUP SENDER	F501	5													
SEQUENCE CHART-COMPLETING MARKER SEIZURE BY INTERMARKER GROUP SENDER	F502	5													
RESERVED	F503														
CALLED COMPLETING MARKER PREFERENCE AND SEIZURE	F504	5													
CALLED COMPLETING MARKER PREFERENCE AND SEIZURE	F505	5													
MAKE-BUSY AND INDICATING LEADS	F506	5													
INTERMARKER GROUP SENDER AND CONNECTOR CONTROLS	F507	5													
REGISTRATION OF CLASS INFORMATION IN CALLED COMPLETING MARKER	F508	5													
RESERVED	F509														
INPUTS TO CALLED MARKER	F510	5													
COMPLETING MARKER MISCELLANEOUS CONTROL RELAYS	F511	5													
TRUNK LINK FRAME IDENTIFICATION CALLED MARKER-20 TLF CALLED MARKER GROUP	F512	5													
TRUNK LINK FRAME IDENTIFICATION CALLED MARKER-30 TLF CALLED MARKER GROUP	F513	5													
NUMBER GROUP AND C DIGIT TRANSLATION	F514	5													
CALLED NUMBER INPUT FROM IMG SENDER TO CALLED MARKER-TRANSLATION FOR NUMBER GROUP SELECTION	F515	5													

CONTENTS	SHEET NO	ISSUE NO													
		5	6	7	8	9	10	11	12	13	14				
PART F6 - CONNECTION TO TRUNK LINK, NUMBER GROUP, LINE LINK, NETWORK CONNECTION, AND MARKER RELEASE-CALLED MARKER GROUP	F601	5													
RESERVED	F602														
CONNECTION TO TRUNK LINK FRAME-CALLED MARKER GROUP (F603 IS REFERENCE INDEX TO EXISTING PAGES)	F603	5													
RESERVED	F604														
CONNECTION TO NUMBER GROUP-CALLED MARKER GROUP (F605 IS REFERENCE INDEX TO EXISTING PAGES)	F605	5													
RESERVED	F606														
CONNECTION TO LINE LINK FRAME-CALLED MARKER GROUP (F607 IS REFERENCE INDEX TO EXISTING PAGES)	F607	5													
RESERVED	F608														
NETWORK CONNECTION-CALLED MARKER GROUP (F609 IS REFERENCE INDEX TO EXISTING PAGES)	F609	5													
RESERVED	F610														
CALLED COMPLETING MARKER RELEASE, RINGING CALLED SUBSCRIBER, AND DISCONNECT (F611 IS REFERENCE INDEX TO EXISTING PAGES)	F611	5													
PART F7 - MAINTENANCE-INTERMARKER GROUP CALL	F701	5													
SIMULATION OF INTERMARKER GROUP CALLS WHICH PRODUCE 2/X DOUBLE SIDED TROUBLE RECORD CARDS (E5488)	F702	5													
NO 5 CSBR 2/X DOUBLE SIDED TROUBLE RECORD CARD (E5488) INDICATING DESIGNATIONS WHICH MAY BE PERFORATED ON INTERMARKER GROUP CALL	F703	5													
SIMULATION OF INTERMARKER GROUP CALLS WHICH PRODUCE 1/X DOUBLE SIDED TROUBLE RECORD CARDS (E4393)	F704	5													
NO 5 CSBR 1/X DOUBLE SIDED TROUBLE RECORD CARD (E4393) INDICATING DESIGNATIONS WHICH MAY BE PERFORATED ON AN INTERMARKER GROUP CALL	F705	5													
SIMULATION OF INTERMARKER GROUP CALLS WHICH PRODUCE 1/X SINGLE SIDED TROUBLE RECORD CARDS (E3638)	F706	5													
NO 5 CSBR 1/X SINGLE SIDED TROUBLE RECORD CARD (E3638) INDICATING DESIGNATIONS WHICH MAY BE PERFORATED ON AN INTERMARKER GROUP CALL	F707	5													
CORRELATION BETWEEN JUNCTOR GROUP, JUNCTOR STEP, AND JUNCTOR SEQUENCE SELECTION	F708	5													
SIMULATION OF INTERMARKER GROUP CALLS WHICH PRODUCE AN AUTOMATIC TROUBLE ANALYSIS EXCEPTION REPORT	F709	5													
INTERMARKER GROUP SENDER (IMS) CLASS OF TEST-SUBSCRIBER TO SUBSCRIBER-CALLING MARKER GROUP	F710	5													
INTERMARKER GROUP SENDER (IMS) CLASS OF TEST-SUBSCRIBER TO SUBSCRIBER-CALLING MARKER GROUP	F711	5													
INTERMARKER GROUP TRUNK TEST-SUBSCRIBER TO SUBSCRIBER-CALLING MARKER GROUP	F712	5													
INTERMARKER GROUP TRUNK TEST-SUBSCRIBER TO SUBSCRIBER-CALLING MARKER GROUP	F713	5													
PART G0 - TANDEM CALL-TROUBLE CARD ANALYSIS	G001	5													
FLOW CHART FOR ANALYSIS OF TROUBLE CARD FOR TANDEM CALL	G002	5													
TROUBLE ANALYSIS SEQUENCE CHART TANDEM CALL	G003	5													

SYSTEM FUNCTIONAL DIAGRAMS		DWG SIZE	ISSUE
		6S	5
BELL LABORATORIES		SFD-10-01-A009	

SHEET INDEX

CONTENTS	SHEET NO	ISSUE NO											
		5	6	7	8	9	10	11	12	13	14		
PART G9 - MAINTENANCE-TANDEM CALL	G901	5											
SIMULATION OF TANDEM CALLS WHICH PRODUCE 2/X DOUBLE SIDED TROUBLE RECORD CARDS	G902	5											
NO 5 CSBR 2/X DOUBLE SIDED TROUBLE RECORD CARD (E5488) INDICATING DESIGNATIONS WHICH MAY BE PERFORATED ON A TANDEM CALL	G903	5											
SIMULATION OF TANDEM CALLS WHICH PRODUCE 1/X DOUBLE SIDED TROUBLE RECORD CARDS	G904	5											
NO 5 CSBR 1/X DOUBLE SIDED TROUBLE RECORD CARD (E4393) INDICATING DESIGNATIONS WHICH MAY BE PERFORATED ON A TANDEM CALL	G905	5											
SIMULATION OF TANDEM CALLS WHICH PRODUCE 1/X SINGLE SIDED TROUBLE RECORD CARDS	G906	5											
NO 5 CSBR 1/X SINGLE SIDED TROUBLE RECORD CARD (E3638) INDICATING DESIGNATIONS WHICH MAY BE PERFORATED ON A TANDEM CALL	G907	5											
SIMULATION OF TANDEM CALLS WHICH PRODUCE AN AUTOMATIC TROUBLE ANALYSIS EXCEPTION REPORT	G908	5											
CORRELATION BETWEEN JUNCTOR GROUP, JUNCTOR STEP AND JUNCTOR SEQUENCE SELECTION	G909	5											
TANDEM CLASS OF MARKER TEST	G910	5											
TANDEM CLASS OF MARKER TEST	G911	5											
INCOMING TRUNK-TANDEM CLASS OF TEST	G912	5											
OUTGOING TRUNK-TANDEM CLASS OF TEST	G913	5											
PART J0 - BLOCK FLOW CHARTS-TEST FROM MAINTENANCE CENTER	J001	5											
FLOWCHARTS FOR ANALYSIS OF TROUBLE CARDS	J002	5											
RESERVED	J003												
BLOCK FLOW CHARTS-MARKER AND PRETRANSLATOR CLASS OF TEST	J004	5											
BLOCK FLOW CHARTS-REGISTER AND SENDER TESTS	J005	5											
BLOCK FLOW CHARTS-TRUNK TESTS, SUBSCRIBER LINE TEST AND MARKER LINE VERIFICATION TEST	J006	5											
BLOCK FLOW CHARTS-TRUNK TESTS	J007	5											
BLOCK FLOW CHARTS-TRUNK TESTS, SUBSCRIBER LINE TEST AND MARKER LINE VERIFICATION TEST	J008	5											
BLOCK FLOW CHARTS-PROGRESSIVE MONITORING	J009	5											
BLOCK FLOW CHARTS-MONITORING OR, IR AND OS	J010	5											
BLOCK FLOW CHARTS-MONITORING PARTICULAR OR, IR AND OS	J011	5											
PART J1 - INDEX-MTC AND MTFC SEIZURE	J101	5											
SEQUENCE CHART-MTC AND MTFC SEIZURE	J102	5											
MTC-TEST START AND RELEASE	J103	5											
MTC-TEST CLASS SELECTION-SWITCHES	J104	5											
MTC-TEST CLASS SELECTION-KEYS	J105	5											
MTC-CLASS OF TEST LAMPS AND AUXILIARY TEST CLASS RELAYS	J106	5											
MTC-TEST CONTROL RELAYS	J107	5											
MTFC-PREFERENCE CIRCUIT FOR TROUBLE RECORDING, TESTING AND MONITORING (SD-25805-01)	J108	5											
	J109	5											
	J110	5											
MTFC-PREFERENCE CIRCUIT FOR TROUBLE RECORDING, TESTING AND MONITORING (SD-27718-01)	J111	5											
	J112	5											
	J113	5											
	J114	5											
	J115	5											
RESERVED	J116												
MTFC-TEST START, MAKE-BUSY AND IDLE INDICATING LEADS	J117	5											
MTFC-MARKER, PRETRANSLATOR AND TRANSVERTER SELECTION RELAYS	J118	5											
TEST CONNECTOR RELAYS	J119	5											
MTFC-CONNECTOR RELAYS (CM)	J120	5											
MTFC-CONNECTOR RELAYS (DTM)	J121	5											
MTFC-TROUBLE RECORDER START	J122	5											
MTC-PREFERENCE	J123	5											
PROGRESS AND IDENTIFICATION LAMP CONTROL	J124	5											
PART K0-MARKER/PRETRANSLATOR CLASS OF TESTS	K001	5											
MTC KEYS AND/OR SWITCHES MARKER/PRETRANSLATOR CLASS OF TESTS	K002	5											
MTC KEYS AND/OR SWITCHES MARKER/PRETRANSLATOR CLASS OF TESTS	K003	5											
FLOW CHART-MARKER TIMING (DT CLASS)	K004	5											

CONTENTS	SHEET NO	ISSUE NO											
		5	6	7	8	9	10	11	12	13	14		
FLOW CHART-MARKER TIMING (ORIG CLASS)	K005	5											
FLOW CHART-MARKER TIMING (INC CLASS)	K006	5											
TROUBLE ANALYSIS SEQUENCE CHART-(DT CLASS)	K007	5											
TROUBLE ANALYSIS SEQUENCE CHART-(ORIG CLASS)	K008	5											
TROUBLE ANALYSIS SEQUENCE CHART-(INC CLASS)	K009	5											
PART K1-MARKER INPUT	K101	5											
SEQUENCE CHART-MARKER INPUT DT CLASS OF TEST	K102	5											
SEQUENCE CHART-MARKER INPUT ORIG/INC CLASS OF TEST	K103	5											
MASTER TEST CONTROL CHECK	K104	5											
MASTER TEST CONTROL CHECK	K105	5											
SEIZURE OF DIAL TONE MARKER AND INITIAL INPUT TO MARKER	K106	5											
MISC INPUTS TO MARKER AND TROUBLE RELEASE CONTROLS	K107	5											
LINE LINK FRAME INPUTS TO DIAL TONE MARKER	K108	5											
LINE LINK FRAME INPUT TO COMPLETING MARKER	K109	5											
VERTICAL GROUP INPUT TO DIAL TONE MARKER	K110	5											
VERTICAL GROUP INPUT TO COMPLETING MARKER	K111	5											
HORIZONTAL GROUP INPUT TO DIAL TONE MARKER	K112	5											
HORIZONTAL GROUP AND VERTICAL FILE INPUT TO COMPLETING MARKER	K113	5											
RESERVED	K114												
MAKE-BUSY AND INDICATING LEADS	K115	5											
REGISTRATION OF TRUNK CLASS INFORMATION IN COMPLETING MARKER	K116	5											
MISC INPUTS TO COMPLETING MARKER	K117	5											
MISC INPUTS TO COMPLETING MARKER	K118	5											
MISC INPUTS TO COMPLETING MARKER	K119	5											
CALLED NUMBER INPUT TO COMPLETING MARKER A- AND B- DIGITS	K120	5											
CALLED NUMBER INPUT TO COMPLETING MARKER C- AND D- DIGITS	K121	5											
CALLED NUMBER INPUT TO COMPLETING MARKER E- THROUGH G- DIGITS	K122	5											
CALLED NUMBER INPUT TO COMPLETING MARKER H- THROUGH L- DIGITS	K123	5											
COIN, PERMANENT SIGNAL AND PARTIAL DIAL INPUTS TO COMPLETING MARKER	K124	5											
CLASS OF SERVICE INPUTS TO COMPLETING MARKER	K125	5											
RESERVED	K126												
TRUNK LINK FRAME INPUT TO COMPLETING MARKER	K127	5											
MARKER TIMING	K128	5											
MARKER TIMING	K129	5											
PART K2-SENDER SELECTION	K201	5											
SEQUENCE CHART-SENDER SELECTION	K202	5											
IDLE SENDER TEST	K203	5											
SENDER SUBGROUP SELECTION	K204	5											
SENDER CONTROL	K205	5											
SENDER CONTROL	K206	5											
CALLED NUMBER TRANSFER TO SENDER	K207	5											
SENDER NO DIGIT AND TRUNK TT RELAY CONTROL	K208	5											

SYSTEM FUNCTIONAL DIAGRAMS

DWG SIZE

ISSUE

65

5

BELL LABORATORIES

SFD-10-01-

A011

SFD-10-01-A011

SHEET INDEX															
A	CONTENTS		SHEET NO	ISSUE NO											
				5	6	7	8	9	10	11	12	13	14		
B	PART K3 - TRUNK LINK SELECTION AND TRUNK SEIZURE		K301	5											
	SEQUENCE CHART-TRUNK LINK SELECTION AND TRUNK SEIZURE (DT/ORIG CLASS)		K302	5											
	SEQUENCE CHART-TRUNK LINK SEIZURE AND TRUNK SIMULATION (INC CLASS)		K303	5											
	IDLE ORIGINATING REGISTER TEST		K304	5											
	IDLE TRUNK TEST (ORIG CLASS)		K305	5											
	TRUNK LINK FRAME SEIZURE (DT CLASS)		K306	5											
	TRUNK LINK FRAME SEIZURE (ORIG/INC CLASS)		K307	5											
	RESERVED		K308	5											
	TRUNK LINK FRAME MEMORY		K309	5											
	ORIGINATING REGISTER SELECTION		K310	5											
	TRUNK SELECTION (ORIG CLASS)		K311	5											
	ORIGINATING REGISTER SEIZURE		K312	5											
	TRUNK SEIZURE (ORIG CLASS)		K313	5											
	TRUNK CHARGING (ORIG CLASS)		K314	5											
	RESERVED		K315	5											
	C	TRUNK CLASS INPUT TO COMPLETING MARKER (INC CLASS)		K316	5										
		OPERATION OF CONTROL RELAYS IN TRUNK LINK FRAME		K317	5										
D		PART K4 - NUMBER GROUP CONNECTION AND TRANSLATION		K401	5										
	SEQUENCE CHART-NUMBER GROUP CONNECTION AND TRANSLATION		K402	5											
	TRANSLATION FOR NUMBER GROUP SELECTION		K403	5											
	RESERVED		K404	5											
	NUMBER SERIES START SELECTION		K405	5											
	NUMBER GROUP START AND OFF-NORMAL CONTROL		K406	5											
	NUMBER GROUP SEIZURE		K407	5											
	NUMBER GROUP RELEASE		K408	5											
	RINGING COMBINATION SELECTION		K409	5											
	RESERVED		K410	5											
	PBX SLEEVE CONTROL		K411	5											
	NO TEST CONTROL		K412	5											
	BLANK NUMBER, INTERCEPT, AND PBX RECYCLE		K413	5											
	MISCELLANEOUS INPUTS TO NUMBER GROUP		K414	5											
	E	PART K5 - LINE LINK SEIZURE		K501	5										
		SEQUENCE CHART-LINE LINK SEIZURE (DT CLASS)		K502	5										
SEQUENCE CHART-LINE LINK SEIZURE (ORIG/INC CLASS)		K503	5												
LINE LINK FRAME NUMBER AUXILIARY RELAYS		K504	5												
CHECK OF LL INPUT TO CM		K505	5												
LINE LINK FRAME INPUTS TO COMPLETING MARKER		K506	5												
VERTICAL GROUP INPUT TO COMPLETING MARKER		K507	5												
VERTICAL FILE AND HORIZONTAL GROUP INPUTS TO COMPLETING MARKER		K508	5												
RESERVED		K509	5												
LINE LINK FRAME SEIZURE		K510	5												
LINE LINK FRAME SEIZURE		K511	5												
VERTICAL FILE INPUT TO DIAL TONE MARKER		K512	5												
CHECK OF HORIZONTAL GROUP SELECTION		K513	5												
PAIRED LINE LINK FRAMES AUXILIARY LINE LINK FRAME SEIZURE		K514	5												
LINE LINK FRAME CONTROLS		K515	5												
CLASS OF SERVICE INPUT TO MARKER (20,30,60 CLASSES OF SERVICE) DT CLASS		K516	5												
F		CLASS OF SERVICE INPUT TO MARKER (100 CLASSES OF SERVICE) DT CLASSES		K517	5										
	CLASS OF SERVICE INPUT TO MARKER (20,30,60 CLASSES OF SERVICE) ORIG AND INC CLASS		K518	5											
	G														
H															
													</		

SHEET INDEX

CONTENTS	SHEET NO	ISSUE NO													
		5	6	7	8	9	10	11	12	13	14				
PART L0 - TROUBLE ANALYSIS REGISTER AND SENDER TESTS	L001	5													
TEST SET UP-ORIGINATING REGISTER (OR) TEST	L002	5													
SEQUENCE CHART-TEST ANALYSIS-ORIGINATING REGISTER (OR) TEST	L003	5													
TEST SET UP-OUTGOING SENDER (SDR) TEST	L004	5													
SEQUENCE CHART-TEST ANALYSIS-OUTGOING SENDER (SDR) TEST	L005	5													
TEST SET UP-INTERMARKER GROUP SENDER (IMS) CLASS OF TEST	L006	5													
SUBSCRIBER TO SUBSCRIBER-CALLING MARKER GROUP	L007	5													
SEQUENCE CHART-TEST ANALYSIS-INTERMARKER GROUP SENDER TEST (IMS)	L008	5													
TEST SET UP-INCOMING REGISTER (IR) TEST	L009	5													
SEQUENCE CHART-TEST ANALYSIS-INCOMING REGISTER (IR) TEST															
PART L1 - ESTABLISHING CONNECTION	L101	5													
SEQUENCE CHART-OR TEST-ESTABLISHING CONNECTION	L102	5													
SEQUENCE CHART-SDR TEST-ESTABLISHING CONNECTION	L103	5													
SEQUENCE CHART-SDR TEST-ESTABLISHING CONNECTION	L104	5													
SEQUENCE CHART-IMS TEST-ESTABLISHING CONNECTION	L105	5													
SEQUENCE CHART-IR TEST-ESTABLISHING CONNECTION	L106	5													
TYPE OF REGISTER, SENDER	L107	5													
REGISTER, SENDER TEST CONTROL	L108	5													
REGISTER, SENDER TEST CONTROL	L109	5													
INCOMING REGISTER PREFERENCE AND SELECTION	L110	5													
REGISTER CONTROL	L111	5													
INCOMING REGISTER CONTROL	L112	5													
INCOMING REGISTER CONTROL	L113	5													
INCOMING REGISTER TESTS-T & R CONTROL	L114	5													
IR WINK TEST	L115	5													
DIGIT REGISTRATION-INPUT TO REGISTER	L116	5													
SENDER CONTROL	L117	5													
SENDER TEST-TRUNK LINK CONTROL	L118	5													
SENDER CLASS AND DELETE	L119	5													
LINE LINK IDENTIFICATION SENDER TEST	L120	5													
MTF CONTROL SENDER TEST	L121	5													
DIGIT REGISTRATION-INPUT TO SENDER	L122	5													
DIGIT REGISTRATION-INPUT TO SENDER	L123	5													
SEQUENCE CHART-TIMING	L124	5													
TIMING	L125	5													
PART L2 - PULSING	L201	5													
SEQUENCE CHART-ORIGINATING REGISTER TEST, DIAL PULSE	L202	5													
SEQUENCE CHART-ORIGINATING REGISTER TEST, "TOUCH-TONE" PULSING	L203	5													
SEQUENCE CHART-SDR TEST-DIAL PULSING	L204	5													
SEQUENCE CHART-SDR TEST-MF PULSING	L205	5													
SEQUENCE CHART-INCOMING REGISTER TEST DIAL PULSE	L206	5													
SEQUENCE CHART-IR TEST-MF PULSING	L207	5													
REGISTER AND SENDER TEST	L208	5													
REGISTER TEST AND TWO PARTY CONTROL	L209	5													
FINAL DIGIT CONTROL REGISTER TEST	L210	5													
SENDER REGISTER TEST	L211	5													
OUT STEERING CONTROL PREFIX DIGITS CONTROLLED BY P KEYS IN AMRST (A&M)	L212	5													
OUT STEERING CONTROL PREFIX DIGITS CONTROLLED BY PD SWITCH IN AMRST (A&M)	L213	5													
OUT STEERING CONTROL PREFIX DIGITS CONTROLLED BY MTC (STANDARD)	L214	5													
OUT STEERING REGISTER TEST	L215	5													
DIGIT CONTROL-REGISTER TESTS	L216	5													
DIGIT CONTROL-REGISTER TESTS	L217	5													
DIAL PULSE COUNTING	L218	5													
DIAL PULSE GENERATOR REGISTER TEST	L219	5													
MF DIGIT CONTROL	L220	5													
"TOUCH-TONE" CONTROL	L221	5													
DIAL PULSE GENERATOR	L222	5													
MULTIFREQUENCY PULSE GENERATOR	L223	5													
TIP AND RING CONTROL REGISTER TEST	L224	5													
DIAL PULSE CONTROL REGISTER TEST	L225	5													
"TOUCH-TONE" GENERATOR	L226	5													
"TOUCH-TONE" GENERATOR	L227	5													
TIP AND RING CONTROL MF INCOMING REGISTER TEST	L228	5													
MULTIFREQUENCY CONTROL	L229	5													

CONTENTS	SHEET NO	ISSUE NO													
		5	6	7	8	9	10	11	12	13	14				
DP AMPLIFIER AND REPEATER-SENDER TEST	L230	5													
MF PULSE AMPLIFIER AND REPEATER	L231	5													
MF SIGNAL RECEIVER AMRST	L232	5													
DIAL PULSE COUNTING	L233	5													
STEERING CONTROL SENDER TEST	L234	5													
DIGIT STEERING REGISTER TEST	L235	5													
DIGIT REGISTRATION SENDER TEST	L236	5													
DIGIT REGISTRATION SENDER TEST	L237	5													
SENDER TEST	L238	5													
SENDER TEST	L239	5													
SENDER TEST	L240	5													
TIMING-SENDER TEST	L241	5													
PART L3 - CHECKING, TEST COMPLETION AND RELEASE	L301	5													
SEQUENCE CHART-ORIGINATING REGISTER TEST-CHECKING AND TEST COMPLETION	L302	5													
SEQUENCE CHART-ORIGINATING REGISTER TEST RELEASE	L303	5													
SEQUENCE CHART-SDR TEST-CHECKING AND TEST COMPLETION	L304	5													
SEQUENCE CHART-SDR TEST RELEASE	L305	5													
SEQUENCE CHART-IR TEST-CHECKING AND TEST COMPLETION	L306	5													
SEQUENCE CHART-IR TEST RELEASE	L307	5													
REGISTER TEST	L308	5													
MTFC CONTROL	L309	5													
LINE LINK IDENTIFICATION-ORIGINATING REGISTER TEST	L310	5													
INPUTS FROM ORIGINATING REGISTER	L311	5													
INPUTS FROM INCOMING REGISTER	L312	5													
INPUTS FROM INCOMING REGISTER	L313	5													
TRUNK LINK FRAME IDENTIFICATION INCOMING REGISTER TEST	L314	5													
IR TEST-CLASS CHECK	L315	5													
DIGIT REGISTRATION-OUTPUT OF ORIGINATING REGISTER	L316	5													
DIGIT REGISTRATION-OUTPUT OF INCOMING REGISTER	L317	5													
MARKER CONTROL	L318	5													
MARKER CONTROL	L319	5													
RELEASE TIMING	L320	5													
RESERVED	L321	5													
OR, SDR TEST-COMPLETION CHECK	L322	5													
IR TEST-COMPLETION CHECK	L323	5													
DIGIT REGISTRATION CHECK	L324	5													
TEST COMPLETION	L325	5													
TROUBLE RELEASE	L326	5													
PART M0 - OUTGOING CLASS OF TRUNK TEST	M001	5													
TEST FRAME SET UP-OUTGOING CLASS OF TRUNK TEST	M002	5													
TEST FRAME SET UP-OUTGOING CLASS OF TRUNK TEST	M003	5													
SEQUENCE CHART-OUTGOING CLASS OF TRUNK TEST	M004	5													
SEQUENCE CHART-OUTGOING CLASS OF TRUNK TEST	M005	5													
RESERVED	M006	5													
SEQUENCE CHART-OUTGOING CLASS OF TRUNK TEST	M007	5													
OUTGOING TRUNK TEST-ESTABLISHED TEST CONNECTION ON MTF	M008	5													
OUTGOING TRUNK TEST-ESTABLISHED TEST CONNECTION ON MTF	M009	5													

SYSTEM FUNCTIONAL DIAGRAMS		DWG SIZE	ISSUE
		65	5
BELL LABORATORIES		SFD-10-01-A013	

[illegible]

SFD-10-01-A014

SHEET INDEX

CONTENTS	SHEET NO	ISSUE NO												
		5	6	7	8	9	10	11	12	13	14	15		
PART P0 - AMARST-TEST FRAME PREPARATIONS	P001	5												
AMRST-TEST FRAME PREPARATIONS FOR PROGRESSIVE MONITORING, MONITORING OR, IR, OS, MONITORING A PARTICULAR IR, OS	P002	5												
AMRST-TEST FRAME PREPARATION FOR MONITORING A PARTICULAR OR	P003	5												
PART P1 - ESTABLISHING CONNECTION	P101	5												
SEQUENCE CHART-PROGRESSIVE MONITORING	P102	5												
SEQUENCE CHART-PROGRESSIVE MONITORING	P103	5												
SEQUENCE CHART-MONITOR ORIGINATING, INCOMING REGISTER ESTABLISHING CONNECTION	P104	5												
SEQUENCE CHART-MONITOR OUTGOING SENDER ESTABLISHING CONNECTION	P105	5												
SEQUENCE CHART-MONITOR PARTICULAR ORIGINATING REGISTER-ESTABLISHING CONNECTION	P106	5												
SEQUENCE CHART-MONITOR PARTICULAR INCOMING REGISTER, OUTGOING SENDER-ESTABLISHING CONNECTION	P107	5												
MONITOR START AND ALLOTTER	P108	5												
MONITOR START AND ALLOTTER	P109	5												
INCOMING REGISTER CONTROL	P110	5												
MARKER CONTROL	P111	5												
MONITORING-SENDER AND REGISTER SELECTION	P112	5												
INCOMING REGISTER PREFERENCE AND SELECTION	P113	5												
MONITORING PARTICULAR CIRCUIT	P114	5												
TIMING	P115	5												
PART P2 - PULSE COUNTING	P201	5												
SEQUENCE CHART-MONITOR ORIGINATING, INCOMING REGISTER, OUTGOING SENDER-DP-PULSE COUNTING	P202	5												
SEQUENCE CHART-MONITOR ORIGINATING, INCOMING REGISTER, OUTGOING SENDER-DP-PULSE COUNTING	P203	5												
SEQUENCE CHART-MONITOR ORIGINATING REGISTER-TT-PULSE COUNTING	P204	5												
SEQUENCE CHART-MONITOR INCOMING REGISTER, OUTGOING SENDER-MF-PULSE COUNTING	P205	5												
AC SUPPLY, BIAS CONTROLLER AND NO VOLTAGE ALARM	P206	5												
DP-AMPLIFIER REPEATER	P207	5												
MF PULSE AMPLIFIER AND REPEATER	P208	5												
MF SIGNAL RECEIVER AMRST	P209	5												
DIGIT STEERING	P210	5												
DIGIT STEERING	P211	5												
PULSING CONTROL	P212	5												
DIAL PULSE COUNTING	P213	5												
"TOUCH-TONE" STATION TEST RECEIVER (SD-98150-01)	P214	5												
"TOUCH-TONE" TRANSLATION	P215	5												
DIGIT REGISTRATION	P216	5												
DIGIT REGISTRATION	P217	5												
PART P3 - PULSE CHECKING AND RELEASE	P301	5												
SEQUENCE CHART-MONITOR ORIGINATING, INCOMING REGISTER PULSE CHECKING AND RELEASE	P302	5												
SEQUENCE CHART-MONITOR OUTGOING SENDER PULSE CHECKING AND RELEASE	P303	5												
SEQUENCE CHART-MONITOR ORIGINATING AND INCOMING REGISTER OUTGOING SENDER-TROUBLE RELEASE	P304	5												
RESERVED	P305													
MTFC CONTROL	P306	5												
MONITOR TRUNK LINK AND CONNECTOR RELAY CONTROL	P307	5												
LINE LINK LOCATION AND MARKER IDENTIFICATION	P308	5												
TRUNK LOCATION	P309	5												
REGISTRATION OF TANDEM TRUNK NUMBER	P310	5												
RESERVED	P311													
REGISTER OUTPUT	P312	5												
CALLED NUMBER TRANSFER TO SENDER TRANSLATION FOR NO GROUP SELECTION	P313	5												
DIGIT REGISTRATION CHECK	P314	5												
SENDER CLASS AND DELETE	P315	5												
CONTROL AND RELEASE	P316	5												
NO RECORD RELEASE, TROUBLE RELEASE AND PLANT REGISTERS	P317	5												
BLOWN FUSE ALARM	P318	5												

[illegible]


GENERAL DESCRIPTION OF SFD-10-01

A MAJOR OBJECTIVE OF SFD-10-01 IS TO PORTRAY, IN SIMPLE FORM, THE SYSTEM SERVICE FUNCTIONS OF THE BASIC NO 5 CROSSBAR OFFICE, WIRE SPRING MARKER GROUP, WHICH PROVIDES POTS (PLAIN OLD TELEPHONE SERVICE). A FURTHER OBJECTIVE IS TO CORRELATE SERVICE FUNCTIONS WITH THE MAINTENANCE FACILITIES WHICH HAVE BEEN PROVIDED TO AID IN DETECTING, ANALYZING, LOCATING, AND CLEARING TROUBLE CONDITIONS.


SFD-10-01 IS DIVIDED INTO A NUMBER OF SECTIONS, EACH OF WHICH EXCEPT FOR SECTION "A", DESCRIBES A SPECIFIC JOB PERFORMED BY NO 5 CROSSBAR. EACH SECTION IS DIVIDED INTO PARTS WHICH DESCRIBE THE MAJOR STEPS OR OPERATIONS THROUGH WHICH THE SYSTEM PROCEEDS TO PERFORM THE JOB.

SD VERSES SFD

THE TWO SKETCHES SHOWN BELOW ARE USED TO ILLUSTRATE THE SD AND SFD METHODS OF SHOWING THE GROUNDING OF THE OR LEAD. AS ILLUSTRATED, THE SD ARRANGEMENT SHOWS ALL POSSIBLE OPTIONS WHEREAS THE SFD SHOWS A SIMPLIFIED, LESS OPTIONAL PATH. WHERE COMPLEX CIRCUITRY IS INVOLVED, IT MAY BE NECESSARY FOR THE MAINTENANCE PERSON TO REFER TO THE SD DRAWING.

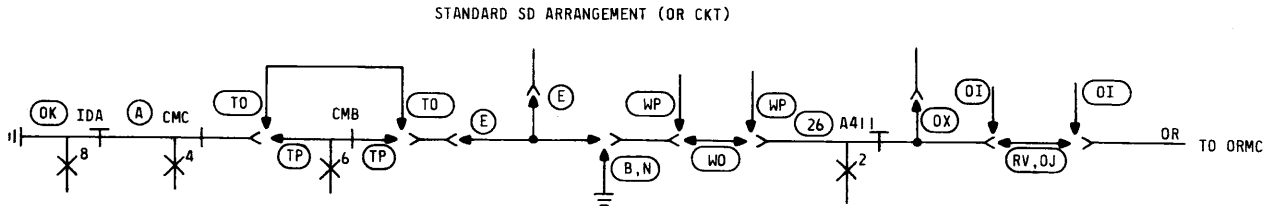

OPTIONS USED IN SFD	SD APPARATUS/ WIRING	CIRCUIT NOTES
✓	26	NUMBERING PLAN AREA TRANSLATOR (MD 45D).
✓	A,E,W0	REQUIRED FOR PRETRANSLATION OF REGULAR OR REGULAR AND IDDD CODES
	B,N,WP	PRETRANSLATORS NOT REQUIRED.
	OI,OJ,OK,OX	IDDD REQUIRED.
✓	RV	IDDD NOT REQUIRED.
	TO	WHERE THE REGISTER IS NOT ARRANGED FOR PRT AND. INTERCHANGEABLE NPA AND LOCAL AREA CODE.
✓	TP	WHERE THE REGISTER IS ARRANGED FOR PRT AND. INTERCHANGEABLE NPA AND LOCAL AREA CODE.

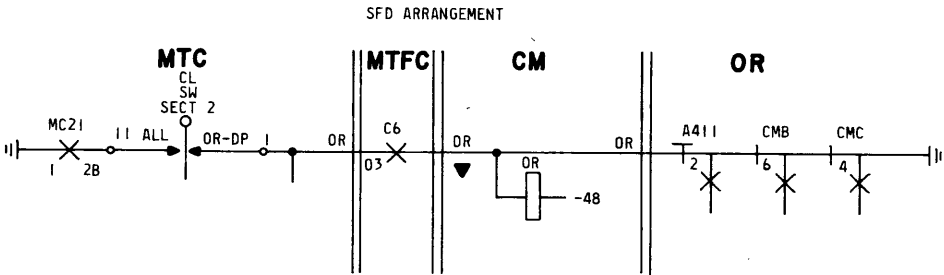


A
B
C
D
E
F
G
H

A
B
C
D
E
F
G
H

INFORMATION NOTES


CONTACTS IN PARENTHESIS

PARENTHESIS ARE USED AROUND CONTACTS TO ALERT THE USER THAT AN OPTIONAL ARRANGEMENT EXISTS. THE CONTACT ARRANGEMENT SHOWN IN SFD-10-01 ISSUE 4, IS THE ARRANGEMENT MOST LIKELY PROVIDED IN THE MAJORITY OF NO. 5 CSBR OFFICES.

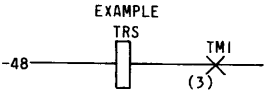


RELAYS IN PARENTHESIS

PARENTHESIS ARE USED AROUND RELAY DESIGNATIONS TO ALERT THE USER THAT AN OPTIONAL ARRANGEMENT EXISTS. THE RELAY DESIGNATION SHOWN IN SFD-10-01 ISSUE 4, IS THE RELAY MOST LIKELY PROVIDED IN THE MAJORITY OF NO. 5 CSBR OFFICES.

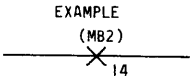

NUMEROUS OR COMPLEX CONTACT ARRANGEMENT

WHEN CONTACTS ARE TOO NUMEROUS OR THE ARRANGEMENT TOO COMPLEX, A LOWER CASE LETTER AND NOTE DIRECT THE USER TO THE SCHEMATIC DRAWING FOR THE CONTACT ARRANGEMENT.

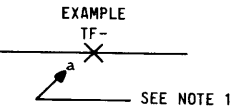

SHEET NOTES:

1. a - SEE SD-26002-01, FS 24, FOR CONTACT ARRANGEMENT.

OPTION ASSIGNMENTS

SHEET OPTION ASSIGNMENTS (A) THRU (M) WILL ALWAYS BE THE SAME THROUGHOUT THE SFD-10-01 DOCUMENT. OPTIONS (N) THRU (Z) WILL VARY AND WILL PERTAIN ONLY TO THE SHEET WHERE THE OPTION APPEARS.

- (A) 2X TROUBLE CARD;SD-27718-01
- (B) 1X TROUBLE CARD, SINGLE SIDED;SD-25805-01, TABLE I
- (C) 1X TROUBLE CARD, DOUBLE SIDED;SD-25805-01, TABLE 1A
- (D) TRIPLE TRUNK LINK FRAME
- (E) PAIRED TRUNK LINK FRAME
- (F) NON PAIRED LINE LINK FRAME
- (G) PAIRED LINE LINK OPERATION
- (H) TRUNK LINK; SD-26032-01
- (J) 30 CLASSES OF SERVICE
- (K) 60 CLASSES OF SERVICE
- (L) 100 CLASSES OF SERVICE
- (M) TRUNK LINK;SD-27879-01
- (STD) STANDARD ARRANGEMENT
- (MD) MANUFACTURE DISCONTINUED ARRANGEMENT
- (A&M) ADDITIONS AND MAINTENANCE ONLY ARRANGEMENT

A SECTION

- A0 - VOL I,II,III
- A1 - VOL I,II,III
- A2 - VOL I,II,III
- A3 - VOL I
- A4 - VOL I
- A5 - VOL II
- A6 - VOL II
- A7 - VOL III
- A8 - VOL III

SEQUENCE CHARTS FOUND IN SFD-10-01 VOL III

SEQUENCE CHARTS SHOWN IN SFD-10-01 VOL III COVER OPERATIONS FOUND IN SD-27718-01, TABLE I. FUNCTIONAL SCHEMATIC PAGES INCLUDE SD-25805-01, TABLE I AND 1A; AND SD-27718-01, TABLE I.

DOUBLE LINE BOXES ON SEQUENCE CHARTS

DOUBLE LINE BOXES:

1. ARE ALWAYS REFERENCE TO ANOTHER PART (NOT CIRCUIT).
2. IF SHOWN AS J1, THEN THE ENCLOSED SC IS COMPLETE AND ACCURATE FOR THE TYPE TEST BEING COVERED (EXAMPLE: OGT M004)
3. IF SHOWN AS K103 (ON PAGE M005), THEN ANY DETAIL INSIDE IS:
 - (A) REPEAT OF DETAIL FOUND ON K103 THAT IS IMPORTANT TO OGT TEST, AND
 - (B) DETAIL THAT TAKES PLACE IN THE "TIME FRAME" OF THE K103 SEQUENCE CHART AND FOR WHICH THE RELAYS SHOWN IN THE SC ARE ILLUSTRATED IN K1 PART.

ISSUE
5

SFD-10-01-A102


INFORMATION NOTES

6S


BELL TELEPHONE LABORATORIES
INCORPORATED

SFD-10-01-A102


FLOW CHARTS

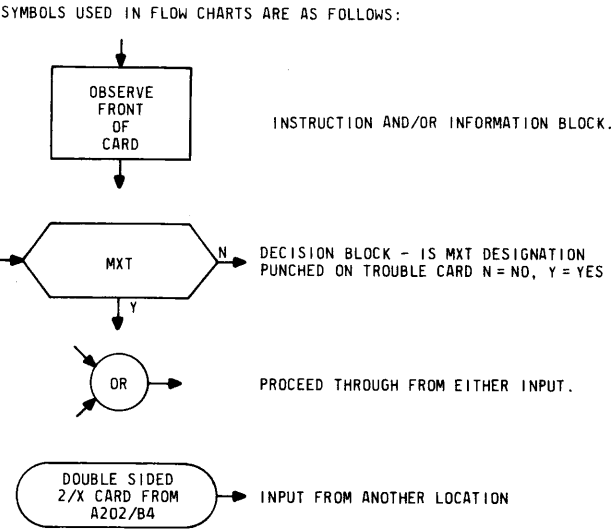

TROUBLE ANALYSIS SEQUENCE CHARTS

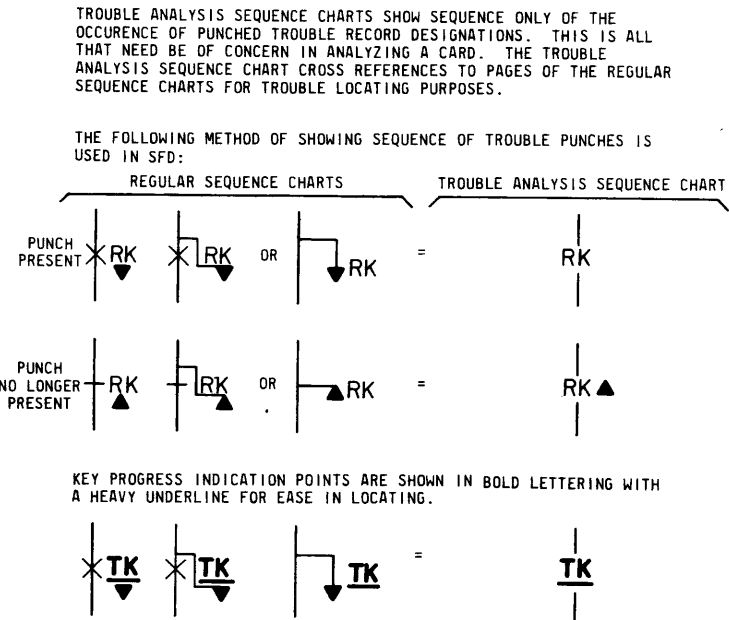

SEQUENCE CHARTS

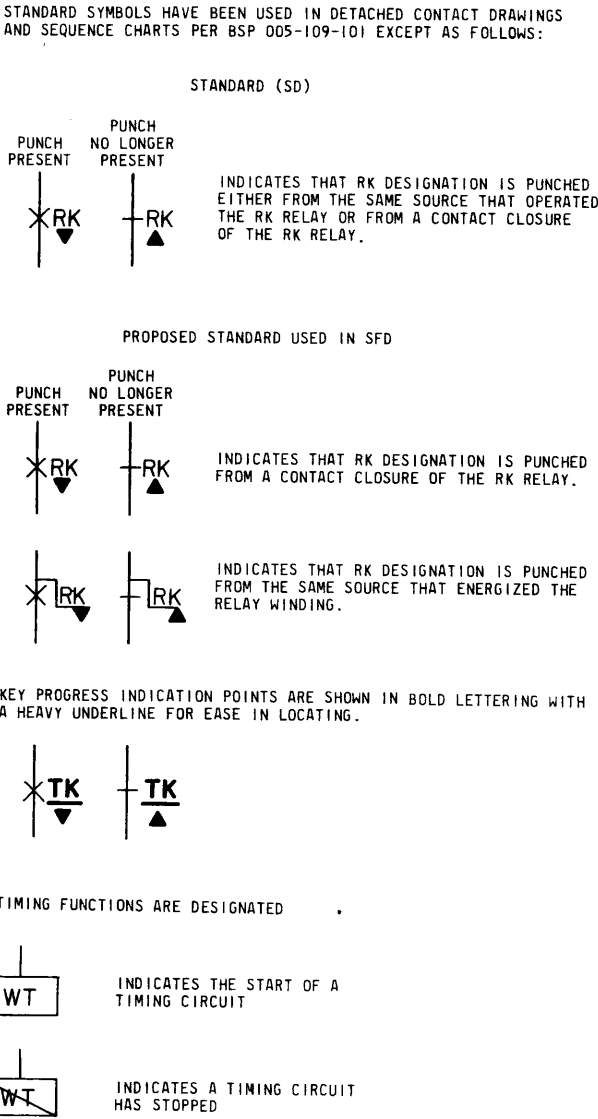

A
B
C
D
E
F
G
H

ABBR	TITLE	SD-
5A TM	5A TIMER CKT	99304-01
-	KEY SHEET	25760-01
AA	ALISLE ALARM	25671-01
AC-C3	AC CURRENT SUPPLY	
ALL	AUXILIARY LINE LINK	27719-01
ALM	ALARM	25671-01
ALMR	ALARM RECEIVING	95418-01
ALMS	ALARM SENDING	95417-01
AMB	ALL MARKERS BUSY	25695-01
AMRST	AUTOMATIC MONITOR, REGISTER, AND SENDER TEST (MASTER TEST FRAME)	25680-01
APTT	AUTOMATIC PROGRESSION TRUNK TEST	25938-01
BC	BATTERY CONTROL	81121-01
CM	COMPLETING MARKER	26002-01
CNS	COIN SUPERVISORY	25736-01
CSL	COIN SUPERVISORY LINK	26049-01
DTM	DIAL TONE MARKER	26001-01
DTDC	DT TIME DELAY CONTROL	94820-01
GB	GROUP BUSY	25795-01
IAO	INTRAOFFICE TRUNK	26060-01
IMGS	INTERMARKER GROUP SENDER	25826-01
IMGT	INTERMARKER GROUP TRUNK	26141-01
IR	INCOMING REGISTER	MF 26042-01 DP 26041-01
IRL	INCOMING REGISTER LINK	26048-01
IRMC	INCOMING REGISTER MARKER CONNECTOR	MKR 26025-01 REG 26026-01
IT	INCOMING TRUNK	26070-01
IT SW	INCOMING TRUNK SW	95500-01
ITT	INCOMING TANDEM TRUNK	26071-01
	INCOMING TANDEM TRUNK (BYLINK)	26077-01
JGF	JUNCTOR GROUPING FRAME	-
JLK	JACK, LAMP, AND KEY (MASTER TEST FRAME)	25762-01

CONNECTING CIRCUIT INDEX

ABBR	TITLE	SD-
LINE	COIN, TWO PARTY AND INDIVIDUAL	-
LIT	LINE INSULATION TEST	95537-01
LITC	LINE INSULATION TEST CONTROL	25796-01
LL	LINE LINK FRAME	26030-01
LLC	LINE LINK CONNECTOR	26031-01
LLDC	LINE LOAD CONTROL	96387-01
LLMC	LINE LINK MARKER CONNECTOR	26022-01
LV	LINE VERIFICATION	26181-01
M-AMPL	MONITOR AMPLIFIER	96516-01
MDF	MAIN DISTRIBUTING FRAME	-
MFC	MULTIFREQUENCY CURRENT SUPPLY	95391-01
MFSR	MULTIFREQUENCY SIGNAL RECEIVING	95536-01
MISC	MISCELLANEOUS FOR ALL FRAMES	25574-01
MTC	MASTER TEST CONTROL	25800-01
MTFC	MASTER TEST FRAME CONNECTOR	STD 27718-01 MD 25805-01
MTMG	MASTER TIMER	25633-01
MTRC	MASTER TRAFFIC CONTROL	26020-01
MW SUP	2A SENDING PANEL	95000-01
	MILLIWATT DISTG CKT	95277-01
NG	NUMBER GROUP	26034-01
NGC	NUMBER GROUP CONNECTOR	26035-01
NTC	NO TEST CONNECTOR	25702-01
OSGR	OUTGOING SENDER GROUP RELEASE	26055-01
OGT	OUTGOING TRUNK	26085-01
OGIT	OUTGOING INFORMATION TRUNK	26144-01
OGT JK	OUTGOING TRUNK TEST FR, TST AND MB JK	96376-01
OGTT	OUTGOING TRUNK TEST	95476-01
OI	OFFICE INTERRUPTER (60 OR 120 IPM)	25814-01
OR	ORIGINATING REGISTER	26040-01
ORMC	ORIGINATING REGISTER MARKER CONNECTOR	MKR 26023-01 REG 26024-01 OR 26040-01 TLC 26033-01 ORMC 26024-01
ORLM	ORIGINATING REGISTER LINE MEMORY	
OS	OUTGOING SENDER	MF 26051-01 DP 26050-01 MKR 26059-01 SDR 26057-01
OSC	OUTGOING SENDER CONNECTOR	
OSL	OUTGOING SENDER LINK	25734-01
OT & P	OPERATOR TELEPHONE AND POSITION CKT	95502-01
PC	PREFERENCE CONTROL	LLMC, ORMC, IRMC 26029-01
PCMB	PREFERENCE CONTROL AND MAKE BUSY	LLC, OSC, TLC, NGC 26039-01
P-REG	PLANT REGISTER	25793-01
PRF	PERFORATOR	-

ABBR	TITLE	SD-
PRT	PRETRANSLATOR	25568-01
PRTC	PRETRANSLATOR CONNECTOR	PRT 25569-01 REG 26038-01
PRTD	POWER, RING AND TONE DISTRIBUTION FRAME	25599-01
RCD	RECORDER (AUTOMATIC MESSAGE ACCOUNTING)	25872-01
REV	REVERTING CALL TRUNK	26068-01
RPTR	REPEATER	-
RSW	RINGING SWITCH	26080-01
SR	SIGNAL RECEIVER (MF)	95536-01
ST	SENDER TEST CKT	25675-01
STS	SENDER TEST SET	25674-01
TKL	TELEPHONE, KEY AND LAMP	25744-01
TL	TRUNK LINK	OPT H 26032-01 OPT M 27879-01
TLC	TRUNK LINK CONNECTOR	26033-01
TN, GN	TONE GENERATOR CKT	99303-01
TP	TRUNK PREFERENCE	95501-01
TR	TROUBLE RECORDER	-
TRC	TROUBLE RECORDER CONTROL AND TEST	25572-01
T-REG	TRAFFIC REGISTER	25892-01
TRK	TRUNK	-
TRNSL	TRANSLATOR (AUTOMATIC MESSAGE ACCOUNTING)	26019-01
TS	TEST SET	
TT	TRUNK TEST (MASTER TEST FRAME)	25918-01
TT REG	TRUNK TEST REGISTER	27643-01
T-TERM	TEST TERMINATION	96540-01
TTL	TRANSMISSION TEST LINE	98100-01
TTR	"TOUCH-TONE" CALLING RECEIVING CIRCUIT-TYPE A2, ISSUE 1-4	95287-01
	"TOUCH-TONE" CALLING RECEIVING CIRCUIT-TYPE A3, POST ISSUE 5	98148-01
TTSTR	"TOUCH-TONE" STATION TEST RECEIVER-TYPE E1	98150-01
TUR	TRAFFIC USAGE RECORDER	95738-01
TV	TRANSVERTER (AUTOMATIC MESSAGE ACCOUNTING)	25591-01
TVC	TRANSVERTER CONNECTOR (AUTOMATIC MESSAGE ACCOUNTING)	26021-01
VM TST	MTF VOLTMETER TEST CKT	25792-01

A
B
C
D
E
F
G
H

ISSUE
5

SFD-10-01-A104

CONNECTING CKT INDEX

65

BELL TELEPHONE LABORATORIES
INCORPORATED


SFD-10-01-A104

ESTABLISHING NO.5 CROSSBAR CONNECTIONS

INDEX	
PAGE NO.	TITLE
A201	NO. 5 CROSSBAR FLOW CHARTS
A202	DOUBLE SIDED 2/X TROUBLE CARD (E5488) FLOW CHART INDEX FOR ANALYSIS
A203	DOUBLE SIDED 2/X TROUBLE CARD
A204	DOUBLE SIDED 1/X TROUBLE CARD (E4393) FLOW CHART INDEX FOR ANALYSIS
A205	DOUBLE SIDED 1/X TROUBLE CARD
A206	SINGLE SIDED 1/X TROUBLE CARD (E3638) FLOW CHART INDEX FOR ANALYSIS
A207	SINGLE SIDED 1/X TROUBLE CARD

CAUTION!
DUE TO THE SIMPLIFIED NATURE
OF THIS DOCUMENT, INFORMATION
SHOWN MAY NOT BE COMPLETE.

FLOW CHART DOUBLE SIDED 2/X TROUBLE CARD

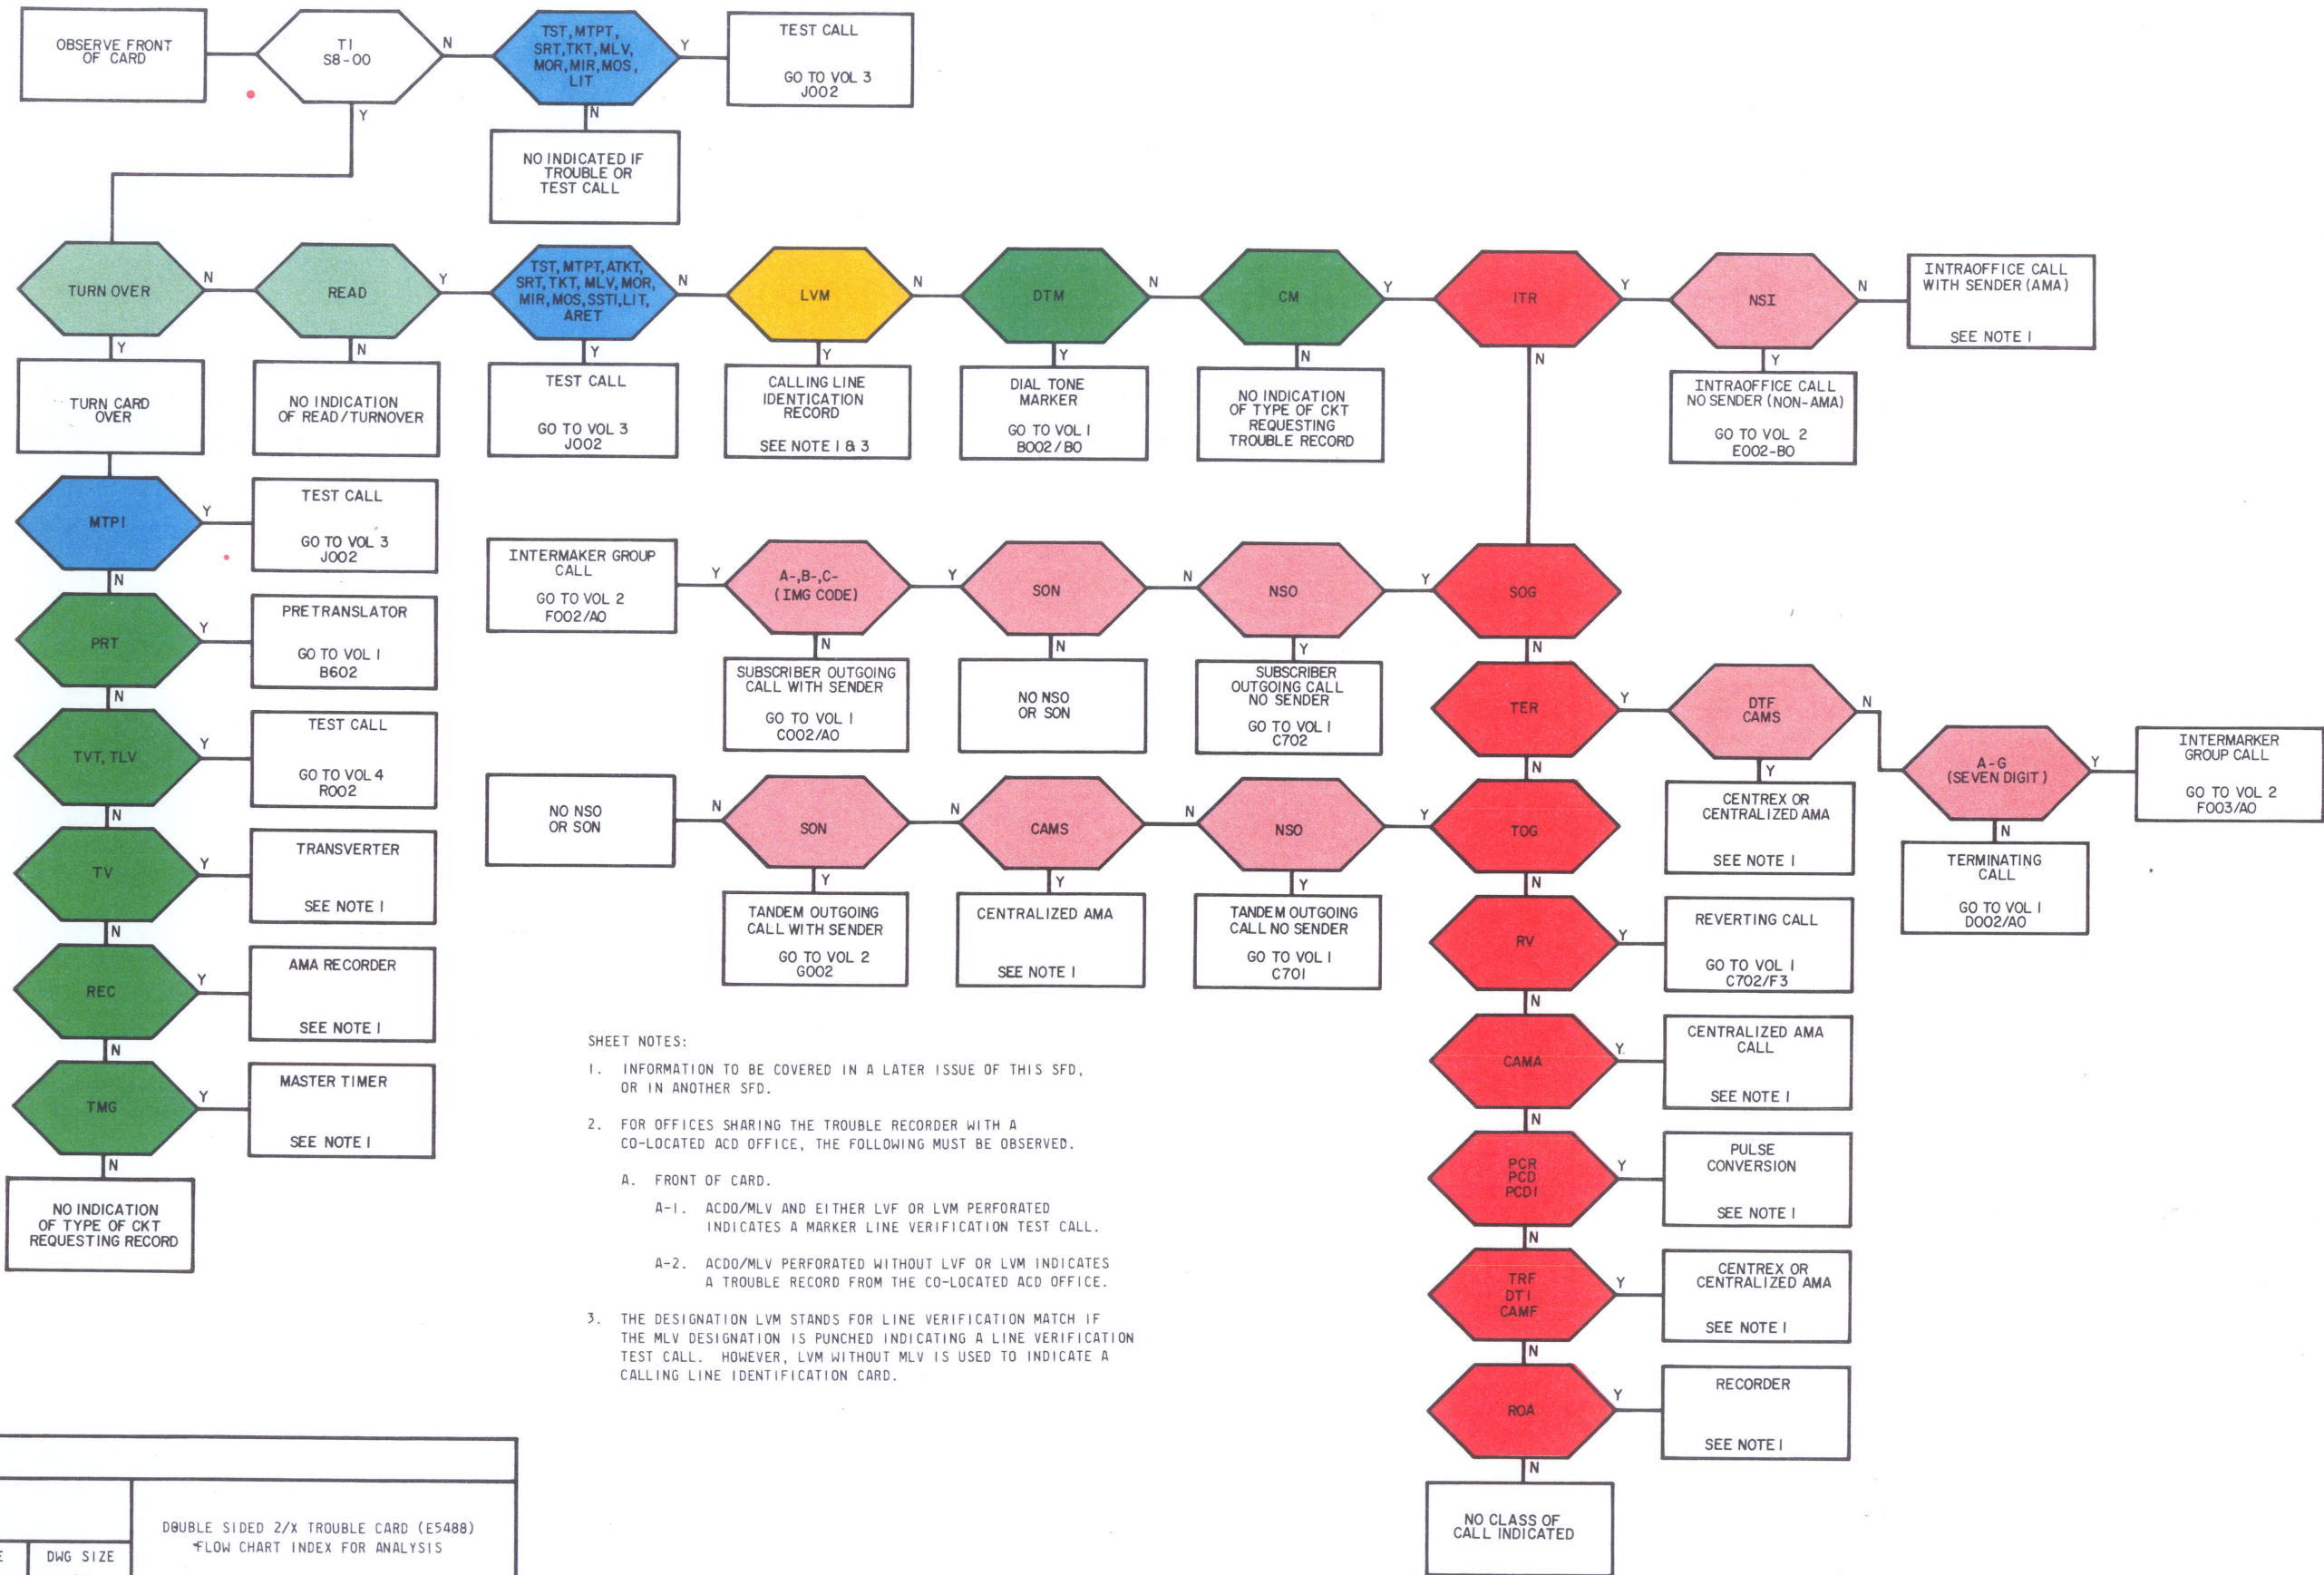

SHEET NOTES:

- INFORMATION TO BE COVERED IN A LATER ISSUE OF THIS SFD, OR IN ANOTHER SFD.
- FOR OFFICES SHARING THE TROUBLE RECORDER WITH A CO-LOCATED ACD OFFICE, THE FOLLOWING MUST BE OBSERVED.
 - FRONT OF CARD.
 - ACDO/MLV AND EITHER LVF OR LVM PERFORATED INDICATES A MARKER LINE VERIFICATION TEST CALL.
 - ACDO/MLV PERFORATED WITHOUT LVF OR LVM INDICATES A TROUBLE RECORD FROM THE CO-LOCATED ACD OFFICE.
- THE DESIGNATION LVM STANDS FOR LINE VERIFICATION MATCH IF THE MLV DESIGNATION IS PUNCHED INDICATING A LINE VERIFICATION TEST CALL. HOWEVER, LVM WITHOUT MLV IS USED TO INDICATE A CALLING LINE IDENTIFICATION CARD.

DOUBLE SIDED 2/X TROUBLE CARD (E5488)
*FLOW CHART INDEX FOR ANALYSIS

ISSUE
5

DWG SIZE
6S

SFD-10-01-

A202

BELL LABORATORIES

SFD-10-01-A202
7 SHEETS, SHEET 1

DOUBLE SIDED 2/X

FRONT

E-5488 (11-71F)

00	04	10	14	20	24	30	34	40	44	50	54	A
TI	TST	WTPT	ATKT	SKT	TKT	M	ACDO	WLV	LVM	MOR	MIR	MOS
IR	TR	WT	SDT	LD	TR	SG	FCG	LR	LRI	DK	GT	SOA
RPB	RPAB	RPBA	0	1	2	3	4	LB	FM	RCY	RA	PRCY
FR	0	1	2	3	4	5	6	7	8	9	10	11
CN	RG/T	0	1	2	3	4	5	6	7	8	9	10
SDG	LT	TT	2DT	FVD	XII	II	OA	OB	PHC	THC	OR	FAC
CD	0	1	2	3	4	5	6	7	8	9	10	11
A	0	1	2	3	4	5	6	7	8	9	10	11
A'	0	1	2	3	4	5	6	7	8	9	10	11
G	0	1	2	3	4	5	6	7	8	9	10	11
G'	0	1	2	3	4	5	6	7	8	9	10	11
GS	1	2	3	4	5	6	7	8	9	10	11	12
FR	0	1	2	3	4	5	6	7	8	9	10	11
OSG/T	0	1	2	3	4	5	6	7	8	9	10	11
OSG/U	0	1	2	3	4	5	6	7	8	9	10	11
RN-SPC-ITC	0	1	2	3	4	5	6	7	8	9	10	11
CP	0	1	2	3	4	5	6	7	8	9	10	11
FT	0	1	2	3	4	5	6	7	8	9	10	11
FT-FC-SWT	0	1	2	3	4	5	6	7	8	9	10	11

NO. 5 XBR SYS
TBL RCDR CARD

TROUBLE INDICATION

TROUBLE LOCATION

TROUBLE FOUND OR ACTION TAKEN

CLRD BY

TIME RECD

DATE

CLASS REPORT

TROUBLE CODE

TICKET NO.

FOR DESCRIPTION SEE

CD-27718-01

00	04	10	14	20	24	30	34	40	44	50	54	A
HMS	TM	CKG	TCI	WE	TRN	CTL	TSE	FCG	FTCK	SNK	CK	FML
RK3	HCK	RK	LK	JK	TKHK	TK	RL	HTR	HMSI	LXPA	JXPA	SL
RNK	SLK1	SLK2	RK	CE	RNK	WCY	WFC	WLFK	WMSJ	LXWA	JXWA	SL
XPG	XJC	XJC	XBT	XBT	XBT	XBT	XBT	XBT	XBT	XBT	XBT	XBT
XSM	XSA	XN	XTC	XTCI	XTRK	XTRL	XAN	XCH	XVGA	XVGB	XLF	XSC
FTT	0	1	2	3	4	5	6	7	8	9	10	11
CS/T	0	1	2	3	4	5	6	7	8	9	10	11
CT	0	1	2	3	4	5	6	7	8	9	10	11
LV	0	1	2	3	4	5	6	7	8	9	10	11
P	0	1	2	3	4	5	6	7	8	9	10	11
TC	CM	TP	TP'	RP	RPK	DLT	CDW	4B	51	TT	AGCK	ESCK
NGCT	0	1	2	3	4	5	6	7	8	9	10	11
LPI	LLP	LDW	POTS	MRI	PAN	RIP	2LM	BLT	BLDA	DAT	KM	DAT
RIV	AN	SNG	NGK	NGK1	UK	HTUK	THK	PTK	PBX1	SLCK	CKO	CKR
PTN	PM	TH	EN	PBN	FMA	FMB	LIN	TIN	BN	RI	TBI	TBH
DT	0	1	2	3	4	5	6	7	8	9	10	11
DU	0	1	2	3	4	5	6	7	8	9	10	11
HT	0	1	2	3	4	5	6	7	8	9	10	11
HU	0	1	2	3	4	5	6	7	8	9	10	11
MT	0	1	2	3	4	5	6	7	8	9	10	11
MU	0	1	2	3	4	5	6	7	8	9	10	11

MONTH

YEAR

OFFICE

RA

MADE IN U.S.A.

BACK

E-5488 (11-71B)

00	04	10	14	20	24	30	34	40	44	50	54	A
FT	0	1	2	3	4	5	6	7	8	9	10	11
CP	0	1	2	3	4	5	6	7	8	9	10	11
FR	0	1	2	3	4	5	6	7	8	9	10	11
OG	0	1	2	3	4	5	6	7	8	9	10	11
OA-AT	0	1	2	3	4	5	6	7	8	9	10	11
G	0	1	2	3	4	5	6	7	8	9	10	11
A'	0	1	2	3	4	5	6	7	8	9	10	11
A	0	1	2	3	4	5	6	7	8	9	10	11
CM	3	A	B	C	SD	PK	PRL	RLK	PTR	XX	NTB	CIK
LT	TT	2DT	FVD	XII	II	OA	OB	PHC	THC	OR	FAC	INC
RST-RG/T	0	1	2	3	4	5	6	7	8	9	10	11
FR	0	1	2	3	4	5	6	7	8	9	10	11
2W	4W	TTT	0	1	2	3	4	5	6	7	8	9
ITR	2TR	TM2	TM3	TMF	TRS	TR	TRIT	RL	RLI	LOI	NLOI	REI
TI	WTPT	ATKT	ARET	TKT	TLV	LVF	LVM	PRT	TV	REC	TMC	NTR

NO. 5 XBR SYS
TBL RCDR CARD

TROUBLE INDICATION

TROUBLE LOCATION

TROUBLE FOUND OR ACTION TAKEN

CLEARED BY

TIME RECD

DATE

CLASS REPORT

TROUBLE CODE

TICKET NO.

FOR DESCRIPTION SEE

CD-27718-01

00	04	10	14	20	24	30	34	40	44	50	54	A
DT	0	1	2	3	4	5	6	7	8	9	10	11
DU	0	1	2	3	4	5	6	7	8	9	10	11
HT	0	1	2	3	4	5	6	7	8	9	10	11
HU	0	1	2	3	4	5	6	7	8	9	10	11
MT	0	1	2	3	4	5	6	7	8	9	10	11
MU	0	1	2	3	4	5	6	7	8	9	10	11
EX	0	1	2	3	4	5	6	7	8	9	10	11
PERFORATOR	0	1	2	3	4	5	6	7	8	9	10	11
ADDT	0	1	2	3	4	5	6	7	8	9	10	11
OFF	0	1	2	3	4	5	6	7	8	9	10	11
TLR	0	1	2	3	4	5	6	7	8	9	10	11
DC	DCC	TSTI	ACTA	ACTB	GO	SM	WSM	WCK	RSI	RS2	EOR	PSR
TRE	TRSA	TRSB	TRA	TRA2	HDA	PKA	HDB	PKB	ON	SW	SWI	RLK
RAI	RBI	RBI	RA2	RA2	RA2	RA2	RA3	RA3	RA3	RA4	RA4	RA5
AC	7DC	RCK	G	TSL	T4L	OIK	NMK	PRLK	P2L	P4L	P5L	BIRA
CKG	0	1	2	3	4	5	6	7	8	9	10	11
TM	GC	CK7	CK1	CK2	CK4	FABC	FACK	DNK	RK	IC	TOK	C14
TEA	TGR	OPI	PRE	BA	P	DTK	PTI	DTM	PT	PAK	CK	PI
RN	MO	MC	SPA	SKP	SP	X	XPL	XRST	XRL	XIC	XICK	XNL
XST	0	1	2	3	4	5	6	7	8	9	10	11
XBT	0	1	2	3	4	5	6	7	8	9	10	11
XSC	0	1	2	3	4	5	6	7	8	9	10	11
XSB	0	1	2	3	4	5	6	7	8	9	10	11
XSL	0	1	2	3	4	5	6	7	8	9	10	11
XSR	0	1	2	3	4	5	6	7	8	9	10	11
XST	0	1	2	3	4	5	6	7	8	9	10	11
XSL	0	1	2	3	4	5	6	7	8	9	10	11
XSR	0	1	2	3	4	5	6	7	8	9	10	11
XST	0	1	2	3	4	5	6	7	8	9	10	11
XSL	0	1	2	3	4	5	6	7	8	9	10	11
XSR	0	1	2	3	4	5	6	7	8	9	10	11

MONTH

YEAR

OFFICE

RA

MADE IN U.S.A.

READ/TURN OVER
TYPE OF CALL
SUB TYPE OF CALL

TYPE OF EQUIPMENT REQUESTING TROUBLE RECORD
CALLING LINE IDENTIFICATION
TEST CALLS

DOUBLE SIDED 2/X
TROUBLE CARD

BELL TELEPHONE LABORATORIES
INCORPORATED

SFD-10-01-A203

ISSUE
5

SFD-10-01-A203
7 SHEETS, SHEET 1

0 1 2 3 4 5 6 7 8 9

31.25

FLOW CHART DOUBLE SIDED I/X TROUBLE CARD

Column 0:

- OBSERVE FRONT OF CARD
- TURN OVER
- TKT, TKT, TLV
- TV
- REC
- TMG
- NO INDICATION OF TYPE OF CKT REQUESTING TROUBLE RECORD

Column 1:

- TI S8-00
- TST, MTPT, ATKT, SRT, TKT, MLV, MOR, MIR, MOS, SSI, LIT, ARET
- TEST CALL GO TO VOL 3 JO02
- TURN CARD OVER
- TEST CALL GO TO VOL 4 RO02
- TRANSVERTER SEE NOTE 1
- AMA RECORDER SEE NOTE 1
- MASTER TIMER SEE NOTE 1

Column 2:

- TST, MTPT, SRT, TKT, MLV, MOR, MIR, MOS, LIT
- NO INDICATION IF TROUBLE OR TEST CALL
- LVM
- CALLING LINE IDENTIFICATION SEE NOTES 1 & 4
- INTERMARKER GROUP CALL GO TO VOL 2 FO02/BO
- A-B-C-IMG CODE
- SUBSCRIBER OUTGOING CALL WITH SENDER GO TO VOL 1 CO02/BO
- NO NSO OR SON
- SON
- TANDEM OUTGOING CALL WITH SENDER GO TO VOL 2 GO02/CO

Column 3:

- PRT
- PRETRANSLATOR GO TO VOL 1 B602
- NO NSO OR SON
- SON
- CAMS
- CENTRALIZED AMA SEE NOTE 1

Column 4:

- MKR
- NO INDICATION OF TYPE OF CKT REQUESTING TROUBLE RECORD
- DR-DRT FOR DIAL TONE MARKER
- DIAL TONE MARKER GO TO VOL 1 BO02/CO
- NSO
- SUBSCRIBER OUTGOING CALL NO SENDER GO TO VOL 1 C701
- NSO
- TANDEM OUTGOING CALL NO SENDER GO TO VOL 1 C701

Column 5:

- ITR
- NSI
- INTRAOFFICE CALL WITH SENDER (AMA) SEE NOTE 1
- INTRAOFFICE CALL NO SENDER (NON-AMA) GO TO VOL 2 EO02/DO
- SOG
- TER
- DTF CAMS
- CENTREX OR CENTRALIZED AMA SEE NOTE 1
- TOG
- RV
- REVERTING CALL GO TO VOL 1 C702
- CAMA
- CENTRALIZED AMA SEE NOTE 1
- PCR PCD PCDI
- PULSE CONVERSION SEE NOTE 1
- TRF DTI CAMF
- CENTREX OR CENTRALIZED AMA SEE NOTE 1
- ROA
- REORDER SEE NOTE 1
- NO CLASS OF CALL INDICATION

Column 6:

- INTRAOFFICE CALL WITH SENDER (AMA) SEE NOTE 1
- INTRAOFFICE CALL NO SENDER (NON-AMA) GO TO VOL 2 EO02/DO
- SOG
- TER
- DTF CAMS
- CENTREX OR CENTRALIZED AMA SEE NOTE 1
- TOG
- RV
- REVERTING CALL GO TO VOL 1 C702
- CAMA
- CENTRALIZED AMA SEE NOTE 1
- PCR PCD PCDI
- PULSE CONVERSION SEE NOTE 1
- TRF DTI CAMF
- CENTREX OR CENTRALIZED AMA SEE NOTE 1
- ROA
- REORDER SEE NOTE 1

Column 7:

- INTRAOFFICE CALL WITH SENDER (AMA) SEE NOTE 1
- INTRAOFFICE CALL NO SENDER (NON-AMA) GO TO VOL 2 EO02/DO
- SOG
- TER
- DTF CAMS
- CENTREX OR CENTRALIZED AMA SEE NOTE 1
- TOG
- RV
- REVERTING CALL GO TO VOL 1 C702
- CAMA
- CENTRALIZED AMA SEE NOTE 1
- PCR PCD PCDI
- PULSE CONVERSION SEE NOTE 1
- TRF DTI CAMF
- CENTREX OR CENTRALIZED AMA SEE NOTE 1
- ROA
- REORDER SEE NOTE 1

Column 8:

- INTRAOFFICE CALL WITH SENDER (AMA) SEE NOTE 1
- INTRAOFFICE CALL NO SENDER (NON-AMA) GO TO VOL 2 EO02/DO
- SOG
- TER
- DTF CAMS
- CENTREX OR CENTRALIZED AMA SEE NOTE 1
- TOG
- RV
- REVERTING CALL GO TO VOL 1 C702
- CAMA
- CENTRALIZED AMA SEE NOTE 1
- PCR PCD PCDI
- PULSE CONVERSION SEE NOTE 1
- TRF DTI CAMF
- CENTREX OR CENTRALIZED AMA SEE NOTE 1
- ROA
- REORDER SEE NOTE 1

Column 9:

- INTRAOFFICE CALL WITH SENDER (AMA) SEE NOTE 1
- INTRAOFFICE CALL NO SENDER (NON-AMA) GO TO VOL 2 EO02/DO
- SOG
- TER
- DTF CAMS
- CENTREX OR CENTRALIZED AMA SEE NOTE 1
- TOG
- RV
- REVERTING CALL GO TO VOL 1 C702
- CAMA
- CENTRALIZED AMA SEE NOTE 1
- PCR PCD PCDI
- PULSE CONVERSION SEE NOTE 1
- TRF DTI CAMF
- CENTREX OR CENTRALIZED AMA SEE NOTE 1
- ROA
- REORDER SEE NOTE 1

SHEET NOTES:

- INFORMATION TO BE COVERED IN A LATER ISSUE OF THIS SFD, OR IN ANOTHER SFD.
- FOR OFFICES SHARING THE TROUBLE RECORDER WITH A CO-LOCATED ACD OFFICE, THE FOLLOWING MUST BE OBSERVED.
 - FRONT OF CARD.
 - ACDO/MLV AND EITHER LVF OR LVM PERFORATED INDICATES A MARKER LINE VERIFICATION TEST CALL.
 - ACDO/MLV PERFORATED WITHOUT LVF OR LVM INDICATES A TROUBLE RECORD FROM THE CO-LOCATED ACD OFFICE.
- FOR OFFICES HAVING AUTOMATIC RANGE EXTENSION, THE FOLLOWING MUST BE OBSERVED.
 - FRONT OF CARD.
 - ARET/PRL AND MKR BOTH PERFORATED INDICATES AN AUTOMATIC RANGE EXTENSION TEST CALL.
 - ARET/PRL PERFORATED WITHOUT A MKR PUNCH INDICATES A PRETRANSLATOR REQUESTED THE RECORD.
 - BACK OF CARD.
 - ARET/REC AND ARET BOTH PERFORATED INDICATES AN AUTOMATIC RANGE EXTENSION TEST CALL.
 - ARET/REC PERFORATED WITHOUT A REC PUNCH INDICATES AN AMA RECORDER REQUESTED THE RECORD.
- THE DESIGNATION LVM STANDS FOR LINE VERIFICATION MATCH IF THE MLV DESIGNATION IS PUNCHED INDICATING A LINE VERIFICATION TEST CALL. HOWEVER, LVM WITHOUT MLV IS USED TO INDICATE A CALLING LINE IDENTIFICATION CARD.

**DOUBLE SIDED I/X TROUBLE CARD (E4393)
FLOW CHART INDEX FOR ANALYSIS**

ISSUE 5 DWG SIZE 6S

D-10-01- A204 BELL LABORATORIES

0 1 2 3 4 5 6 7 8 9

5-7421 (2-70)
PRINTED IN U.S.A.

SFD-10-01-A204
7 SHEETS, SHEET 1

MADE IN U.S.A.

[BACK](#)

MADE IN U.S.A.


 TEST CALLS

SFD-10-01-A205

BELL TELEPHONE LABORATORIES
INCORPORATED

6S

PRINTED IN U. S. A.

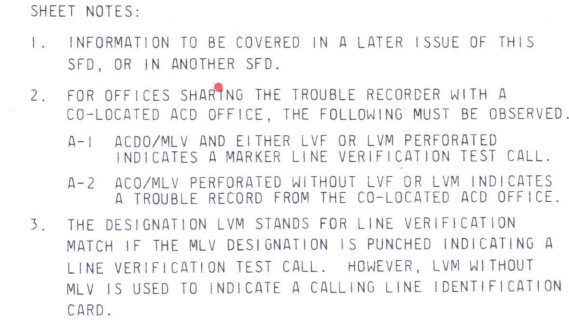

NO.5 CROSSBAR SYSTEM
TROUBLE RECORDER CARD

MADE IN U.S.A.

ISSUE
5

SFD-10-01-A207

DWG SIZE
6S

PRINTED IN U. S. A.

RELAYS											
DESIG	CKT	LOC	EQPT LOC	DESIG	CKT	LOC	EQPT LOC	DESIG	CKT	LOC	EQPT LOC
A A A A A	IT IR IT IT IR	C617/B4 C617/F8 C627/C4 D111/B4 D111/E8		AS AS AS AS AS	TT OS OS TT IR	C532/B1 C611/F2 C621/F2 C824/G8 D113/A4		BT BT BT BT BT	MTC OR MTC OR AMRST	B106/B0 B512/E8 C107/C0 C107/C7 C517/D9	R4 R4
A A A A A	IT IT CM IT NG	D125/B4 D127/B2 D418/C8 D706/F3 D425/C7	C28L	AS ASB ASB AST	IR TT CM MTC CM	D129/A3 D624/B1 C207/E4 C207/G1 D408/C9	C18L R12 T38R	BT BTOR-9R BTOS-9S BTOT-9T BTOR-90	MTC CM CM CM CM	D207/C1 C121/E4 C121/C4 C121/A4 C121/G4	R4 T18R T18R T18R T17R
AB AB AB AB AB0-8	LLDC IR IR CM MTFC	B112/C3 D108/C9 D122/C8 D422/G4 C607/F6	P27	ATB0-4 ATB5-9 ATC ATC ATC1	CM CM OS OS OS	D421/B3, C3 D421/A3, B3 C615/C6 C624/C4 C624/D4	P30 P32	BT1 BT2 BX BX BX	AMRST AMRST DTM CM CM	D117/G6 D116/H7 B207/A0 C109/D0 D115/D0	10 C4L C4L
AB0-8 AC AC ACC ACC	MTFC LLDC IR IR IR	D709/F6 B112/D3 D130/F9 D125/G6 D126/D2		ATH ATH ATT ATT ATO-2, 9	OS OS APFT MTC CM	C613/F2 C623/G6 C310/G6 C310/G9 C120/C6-G6	R52 T25R	BX BY BY BY B0-9	CM IT CM CM PRT	D209/E1 D127/C2 D630/A3 D806/E7 B606/A1-D1	C4L C32L C32L
ACV ACV ACV1 ACV1 AC0	JLK JLK JLK JLK AMRST	C535/G9 D627/G9 C535/G9 D627/G9 B430/C4		AV AVK AVK AVK1 A0-11	OS CM CM CM MTFC	C206/G9 C206/G4 C604/A9 C207/E7 C607/C4	C21L C21L C22L	B0-9 B0-9 B0, 1, 2, 4, 7 B0, 1, 2, 4, 7 B0, 1, 2, 4, 7	MTFC MTFC OR AMRST AMRST	C607/C4 D709/C4 B509/E3 C145/H1 C151/C0	
C AC0, 1, 2, 4, 7 AC0, 1, 2, 4, 7 AC0, 1, 2, 4, 7 AC4, 7 AD	PRT CM CM CM CM	B603/B7 C115/A3 D212/B3 C704/E1, F1 C216/G4	T26R T26R T26R C22L	A0-11 A0, 1, 2, 4, 7 A0, 1, 2, 4, 7 A0, 1, 2, 4, 7 A0, 1, 2, 4, 7	MTFC OR AMRST AMRST OS	D709/C4 B509/E1 C145/H0 C150/D6 C208/A8		B0, 1, 2, 4, 7 B0, 1, 2, 4, 7 B0, 1, 2, 4, 7 B0, 1, 2, 4, 7 B0, 1, 2, 4, 7	CM OS OS OS IR	C208/C4 C208/C7 C610/C3 C620/C3 D113/G4	T28R-T32R
ADVA AHB0-4 AHB5-9 AHG AK	CM CM CM CM CM	D407/E4 D421/F3, G3 D421/E3, F3 D420/C9 D418/D8	P28 P38 P40 P27 C28L	A0, 1, 2, 4, 7 A0, 1, 2, 4, 7 A0, 1, 2, 4, 7 A0, 1, 2, 4, 7 A0, 1, 2, 4, 7	CM OS OS IR IR	C208/B4 C610/C3 C620/C3 D113/G2 D129/E1	T28R-T32R	B0, 1, 2, 4, 7 B0, 1, 2, 4, 7 B0, 1, 2, 4, 7 B0, 1, 2, 4, 7 B1, 2	IR CM OS AMRST AMB	D129/G3 D213/C4 D213/C7 D218/G1 B112/H6, H7	T28R-T32R
D ALA ALA ALB ALB ALS0-5	MTRC MTRC MTRC MTRC CM	C142/D6 D134/D6 C142/F6 D134/F6 D407/B9-F9		A0, 1, 2, 4, 7 A0, 1, 2, 4, 7 A0, 1, 2, 4, 7 A0, 1, 2, 4, 7 B	OS CM AMRST LL LLDC	D213/A7 D213/B4 D218/G0 B112/A8 B112/C5	T28R-T32R	B1, 2 B147, B258, B369 C C C	MFC CM LL LLDC AMRST	C615/G2 C121/D3, E3 B112/E8 B112/F5 D116/E3	T27R
AL0-3 ANA ANA ANA ANA1	CM OSC OS CM CM	C119/B8 C207/B2 C211/G8 C214/D0 C214/E0	T52L T47R C13L	B B BAT BAT BA0-9	AMB IT JLK JLK PRT	B112/H7 D127/C4 C106/E9 D206/E9 B606/A1-D1		CA CA CA CA CAA	LL PRTC PC PC CM	B106/H8 B609/A2, D7 C107/B7 D207/B7 C119/B8	T43R
ANA3-5 AMB AMB AMB AN	CM DTM CM CM CM	C214/E0, F0 B110/D5 C106/D5 D206/D5 D423/E7	C24L 15 C20R C20R P27	B6 BB BC0 BC0, 1, 2, 4, 7 BC0, 1, 2, 4, 7	MTC MTC DTM PRT CM	C144/B3 D217/B3 B204/F3 B603/B7 C115/B3	R8 R8 47 T27R	CAA CAU0-9 CAU0-9 CB CB-	CM CM CM CM PC	C133/H7 C407/B5 D511/C5 C403/A4 B103/B6, E6	T43R C52R C52R C42L
ANA0-4 ANA5-9 ANB0-4 ANB5-9 ANCO, 4	CM CM CM CM CM	D423/E6 D423/E6 D423/A6 D423/A6 D423/B6	P29 P31 P37 P39 P45	BC0, 1, 2, 4, 7 BC00 BC10 BC10 BC20	CM CM DTM CM DTM	D212/C3 C307/G1 B204/F3 C307/G1 B204/G3	T27R C47R 50 C50R S-3	CB- CB- CB- CB0 CB0	PC PC PC PC PRTC	C105/B6, E6 D205/B6, E6 D804/A0 B103/B3, E3 B605/B3	
ANC5, 9 AND0, 4 AND5, 9 ANON ANR	CM CM CM CM CM	D423/B6 D423/C6 D423/C6 D420/A9 D420/F1	P47 P53 P55 P27 P27	BC20 BD BG BG BG	CM OS CM CM CM	C307/H1 C625/B0 C108/G4 D209/A5 D210/G3	F3 C21L C21L C21L	CB0 CB0 CB1 CB1, 2 CB3, 4	PC PC PRTC CM CM	C105/B3, E3 D205/B3, E3 B605/B8 C403/A4, C8 C403/D8	C42L, C46L C44L
F ANR1, 2 ANS ANT AO AOA	CM CM CM DTM CM	D420/D1, D9 D420/C9 D420/A9 B429/H4 C406/F5	P27 P27 P27 31 C27R	BL BL BLK BN BNB	CM IR IR CM CM	C132/C3 D126/F5 D126/E7 D419/D1 D419/E8	T43R C31L C32L	CB5, 6 CCM CCT CCT CCT	CM PRT JLK JLK JLK	C403/E8 B607/G1 B425/G6 C530/D2 C535/G8	C36R, C40L
AOA AOA AOA AOC AOC	CM CM CM C CM	C407/F5 D510/F5 D511/F5 C406/E4 D510/E4	C27R C27R C27R C25R C25R	BNTH BRS BRS BRS BRS	CM OS OS OS OS	D411/E4 C611/F1 C621/F1 C610/C2 C620/C2	C31L	CCT CCT CC0, 1, 2, 4, 7 CC0, 1, 2, 4, 7 CC0, 1, 2, 4, 7	JLK JLK PRT CM CM	D622/D2 D627/G8 B603/C7 C115/B3 D212/C3	T27R T27R
G ADM ARS ARS AR0, 1, 2, 4, 7 AR0, 1, 2, 4, 7	DTM OS OS OS OS	B429/H3 C611/F1 C621/F1 C610/C1 C620/C1	29	BS BS BS BS BS	OR PRT OS OS IR	B509/A2 B607/E0 C611/F3 C621/F3 D113/A5		CDK0, 1 CGA CCA CGA CGA	CM DTM DTM OR CM	C204/A6 B304/E5 B305/E5 B429/E6 C113/E4	C18L 31 31 T49L
AS AS	TT OR	B422/A0 B509/A1		BS BSR0-2	IR PRTC	D129/A4 B609/E4		CGA1 CGB	DTM DTM	B429/C1 B304/F5	31 31

* SHEET NOTES:

1. EXPLANATION OF EQPT LOC

- CM SD-26002-01 COMPLETING MARKER CIRCUIT
C--L OR C--R LEFT OR RIGHT COMMON EQPT FRAME (CE)
T--L OR T--R LEFT OR RIGHT TRANSLATOR AND CODE TREATMENT FRAME (T&CT)
S-- SUPPLEMENTAL OR AUX SERV TREATMENT FRAME (SST) OR (AST)
RR-- ROUTE RELAY FRAME (RR)
F-- FC RELAY FRAME (FCR)
P-- PBX ALLOTTER FRAME (PBX ALLR)
CV-- CODE CONVERSION FRAME (CC)
REL R RELAY RACK FRAME (RR)
DTM SD-26001-01 DIAL TONE MARKER CIRCUIT
-- DIAL TONE MARKER FRAME (DTM)
S-- SUPPLEMENTARY DIAL TONE MARKER FRAME (SDTM)
MTC SD-25800-01 MASTER TEST CONTROL CIRCUIT
L-- OR R-- LEFT OR RIGHT MTF CONTROL FRAME (MTF CONT)
- RELAY RACK MOUNTED EQPT
RR4 PAIRED LINE LINK CONTROL (RR)

APPARATUS INDEX		
	DWG SIZE	ISSUE
	C2	5
BELL LABORATORIES	SFD-10-01	A301

RELAYS																			
DESIG	CKT	LOC	EQPT LOC *	DESIG	CKT	LOC	EQPT LOC *	DESIG	CKT	LOC	EQPT LOC *	DESIG	CKT	LOC	EQPT LOC *	DESIG	CKT	LOC	EQPT LOC *
CGB CGB CGB CGB1 CGBA	DTM OR CM DTM CM	B305/F5 B429/E6 C113/F4 B429/D1 C113/E4	31 T49L 31 T4+R	CL1 CL1-6 CL1-8 CL6-8 CL9	IR OS OS CM CM	D122/C8 C210/F9, G9 C210/F9 C119/F4 C119/F4	T5+R T5R	CR5 CS CS CS CS	CM OR PRT OS OGT	C119/D4 B509/A2 B606/F1 C611/F3 C616/B6	T44R	CWA CWA CWA CWA CWA	MTRE MTRE MTRE MTRE MTRE	D134/D4 D210/B7 C108/B7 C142/F4 D134/F4		DL1-6 DMS DOR DOR1,2 DP	OS OR AMRST AMRST CM	C211/D8 B512/A2 B430/B8 B430/G3 C111/B5	T40R
CGBB CGT CGT CGT CGT	CM CM JLK CM JLK	C113/F4 C530/D4 C530/E2 D622/D4 D622/E2	T4+R C27R C27R C27R C27R	CMA CMA CMA CMB CMB	PRT MTC OR PRT MTC	B607/A0 B607/B8 B607/E7 B607/B0 B607/B8	R51 R51	CS CS CS CS CS	OS OGT OGT IR OGT	C621/F3 C626/B6 D110/B6 D113/A6 D124/B5		CMB CMT C2C C20-9 C0-5	MTRE LL PRT PRT IRL	D210/B7 B106/E9 B606/F1 B606/A2-D2 D130/B4		DP DP DRR0,1 DR0-2 DRG-7	IR IR CM CM CM	C627/G4 D126/E5 C119/B8 C129/B6, D8, D9 C119/B8	T5+R T42R T42R
CGT CH CH CH CH	CM PCMB PCMB PCMB PCMB	D804/C4 B204/C8 B303/B3, E3 C306/C9 C405/B3, E3	C27R	CMB CMC CMC CMC CMR0,1	OR PRT MTC OR CM	B607/F7 B607/C0 B607/C8 B607/G7 C119/B8	R51 T9R	CS CSD CSGA CSGA CSGB	IR PRT DTM DTM	D129/A5 B607/D1 B304/E6 B305/E6 B304/F6	31,6 31,6 31,6	C0-7 C0-7 C0,1,2,4,7 C0,1,2,4,7 C0,1,2,4,7	MTFC MTFC OR AMRST AMRST	C607/C4 D709/C4 B509/E4 C145/H2 C151/C2		DR10-19 DR3 DR8,9 DS DS	CM CM CM OR OS	C119/B8 C134/B7 C119/B8 B509/A3 C611/F4	T8R T42R T41R
CH CH CH CHA CHA	PCMB PCMB PCMB DTM CM	D304/C9 D409/A3, E3 D505/B3, E3 B415/A0 C525/A0	23 C31R	CMS CM3 CM3 CM3 CM	AMRST MTC PRT OR DTM	B430/G1 B607/A8 B607/D0 B607/D7 B429/G2	R51 31	CSGB CSGK CSK CSK CSK	DTM DTM MTC MTC	B305/G6 B429/D1 B304/C1 B305/D1 C406/D0	31,6 31,6 R9 R9 R9	C0,1,2,4,7 C0,1,2,4,7 C0,1,2,4,7 C0,1,2,4,7 C0,1,2,4,7	OS CM OS OS IR	C208/C7 C208/D4 C610/C4 C620/C4 D113/G4		DS DS DS DSM DT	OS IR IR AMRST LL	C621/F4 D113/A6 D129/A5 C614/A7 B106/A7	
CHA CHA CHA1 CHA1 CHA1	CM CM CM CM CM	D617/A0 D809/C8 C525/A0 D617/A0 D809/C8	C31R C31R C28R C28R C28R	CM CM CM CM CM	OR OR DTM OGT OGT	B429/G6 B511/D2 B511/D4 C312/A9 C313/A9	31	CSK CSK CSK CSK CSK	MTC CM MTC MTC CM	C407/E0 C407/E3 D510/D0 D511/E0 D511/E3	R9 C12L R9 R9 C12L	C0,1,2,4,7 C0,1,2,4,7 C0,1,2,4,7 C0,1,2,4,7 C0,1,2,4,7	IR OS CM AMRST IRL	D129/G4 D213/C7 D213/D4 D218/G2 D107/B2		DT DT DT DTK DTK	LL OR LL DTM DTM	B306/B4 B512/G8 C408/B4 B106/G3 B306/E8	22 22
CHT CHT CHT CHT0-9 CHT0-9	CM CM CM DTM CM	C525/G6 D617/G6 D809/E1 B414/G2-G9 C524/G2-G9	C24R C24R C24R 19 C24R	CM CM CHA CHA CHA	CM CM CM CM CM	C406/D4 D510/D4 C406/F5 C407/F5 D510/F5	C25R C25R C27R C27R C27R	CSK1 CSK1 CSK1 CSK1 CSK1	MTC MTC MTC MTC MTC	B304/B1 B305/C1 C406/C0 C407/D0 D510/C0	L45 L45 L45 L45 L45	D D D D D	DTM OGT OGT OGT OGT	B105/C5 C213/F2 C309/C9 C616/D6 C626/D6		DTK DTK DTK DVA DVA	CM DTM DTM DTM CM	B306/F1 C408/E8 C408/F1 B420/D5 C530/B9	C32R 22 C32R 28 C30R
CHT0-9 CH0-9 CH0-9 CH0-9 CH0-9	CM DTM CM CM CM	D616/G2-G9 B415/B2-B7 C525/A2-A7 D617/A2-A7 D809/B1-B7	C24R 17 C22R C22R C22R	CHA CMC CMK CMR CMT	CM CM CM MTC OR	D511/F5 C312/D7 C312/A6 C112/F1 B512/C5	C27R T42R C20L R43	CSK1 CSRK CSRK CSRK CSRK	MTC MTC MTC MTC MTC	D511/D0 B304/D1 B305/D1 C406/E0 C407/F0	L45 L45 L45 L45 L45	D D D D DAR	OGT OGT IT IT OS	D110/D6 D124/C5 D127/C1 D131/B0, D0 C612/F1		DVA DVO DVO DVO D0,1	CM DTM CM CM MTFC	D622/B9 B420/C5 C530/A9 D622/A9 C607/C4	C30R 28 C28R C28R
CI CIC CIC CIC C11 CK	AMRST MTFC MTFC AMRST IR	C149/F4 C607/C5 D709/C5 C149/C6 D106/H7		CNT1-3 CM1 CO COF CON	OR OR IRL OS DTM	B511/C0, D0 B511/C3 D106/E2 C620/G1 B425/D9	25	CSRK CSRK CSRK1,2 CSR0-9 CSR0-9	MTC MTC DTM DTM DTM	D510/E0 D511/F0 B429/A1, B1 B304/C6 B305/D6	L45 L45 5 5 5	DAR DBR DBR DC1 DCK	OS OS OS CM IR	C622/F2 C612/F3 C622/F3 U419/B1 D104/H8		DO,1 DO,1,2,4,7 DO,1,2,4,7 DO,1,2,4,7 DO,1,2,4,7	MTFC OR AMRST AMRST CM	D709/C4 B509/F5 C145/H2 C151/C3 C208/D4	T28R-T32R
CK CK CK CKE CKG	IR IR IR AMRST MTC	D109/F8 D123/F8 D126/G4 C155/C7 D210/G0		CON CON CON CON CONA	MTC CM MTC CM CM	C530/C0 C535/D9 D622/C0 D627/D9 C530/B6	R42 C26R R42 C26R C26R	CSTK1,2 CST0-2 CST0-2 CST0-2 CST3-9	DTM DTM CM CM DTM	B429/E1 B305/C6 C407/C5 D511/D5 B305/C6	31 30 C12L C12L 6	DCK DCK DCR DCR DCT	IR CM OS OS DTM	D126/G6 D131/E8 C612/E5 C622/E6 B423/E4		DO,1,2,4,7 DO,1,2,4,7 DO,1,2,4,7 DO,1,2,4,7 DO,1,2,4,7	OS OS OS IR IR	C208/D7 C610/C4 C620/C4 D113/G4 D129/G5	
CKG1,2 CKG1,2 CKG1,2 CKG1,2 CKG1,2	DTM DTM CM CM CM	B104/C3 B502/A6 C108/H5 C605/B9 D210/H5	21,23 21,23 C35R, C36R C35R, C36R C35R, C36R	CONA CONA CON1 CON1 CON1	CM PRF DTM CM CM	D622/A6 C607/C2 B425/G8 C530/C4 C535/F7	C26R C26R 24 C26R C26R	CST3-9 CST3-9 CSU0-9 CSU0-9 CSU0-9	CM CM DTM CM CM	C407/C5 D511/D5 B305/D6 C407/D5 D511/D5	C11L C11L 30 C12L C12L	DCT DCT DCT DCT DCT	DTM MTC CM CM MTC	B424/D7 B502/G3 C533/D4 C534/D8 C604/G2		DO,1,2,4,7 DO,1,2,4,7 DO,1,2,4,7 DO,1,2,4,7 DO,1,2,4,7	CM OS AMRST PCMB PCMB	D213/D4 D213/D7 D218/G2 B204/B7 B303/C2, F2	T28R-T32R
CKG1,2 CKG4,8 CKG4,8 CKG5,6 CKG5,6	CM CM CM CM CM	D705/B9 C307/F1 D209/B2, C2 C108/H5 D209/C1, D1	C35R, C36R C35R, C31R C35R, C31R C36R, C35R C36R, C35R	CON1 CON1 CON1 COX CPK1,2	CM CM CM DTM CM	D622/C3 D627/F7 D804/D4 B207/D0 C212/A1, C1	C26R C26R C26R 10 T49R	CS0-9 CS0-9 CT CTA0-9	DTM DTM PRT OS CM	B304/B6 B427/B3 B606/F1 C213/D6, G6 C113/B4	30 30 T48L	DCT DCT DCT DCT1 DCT1	CM CM MTC DTM CM	D625/D4 D626/D8 D704/G2 B502/E6 C604/B9		E- E- E- E- E-	PCMB PCMB PCMB PCMB PCMB	C205/C8 C306/A8-E8 C405/C8 D304/B7-E7 D409/B2, F1	
CKG5,6 CKN CKO CKR CKS	CM AMRST CM CM AMRST	D210/H5 C155/E4 D419/C8 D419/F8 C155/G6	C36R, C35R C30L C30L	CPP CPS CP0-9 CP0,1,2,4,7 CP10	CM CM CM OS CM	C119/D4 C119/E4 C119/D4 C212/B9 C119/D4	T49R T49R T50R REL R	CTB0-2 CT0-2 CT0-2 CT0-2 CT0,1,2,4,7	CM DTM DTM CH OR	C113/B6 B304/D6 B427/B4 C113/B4 B429/E6	T49L 30 30 T48L	DCT1 DIR1 D1SA D1SA D1SA	CM AMRST DTM CM CM	D704/B9 D116/E9 B110/F2 C106/F2 D206/F2		E- ECN EF EF EF	PCMB CM TL TL TL	D505/B1, F1 D207/D3 B410/G0 C520/G0 D612/G0	T38R
CK1,2 CK2,3 CLG CLK CLK1-3	MTC SR CM CM CM	C614/B1, B2 D112/F7, G3 C312/B1 C312/F1 C210/F1, G1	R43, R44 C20L C20L T45R	CR CR CR CRB1 CRK1,2	OR PRT CM CM CM	B512/D7 B606/E1 C112/E4 D116/E9 C210/D1, B1	T40R T44R	CT0,1,2,4,7 CT1 CT1-4 CT1-4 CU	CM MTC MTC MTC PRT	C113/B4 D624/C2 C530/A1, B1 D622/A1, B1 B606/D3	T48L R42 R42 R42	D1S1 D1S1 D1S1,2 D1S1,2 D1S1,2	MTRE CM DTM CM MTC	B502/D3 C215/B5 B502/C6 C605/B8 C605/F6, G7		EG EL EL EL ELT	CM TL TL TL CM	D425/G0 B410/C0 C520/C0 D612/C0 C110/E5	C28L T26R
CLL1,2 CLP CLS CLS CLS	DTM CM CM CM IR	B427/D1 C119/F4 C119/F4 D108/D9 D122/E8	29 T45R T45R	CRP CRS CRS CRS CRU0,1,2,4,7	CM CM OS OS OR	C119/D4 C119/D4 C611/F1 C621/F2 B429/A6	T44R T44R	CUA CUA0,1,2,4,7 CUB0,1,2,4,7 CUK1,2 CU0,1,2,4,7	PRT CM CM DTM OR	B606/D3 C113/B4 C113/B4 B427/G1 B427/G8	T48L T49L 29	D1S1,2 D1S1,2 D1S1,2 D1S1,2 D1S1,2	CM MTC OR PRT CM	D705/B8 D705/G7 B512/E5 B611/E4 C607/F8		EM EMP EN EP EP	OS AMRST CM PCMB PCMB	C210/H9 C149/B6 D411/D4 C405/C9, F9 C410/B7, E7	T39R
CLS CLS1 CLT CLT CLT	IR IR CM IR IR	D804/A2 D122/G8 C312/D3 D108/E9 D122/G8	C20L	CRU0,1,2,4,7 CR0-4 CR0,1,2,4,7 CR0,1,2,4,7 CR0,1,2,4,7	CM OS OS OS OS	C113/D4 C119/D4 C210/B9 C610/C2 C620/C2	T4+R T44R	CV CVA CV00-95 CNA	PRT PRT CM PRT PRT	B606/E3 B606/E3 C119/B8 B606/G3 B606/G3	CV23	DL DLA DLK1 DLK2 DLP	CM JLK CM CM CM	D709/F8 B513/E8 C211/E3 C210/E1 C119/E4		EP EP EP EP ER	OS OS PCMB PCMB TL	C615/E6 C624/E8 D505/B9, F9 D508/B7, E7 B410/A0	
CLT1,2 CL0-5	CM CM	C312/C1, B1 C119/F4	C20L T45R	CR1,2 CR4	OR OR	B511/B8, C8 C112/F8		CWA CWA	MTRE MTRE	C108/B7 C142/D4		DLS DL0-6	CM CM	C119/E4 C119/E4		ER ER	TL TL	C520/A0 D612/A0	

* FOR EXPLANATION OF EQPT LOC; REFER TO SHEET NOTE 1 ON SHEET A701.

ISSUE		DWG SIZE		APPARATUS INDEX	
5		C2			
A302		SFD-10-01		BELL LABORATORIES	

RELAYS																			
DESIG	CKT	LOC	EQPT LOC	DESIG	CKT	LOC	EQPT LOC	DESIG	CKT	LOC	EQPT LOC	DESIG	CKT	LOC	EQPT LOC	DESIG	CKT	LOC	EQPT LOC
ES ES ES ES ES	OR OS OS IR IR	B509/A3 C611/F4 C621/F4 D113/A7 D129/A6		FC- FC00,10,20 FCG FCG FCG	CM DTM CM CM	C119/A3 B105/D7 B425/E7 C530/B4 C535/D6	F14-S5 48,51,5-4 25 C25R C25R	FTC0-9 FTC0-9 FTC0-9 FTC10-19 FTC10-19	DTM CM CM DTM CM	B202/D1-D3 C119/B1 C304/D0-D2 B202/D4-D6 C119/B1	48 C48R C48R 51 C51R	GK GK GK1 GLM GLM	DTM PRTC PRTC DTM DTM	B108/F7 B609/E6 B609/F6 B421/E6 B425/F7	36 24 24	HGA7-9 HGB0-9 HGB0-9 HGB0-9	LL LL LL LL	D509/G3 B107/D8 C409/D3 C411/G3 D507/D3	
ETS ETS ET0-2,9 EV EV	DTM CM CM ALL ALL	B209/G3 C309/G3 C120/C7-G7 C411/C7 D509/C7	32 C41R T14+R	FCG FCG FCG FCR0,10,20 FCR0,10,20	CM CM DTM DTM DTM	D622/B4 D627/D6 B105/H5 B105/H7 B105/D6	C25R C25R 44 47,50,5-3 REL R	FTC10-19 FTC20-29 FTC20-29 FTC20-29 FTK	CM DTM CM CM MTC	C304/D3-D5 B202/D8,D9 C119/B1 C304/D7,D8 D416/A3	C51R S-4 F4 R9	GLM GLM GLM1 GLM1 GLM1	CM CM DTM CM CM	C530/A5 D622/A5 B421/E6 C530/A7 D622/A7	C26R C26R 24 C26R C26R	HGB0-9 HGC1,2 HGG HGG HGG	LL DTM DTM DTM DTM	D509/G3 B426/F2 B109/E5 B306/F6 C408/F7	29 37 37 37
EVA EVA EX EX EXA	ALL ALL CM CM CM	C411/G7 D509/G7 C136/F5 D214/F5 C136/G3		FCR1,11,21 FCR2,12,22 FCR3,13,23 FC1 FC1	DTM DTM DTM PC PC	B105/E6 B105/F6 B105/G6 C108/B8 C142/C3	REL R REL R REL R	FTK1 FTK1 FTK1 FTL FTL	DTM CM CM CM CM	B107/H3 C403/H6 D417/H6 C403/B4 D417/B4	36 C46L C46L C30L C30L	GR GR0-2 GS GS GS	MTC PRTC OR OS OS	B608/F3 B609/F1 B509/A4 C611/F5 C621/F6	R50	HGK HGK HGK HGK HGK	MTC DTM CM CM MTC	B107/E0 B107/E6 C409/E5 C411/E0 C532/H5	R9 23 C31R C31R R9
EXA EXB EXB EXG EXG	CM MTC MTC MTC MTC	D214/G3 C136/A1 D214/B1 C136/A1 D214/A1	C17R C17R C17R	FC1 FC1 FG0-2 FG0-2 FG0-2	PC PC CM IR IR	D134/C3 D210/B9 C306/F6 D109/G7 D123/F7,G7		FTN0-5 FTTB FTTB FTT0-3 FTT0-3	CM CM CM CM CM	D414/A8,B8 D414/E0 D418/B8 C403/A2 D417/A3	C47L C40L C40L C41L C41L	GS GS GSA1-3 GSA11-13 GSA14,15	IR IR CM CM CM	D113/A8 D129/A8 C519/A2-C2 C519/A3-C3 C519/C3,D3		HGK HGK HGK HGK HGK	MTC MTC CM CM MTC	C532/H5 D416/E3 D507/F5 D509/E0 D624/H5	R9 R9 C31R C31R R9
E0-2 E0-2 E0,1,2,4,7 E0,1,2,4,7 E0,1,2,4,7	MTC MTC OR AMRST AMRST	C607/C4 D709/C4 B509/F5 C145/H3 C151/C4		FG0-2 FG0-2 F1A F1B FLG	CM CM ORLM ORLM CM	D211/B1,C1 D304/F6 B513/F7 B513/F7 D209/F8	C43R C43R C35R	FTT0-5 FTT4,5 FTT4,5 FT0-3 FT0-3	DTM CM CM DTM DTM	B114/A4-G4 C403/A2 D417/B3 B107/A5 B426/A4	40,5-6 C12R C12R 38 38	GSA21-25 GSA4,5 GSO-2 GS1-5 GT	CM CM PRTC CM OR	C519/A3-D3 C519/C2,D2 B604/C0-C4 C519/A1-D1 B511/B0	F3,4 C48R C38R	HGL HGL HGN0-9 HGR HGT0-9	CM CM CM DTM DTM	C403/F3 D417/F4 D414/C8 B109/H1 B107/D5	C30L C30L C50L 37 37
E0,1,2,4,7 E0,1,2,4,7 E0,1,2,4,7 E0,1,2,4,7 E0,1,2,4,7 E0,1,2,4,7	OS CM OS OS IR	C208/D7 C208/E4 C61C/C4 C620/C4 D113/G5	T28R-T32R	FLG1 FM FM FM FM	CM DTM CM CM CM	D209/F8 B415/E2 C517/A6 C525/E2 D617/D2	C35R 21 C38R C38R C38R	FT0-3 FT0-3 FT0-3 FT0-3 FT0-3	OR CM OS AMRST CM	B426/A8 C114/B3 C114/B8 C150/D0 C150/H6	C42L C42L C42L	GT GT GT GT GTA	PC CM PC CM CM	C107/C6 C535/F4 D207/C6 D627/F4 C530/F5	C25R C25R C26R	HGT0-9 HGT0-9 HGT0-9 HGT0-9 HGT0-9	DTM CM MTC CM CM	B109/A1-G1 C403/E2 D417/E1 D417/E3 D624/G9	37 C45L C45L C45L C45L
E0,1,2,4,7 E0,1,2,4,7 E0,1,2,4,7 E0,1,2,4,7 E0,1,2,4,7 E1,2	IR OS CM AMRST MFC	D129/G6 D213/D7 D213/E4 D218/G3 C615/F2	T28R-T32R	FNG FNG FNG0,5 FNG0,5 FNG10,15	DTM CM DTM CM DTM	B205/F0 C307/F0 B205/B1,B3 C307/C1-C5 B205/B4,B6	45 C45R 46 C46R 49	FUK FUL FUL FUN0-9 FUT0-9	MTC CM CM CM DTM	D416/B3 C403/C3 D417/C4 D414/B8 B114/A0-G0	R9 C30L C30L C47L 39	GTA GTA GTA GTA GTA	CM CM CM CM DTM	D622/F5 C530/B7 D622/B7 C214/C0 B428/E3	C26R C27R C27R C23L 38	HGO,1,2,4,7 HGO,1,2,4,7 HGO,1,2,4,7 HGO,1,2,4,7 HGO,1,2,4,7	OR CM OS AMRST CM	B426/E8 C114/E3 C114/F8 C150/C0 C150/H5	C44L C44L
F F F F F	OR OGT IAO MTC IT	B209/D9 C309/D9 C309/F9 D306/A1 D306/A6	R39	FNG10,15 FNG20,25 FNG20,25 FNG20,25 FNG20,25	CM CM CM DTM CM	C307/C4-C6 B205/B7,B8 C307/C8 B205/G3 C307/G3	C49R S-2 F2 45 C45R	FUT0-9 FUT0-9 FUT0-9 FU0,1,2,4,7 FU0,1,2,4,7	CM MTC CM DTM DTM	C403/B2 D417/B1,C1 D417/B3,C3 B107/B5 B426/A4	C41L C41L C41L 38 38	GTL2 GTL2,3 GTU GT1 GT1	CM DTM DTM DTM OR	C214/C0 B428/G3,F3 B428/G3 B421/G3 B511/A8	C45L 29 38 24	HMS1 HMS1 HMS1 HMS1 HMS1	DTM MTC MTC DTM CM	B421/F6 B421/F7 B425/H3 B425/H4 C156/E0	27 R42 R42 27 C30R
F FA FA FA FA	MTC IT DTM PRT CM	D625/G4 D805/A0 B110/B7 B611/G8 C106/B7	R39 13 C20R	FML FML FMP FMP FMP	DTM CM DTM CM CM	B205/E6 C307/E6 B415/B8 C525/B8 D617/B8	45 C45R 21 C38R C38R	FU0,1,2,4,7 FU0,1,2,4,7 FU0,1,2,4,7 FU0,1,2,4,7 FU0,1,2,4,7	OR CM OS AMRST CM	B426/B8 C114/C3 C114/C8 C150/E0 C150/H7	C42L C42L C42L	GT1 GT1 GT2,3,5 GT2,3,5 GT5	CM CM CM CM CM	C531/C6 D623/C6 C530/B3,G4,F7 D622/G3,G4,F7 C604/C0	C26R C26R C26R C26R C26R	HMS1 HMS1 HMS1 HMS1 HMS1	CM MTC CM CM MTC	C531/A6 C535/G3 C535/G4 D623/A6 D627/G3	C30R R42 C30R C30R R42
FA FA-- FA-- FA-- FA-2	CM TL TL TL TL	D206/B7 C311/B8 D306/A7 D625/A8 B421/A7	C20R	FMO-4 FMO-4 FR FR FS	DTM CM DTM DTM OR	B205/C1-C6 C307/C1-C6 B107/G5 B109/E5 B509/A4	45 C45R 36 36	FVD F0,1,2,4,7 F0,1,2,4,7 F0,1,2,4,7 F0,1,2,4,7	CM OR AMRST AMRST CM	D208/D5 B509/F5 C145/H4 C151/C5 C208/E4,F4	T26R T28R-T32R	GT5 GO-4 GO-4 GO-4 GO,1,2,4,7	CM TLC TLC TLC OR	D704/C0 B408/A0-D0 C510/A0-D0 D610/A0-D0 B509/F7	C26R	HMS1 HMT HMT HMT HMT1	CM DTM CM CM DTM	D627/G4 B420/B3 C530/D5 D622/D5 B420/C3	C30R 26 C28R C28R 27
FAC FAK FAK FAK FA1	CM DTM CM CM DTM	C110/C4 B421/C4 C311/C4 D307/C4 B110/C6	T51L 23 C31R C31R 13	FS FS FS FS FSA	OS OS IR IR CM	C611/F5 C621/F5 D113/A8 D129/A7 C307/F6		F0,1,2,4,7 F0,1,2,4,7 F0,1,2,4,7 F0,1,2,4,7 F0,1,2,4,7	OS OS OS IR IR	C208/E7 C610/C5 C620/C5 D113/G5 D129/G7		GO,1,2,4,7 GO,1,2,4,7 GO,1,2,4,7 GO,1,2,4,7 GO,1,2,4,7	AMRST AMRST OS CM OS	C145/H5 C151/C6 C208/E7 C208/F4 C610/C5	T28R-T32R	HMT1 HMT1 HNO,1,2,4,7 HNO,1,2,4,7 HS	CM CM CM CM OR	C530/E7 D622/E7 C208/G3 D213/G3 B509/A5	C28R C28R T34R T34R
FA1 FA1 FA1,2 FB FB	CM CM PRT MTC MTC	C106/C5 D206/C6 B611/F7,G7 D306/B1 D625/E9	C20R R39 R39	FSA FS0-2 FS0-2 FS0-9 FS0-9	CM MTC MTC DTM CM	D209/A0 B202/G8 C304/F6 B203/B1-B4 C305/B1-B4	C35R R35 R35 46 C46R	F0,1,2,4,7 F0,1,2,4,7 F0,1,2,4,7 F1 F1	CM OS AMRST MTC MTC	D213/E4 D213/E7 D218/G4 B422/C7 C532/E5	T28R-T32R R40 R40	GO,1,2,4,7 GO,1,2,4,7 GO,1,2,4,7 GO,1,2,4,7 GO,1,2,4,7	OS IR IR OS CM	C620/C5 D113/G6 D129/G8 D213/E7 D213/F4	T28R-T32R	HS HS HS HS HTK	OS OS IR IR DTM	C611/F6 C621/F6 D113/A8 D129/A9 B109/F5	37
FB-- FB-- FB-- FBK FBK	TL TL TL CM CM	C311/B8,C8 D306/A7 D625/A8 C311/C4 D307/C4	C31R C31R C31R	FS10-19 FS10-19 FS20-29 FS20-29 FTA0-4	DTM CM DTM CM DTM	B203/B5-B8 C305/B5-B8 B203/F1-F4 C305/F1-F4 B114/A2-F2	49 C49R S-2 F2 S-5	F1 F1 F1 F1,Z GA0-2	MTC MTC IT MFC PRTC	D624/E5 D804/F0 D805/A0 C615/F2 B604/A2-A6	R40 R40 R40	GO,1,2,4,7 G1 H H H	AMRST MTC IR IR IT	D218/G5 B608/H3 D104/H7 D126/G5 D808/A0	R50	HTK HTK HTK1 HTK1 HTK1	DTM DTM DTM CM CM	B306/G8 C408/G8 B107/E6 C403/H6 D417/H6	37 37 37 C45L C45L
FB0-9 FB0-9 FB10-19 FB10-19 FB20-29	DTM CM DTM CM DTM	B202/D1-D3 C304/C1-C3 B202/D4-D6 C304/E4-C6 B202/D7-D9	47 C47R 50 C50R S-3	FTA0-4 FTA0-4 FTB0-3 FTB0-3 FTB0-5	CM CM CM CM DTM	C403/A3 D417/A3,B3 C403/A3 D417/A3 B114/A2-G2	C11R C11R C40L C40L 39,S-5	GB GBA GBB GB0-2 GC	CM CM CM PRTC DTM	D413/A5 C205/B3 C205/H3 B604/A1-A5 B415/F9	C27L C18L C18L 42	HB HB0-9 HC HD HDK	LLDC NG LLDC PRT PRT	B112/C3 D410/B7 B112/F3 B608/G7 B605/H2		HTR HTR HTR HTR HTR	DTM CM CM CM DTM	B111/G4 C133/C8 C137/E3 D215/E3 B111/F8	24 C27R C27R C27R 11
FB20-29 FC FC FC FC	CM PC PC MTC PC	C304/C8,C9 C108/B8 C142/B3 C313/B0 D134/B3	F3 R7	FTB4,5 FTB4,5 FTCK FTCK FTCK	CM CM DTM DTM CM	C403/A3 D417/B3 B205/E3 B206/C6 C307/E3	C11R C11R 44 44 C44R	GC GC GCA GCA GCA	CM DTM CM CM CM	C525/D9 D617/D9 B415/G9 C525/E9 D617/E9	C38L C38L S-5 C11R C11R	HFA HFA HFA HGA0-9 HGA0-9	DTM CM CM LL LL	B110/A7 C106/A7 D206/A7 B107/D8 C409/D3	13 C20R C20R	HTT HTT HTUK H0-9 H0-9	CM CM CM LL LL	C137/F8 D215/F8 D411/G4 C411/A5,G5 C411/A9,G9	C15R C15R C31L
FC FC	PC MTC	D210/B9 D629/H0	R7	FTCK1 FTCK1	DTM CM	B205/F4 C305/E0	44 C44R	GCA0-2 GC0-2	PRTC PRTC	B604/A0-A4 B604/B2-B5		HGA0-9 HGA0-9	LL LL	C411/G3 D507/D3		H0-9 H0-9	LL LL	D509/A5,F5 D509/A9,F9	

* FOR EXPLANATION OF EQPT LOC; REFER TO SHEET NOTE 1 ON SHEET 'J1.

APPARATUS INDEX		DWG SIZE	ISSUE
		C2	5
BELL LABORATORIES		SFD-10-01	A303

RELAYS																			
DESIG	CKT	LOC	EQPT LOC *	DESIG	CKT	LOC	EQPT LOC *	DESIG	CKT	LOC	EQPT LOC *	DESIG	CKT	LOC	EQPT LOC *	DESIG	CKT	LOC	EQPT LOC *
A HO, 1,2,4,7 HO, 1,2,4,7 HO, 1,2,4,7 HO, 1,2,4,7 HO, 1,2,4,7	OR AMRST AMRST OS CM	B509/F7 C145/H6 C151/C7 C208/F7 C208/G4	T28R-T32R	JSA JSA JSB JSB JSB	TL TL TL TL TL	C520/E0 D612/E0 B410/E0 C520/E0 D612/E0		KFG KFS KFS KFTU KFO, 1,2,4,7	CM MTC MTC MTC AMRST	C209/G5 B202/H4 C304/G4 B107/G1 C153/A1	T30R R36 R36 R11	LB LB LB LB LB	TL TL TL CM CM	B410/B0 C520/B0 D612/B0 D623/G6 D806/C4	C32L C32L	LI LIN LIT LIT LIT	CM CM CM CM CM	D623/F6 D306/A3 C533/F0 C534/D3 D625/F0	C32L C26L C29R C29R C29R
HO, 1,2,4,7 HO, 1,2,4,7 HO, 1,2,4,7 HO, 1,2,4,7 HO, 1,2,4,7	OS OS IR IR OS	C610/C6 C620/C6 D113/G6 D129/G9 D213/F7	T28R-T32R	JSE JSE JSE JSD JSD	DTM CM CM DTM CM	B405/D6 C507/D6 D607/D6 B405/D6 C507/D6	34 C36L C36L 34 C36L	KG KG KG KGS1,2 KGO, 1,2,4,7	MTC CM MTC CM AMRST	C115/D0 C209/D5 D212/E0 C209/D5 C153/B1	R8 T28R R8 T31R	LBT LBT LBT LBT LBT	CM CM CM CM CM	C533/E0 C534/D3 D625/E0 D626/D3 D806/E1	C29R C29R C29R C29R C29R	LIT LIT LIT LK LK	CM CM CM DTM AMRST	D626/D3 D806/F1 B410/D3 C520/D3 D104/G0	C29R C29R 23 C31R
HO, 1,2,4,7 HO, 1,2,4,7 IAOC IAOC IAOC	CM AMRST MTC MTC MTC	D213/G4 D218/G4 B422/A9 C532/A9 D624/A9	T28R-T32R	JSD JS00-5 JS00-5 JS00-5 JSX	CM DTM CM CM TL	D607/D6 B405/B4-E4 C507/A3-D3 D607/A3-D3 B410/E0	C36L 34 C36L C36L	KH KH KHGT KHJ KHO, 1,2,4,7	MTC MTC MTC CM AMRST	C115/E0 D212/F0 B107/C1 C209/G5 C153/C1	R8 R8 R11 T29R	LBTA LBTA LC LC LC	CM CM MTC MTC MTC	D623/E6 D806/D2 C311/B1 C528/H7 C529/H7	C31R C31R R39 R39 R39	LK LK LK1 LK1 LK1	SR CM CM MTC CM	D112/A8 D612/D3 C604/C5 C604/F5 D704/C5	C31R C33R R40 C33R
IM IM IM IM IM	LL MTRC PC MTRC PC	B106/C7 B106/D8 C108/C8 C108/D7 C142/G2		JSX JSX JSXA JSXA JSXA	TL TL TL TL TL	C520/E0 D612/E0 B410/F0 C520/F0 D612/F0		KJ KJ KJS0 KJS0 KJS0	MTC MTC MTC MTC MTC	C115/E0 D212/F0 B405/G2 C507/H1 D607/G1	R8 R8 R35 R35 R35	LC LC LC LCH LCH	MTC MTC MTC PRF CM	D307/B1 D620/H7 D621/H7 C607/E3 D306/G4	R39 R39 R39	LK1 LK1 LK2 LK2 LK2	MTC CM MTC MTC MTC	D704/F5 D806/B8 B502/F3 C605/F1 D705/F1	R40 C33R R3 R3 R3
IM IM IM IM IM	MTRC PC MTRC PC MTRC	C142/G6 D134/G2 D134/G6 D210/F9 D210/D7		JXP JXP JXP JXP JXPA	DTM DTM CM CM DTM	B423/F6 B424/C3 C533/F6 D625/F6 B420/D6	26 26 C29R C29R 27	KJO, 1,2,4,7 KK KK KK KKL	AMRST MTC CM MTC CM	C153/D1 C115/F0 C209/D7 D212/G0 C209/H5	R8 T28R R8 T30R	LCK LCK LCK LCK LCK	DTM DTM DTM CM CM	B418/G8 B419/G8 B421/C1 C311/B4 C528/G7	23 23 23 C31R C31R	LLB LLB LLB LLC1,2 LLC1,2	CM CM CM DTM CM	B303/H2 C405/H1,H5 B421/C1 D505/H1 B205/F7 C307/E6,H5	C32R C32R C32R 21 C32R, C38L
INC INT IPC0-9 IRB- IRB0	CM PRF CM AMRST AMRST	D208/F5 C607/D2 C119/B8 D117/C5 D117/B5	T51L T11+R	JXPA JXPA JXP1 JXP1 JXP1	CM CM DTM CM CM	C531/D3 D623/D3 B420/E6 C531/C3 D623/C3	C30R C30R 27 C30R C30R	KK0, 1,2,4,7 KL KL KL0, 1,2,4,7 KMT9	AMRST MTC MTC AMRST MTC	C153/E1 C115/G0 D212/G0 C153/F1 B202/H3	R8 R8 R36	LCK LCK LCK LCK LCK	CM CM CM CM PRT	C529/G7 D3C7/B4 D620/G7 D621/G7 B607/F1	C31R C31R C31R C31R	LLC1,2 LLC3 LLC3 LLJ LLJ	CM CM CM CM MTC	D209/B8, C8 C307/H5 D209/C8 D408/E4 B423/H2	C32R, C38L 30R C30R C30L L45
IRP- IRP0 IRST ITRA ITR1,2	AMRST AMRST AMRST CM CM	D117/B5 D117/A5 D116/F0 C119/B8 C108/A3	T41R C34R	JO, 1,2,4,7 JO, 1,2,4,7 JO, 1,2,4,7 JO, 1,2,4,7 JO, 1,2,4,7	OR AMRST AMRST OS CM	B509/F7 C145/H6 C151/C9 C208/F7 C208/G4		KMT9 KM7 KOR KOS KOSA	MTC AMRST MTC MTC MTC	C304/H2 C153/G1 C110/E2 C204/A0 C204/A2	R36 R43 R12 R12	LC0-9 LC0-9 LC0-9 LC0-9 LC0-9	TL TL TL TL TL	B418/B8-F8 B419/C8-F8 B421/A3 C311/A8 C528/C8-E8		LLJ LLJ LLJ LLT LLT	MTC MTC DTM DTM CM	C533/G4 D625/G4 B414/G2 B423/D3 C524/G2	L45 L45 26 26 C29R
ITR1,2 JB JCA0-9 JCA0-9 JCA0-9	CM CM TL TL TL	D210/A3 D808/D2 B411/E0 C521/D0 D613/D0	C34R REL R	JO, 1,2,4,7 JO, 1,2,4,7 JO, 1,2,4,7 JO, 1,2,4,7 JO, 1,2,4,7	OS OS OS CM AMRST	C610/C6 C620/C6 D213/F7 D213/G4 D218/G7		KP KP KP1,2 KRA KRA	OS SR SR MTC MTC	C611/F0 D112/F5 D112/G7 B206/D1 C516/B6	R36 R36	LC0-9 LC0-9 LC0-9 LC0-9 LD	TL TL TL TL OS	C529/C8-E8 D307/A8 D620/C8-E8 D621/C8-E8 C610/G1		LLT LLTA LLTA LLTA LLTA	CM DTM DTM CM CM	D616/G2 B414/H2 B423/D4 C524/H2 D616/H2	C29R 27 27 C30R C30R
JCB0-9 JCB0-9 JCB0-9 JCK JCK	TL TL TL DTM DTM	B411/E0 C521/E0 D613/E0 B417/H1 B418/E0	23 23	K K KA KA KA	MTC MTC MTC MTC CM	C144/A3 D217/A3 B603/E9 C115/A0 C209/F5	R8 R8 R8 R8 T29R	KRC1,2 KRS KS KS KS	MTC MTC OR OS OS	D415/E1 D628/G2 B509/A6 C611/F7 C621/F7	R10 R39	LDT LDT LDT LEA LEA	DTM CM CM CM CM	B111/E3 C136/F9 D214/F9 C119/B8 D211/C5	12 C16R C16R T38R T38R	LL0, 1,2,4,7 LL0, 1,2,4,7 LNT LO LO	OR CM CM LL LL	B427/D8 C111/E5 D809/E4 B306/B4 C408/B3	C36R REL R
JCK JCK JCK JCK JCKX0-9	CM CM CM CM TL	C527/H1 C528/E0 D619/H1 D620/E0 B411/F0	C31R C31R C31R C31R	KA KA0, 1,2,4,7 KB KB KB	MTC AMRST MTC MTC MTC	D212/B0 C152/B1 B603/F9 C115/B0 D212/B0	R8 R8 R8 R8 R8	KS KTF KTR KTS KV	IR MTC PRT MTC MTC	D113/A8 D211/H3 B607/E1 B208/H8 B107/F1	R36 R36 R11	LEB LEB LFK LFK LFK	CM CM DTM CM CM	C119/B8 D211/E5 B107/H5 C409/B7 C410/C2, E2	T39R T39R 22 C32R C32R	LOT LOT LOT1 LOT1 LPA	CM CM CM CM CM	B306/G1 C408/G1 B306/F3 C408/F3 C119/B8	C32R C32R C32R C32R T38R
JCKX0-9 JCKX0-9 JCO-29 JCO-29 JCO-29	TL TL TL TL TL	C521/E0 D613/E0 B411/A0-D0 C521/A0-D0 D613/A0-D0		KBC KBO, 1,2,4,7 KC KC KC	CM AMRST MTC MTC MTC	C209/F5 C152/D1 B603/F9 C115/B0 D212/C0	T30R R8 R8 R8 R8	KVG1,2 KO, 1,2,4,7 KO, 1,2,4,7 KO, 1,2,4,7 KO, 1,2,4,7	MTC OR AMRST AMRST CM	B107/G1 B509/F7 C145/H7 C151/F0 C208/G4	R11	LFK LFK LFKA LFKA LFT0-5	CM CM CM CM MTC	D507/B7 D508/C3, E3 C410/B2, D2 D508/B3, D3 C410/G9	C32R C32R C7L C7L RR4	LPA LPA LPA LPB LPB	CM CM CM CM CM	C128/B2 C133/F1 D211/B5 C119/B8 C128/B2	T38R T38R T38R T39R T39R
JGCK JGCK JGCK JGO-3 JGO-3	DTM CM CM DTM CM	B423/E6 C533/D6 D625/D6 B407/B1-G1 C509/B1-G1	26 C29R C29R 42 C38L	KCH KCH KCH KCH KCH	MTC MTC MTC MTC MTC	B405/H1 B412/F1 C507/G0 C522/F1 D607/G0	R35 R35 R35 R35 R35	KO, 1,2,4,7 KO, 1,2,4,7 KO, 1,2,4,7 KO, 1,2,4,7 KO, 1,2,4,7	OS OS OS CM OS	C208/G7 C610/C7 C620/C7 D213/G4 D213/G7		LFT0-5 LFO-9 LGCK LGCK LGT	MTC CM DTM DTM CM	D508/G9 D808/D5-G5 B423/E2 B424/D2 D418/B1	RR4 REL R 26 26 C27R	LPB LPB LR LR LR	CM CM OS IR CM	C133/F1 D211/D5 C213/C8, G8 D114/B2 D114/C7	T39R T39R C17R
JGO-3 JGO-4 JGO-4 JGO-4 JHM	CM DTM CM CM MTC	D609/A1-G1 B406/B1-F1 C508/B1-F1 D608/B1-F1 C533/H5	C38L 42 C38L C38L R39	KCH KCS0-3 KCS0-3 KCS3 KCS4,5	MTC MTC MTC MTC MTC	D614/F1 B304/E2-G2 B305/E2-G2 C111/F2 B304/F0, G0	R35 R10 R10 R10 L45	K0, 1,2,4,7 K1-3 K1-3 L L	AMRST MTC MTC TL OR	D218/G7 C144/E3 D217/E3 B410/C0 B503/B8	R7 R7	LG00-11 LG00-11 LG00-11 LHM LHM	LL LL LL MTC MTC	B107/F8 C409/A1, B1 D507/A1 B422/F2 C532/E2	R40 R40	LR LR LS LS LS	IR CM OR OS OS	D130/B9 D131/E8 B509/A6 C611/F8 C621/F8	
JHM JLE JLE JLE JLO	MTC DTM CM CM DTM	D625/H5 B405/E6 C507/C6 D607/C6 B405/E6	R39 34 C36L C36L 34	KCS4,5 KCS6 KCO, 1,2,4,7 KD KD	MTC MTC AMRST MTC MTC	B305/F0 C111/F2 C152/E1 C115/C0 D212/C0	L45 L45 R8 R8	L L L L L	OR AMRST TL IR IR	C108/D7 C149/A2 C520/C0 C627/F6 D125/F8		LHM LHMA LHMA LHMA LHMT	MTC MTC MTC MTC MTC	D624/D3 B422/D2 C532/D2 D624/D3 B422/G5	R40 R40 R40 R40 L45	LS LSD LST LST LT	IR PRT OS MTC PRT	D113/A8 B607/D1 C121/F9 D426/E1 B603/D7	R9
JLO JLO JS JS JS	CM CM OR OS OS	C507/C6 D607/C6 B509/A5 C611/F7 C621/F7	C36L C36L	KDE KDO, 1,2,4,7 KE KE KE0, 1,2,4,7	CM AMRST MTC MTC AMRST	C209/F5 C152/F1 C115/C0 D212/D0 C152/G1	T29R R8 R8	L L LA LA LA	IR TL TL CM TL	D126/D1 D612/C0 B410/B0 C403/B8 C520/B0		LHMT LHMT LHT LHT LHT	MTC MTC DTM CM CM	C532/F5 D624/E5 B420/B9 C531/E6 D209/C5	L45 L45 24 C46L C46L	LT LT LTA LTA LTB	CM CM CM CM CM	C110/D5 D208/E5 C119/B8 D211/B5 C119/B8	T26R T26R T38R T38R T39R
JS JSA	IR TL	D113/A8 B410/E0		KF KF	MTC MTC	C115/D0 D212/E0	R8 R8	LA LA	CM TL	D417/B8 D612/B0	C30L	LHT LHT	CM MTC	D623/D6 D426/E2	C46L R10	LTB LTR	CM DTM	D211/E5 B421/G3	T39R 24

* FOR EXPLANATION OF EQPT LOC; REFER TO SHEET NOTE 1 ON SHEET A701.

ISSUE	DWG SIZE	APPARATUS INDEX
5	C2	
A304	SFD-10-01	BELL LABORATORIES

RELAYS																			
DESIG	CKT	LOC	EQPT LOC	DESIG	CKT	LOC	EQPT LOC	DESIG	CKT	LOC	EQPT LOC	DESIG	CKT	LOC	EQPT LOC	DESIG	CKT	LOC	EQPT LOC
LTR	CM	C531/B6	C27R	MA1,2	TLC	C306/A2		MDK	CM	C306/B0	C32R	MO1	MTC	D705/G5	R3	MT7	DTM	B412/D4	42
LTR	CM	D623/B6	C27R	MA1,2	TLC	D304/A3		MDK	CM	D304/B0	C32R	MP-	PCMB	B204/B6-E6		MT7	CM	C522/D4	C38L
LV0-9	TL	C311/E8		MA2-	LLC	B302/A7-G7		MD1,2	TLC	B204/A1		MP-	PCMB	B303/C2,G2		MT7	CM	D614/D4	C38L
LV0-9	TL	C411/C6-E6		MA2-	LLC	C404/A7-G7		MD1,2	TLC	C306/A0		MP-	PCMB	C205/B8,E8		MT8	DTM	B405/H4	34
LV0-9	TL	D307/E8		MA2-	LLC	D504/A7-G7		MD1,2	TLC	D304/A1		MP-	PCMB	C306/A7-D7		MT8	CM	C507/H4	C36L
LV0-9	ALL	D509/C6-E6			LLMC	B103/B1,F1			CM	C208/G4	REL R	MP-	PCMB	C405/C1,G1		MT8	CM	D607/H4	C36L
LV2	TL	B421/A5			LLMC	B104/E5	15	MD7	CM	D213/G4	REL R	MP-	PCMB	D304/A7-D7		MT8A	DTM	B405/H4	36
LV2-9	TL	C311/E8			OR	B110/C2		ME	CM	C105/B0,F0		MP-	PCMB	D409/C2,G1		MT8A	CM	C507/F5	C37L
LV2-9	TL	D307/E8			OR	B209/C9		ME	CM	D205/B1,F1		MP-	PCMB	D505/C1,G1		MT8A	CM	C307/F5	C37L
LX	TL	B410/B0			OR	B430/E5		MF	DTM	B105/B5	14	MP-1,2	AMRST	C155/F6		MT8K	MTC	B405/F1	R35
LX	TL	C520/C0			OR	B513/F9		MF	OR	B508/F4		MPP	PCMB	C405/C9,G9		MT8K	MTC	C507/E0	R35
LX	TL	D612/C0			PRT	B605/H0		MF	CM	C111/C5	T40R	MPP	PCMB	C410/B7,E7		MT8K	MTC	D607/E0	R35
LXP	DTM	B423/F2	26		PRT	B611/B7		MF	CM	D116/C8		MPP	PCMB	D505/C9,G9		MT9	DTM	B202/D5	48
LXP	DTM	B424/G3	26		ORMC/IRMC	C105/B0,F0	C20R	NFK	CM	C410/A3,D3	C7L	MPP	PCMB	D508/B7,E7		MT9	CM	D306/H6	C44R
LXP	CM	C533/F1	C29R		CM	C106/C2		NFK	CM	D508/A3,D3	C7L	MPP	MTFC	B502/H4		MT9	CM	D304/H6	C44R
LXP	CM	C534/F4	C29R		OR	C155/C8			CM	C410/A3,D3	C7L	MPP	MTFC	C607/B6		MXT	DTM	B207/A3	10
LXP	CM	D426/C0	C29R		OS	C207/G3			CM	D508/A3,D3	C7L	MPP	MTFC	D709/B6		MXT	DTM	B405/G8	10
LXP	CM	D625/F1	C29R		ORMC/IRMC	D114/G4			OR	B508/A1		MPP	MTFC	B502/H4		MXT	CM	C109/A0	C9L
LXP	CM	D626/F4	C29R		CM	D205/B0,F0	C20R		OR	D116/F9		MPP	MTFC	D808/F0		MXT	CM	C507/G8	C9L
LXPA	CM	B420/E3	27		CM	D206/C2			ALM	B106/H7		MPP	MTFC	C406/E4		MXT	CM	D115/A0	C9L
LXPA	CM	C531/D6	C30R		PCMB	D408/F0			ALM	B110/G5,A9		MPP	MTFC	D116/B8		MXT	CM	D607/F8	C9L
LXPA	CM	D623/D6	C30R		PCMB	B110/H5			ALM	B513/D7		MPP	MTFC	D510/E4		MXT	CM	C149/F4	C9L
LXPA	CM	B420/E3	C30R		CM	C211/D6	T48R		ALM	B609/G4		MPP	MTFC	C406/G5		MXT	CM	D808/D4-G4	REL R
LXPA	CM	C531/C6	C30R		CM	C211/C2	T48R		ALM	B611/E5		MPP	MTFC	C407/G5		MXT	CM	C145/H9	REL R
LXPA	CM	D623/G6	C30R		CM	C211/H3,G3	T47R		ALM	B611/F4		MPP	MTFC	D510/G5		MXT	CM	C208/H7	REL R
L0-4	LL	B102/G4			AMRST	B430/F3			ALM	C106/B9		MPP	MTFC	C107/D7		MXT	CM	D420/B9	P27
L0-4	LL	B503/C2			CM	C129/A8-C9	T48R		ALM	C107/C9		MPP	MTFC	C137/G6		MXT	CM	D420/A1,B1	P27
L0-4	LL	C616/D2			CM	C119/B8	T48R		ALM	C142/E4		MPP	MTFC	D131/B4		MXT	CM	C145/D0	P27
L0-4	LL	C617/E7			CM	C128/D8	T48R		ALM	D134/E4		MPP	MTFC	D207/D1		MXT	CM	D218/D0	P27
L0-4	LL	C626/D2			OS	C211/B8			ALM	D206/B9		MPP	MTFC	D207/D8		MXT	CM	C145/D1	P27
L0-4	LL	C627/E7			LLC	B302/A7-G7			ALM	D408/G3		MPP	MTFC	C107/D7		MXT	CM	D218/D1	P27
L0-4	LL	D110/C2			OSC	C207/B4			ALM	B513/D7		MPP	MTFC	C137/G6		MXT	CM	D218/D1	P27
L0-4	LL	D111/C7			LLC	C404/A7-G7			ALM	B611/G4		MPP	MTFC	D131/B4		MXT	CM	D218/D1	P27
L0-4	LL	D124/C1			LLC	D504/A7-G7			LL	B106/D5		MPP	MTFC	D207/D1		MXT	CM	C145/D0	P27
L0-4	LL	D125/D7			TLC	B204/A2			PC	C104/B7,F7		MPP	MTFC	D207/D8		MXT	CM	C145/D1	P27
L0-4	LL	D127/D7			TLC	C306/A2			PC	C107/A6		MPP	MTFC	D215/G6		MXT	CM	D218/D1	P27
L0-4	LL	D706/H8			TLC	D304/A2			PC	D204/B7,F7		MPP	MTFC	B111/E3		MXT	CM	C145/D1	P27
L0-4	OR	B509/F7			MTC	B405/B0	R3		PC	D207/B6		MPP	MTFC	C605/B7		MXT	CM	C145/D2	P27
L0-4	AMRST	C145/H8			ORMC/IRMC	C105/B0,F0	R3		MTFC	C607/C6		MPP	MTFC	D705/B7		MXT	CM	C145/D2	P27
L0-4	AMRST	C151/F2			MTC	C507/A0			MTFC	D709/C7		MPP	MTFC	B104/B2		MXT	CM	D218/D2	P27
L0-4	CM	C208/G4	T28R-T32R		TRC	C607/D0			MTFC	C149/G8		MPP	MTFC	B103/H2		MXT	CM	C119/B8	T42R
L0-4	OS	C208/G7			ORMC/IRMC	D205/B0,F0	R3		MTFC	C607/C6		MPP	MTFC	B104/F6-F9		MXT	CM	C129/D0	T42R
L0-4	OS	C610/C7			TRC	D607/A0			MTFC	D709/B7		MPP	MTFC	C105/B2-E7		MXT	CM	C131/E6	T42R
L0-4	OS	C620/C7			AMRST	D709/D0			MTFC	C149/G8		MPP	MTFC	D205/B2,E7		MXT	CM	C119/B8	T42R
L0-4	CM	D213/G4	T28R-T32R		CM	C149/C1			MTFC	C607/C6		MPP	MTFC	B103/H2		MXT	CM	C128/C8	T42R
L0-4	OS	D213/G7			NGC	D409/C0,G0			MTFC	D709/B7		MPP	MTFC	B104/G5		MXT	CM	C129/A8	T42R
L0-4	AMRST	D218/G8			AMRST	C149/D1			AMRST	C149/E4		MPP	MTFC	C105/H2		MXT	CM	C130/D8	T42R
L0-4	OS	C212/F9			NGC	D408/A1			MTC	C532/H4		MPP	MTFC	D205/H2		MXT	CM	C131/B8	T42R
L0-4	TLC	B204/B3			DTM	B110/D4	15 OR S-6		MTC	D624/H4		MPP	MTFC	B512/B7		MXT	CM	C132/C9	T42R
L0-4	OR	B430/D5			CM	C106/D5	C20R		MTC	C532/H4		MPP	MTFC	D113/C2		MXT	CM	C133/D9	T42R
L0-4	CM	C306/A3			CM	D206/D5	C20R		MTC	D624/H4	RR21	MPP	MTFC	D131/F5		MXT	CM	C134/C7	T42R
L0-4	TLC	D304/A3			DTM	B110/D4	15		DTM	B105/B5		MPP	MTFC	B511/B8		MXT	CM	C134/C7	T42R
L0-4	LLMC	B103/B1,F1			NGC	D408/A1			OR	D416/H8		MPP	MTFC	B513/A0		MXT	CM	C134/C7	T42R
L0-4	LLMC	B104/E5			NGC	D408/B1			MTC	D416/G8		MPP	MTFC	C149/A6		MXT	CM	C134/C7	T42R
L0-4	ORMC	C105/B1			AMRST	C149/D1			AMRST	C148/A2		MPP	MTFC	B104/E1		MXT	CM	C134/C7	T42R
L0-4	IRMC	C105/F1			NGC	D408/B1			ALM	B204/A9		MPP	MTFC	B202/E0		MXT	CM	C134/C7	T42R
L0-4	ORMC	D205/B1			DTM	B103/H3	15		ALM	B303/A0,E0		MPP	MTFC	C106/A3		MXT	CM	C134/C7	T42R
L0-4	IRMC	D205/F1			DTM	B104/G5	15		ALM	B513/B7		MPP	MTFC	C605/A9		MXT	CM	C134/C7	T42R
L0-4	DTM	B103/H2	15		CM	C105/H3	C20R		ALM	C156/F3		MPP	MTFC	C607/C6		MXT	CM	C134/C7	T42R
L0-4	DTM	B104/G5	15		CM	D205/H3	C20R		ALM	C306/A9		MPP	MTFC	D705/A9		MXT	CM	C134/C7	T42R
L0-4	CM	C105/H2	C20R		DTM	B429/H3	31		ALM	C405/A0,E0		MPP	MTFC	D709/C6		MXT	CM	C134/C7	T42R
L0-4	CM	D205/H2	C20R		OR	B507/H4			ALM	C535/H8		MPP	MTFC	C310/F6		MXT	CM	C134/C7	T42R
L0-4	DTM	B202/D0	22		TRC	C607/D0			ALM	D304/A9		MPP	MTFC	C310/F9		MXT	CM	C134/C7	T42R
L0-4	DTM	B204/C0	22		TRC	D709/D0			ALM	D409/A0,E0		MPP	MTFC	B202/E0		MXT	CM	C134/C7	T42R
L0-4	CM	C304/C0	C44R		TLC	B204/A1			ALM	D505/A0,E0		MPP	MTFC	C106/A3		MXT	CM	C134/C7	T42R
L0-4	CM	C306/B0	C44R		TLC	C306/A1			ALM	D627/H7		MPP	MTFC	C310/D3		MXT	CM	C134/C7	T42R
L0-4	CM	D304/B0	C44R		TT	C604/F4			CM	D808/D2	REL R	MPP	MTFC	C304/D4		MXT	CM	C134/C7	T42R
L0-4	DTM	B429/G2	31		TLC	D304/A1			CM	B513/C7	REL R	MPP	MTFC	B202/D5,D6		MXT	CM	C134/C7	T42R
L0-4	OR	B429/G6			TT	D704/F4			CM	D808/E2		MPP	MTFC	C204/D5		MXT	CM	C134/C7	T42R
L0-4	OR	B507/G3			OSC	C207/B4			CM	B611/E6		MPP	MTFC	C304/D8		MXT	CM	C134/C7	T42R
L0-4	DTM	C704/D1	31		MTC	C410/G5			CM	C156/F0		MPP	MTFC	B202/D8,D9		MXT	CM	C134/C7	T42R
L0-4	OR	C704/D3			MTC	D508/H5			CM	C148/A7		MPP	MTFC	B202/D2		MXT	CM	C134/C7	T42R
L0-4	LLC	B303/D1-G7			ORMC/IRMC	C105/B0,F0	REL R		CM	C148/F6		MPP	MTFC	B208/F5		MXT	CM	C134/C7	T42R
L0-4	LLC	C405/D0-G7			CM	C208/G4			CM	C148/C7		MPP	MTFC	C308/F7		MXT	CM	C134/C7	T42R
L0-4	LLC	D505/D0-G6			ORMC/IRMC	D205/B1,F1			CM	C156/E8		MPP	MTFC			MXT	CM	C134/C7	T42R
L0-4	OSC	C207/B4			CM	C120/B7	T40R		MTC	B502/D1	R3	MPP	MTFC	B208/E5		MXT	CM	C134/C7	T42R
L0-4	TL	B204/A3			JLK	C120/C8			MTC	C605/G5	R3	MPP	MTFC	C308/F7		MXT	CM	C134/C7	T42R

• FOR EXPLANATION OF EQPT LOC; REFER TO SHEET NOTE 1 ON SHEET A701.

APPARATUS INDEX		DWG SIZE	ISSUE
		C2	5
BELL LABORATORIES		SFD-10-01	A305

RELAYS																			
DESIG	CKT	LOC	EQPT LOC	DESIG	CKT	LOC	EQPT LOC	DESIG	CKT	LOC	EQPT LOC	DESIG	CKT	LOC	EQPT LOC	DESIG	CKT	LOC	EQPT LOC
NSI	CM	C128/E3	C23L	ON	IR	D117/E8		PC	CM	C505/E2	C39L	P0-9	CM	C504/A0-F0	C39L	RB1,2	GB	B112/F8,F7	
NSI	CM	C204/B6	C23L	ON	TRC	D709/B0		PC	CM	D605/E2	C39L	PC-9	CM	D604/A0-F0	C39L	RB3	IRL	D107/B2	
NSK1	CM	C212/E1	T49R	ON	MTFC	D709/H6		PCA0-2	CM	B609/G3		P0A-2A	CM	B402/A1,B1	S-6	RC	LLDC	B112/C2	
NSO	CM	C204/A6	C23L	ONX	DTM	B425/A9	10	PCK	CM	B608/F6	C24L	P0A-2A	CM	C504/A1,B1	C12R	RC	ORMC/IRMC	C104/B2-E6	
NSO	CM	C704/G2	C23L	ONX	CM	C108/G3	C4L	PCL1,2	CM	C108/C2		P0A-2A	CM	D604/A1,B1	C12R	RC	NTC	C313/C0	R39
NSS0-5	CM	D407/B8-F8	T33R	ONX	CM	D209/G1	C4L	PEL1,2	CM	D210/C2	C24L	P1-5	OR	B507/B3-F3		RC	ORMC/IRMC	D204/B3,E2	
NST	CM	D424/D9	PRE1,34	ONX	CM	D210/H3	C4L	PCN	CM	C119/B8	T43R	P1-5	OS	C623/A9-F9	S-6	RC	NTC	D629/B0	R39
NST	MTC	D426/D7	R9	ON1	OR	B513/D4		PCN	CM	C133/D8	T43R	P1-5	IR	D128/A0-F0	C12R	RC	IT	D629/C8	
NT	CM	D805/D2	REL R	ON1	OS	C206/F9		PC0-14	CM	D117/E2,F2		P2A	OR	B507/C3		RC	IT	D706/D7	
NTAM	IR	D108/F9		ON1	IR	D114/F0		PC0,1	CM	B605/B1,B6		P2A	IR	D128/C4		RC	IT	D805/B0	
NTAM	IR	D122/H8		ON1	IR	D130/C0		PC00-27	CM	C119/B8	T12+R	P3A-5A	MTC	C516/G4,H4	R35	RCK	PRT	B611/E3	
NTB	MTC	B422/C5	R40	OPR	CM	C130/H7	T43R	PC1-3	MTC	B608/B2-D2	R51	P5A-9A	DTM	B402/D1-F1	S-6	RCK	MTC	D415/B0	R9
NTB	MTC	C532/D4	R40	OPS0-3	CM	C119/B8	T43R	PC28-39	CM	C119/B8	T7+R	P5A-9A	CM	C504/D1-F1	C12R	RCK1	CM	D706/D9	C33L
NTB	MTC	D624/C4	R40	OPS0,1	CM	C130/C6,G6	T43R	PD	OR	B513/F7	T40R	P5A-9A	CM	D604/D1-F1	C12R	RCK1-3	CM	D629/C5-E5	C33L
NTC	MTC	B422/C2	R40	OR	CM	C110/C5	T51L	PD	CM	C112/B4		R	TL	B410/A0		RCK1,2	CM	D805/B4,C5	C33L
NTC	MTC	C532/G4	R40	ORR1	CM	C209/B0	T32R	PE	DTM	B403/F6	S-6	R	TL	C520/A0		RCL	CM	D415/F7	C30L
NTC	MTC	D624/G4	R40	ORR2	CM	C209/B9	T31R	PE	CM	C149/B1		R	IT	D127/D2		RCM1-15	CM	D414/D8	C50L
NTC	MTC	D804/D6	REL R	OS	TTL	C824/G3		PE	CM	C505/F6	C12R	R	TL	D612/A0		RCTA	DTM	B425/C9	24
NTC1	MTC	B422/C2	R40	OSA	TTL	C824/G3		PE	CM	D605/F6	C12R	R	CM	C119/A3,G4	RR--	RCTA	CM	C535/A7	C26R
NTC1	MTC	C532/G4	R40	OSB	TTL	C824/G3		PEA	AMRST	C149/B1		R	CM	C120/A7	RR--	RCTB	DTM	B425/B9	24
NTC1	MTC	D624/G4	R40	OSC	CM	C207/D6	C22L	PG	OS	C613/A5		R	CM	C128/C7-F7	RR--	RCTB	CM	C535/B7	C26R
NTH	MTC	B422/D1	R40	OSE	CM	C207/E7	C19L	PG	OS	C623/B3		R	CM	C129/C1-H1	RR--	RCT1-14	CM	D415/A7-E7	C34L
NTH	MTC	C532/C2	R40	OSE1	CM	C206/D7		PG1	OS	C613/B3		R	CM	C130/B6-G6	RR--	RCT15	CM	D415/E7	C35L
NTH	MTC	D624/C3	R40	OSGA0-9	OSC	C205/A7		PK	PRTC	B609/H3	T40R	R	CM	C131/B1-E6	RR--	RCY	DTM	B206/C7	21
NTH	CM	D804/E6	REL R	OSGA10,11	OSC	C205/A7		PK	CM	C112/B4		R	CM	C132/B9-G9,G3	RR--	RCY	MTC	B206/E1	R6
NTR	MTC	D806/B7	R3	OSGB0-9	OSC	C205/G7		PL	AMRST	C614/B7		R	CM	C133/B1,F8,H6	RR--	RCY	MTC	C516/A3	R6
NTR	CM	D806/C2	REL R	OSGB10,11	OSC	C205/G7		PLL	MTC	C410/G1	RR4	R	CM	C134/D1,E1	RR--	RCY	CM	C517/A3	L37R
NTT	CM	D806/C4	REL R	OSG0-11	MTC	C204/B2	R12	PLL	CM	D508/G1	RR4	R	OSGR	C207/F4		RCY1	DTM	B206/B6	21
NT1,4	CM	D808/C2,E0	REL R	OSG0-4	CM	C119/B4	C17L	PMO	CM	D414/G8	C32L	R	OSGR	C615/G5		RCY1	CM	C517/A3	C37R
NT2,3,5	CM	D804/C6,E6	REL R	OSG0-4	CM	C128/F0	C17L	PMO	CM	D419/A1	C32L	R	OSGR	C624/G6		RCY2-4	CM	D419/F3,G3,G6	C31L
N1,2	CM	D213/B2,A3	T34R	OSG0-4	CM	C204/B6	C17L	PN	CM	D411/A4	T39R	R	CM	C706/B2-F6	RR--	RCY5	CM	D419/G3	C29L
N3,4	CM	D213/A3	T33R	OSG10,11	CM	C119/B4	C23L	PNC	CM	C119/B8	T43R	RA	MTC	B206/F5	R36	RD	ORMC/IRMC	C104/B2-E5	
OA	IR	D108/B9		OSG10,11	CM	C128/F0	C23L	PNC	CM	C133/G8	T43R	RA	TL	B410/A0		RD	ORMC/IRMC	D204/B2,E2	
OA	IR	D122/A8		OSG10,11	CM	C204/B6	C23L	PNR	DTM	B403/A2	43	RA	OR	B507/F4		RDL	CM	C517/C3	C17R
OA	CM	D208/B5	T38R	OSG5-9	CM	C119/B4	C16L	PNR	CM	C505/A2	C39L	RA	ORMC/IRMC	C104/B2-E5		RE	ORMC/IRMC	C104/B2-E6	
OAT	DTM	B110/C3	11	OSG5-9	CM	C128/F0	C16L	PNR	CM	D605/A2	C39L	RA	MTC	C516/D7	R36	RE	ORMC/IRMC	D204/B2,E3	
OAT	CM	C106/C3	C15R	OSG5-9	CM	C204/B6	C16L	PPR-	MTFC	B611/C3		RA	TL	C520/A0		REC	MTC	B502/E1	R3
OAT	CM	D206/C4	C15R	OSK	MTC	C204/G2	R12	PPX	CM	C119/B8	T43R	RA	IR	D113/B0		REC	IR	C605/H4	R3
OAT1	DTM	B111/G7	11	OSK	CM	C204/H5	C19L	PPX	CM	C133/B8	T43R	RA	IR	D128/A5		REC	IR	D705/H4	R3
OAT1	CM	C137/F4	C15R	OSKA	CM	C204/H5	C18L	PR	DTM	B408/F8	40	RA	ORMC/IRMC	D204/B2,E2		RF	DTM	B206/A8	21
OB	CM	D215/F4	C15R	OST	CM	C214/B3	C21L	PR	CM	C510/F8	C40L	RA	TL	D612/A0		RF	TL	B410/F0	
OB	IR	D108/C9		OST1,2	CM	C214/E8	C22L	PR	CM	D610/F8	C40L	RAP1-5	MTC	C516/D4-G4	R36	RF	CM	C517/G4	C38R
OB	IR	D122/B8		OSO-4	CM	C206/A1-C1	C19L	PRA-	CM	B604/E0-G0		RAP1,2	MTC	B206/D3	R36	RF	TL	C520/F0	
OBS	CM	D208/C5	T39R	OT	DTM	B209/F4	33	PRL	MTC	B608/A3	R50	RAV	MTC	B206/B3	R35	RF	CM	D419/G0	C38R
OBS	CM	C111/E5	T47R	OT	DTM	B209/F4	33	PRL	PRT	B608/A6		RAV	MTC	C516/A3	R35	RF	TL	D612/F0	
OBS	OS	C211/E8	22	OT	CM	C308/B7	C41R	PRL	OR	B609/A4		RAV1	DTM	B206/B6	21	RFA	DTM	B206/B8	21
OC	DTM	B104/G4	T39R	OTL1	CM	C309/F4	R10	PRL	CM	C410/B3,D3	C7L	RAV1	CM	C705/F1,H1	C36R	RFA	CM	C517/H4	C38R
OCN	CM	D207/E3	22	OTL2	MTC	C114/G2	R10	PRL	CM	D508/B3,D3	C7L	RAV1,2	CM	C517/B8	C36R	RFA	CM	D419/H0	C38R
OC1	DTM	B104/B3	C22L	OTS	DTM	B209/G4	32	PRL	CM	C410/A2,E2	C7L	RA0-8	MTFC	C607/F6		RGT	CM	C133/F2	T38R
OD	CM	C216/F4		OTS	CM	B209/G4	32	PRL	CM	D508/A3,E3									

* FOR EXPLANATION OF EQPT LOC: REFER TO SHEET NOTE 1 ON SHEET A701.

ISSUE

RELAYS																			
DESIG	CKT	LOC	EQPT LOC	DESIG	CKT	LOC	EQPT LOC	DESIG	CKT	LOC	EQPT LOC	DESIG	CKT	LOC	EQPT LOC	DESIG	CKT	LOC	EQPT LOC
RNG RNT RNT0-2 RNT1,2	CM CM OS CM	D418/A2 C214/F2,F7 C214/A6 C216/E6-H6 C214/G1,F2	C30L C25L C25L	RYT RYT1 RYT1 RYT1	CM DTM CM CM	D215/C3 B111/B3 C137/B4 D215/B4 C615/F6	C16R 12 C16R C16R	S1A S1B SK SKA SKB	CM CM CM CM CM	C204/D5 C204/E5 C313/D5 C205/D4 C205/F4	C18L C18L C20L C18L C18L	SS0-9 ST ST ST ST-	OSL TRC OS TRC OI	C213/A1-D1 C607/B0 C618/E9 D709/B0 D706/A8		TBS0-3 TBS0-3 TBT TBT TBT	CM CM DTM CM DTM	D410/G3 D410/G8 B204/G3 C314/B2 B111/E8	C10R 45 C44R 45
RNT20 RNT0,1,2,4,7 RNT1,2,4,7 RNT2K RNT2T	CM CM OS CM CM	C216/C6 C216/A7-D7 C216/C9 C216/H4 C216/G4	C13L C25L C13L C13L	RO-3 RO-8 RO-8 S S	DTM MTFC MTFC OGT IT	B105/D5-G5 C607/F6 D709/F6 C616/B5 C617/B5	REL R	SL SL SL SL SL	DTM CM MTC CM MTC	B423/E8 C533/D9 C533/G6 D625/D9 D625/G6	26 C29R R42 C29R R42	STF STF STF STP STP	DTM CM CM DTM MTC	B408/E8 C510/E8 D610/E8 B415/D9 B415/G0	40 C40L C40L 42 R35	TBTA TBTB TBT TBT TBT	CM CM CM TL CM	C314/C2 C314/C2 D410/D2 B209/G8 C119/C4	C45R C45R C31L C43R
RO RO RO RO RO	OS OS IR IR CM	C207/F3 C624/F8 D113/D2 D130/F0 D208/E5		S S S S S	OGT IT T TERM OGT IT	C626/B5 C627/C4 C824/B6 D110/B5 D111/B4		SLA SLA SLA SLCK SLCK1	DTM CM CM CM CM	B423/F9 C533/E3 D625/E3 D425/A0 D418/F8	27 C30R C30R C28L C28L	STP STP STP STP STPA	CM MTC CM MTC CM	C525/C9 C525/G0 D617/C9 D617/G0 C410/A3,D3	C38L R35 C38L R35 C7L	TB0-5 TB0-5 TB0-9 TB00-99 TB1	CM TL TL NG AMRST	C308/D0 C309/F7 C309/F7 D410/E8,F8 C614/E5	C43R
RO ROA ROA ROA ROA	CM CM CM CM CM	D630/D3 C120/F3 C134/D8 D306/G8 D630/C3	T51L C33R C33R C33R C33R	S S S S S	OGT IT IR IT OSC	D124/A4 D125/B5 D127/B4 D706/F4 C207/A1		SLK SLK SLKT SLK1,2 SLRK	CM MTC CM CM DTM	C206/G3 D426/F2 D426/G8 C207/F7 B421/F6	C21L R10 R10 C22L 27	STPA STPA STPA STPA STPA	MTC CM CM MTC CM	C410/G4 C525/E2 D508/A3,D3 D508/G4 D617/D7	R35 C7L C7L RR4 C7L	TB6-9 TB6-9 TC TC TC	CM CM LL PC PC	C119/C4 C308/D0 B104/D6 C108/H7 C142/D1	REL R REL R
RDS RDS RDT RP RP	MTFC MTFC MTC CM CM	C607/E5 D709/D5 C614/D1 B503/G6 C113/C4		SA SA SA SA- SAC	TL TL TL NG CM	B410/G0 C520/G0 D612/G0 D425/G6 D418/E6	T35R	SLRK SLRK SL0-9 SL0-9 SNG1	CM CM CM CM CM	C531/B6 D623/B6 D424/A4-G4 D426/B3 D408/F4	C30R C30R T35R T35R T39R	STP1-9 STP1-3 STP1-3 STP2A STP2A	DTM CM CM DTM CM	B415/B8,F2,E9 C525/A8,F2,D9 D617/A8,F2,D9 B415/F2 C525/F2	42 C38L C38L S-5 C11R	TC TC TC TC TC	MTC CM PC PC MTC	C313/E0 C313/F5 D134/D1 D210/H7 D629/F0	R39 T42R R39
RP RPE1 RPK RPO RPO	OS AMRST CM IRL IRL	C212/H9 C148/D3 C212/H6 D106/E2 D116/A0		SAC1 SAE SAK SA0-8 SA0-8	CM CM CM MTFC MTFC	D418/E8 D424/H4 D413/A7 C607/F6 D709/F6		SNG2 SNK SNK SOG1,2 SOG1,2	CM DTM CM CM CM	D408/F4 B206/D7 C307/G5 C108/B2 D210/B2	C31L 23 C37R C34R C34R	STP2A STR STRA STR1,2 STR1,2	CM OR OR TRC TRC	D617/F2 B508/E4 B507/D6 C607/A0 D709/A0	C11R	TCA TCA TCA TCA TCA1	MTRC MTRC MTRC MTRC MTRC	D134/B6 C142/A4,C4 D134/A4 D210/A7 C142/B6	
RPS1 RPS RO RO RO	AMRST IRL DTM CM CM	C148/D2 D107/B1 B408/D6 C510/D6 D610/D6		SA0-9 SA1-.2- SB SB SB	CM OSC TL OS MTC	D424/A1-G1 C207/B3 B410/H0 C206/G9 C516/B7	T37R R5	SON SP SP SP SP	CM DTM CM OS OS	C204/C5 B502/G8 C605/D4 C615/A6 C625/C8	C22L 23 C35R	STS STS STS STS STS	OR OS OS OS IR	B509/A7 C310/A8 C611/F8 C621/F8 D113/A8		TCB TCB TCB TCB TCB	MTRC MTRC MTRC MTRC MTRC	D134/B6 C108/A7 C142/C4 D134/B4 D210/A7	
RR RR RR RR RRK	CM CM CM CM CM	C119/B8 C130/E8 C131/C8 C706/C8,D8 C112/F4	T40R T40R T40R T40R T40R	SB SB SB1-.2- SC SC	TL TL OSC OS NG	C520/H0 D612/G0 C207/B3 C211/F8 D425/A3		SP SP SPC SPE SPE1	SR CM CM AMRST AMRST	D112/F1 D705/D3 D804/F4 C614/C6 C614/C6	C35R REL R	STS1 STS1 STS1 STT STX	OS OS IR AMRST DTM	C310/A8 C611/F9 D113/A9 D116/G7 B207/B0	10	TCB1 TCB1 TCC TCCA TCCK	MTRC MTRC CM CM CM	C142/B6 D134/B6 C313/E5 D209/E3 C120/D3	C20L C43L T51L
RR0,1,2,4,7 RR1,2,4,7 RS RS RS	OS OS ORMC/IRMC ORMC/IRMC IRMC	C612/A0-C0 C622/A0-C0 C104/C2,G2 C142/B0 D131/D6		SCBA0,1 SCBA2,3 SCBB0,1 SCBB2,3 SCC	CM CM CM CM CM	C204/B9 C204/B9 C204/C9 C204/C9 C111/A6	C17L C16L C17L C16L T47R	SPH SPL SPL SPL SPL1	CM CM PC CM CM	D805/E2 D208/A5 D804/B0 D804/C3 D208/A5	REL R REL R REL R REL R REL R	STX STX STX ST7 SM	CM CM CM OS PRT	C109/B0 D115/B0 D207/E3 C620/E9 B607/B1	C9L C9L C9L	TCCK TCCK TCCN TCH TCHK	CM CM CM CM DTM	D209/D8 D630/D3 C119/B8 D306/H4 B415/H2	T51L T51L T42R 23
RS RS RSC RSH RSH	ORMC/IRMC ORMC/IRMC CM MTC MTC	D134/B0 D204/C2-G5 C214/B2 C313/D0 D629/C0		SCCK SCK SCK SCK SCN	CM CM CM CM CM	C113/G7 B511/E9 C112/D4 D425/B7 B511/E9	T51L T40R T40R T40R	SPL1 SPR-2 SP0-2 SP1 SP1	CM AMRST MTFC CM CM	D804/C3 D116/F2 D804/D2,E3 C605/D4 D705/D3	REL R REL R REL R C34R C34R	SW1 SO-8 SO-8 S00-179 S1	PRT MTFC CM OR	B607/C1 C607/F6 D709/F6 C126/A4 B418/A9	T43L	TCHK TCHK TCHO-9 TCHO-9 TCHO-9	CM CM DTM CM CM	C525/H2 D617/H2 B412/A8-H8 C522/A8-H8 D614/A8-H8	C31R C31L 16 C21R C21R
RSK RS0 RS0-9 RS1-9 RT	CM MTC CM MTC GB	D628/G7 D628/A2 D628/A3-F3 D628/B2-F2 B513/C6	C33L R37 C35L R38	SCN SCR SCT SC1-.2- SD	CM CM CM OSC MTC	C112/E4 D425/B0 C148/E7 C207/B2 B607/A8	T40R C28L C17R R51	SP2 SQA SQA SQA SQA,1	MTFC DTM CM CM DTM	B422/E8 B405/G7 C507/H6 D607/H6 B405/F7,G7	34 C36L C36L 34	S1 S1 S1 S1 S1	OR OGT OGT OGT OGT	B419/B9 C528/A8 C529/A9 D620/B9 D621/B9		TCK TCK TCL- TCNC TCNC	CM CM AMRST CM CM	D629/F5 D706/D9 D117/G2 C119/B8 C128/F8	C33L C33L T42R T42R
RT RTC RTC RTC1,2 RTM	IT AMRST AMRST CM	D706/C4 C145/H3 D218/H4 C156/D3,C3 C216/F4		SD SD SDT SDT SDT	OR T TERM DTM CM CM	B607/D7 C824/B9 B111/D8 C136/G3 D214/G3		SQ0,1 SQ0,1 SR SR SR	CM CM OR MTC IR	C507/F6,E6 D607/E6,F6 B503/C8 B608/B2 D114/G0	C36L C36L R50	S2 T T T TA	IAO AMB IT IT CM	C213/E4 B112/H7 D629/E9 D706/C6 C314/D2		TC1 TC1 TC1 TC1 TC1	MTC LL PC PC PC	B104/D1 B104/D6 C108/H7 C142/E1 D134/E1	R3
RTMA RTOS RTOS RUM RUNA	CM MTFC MTFC CM CM	C216/C6 C607/F6 D709/F6 C216/E4 C216/D6	C13L C13L C13L C13L	SEF SEF SEF SEL SEL	TL TL TL TL TL	B410/G0 C520/G0 D612/G0 B410/C0 C520/C0		SRA SRA SRA SRA SRB	MTRC MTRC MTRC MTRC MTRC	C108/A7 C142/A4 D134/A4 D210/A7 C108/A7		TA TAL TAL TAL TAM1,2	OI DTM CM CM CM	D706/A9 B110/B4 C106/B4 D206/B4 C214/A0	14 C18R C18R T3+R	TC1 TC1,2 TC2 TE	PC IR IR IR CM	D210/H7 D131/B3,D3 D114/E0 D130/A0 C308/B7	C39R
RV RV RV RV1,2 RV1,2	CM IR IR CM CM	C705/D0 D114/C2 D130/C9 C403/A8,G8 C705/A8,A0	C29L C29L C29L C29L	SEL SER SER SER SF	TL TL TL TL CM	D612/C0 B410/A0 C520/A0 D612/A0 C136/B3	C15R	SRB SRB SRB SRB SSA	MTRC MTRC MTRC MTC	C142/B4 D134/B4 D210/A7 D629/C4 C204/F2	C33L R12	TB TB TB TBA- TBC	MTC MTC OI NG CM	B206/A3 C516/C7 D706/A9 D425/B6 C308/H7	R5 R5 C44R	TE TEA TEA TEN TER1,2	CM CM CM IR CM	C309/F3 D306/H7 D407/E0 D113/C2 C108/D1	C39R C33R C33R C34R
RX RX RYC RYC RYC	TL TL DTM CM	B410/B0 C520/B0 D612/B0 B205/F1 C517/F2		SF SFR SFT SFT SFT	CM CM DTM CM CM	D214/B3 D804/F6 B111/B5 C136/B3 D214/B3	C15R REL R 12 C16R C16R	SSA SSA SSB SSB SSBA	CM MTC MTC CM MTC	C204/F5 C204/F2 C204/G2 C204/G5 C204/G2	C19L R12 R12 C19L R12	TB TB TB TB TBK	CM CM CM DTM CM	D419/D8 D419/F1 D419/E8 B209/H5 C309/G5	C33L C31L REL R 44 C44R	TER1,2 TFK1-3 TFK1-3 TFK1,2 TFT	CM CM CM DTM IR	D210/D1 C306/C3-E3 D304/C3-E3 B204/C3-E3 D109/A9	C34R C44R C44R 44
RYT RYT	DTM CM	B111/C3 C137/C3	12 C16R	SHK SHKA	CM CM	C206/F3 C206/E6	C21L C22L	SST1 SSU0,1,2,4,7	MTC CM	C207/F1 C113/B4	R12 T4+R	TBL TBSK	OR MTC	B507/E1 D410/F0		TFT TFO,1,2,4,7	IR CM	D123/A9 C306/F6	C43R

* FOR EXPLANATION OF EQPT LOC; REFER TO SHEET NOTE 1 ON SHEET 4701.

APPARATUS INDEX		DWG SIZE	ISSUE
		C2	5
BELL LABORATORIES		SFD-10-01	A307

RELAYS																			
DESIG	CKT	LOC	EQPT LOC *	DESIG	CKT	LOC	EQPT LOC *	DESIG	CKT	LOC	EQPT LOC *	DESIG	CKT	LOC	EQPT LOC *	DESIG	CKT	LOC	EQPT LOC *
TF0,1,2,4,7 TF0,1,2,4,7 TF0,1,2,4,7 TF0,1,2,4,7 TG	IR IR CM CM OS	D109/A7,B7 D123/A7-F7 D211/D1-F1 D304/E6 C213/H7	C43R C43R	TMS TM1 TM1 TM1 TM1	CM LL LL OR OR	D215/B1 B106/B7 B306/A5 B507/D8 B513/C0	C16R	TRC TRC TRC TRC1,2 TRC1,2	PC MTFC TRC MTFC MTFC	D206/H6 D709/A4 D709/C0 C607/B5 D709/B5		TTF TTF TTK TTK TTL	CM CM CM OS MTC	C510/F8 D610/F8 C310/B4 C624/A8 C144/D3	C40L C40L C23L R8	VGC00-11 VGC00-11 VGC00-11 VGC00-11 VGC00-11	LL LL LL LL LL	B304/H8 B305/H7 C406/H7 C407/H7 D510/H7	
TG TG TG TG TG	OS CM OS OS OS	C215/B3 C215/C8 C616/G3 C626/F4 D110/G3	C23L	TM1 TM1 TM1 TM1 TM1	PRTC PC PC LL IR	B611/C0 C108/E8 C142/F2 C408/A5 D114/G0		TRL TRL TRL TRL TRL	MTC LL DTM PRT MTC	B106/C0 B106/C5 B502/A8 B611/G0 C107/B0	R4 14 R4	TTL TTL1,2 TTL1,2 TTL TTL0-4	MTC MTC MTC TL DTM	D217/D3 C144/D3,B3 D217/B3,D3 C310/C8 B209/B3-D3	R8 R8 R8 32	VGC00-11 VGC1,2 VGC1,2 VGL VGL	LL DTM DTM MTC CM	D511/H7 B426/B2,D2 B108,D7 D416/D3 C403/D3	29 35 R9 C30L
TG TGCK TGCK TGCK TGP	OS DTM CM CM CM	D124/E4 B423/E8 C533/D8 D625/D8 C119/C4	26 C29R C29R C42R	TM1 TM1 TM1,2 TN TNA	PC PC TT CM CM	D134/F0 D210/E9 C824/G8,H8 D411/B4 D420/E9	T39R P26	TRL TRL TRL TRL TRL	PC CM OS OS OS	C107/B6 C605/D8 C615/D6 C624/D8 C625/B9	C18R	TT0-9 TT1 TVA TVT TM	CM OS CM OS CM	C309/B3-D3 C624/C8 C111/B6 C211/G8 C308/F0	C39R T47R C41R	VGL VGN0-11 VGR VGS00-11 VGS00-11	CM CM CM LL LL	D417/D4 D414/D8 B108/A0 B102/B5-E7 B107/C9	C30L C44L 36
TGP TGS TGS TGS1,2 TGT	CM CM CM CM CM	C308/B0 C119/C4 C308/A0 C209/E5 C215/B8	C42R C42R C42R T44R,T47R C23L	TNR TOA TOC TOC TOC	CM JLK MTC MTC MTC	C517/A3 B513/C9 C311/C1 C528/H6 C529/H6	C29L	TRL TRL TRL TRL TRL	IR MTC PC IR CM	D131/C4 D207/F1 D207/B6 D207/C7 D705/D8	R4	TYM TYMA TYM1 TZ T0-2	CM CM CM CM MTFC	D411/H4 D411/F0 D420/C1 C308/F1 C607/C4	C27L C27L P22 C41R	VGT0-11 VGT0-11 VGT0-11 VGT0-11 VGT0-11	DTM DTM CM MTFC CM	B107/C5 B108/B0-G0 C403/D2 D417/C1,D1 D417/C3,D3	35 35 C43L C44L
TGT TGT TGO-9 TGO-9 TG1	CM OS CM CM OS	C605/D6 C624/B4 C119/C4 C308/A1-C1 C215/C4	C23L C42R C42R	TOC TOC TOC TOG1,2 TOG1,2	MTC MTC MTC CM CM	D307/C1 D620/H6 D621/H7 C108/D2 D210/D2	C34R C34R	TRLA TRL TRL TRL TRL	DTM DTM CM CM AMRST	B502/B8 B502/E5 C605/D5 D705/C6 C156/A0,B0	14 14 C18R C18R	T0-2 T0-2 T0-2,4,7 T0-2,4,7 T12 UC	MTFC CM CM JLK CM	D709/C4 C208/G3 D213/G3 C156/F2 D408/B4	T33R T33R T33R T36R	VGT1 VGO,1,2,4,7,10 VGO,1,2,4,7,10 VGO,1,2,4,7,10 VGO,1,2,4,7,10	MTC OR CM OS AMRST	D416/D3 B426/D8 C114/F3 C114/F8 C150/B0	R6 C44L
TG1 TG1 TH0,1,2,4,7 TH0,1,2,4,7 TIN	OS OS CM CM CM	C615/B6 C624/C8 C208/G3 D213/G3 D306/B3	T34R T34R C26L	TOS TOS TP TP TP	CM CM OR CM CM	C119/B8 C134/E8 B503/A5 B503/H6 C113/D4	T43R T43R T51L	TRS TRS TRS TRS TRS	DTM LL PRTC PRT CM	B106/B2 B106/B5 B609/B8 B611/A1 C108/F3	13	UK UN0-3 UT U0-9 U0,1,2,4,7	CM JLK CM NG CM	D411/E4 C207/H2 D420/F2 D413/D8 C208/H3	C31L C27L T36R	VGO,1,2,4,7,10 VGT0 VGT0 VP VPT	CM OR OS CM DTM	C150/H4 B426/A8 C114/B8 C137/E5 B105/C4	C44L REL R
TK TK TK TKS TKS	DTM CM CM MTC MTC	B415/G2 C525/G2 D617/F2 B202/H5 C304/H2	23 C31R C31R R35 R35	TP TPA TPB TPB TPC	OS OR OR OR OR	C212/H9 B503/F5 B503/E9 B512/B6 B503/E6		TRS TRS TRS TRSA TRSA	PC CM PC CM CM	C108/G9 D210/F3 D210/G9 C605/A4 D705/A4	C19R C19R C19R	VCI VFA VFA VFA VFA	CM CM LL LL LL	D213/H3 D419/B1 B304/G8 B305/G7 C406/F7	T36R C33R	VP0-2 VTK VTK1 VTK1 VTK1	DTM DTM DTM CM CM	B105/E5-G5 B106/F2 B107/D6 C403/G6 D417/G6	REL R 36 36 C43L C43L
TLC TLC1,2 TLC1,2 TLC1,2 TLH	DTM CM CM CM MTC	B204/E3 C306/D2,E2 D209/F3 D304/D2 B423/H5	21 C32R C32R C32R L45	TPD TPK TPS TPT TPYK	OR CM CM OR CM	B503/A5 C313/B5 C212/H6 B503/D7 C313/C5	T43R T41R C20L	TRST TRST TRST TRST TRST	DTM PRT CM CM PRTC	B502/F8 B611/F0 C605/A7 D705/A7 B611/D0	14 C19R C19R	VFA VFA VFA VFB VFB	LL LL LL LL LL	C407/G7 D510/F7 D511/G7 B304/G8 B305/G7		W W W W W	LL PRTC PC OS PC	B102/F7 B609/B5 C104/A8,E8 C625/C0 D204/A8,E8	RR24 12 C16R C16R
TLH TLH TM TM TM	MTC MTC LL DTM MTFC	C533/G8 D625/G8 B106/B7 B110/D8 B110/E0	L45 L45 15	TP00-39 TP01 TP1,2 TR TR	IRL IRL OR LL PCMB	D104/C2-7 D127/E3 B503/C5,D6 B106/D6 B204/E9		TRT TRT TRT TRTR TRTR	DTM CM CM DTM PRT	B111/D4 C136/C8 D214/C7 B111/G3 B611/E9	11 C15R C15R 11	VFB VFB VFB VFB VFC	LL LL LL LL LL	C406/F7 C407/G7 D510/F7 D511/G7 B304/G8		WSD WT WT WT WT	MTC DTM PRT CM CM	B202/E1 B111/B2 B611/B9 C137/B3 D215/B3	RR24 12 C16R C16R
TM TM TM TM TM	OGT LL OR MTFC PRT	C213/F1 B306/A4 B513/H4 B608/E5 B608/E6		TR TR TR TR TR	PCMB PRT PCMB PCMB T TERM	B303/A7,E7 B608/C6 C306/D9 C405/A6,E6 C824/C9		TRTR TRTR TR1 TR1 TR1	CM CM LL DTM CM	C136/B9 D214/B9 B106/E6 B502/G8 C605/D5	C15R C15R 14 C18R	VFC VFC VFC VFC VFC	LL DTM LL LL LL	B305/G7 B426/H2 C406/F7 C407/G7 D510/F7	29	XACH XACH XACH XACS XACS	DTM CM CM CM CM	B414/H9 C524/H9 D616/H9 C406/F3 D510/F3	9 C6L C6L C6L C6L
TM TM TM TM TM	PRTC CM MTFC PC PC	B611/D0 C106/B2 C106/E0 C108/E8 C142/F0	C20R	TR TR TR TR- TR-	PCMB PCMB PCMB PCMB PCMB	D304/D9 D409/A6,E6 D505/A6,E6 B204/D9 B303/A5,E5		TR1 TR2 TR2 TR2 TR2	CM PRTC PRT CM CM	D705/D4 B609/E8 B611/A2 C108/F5 D210/F5	C18R C35R C35R	VFC VFG VFK VFL VFL	LL DTM MTC CM CM	D511/G7 B109/G5 D416/F3 C403/G3 D417/G4	36 R9 C30L C30L	XAF XAF XAF XAFT XAJC	DTM CM CM CM DTM	B410/F3 C520/F5 D612/E5 C304/D1 B411/E9	9 C6L C6L C9L 9
TM TM TM TM TM	LL OS OS IR IR	C408/A4 C613/F8 C623/G3 D114/E2 D130/H9		TR- TR- TR- TR- TR-	PCMB PCMB PCMB PCMB PCMB	C306/C9 C405/A4,E4 D304/C9 D409/A6,E6 D505/A4,E4		TR2A TR2B TR2B TR2B TR2C	DTM DTM CM CM CM	B106/F3 B106/F3 C108/C5 D210/C5 C108/C5	22 22 C35R C35R C27R	VFN0-4 VFT0-4 VFT0-4 VFT0-4 VFT0-4	CM DTM CM CM CM	D414/E8 B107/G5 B109/A5-D5 C403/F2 D417/F3	C50L 36 36 C46L C46L	XAJC XAJC XAJC XAJC XAJC	CM CM DTM CM CM	C521/E9 D613/E9 B417/H4 C527/H4 D619/H4	C6L C6L 9 C6L C6L
TM TM TM TM TM	PC PC CM MTFC PC	D131/C5 D134/F2 D206/B2 D206/E0 D210/E9	C20R	TRA TRA TRA TRA TRA	DTM TL PRT CM CM	B110/C4 B421/B6 B611/F9 C106/C4 D206/C4	14 C18R C18R	TR2C TS TSE1 TSE1,2 TSE2	CM TT CM DTM CM	D210/C5 C824/H8 C308/G7 B208/F5,G5 C308/G7	C27R C40R 33 C39R	VFO-4 VFO-4 VFO-4 VFO-4 VFO-4	OR CM OS AMRST CM	B426/G8 C114/D3 C114/E8 C150/D0 C150/H5	R11	XALC XALC XALC XALC XALC	DTM DTM CM CM CM	B418/H6 B419/H6 C528/H5 C529/H5 D620/H5	9 9 C6L C6L C6L
TMA TMA TMA TMA TMB	OR MTRC IR MTRC R	B513/D0 C142/H6 D130/D0 D134/H6 B513/E0		TRB TRB TRBA TRB1,2	DTM PRT PRT PRT CM	B502/H7 B611/B2 B611/B1 B611/G0 C607/D9	14 C18R	TSK TSK TST TST TST	MTC MTC TL TL CM	B209/B4 C309/B4 B209/B8 C309/B8 D114/D7	R35 R35	VGA VGA00-11 VGB00-11 VGB00-11 VGB00-11	MTC LL LL LL LL	B107/C0 B107/C8 B304/H8 B305/H7 C406/G7		XALC XALR XALR XALR XAM	CM DTM CM CM CM	D621/H5 B410/E3 C520/E5 D612/E5 D420/E9	C6L 9 C6L C6L P25
TMB TMB TMC TMS TMS	MTRC IR MTRC OR DTM	C142/H6 D130/E0 D134/H6 B513/B3 B111/C1	12	TRB1,2 TRB2 TRB2 TRC TRC	CM CM CM PC AMRST	D709/D9 C607/B9 D709/B9 C106/H7 C155/D6	C18R	TST TS0-4 TS0-9 TT TT	CM DTM CM TRK OS	D131/E7 B208/C2-G2 C308/A4-G4 C310/C9 C624/B8	33 C40R	VGB00-11 VGB00-11 VGB00-11 VGB00-11 VGB00-11	LL LL LL LL LL	C407/H7 C409/C3 C411/E3 D507/C3 D509/E3		XATS XATS XATS XAVGB XAVGB	DTM CM CM DTM DTM	B417/H7 C527/H7 D619/H7 B304/G4 B305/G5	9 C6L C6L 9 9
TMS TMS	CM T TERM	C137/B1 C824/C9	C16R	TRC TRC	MTFC TRC	C607/A4 C607/C0		TTA TTF	TL DTM	C310/D8 B408/F8	40	VGB00-11 VGB00-11	LL LL	D516/G7 D511/H7		XAVGB XAVGB	CM CM	C406/F3 C407/H4	C6L C6L

* FOR EXPLANATION OF EQPT LOC; REFER TO SHEET NOTE 1 ON SHEET A701.

ISSUE	DWG SIZE	APPARATUS INDEX
5	C2	
A308	SFD-10-01	BELL LABORATORIES

RELAYS				JACKS															
DESIG	CKT	LOC	EQPT LOC	DESIG	CKT	LOC	EQPT LOC	DESIG	CKT	LOC	EQPT LOC	DESIG	CKT	LOC	EQPT LOC	DESIG	CKT	LOC	EQPT LOC
XAVGB	CM	C409/E7	C6L	XMR2	AMRST	C107/H4	C7L	0,1,2,4,7,10	SR	D112/A7-E7	C26L	60F	CM	D610/C6	C11R	BSR	JLK	B609/E5	
XAVGB	CM	D507/D7	C6L	XN	CM	D407/G9	C7L	0NN	CM	C216/A4	C26L	70	DTM	B408/D6	40	CK3	SR	D112/F3	
XAVGB	CM	D510/F3	C6L	XNS	CM	D407/F9	T34R	0NN	CM	D306/B6	C38R	70	CM	C510/D8	C40L	IN	M AMPL	C824/E1	
XAVGB	CM	D511/H4	C6L	XOB	CM	C111/E4	T47R	1F	CM	C517/F4	C38R	70	CM	D610/D6	C40L	IRMB	JLK	D114/G5	
XBT	DTM	B106/C2	10	XOR	AMRST	B430/C3		1FA	CM	C517/F4	C38R	7RN	CM	C216/D4	C26L	IRMC MB	JLK	C105/F3	
XBT	CM	C107/C3	C7L	XPG	DTM	B403/A1	9	1SE	CM	C216/A4	C26L	7RN	CM	D306/E6	C26L	IRMC MB	JLK	D205/F3	
XBT	CM	D131/C8	C7L	XPG	CM	C505/A1	C7L	1SE	CM	D306/B6	C26L	7TFA	DTM	B405/D9	S-5	JSO-9	LL	B414/E0,E1	
XCF	DTM	D207/C3	C7L	XPG	CM	D605/A1	C7L	10LV	DTM	B410/E2	22	7TFA	CM	C507/D8	C11R	JSO-9	TL	B414/E4,E5	
XCH	DTM	B428/B0	9	XPT	CM	C216/E6	C8L	10LV	CM	C520/E3	C10	7TFA	CM	D607/D8	C11R	JSO-9	TL	B418/F5,F6	
XCH	DTM	B414/H8	8	XPT	CM	D306/B5	C8L	10LV	CM	D612/E3	C10	7TLF	DTM	B405/D9	41	JSO-9	TL	B419/F5,F6	
XCH	CM	C524/H8	C5L	XR	PRT	B607/A3		10TLF	DTM	B405/E9	41	7TLF	CM	C507/D8	C37L	JSO-9	TL	B423/B6	
XCH	CM	D616/H8	C5L	XRC	CM	D415/G7	C8L	10TLF	CM	C507/F8	C37L	7TLF	CM	D607/D8	C37L	JSO-9	LL	C524/E0,E1	
XCKR	DTM	C312/F2	C7L	XRL	PRT	B608/B6		10TLF	CM	D607/F8	C37L	8NG	CM	D423/E6	P26	JSO-9	TL	C524/E4,E5	
XCL	DTM	B105/H6	7	XRL	CM	C107/E3	C8L	11A	OR	B507/C8		8SP	CM	C216/D4	C26L	JSO-9	TL	C528/F4	
XCL	DTM	C119/F5	C7L	XRS1,2	CM	D628/C7,D7	C5L	11B	OR	B507/B8		8SP	CM	D306/F6	C26L	JSO-9	TL	C529/F4,F5	
XCLC	CM	C110/C5	C7L	XRS3,4	CM	D628/A3,B3	C6L	11C	OR	B507/B8		8TLF	DTM	B405/D9	41	JSO-9	LL	D616/E0,E1	
XCLC	CM	D208/F4	C7L	XC	CM	C207/C2	C8L	11X	PRT	B603/E7		8TLF	CM	C507/E8	C37L	JSO-9	TL	D616/E4,E5	
XCP	CM	C119/D5	T49R	XSA	CM	C207/C2	C22L	11X	CM	C110/E5	T26R	8TLF	CM	D607/E8	C37L	JSO-9	TL	D620/F4	
XCR	CM	C119/D5	C7L	XSC	NG	D425/A7	9	12LV	DTM	B410/F2	22	9NP	CM	C216/E4	C26L	JSO-9	TL	D621/F4	
XCS	DTM	B427/F1	8	XSL	DTM	B423/D8	9	12LV	CM	C520/E3	C10L	9NP	CM	D306/F6	C26L	JSO-9	LL	D621/F4	
XCS	CM	C406/D3	C5L	XSL	CM	C533/D8	C8L	12LV	CM	D612/E3	C10L	9TLF	DTM	B405/E9	41	KP	SR	D112/F4	
XCS	CM	D510/D3	C5L	XSL	CM	D625/C8	C8L	2-3TLF	DTM	B405/B9	41	9TLF	CM	C507/F8	C37L	L	AMRST	C149/A1,A2	
XDL	CM	C119/E5	C7L	XSS	CM	C206/D1	C8L	2-3TLF	CM	D607/B8	C37L	9TLF	CM	D607/E8	C37L	LLMC MB	JLK	B103/B3,F3	
XF	DTM	B410/H8	8	XT	PRT	B607/G1		2-3TLF	CM	D607/A8	C37L	9TLF	CM			LMB	LL	B110/G5	
XF	CM	C520/G8	C5L	XT	PRT	B608/B8		2CK	IR	D113/B0			CM			M-D-MB	JLK	B110/G2	
XF	CM	D612/G8	C5L	XT	CM	C110/F5	C8L	2F	CM	C517/F4	C38R					MB	JLK	C207/G3	
XFT	CM	C304/C1	C9L	XT	CM	D208/F5	C8L	2FA	CM	C517/G4	C38R					MB	OGT	C309/C9	
XFT	MTG	C304/G0	R36	XTA	CM	C110/E4	C9L	2G	DTM	B407/G4	42					MB	JLK	C613/B8	
XFTN	CM	D414/B0	C4L	XTA	CM	C704/A3	C9L	2G	CM	C509/G4	C38L					MB	JLK	C616/D9	
XFUN	CM	D414/D0	C4L	XTA	CM	D208/F5	C9L	2G	CM	D609/G4	C38L					MB	JLK	C626/D9	
XHG	DTM	B107/E4	10	XTC	DTM	B104/D3	10	2P	OR	B429/F6						MB	JLK	D110/D9	
XHG	CM	C409/E7	C7L	XTC1	DTM	B104/E3	10	2P	DTM	B429/G2	31					MB	OGT JK	D124/C8	
XHG	CM	C411/D0	C7L	XTG1	DTM	B209/D5	7	2P	OR	B503/E6						MBE	ALL	C410/D9	
XHG	CM	D507/E6	C7L	XTG1	CM	C309/D5	C8L	2PMR	DTM	B503/F7	31					MBE	ALL	D508/D9	
XHG	CM	D509/D0	C7L	XTRK	DTM	B106/G3	10	2PMR	DTM	B429/H3	29					MBO	ALL	D508/B9	
XJC	DTM	B411/D9	8	XTRK	CM	C108/D5	C8L	2SA	CM	C216/B4	C26L					MBO	ALL	C410/B9	
XJC	CM	C521/D9	C5L	XTRK	CM	D210/D5	C8L	2SA	CM	D306/C6	C26L					MEAS 600	T TERM	C824/E7	
XJC	CM	D613/D9	C5L	XTRL	DTM	B106/D2	10	2TLF	CM	B405/A9	41					MEAS 900	T TERM	C824/F7	
XJG	DTM	B408/B4	8	XTRL	CM	C107/B3	C8L	2TLF	CM	C507/A8	C37L					MMB	JLK	B110/D2	
XJG	CM	C510/A4	C5L	XTRL	CM	D207/B3	C8L	2TLF	CM	D607/A8	C37L					MMB	JLK	C106/D2	
XJG	CM	D610/B4	C5L	XTS	DTM	B417/H5	8	20F	DTM	B408/A6	40					MMB	JLK	D206/D2	
XJS	DTM	B417/H3	8	XTS	CM	C311/G4	C5L	20F	CM	C510/A6	C40L					NMB	NG	D408/G1	
XJS	DTM	B418/F1	8	XTS	CM	C527/H5	C5L	20F	CM	D610/A6	C40L					OF-	T-REG	C119/G4	
XJS	CM	C527/H2	C5L	XTS	CM	D307/G4	C5L	3G	DTM	B407/G7	42					ORMB	JLK	B209/C9	
XJS	CM	C528/E0	C5L	XTS	CM	D619/H5	C5L	3G	CM	C509/G7	C38L					ORMB	JLK	B513/E8	
XJS	CM	D619/H2	C5L	XTS1	DTM	B417/H5	9	3G	CM	D609/G8	C38L					ORMC MB	JLK	C105/B3	
XJS	CM	D620/E0	C5L	XTS1	CM	C311/G4	C8L	3NA	CM	C216/B4	C26L					ORMC MB	JLK	D205/B3	
XJS1	DTM	B418/F1	8	XTS1	CM	C527/H5	C8L	3NA	CM	D306/C6	C26L					OUT	JLK	C824/A1	
XJS1	CM	C528/F0	C10L	XTS1	CM	D307/G4	C8L	3TLI	DTM	B405/B9	41					PC-	T-REG	C119/F4	
XJS1	CM	D620/F1	C10L	XTS1	CM	D619/H5	C8L	3TLI	CM	C507/B8	C37L					PRT MB	JLK	B605/H0	
XLC	DTM	B418/G7	8	XTV	CM	C111/A6	T47R	3TLI	CM	D607/B8	C37L					PRT MB	JLK	B611/B5	
XLC	DTM	B419/G7	8	XT1	CM	C212/D1	C4L	4DG	OS	C212/F9						PRTC MB	JLK	B605/C4,F4	
XLC	DTM	B421/C3	8	XT1,3	CM	C210/D1	C4L	4NE	CM	C216/C4	C26L					PRTC MB	JLK	B611/F2	
XLC	CM	C528/G6	C5L	XT2	CM	C211/A2	C4L	4NE	CM	D306/D6	C26L					RCVR	T TERM	C824/A3	
XLC	CM	C529/G6	C5L	XT5	CM	C211/G2	C6L	4NG	CM	D423/D6	P26					REC1	T TERM	C824/C3,B7	
XLC	CM	D307/A4	C5L	XVGA	DTM	B107/C6	10	4TLF	DTM	B405/B9	41					REC2	T TERM	C824/D3	
XLC	DTM	D620/G5	C5L	XVGB	DTM	B304/G5	8	4TLF	CM	C507/B8	C37L					RM	MISC	C607/E0	
XLC	CM	D621/G6	C5L	XVGB	DTM	B305/H5	8	4TLF	CM	D607/B8	C37L					SC MB	JLK	C204/B9,C9	
XLG	DTM	B107/F4	10	XVGB	CM	C406/G3	C5L	40F	DTM	B408/B6	40					SD	T TERM	C824/B3,B7	
XLG	CM	C409/B7	C7L	XVGB	CM	C407/H4	C5L	40F	CM	C510/B6	C40L					SP	SR	D112/F2	
XLH	CM	D507/B7	C7L	XVGB	CM	C409/C7	C5L	40F	CM	D610/A6	C40L					T	JLK	C616/E9	
XLH	DTM	B420/C8	25	XVGB	CM	C411/D1	C5L	5DG	OS	C212/F9						T	IT	C617/C2	
XLH	DTM	B423/E1	25	XVGB	CM	D507/C7	C5L	5ST	CM	C216/C4	C26L					T	OGT JK	C626/E9	
XL0	CM	B424/E1	25	XVGB	CM	D509/D1	C5L	5ST	CM	D306/D6	C26L					T	IT	C627/C2	
XL0	CM	B306/F4	C7L	XVGB	CM	D510/G3	C5L	5TLF	DTM	B405/C9	41					T	JLK	D110/D9	
XLO	LLC	C408/F4	8	XVGB	CM	D511/H4	C5L	5TLF	CM	C507/C8	C37L					T	IT	D111/B2	
XLR	DTM	B410/A4	8	XVHF	DTM	B426/D2	8	5TLF	CM	D607/C8	C37L					T	OGT JK	D124/C8	
XLR	CM	C520/A4	C5L	X11	CM	C704/A2	T26R	6NT	CM	C216/C4	C26L					T	IT	D125/B2	
XLR	CM	D612/A4	C5L	Y0,3	OR	B508/B4		6NT	CM	D306/E6	C26L					T	IT	D127/B1	
XLS	DTM	B416/H2	10	Y6,9	OR	B508/C4		6TFA	DTM	B405/C9	S-5					T	IT	D706/F1	
XLS	CM	C526/H2	C7L	Z	LL	B102/G7		6TFA	CM	C507/C8	C11R					TR1,2	JLK	C824/G9,H9	
XLS	CM	D618/H2	C7L	Z	PRTC	B609/B5		6TFA	CM	D607/C8	C11R					TRK1,2	T TERM	C824/B7,E7	
XMR	AMRST	B430/C2	C7L	Z	PC	C104/B8,F8		6TLF	DTM	B405/C9	41					TRMB	TRC	C607/D4	
XMR	CM	C107/D3	C7L	Z	OS	C625/E0		6TLF	CM	C507/D8	C37L					TRMB-CM	JLK	D709/D4	
XMR	CM	D131/B8	C7L	Z	PC	D204/B8,F8		6TLF	CM	D607/D8	C37L					TRMB	JLK	C607/D7	
XMR	CM	D207/D3	C7L	Z1-3	OR	B508/D4		60F	DTM	B408/C6	S-5					TRMB-CM	JLK	D709/D8	
XMR1	AMRST	C517/E7		Z2A	OR	B508/F4		60F	CM	C510/C6	C11R					TRMB-DTM	JLK	B502/H1	

* FOR EXPLANATION OF EQPT LOC; REFER TO SHEET NOTE 1 ON SHEET A.11.

APPARATUS INDEX		DWG SIZE	ISSUE
		C2	5
BELL LABORATORIES	SFD-10-01	A309	

JACKS				KEYS															
DESIG	CKT	LOC	EGPT LOC	DESIG	CKT	LOC	EGPT LOC	DESIG	CKT	LOC	EGPT LOC	DESIG	CKT	LOC	EGPT LOC	DESIG	CKT	LOC	EGPT LOC
TRMB-PRT	JLK	B611/B5		ACD	AMRST	B430/C3		CSU0-9	MTC	B304/C2,E1		HG0-9	MTC	C114/E1		MFSB	MTC	C410/G1,G4	
TST1,2	T TERM	C824/B6,E5		AR	MISC	B110/C8		CSU0-9	MTC	B305/C2,E1		HG0-9	MTC	D416/F5		MFSB	MTC	D508/G1,G4	
1000/0/600	T TERM	C824/G5		AR	LLDC	B112/B1,C1		CSU0-9	MTC	C113/B1		HG0-9	MTC	D624/G6		MIR	AMRST	B430/F2	
1000/0/900	T TERM	C824/F5		AR	PCMB	B204/F9		CSU0-9	MTC	C406/D1		HLD	AMRST	C155/E8		MLF	MTC	B105/B0	
				AR	PC	B303/A8,E8		CSU0-9	MTC	C407/D1		HTR	MTC	B111/H5		MLF	MTC	C111/B1	
				AR	MISC	B611/H5		CSU0-9	MTC	D510/D1		HTR	MTC	C137/F1		MPIR	AMRST	B430/F2	
				AR	MISC	C106/C8		CSU0-9	MTC	D511/D1		HTR	MTC	D215/F2		MPOR	AMRST	B430/B3,E3,F1	
				AR	PCMB	C306/D9		CTR	JLK	C213/B6,E6		HQ-9	MTC	C115/E1		MPOS	AMRST	B430/F2	
				AR	PCMB	C405/A7,E7		CO-9	MTC	B603/C8		HQ-9	MTC	C145/G6		ND	MTC	C310/B1	
				AR	MISC	D206/C8		CO-9	MTC	C115/B1		HQ-9	MTC	D212/F1		NDT	TT	C310/B0	
				AR	PCMB	D304/D9		CO-9	MTC	C145/G2		HO-9	MTC	D218/G6		NGA-H	MTC	D421/H6	
				AR	PCMB	D409/A7,E7		CO-9	MTC	D212/C1		IAO	MTC	B422/A8		NH	MTC	D805/F4	
				AR	PCMB	D505/A7,E7		CO-9	MTC	D218/G2		IAO	MTC	C532/A8		NN	MTC	D805/E4	
				A0-9	MTC	B603/A8		DC	AMRST	D104/E1		IAO	MTC	D624/A7		NT	MTC	D805/E5	
				A0-9	MTC	C115/A1		DCK	MTC	D114/C9		IC-AB	MTC	D208/D0,F1		NTC	MTC	B422/C1	
				A0-9	MTC	C145/G0		DT	MTC	D116/G4		IC-FVD	MTC	D208/D0		NTC	CM	C532/G3	
				A0-9	MTC	D212/B1		D0-9	MTC	C115/C1		IC-NTAN	MTC	D208/E1,F1		NTC	MTC	D624/G2	
				A0-9	MTC	D218/G0		D0-9	MTC	C145/G3		IC-DA	MTC	D208/B1,G1		NTFS	MTC	B202/H3	
				B	LLDC	B112/A5		D0-9	MTC	D212/D1		IC-OB	MTC	D208/C1,F1		NTFS	MTC	B405/G2	
				BAT	JLK	B110/F8		D0-9	MTC	D218/G3		IG0-14	AMRST	D116/E7		NTFS	MTC	C304/G3	
				BAT	JLK	C106/E9		D0-9	CM	D424/D8		IG0-14	AMRST	D117/E4		NTFS	MTC	C507/F2	
				BAT	JLK	D206/E9		D0-9	MTC	D426/E5		IR	MTC	D116/G5		NTFS	MTC	D607/F1	
				BB	MTC	C144/B2		EBH	MTC	C507/E1		IRGT	MTC	D116/E7		NTTS	MTC	B208/H8,H9	
				BB	MTC	D217/B2		EBH	MTC	D607/E1		IRGT	AMRST	D117/D2		NTTS	MTC	B209/A4,B4	
				B0-9	MTC	B603/B8		ETHC	MTC	D306/F1		IRGT	AMRST			NTTS	MTC	B405/B1	
				B0-9	MTC	C115/B1		EXR	JLK	C136/H5		ITC-RN0-9	MTC	C216/B9		NTTS	MTC	C309/A4,B4	
				B0-9	MTC	C145/G5		EXR	JLK	D214/G5		ITC-RN0-9	MTC	D306/D1		NTTS	MTC	C507/A0	
				B0-9	MTC	D212/B1		E0-9	MTC	C115/C1		JSQ0-5	MTC	B405/B2		NTTS	MTC	D607/A0	
				B0-9	MTC	D218/G1		E0-9	MTC	C145/G4		JSQ0-5	MTC	B405/H2		OBS	MTC	C111/D1	
				C	LLDC	B112/E5		E0-9	MTC	D212/D1		JSQ0-5	MTC	C507/A2		OCN	MTC	D207/E1	
				CCT	JLK	B425/G6		E0-9	MTC	D218/G4		JSQ0-5	MTC	C507/H0		OR	MTC	B430/G4	
				CCT	JLK	C530/D1		FACD	MTC	C110/B1		JSQ0-5	MTC	D607/A2,H0		OR	MTC	D116/G5	
				CCT	JLK	C535/G8		FCG	MTC	B425/E3		JO-9	MTC	C115/E1		ORIG	MTC	D116/G5	
				CCT	JLK	D622/D1		FCG	MTC	C533/G6		JO-9	MTC	C145/G7		OSS	MTC	C204/A0	
				CCT	JLK	D627/G8		FCG	MTC	C535/D3		JO-9	MTC	D212/F1		OSS	MTC	C507/G1	
				CGB	MTC	B304/E3,F3		FCG	MTC	D625/G6		JO-9	MTC	D218/G7		OSS	MTC	D607/G1	
				CGB	MTC	B305/F3		FCG	MTC	D627/D3		KRC	MTC	C144/A2		OS0-4	MTC	C144/A2	
				CGB	MTC	C113/E1		FG0-2	MTC	B202/G3-H8		KRC	MTC	D217/A2		OT	MTC	C206/B4	
				CGLS	MTC	B422/E6		FG0-2	MTC	C304/G1-G5		KRC	MTC	D415/E1		PBXH	MTC	B608/C1	
				CGT	JLK	C530/E1		FG1,2	MTC	C306/H8		KY	MTC	C144/A2		PBXH	MTC	C507/E1	
				CGT	JLK	D622/E1		FG1,2	MTC	D211/B3,B4		KY	MTC	D217/A2		PD	MTC	D607/E1	
				CHT	MTC	B209/A4		FG1,2	MTC	D304/H8		K0-9	MTC	C115/F1		PHC	MTC	C112/A2	
				CHT	MTC	C309/A4		FS	MTC	B202/H4		K0-9	MTC	C145/G7		PHM	MTC	D208/D2	
				CH0-9	MTC	B412/D1,D2		FS	MTC	B405/G2		K0-9	MTC	D212/G1		PRL	MTC	C113/C1	
				CH0-9	MTC	C522/C2,D1		FS	MTC	C304/H4		K0-9	MTC	D218/G7		PS	MTC	B608/A4,B1	
				CH0-9	MTC	D614/D1,C2		FS	MTC	C507/F2		LB	MTC	B422/F6		PTL	MTC	C112/A1	
				CLB	MTC	B112/C3		FS	MTC	D607/F1		LB	MTC	C532/D4,H6		PTR	MTC	D808/C8	
				CLC	MTC	B112/F3		FS0-9	MTC	B202/F3,G2		LB	MTC	D426/E0		PTRC-AR	MTC	B608/A3,C1,D4	
				CNTCA	JLK	C142/A5		FS0-9	MTC	B202/F6		LB	MTC	D624/D5,H6		PU	JLK	B609/D5	
				CNTCA	JLK	D134/A5		FS0-9	MTC	C304/F1,G1		LBL	MTC	B422/F5		PU	CM	C532/D1	
				CNTCB	JLK	C142/C5		FS0-9	MTC	C304/G3		LBL	CM	C532/D1,D4,H6		PU	MTC	C535/C2,E2	
				CNTCB	JLK	D134/C5		FS0-9	MTC	C306/H9		LBL	MTC	D624/D1,D4,H6		PU	MTC	D624/D1	
				CNR	MTC	C112/C1		FS0-9	MTC	D211/D4-F4		LGT	MTC	C535/D1		PU	MTC	D627/D2	
				CON	MTC	B425/E1,F1		FS0-9	MTC	D304/F8,G8		LGT	MTC	D627/D2		RA0-3	MTC	B206/D0,E3,E4	
				CON	MTC	C535/C1,D1		FT0-3	MTC	B107/A0		LK	MTC	B607/A9		RA0-3	MTC	C516/B5,D5	
				CON	MTC	D627/C1,D1		FT0-3	MTC	C114/B1		LP	MTC	C824/A8		RCT1	MTC	D415/B1	
				CRU0-9	MTC	B304/D2,F1		FT0-5	MTC	C114/B1		LR	MTC	D114/B9,C9		REC	MTC	D415/D1	
				CRU0-9	MTC	B305/D2,G1		FT0-5	MTC	C410/H8		LT1	MTC	B603/E8		REC	MTC	B502/E1	
				CRU0-9	MTC	C113/D1		FT0-5	MTC	D416/A5		LT1	MTC	C110/D1		REC	MTC	C605/G8,H6	
				CRU0-9	MTC	C406/E1		FT0-5	MTC	D508/G8		L0-9	MTC	C115/F1		REC2	MTC	D705/G8,H6	
				CRU0-9	MTC	C407/F1		FU0-9	MTC	B107/A0		L0-9	MTC	C145/G8			T TERM	C824/D4,E4	
				CRU0-9	MTC	D510/E1		FU0-9	MTC	C114/C1		L0-9	MTC	D212/G1		RLK	MTC	B608/A4	
				CRU0-9	MTC	D511/F1		FU0-9	MTC	C410/G5		L0-9	MTC	D218/G8		RLT	MTC	C107/F2	
				CSGA	MTC	B304/F0,E3		FU0-9	MTC	D416/B5		MC-AR	JLK	B106/G9		ROT	MTC	B502/G1	
				CSGA	MTC	B305/F0,E2		FU0-9	MTC	C508/G5		MC-AR	JLK	C107/B9		ROT	MTC	C605/H8	
				CSGA	MTC	C113/E1		FVD0	MTC	D208/E2		MC-AR	JLK	C142/D5		ROT	MTC	C614/B2,E2,F8	
				CSGB	MTC	B304/F0,F3		F0-9	MTC	C115/D1		MC-AR	JLK	D134/D5		ROT	MTC	D416/G5	
				CSGB	MTC	B305/F0,G2		F0-9	MTC	C145/G4		MC-AR	JLK	D207/B9		ROT	MTC	D705/H8	
				CSGB	MTC	C113/F1		F0-9	MTC	D212/E1		MCC	JLK	C607/D1		RT0-3	MTC	B105/D0-H1	
				CST0-2	MTC	C113/A1		F0-9	MTC	D218/G4		MCC	JLK	D709/D1		RV	MTC	B425/F2	
				CST0-9	MTC	B304/B2,F1		GT	MTC	C535/C1		MLC	JLK	C607/E1		RV	MTC	C535/E1	
				CST0-9	MTC	B305/B2,F1		GT	MTC	D627/C2		MCOR	JLK	D709/E1		RV	MTC	D627/E1	
				CST0-9	MTC	C406/B1		G0-9	MTC	C115/D1		MCOR	JLK	C120/C9		SD-REC1	MTC	C112/C2	
				CST0-9	MTC	C407/C1		G0-9	MTC	C145/G5		MDI	JLK	B105/B0		SD-REC1	MTC	C824/B8	
				CST0-9	MTC	D510/C1		G0-9	MTC	D212/E1		MF	JLK	C111/B1		SDR	MTC	D116/G5	
				CST0-9	MTC	D511/C1		G0-9	MTC	D218/G5		MF	JLK	C410/G1		SGA	MTC	C204/D2	
				CST0-9	MTC	C113/A1		HG0-9	MTC	B107/D0		MFEB	JLK	C508/G1		SGA	MTC	C207/E1	

KEYS				LAMPS															
DESIG	CKT	LOC	EQPT LOC	DESIG	CKT	LOC	EQPT LOC	DESIG	CKT	LOC	EQPT LOC	DESIG	CKT	LOC	EQPT LOC	DESIG	CKT	LOC	EQPT LOC
SG8	NTC	C207/E1		TTL	NTC	D217/B2,D2		ACV	JLK	C535/G8		HGB	DTM	B107/E4		MBA	LLDC	B112/H5	
SPL	NTC	D208/A3		VF0-4	NTC	B107/F0		ACV	JLK	D627/G8		HGB	CM	C409/D7		MC	CM	C207/D4	
SPL	NTC	D804/C0		VF0-4	NTC	C114/D1		AS	TT	B422/B0		HGB	CM	C411/E0		MFG	JLK	B110/D7	
SR50-9	AMRST	D116/B3,D3		VF0-4	NTC	D416/F5		AS	TT	C532/B1		HGB	CM	D507/D7		MFG	JLK	C106/D7	
SR50-9	AMRST	D117/B2		VG1	NTC	C114/F0,G0		AS	TT	D624/B1		HGB	CM	D509/C0		MFG	JLK	D206/D7	
STM	AMRST	B430/C3		VG1	NTC	D416/D4,D5		ATT	APTT	C310/G6		IE	OS	C213/D8		MJ	ALM	B513/C7,C8	
STM	AMRST	C517/E8		VG0-11	NTC	B107/B0		ATT	NTC	C310/G9		IRMC	JLK	D206/E8		MJ	ALM	B611/G3	
STP1,2	NTC	B412/D1		VG0-11	NTC	D416/C5		B	LLDC	B112/C5		IRP	JLK	D206/E7		MW	ALM	B513/C7,C8	
STP1,2	NTC	B415/F1,G1		VG0-13	NTC	C114/F1		BT-OF	NTC	B106/B0		JC	DTM	B411/D9		MPP	CM	C410/B4,E4	
STP1,2	NTC	C522/D1		XLH	NTC	B422/G2		BT-OF	NTC	C107/C0		JC	CM	C521/D9		MPP	NTC	C410/G4	
STP1,2	NTC	C525/F1-H1		XLH	CM	C532/F3		BT-OF	NTC	D207/C0		JC	CM	D613/D9		MPP	CM	D508/B4,E4	
STP1,2	NTC	D614/D1		XLH	NTC	D624/F2		BY	NTC	D426/D3		JG	DTM	B408/D4		MPP	NTC	D508/G4	
STP1,2	NTC	D617/F0,G0		X11	NTC	D208/E2		BY	NTC	D628/BC		JG	CM	C510/D4		MRL	NTC	B502/A1	
STT	AMRST	B430/C3		1-4	MFCS	C615/F1		C	LLDC	B112/D5		JG	CM	D610/D4		MRL	NTC	C107/D0	
STT	AMRST	C517/D8		11	NTC	B603/E8		CCT	JLK	B425/H6		JS	DTM	B417/H3		MRL	NTC	D207/D0	
STT	AMRST	D116/G7		11	NTC	C110/D0		CCT	JLK	C530/D1		JS	CM	B418/E0		MTT	APTT	C310/E6	
SO-9	CM	D424/F8		2-5	NTC	D208/E2		CCT	JLK	C535/G8		JS	CM	C527/H3		MTT	NTC	C310/E9	
SO-9	NTC	D808/D8,E8		2CD	MFCS	C615/F1		CCT	JLK	D622/D1		JS	CM	C528/F0		NBS1-4	CM	D408/A3	
TC	NTC	B425/C1		3-6	NTC	B603/C9		CCT	JLK	D627/G8		JS	CM	D619/H3		NGB	CM	D414/F1	
TC	NTC	C535/B1			MFCS	C615/F1		CE	CM	D211/G6		JS	CM	D620/F0		NGB	CM	D425/D0	
TCT	NTC	D627/B1						CGT	JLK	C530/E1		LBS0-2	CM	B302/B7,D7		NGC	JLK	D408/E0	
TCT	NTC	B111/B6						CGT	JLK	D622/E1		LBS0-2	CM	C404/B7,D7		NGKB	CM	D411/F4	
TCT	NTC	B425/E1,F1						CH	PCMB	B204/B8		LBS0-2	CM	D504/B7,D7		NGS	CM	D408/A4	
TCT	NTC	C136/C1						CH	PCMB	B303/A1,E1		LBS0,1	DTM	B302/F7,H7		NMB	NG	D408/G1	
TCT	NTC	C530/A1						CH	PCMB	C306/A9		LBS0,1	DTM	C404/F7,H7		NTB	NTC	B422/D5	
TCT	NTC	C535/C1,E1						CH	PCMB	C405/A0,E0		LBS0,1	DTM	D504/F7,H7		NTB	CM	C532/D4	
TCT	NTC	D214/C1						CH	PCMB	D304/A9		LC	DTM	B418/G6		NTB	NTC	D624/C3	
TCT	NTC	D624/C1						CH	PCMB	D409/A0,D1		LC	DTM	B419/G6		OFL	NTC	D628/A0	
TCT	NTC	D627/C1,E1						CH	PCMB	D505/A1,E1		LC	DTM	B421/D3		OK	AMRST	D116/A7	
TG	NTC	C310/A1						CK	NTC	C614/F2		LC	CM	C311/A3		OK	AMRST	C614/F5	
TGT	NTC	D622/A1						CMA	NTC	B607/E8		LC	CM	C528/G5		ORB	JLK	B513/A8	
THC	NTC	D208/D2						CMB	NTC	B607/E8		LC	CM	C529/G5		ORMC	JLK	C106/E8	
THC	NTC	D306/G1						CNC	NTC	B607/E8		LC	CM	D307/A3		ORP	JLK	C106/E7	
TMS1,2	T TERM	C824/B4-D8						CNCGA	JLK	C142/C5		LC	CM	D620/G5		ORST-0	LLDC	B112/G5	
TMS1,2	JLK	C824/H9						CNCGA	JLK	D134/C5		LC	CM	D621/G5		OSA	CM	C205/C0	
TO	T TERM	C824/C6,C7						CNCGB	JLK	C142/F5		LFS	CM	B302/B2,D2		OSB	CM	C205/E0	
TP	NTC	C113/C1						CNCGB	JLK	D134/F5		LFS	DTM	B302/E3,G3		PN	DTM	B402/A0	
TR	PCMB	B204/A8-F8						CN3	NTC	B607/D8		LFS	CM	C404/B2,D2		PN	DTM	B405/A9	
TR	PC	B303/A1-E9						CNR	NTC	C112/F1		LFS	DTM	C404/E3,G3		PN	CM	C504/A0	
TR	PCMB	C306/A9-E9						CO	AMRST	D116/A8		LFS	CM	D504/B2,D2		PN	CM	C507/A9	
TR	PCMB	C405/B0,B8						CON	DTM	B425/D9		LFS	DTM	D504/E3,G3		PN	CM	D607/A9	
TR	PCMB	C411/B3,D3						CON	CM	C535/C8		LG	DTM	B107/F4		PNA	DTM	B402/A0	
TR	T TERM	C824/D6,C8						CON	CM	D627/C8		LG	CM	C409/B7		PNA	CM	B405/B9	
TR	PCMB	D304/A9-E9						CR	OR	B511/B3		LG	CM	D507/B7		PNA	CM	C504/A0	
TR	PCMB	D409/A0,E0						CS	DTM	B304/B6		LHMT	NTC	B422/G6		PNA	CM	C507/B9	
TR	PCMB	D409/A5,E5						CS	DTM	B427/C3		LHMT	CM	C532/F5		PNA	CM	D607/A9	
TR	PCMB	D505/A0-E8						DIS1	NTC	B502/D2		LHMT	NTC	D624/F5		PRL	NTC	B608/E1	
TR	PCMB	D509/A3,D3						DIS1	NTC	C605/F6		LK	AMRST	D116/A7		PRT	JLK	B611/A5	
TR	OI	D706/B8						DIS1	NTC	D705/F6		LK2	IR	D126/C6		PRT FG	JLK	B611/E6	
TR-AR	JLK	B513/A8						DL	JLK	B611/B5		LK2	NTC	B502/E2		PRTC	JLK	B609/F5	
TRR-AR	JLK	C156/F1,G3						DL	JLK	C607/F7		LK2	NTC	C605/F0		PTR	NTC	B608/E1	
TRS	NTC	B106/A0,B1						F	JLK	D709/F7		LK2	NTC	D705/F0		R-S-TOA	JLK	B513/C8	
TRS	NTC	B611/B3						F	DTM	B410/H8		LLCO	JLK	B302/A9-G9		RA1	NTC	B206/A0	
TRS	NTC	C108/F0						F	CM	C320/G8		LLCO	JLK	C404/F9		RA1-9	NTC	C516/D1-F1	
TRS	NTC	D210/F0						F	CM	D612/G8		LLCO	JLK	D504/G9		RB	AMRST	D116/A6	
TR2	NTC	B106/E1,F1						FA	MISC	B110/A8		LLJ	NTC	B423/H1		RBT1	NTC	C516/E8	
TR2	NTC	B611/A3						FA	MISC	B611/F5		LLJ	NTC	C533/G3		RB1,2	CM	C119/A9	
TR2	NTC	C108/E1						FA	MISC	C106/A8		LLJ	NTC	D625/G3		RCY	NTC	B206/B0	
TR2	NTC	D210/E0						FG	MISC	D206/A8		LLMC	JLK	B106/F9		RCY	NTC	C516/A1	
TR2	NTC	D306/G1						FG	MISC	B110/B8		LMB	LL	B110/G7		RP	NTC	D628/A0	
TS	NTC	B208/H8,H9						FG	MISC	B611/F6		LO	AMRST	D115/A6		RS	CM	C119/B9	
TS	NTC	B405/B1						FG	MISC	C106/B8		LOB	CM	B306/F4		S	CM	C207/D2	
TS	NTC	C507/A1						FG	MISC	D206/B8		LOB	CM	C408/F4		S	T TERM	C824/A8	
TS	T TERM	C824/B4-D6						FL1	NTC	D628/F0		LR	DTM	B410/A5		SA	CM	C207/D2	
TS	NTC	D607/A1						FTC	NTC	B202/H0		LR	CM	C520/A5		SAM	CM	C207/D3	
TST	OI	D706/B8						G RED	NTC	C304/H1		LR	CM	D612/A5		SB	NTC	C516/A7	
TST1	NTC	B209/C0						GR	LLDC	B112/B5		LS	DTM	B416/H4		SBN	CM	C207/D3	
TST1	NTC	C309/C0						G1	NTC	B608/D1		LS	CM	C526/H4		SD	CM	C207/D2	
TS0-18	NTC	C309/F0						HBS	CM	B608/D1		LSA	DTM	D618/H4		SG	JLK	B607/D8	
TS0-19	NTC	C309/C0								D410/A2				B416/H4				B609/E5	
TS0-8	NTC	B209/F0						HD	PRT	B605/H3		LSA	CM	C526/H4		SH	CM	C206/H3	
TS0-9	NTC	B209/C0						HD	NTC	B608/F1		LSA	CM	D618/H4		SKA	CM	C205/F4	
TS1-19	NTC	C309/G0						HG	DTM	B107/E4		H	JLK	B110/D8		SKB	CM	D425/B1	
TS1-9	NTC	B209/G0						HG	CM	C409/E7		H	JLK	C106/D8		SLCK	CM	D426/E2	
TTC	NTC	C313/G0						HG	CM	C411/C0		H	JLK	D206/D8		SLK	NTC		
TTC	NTC	D629/H0						HG	CM	D507/E7		HA	CM	C207/D4		SN	IR	D106/G6	
TTL	NTC	C144/B2,D2						HG	CM	D509/C0		HB	CM	C207/D4		SMB	CM	C206/G1	

* FOR EXPLANATION OF EQPT LOC; REFER TO SHEET NOTE 1 ON SHEET A701.

APPARATUS INDEX		DWG SIZE	ISSUE
		C2	5
BELL LABORATORIES		SFD-10-01	A311

LAMPS				SWITCHES				HOLD MAGNETS											
DESIG	CKT	LOC	EQPT LOC *	DESIG	CKT	LOC	EQPT LOC *	DESIG	CKT	LOC	EQPT LOC *	DESIG	CKT	LOC	EQPT LOC *	DESIG	CKT	LOC	EQPT LOC *
SP	NTC	B422/E7		XTSK	NTC	B209/A5		A	NTC	B603/A8		HG	NTC	B107/D0		ENTC	NTC	B431/F0	
SP	CM	D804/E4		XTSK	NTC	C309/A5		A	NTC	C115/A1		HG	NTC	C114/E1		ENTC	NTC	C537/F0	
SP	NTC	D804/F0		1*	NTC	D628/F0		A	NTC	C145/G0		HG	NTC	D416/E5		ENTC	NTC	D631/F0-F5	
STP	NTC	C410/G1		1-5	NTC	D628/C0-E0		A	NTC	D212/B1		HG	NTC	D624/G6		HOLD-	RSM	D629/A9	
STP	NTC	D508/G1		2*	NTC	D628/C0,F0		A	NTC	D218/G0		IC	NTC	D208/B2,F2		HOLD-	RSM	D706/B7	
TA	MISC	B110/B8		3*	NTC	D628/C0		B	NTC	B603/B8		IC	NTC	D208/E0		J0-9	TL	B418/B5	
TA	MISC	C106/B8						B	NTC	C115/B1		ICL	NTC	D208/G2		J0-9	TL	B419/A5	
TA	MISC	D206/B8						B	NTC	C145/G1		IRG	AMRST	D116/D7-G7		J0-9	LL	B419/C2	
TB	NTC	B206/A0						B	NTC	D212/B1		IRG	AMRST	D117/D3		J0-9	LL	B423/B4	
TB	DTM	B209/G5						B	NTC	D218/G1		IRG	AMRST	D117/G5		J0-9	TL	B423/B6	
TB	CM	C309/F5						C	NTC	B603/C8		ITC-RM	NTC	C216/B9		J0-9	LL	B503/C3	
TB	NTC	C516/C7						C	NTC	C115/B1		ITC-RM	NTC	D306/E1		J0-9	TL	B503/C4	
TBS	CM	D410/D2						C	NTC	C145/G2		J	NTC	C115/E1		J0-9	TL	C528/B3	
TBS0-4	DTM	B204/C3						C	NTC	D212/C1		J	NTC	C145/G7		J0-9	TL	C529/B3	
TBS0-4	CM	C306/B2						C	NTC	D218/G2		J	NTC	D212/F1		J0-9	LL	C529/C2	
TBS0-4	CM	D304/B3						CH	NTC	B412/D1,D2		J	NTC	D218/G7		J0-9	LL	C533/B4	
TCT	NTC	C530/B1						CH	NTC	C522/C2,D1		JS0	NTC	B405/B2		J0-9	TL	C533/B6	
TCT	NTC	D622/B1						CH	NTC	D614/D1,C2		JS0	NTC	B405/H2		J0-9	TL	C616/C4	
TCT	NTC	B104/C1						CL	NTC	C110/B2		JS0	NTC	C507/A2		J0-9	LL	C616/D3	
TFS	DTM	B204/H6						CRU	NTC	B304/D2,G1		JS0	NTC	C507/H1		J0-9	TL	C617/D6	
TFS	CM	C306/F0						CRU	NTC	B305/D2,G1		JS0	NTC	D607/A2-E2,H0		J0-9	LL	C617/D6	
TFS	CM	D304/F0						CRU	NTC	C113/D1		K	NTC	C115/F1		J0-9	TL	C626/C4	
THB	CM	D421/E0						CRU	NTC	C406/D1		K	NTC	C145/G7		J0-9	LL	C626/D3	
TLC	JLK	B204/A0						CRU	NTC	C407/E1		K	NTC	D212/G1		J0-9	TL	C627/D6	
TLH	NTC	B423/H4						CRU	NTC	D510/D1		K	NTC	D218/G7		J0-9	LL	C627/E6	
TLH	NTC	C533/G8						CRU	NTC	D511/E1		L	NTC	C115/F1		J0-9	TL	D110/C4	
TLH	NTC	D625/G8						CST	NTC	B304/B2,F1		L	NTC	C145/G8		J0-9	LL	D110/D3	
TN	OR	B503/A7						CST	NTC	B305/B2,F1		L	NTC	D212/G1		J0-9	TL	D111/C6	
TO	JLK	B513/E8						CST	NTC	C113/A1		L	NTC	D218/G8		J0-9	LL	D111/D6	
TO	JLK	C207/H3						CST	NTC	C406/B1		M	NTC	C145/G9		J0-9	LL	D124/C2	
TO	JLK	C615/D8						CST	NTC	C407/C1		M	NTC	D218/F9		J0-9	TL	D124/C3	
TO	OS	C624/G3						CST	NTC	D510/B1		MB	IA0	C304/A1		J0-9	TL	D125/D6	
TO	JLK	D114/H5						CST	NTC	D511/C1		MB	IA0	C309/F9		J0-9	LL	D125/E7	
TP	NTC	D628/B0						CSU	NTC	B304/C2,E1		NTC	IA0	D808/A2		J0-9	LL	D127/C6	
TRL	NTC	B106/C0						CSU	NTC	B305/C2,F1		ORG	NTC	C111/B2		J0-9	TL	D127/D6	
TRL	NTC	C107/B0						CSU	NTC	C113/B1		OS	NTC	C206/C3		J0-9	TL	D620/E3-E5	
TRL	NTC	D207/A0						CSU	NTC	C406/C1		RA	NTC	B206/D0,F4,G5		J0-9	TL	D621/B4,B5	
TRR	JLK	B611/A4						CSU	NTC	C407/D1		RA	NTC	C516/C5,D7,E7		J0-9	LL	D521/C2	
TRR	JLK	C156/G0						CSU	NTC	D510/C1		RAU	NTC	B206/D0,G5		J0-9	LL	D625/A4	
TRT	MISC	B110/C8						CSU	NTC	D511/D1		RAU	NTC	C516/C5,E7		J0-9	TL	D625/A6	
TRT	MISC	B611/F5						D	NTC	C115/C1		RCU	NTC	D415/A1,B1		J0-9	LL	D808/A4	
TRT	MISC	C106/C8						D	NTC	C145/G3		RG	NTC	B105/A3,C3		J0-9	TL	D808/A5	
TSK	MISC	D206/C8						D	NTC	D212/D1		RG	NTC	C111/B2		L0-4	LL	B419/C0	
TSK	NTC	B209/A5						D	NTC	D218/G3		S	CH	D424/F8		L0-4	LL	B423/B2,B3	
TSK	NTC	C309/A5						D	CH	D424/D8		S	NTC	D808/D8,E8		L0-4	LL	B503/C2	
TSM	DTM	B417/H6						D	NTC	D426/D5		SRS	AMRST	D116/A3,C3		L0-4	LL	C529/C0	
TSM	CM	C311/G2						E	NTC	C115/C1		SRS	AMRST	D117/A1,2		L0-4	LL	C533/A2,A3	
TSM	CM	C527/H7						E	NTC	C145/G4		TBS	NTC	D410/F1		L0-4	LL	C616/D3	
TSM	CM	D307/G2						E	NTC	D212/D1		TRNA	NTC	B603/C8		L0-4	LL	C617/E7	
TSM	CM	D619/H6						E	NTC	D218/G4		TRNA	NTC	C110/D2		L0-4	LL	C626/D3	
TT	NTC	B209/D0						F	NTC	C115/D1		TRNA	NTC	D208/E2		L0-4	LL	C627/E7	
TT	NTC	C309/D0						F	NTC	C145/G4		TRNB	NTC	B603/D8		L0-4	LL	D110/D3	
TTB	CM	D421/A0						F	NTC	D212/E1		TRNB	NTC	D208/D2		L0-4	LL	D111/D7	
TXP	DTM	B423/F7						F	NTC	D218/G4		TRNB	NTC	D306/E1		L0-4	LL	D124/C2	
TXP	DTM	B424/C6						FS	NTC	B202/F1		TSTB	NTC	B422/A8		L0-4	LL	D125/E7	
TXP	CM	C533/F7						FS	NTC	C304/F0		TSTB	NTC	C532/A8		L0-4	LL	D127/D7	
TXP	CM	D625/F7						FS	NTC	C306/F9		TSTB	NTC	D624/A7		L0-4	LL	D424/A8	
TXP1	DTM	B423/F7						FS	NTC	D211/D4,F4		TSU	NTC	B209/C0,E0		L0-4	LL	D426/A0	
TXP1	DTM	B424/C6						FS	NTC	D304/E9,F9		TSU	NTC	C309/B0-E0		L0-4	LL	D621/C0	
TXP1	CM	C533/F8						FT	NTC	B107/A0		VF	NTC	B107/F0		L0-4	LL	D625/A2,A3	
TXP1	CM	D625/F8						FT	NTC	C114/B1		VF	NTC	C114/D1		L0-4	LL	D706/H8	
UBS	CM	D413/D1						FT	NTC	C410/G8		VG	NTC	D416/F5		L0-4	LL	D806/A1	
VGA	DTM	B107/C4						FT	NTC	D416/A5		VG	NTC	B1C7/B0		L0-4	LL	D808/A3	
VGB	DTM	B304/H5						FT	NTC	D508/G8		VGU	NTC	C114/F1,G1		L00-19	IRL	D104/A2-A4	
VGB	DTM	B305/H5						FU	NTC	B107/A0		VGU	NTC	D416/D5		L00-19	IRL	D127/H4-H6	
VGB	CM	C406/G3						FU	NTC	C114/C1									
VGB	CM	C407/H4						FU	NTC	C410/G5									
VGB	CM	C409/C7						FU	NTC	D416/B5									
VGB	CM	C411/C1						FU	NTC	D508/F5									
VGB	CM	D507/C7						G	NTC	C115/G1									
VGB	CM	D509/C1						G	NTC	C145/G5									
VGB	CM	D510/G3						G	NTC	D212/E1									
VGB	CM	D511/H4						G	NTC	D218/G5									
MF	CM	D414/D1						H	NTC	C115/E1									
MG	CM	D414/C1						H	NTC	C145/G6									
HL	CM	D414/B1						H	NTC	D212/F1									
X	AMRST	C517/F8						H	NTC	D218/G6									

• FOR EXPLANATION OF EQPT LOC; REFER TO SHEET NOTE 1 ON SHEET A701.

ISSUE		DWG SIZE		APPARATUS INDEX	
5		C2			
A312		SFD-10-01		BELL LABORATORIES	

HOLD MAGNETS				SELECT MAGNETS															
DESIG	CKT	LOC	EQPT LOC *	DESIG	CKT	LOC	EQPT LOC *	DESIG	CKT	LOC	EQPT LOC *	DESIG	CKT	LOC	EQPT LOC *	DESIG	CKT	LOC	EQPT LOC *
NTC	NTC	D808/B2		ENTC	NTC	B431/E0													
SMD-9	OSL	C206/EB		ENTC	NTC	C537/E0,F0													
SL20-39	IRL	C213/D2-D4		ENTC	NTC	D631/E0													
TO-9	TL	D104/A5-A7		JA	TL	B418/A2													
		B418/B7		JA	TL	C528/A1													
TO-9	TL	B419/C7		JA	TL	D620/A1													
TO-9	TL	B423/B7		JB	TL	B418/A2													
TO-9	TL	B503/C4		JB	TL	C528/A1													
TO-9	TL	C528/C6		JB	TL	D620/A1													
TO-9	TL	C529/C6		JO-9	ALL	B416/A7													
TO-9	TL	C533/B8		JO-9	TL	B417/A0													
TO-9	TL	C616/D4		JO-9	TL	B418/B2,C2													
TO-9	TL	C617/D6		JO-9	ALL	C526/A7													
TO-9	TL	C626/D4		JO-9	TL	C527/A0													
TO-9	TL	C627/D6		JO-9	TL	C528/B1													
TO-9	TL	D110/D4		JO-9	ALL	D618/F7													
TO-9	TL	D111/C6		JO-9	TL	D619/F0-F4													
TO-9	TL	D124/C3		JO-9	TL	D620/B1													
TO-9	TL	D125/D6		LJO-9	LL	B416/A4													
TO-9	TL	D127/C6		LJO-9	LL	C526/A4													
TO-9	TL	D620/E6		LJO-9	LL	D618/F4													
TO-9	TL	D621/C7		LO-9	LL	B416/A1													
TO-9	TL	D625/A8		LO-9	LL	C526/A1													
TO-9	TL	D808/A6		LO-9	LL	D618/F1													
				NTC	NTC	B423/B1													
				NTC	NTC	B431/B0													
				NTC	NTC	C537/B0,C0													
				NTC	NTC	D631/B0													
				SMD-9	RSW	D808/B2													
						D628/A9-G9													
				SSO-9	OSL	C206/D8													
				SSO-9	IRL	D104/B8													
				SO-9	IRL	D104/B4													
				TA	TL	C311/F8													
				TA	TL	D307/G8													
				TB	TL	C311/H8													
				TB	TL	D307/H8													
				TO-9	TL	B417/A6													
				TO-9	TL	C311/G7-H8													
				TO-9	TL	C527/A6													
				TO-9	TL	D307/G7-H8													
				TO-9	TL	D619/F6													
* FOR EXPLANATION OF EQPT LOC; REFER TO SHEET NOTE 1 ON SHEET A301.																			
APPARATUS INDEX																DWG SIZE		ISSUE	
																C2		5	
BELL LABORATORIES																SFD-10-01		A313	

DESIG																
LOCATION																
FROM CIRCUIT																
TO/FROM CIRCUIT OR LOCATION																
DESIG																
LOCATION																
FROM CIRCUIT																
TO/FROM CIRCUIT OR LOCATION																
A																
+130																
+130																
+130																
+130																
+130(E)																
+130(E)																
-48																
A																
A'0,1,2,4,7																
A'0,1,2,4,7																
AA																
AB																
AB																
DESIG		LOCATION	FROM CIRCUIT	TO/FROM CIRCUIT OR LOCATION				DESIG	LOCATION	FROM CIRCUIT	TO/FROM CIRCUIT OR LOCATION				DESIG	LOCATION	FROM CIRCUIT	TO/FROM CIRCUIT OR LOCATION			
CK	CK	C306/A6, B6	DTM	PC	PCMB			CWA	C108/B8	MTRC	PC				D0,1,2,4,7	D218/A3	CM	MTFC	MTC	AMRST	
CK	CK	C306/B6	MTFC	CM	PCMB			CWA	C142/D3	PC	MTFC				D2	C616/G9	CM	OS			
CKG	CKG	D304/B4	MTFC	DTM	LLMC			CWA	D134/D3	PC	MTFC				DZ	D110/G9	CM	MTFC			
CKG	CKG	B104/C3	MTFC	DTM	LLMC			CWB	D210/B8	MTRC	PC				E	B111/G3	CM	MTFC			
		B502/B5, A9							C108/B8	MTRC	PC				E'0,1,2,4,7	C208/D5	CM	MTFC			
CKG1	CKG1	C108/G1	MTFC	CM	ORMC			CWB	C142/F3	PC	MTFC						CM	MTFC			
CKG1	CKG1	D210/G1	MTFC	CM	IRMC			CWB	D134/F3	PC	MTFC				E'0,1,2,4,7	D213/D5	CM	MTFC	CM	IRMC	
CKG1	CKG1	D705/D9	CM	IRMC				CWB	D210/B8	MTRC	PL				ECM	D207/E2	CM	MTFC	CM	TLC	
CKG1	CKG1	C108/F1	MTFC	CM	CM			CO,1,2,4,7	B603/C5	OR	PRTC	PRT	MTFC	OR	EF	B410/G3	CM	MTFC	CM	TLC	
CKG1	CKG1	D210/G1	MTFC	CM	CM			CO,1,2,4,7	C115/B2	MTFC	MTFC	CM	OR	OR	EF	C520/G6	CM	MTFC	CM	TLC	
CKG2	CKG2	D705/D9	CM	MTFC	MTFC			CO,1,2,4,7								D612/G6	CM	MTFC			
CKG2	CKG2	B104/B2	MTFC	MTFC	MTFC			CO,1,2,4,7	C145/A2	CM	MTFC	MTFC	OR	OR	EG	D425/H0	CM	MTFC	CM	NGC	
CKG2	CKG2	B502/A4	MTFC	MTFC	MTFC			CO,1,2,4,7	C151/C2	AMRST	MTFC	MTFC	OR	OR	EN	D411/D3	CM	MTFC	CM	NGC	
CKG2	CKG2	D419/C8	MTFC	MTFC	MTFC			CO,1,2,4,7	C152/E3	AMRST	MTFC	MTFC	OR	OR	EN1	D411/B8	CM	MTFC	CM	NGC	
CKG2	CKG2	D419/F8	MTFC	MTFC	MTFC			CO,1,2,4,7	C208/E0	CM	OSC	OSC	OR	OR	ETS0,1	B209/E1	CM	MTFC	CM	NGC	
CKG2	CKG2	D419/F8	MTFC	MTFC	MTFC			CO,1,2,4,7	C610/A3	CM	OSC	OSC	OR	OR	ETS0,1	C309/E2	CM	MTFC	CM	NGC	
CLG	CLG	C312/B0	CM	MTFC	MTFC			CO,1,2,4,7	C620/A3	CM	OSC	OSC	OR	OR	EX	C136/G4	JLK	CM	P-REG/JLK	P-REG	
CLK	CLK	C312/E0	CM	MTFC	MTFC			CO,1,2,4,7	D212/C2	MTFC	MTFC	IR	IR	IR	EX	D214/H4	CM	MTFC	CM	JLK	
CLPTL	CLPTL	B112/G1	JLK	LLDC	LLDC			CO,1,2,4,7	D213/E0	CM	OSC	OSC	OR	OR	EXA	C136/G4	CM	MTFC	CM	JLK	
CLPTR	CLPTR	B112/G2	JLK	LLDC	LLDC			CO,1,2,4,7	D218/A2	MTFC	MTFC	AMRST	AMRST	AMRST	EXA	D214/G4	CM	MTFC	CM	JLK	
CLT1,2	CLT1,2	C312/A0, C0	CM	MTFC	MTFC			CO,1,2,4,7	B105/C4	MTFC	MTFC	MTFC	MTFC	MTFC	EXB	C136/A2	CM	MTFC	CM	JLK	
CL0-10	CL0-10	D108/C5	IRL	IR	IR			D	C111/B4	MTFC	MTFC	OR	OR	OR	EXB	D214/B2	CM	MTFC	CM	JLK	
CL0-10	CL0-10	D122/C5	IRL	IR	IR			D	C213/D5, G5	MTFC	MTFC	OR	OR	OR	EXG	C136/A2	CM	MTFC	CM	JLK	
CL0-10	CL0-10	D804/A4	IRL	IR	IR			D'0,1,2,4,7	C131/B2	IR	IRL	IT	IT	IT	EXT	D214/A2	CM	MTFC	CM	JLK	
CL1-8	CL1-8	C210/D7-H7	MTFC	CM	OSC	OS	MTFC	D'0,1,2,4,7	C208/D5	CM	MTFC	MTFC	MTFC	MTFC	EXT	B111/B5	CM	MTFC	CM	JLK	
CMA	CMA	B607/E6	OR	PRTC	PRTC	OS	MTFC	D'0,1,2,4,7	D213/D5	CM	MTFC	MTFC	MTFC	MTFC	EXT	C136/C2	CM	MTFC	CM	JLK	
CMB	CMB	B607/F6	OR	PRTC	PRTC	MTFC	MTFC		D114/B5	IR	IRMC	IR	IR	IR	EXT	D214/C2	CM	MTFC	CM	JLK	
CMB	CMB	B607/G6	OR	PRTC	PRTC	MTFC	MTFC		D131/E9	MTFC	IRMC	IR	IR	IR	EXT	C115/C2	CM	MTFC	CM	JLK	
CMB	CMB	B607/D6	OR	PRTC	PRTC	MTFC	MTFC		B502/G4	MTFC	MTFC	IR	IR	IR	EXT	C145/A3	CM	MTFC	CM	JLK	
CMB	CMB	B106/D2	MTFC	DTM	LLMC	TL	OR		C604/D2	CM	MTFC	IR	IR	IR	EXT	C151/C4	CM	MTFC	CM	JLK	
CMB	CMB	B429/G4	MTFC	DTM	TLC	TL	OR		D704/D2	CM	MTFC	IR	IR	IR	EXT	C152/G3	CM	MTFC	CM	JLK	
CMB	CMB	B511/D3	OR	TL	TL	DTM	MTFC		B502/G5	MTFC	DTM	IR	IR	IR	EXT	C208/D0	CM	MTFC	CM	JLK	
CMB	CMB	B604/B7	PRTC	MTFC	MTFC	AMRST	MTFC		C604/D9	CM	MTFC	IR	IR	IR	EXT	C610/A4	CM	MTFC	CM	JLK	
CMB	CMB	C106/G7	PC	OR	OR	AMRST	MTFC		D704/D9	CM	MTFC	IR	IR	IR	EXT	C620/A4	CM	MTFC	CM	JLK	
CMB	CMB	C106/H8	PC	OR	OR	AMRST	MTFC		B502/C4	MTFC	MTFC	IR	IR	IR	EXT	D212/D2	CM	MTFC	CM	JLK	
CMB	CMB	C156/C5	AMRST	OR	OR	AMRST	MTFC		C517/E6	AMRST	MTFC	IR	IR	IR	EXT	D212/D2	CM	MTFC	CM	JLK	
CMB	CMB	C207/A6	AMRST	OS	OSC	MTFC	OGT		C605/D8	CM	MTFC	IR	IR	IR	EXT	D212/D2	CM	MTFC	CM	JLK	
CMB	CMB	C312/D0	MTFC	CM	TLC	TL	OGT		D705/D8	CM	MTFC	IR	IR	IR	EXT	D212/D2	CM	MTFC	CM	JLK	
CMB	CMB	B106/D2	MTFC	DTM	LLMC	TL	OGT		B502/D4	MTFC	MTFC	IR	IR	IR	EXT	D212/D2	CM	MTFC	CM	JLK	
CMB	CMB	C106/F5	MTFC	ORMC	ORMC	TL	OGT		C605/D6	CM	MTFC	IR	IR	IR	EXT	D212/D2	CM	MTFC	CM	JLK	
CMB	CMB	C207/A8	OSC	MTFC	MTFC	TL	OGT		D705/D6	CM	MTFC	IR	IR	IR	EXT	D212/D2	CM	MTFC	CM	JLK	
CMB	CMB	B604/A7	PRTC	MTFC	MTFC	CM	OR		B611/B6	JLK	PRTC	IR	IR	IR	EXT	D212/D2	CM	MTFC	CM	JLK	
CMB	CMB	C112/F2	MTFC	MTFC	MTFC	CM	OR		C607/E7	JLK	CM	IR	IR	IR	EXT	D212/D2	CM	MTFC	CM	JLK	
CMB	CMB	C132/E9	CM	MTFC	MTFC	CM	OR		D709/F8	CM	MTFC	IR	IR	IR	EXT	D212/D2	CM	MTFC	CM	JLK	
CMB	CMB	C106/H5	MTFC	PC	PC	IR	AMRST		B611/E4	PRTC	JLK	IR	IR	IR	EXT	D212/D2	CM	MTFC	CM	JLK	
CMB	CMB	D206/G5	MTFC	PC	PC	IR	AMRST		C607/F7	JLK	CM	IR	IR	IR	EXT	D212/D2	CM	MTFC	CM	JLK	
CMB	CMB	D116/D0	IR	IRL	IRL	AMRST	MTFC		D709/F8	CM	MTFC	IR	IR	IR	EXT	D212/D2	CM	MTFC	CM	JLK	
CMB	CMB	B425/H4	DTM	MTFC	MTFC	CM	OR		C211/E6, F6	MTFC	JLK	IR	IR	IR	EXT	D212/D2	CM	MTFC	CM	JLK	
CMB	CMB	C530/C2	MTFC	MTFC	MTFC	CM	OR		B430/G4	AMRST	MTFC	IR	IR	IR	EXT	D212/D2	CM	MTFC	CM	JLK	
CMB	CMB	D622/C2	CM	MTFC	MTFC	CM	OR		C627/G4	IR	MTFC	IR	IR	IR	EXT	D212/D2	CM	MTFC	CM	JLK	
CMB	CMB	D804/D4	CM	MTFC	MTFC	CM	OR		D126/F8	AMRST	MTFC	IR	IR	IR	EXT	D212/D2	CM	MTFC	CM	JLK	
CMB	CMB	C212/A7-D7	MTFC	CM	OSC	OS	OR		C129/F9	CM	MTFC	IR	IR	IR	EXT	D212/D2	CM	MTFC	CM	JLK	
CMB	CMB	C112/E2	MTFC	MTFC	MTFC	CM	OR		B110/H2	CM	MTFC	IR	IR	IR	EXT	D212/D2	CM	MTFC	CM	JLK	
CMB	CMB	B429/A4, B4	MTFC	DTM	LLMC	TL	OR		C106/H2	CM	MTFC	IR	IR	IR	EXT	D212/D2	CM	MTFC	CM	JLK	
CMB	CMB	C113/D2	MTFC	MTFC	MTFC	CM	OR		C149/D6, E6	AMRST	MTFC	IR	IR	IR	EXT	D212/D2	CM	MTFC	CM	JLK	
CMB	CMB	C210/A7-D7	MTFC	CM	OSC	OS	OR		D206/H2	PRF	MTFC	IR	IR	IR	EXT	D212/D2	CM	MTFC	CM	JLK	
CMB	CMB	C610/A2	CM	OSC	OS	OS	OR		B110/G2	PRF	MTFC	IR	IR	IR	EXT	D212/D2	CM	MTFC	CM	JLK	
CMB	CMB	C620/A2	CM	OSC	OS	OS	OR		C106/G2	PRF	MTFC	IR	IR	IR	EXT	D212/D2	CM	MTFC	CM	JLK	
CMB	CMB	B304/A4	MTFC	DTM	LLMC	TL	OR		C149/F6	AMRST	MTFC	IR	IR	IR	EXT	D212/D2	CM	MTFC	CM	JLK	
CMB	CMB	B305/A3	MTFC	MTFC	MTFC	CM	OR		D206/G2	PRF	MTFC	IR	IR	IR	EXT	D212/D2	CM	MTFC	CM	JLK	
CMB	CMB	C406/A2	MTFC	MTFC	MTFC	CM	OR		B110/G2	PRF	MTFC	IR	IR	IR	EXT	D212/D2	CM	MTFC	CM	JLK	
CMB	CMB	C407/A2	MTFC	MTFC	MTFC	CM	OR		C106/G2	PRF	MTFC	IR	IR	IR	EXT	D212/D2	CM	MTFC	CM	JLK	
CMB	CMB	D510/A2	MTFC	MTFC	MTFC	CM	OR		D206/G2	PRF	MTFC	IR	IR	IR	EXT	D212/D2	CM	MTFC	CM	JLK	
CMB	CMB	D511/A2	MTFC	MTFC	MTFC	CM	OR		B106/G1	MTFC	MTFC	IR	IR	IR	EXT	D212/D2	CM	MTFC	CM	JLK	
CMB	CMB	B304/B4	MTFC	MTFC	MTFC	CM	OR		B306/E0	MTFC	MTFC	IR	IR	IR	EXT	D212/D2	CM	MTFC	CM	JLK	
CMB	CMB	B305/C3	MTFC	MTFC	MTFC	CM	OR		B306/E7	MTFC	MTFC	IR	IR	IR	EXT	D212/D2	CM	MTFC	CM	JLK	
CMB	CMB	B427/A2, B2	LL	LLC	LLC	DTM	MTFC		C408/E0	MTFC	MTFC	IR	IR	IR	EXT	D212/D2	CM	MTFC	CM	JLK	
CMB	CMB	C406/B2, C2	MTFC	MTFC	MTFC	CM	OR		C408/E7	MTFC	MTFC	IR	IR	IR	EXT	D212/D2	CM	MTFC	CM	JLK	
CMB	CMB	C407/C2, D2	MTFC	MTFC	MTFC	CM	OR		C115/C2	MTFC	MTFC	IR	IR	IR	EXT	D212/D2	CM	MTFC	CM	JLK	
CMB	CMB	D510/B2, C2	MTFC	MTFC	MTFC	CM	OR		C145/A3	CM	MTFC	IR	IR	IR	EXT	D212/D2	CM	MTFC	CM	JLK	
CMB	CMB	D511/C2, D2	MTFC	MTFC	MTFC	CM	OR		C151/C3	AMRST	MTFC	IR	IR	IR	EXT	D212/D2	CM	MTFC	CM	JLK	
CMB	CMB	C113/A2	MTFC	MTFC	MTFC	CM	OR		C152/F3	AMRST	MTFC	IR	IR	IR	EXT	D212/D2	CM	MTFC	CM	JLK	
CMB	CMB	B611/C1	PRTC	PRTC	PRTC	CM	OR		C208/D0	CM	MTFC	IR	IR	IR	EXT	D212/D2	CM	MTFC	CM	JLK	
CMB	CMB	B304/D5	MTFC	DTM	DTM	CM	OR		C610/A4	CM	MTFC	IR	IR	IR	EXT	D212/D2	CM	MTFC	CM	JLK	
CMB	CMB	B427/A5, B5	MTFC	DTM	DTM	CM	OR		C620/A4	CM	MTFC	IR	IR	IR	EXT	D212/D2	CM	MTFC	CM	JLK	
CMB	CMB	B429/D4-F4	MTFC	DTM	DTM	CM	OR		D212/D2	MTFC	MTFC	IR	IR	IR	EXT	D212/D2	CM	MTFC	CM	JLK	
CMB	CMB	B427/F5-H5	MTFC	DTM	DTM	CM	OR		D212/D2	MTFC	MTFC	IR	IR	IR	EXT	D212/D2	CM	MTFC	CM	JLK	
CMB	CMB	C113/B2	MTFC	MTFC	MTFC	CM	OR		D212/D2	MTFC	MTFC	IR	IR	IR	EXT	D212/D2	CM	MTFC	CM	JLK	

ISSUE		DWG SIZE		LEAD INDEX	
5		C2			
A402		SFD-10-01		BELL	

DESIG		LOCATION	FROM CIRCUIT	TO/FROM CIRCUIT OR LOCATION				DESIG		LOCATION	FROM CIRCUIT	TO/FROM CIRCUIT OR LOCATION				DESIG		LOCATION	FROM CIRCUIT	TO/FROM CIRCUIT OR LOCATION			
FCK	FG	C308/G8	CM	MTFC	MTC			G	B106/G1	MTFC	LL	DTM	LLC	LL	HGK	D509/G1	CM	LLC	LL				
FG	FG	B110/D7	JLK	PRT	MISC			G	B112/B6	LLDC	LL	DTM	LLC	LL	HGK	D624/H8	CM	MTFC	LL	LL			
FG	FG	B611/F6	JLK	CM	MISC			G	B306/D7	MTFC	MTFC	DTM	LLC	LL	HGK	B107/D3	MTFC	DTM	LL	LL			
FG	FG	C106/D7	JLK	CM	MISC			G	B306/E0	MTFC	MTFC	DTM	LLC	LL	HGK	C403/E0,F0	MTFC	DTM	LL	LL			
		D206/B8	JLK	CM	MISC			G	B512/E7	OR	DTTDC	CM	LLC	LL	HGK	D417/E2,F2	CM	MTFC	CM	D416/E9			
FG0-2	FG0-2	C306/F6	CM	MTFC	MTC			G	C104/C1,F1	PC	ORMC/IRMC	DTM	LLC	LL	HGT0-9	D624/G8	MTFC	MTFC	CM				
FG0-2	FG0-2	D109/D5	IRL	IR	IRMC	MTFC	MTFC	G	C408/D7	MTFC	MTFC	CM	LLC	LL	HGT0-9	B107/E6	DTM	LLC	LL				
FG0-2	FG0-2	D211/B0,C0	IR	IRMC	CM	IRMC	IR	G	C408/E0	MTFC	MTFC	CM	LLC	LL	HGT0-9	C409/D3	LL	LLC	LL				
FG0-2	FK	D304/F7	MTFC	TLC	CM	DTM		G	C824/C2	M AMPL	T TERM	CM	LLC	LL	HGT0-9	C411/G1	CM	LLC	LL				
		B428/F0	OR		CM			G	D204/C1,F1	PC	ORMC/IRMC	CM			HGT0-9	D414/C7	MG	NGC	CM				
FL	FLG	D706/C6	RSM	IT				G	D629/B9	IT	RSM				HGT0-9	D507/D3	LL	LLC	CM				
FM	FM	D209/F8	CM	MTFC				G	D706/C5	RSM	IT				HGT0-9	D509/G1	CM	LLC	LL				
FM	FM	B415/E2	MTFC	DTM				G	D709/B2	TRC	PRF				HGT0-9	B426/D6-F6	DTM	TLC	ORLM				
FM	FM	C517/A1	MTFC	CM				G	D805/D0	RSM	IT				HGT0-9	C114/E2	MTFC	MTFC	CM	ORMC			
		C525/E2	MTFC	CM				G'0,1,2,4,7	C208/F5	CM	MTFC				HGT0-9	C114/E2	MTFC	MTFC	CM	OSCOR			
FM	FML	D617/E2	CM	MTFC				G'0,1,2,4,7	D213/F5	CM	MTFC				HGT0-9	C114/E2	MTFC	MTFC	CM	OS			
FM	FML	B205/D8	DTM	MTFC				GBE	C205/B6,H6	CM	OSC				HGT0-9	C150/C2	AMRST	TTR	CM	OR			
FM	FR	C307/D8	CM	MTFC				GB0	C205/B6,H6	CM	OSC				HGT0-9	B508/C5-E5	OR	OSL	CM	OS			
FR	FR	B106/E2	MTFC	DTM				GLH	B421/D5	MTFC	DTM				HGT0-9	C206/E8	OS	OSL	CM	OGT			
FR	FR	B604/A7	PRTC	MTFC				GLH	C530/A2	MTFC	CM				HGT0-9	C213/A5,E5	OS	OSL	CM	OGT/JAOT			
FR	FR	C106/G7	PC	ORMC	OR	AMRST		GLH	D622/A2	CM	MTFC				HM	D104/E1	AMRST	IRL	IR	AMRST			
FR	FR	C106/H8	PC	OR	AMRST			GR	B608/F4	MTFC	MTFC	PRT	B609/D0	PRTC	HM	D126/G8	JR	D127/H0	IR				
FR	FR	C156/D5	AMRST	OR	ORMC	MTFC		GND	B508/A5	OR	TTR				HMS1	B425/H4	MTFC	MTFC	IR				
FR	FRG	C207/B6	OS	OSC	LLMC	MTFC		GS1-5	C519/A4-C4	CM	MTFC				HMS1	C156/D1	CM	MTFC	DTM				
		B106/E2	MTFC	DTM	LLMC			GT	C107/C6	PC	ORMC				HMS1	C535/G4	MTFC	MTFC	AMRST				
FRG	FRG	C106/F5	MTFC	ORMC				GT	D207/C6	PC	IRMC				HMS1	D623/A7	CM	MTFC	MTC				
FRG	FRG	C207/B8	OSC	MTFC				GTL	B428/D0	MTFC	DTM				HMS1	D627/G4	CM	MTFC					
FRG	FRG-2	B604/A7	PRTC	MTFC				GTL	C214/B0	MTFC	CM				HNO-9	D410/A6-C6	CM	MTFC					
FRG-2	FRG-2	C106/H5	MTFC	PC				GT2	B421/H3	MTFC	DTM				HTK1	B107/E3	CM	MTFC					
FRG-2		D206/G5	MTFC	PC	IR	AMRST		GT2	C530/B2	MTFC	CM				HTK1	C403/H6	CM	MTFC					
FS0-29	FS0-29	B203/A1-E9	DTM	MTFC				GT2	D622/B2	CM	MTFC				HTK1	D417/H7	CM	MTFC					
FT'0-3	FT'0-3	C305/A1-E9	CM	MTFC				GT5	C530/A2	MTFC	CM				HTR	B111/G5	DTM	MTFC					
FT'0-3	FTC	B426/A5	DTM	MTFC				GT5	D622/B2	CM	MTFC				HTR	C133/B8	CM	MTFC					
FTC		C114/B3	MTFC	MTFC				GO-4	B408/B1-D1	CM	DTM				HTR	C137/F2	CM	MTFC					
		B206/C4	MTC	MTFC	DTM			GO-4	C510/B1-D1	TLC	CM				HTR	D215/F3	MTFC	MTFC					
FTC	FTCK	C307/E4	CM	MTFC	MTC			GO-4	D610/B1-D1	CM	TLC				HTUK	D411/G3	CM	MTFC					
FTCK	FTCK	B206/C4	MTC	MTFC	DTM			GO,1,2,4,7	C115/D2	MTFC	MTFC	CH	ORMC	OR	HO,1,2,4,7	C115/E2	MTFC	MTFC					
FTCO-29	FTK1	C307/E4	CM	MTFC	MTC			GO,1,2,4,7	C145/A5	CM	MTFC	CH	AMRST	OR	HO,1,2,4,7	C145/A6	CM	MTFC					
		C304/E0-E9	MTC	CM	TL			GO,1,2,4,7	C151/C7	AMRST	MTFC	CH	ORMC	OR	HO,1,2,4,7	C151/C8	AMRST	MTFC					
		B107/H3	MTFC	DTM				GO,1,2,4,7	C153/B3	AMRST	MTFC	CH	ORMC	OR	HO,1,2,4,7	C153/C3	AMRST	MTFC					
FTK1	FTK1	C403/H6	CM	MTFC				GO,1,2,4,7	C208/F0	CM	OSC	OS			HO,1,2,4,7	C208/F0	CM	OSC					
FTT0-5	FTT0-5	D417/H7	CM	MTFC				GO,1,2,4,7	C610/A5	CM	OSC	OS			HO,1,2,4,7	C610/A6	CM	OSC					
FTT0-5	FTT0-5	B114/A5-G5	DTM	MTFC				GO,1,2,4,7	C620/A5	CM	OSC	OS			HO,1,2,4,7	C620/A6	CM	OSC					
FTT0-5		C403/A0,B0	MTC	MTFC	CM	D416/A0		GO,1,2,4,7	D212/E2	MTFC	MTFC	CH	IRMC		HO,1,2,4,7	D212/F2	MTFC	MTFC					
		D417/A2,B2	CM	MTFC				GO,1,2,4,7	D212/E2	MTFC	MTFC	CH	OSCI		HO,1,2,4,7	D212/F2	MTFC	MTFC					
FT0-3	FT0-3	B107/A2	MTC	MTFC	DTM	LLMC		GO,1,2,4,7	D212/E2	MTFC	MTFC	CH	OS		HO,1,2,4,7	D212/F2	MTFC	MTFC					
FT0-3	FT0-3	B426/A1	LLMC	TLC	CM	ORLM		GO,1,2,4,7	D218/A5	CM	MTFC	CH	AMRST		HO,1,2,4,7	D218/A6	CM	MTFC					
FT0-3	FT0-3	C114/B2	MTC	MTFC	CM	OSCOR		GOA	B408/A1	TLC	DTM				I	B512/E7	OR	DTTDC					
FT0-3	FT0-3	C114/B2	MTC	MTFC	CM	OS		GOA	C510/A1	TLC	CM				IM	B106/C8	LL	MTFC					
FT0-3	FT0-3	C114/B2	MTC	MTFC	CM	OS		GOA	D610/A1	CM	TLC				IM	C108/C8	MTRC	PC					
FT0-3	FT0-5	C150/D2	AMRST	MTFC	CM	ORMC	OR	G1	B608/H6	MTFC	PRT				IM	C142/G3	PC	MTC					
FT0-5	FU'0,1,2,4,7	D414/B7	NG	MTFC	CM			G1	C104/B1,F1	PC	ORMC/IRMC				IM	D134/G3	PC	MTRC					
FU'0,1,2,4,7	FU'0,1,2,4,7	B426/A5	DTM	MTFC				G1,2	D204/C1,F1	PC	ORMC/IRMC				IM	D210/C8	PC	MTRC					
FU'0,1,2,4,7	FU'0,1,2,4,7	C114/C3	MTFC	MTFC				G1T	B605/G1,G5	PRTC	PRT				INC	D208/G3	MTC	MTFC					
FU'0,1,2,4,7	FU'0,1,2,4,7	B114/A1-G1	DTM	MTFC					B608/H4	MTFC	MTFC				INT	D709/D2	TRC	PRF					
FUT0-9	FUT0-9	C403/C0	MTC	MTFC	CM	D416/C0		H	B423/B0	MTFC	NTC	LL			ITR	C108/A1	MTFC	CM					
FUT0-9	FUT0-9	D417/C2	CM	MTFC				H	C533/D0	MTFC	NTC	LL			ITR	D210/B1	CM	MTFC					
FUT0-9	FUT0-9	D414/C7	NG	MTFC				H	C824/G4,H4	TTL	T TERM	IR			J	D112/D9	SR	MTFC					
FUT0-9	FUT0-9	B107/A2	MTC	MTFC	CM	LLMC		H	D112/D9	SR	D113/D0	IR			J'0,1,2,4,7	C208/G5	CM	MTFC					
FUT0-9	FUT0-9	B426/A1	LLMC	DTM	TLC	ORLM		H	D117/E6	AMRST	IR				J'0,1,2,4,7	D213/G5	CM	MTFC					
FU0,1,2,4,7	FU0,1,2,4,7	C114/C2	MTC	MTFC	CM	ORMC		H	D629/A9	IT	RSM				JCK	B415/G2	MTFC	DTM					
FU0,1,2,4,7	FU0,1,2,4,7	C114/C2	MTC	MTFC	CM	OSCOR		H	D631/D7	NTC	LL				JCK	C525/E7	CM	MTFC					
FU0,1,2,4,7	FU0,1,2,4,7	C114/C2	MTC	MTFC	CM	OS		H	D706/C7	RSM	IT				JCK	D617/E7	CM	MTFC					
FU0,1,2,4,7	FU0,1,2,4,7	C150/E2	AMRST	MTFC	CM	ORMC	OR	H	D805/D1	RSM	IT				JCO-7	B423/B0	MTFC	MTFC					
FU0,1,2,4,7	FU0,1,2,4,7	D208/D3	MTC	MTFC	CM	IRMC	IR	H	D808/A1	IT	NTC	LL			JCO-7	B808/B1	IT	NTC					
F0,1,2,4,7	F0,1,2,4,7	C115/D2	MTC	MTFC	CM	ORMC	OR	H'0,1,2,4,7	C208/G5	CM	MTFC				JCO-9	B411/A1-D1	TL	TLC	DTM	MTFC			
F0,1,2,4,7	F0,1,2,4,7	C145/A4	CM	MTFC	CM	AMRST		H'0,1,2,4,7	D213/G5	CM	MTFC				JCO-9	C521/A0-D0	TL	TLC	CM	MTFC			
F0,1,2,4,7	F0,1,2,4,7	C151/C6	AMRST	MTFC	CM	ORMC	OR	HBO-9	D410/A6-C6	CM	NGC	NG	B608/C6	MTFC	JCO-9	D613/A0-D0	TL	TLC	CM	MTFC			
F0,1,2,4,7	F0,1,2,4,7	C153/A3	AMRST	OSC	CM	OS		HD	B605/G1	PRTC	PRT				JGO-3	B407/A0-F0	DTM	MTFC					
F0,1,2,4,7	F0,1,2,4,7	C208'E0	CM	OSC	CM	OS		HG	C409/D5	LLC	CM				JGO-3	C509/A0-F0	MTFC	MTFC					
F0,1,2,4,7	F0,1,2,4,7	C610/A5	CM	OSC	OS			HG'0,1,2,4,7	B426/D6-F6	DTM	MTFC				JGO-4	D609/A0-F0	CM	MTFC					
F0,1,2,4,7	F0,1,2,4,7	C620/A5	CM	OSC	OS			HG'0,1,2,4,7	C114/E3	MTFC	CM				JGO-4	B406/A0-E0	DTM	MTFC					
F0,1,2,4,7	F0,1,2,4,7	D212/E2	MTC	MTFC	CM	IRMC		HGK	B107/F3,E6	MTFC	LLC	DTM	LLC	LL	JGO-4	C508/A0-E0	CM	MTFC					
F0,1,2,4,7	F0,1,2,4,7	D212/E2	MTC	MTFC	CM	OSCI		HGK	C409/E3,F7	LL	LLC	CM			JR	D608/A0-E0	LL	MTFC					
F0,1,2,4,7	F0,1,2,4,7	D212/E2	MTC	MTFC	CM	OS		HGK	C411/G1	CM	LLC	CM			JR	C411/A6	LL	ALL					
F0,1,2,4,7	F0,1,2,4,7	D218/A4	CM	MTFC	MTC	AMRST		HGK	C532/H8	CM	MTFC	MTFC			JR	D509/A6	ALL	LL					
F1		B513/F7	OR	OR				HGK	D507/E3,F8	LL	LLC	CM	MTFC		JS	C411/A6	LL	ALL					

LEAD INDEX

DWG SIZE

ISSUE

C2

5

BELL LABORATORIES

SFD-10-01

A403

DESIG	LOCATION	FROM CIRCUIT	TO/FROM CIRCUIT OR LOCATION				DESIG	LOCATION	FROM CIRCUIT	TO/FROM CIRCUIT OR LOCATION				DESIG	LOCATION	FROM CIRCUIT	TO/FROM CIRCUIT OR LOCATION			
JS	D509/A6	ALL	LL	MTFC	DTM		L80-9	B414/E2,E3	DTM	LLC	LL		LK	D104/G1	IRL	AMRST				
JS00-5	B405/B4-E4	MTFC	MTFC				L80-9	B423/C4	DTM	LLC	LL		LK	D106/G1	IR	IRL				
JS00-5	C507/A2-D2	MTFC	MTFC				L80-9	C524/E2,E3	LL	LLC	CM		LK	D107/G1	IR	IRL				
JS00-5	D607/A2-D2	MTFC	MTFC				L80-9	D616/E2,E3	LL	LLC	CM		LK	D126/E9	IR	D127/F0	IRL	AMRST/IT		
JS0-9	B417/G1,G2	TL	TLC	DTM			LC	B112/D6	LLDC	LL			LK	D207/C9	JLK	ALMS				
JS0-9	B418/C0	TL	TLC	DTM			LCA	B106/G9	LL	JLK			LK	D304/E9	PCMB	ALMS				
JS0-9	C527/G1,G2	CM	TLC	CM			LCA	B609/D5	JLK	PRTC			LK	D409/A9	PCMB	ALMS				
JS0-9	C528/C0	TL	TLC	CM			LCA	C107/B8	PC	JLK			LK	D505/D7	PCMB	ALMS				
JS0-9	D619/H1,H2	CM	TLC	TL			LCA	D207/B8	PC	JLK			LK	D612/D1	TL	TLC	CM	MTFC		
JS0-9	D620/D1	CM	TLC	TL			LCB	B103/G1	LLMC	PC	LL		LK1	C142/D5	ALMS	JLK				
JT	C411/A6	LL	ALL				LCB	C105/C1,G1	PC	ORMC/IRMC			LK1	C604/D5	CM	MTFC	MTFC			
JT	D509/A6	ALL	LL				LCB	D205/C1,G1	PC	ORMC/IRMC			LK1	D134/D5	ALMS	JLK	MTFC	MTFC		
JXPA	B420/F7	MTFC	DTM				LCH	D306/G3	CM	MTFC			LK1	D704/D5	CM	MTFC	MTFC	MTFC		
JXPA	C531/D4	CM	MTFC				LCH	D709/D2	TRC	PRF			LK1	D806/C7	CM	MTFC	MTFC	MTFC		
JXPA	D623/D4	CM	MTFC				LCK	B418/F9	MTFC	DTM	TLC	TL	LK2	B611/D5	JLK	ALMS				
JXP1	B420/E7	MTFC	DTM				LCK	B419/F8	MTFC	DTM	TLC	TL	LK2,3	C156/G2	ALMS	JLK	MTFC	MTFC		
JXP1	C531/D4	CM	MTFC				LCK	B421/C1	MTFC	DTM	TLC	TL	LK2,3	B502/F4,E4	MTFC	MTFC	MTFC	MTFC		
JXP1	D623/D4	CM	MTFC				LCK	C311/C1	MTFC	MTFC	CM	TL	LK2,3	C605/D1	CM	MTFC	MTFC	MTFC		
JO-9	B419/F5,F6	TL	TLC	DTM			LCK	C528/F6	TL	TLC	CM	TL	LLF	D705/D1	CM	MTFC	MTFC	MTFC		
JO-9	B423/C5	DTM	TLC	TL			LCK	C529/F6	TL	TLC	CM	MTFC	LLF	B302/A9,C9	JLK	LLC	DTM	MTFC	MTFC	
JO-9	C529/F4,F5	TL	TLC	CM			LCK	D307/C1	MTFC	MTFC	CM	TL	LLF	B302/E9,H9	JLK	LLC	DTM	MTFC	MTFC	
JO-9	C533/B5	TL	TLC	CM			LCK	D620/F6	TL	TLC	CM	MTFC	LLF	C404/A9,C9	JLK	LLC	DTM	MTFC	MTFC	
JO-9	D616/E4,E5	TL	TLC	CM			LCK	D621/F6	TL	TLC	CM	MTFC	LLF	C404/E9,H9	JLK	LLC	DTM	MTFC	MTFC	
JO-9	D625/C5	CM	TLC	CM			LCO-9	B421/A6	TL	MTFC	CM	MTFC	LLF	D504/A9,C9	JLK	LLC	DTM	MTFC	MTFC	
JO,1,2,4,7	C115/E2	MTFC	MTFC	CM	ORMC	OR	LCO-9	C311/F9	TL	MTFC			LLF	D504/E9,H9	JLK	LLC	DTM	MTFC	MTFC	
JO,1,2,4,7	C145/A7	CM	MTFC	MTFC	MTFC		LCO-9	D307/F9	TL	MTFC			LLJ	B423/G0	MTFC	MTFC	MTFC	MTFC		
JO,1,2,4,7	C151/C9	CM	MTFC	MTFC	MTFC		LDT	B111/B4	DTM	MTFC			LLJ	C533/G0	MTFC	MTFC	MTFC	MTFC		
JO,1,2,4,7	C153/D3	CM	MTFC	MTFC	MTFC		LDT	C136/C2	CM	MTFC			LLJ	D625/F5	CM	MTFC	MTFC	MTFC		
JO,1,2,4,7	C208/F0	CM	OSC	OSC	OSC		LDT	D214/C2	CM	MTFC			LLJ	B414/E0,E1	DTM	LLC	LL	CM		
JO,1,2,4,7	C610/A6	CM	OSC	OSC	OSC		LFK	B107/H3	MTFC	DTM	LLC		LLJ	C524/E0,E1	LL	LLC	CM	LL	CM	
JO,1,2,4,7	C620/A6	CM	OSC	OSC	OSC		LFK	C409/A5	LLC	CM	MTFC	ALL	LLJ	D616/E0,E1	LL	LLC	CM	LL	CM	
JO,1,2,4,7	D212/F2	MTFC	MTFC	MTFC	MTFC		LFK	C410/C1	LLC	CM	MTFC	ALL	LLJ	D808/E7	MTFC	MTFC	MTFC	MTFC		
JO,1,2,4,7	D212/F2	MTFC	MTFC	MTFC	MTFC		LFK	D507/A5	LLC	CM	MTFC	ALL	LLJ	B427/C5-E5	MTFC	MTFC	MTFC	MTFC		
JO,1,2,4,7	D212/F2	MTFC	MTFC	MTFC	MTFC		LFS	D508/C1,E1	MTFC	PCMB	LLMC	DTM	LLJ	C111/E4	MTFC	MTFC	MTFC	MTFC		
JO,1,2,4,7	D218/A7	CM	MTFC	MTFC	MTFC		LFS	B303/H7	PCMB	LLMC	DTM	DTM	LLJ	C310/H7	MTFC	MTFC	MTFC	MTFC		
K*0,1,2,4,7	C208/G5	CM	MTFC	MTFC	MTFC		LFS	C405/H9	PCMB	LLMC	DTM	DTM	LO	B306/C3	CM	LLC	LL	LL		
K*0,1,2,4,7	D213/G5	CM	MTFC	MTFC	MTFC		LFS	D505/D6	PCMB	LLMC	DTM	DTM	LO	C408/D3	CM	LLC	LL	LL		
KJS0	B405/G3	MTFC	MTFC	MTFC	MTFC		LH1-4	B508/B5,C5	OR	TTR	NG	DTM	LO	D106/G1	IR	IRL	IRL	LL		
KJS0	C507/H2	MTFC	MTFC	MTFC	MTFC		LH1-4	D410/D6	CM	NGC	NG	DTM	LO	D107/G1	IR	IRL	IRL	LL		
KJS0	D607/H2	MTFC	MTFC	MTFC	MTFC		LHM	B422/D8	MTFC	MTFC	B423/D0	DTM	LOB	B306/C4	CM	LLC	LL	LL		
K0,1,2,4,7	C115/F2	MTFC	MTFC	MTFC	MTFC		LHM	C532/D6	MTFC	MTFC	C533/C0	CM	LOB	C408/D4	CM	LLC	LL	LL		
K0,1,2,4,7	C145/A7	CM	MTFC	MTFC	MTFC		LHM	D426/C0	CM	MTFC	MTFC	CM	LOB	B306/C2	CM	LLC	LL	LL		
K0,1,2,4,7	C151/E2	CM	MTFC	MTFC	MTFC		LHM	D624/D6	MTFC	MTFC	D625/C0	CM	LOB	C408/D2	CM	LLC	LL	LL		
K0,1,2,4,7	C153/E3	CM	MTFC	MTFC	MTFC		LHMT	B422/D8	MTFC	MTFC	B423/D0	CM	LP	B513/A7,E8	T-REG/OR	JLK	OS			
K0,1,2,4,7	C208/F0	CM	OSC	OSC	OSC		LHMT	C532/D6	MTFC	MTFC	C533/C0	CM	LP	C207/H3	JLK	OS				
K0,1,2,4,7	C610/A7	CM	OSC	OSC	OSC		LHMT	D426/C0	CM	MTFC	MTFC	CM	LP	C615/D7	OS	JLK				
K0,1,2,4,7	C620/A7	CM	OSC	OSC	OSC		LHMT	D624/D6	MTFC	MTFC	D625/C0	CM	LP	C624/G3	OS	JLK				
K0,1,2,4,7	D212/G2	MTFC	MTFC	MTFC	MTFC		LHO-4	B419/F0	LL	LLC	DTM	CM	LP	D114/H5	IR	JLK				
K0,1,2,4,7	D212/G2	MTFC	MTFC	MTFC	MTFC		LHO-4	B423/C2	DTM	LLC	LL	CM	LP	D114/H5	IR	JLK				
K0,1,2,4,7	D212/G2	MTFC	MTFC	MTFC	MTFC		LHO-4	C529/F0	TL	TLC	LL	CM	LP	D114/C5	IR	ALL				
K0,1,2,4,7	D218/A7	CM	MTFC	MTFC	MTFC		LHO-4	C533/C1,C2	CM	LLC	LL	CM	LR	D131/E9	MTFC	CM	IRMC	MTFC	MTFC	
L	B110/F8	ALMS	JLK	TL	PC		LHO-4	D426/B0	CM	LLC	LL	CM	LR	D509/A6	ALL	ALL	IRMC	IR		
L	B410/D1	DTM	TLC	PC			LHO-4	D625/C2	CM	LLC	LL	CM	LS	C411/A6	LL	ALL	CM	MTFC		
L	B503/B9	OR	ORMC				LHO-4	D808/B4	CM	LLC	LL	CM	LS	D509/A6	ALL	ALL	CM	MTFC		
L	B512/G8	OR	DTDC				LHO-9	B414/E6-E8	DTM	TLC	LL	CM	LST	C212/F9	OS	LL	CM	MTFC		
L	C106/F9	JLK	ALMS	PC			LHO-9	B419/F9	TL	TLC	DTM	CM	LT	B603/D5	OR	PRTC	PRTC	MTFC	MTFC	
L	C108/D6	OR	ORMC	PC			LHO-9	B423/C7	DTM	TLC	TL	CM	LT	C110/D3	MTFC	MTFC	MTFC	MTFC		
L	C207/H1	ALMS	JLK	CM			LHO-9	C524/E6-E8	TL	TLC	CM	CM	LT	C411/A6	LL	ALL	CM	IRMC	IR	
L	C520/C1	TL	TLC	CM			LHO-9	C529/F9	TL	TLC	CM	CM	LT	D208/E3	MTFC	MTFC	CM	IRMC		
L	D112/D9	SR	D113/D0	IR			LHO-9	C533/B7	TL	TLC	CM	CM	LT	D509/A6	ALL	LL				
L	D206/F9	JLK	ALMS	NG			LHO-9	D616/E6-E8	TL	TLC	CM	TL	LTR	B421/G4	MTFC	DTM	CM	ORMC	OR	
L	D414/F3	CM	NGC	CM			LHO-9	D625/C7	CM	TLC	CM	TL	LT1	C110/D3	MTFC	MTFC	CM			
L	D612/C1	TL	TLC	CM			LHO-9	D623/F7	CM	MTFC	CM	TL	LT2	B503/C9	OR	PRD				
L	C208/G5	CM	MTFC	CM			LHO-9	D306/A3	CM	MTFC	CM	TL	LT2	D125/F4	IR	T SUP				
L	D213/G5	CM	MTFC	CM			LHO-9	B106/G9	JLK	ALMS	CM	TL	LT2	D126/C3	IR	T SUP				
LA	B513/A7	T-REG	JLK	NG			LK	B204/F9	PCMB	ALMS	DTM	MTFC	LT4	D706/A9	DI	T SUP				
LA	D425/B2	CM	NGC	NG			LK	B303/A8	PCMB	ALMS	DTM	MTFC	LV	C411/A4	PCMB	LL				
LAL	C142/D6	JLK	MTFC	NG			LK	B410/D1	PCMB	ALMS	DTM	MTFC	LV	D509/A4	PC	LL				
LAL	D134/D6	JLK	MTFC	NG			LK	B430/B4	OR	AMRST	DTM	MTFC	LV0-9	C311/E9,F9	TL	MTFC				
LATT	C310/G7	APTT	MTFC	NG			LK	B513/A9	JLK	ALMS	DTM	MTFC	LV0-9	C411/C6-E6	LL	ALL				
LB	B112/C6	LLDC	LL	NG			LK	B611/E4	PRT	MTFC	JLK		LV0-9	D307/E9,F9	TL	MTFC				
LB	C824/C2	M AMPL	T TERM	NG			LK	B611/H4	ALMS	MTFC	JLK		LV0-9	D509/C6-E6	LL	ALL				
LB	D419/H4	CM	MTFC	NG			LK	C107/C9	JLK	ALMS	JLK		LV2	B421/A6	MTFC	TL				
LB	D623/G7	CM	MTFC	NG			LK	C156/G3	JLK	AMRST	JLK		LW	D709/E2	TRC	PRF				
LB	D706/B7	RSW	MTFC	NG			LK	C306/E9	PCMB	ALMS	JLK		LXPA	B420/D3	MTFC	DTM				
LB	D806/D7	CM	MTFC	NG			LK	C405/A8	PCMB	ALMS	CM	MTFC	LXPA	C531/D7	CM	MTFC				
LBT	D706/A7	RSW	MTFC	NG			LK	C520/D1	PCMB	ALMS	CM	MTFC	LXPA	D623/D7	CM	MTFC				

ISSUE		DWG SIZE		LEAD INDEX	
5		C2			
A404		SFD-10-01		BELL LABORATORIES	

DESIG										DESIG										DESIG									
LOCATION		FROM CIRCUIT	TO/FROM CIRCUIT OR LOCATION							LOCATION		FROM CIRCUIT	TO/FROM CIRCUIT OR LOCATION							LOCATION		FROM CIRCUIT	TO/FROM CIRCUIT OR LOCATION						
LXP1	B420/F3	MTFC	DTM							MC	C405/D0	LLC	PCMB							MPP0-59	C410/F6-G7	PCMB	HTC	LLC					
LXP1	C531/D7	CM	MTFC							MC	D205/B1,F1	ORMC/IRMC	PC							MPP0-59	D508/F6-G7	PCMB	HTC	LLC					
LXP1	D623/C7	CM	MTFC							MC	D304/A5,B5	TLC	PCMB							MPT	D808/G0	CM	HTC	DTM	ORMC	OR/PC			
L0-8	B402/D4	TL	DTM							MC	D409/D0	NGC	PCMB							MRL	B502/B4	HTC	MTFC	CM					
L0-8	C504/D4	TL	CM							MC	D505/D0	LLC	PCMB							MRL	C107/D2	HTC	MTFC	CM					
L0-1,2,4,7	D604/D4	TL	CM							MCK-MC0-59	B104/G5	DTM	PC							MRL	D131/B5	IR	IRMC	CM	MTFC	IR/PC			
L0-1,2,4,7	C115/G2	MTC	MTFC	CM	MTC	ORMC	AMRST	OR		MDI	B104/H6	DTM	PC							MRL	D207/D2	HTC	MTFC	CM					
L0-1,2,4,7	C145/A8	CM	MTFC							MDK	C120/B8	CM	JLK							MSK-MST1	B104/F5	DTM	HTC	CM					
L0-1,2,4,7	C151/F2	AMRST	MTFC							MDK	B415/F5	DTM	TLC							MST	C148/D4	AMRST	OR						
L0-1,2,4,7	C153/F3	AMRST	MTFC							MDK	C306/B0	TLC	CM							MST1	C149/A7	AMRST	OR						
L0-1,2,4,7	C208/F0	CM	OSC	OS						MDK	D304/B0	CM	TLC							MS1	B104/B6	LLMC	LL						
L0-1,2,4,7	C610/A7	CM	OSC	OS						MF	B105/B4	MTC	MTFC	DTM	ORMC	OR				MS1	C104/C7,G7	ORMC/IRMC	PC	ORMC/IRMC					
L0-1,2,4,7	C620/A7	CM	OSC	OS						MF	C111/C4	MTC	MTFC	CM	PCMB					MS1	C142/B2	PC	ORMC/IRMC	ORMC/IRMC					
L0-1,2,4,7	D212/G2	MTC	MTFC	CM		IRMC	OSCIR			MF	C410/A5	CM	LLC	PCMB						MS1	D134/B2	PC	ORMC/IRMC	ORMC/IRMC					
L0-1,2,4,7	D212/G2	MTC	MTFC	CM						MIT	D508/A5,D5	CM	LLC	PCMB						MS1	D204/C7,G7	PC	ORMC/IRMC	ORMC/IRMC					
L0-1,2,4,7	D212/G2	MTC	MTFC	CM						MIT	B110/E2	MTFC	DTM							MS2	B104/B6	LLMC	LL						
L0-1,2,4,7	D218/A8	CM	MTFC	CM						MIT	C106/E2	MTFC	CM							MS2	C104/D7,G7	ORMC/IRMC	PC	ORMC/IRMC					
LSD	C212/F9	OS	OSC	CM						MIT	D206/E2	MTFC	CM							MS2	D134/C2	PC	ORMC/IRMC	ORMC/IRMC					
M	B430/D6	OR	TLC	DTM						MJ	B106/H8	ALM	LL							MS2	D204/D7,H7	PC	ORMC/IRMC	ORMC/IRMC					
M	B430/G4	AMRST	MTFC	MTFC						MJ	B110/B9,G6	ALM	MISC/LL							MT	B202/E0	DTM	MTFC						
M	C607/E0	MISC	TRC							MJ	B111/B0	ALM	LLDC							MT	C106/A1	MTFC	CM						
M	D112/D9	SR	D113/D0	IR						MJ	B513/D8	ALM	JLK							MTR	C605/A8	CM	AMRST						
M	D709/E0	MISC	TRC							MJ	B609/G4	ALM	PRTC							MTR	D705/A8	CM	AMRST						
M	C208/G5	CM	MTFC							MJ	B611/E4	PRT	JLK							MTT	C310/F7	APTT	TL						
M	D213/G5	CM	MTFC							MJ	B611/F3	PRT	ALM							MTT	C310/F7	APTT	TL						
MA	B103/B1	LLMC	PC							MJ	C106/B9	MISC	ALM							MT1K	C502/G2	MTFC	CM						
MA	B104/E6	LLMC	PC							MJ	C107/C8	PC	ALM							MT1K	D607/G2	MTFC	CM						
MA	C105/B1,F1	ORMC/IRMC	CM							MJ	C142/E4	ALM	MTC							MT10K	C507/E2	MTFC	CM						
MA	C207/B4	OSC	PC							MJ	D134/E4	ALM	MTC							MT10K	D607/E2	MTFC	CM						
MA	D205/B1,F1	ORMC/IRMC	PC							MJ	D206/B9	MISC	ALM							MT12	C310/D2	MTFC	CM						
MAK	B202/C0-C8	DTM	TLC							MJ	D408/G2	NG	ALM							MT2	C204/D4	MTFC	CM						
MAK	B204/B0	DTM	TLC							MJ1	B106/H9	LL	JLK							MT2K	B405/G3	MTFC	CM						
MAK	C304/C0-C9	TLC	CM							MJ1	B609/F4	PRTC	JLK							MT2K	C502/G2	MTFC	CM						
MAK	C30-/B0	TLC	CM							MJ1	C107/C8	PC	JLK							MT2K	D607/G2	MTFC	CM						
MAK	D304/B0	CM	TLC							MJ1	C142/E5	MTC	JLK							MT3	C304/E2	MTFC	CM						
MAK-MAK1	B104/G5	DTM	PC							MJ1	D134/E5	MTC	JLK							MT3K	B405/G3	MTFC	CM						
MAK1	B204/C0	CM	MTFC	MTC						MK	B106/D4	LLMC	LL							MT3K	C502/F2	MTFC	CM						
MAK1	C304/E0	CM	MTFC							MK	C104/C7,G7	ORMC/IRMC	PC							MT3K	D607/F2	MTFC	CM						
MAK1	C306/C0	CM	MTFC							MK	C107/A5	ORMC	PC							MT4	B202/E2	MTFC	CM						
MAK1	D304/C0	CM	MTFC							MK	D204/C7,G7	ORMC/IRMC	PC							MT5	B208/F6	DTM	MTFC	MTC					
NAN	B429/G4	MTFC	DTM	TLC		OR				MKA	D207/B5	IRMC	PC							MT5	C308/F8	CM	MTFC	MTC					
NAN	C704/D1	MTFC	DTM	TLC		OR				MKA	C607/C7	MTFC	CM							MT7	B412/D2	MTFC	MTFC	CM					

DESIG										LOCATION										FROM CIRCUIT										TO/FROM CIRCUIT OR LOCATION										DESIG										LOCATION										FROM CIRCUIT										TO/FROM CIRCUIT OR LOCATION	
ND1 NE NG NGCT0-3 NGCU0-9										C310/B3 D213/H5 D408/C1 D408/D1 D408/C1										MTFC CM MTFC MTFC MTFC										CM MTFC NGC NGC NGC	

ISSUE		DWG SIZE		LEAD INDEX	
5		C2			
A406		SFD-10-01		BELL LABORATORIES	


[illegible]

DESIG										LOCATION										FROM CIRCUIT										TO/FROM CIRCUIT OR LOCATION										DESIG										LOCATION										FROM CIRCUIT										TO/FROM CIRCUIT OR LOCATION										DESIG										LOCATION										FROM CIRCUIT										TO/FROM CIRCUIT OR LOCATION	
TSE1,2										C308/G8										CM										MTFC										MTC										TLC										TL										VGB0-11										D510/G6										CM										LLC										LL										XF										B207/C7										DTM										MTFC										MTC										TLC										TL									
TSK										B209/B5										MTC										MTFC										MTC										TLC										TL										VGB0-11										D511/H6										CM										LLC										LL										XF										B410/F3										DTM										MTFC										MTC										TLC										TL									
TSR										C309/B5										MTC										MTFC										MTC										TLC										TL										VGB0-11										D417/D2										CM										LLC										LL										XF										C109/D5										DTM										MTFC										MTC										TLC										TL									
TSR1										C214/E7										MTC										MTFC										MTC										TLC										TL										VGB0-11										B107/C3										CM										LLC										LL										XF										C520/F6										DTM										MTFC										MTC										TLC										TL									
TST										B209/P5										MTC										MTFC										MTC										TLC										TL										VGB0-11										D417/D2										CM										LLC										LL										XF										D612/G5										DTM										MTFC										MTC										TLC										TL									
TST										C309/B5										MTC										MTFC										MTC										TLC										TL										VGB0-11										D414/D7										CM										LLC										LL										XF										C109/F5										DTM										MTFC										MTC										TLC										TL									
TST										D114/D5										MTC										MTFC										MTC										TLC										TL										VGB0-11										B426/A6-D6										CM										LLC										LL										XF										C304/C1-C9										DTM										MTFC										MTC										TLC										TL									
TST										D131/E6										MTC										MTFC										MTC										TLC										TL										VGB0-11										C114/F2										CM										LLC										LL										XF										C304/E0										DTM										MTFC										MTC										TLC										TL									
TSX										B417/G6										MTC										MTFC										MTC										TLC										TL										VGB0-11										C114/F2										CM										LLC										LL										XF										D115/F5										DTM										MTFC										MTC										TLC										TL									
TSX										C311/G6										CM										MTFC										MTC										TLC										TL										VGB0-11										C114/F2										CM										LLC										LL										XF										D115/F5										DTM										MTFC										MTC										TLC										TL									
TSX										C527/G6										CM										MTFC										MTC										TLC										TL										VGB0-11										C114/F2										CM										LLC										LL										XF										D115/F5										DTM										MTFC										MTC										TLC										TL									
TSX										D307/G6										CM										MTFC										MTC										TLC										TL										VGB0-11										C114/F2										CM										LLC										LL										XF										D115/F5										DTM										MTFC										MTC										TLC										TL									
TSX										D619/H6										CM										MTFC										MTC										TLC										TL										VGB0-11										C114/F2										CM										LLC										LL										XF										D115/F5										DTM										MTFC										MTC										TLC										TL									
TSO-19										C308/B9										CM										MTFC										MTC										TLC										TL										VGB0-11										C114/F2										CM										LLC										LL										XF										D115/F5										DTM										MTFC										MTC										TLC										TL									
TSO-9										B208/A6-D6										DTM										MTFC										MTC										TLC										TL										VGB0-11										D417/D2										CM										LLC										LL										XF										D115/F5										DTM										MTFC										MTC										TLC										TL									
TT										C310/B6										CM										MTFC										MTC										TLC										TL										VGB0-11										D417/D2										CM										LLC										LL										XF										D115/F5										DTM										MTFC										MTC										TLC										TL									
TTA										C310/D6										MTC										MTFC										MTC										TLC										TL										VGB0-11										D417/D2										CM										LLC										LL										XF										D115/F5										DTM										MTFC										MTC										TLC										TL									
TTC										C310/D9										MTC										MTFC										MTC										TLC										TL										VGB0-11										D417/D2										CM										LLC										LL										XF										D115/F5										DTM										MTFC										MTC										TLC										TL									
TTC										C313/G1										MTC										MTFC										MTC										TLC										TL										VGB0-11										D417/D2										CM										LLC										LL										XF										D115/F5										DTM										MTFC										MTC										TLC										TL									
TTC1										D629/G1										MTC										MTFC										MTC										TLC										TL										VGB0-11										D417/D2										CM										LLC										LL										XF										D115/F5										DTM										MTFC										MTC										TLC										TL									
TTC1										C313/G1										MTC										MTFC										MTC										TLC										TL										VGB0-11										D417/D2										CM										LLC										LL										XF										D115/F5										DTM										MTFC										MTC										TLC										TL									
TTC1										D629/G1										MTC										MTFC										MTC										TLC										TL										VGB0-11										D417/D2										CM										LLC										LL										XF										D115/F5										DTM										MTFC										MTC										TLC										TL									
TTF										B408/G7										MTC										MTFC										MTC										TLC										TL										VGB0-11										D417/D2										CM										LLC										LL										XF										D115/F5										DTM										MTFC										MTC										TLC										TL									
TTF										C510/G7										MTC										MTFC										MTC										TLC										TL										VGB0-11										D417/D2										CM										LLC										LL										XF										D115/F5										DTM										MTFC										MTC										TLC										TL									
TTF										D610/F4										MTC										MTFC										MTC										TLC										TL										VGB0-11										D417/D2										CM										LLC										LL										XF										D115/F5										DTM										MTFC										MTC										TLC										TL									
TTG										C310/C4										MTC										MTFC										MTC										TLC										TL										VGB0-11										D417/D2										CM										LLC										LL										XF										D115/F5										DTM										MTFC										MTC										TLC										TL									
TTK										C310/C4										MTC										MTFC										MTC										TLC										TL										VGB0-11										D417/D2										CM										LLC										LL										XF										D115/F5										DTM										MTFC										MTC										TLC										TL									
TTM										C310/F9										MTC										MTFC										MTC										TLC										TL										VGB0-11										D417/D2										CM										LLC										LL										XF										D115/F5										DTM										MTFC										MTC										TLC										TL									
TTM										C310/C6										MTC										MTFC										MTC										TLC										TL										VGB0-11										D417/D2										CM										LLC										LL										XF										D115/F5										DTM										MTFC										MTC										TLC										TL									
TTT										B425/D4										MTC										MTFC										MTC										TLC										TL										VGB0-11										D417/D2										CM										LLC										LL										XF										D115/F5										DTM										MTFC										MTC										TLC										TL									
TTT										C535/C4										MTC										MTFC										MTC										TLC										TL										VGB0-11										D417/D2										CM										LLC										LL										XF										D115/F5										DTM										MTFC										MTC										TLC										TL									
TTT										D627/C4										MTC										MTFC										MTC										TLC										TL										VGB0-11										D417/D2										CM										LLC										LL										XF										D115/F5										DTM										MTFC										MTC										TLC										TL									
TTO-19										C309/B2-D2										MTC										MTFC										MTC										TLC										TL										VGB0-11										D417/D2										CM										LLC										LL										XF										D115/F5										DTM										MTFC										MTC										TLC										TL									
TTO-9										B209/B2-D2										MTC										MTFC										MTC										TLC										TL										VGB0-11										D417/D2										CM										LLC										LL										XF										D115/F5										DTM										MTFC										MTC										TLC										TL									
TVFT0-4										B503/C9										OR										MTFC										MTC										TLC										TL										VGB0-11										D417/D2										CM										LLC										LL										XF										D115/F5										DTM										MTFC										MTC										TLC										TL									
TVGT0-11										B107/F2										MTC										MTFC										MTC										TLC										TL										VGB0-11										D417/D2										CM										LLC										LL										XF										D115/F5										DTM										MTFC										MTC										TLC										TL									
TVT										B107/B2										MTC										MTFC										MTC										TLC										TL										VGB0-11										D417/D2										CM										LLC										LL										XF										D115/F5										DTM										MTFC										MTC										TLC										TL									
T0-9										C211/H6										MTC										MTFC										MTC										TLC										TL										VGB0-11										D417/D2										CM										LLC										LL										XF										D115/F5										DTM										MTFC										MTC										TLC										TL									
T0-1										D410/D6-G6										MTC										MTFC										MTC										TLC										TL										VGB0-11										D417/D2										CM										LLC										LL										XF										D115/F5										DTM										MTFC										MTC										TLC										TL									
T0,1										D415/B3										MTC										MTFC										MTC										TLC										TL										VGB0-11										D417/D2										CM										LLC										LL										XF										D115/F5										DTM										MTFC										MTC										TLC										TL									
T0,1										D417/D2										MTC										MTFC										MTC										TLC										TL										VGB0-11										D417/D2										CM										LLC										LL										XF										D115/F5										DTM										MTFC										MTC										TLC										TL									
T0G										C108/C1										MTC										MTFC										MTC										TLC										TL										VGB0-11										D417/D2										CM										LLC										LL										XF										D115/F5										DTM										MTFC										MTC										TLC										TL									
T1,2										C617/F5										MTC										MTFC										MTC										TLC										TL										VGB0-11										D417/D2										CM										LLC										LL										XF										D115/F5										DTM										MTFC										MTC										TLC										TL									
T1,2										C824/F9,H9										MTC										MTFC										MTC										TLC										TL										VGB0-11										D417/D2										CM										LLC										LL										XF										D115/F5										DTM										MTFC										MTC										TLC										TL									
T1,2										D111/E5										MTC										MTFC										MTC										TLC										TL										VGB0-11										D417/D2										CM										LLC										LL										XF										D115/F5										DTM										MTFC										MTC										TLC										TL									
T2										C616/D8										MTC										MTFC										MTC										TLC										TL										VGB0-11										D417/D2										CM										LLC										LL										XF										D115/F5										DTM										MTFC										MTC										TLC										TL									
T2										C626/D8										MTC										MTFC										MTC										TLC										TL										VGB0-11										D417/D2										CM										LLC										LL										XF										D115/F5										DTM										MTFC										MTC										TLC										TL									
T2										D110/D8										MTC										MTFC										MTC										TLC										TL										VGB0-11										D417/D2										CM										LLC										LL										XF										D115/F5										DTM										MTFC										MTC										TLC										TL									
T2										D124/C7										MTC										MTFC										MTC										TLC										TL										VGB0-11										D417/D2										CM										LLC										LL										XF										D115/F5										DTM										MTFC										MTC										TLC										TL									
UK										D411/F3										MTC										MTFC										MTC										TLC										TL										VGB0-11										D417/D2										CM										LLC										LL										XF										D115/F5										DTM										MTFC										MTC										TLC										TL									
U0-9										D413/D7-F7										MTC										MTFC										MTC										TLC										TL										VGB0-11										D417/D2										CM										LLC										LL										XF										D115/F5										DTM										MTFC										MTC										TLC										TL									
U0,1,2,4,7										D415/B3										MTC										MTFC										MTC										TLC										TL										VGB0-11										D417/D2										CM										LLC										LL										XF										D115/F5										DTM										MTFC										MTC										TLC										TL									
U0,1,2,4,7										D417/D2										MTC										MTFC										MTC										TLC										TL										VGB0-11										D417/D2										CM										LLC										LL										XF										D115/F5										DTM										MTFC										MTC										TLC										TL									
VF*0-4										B426/F6,G6										MTC										MTFC										MTC										TLC										TL										VGB0-11										D417/D2										CM										LLC										LL										XF										D115/F5										DTM										MTFC										MTC										TLC										TL									
VF*0,1,2,4,7										C114/D3										MTC										MTFC	

DESIG		LOCATION	FROM CIRCUIT	TO/FROM CIRCUIT OR LOCATION					DESIG	LOCATION	FROM CIRCUIT	TO/FROM CIRCUIT OR LOCATION					DESIG	LOCATION	FROM CIRCUIT	TO/FROM CIRCUIT OR LOCATION				
A	XN	C109/B5	CM	MTFC					XTS1	D115/A5	CM	MTFC					9NP	D306/F3	MTFC	MTFC	CM	TLC	TL	
	XN	D115/B5	CM	MTFC					XTS1	D619/H0	CM	MTFC												
	XN	D407/G9	CM	MTFC					XTV	C109/B7	CM	MTFC												
	XOB	C109/B5	CM	MTFC					XTV	C111/F4	MTFC	CM	MTFC											
	XOB	C111/F4	MTFC	CM					XTV	D115/B7	CM	MTFC												
	XOB	D115/B5	CM	MTFC					XTS	C109/C5	CM	MTFC												
	XPG	B207/C7	DTM	MTFC					XTS	C211/H3	CM	MTFC												
	XPG	B403/G0	DTM	MTFC					XTS	D115/C3	CM	MTFC												
	XPG	C109/A7	CM	MTFC					XVGA	B107/C3	MTFC	DTM	MTFC											
	XPG	C505/G0	MTFC	CM					XVGA	B207/B7	DTM	MTFC												
	XPG	D115/A7	CM	MTFC					XVGB	B207/F7	DTM	MTFC												
	XPG	D605/G0	CM	MTFC					XVGB	B304/H6	DTM	MTFC												
	XPT	C107/E2	MTFC	CM					XVGB	C109/F5	CM	MTFC												
	XPT	C109/D7	CM	MTFC					XVGB	C406/A3	MTFC	CM	MTFC											
	XPT	C216/A8	CM	MTFC					XVGB	C407/A3	MTFC	CM	MTFC											
	XPT	D115/D7	CM	MTFC					XVGB	C409/E7	CM	MTFC												
	XRL	C107/E2	MTFC	CM					XVGB	D115/F5	CM	MTFC												
	XRL	C109/D7	CM	MTFC					XVGB	D507/E7	CM	MTFC												
	XRL	D115/D7	CM	MTFC					XVGB	D510/A3	MTFC	CM	MTFC											
	XRS	C109/G5	CM	MTFC					XVGB	D511/A3	MTFC	CM	MTFC											
	XRS	D115/G5	CM	MTFC					XX	B608/D6	MTFC	PRT	MTFC											
	XRS1	C109/B5	CM	MTFC					XVGB	B305/H5	DTM	MTFC												
	XRS1	D115/B5	CM	MTFC					X11	C704/A0	OR	ORMC	CM											
	XRS1	D415/H6	CM	MTFC					X11	C704/A2	MTFC	CM	MTFC											
	XS	C109/A5	CM	MTFC					0	C150/A5-D5	AMRST	SR												
	XS	C207/B2	OSC	CM					0	C616/G9	OS	MFCS												
	XS	C207/D8	CM	MTFC					0	D110/G9	OS	MFCS												
	XS	D115/A5	CM	MTFC					0	D112/D9	SR	D113/D0	IR											
	XSA	C109/C5	CM	MTFC					0NN	D306/B3	MTFC	CM	TLC	TL										
	XSA	C207/B2	OSC	CM					1	C150/D5	AMRST	SR												
	XSA	C207/D8	CM	MTFC					1	C616/G9	OS	MFCS												
	XSA	D115/C5	CM	MTFC					1	D110/G9	OS	MFCS												
	XSL	B207/G7	DTM	MTFC					1	D112/D9	SR	D113/D0	IR											
	XSL	B423/F8	DTM	MTFC					1SE	C216/A1	TL	TLC	MTFC	TL										
	XSL	C533/F4	MTFC	CM					1SE	D306/B3	MTFC	CM	TLC	TL										
	XSL	D625/F4	CM	MTFC					10	C616/G9	OS	MFCS												
	XSS	C109/C5	CM	MTFC					10	D110/G9	OS	MFCS												
	XSS	D115/C5	CM	MTFC					10	D112/D9	SR	D113/D0	IR											
	XT	C109/D7	CM	MTFC					10LV	B410/E1	DTM	TLC	CM											
	XT	C110/F4	MTFC	CM					10LV	C520/E1	TLC	CM												
	XT	D115/E7	CM	MTFC					11	D612/E1	TLC	CM												
	XTB	D208/H4	CM	MTFC					11	B603/E5	OR	PRTC	MTFC	MTFC	ORMC	MTFC	OR							
	XTB1	C308/H8	CM	MTFC					12LV	C110/E3	MTFC	CM												
	XTB1	C109/C5	CM	MTFC					12LV	B410/F1	DTM	TLC	CM											
	XTB1	D115/C5	CM	MTFC					12LV	C520/E1	TLC	CM												
	XTC	B207/A7	MTFC	DTM					12LV	D612/E1	TLC	CM												
	XTC1	B207/A7	MTFC	DTM					2	C150/D5	AMRST	SR												
	XTG	C309/G6	CM	MTFC					2	C616/G9	OS	MFCS												
	XTG1	B207/B7	DTM	MTFC					2	D110/G9	OS	MFCS												
	XTG1	B209/H6	DTM	MTFC					2	D112/D9	SR	D113/D0	IR											
	XTG1	C109/C5	CM	MTFC					2P	B429/F4	MTFC	DTM	TLC	OR										
	XTG1	C309/H6	CM	MTFC					2P	B503/F6	OR	TLC	DTM											
	XTG1	D115/D5	CM	MTFC					2SA	C216/B1	TL	TLC	CM	MTFC	TL									
	XTRK	B106/H2	MTFC	DTM					2SA	D306/C3	MTFC	CM	MTFC	CM	MTFC	TL								
	XTRK	B207/G7	DTM	MTFC					3NA	C216/B1	TL	TLC	CM	MTFC	TL									
	XTRK	C108/E1	MTFC	CM					4	D306/C3	MTFC	CM	MTFC	CM	MTFC	TL								
	XTRK	C109/C7	CM	MTFC					4	C150/D5	AMRST	SR												
	XTRK	D115/C7	CM	MTFC					4	C616/G9	OS	MFCS												
	XTRK	D210/F1	CM	MTFC					4	D110/G9	OS	MFCS												
	XTRL	B106/A2	MTFC	DTM					4	D112/D9	SR	D113/D0	IR											
	XTRL	B207/H7	DTM	MTFC					4DG	C212/F9	OS	OSC	CM	MTFC	TL									
	XTRL	C107/A2	MTFC	CM					4NE	C216/B1	TL	TLC	CM	MTFC	TL									
	XTRL	C109/D7	CM	MTFC					4NE	D306/D3	MTFC	CM	MTFC	CM	MTFC	TL								
	XTRL	C110/F4	MTFC	CM					5DG	C212/F9	OS	OSC	CM	MTFC	TL									
	XTRL	D115/D7	CM	MTFC					5ST	C216/C1	TL	TLC	CM	MTFC	TL									
	XTRL	D207/A2	CM	MTFC					5ST	D306/D3	MTFC	CM	MTFC	CM	MTFC	TL								
	XTRL	D208/G4	CM	MTFC					6NT	C216/C1	TL	TLC	CM	MTFC	TL									
	XTS	B207/F7	DTM	MTFC					7	D306/E3	MTFC	CM	MTFC	CM	MTFC	TL								
	XTS	B417/H0	MTFC	DTM					7	C150/D5	AMRST	SR												
	XTS	C117/G5	CM	MTFC					7	C616/G9	OS	MFCS												
	XTS	C527/H0	MTFC	CM					7	D110/G9	OS	MFCS												
	XTS	D115/G5	CM	MTFC					7	D112/D9	SR	D113/D0	IR											
	XTS1	D619/H0	CM	MTFC					7RN	C216/D1	TL	TLC	CM	MTFC	TL									
	XTS1	B207/F7	DTM	MTFC					7RN	D306/E3	MTFC	CM	MTFC	CM	MTFC	TL								
	XTS1	B407/H0	DTM	MTFC					8SP	C216/D1	TL	TLC	CM	MTFC	TL									
	XTS1	C109/A5	CM	MTFC					8SP	D306/F3	MTFC	CM	TLC	MTFC	TL									
	XTS1	C527/H0	CM	MTFC					9NP	C216/E1	MTFC	CM	TLC	MTFC	TL									
H		ISSUE		DWG SIZE		LEAD INDEX																	H	
		5		C2																				
A410		SFD-10-01				BELL LABORATORIES																		
PRINTED IN U.S.A.																								

[illegible]

ESTABLISHING DIALING CONNECTION

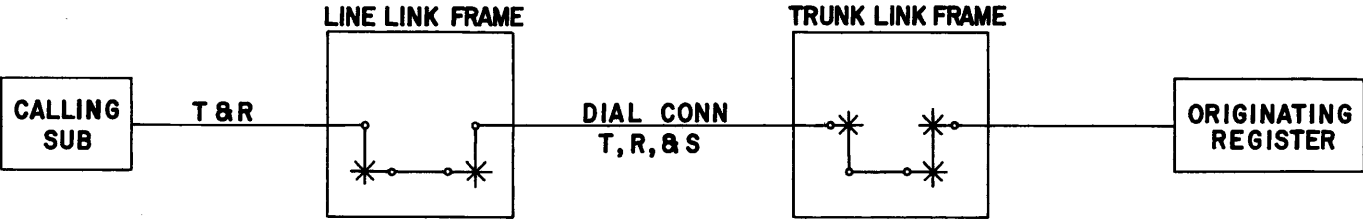


INDEX	
PAGE NO.	TITLE
B001	PART B0-DIAL TONE TROUBLE CARD ANALYSIS
B002	FLOW CHART FOR ANALYSIS OF TROUBLE CARD FOR DIAL TONE CLASS OF CALL
B003	SEQUENCE CHART-DIAL TONE MARKER TROUBLE ANALYSIS
B004	SEQUENCE CHART- PART 1 OF DIAL TONE MARKER
B005	SEQUENCE CHART - PART 2 OF DIAL TONE MARKER
B006	SEQUENCE CHART - PART 3 OF DIAL TONE MARKER
B007	SEQUENCE CHART-DIAL TONE MARKER FIRST RETEST AND RECYCLE
B008	SEQUENCE CHART - DIAL TONE MARKER 2ND RETEST AND ROUTE ADVANCE
B009	FLOW CHART SHOWING JUNCTOR RETEST, RECYCLE, AND ROUTE ADVANCE

CAUTION!
DUE TO THE SIMPLIFIED NATURE OF THIS DOCUMENT, INFORMATION SHOWN MAY NOT BE COMPLETE.


SFD-10-01-B001

A B C D E F G H J K L M N P Q R S T U V W X Y Z AA AB AC AD AE


PART 1 OF DIAL TONE MARKER
TROUBLE ANALYSIS SEQUENCE CHART
(DETAILED SEQUENCE CHART B004)
(SEE NOTE 3)

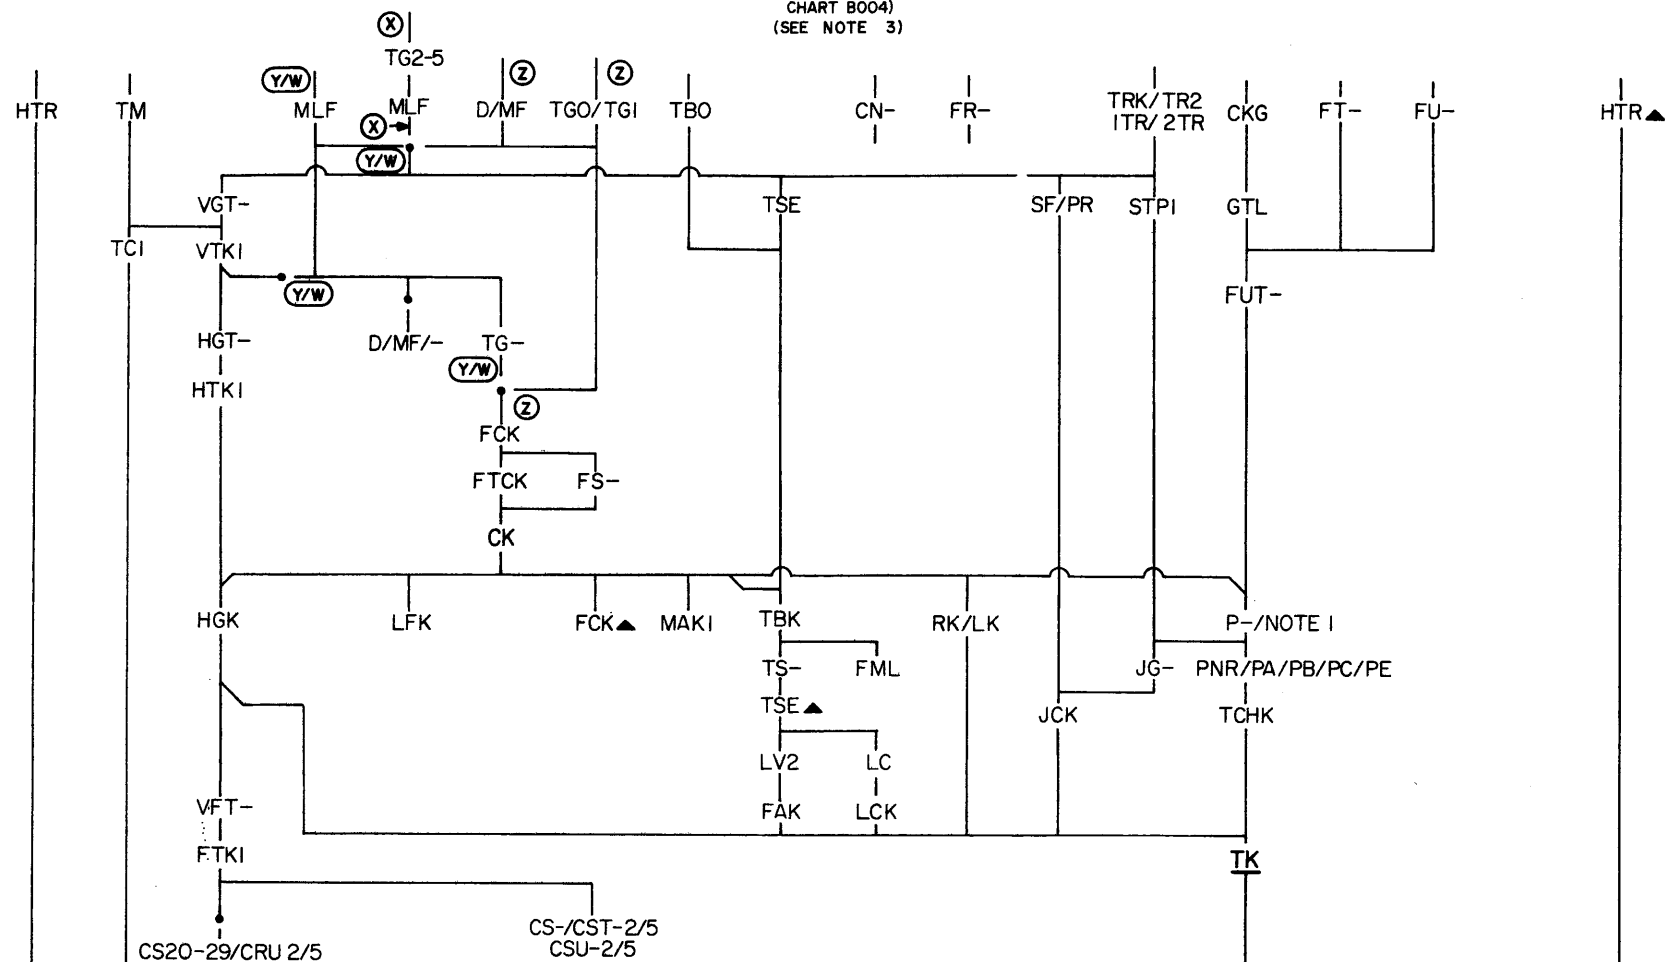

PART 2 OF DIAL TONE MARKER
SEQUENCE CHART
(DETAILED SEQUENCE CHART B005)

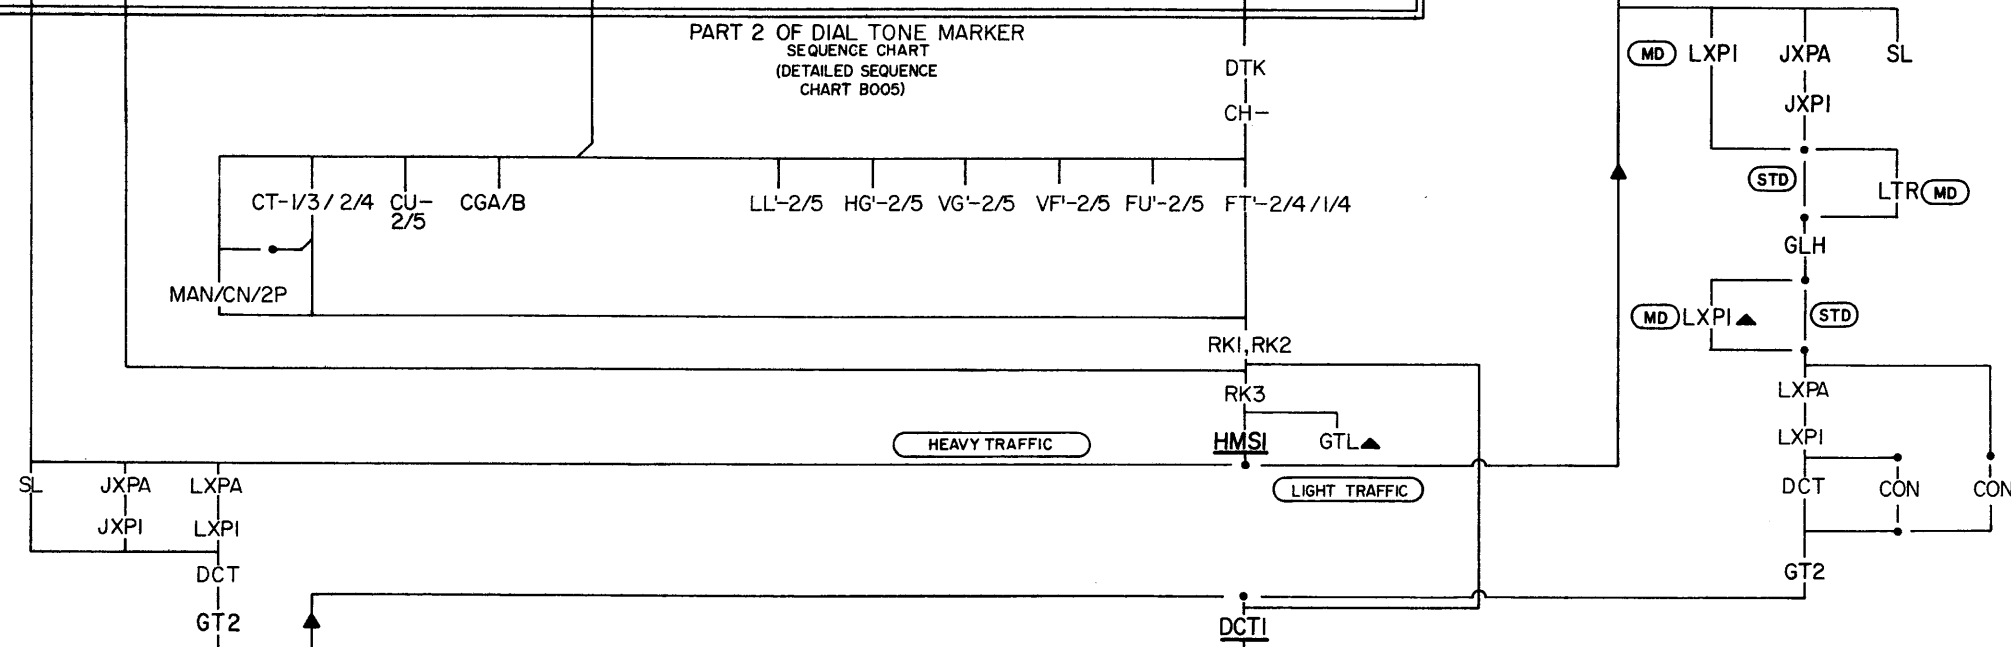

PART 3 OF DIAL TONE MARKER
SEQUENCE CHART
(DETAILED SEQUENCE CHART B006)

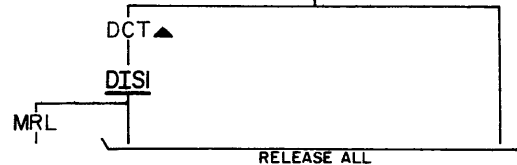

SHEET NOTES:

1. P- DESIGNATIONS MAY OR MAY NOT BE PERFORMED
DEPENDING ON OFFICE SIZE.

ALTERNATE OPERATIONS		OPTION
1 OR 2 REGISTER GROUPS	ALL LINES ON LL USE SAME REGISTER GROUP	Z
	LINES ON LL DO NOT ALL USE SAME REGISTER GROUP	Y
MORE THAN 2 REGISTER GROUPS	ALL LINES ON LL USE SAME REGISTER GROUP	Z,X
	LINES ON LL DO NOT ALL USE SAME REGISTER GROUP	W

3. REFER TO SHEET A303 AND SCD-B0-2.1 FOR DESCRIPTION OF
USE OF THIS TROUBLE ANALYSIS SEQUENCE CHART.

DRAWING
ISSUE

ISSUE

4

SEQUENCE CHART
DIAL TONE MARKER
TROUBLE ANALYSIS

SFD-10-01-B003

BELL TELEPHONE LABORATORIES
INCORPORATED

6S


PRINTED IN U.S.A.

SFD-10-01-B003

11719
GULLIVE PRESS, INC. ALBANY, N.Y.

6-7481-B (8-68)

A	B	C	D	E	F	G	H	J	K	L	M	N	P	Q	R	S	T	U	V	W	X	Y	Z	AA	AB	AC	AD	AE
---	---	---	---	---	---	---	---	---	---	---	---	---	---	---	---	---	---	---	---	---	---	---	---	----	----	----	----	----

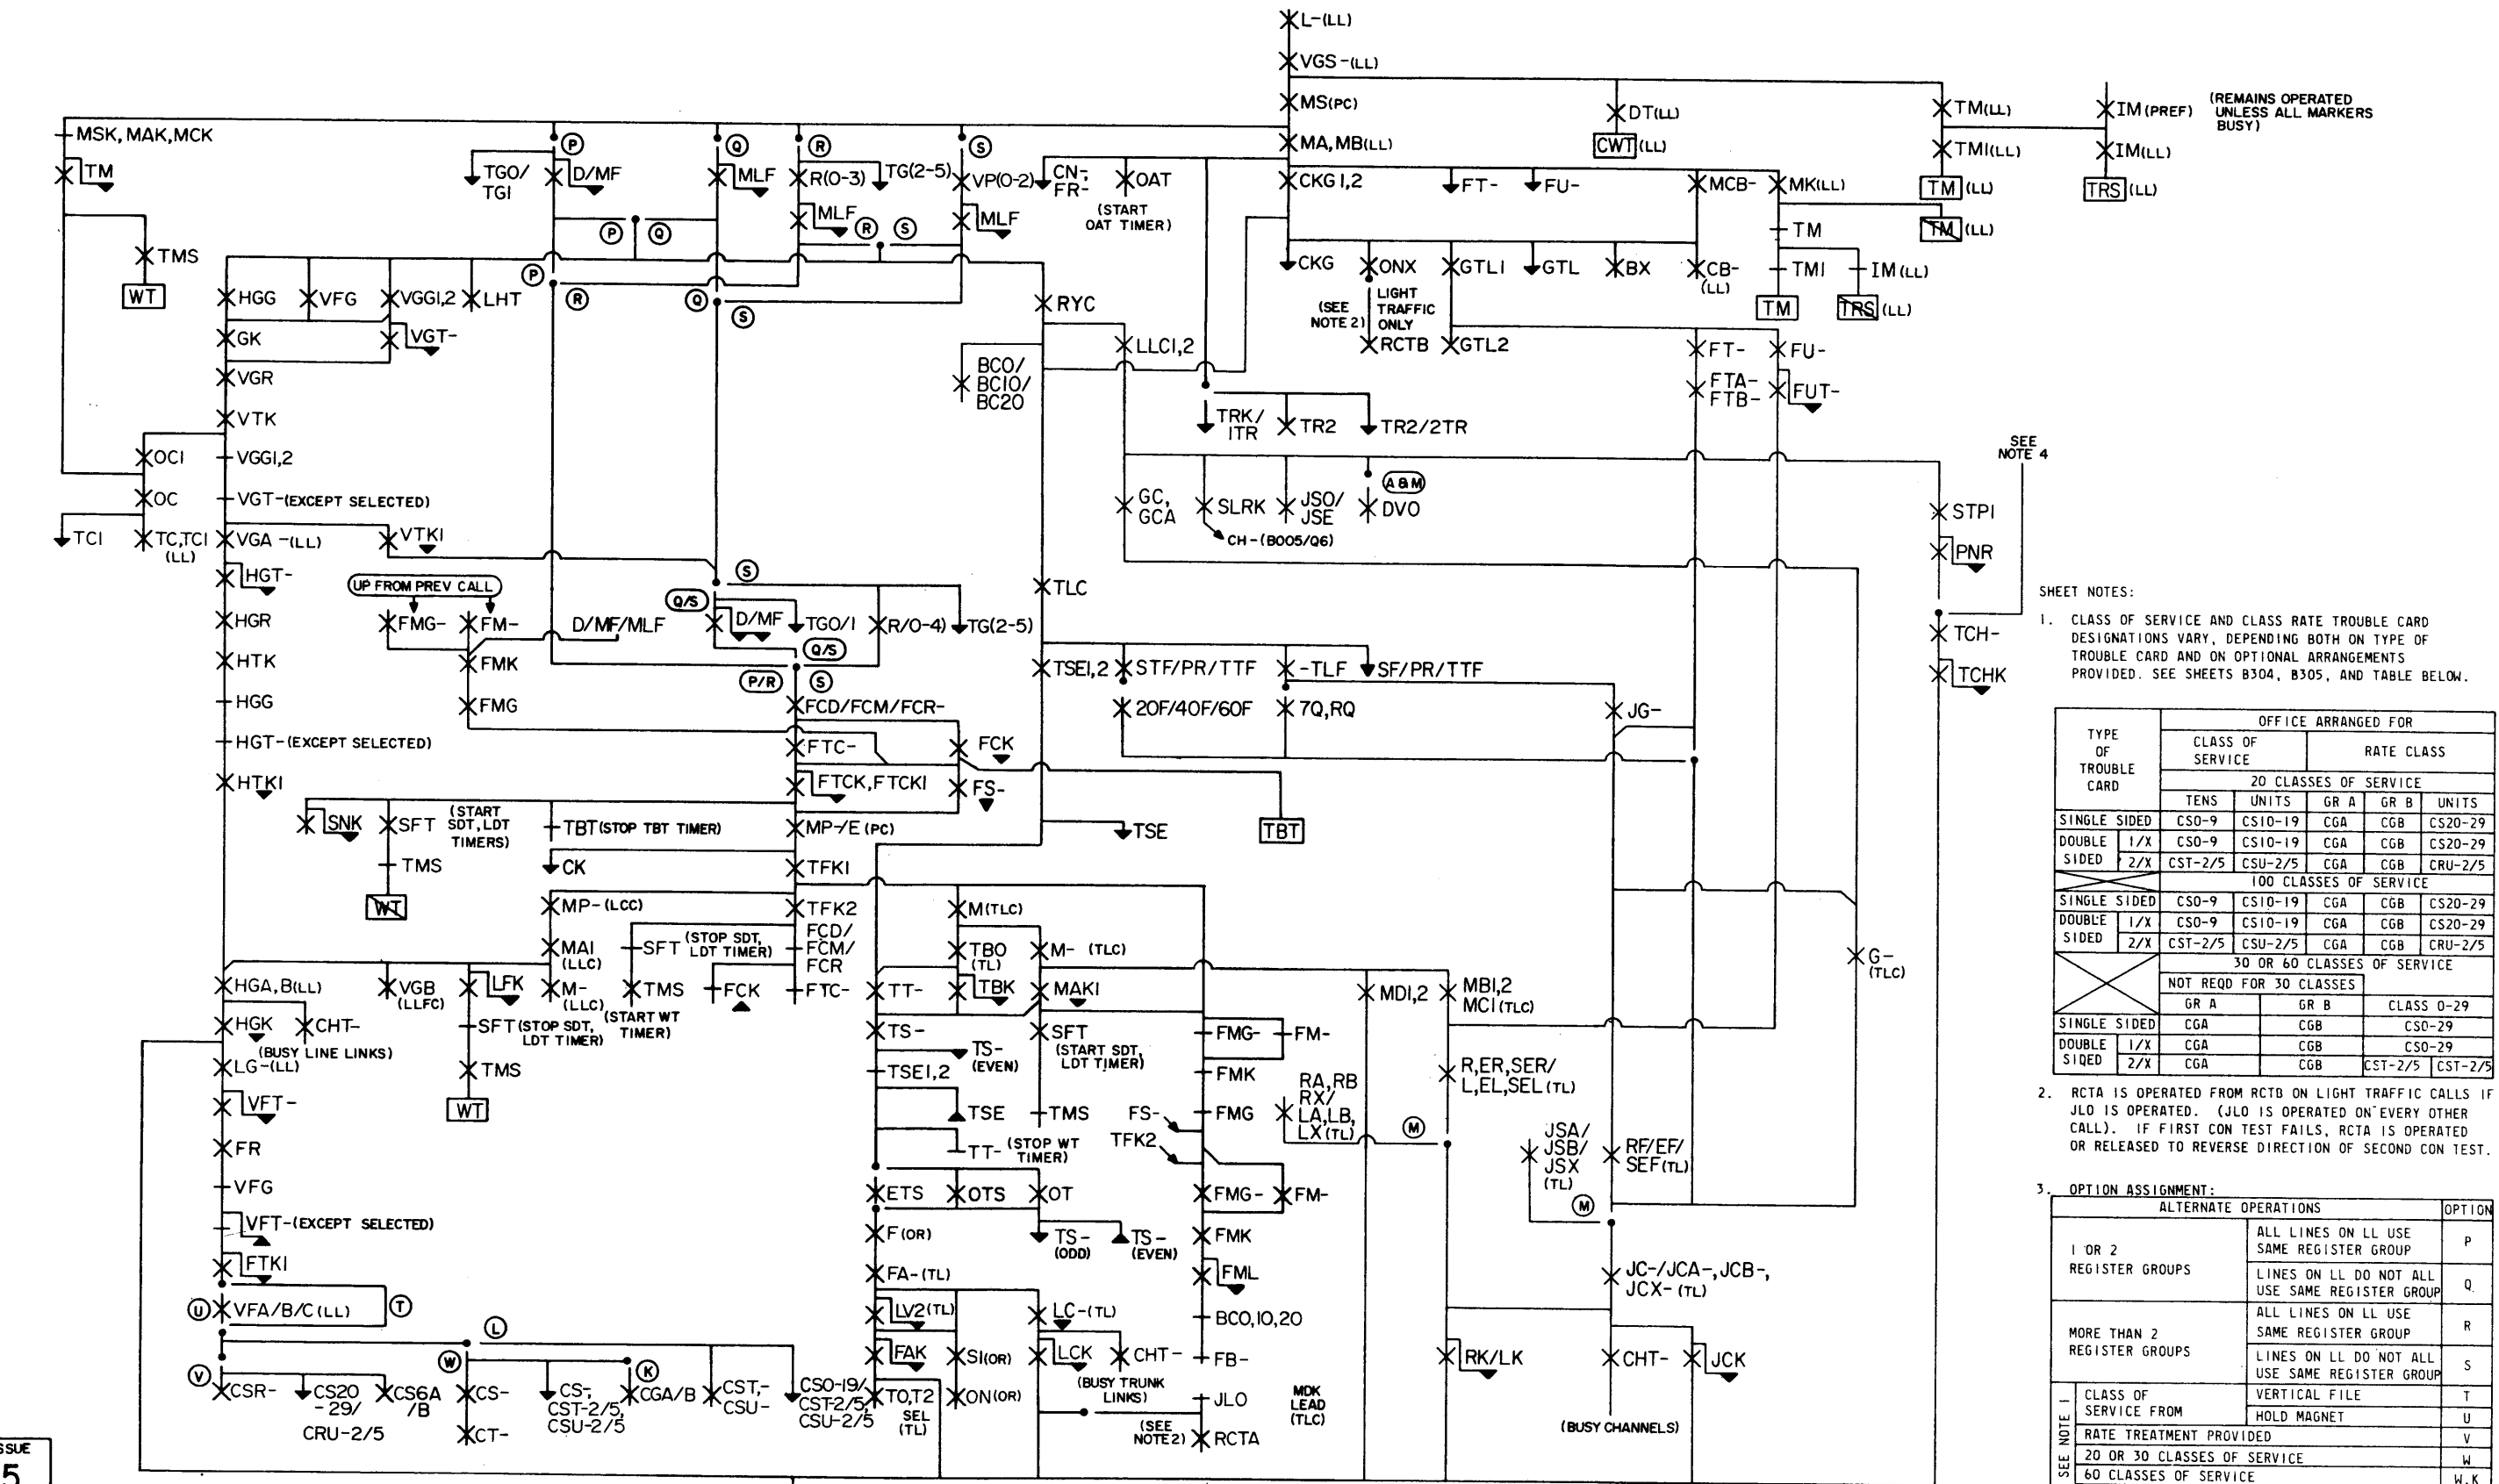


TYPE OF TROUBLE CARD		OFFICE ARRANGED FOR				
		CLASS OF SERVICE		RATE CLASS		
		20 CLASSES OF SERVICE				
		TENS	UNITS	GR A	GR B	UNITS
SINGLE SIDED		CS0-9	CS10-19	CGA	CGB	CS20-29
DOUBLE SIDED	1/X	CS0-9	CS10-19	CGA	CGB	CS20-29
	2/X	CST-2/5	CSU-2/5	CGA	CGB	CRU-2/5
		100 CLASSES OF SERVICE				
SINGLE SIDED		CS0-9	CS10-19	CGA	CGB	CS20-29
DOUBLE SIDED	1/X	CS0-9	CS10-19	CGA	CGB	CS20-29
	2/X	CST-2/5	CSU-2/5	CGA	CGB	CRU-2/5
		30 OR 60 CLASSES OF SERVICE				
		NOT REQD FOR 30 CLASSES				
		GR A	GR B	CLASS 0-29		
SINGLE SIDED		CGA	CGB	CS0-29		
DOUBLE SIDED	1/X	CGA	CGB	CS0-29		
	2/X	CGA	CGB	CST-2/5	CST-2/5	

ALTERNATE OPERATIONS			OPTION
1 OR 2 REGISTER GROUPS	ALL LINES ON LL USE SAME REGISTER GROUP		P
	LINES ON LL DO NOT ALL USE SAME REGISTER GROUP		Q
MORE THAN 2 REGISTER GROUPS	ALL LINES ON LL USE SAME REGISTER GROUP		R
	LINES ON LL DO NOT ALL USE SAME REGISTER GROUP		S
SEE NOTE 1	CLASS OF SERVICE FROM	VERTICAL FILE	T
		HOLD MAGNET	U
	RATE TREATMENT PROVIDED		V
	20 OR 30 CLASSES OF SERVICE		W
	60 CLASSES OF SERVICE		W,K
	100 CLASSES OF SERVICE		L
TRUNK LINK FRAME (SD-27879-01)			M

1-3 (10-71)

FROM
BOO4/K38

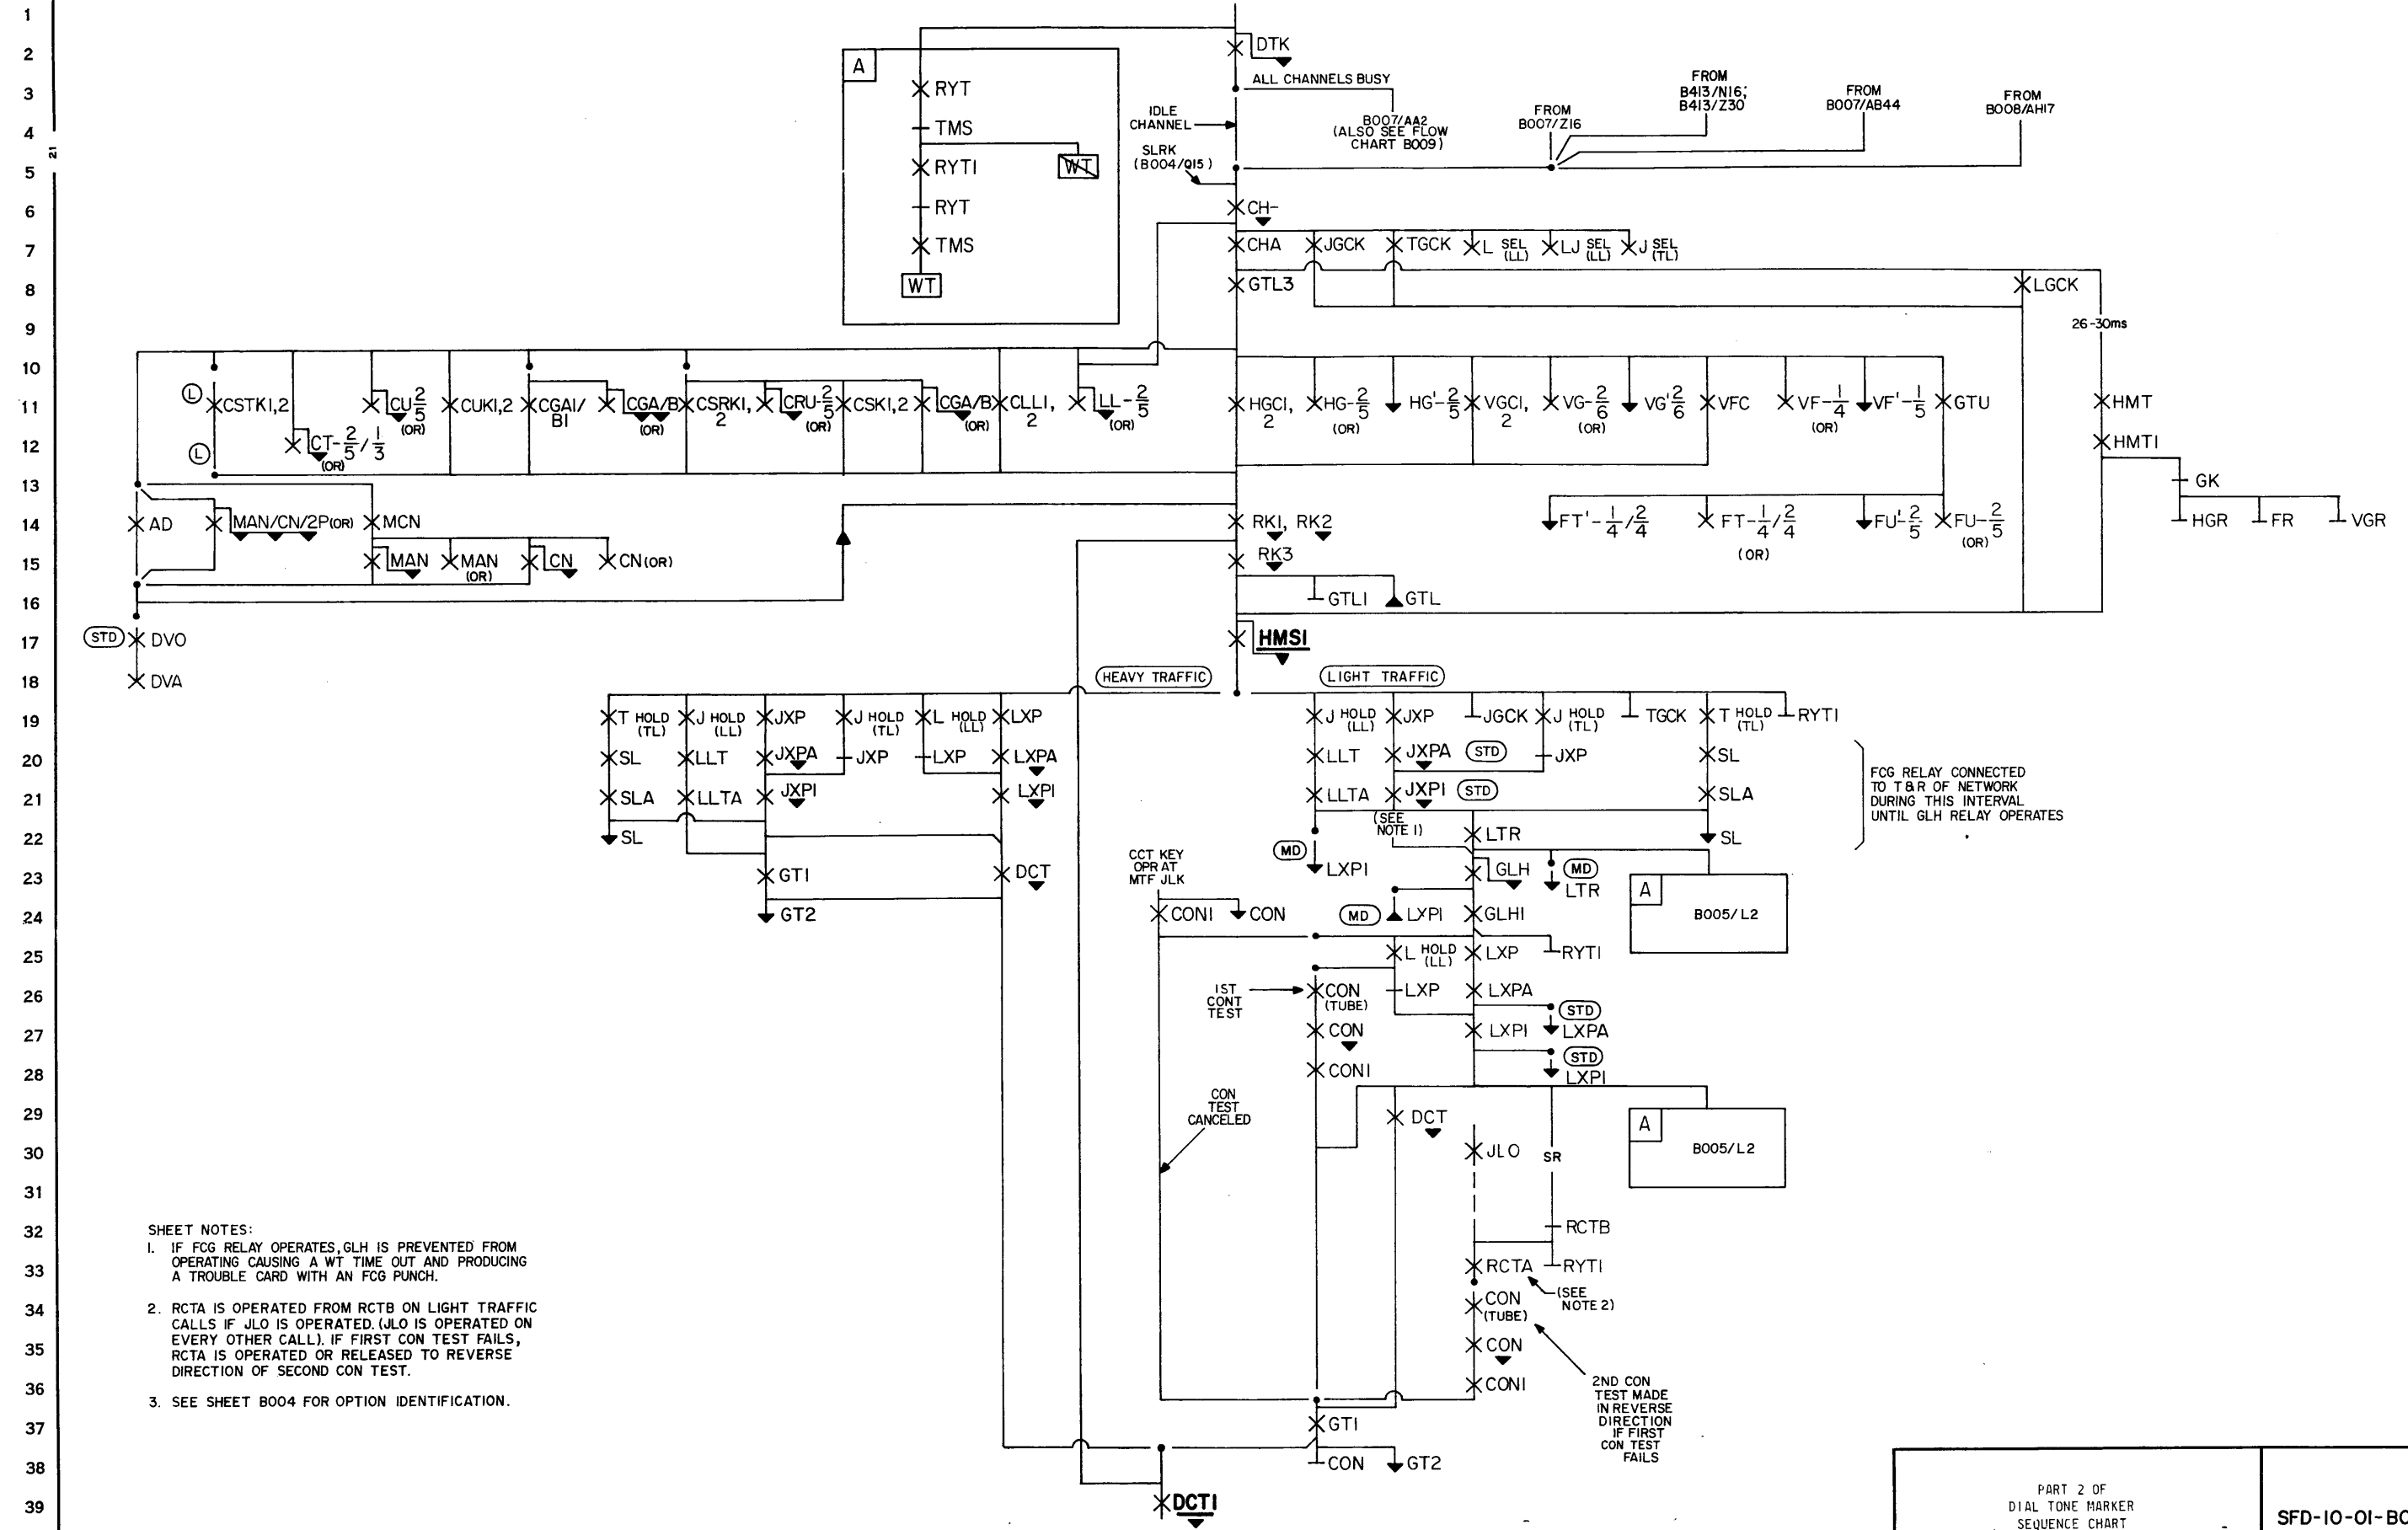


2ND CON
TEST MADE
IN REVERSE
DIRECTION
IF FIRST
CON TEST
FAILS

PRINTED IN U.S.A.

SSUE
4

PART 3
DIAL TONE MARKER SEQUENCE CHART

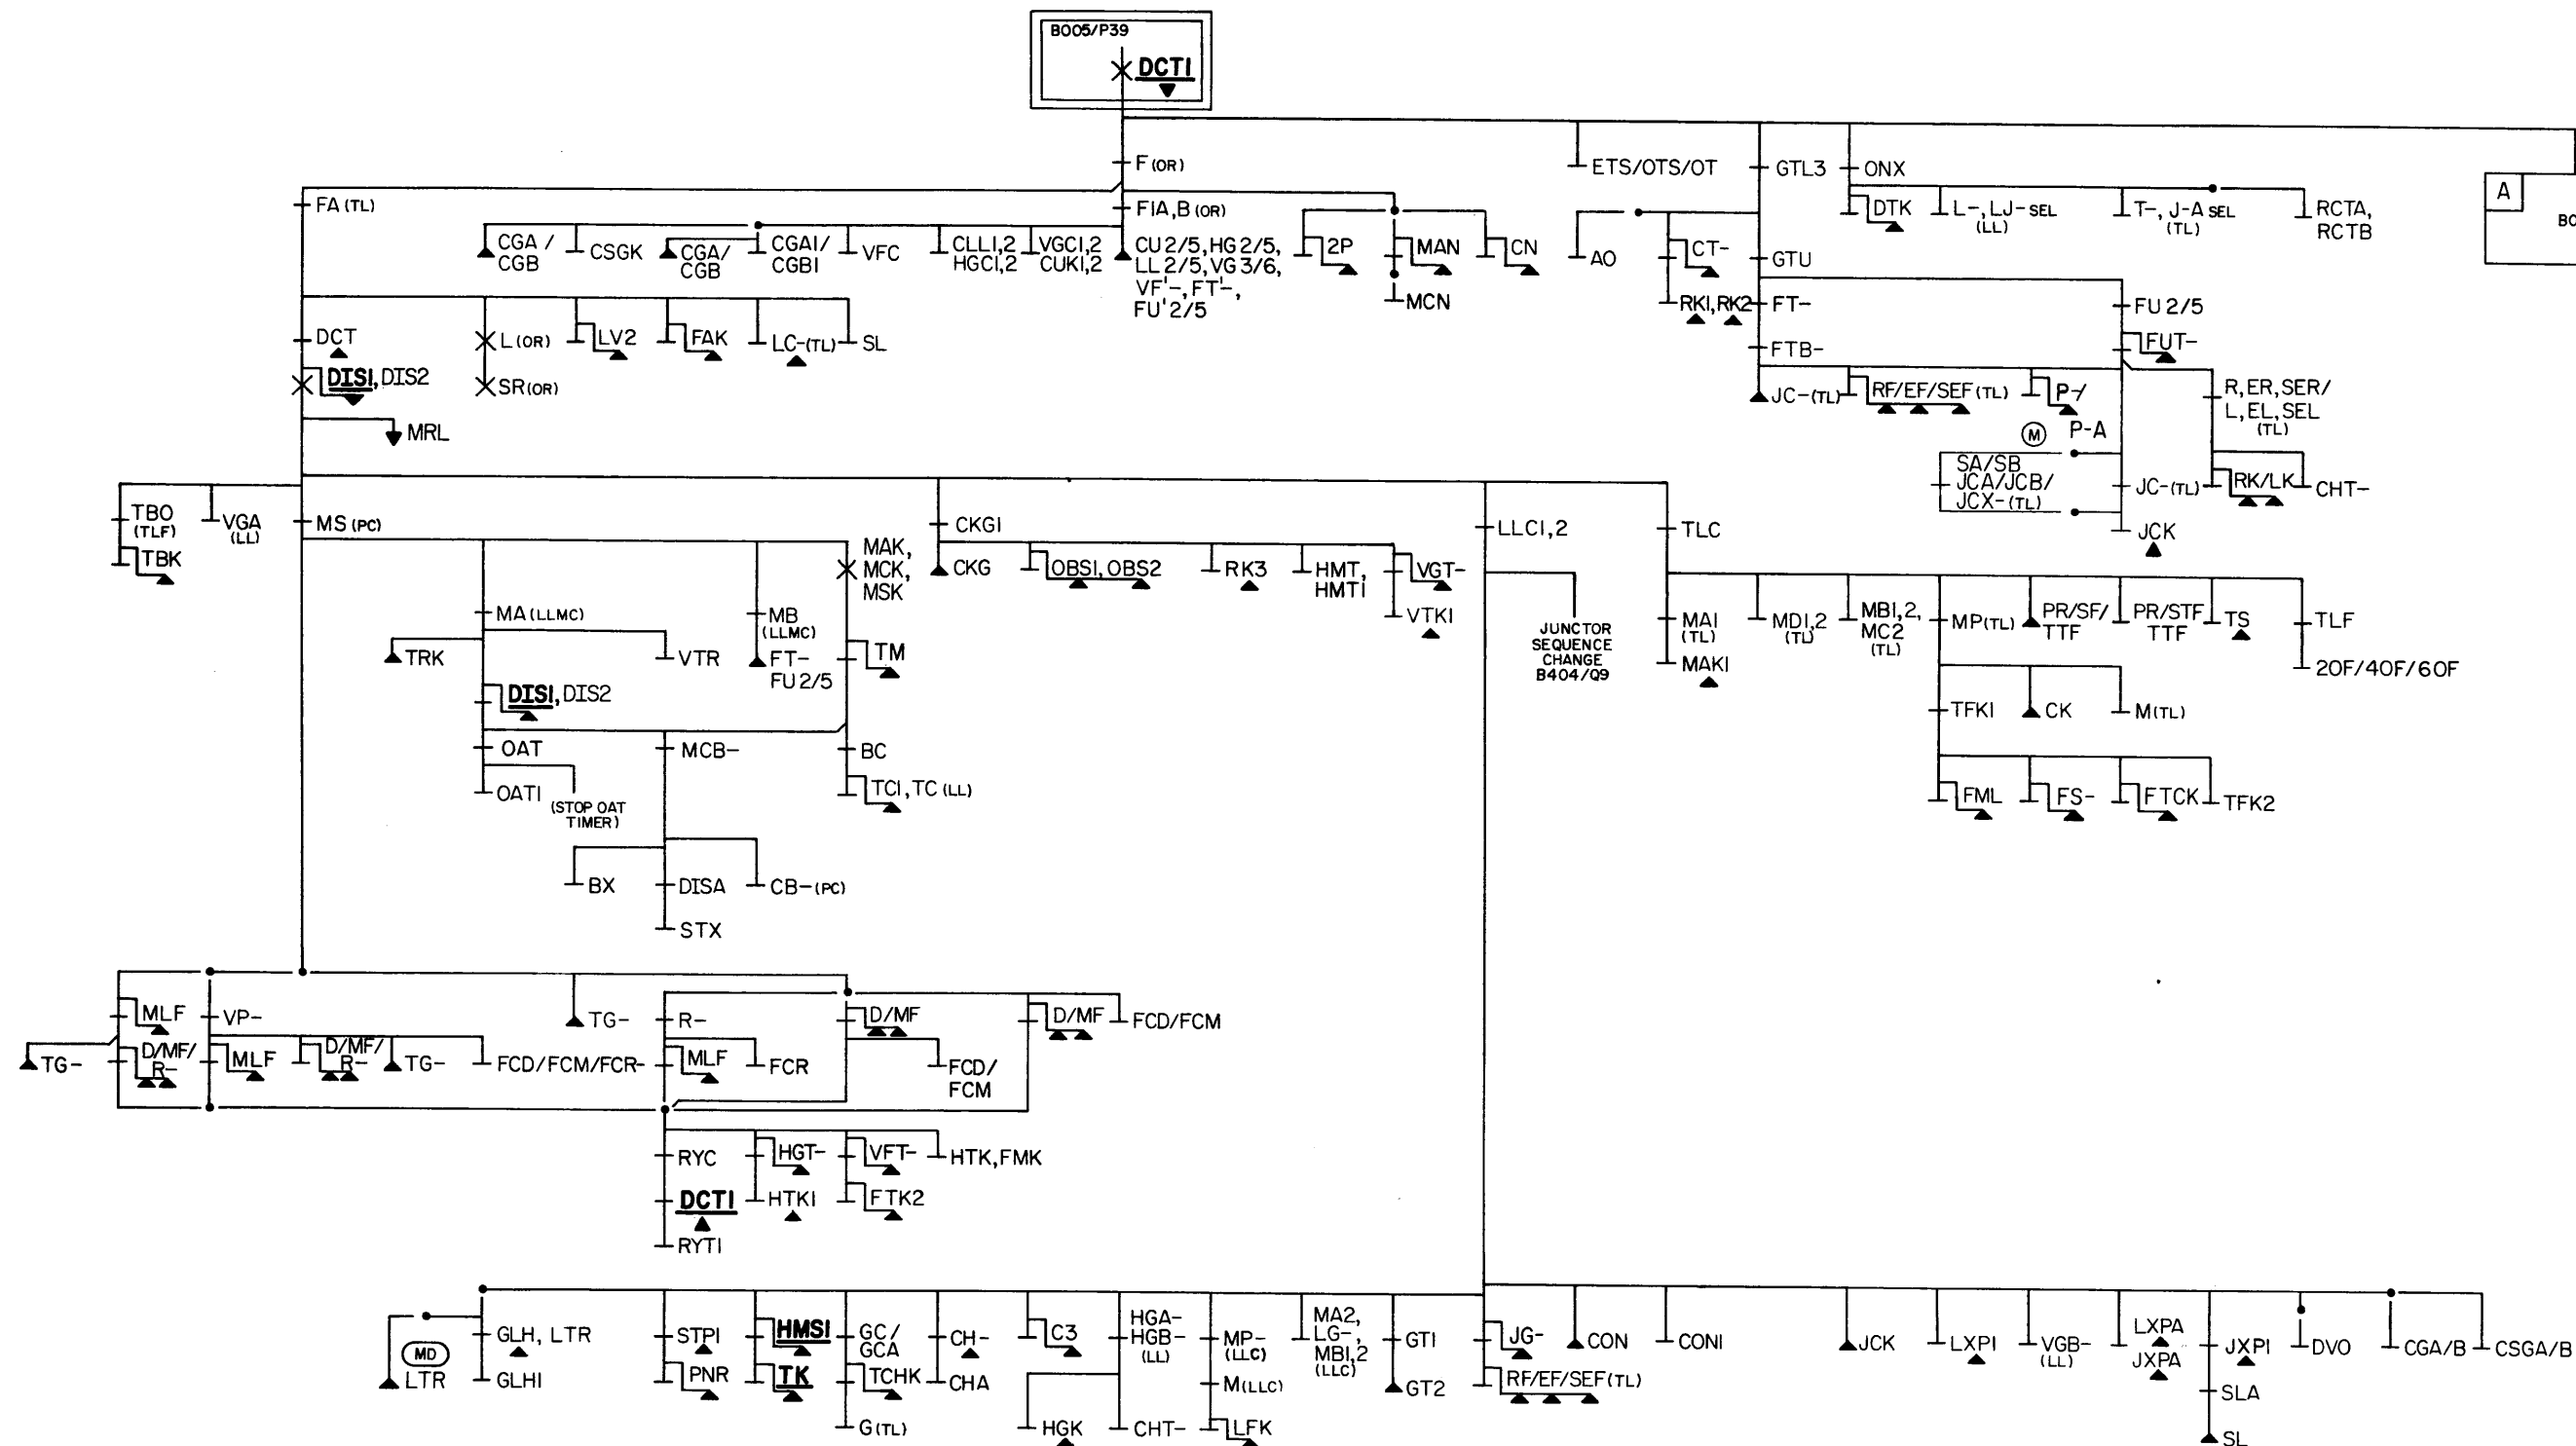

SHEET NOTES:
1. OPTION ASSIGNMENT:
(M) TRUNK LINK FRAME (SD-27879-01)

ISSUE
4

SFD-10-01-B006

PART 3 OF
DIAL TONE MARKER
SEQUENCE CHART

DATE
6S

BELL TELEPHONE LABORATORIES
INCORPORATED

SFD-10-01-B006

PART 4 FIRST JUNCTOR RETEST

(FIRST JUNCTOR RETEST)

(RECYCLE)

SHEET NOTES:

1. OPTION ASSIGNMENTS:

OPTION	FEATURE OR OPTION
M	TRUNK LINK FRAME (SD-27879-01)
Q	HEAVY TRAFFIC OPR
R	LIGHT TRAFFIC OPR
S	STD HIGH SPEED HOLD
T	MD MAGNET OPR
U	WHEN OVER 30 CLASS OF SERVICE ARE PROVIDED

DIAL TONE MARKER
FIRST RETEST AND RECYCLE
SEQUENCE CHART

BELL TELEPHONE LABORATORIES
INCORPORATED

6S


SFD-10-01-B007


PRINTED IN U. S. A.

SFD-10-01-B007


ISSUE
4

Diagram illustrating a 2-wire bus system with two channels, TK and DTK, and a common return line CH. The diagram shows a vertical bus line with two channels, TK and DTK, and a common return line CH. The text "ONE OR MORE IDLE CHANNELS" is written between the two channels. The address "B007/R43" is shown next to the DTK channel, and "B005/L2" is shown next to the CH channel.

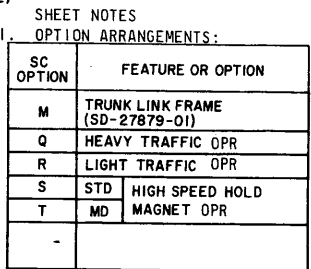

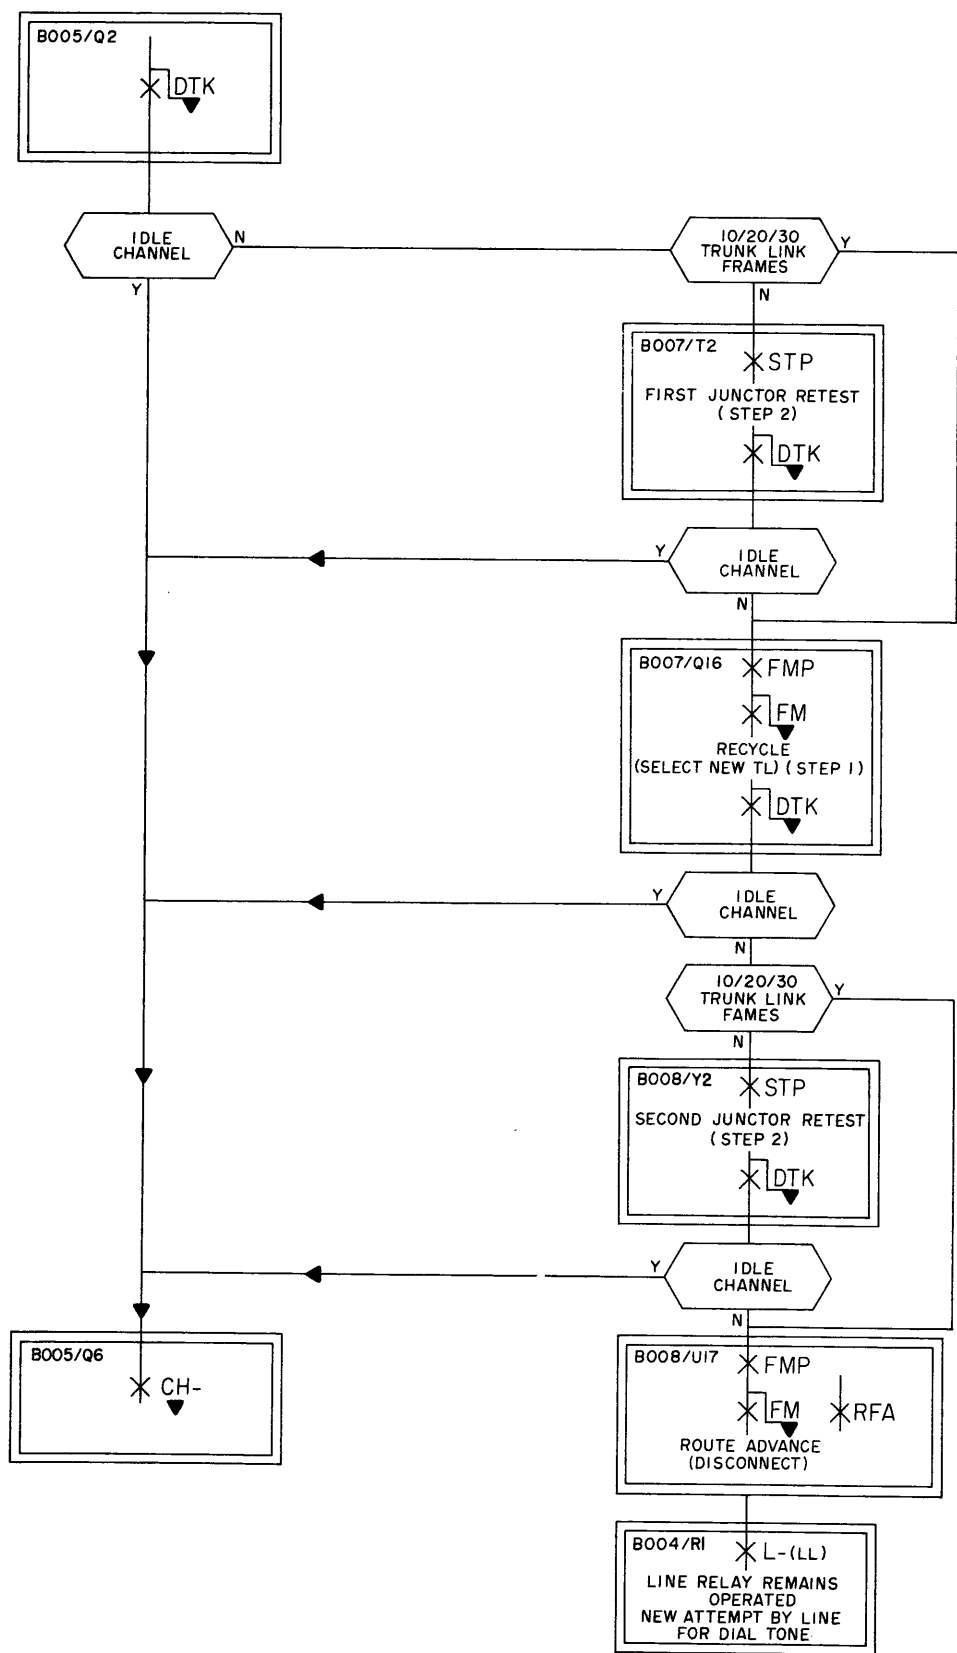

ESTABLISHING DIALING CONNECTION

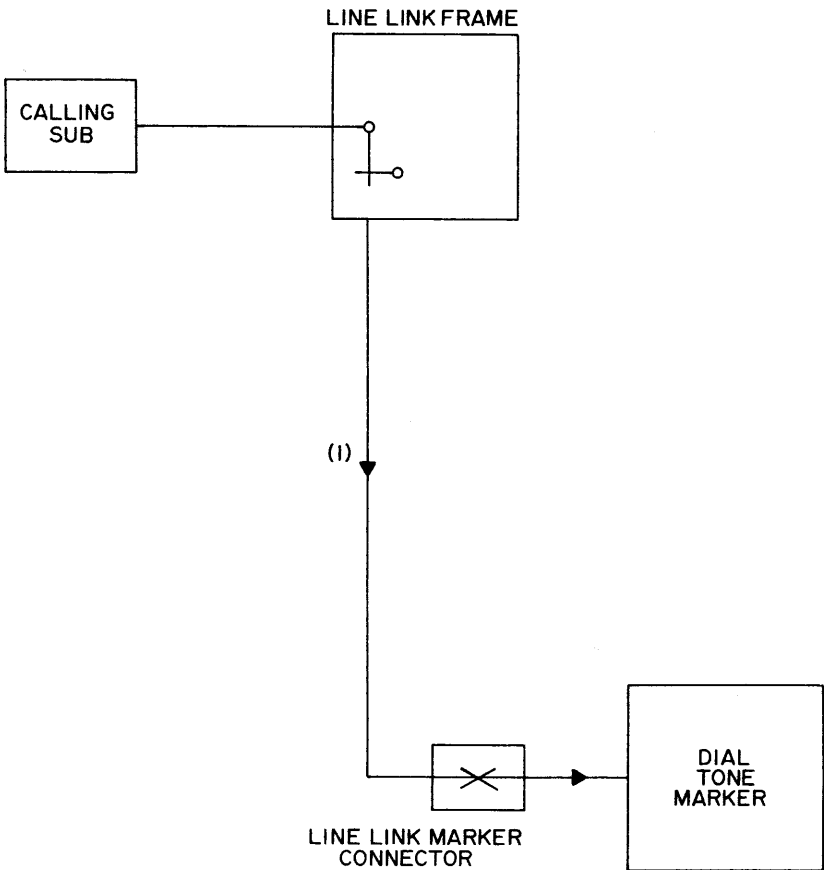

INDEX	
PAGE NO.	TITLE
B101	PART B1-DIAL TONE MARKER INPUT
B102	DIAL TONE MARKER PREFERENCE AND SEIZURE
B103	DIAL TONE MARKER PREFERENCE AND SEIZURE
B104	SEIZURE OF DIAL TONE MARKER AND INITIAL INPUT TO MARKER
B105	TYPE OF ORIGINATING REGISTER INPUT TO DIAL TONE MARKER
B106	MISCELLANEOUS INPUTS TO DIAL TONE MARKER AND TROUBLE RELEASE CONTROLS
B107	LINE LOCATION INPUT TO MARKER
B108	VERTICAL GROUP SELECTION
B109	HORIZONTAL GROUP AND VERTICAL FILE SELECTION
B110	MAKE-BUSY AND INDICATING LEADS
B111	DIAL TONE MARKER TIMING CIRCUITS
B112	LINE LOAD CONTROL
B113	CANCELED ON DWG ISS 2
B114	LINE LINK FRAME NUMBER AUXILIARY RELAYS



CAUTION!
DUE TO THE SIMPLIFIED NATURE
OF THIS DOCUMENT, INFORMATION
SHOWN MAY NOT BE COMPLETE.

ISSUE
4

COIN LINE


MDF

LINE LINK FRAME (FIRST)

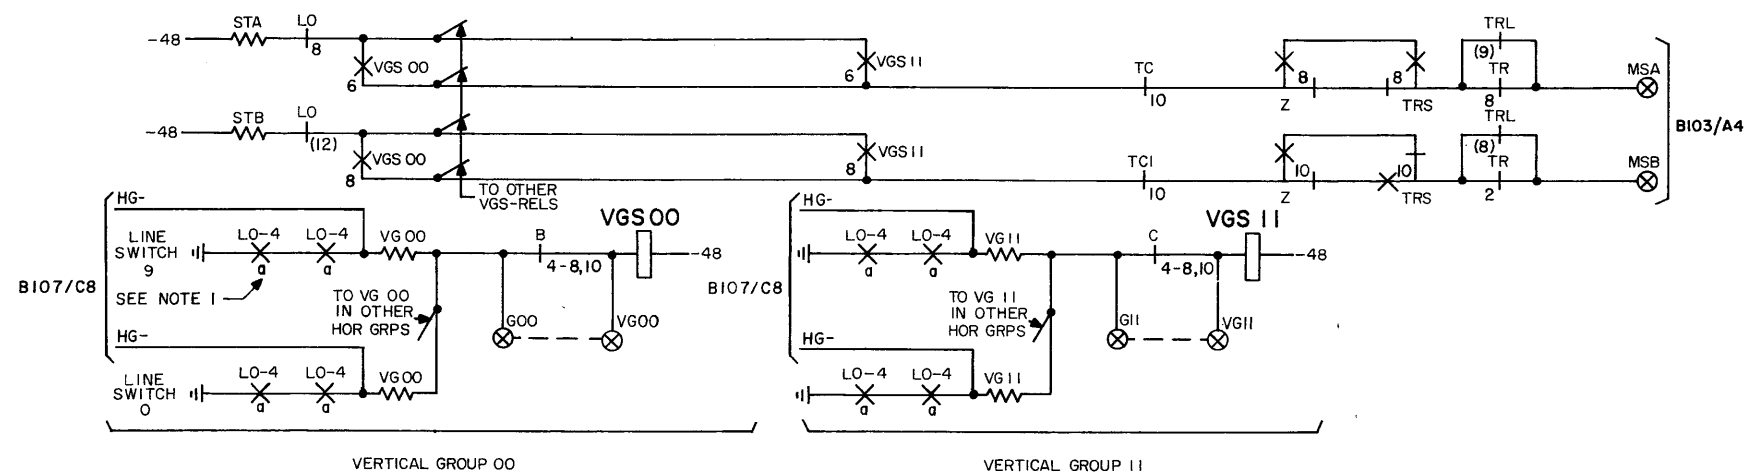
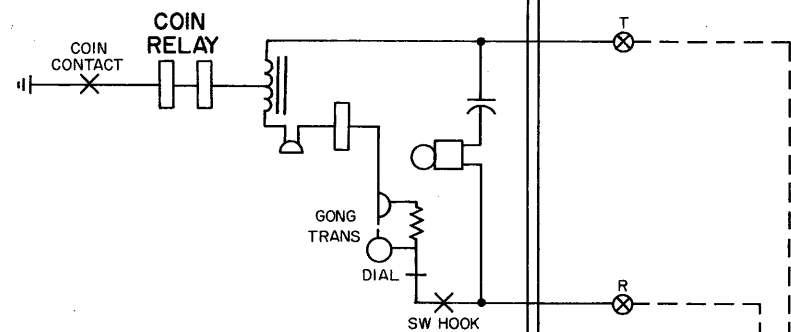


TWO PARTY TELEPHONE SETS


RING PARTY

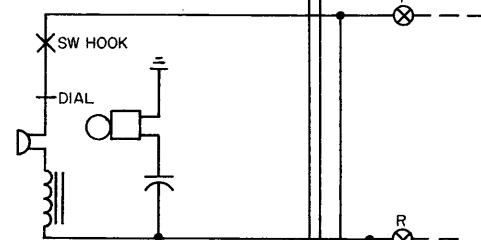

TIP PARTY

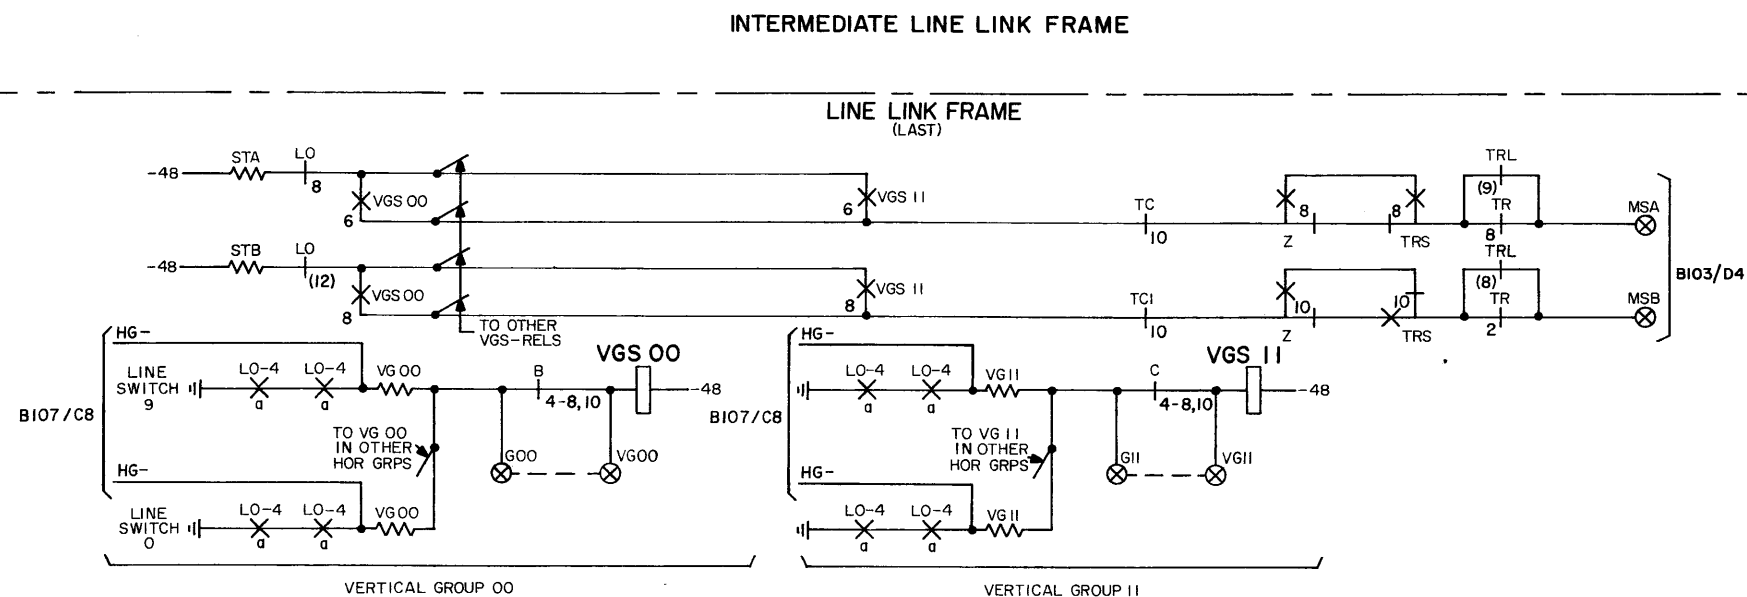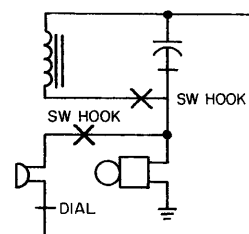


INDIVIDUAL SUBSCRIBERS TELEPHONE SETS

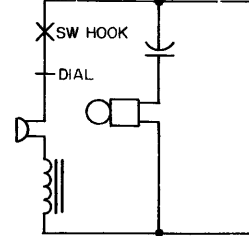

L-(HOLD) 2B
GRD REMOVED FOR GRD START COIN

LO-4
L-(HOLD) 2T
-48

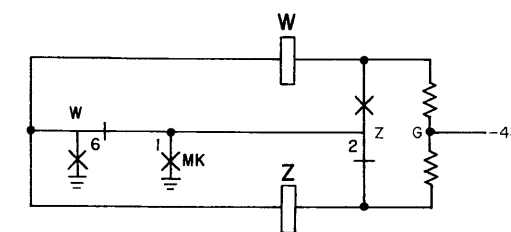

SHEET NOTES:
1. a-SEE SD-26030-01, FS 2, FOR CONTACT ARRANGEMENT.

ISSUE
3

SFD-10-01-B102

DIAL TONE MARKER
PREFERENCE AND SEIZURE


65


BELL TELEPHONE LABORATORIES
INCORPORATED

SFD-10-01-B102






SFD-10-01-B104

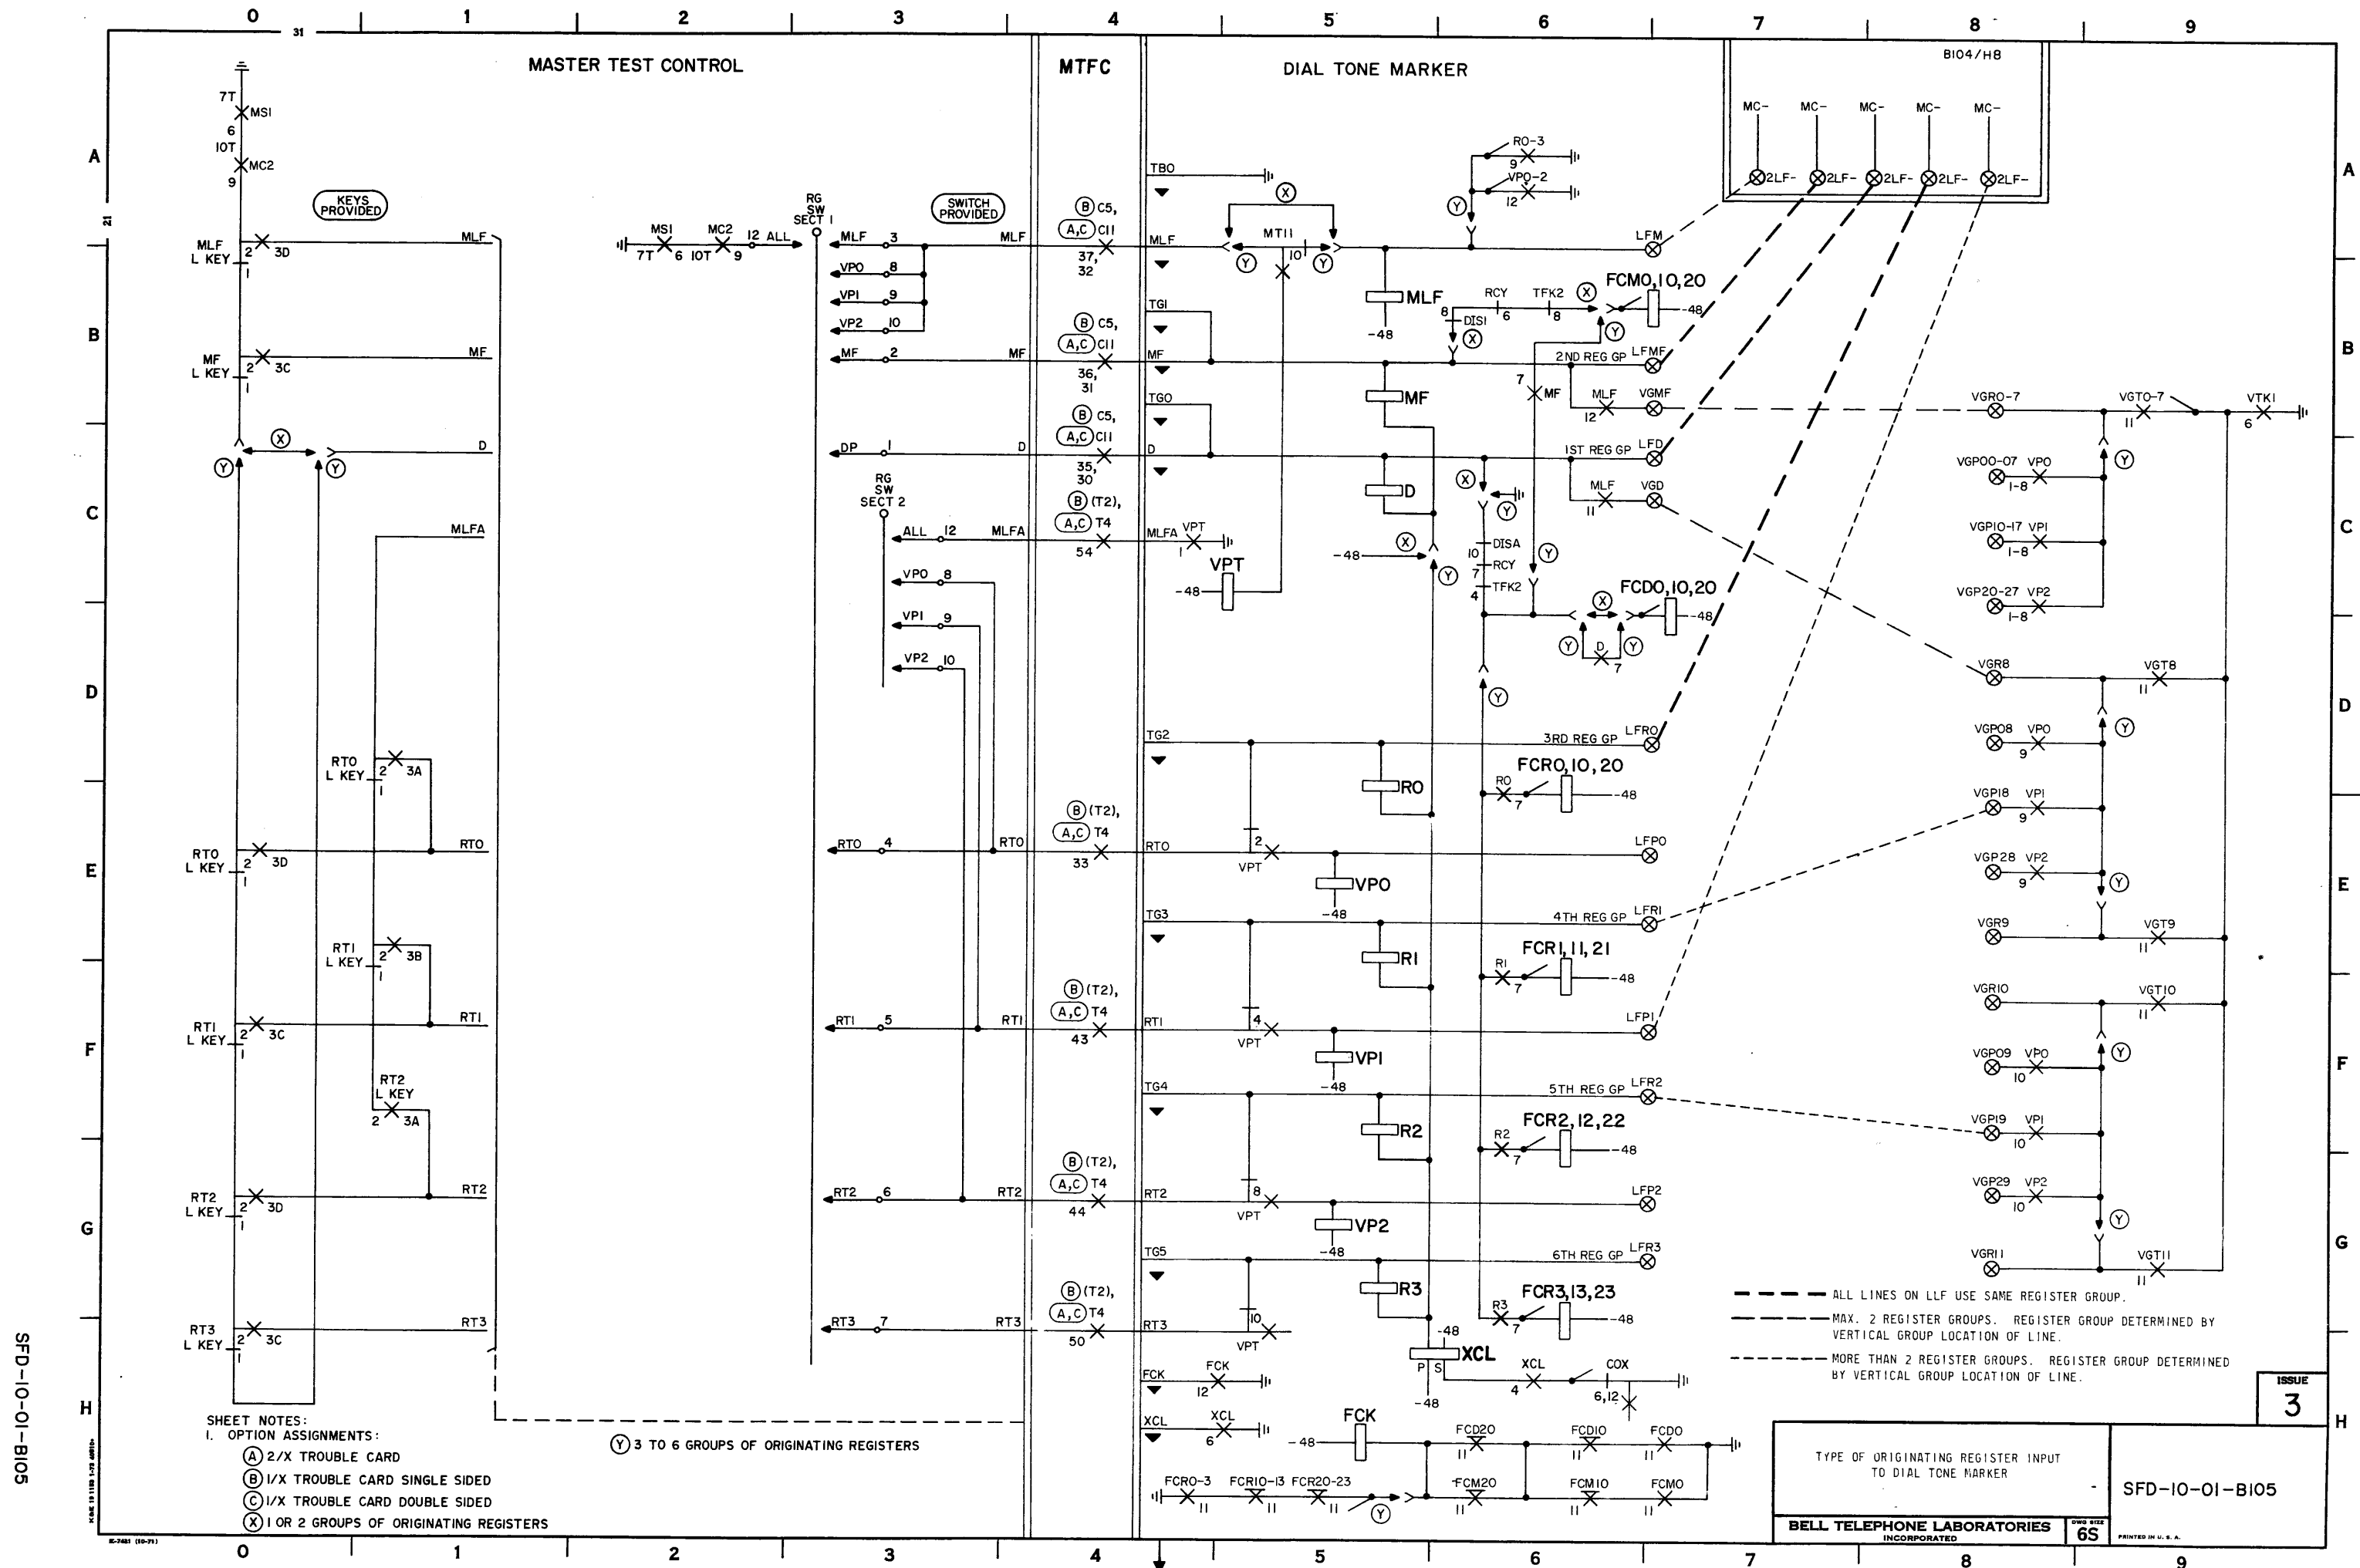



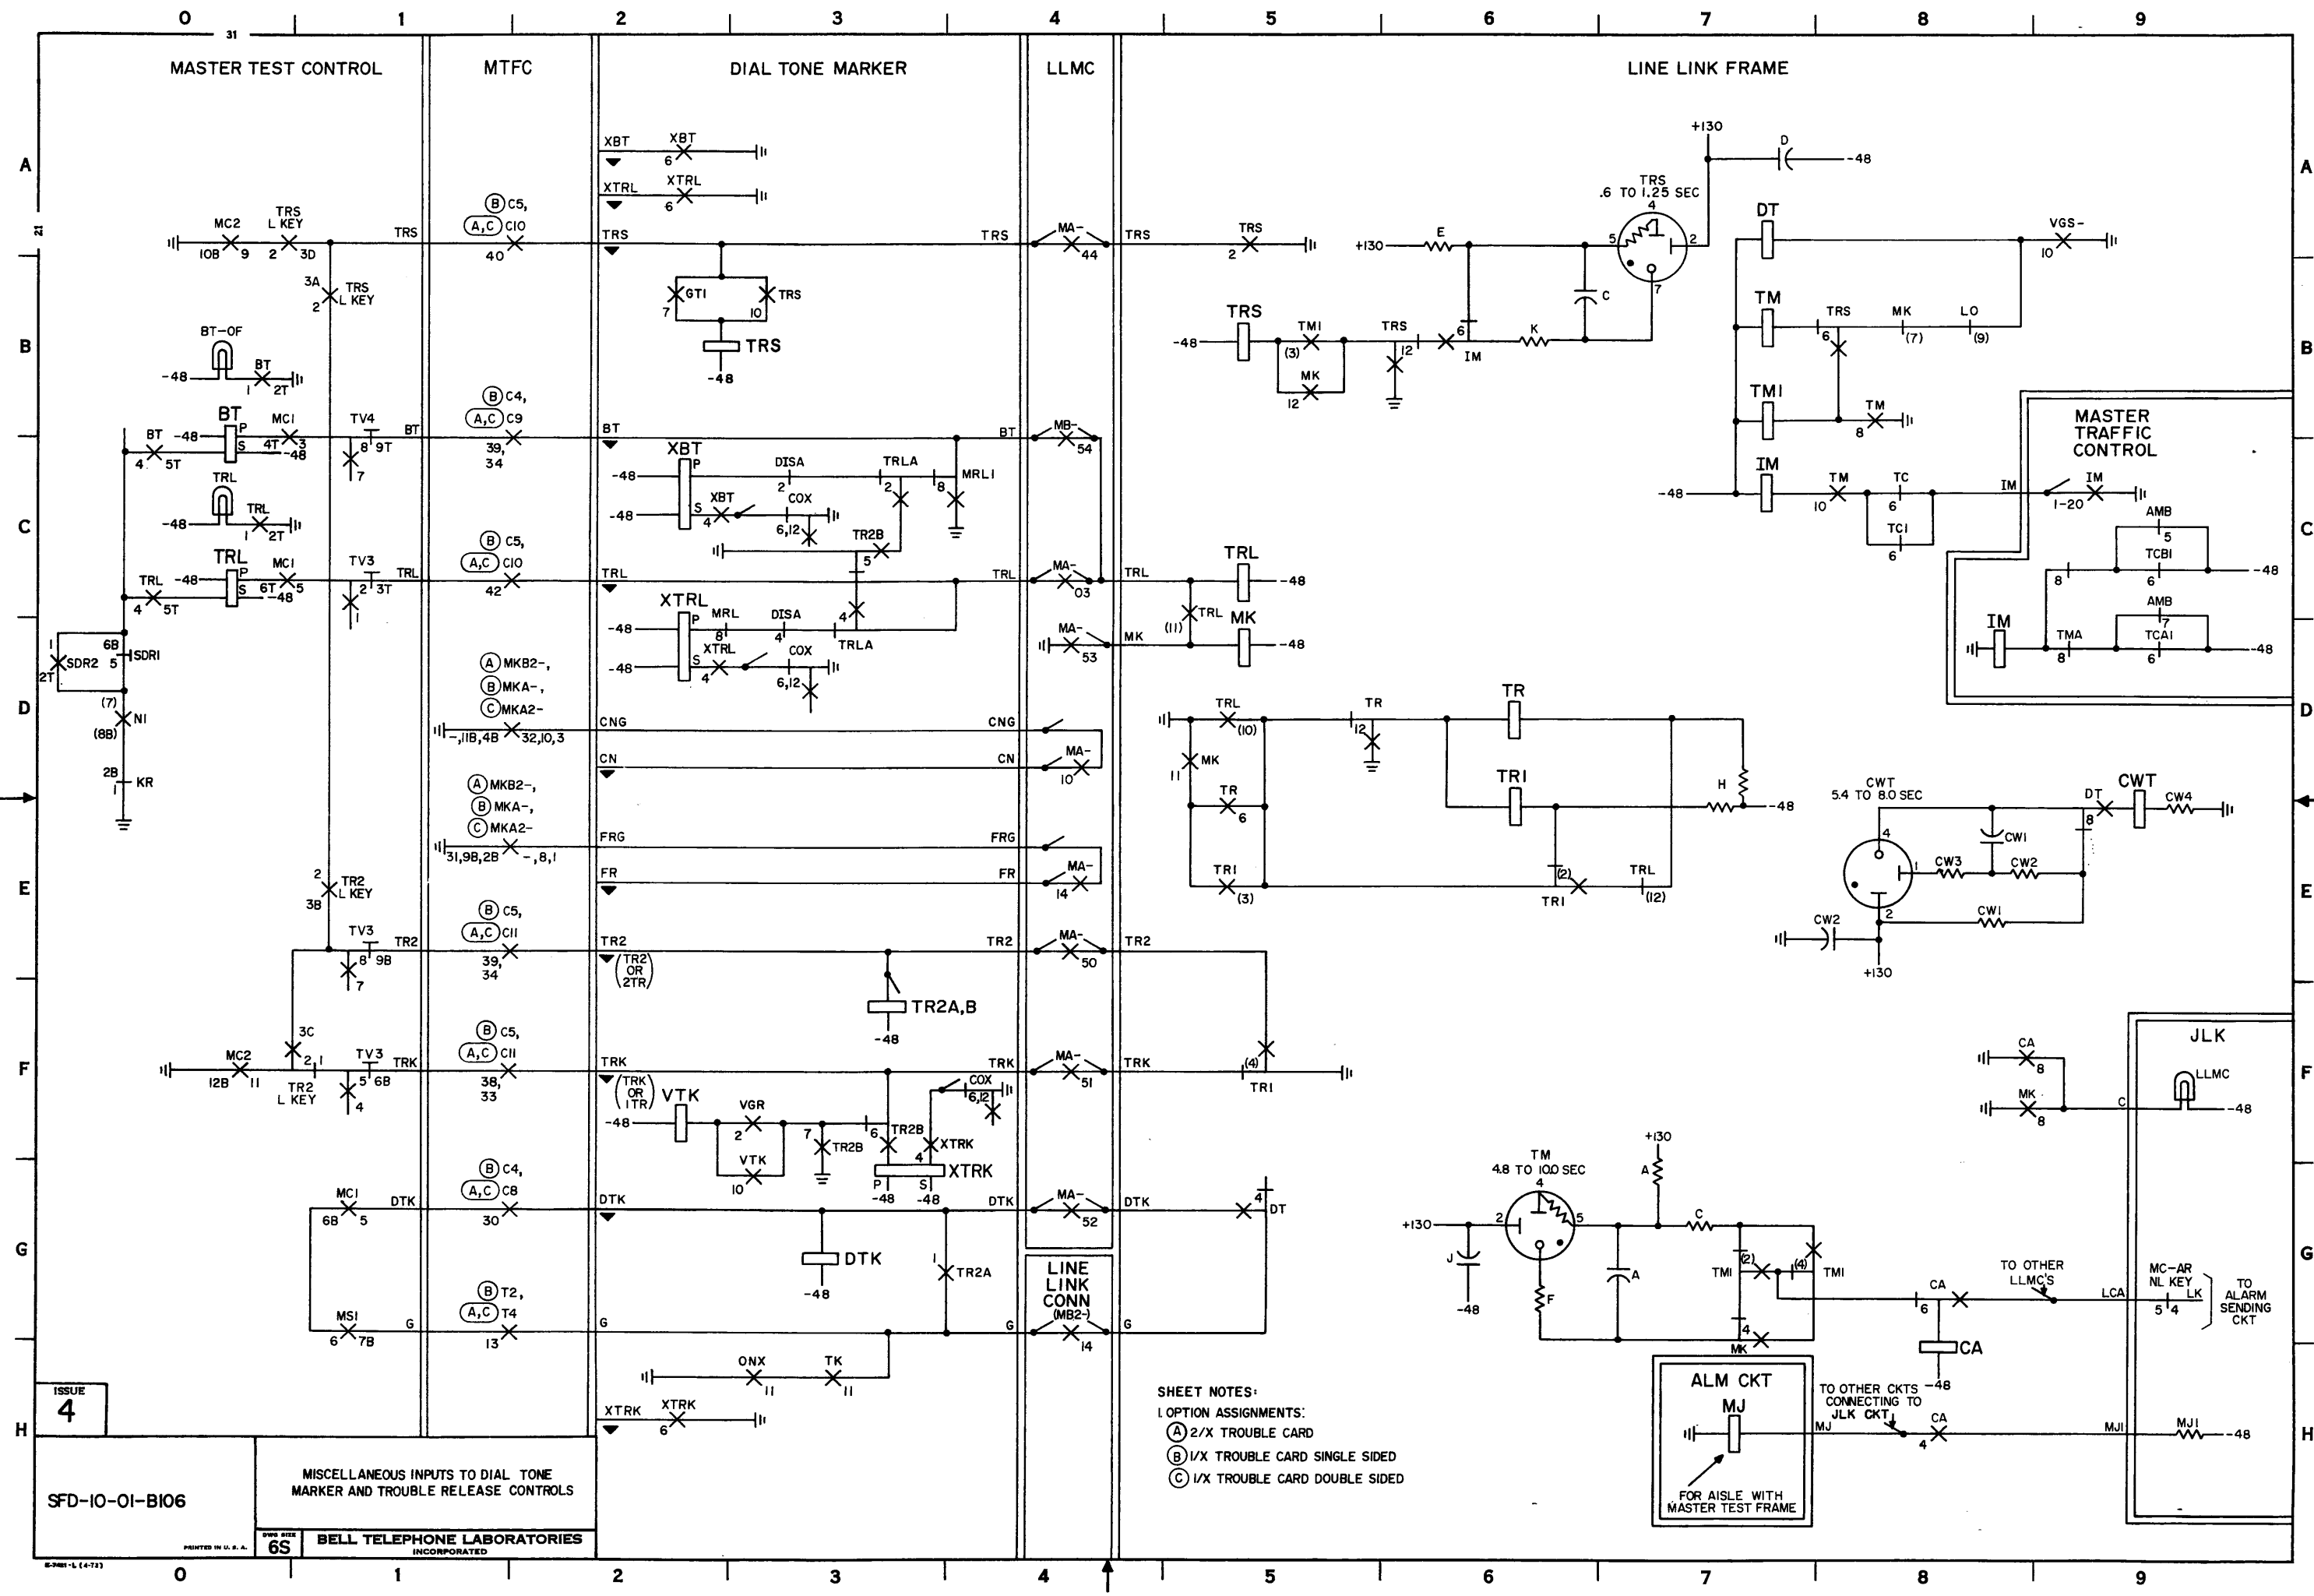


SHEET NOTES:
1. OPTION ASSIGNMENTS:
(A) 2/X TROUBLE CARD
(B) 1/X TROUBLE CARD SINGLE SIDED
(C) 1/X TROUBLE CARD DOUBLE SIDED

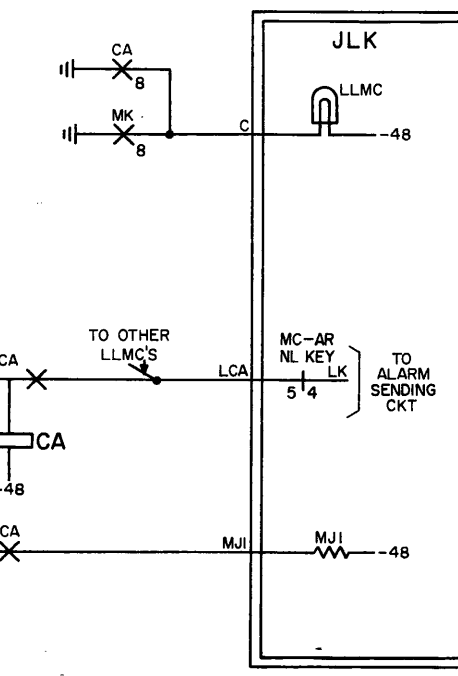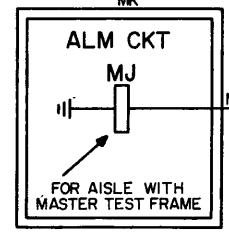

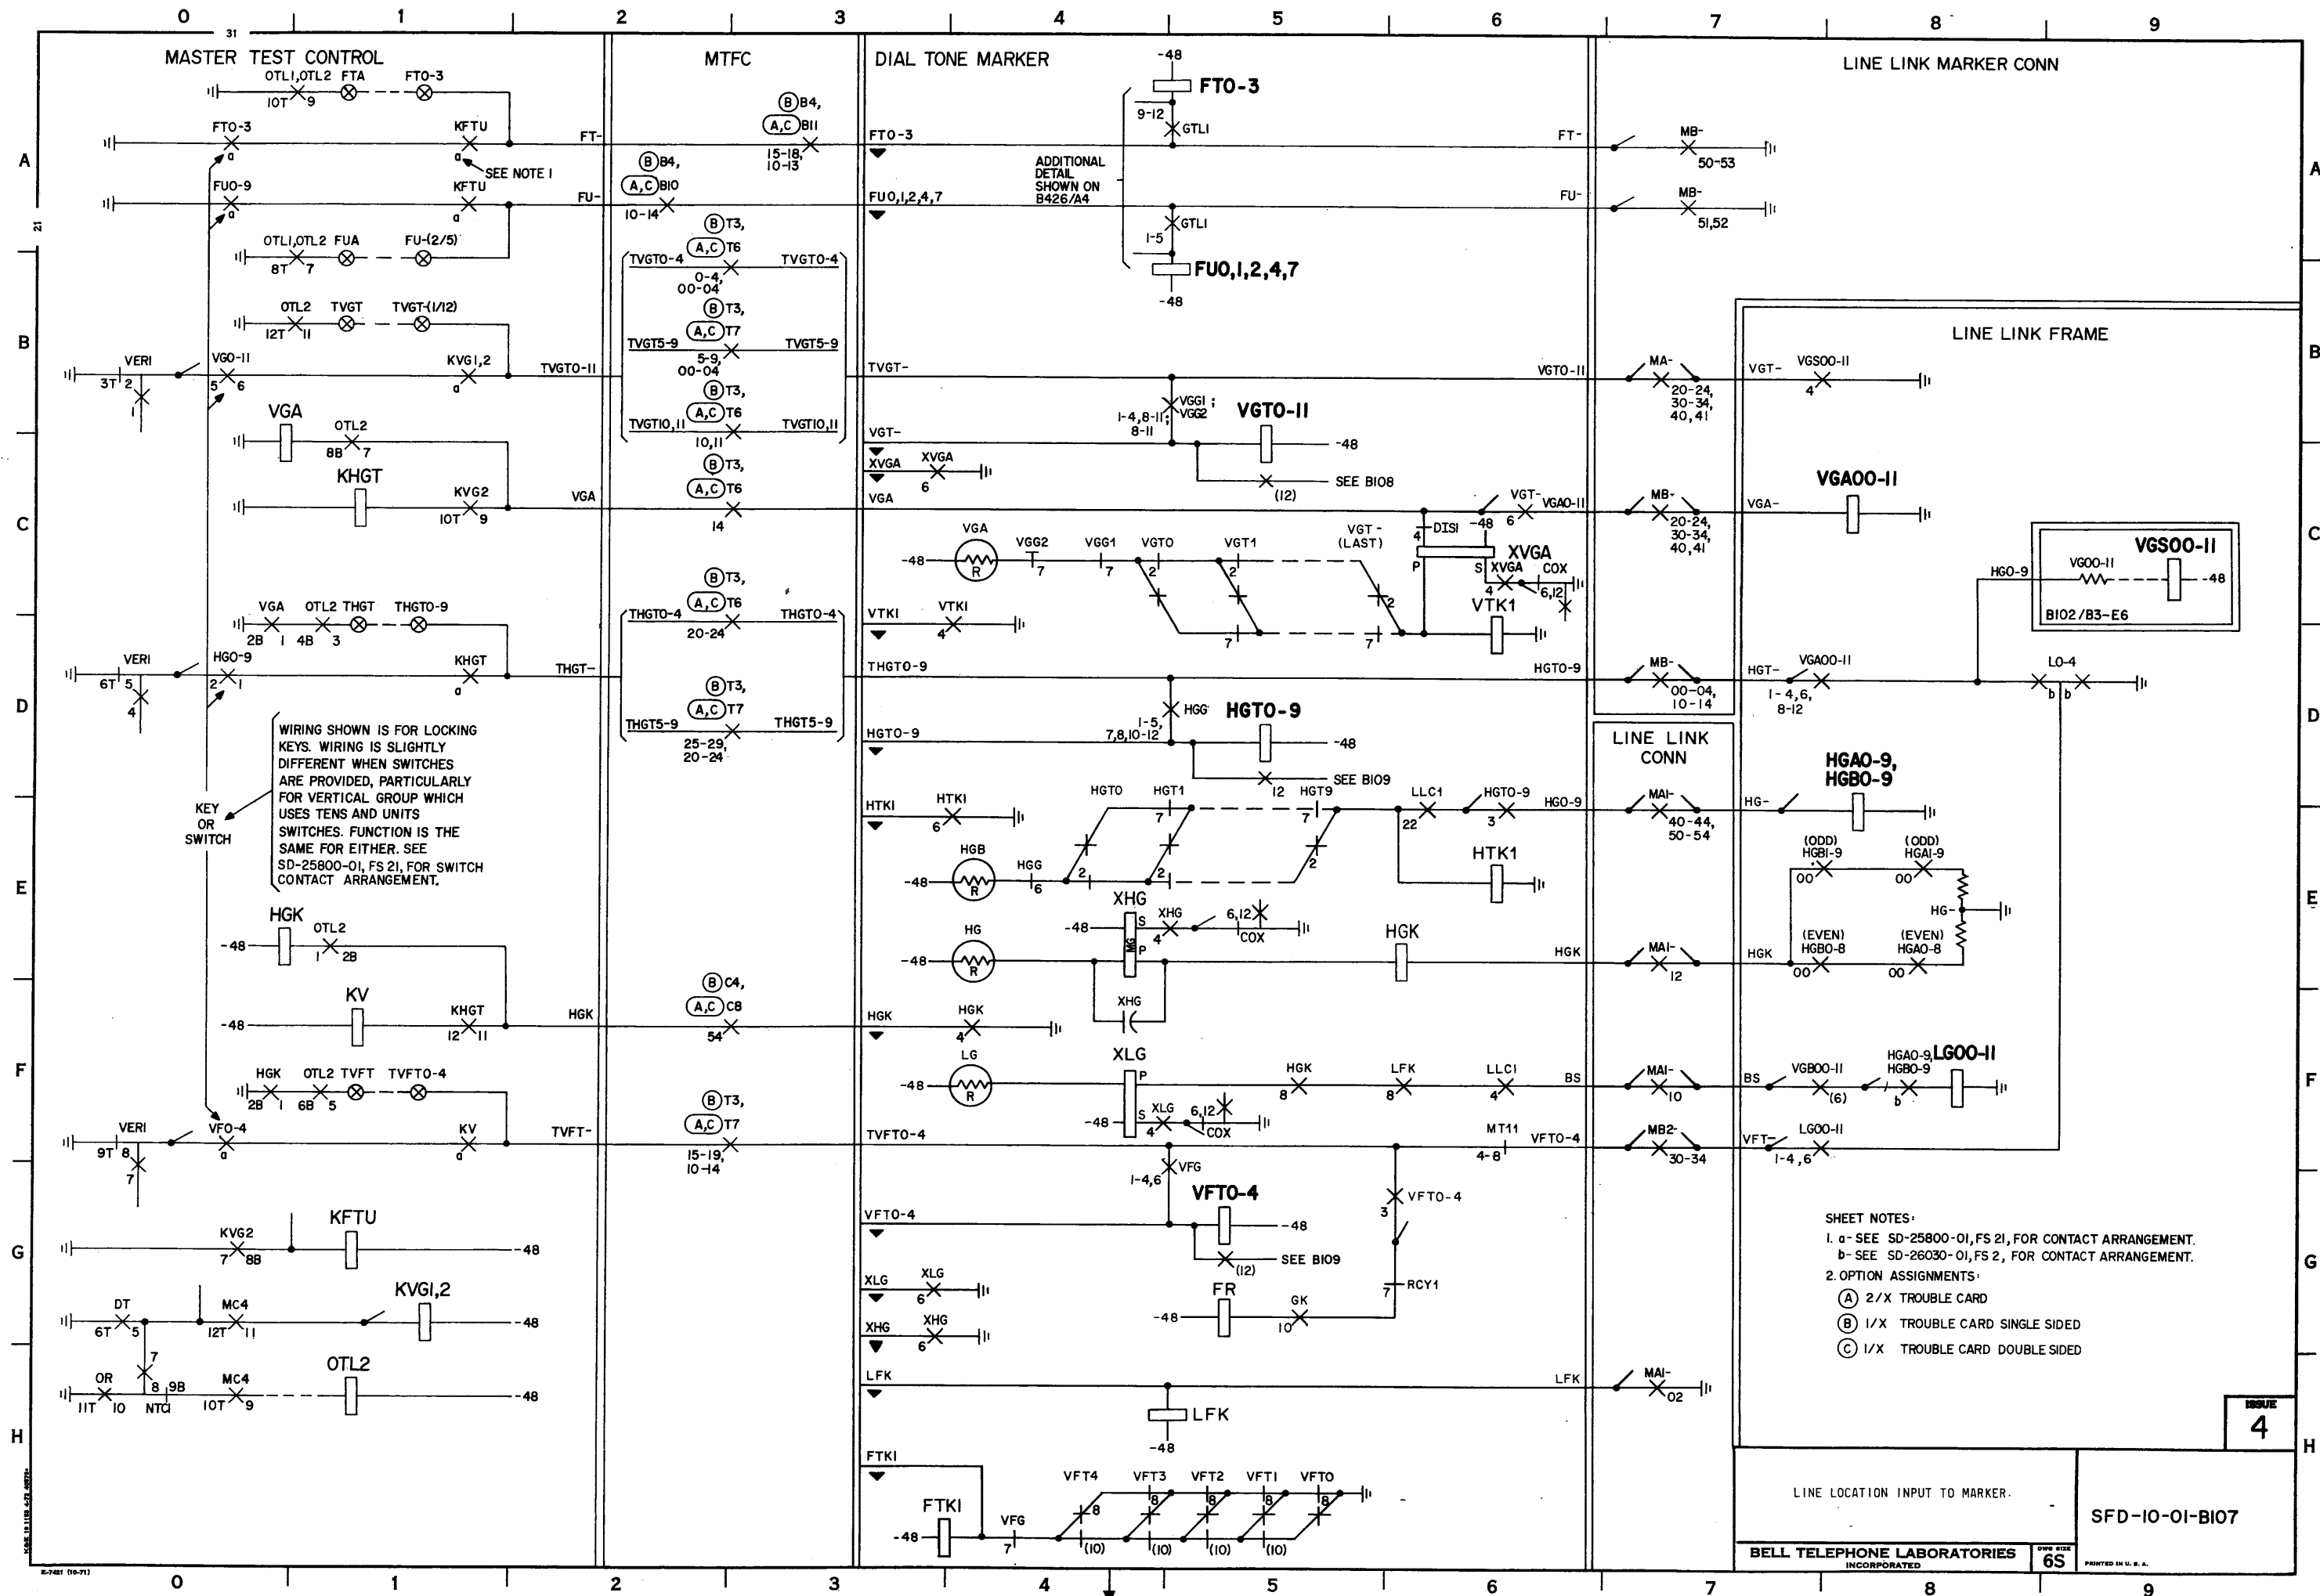

DIAL TONE MARKER

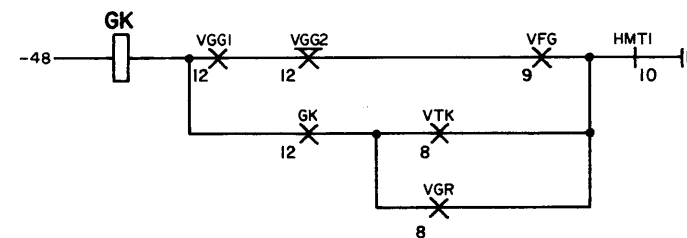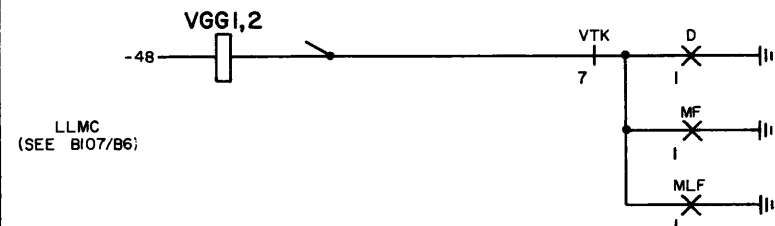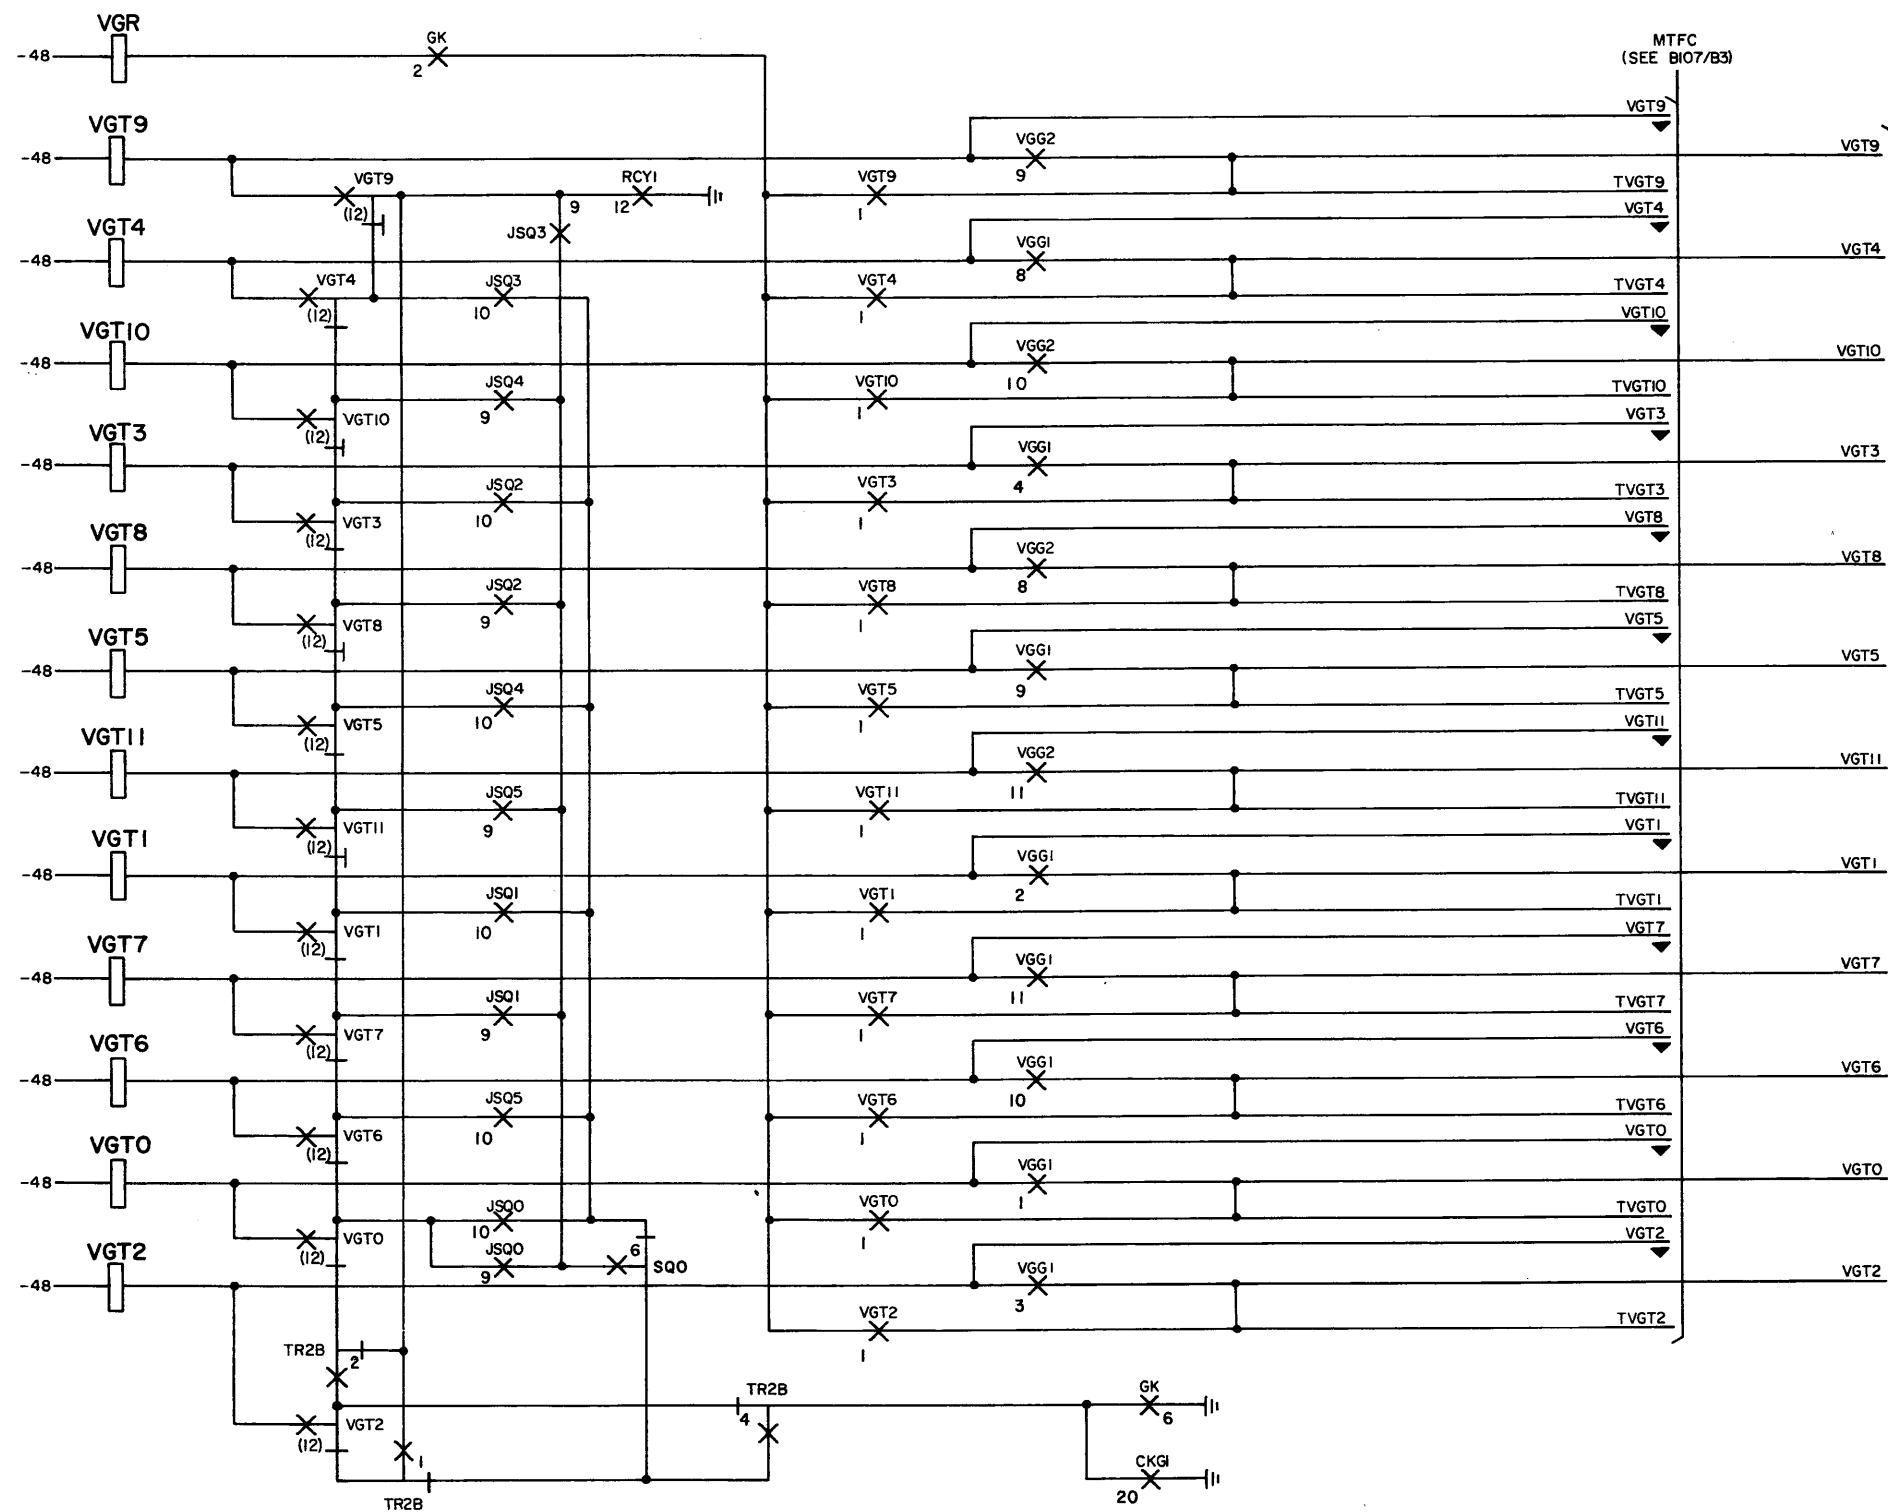

ISSUE
3

SFD-10-01-B108



VERTICAL GROUP SELECTION

6S

BELL TELEPHONE LABORATORIES
INCORPORATED

SFD-10-01-B108

DIAL TONE MARKER

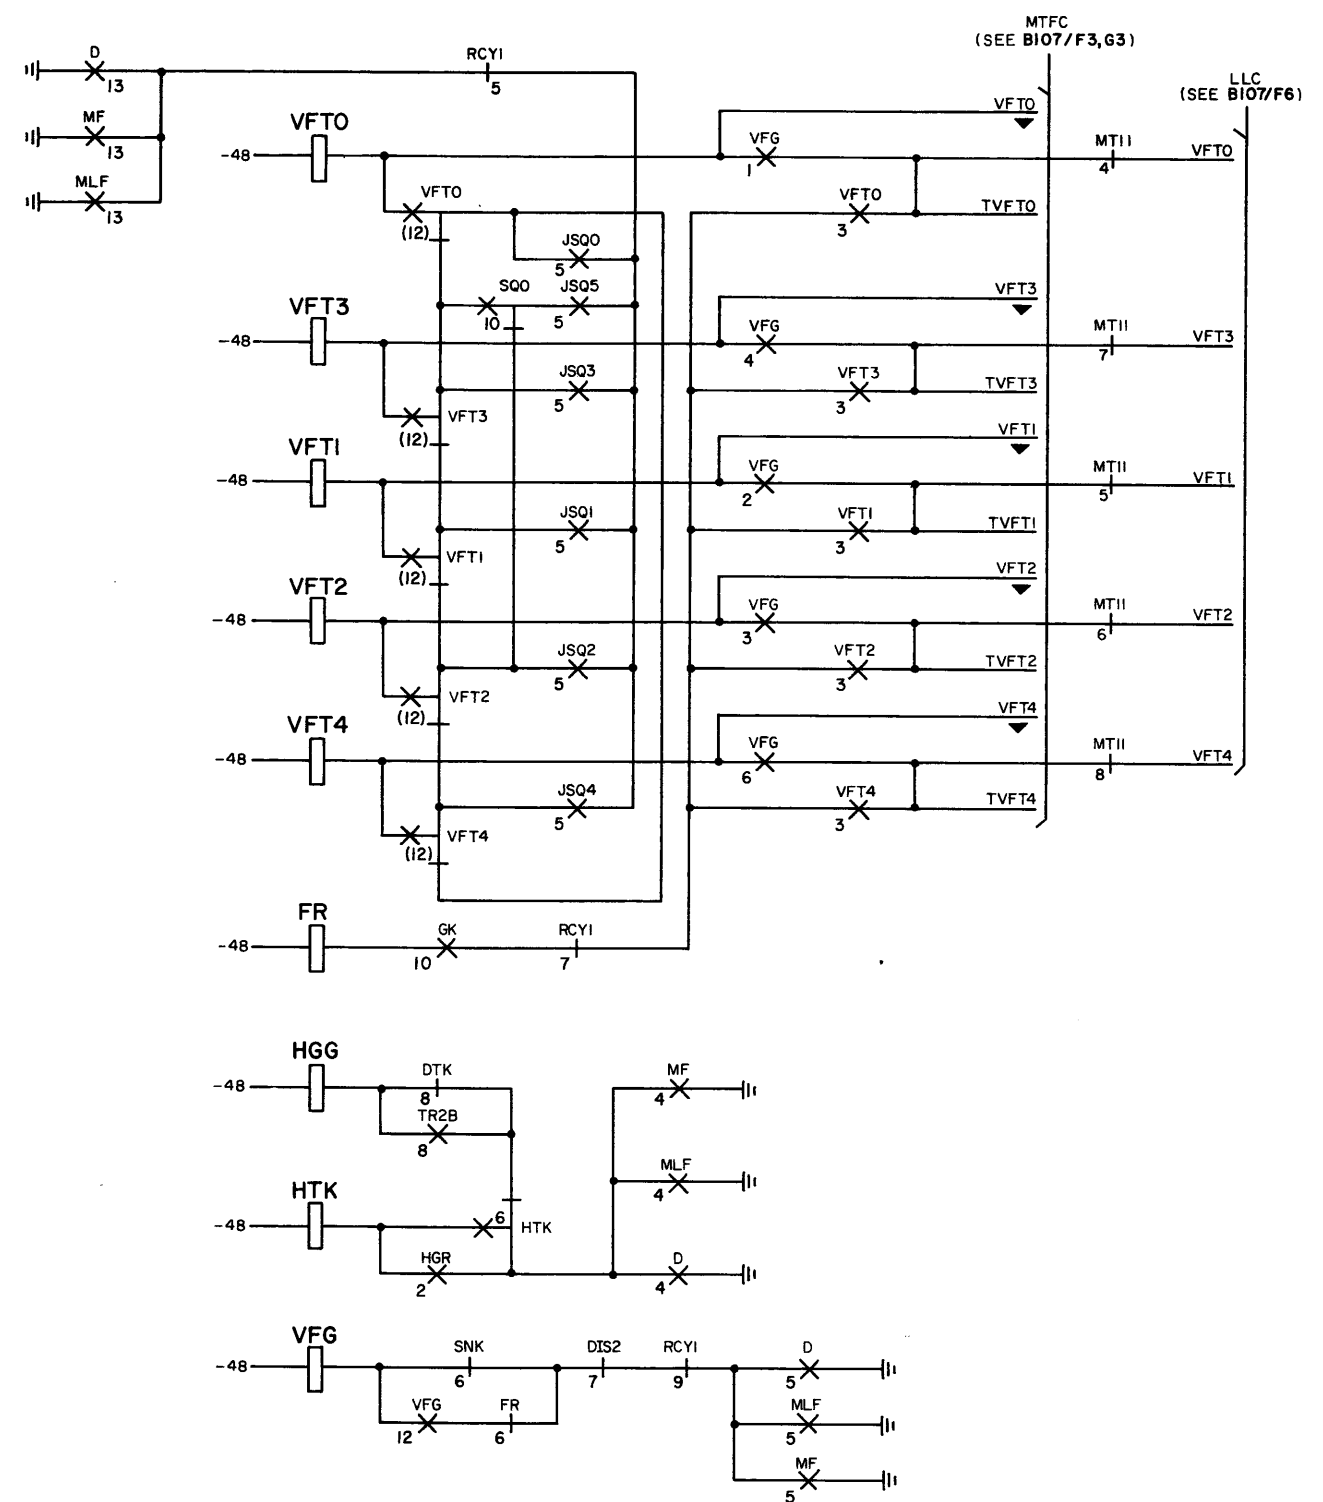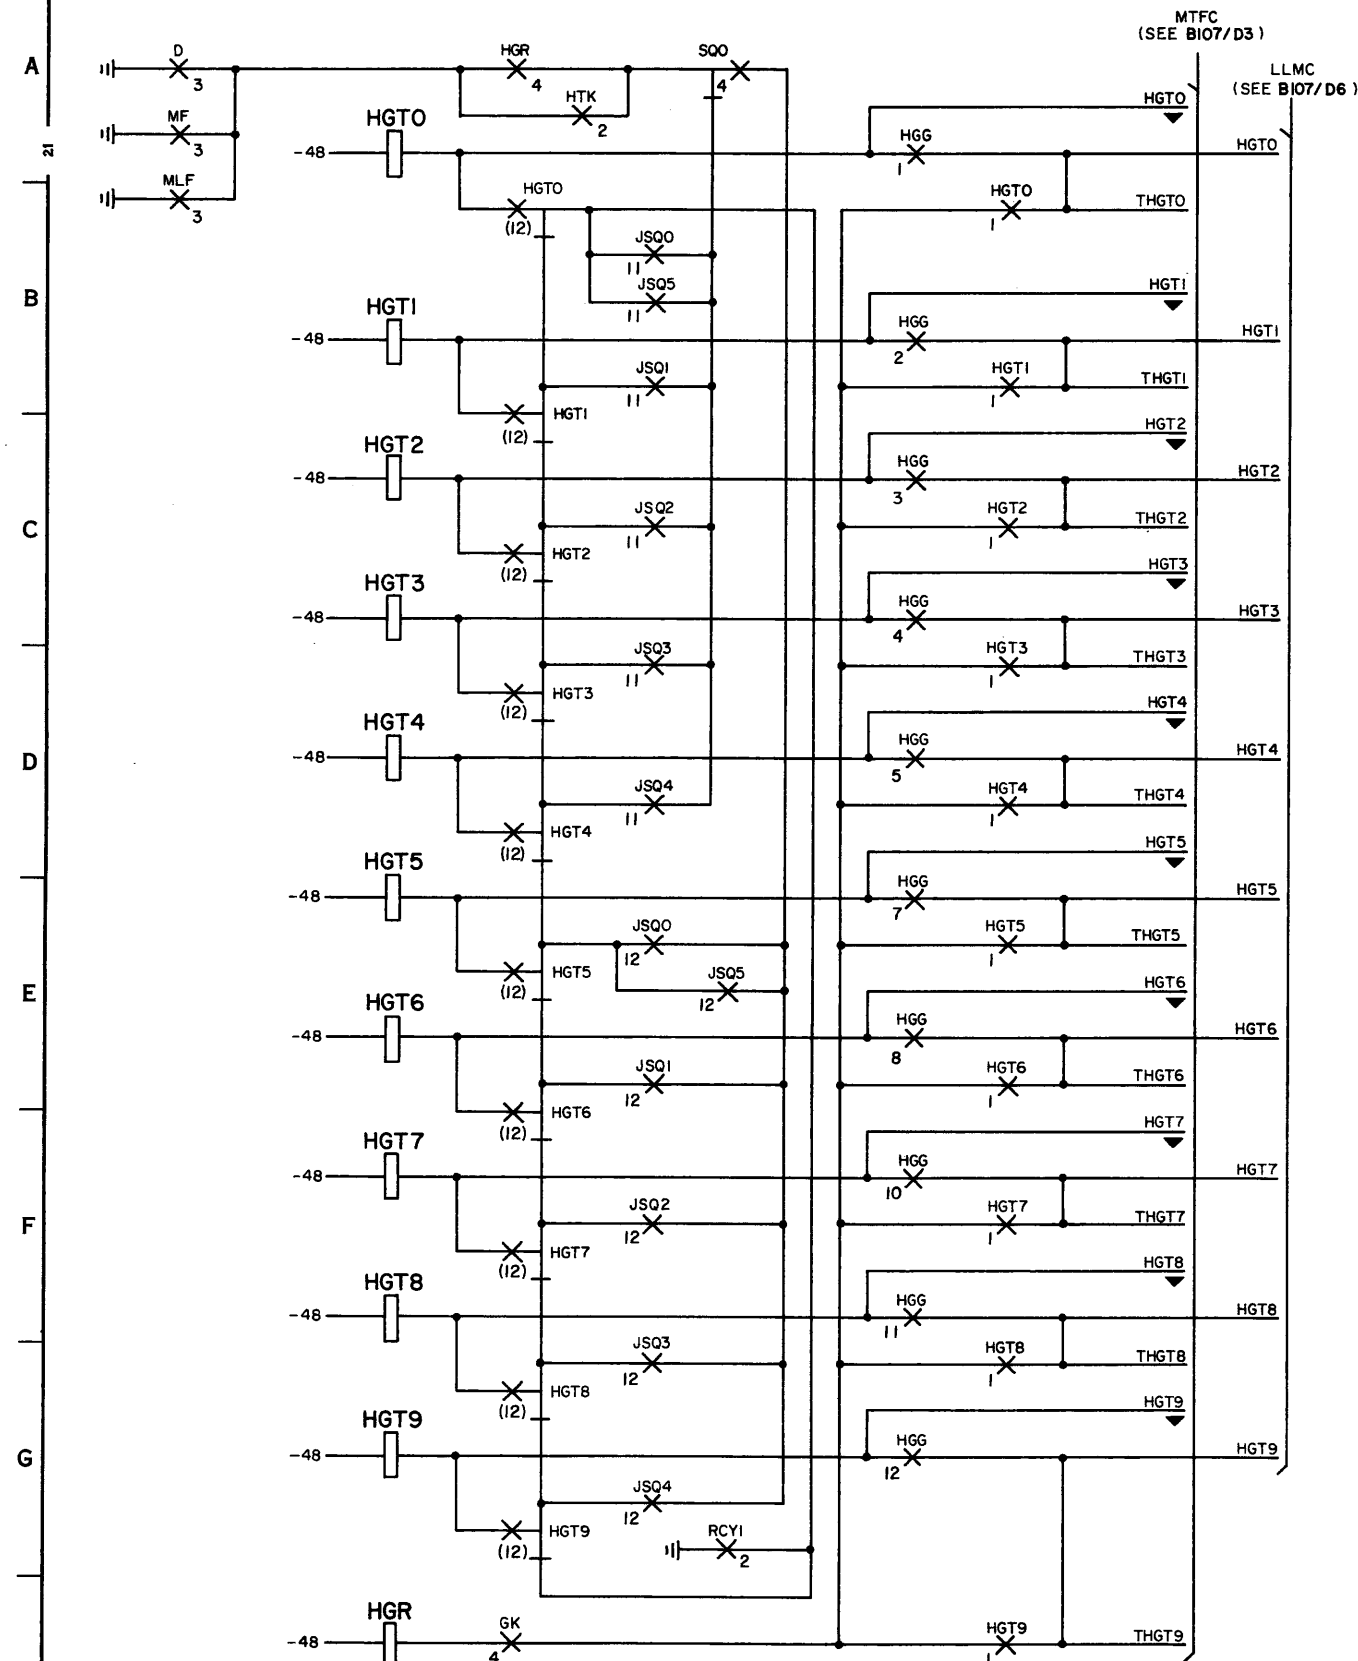

SFD-10-01-B109

HORIZONTAL GROUP AND VERTICAL FILE
SELECTION

BELL TELEPHONE LABORATORIES
INCORPORATED

6S

SFD-10-01-B109

PRINTED IN U. S. A.

ISSUE
3

- SHEET NOTES:
- OPTION ASSIGNMENTS:
 (A) 2/X TROUBLE CARD
 (B) 1/X TROUBLE CARD SINGLE SIDED
 (C) 1/X TROUBLE CARD DOUBLE SIDED
 - α - SEE OFFICE RECORDS FOR CONTACT ASSIGNMENT.
 - | MKB2 RELAY | CONT 40 | CONT 41 |
|------------|---------|---------|
| 0 | DR4 | DR7 |
| 1 | 0 | 1 |
| 2 | 0 | 2 |
| 3 | 1 | 2 |
| 4 | 0 | 4 |
| 5 | 1 | 4 |
| 6 | 2 | 4 |
| 7 | 0 | 7 |
| 8 | 1 | 7 |
| 9 | 2 | 7 |
| 10 | 4 | 7 |
| 11 | 0 | 1 |

MKB2 RELAY	CONT 40	CONT 41
0	DR4	DR7
1	0	1
2	0	2
3	1	2
4	0	4
5	1	4
6	2	4
7	0	7
8	1	7
9	2	7
10	4	7
11	0	1

MAKE-BUSY AND INDICATING LEADS

6S

BELL TELEPHONE LABORATORIES
INCORPORATED

SFD-10-01-B110

ISSUE 4


SFD-10-01-B110


DIAL TONE MARKER


SHEET NOTES:

I. OPTION ASSIGNMENTS:

- (A) 2/X TROUBLE CARD
- (B) 1/X TROUBLE CARD SINGLE SIDED
- (C) 1/X TROUBLE CARD DOUBLE SIDED

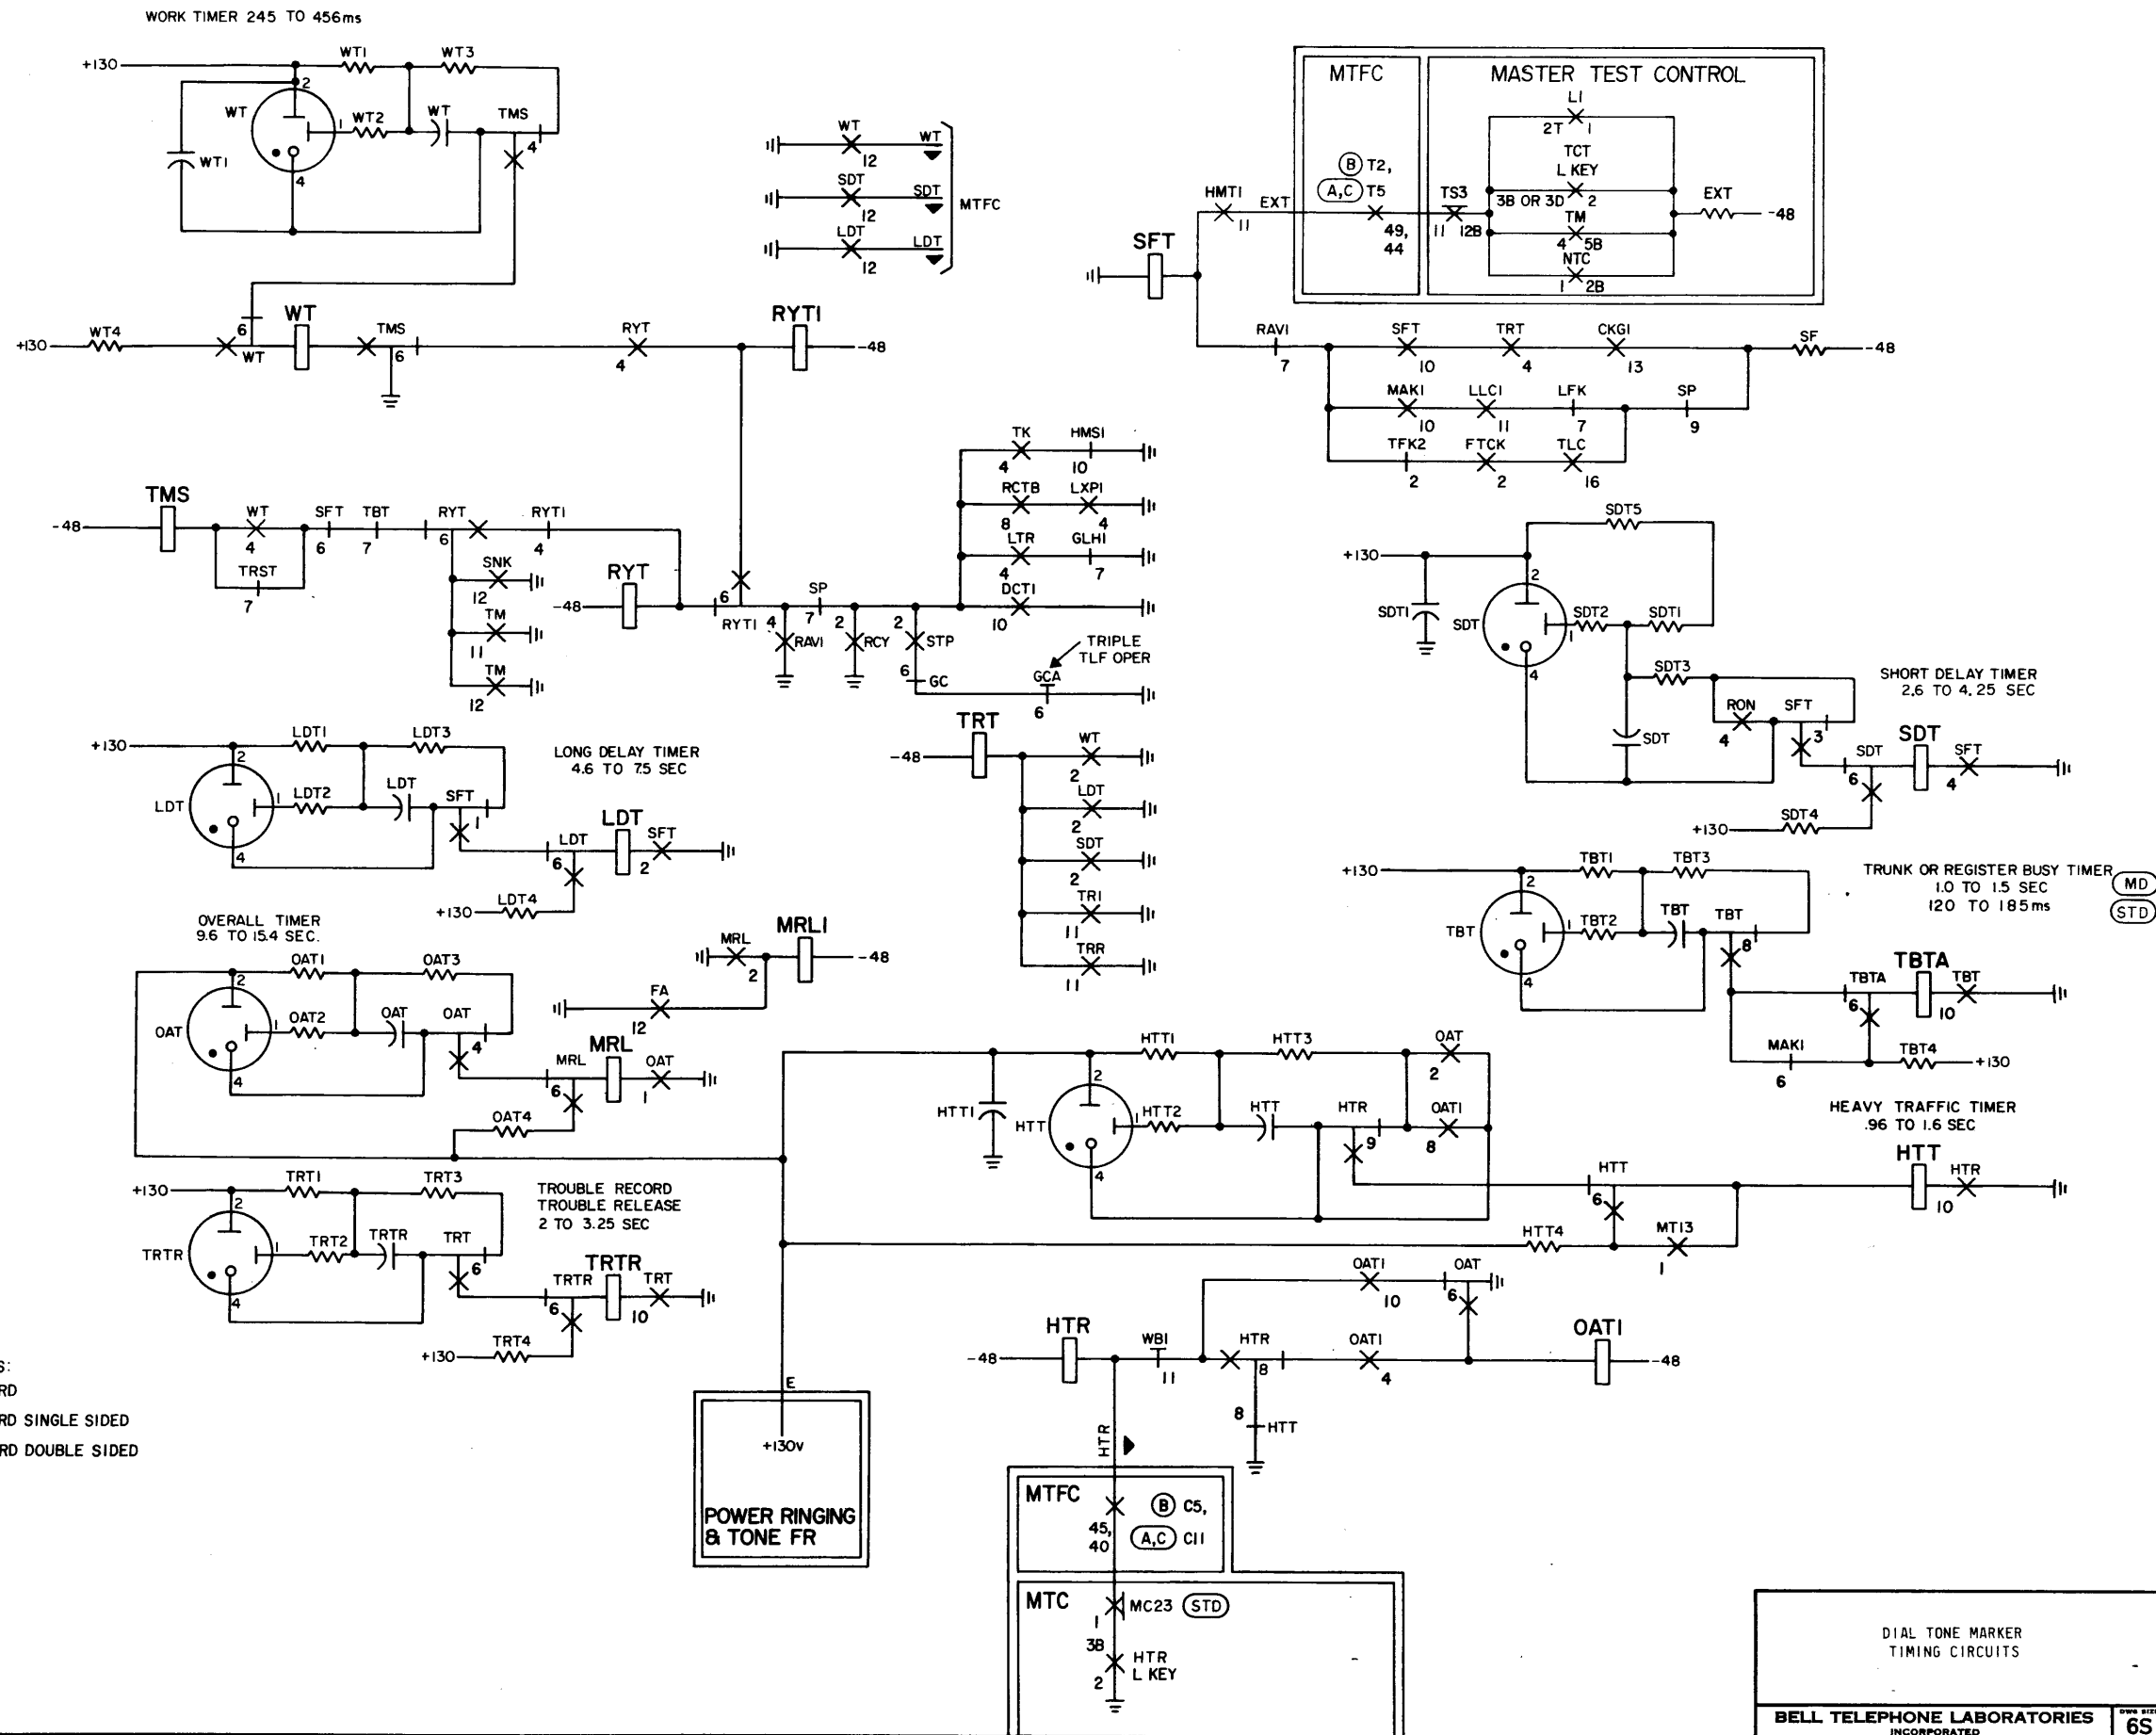


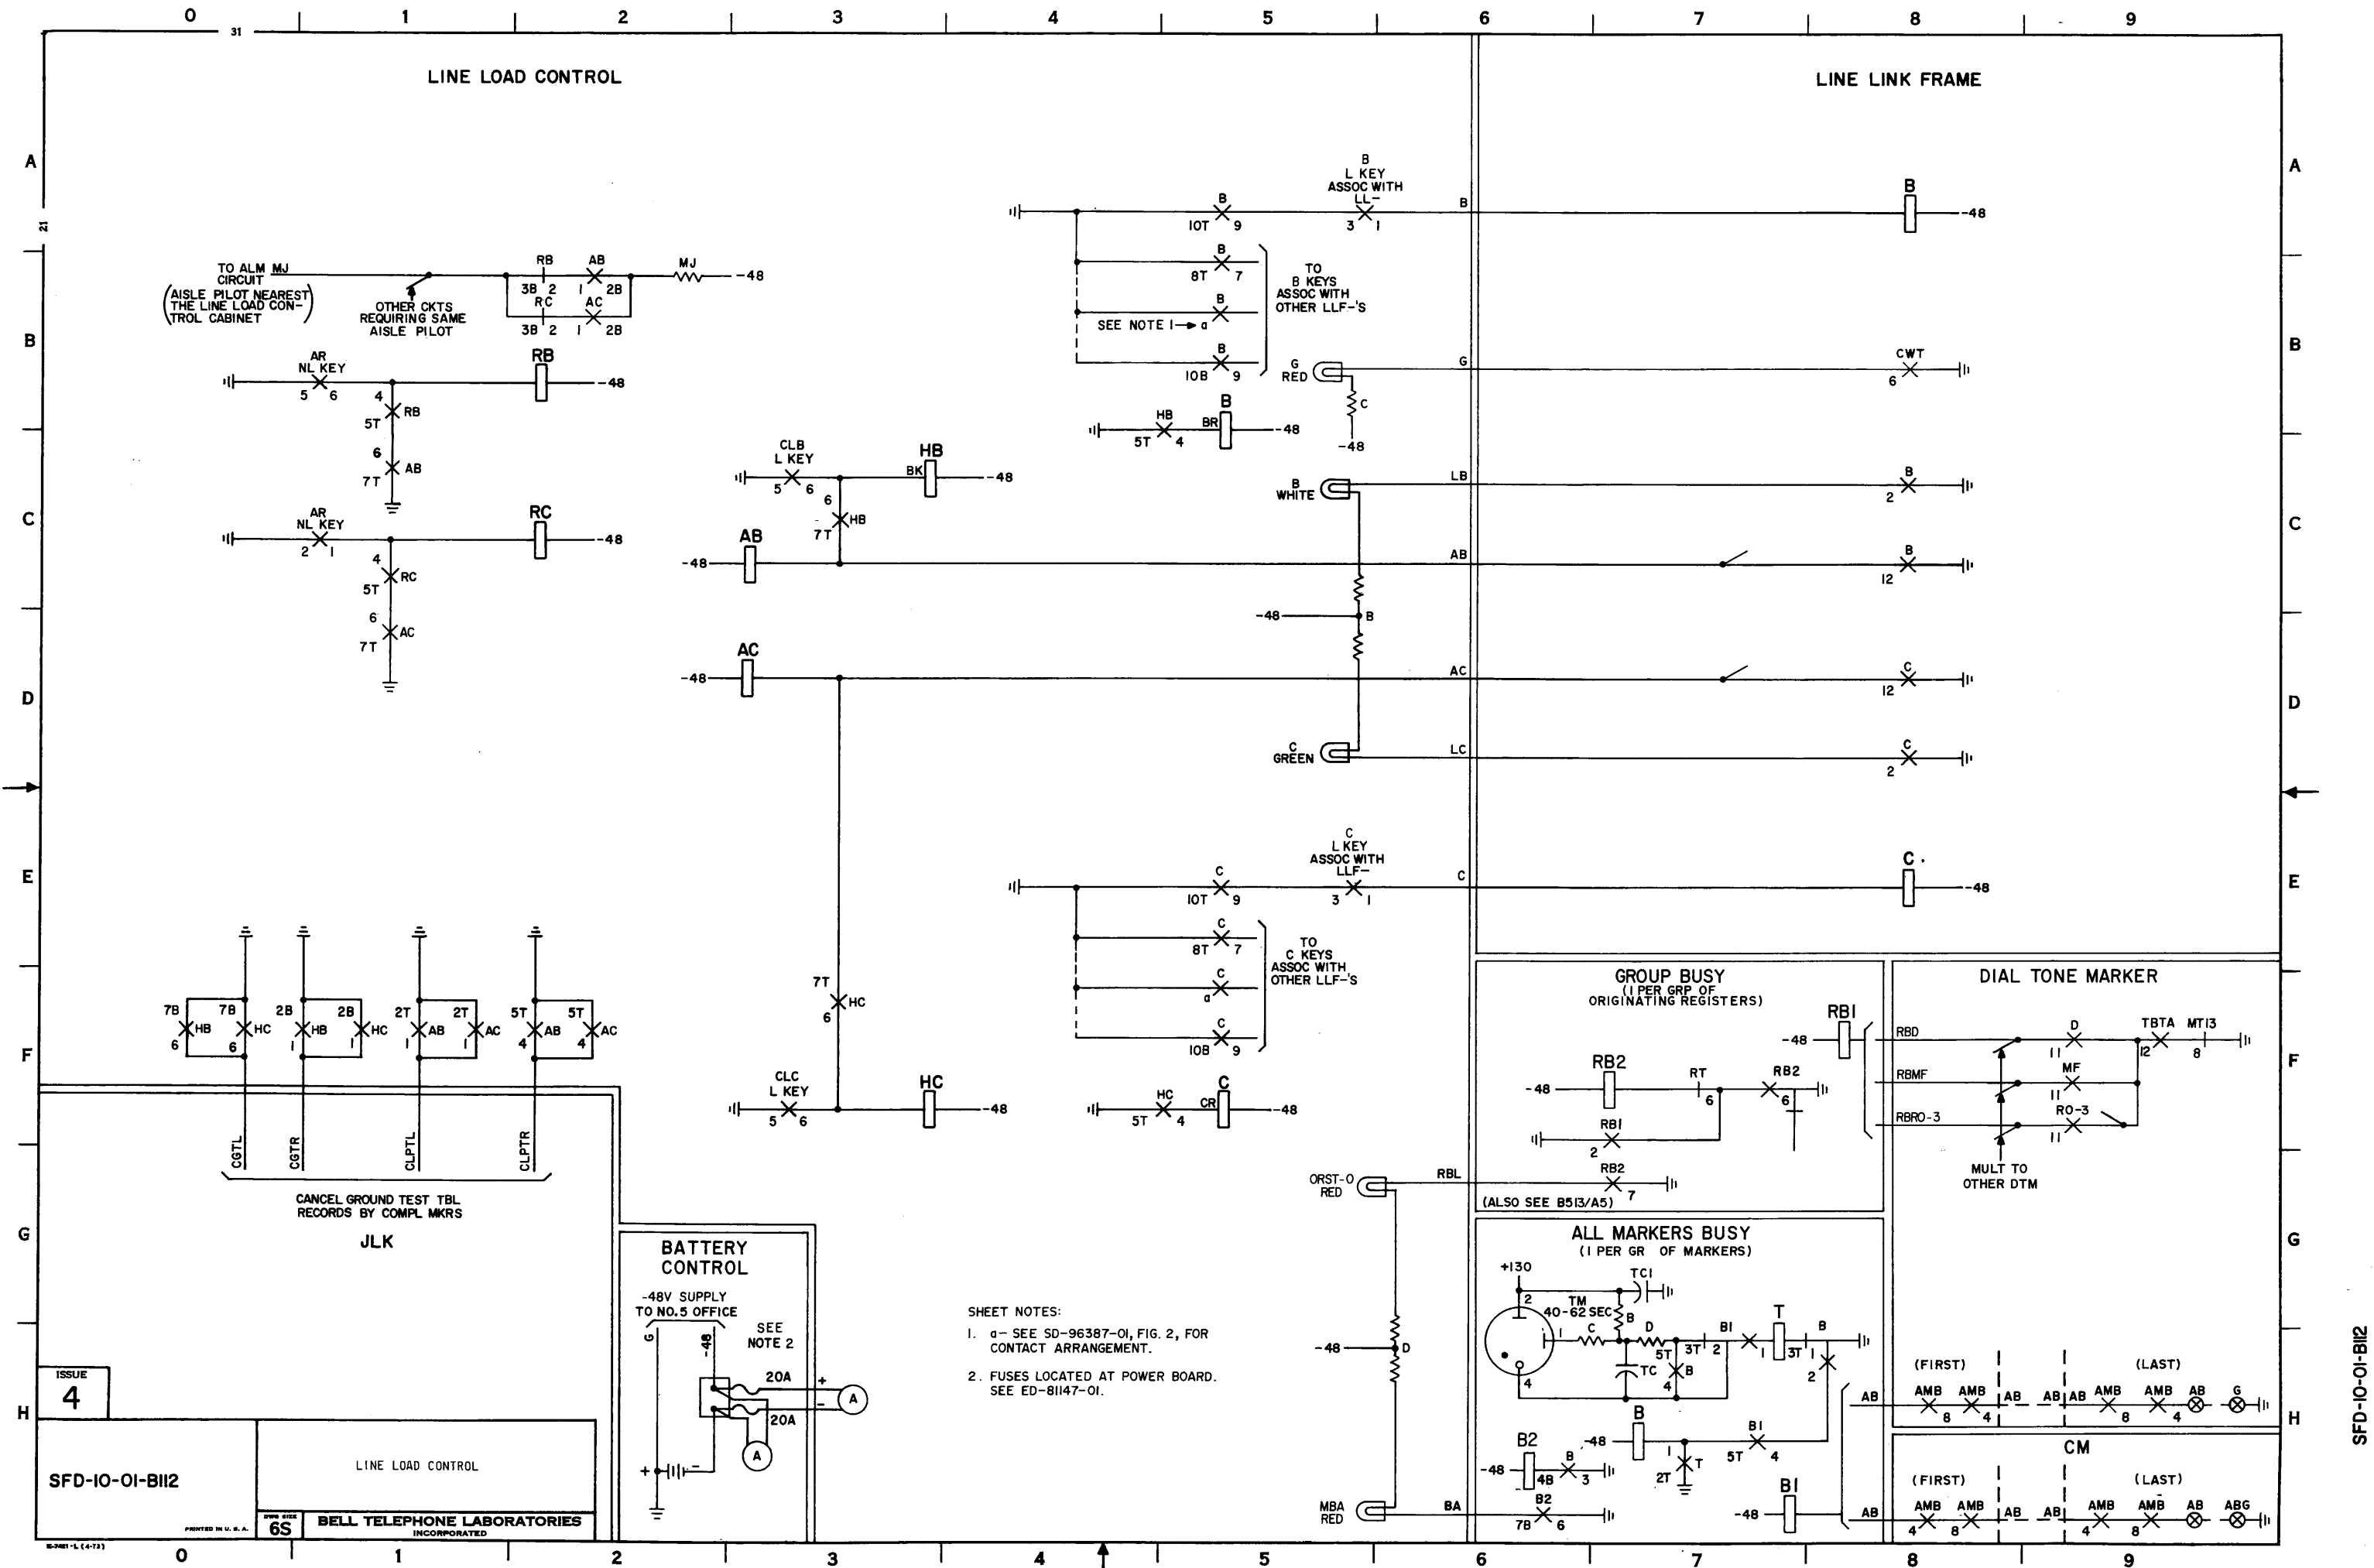

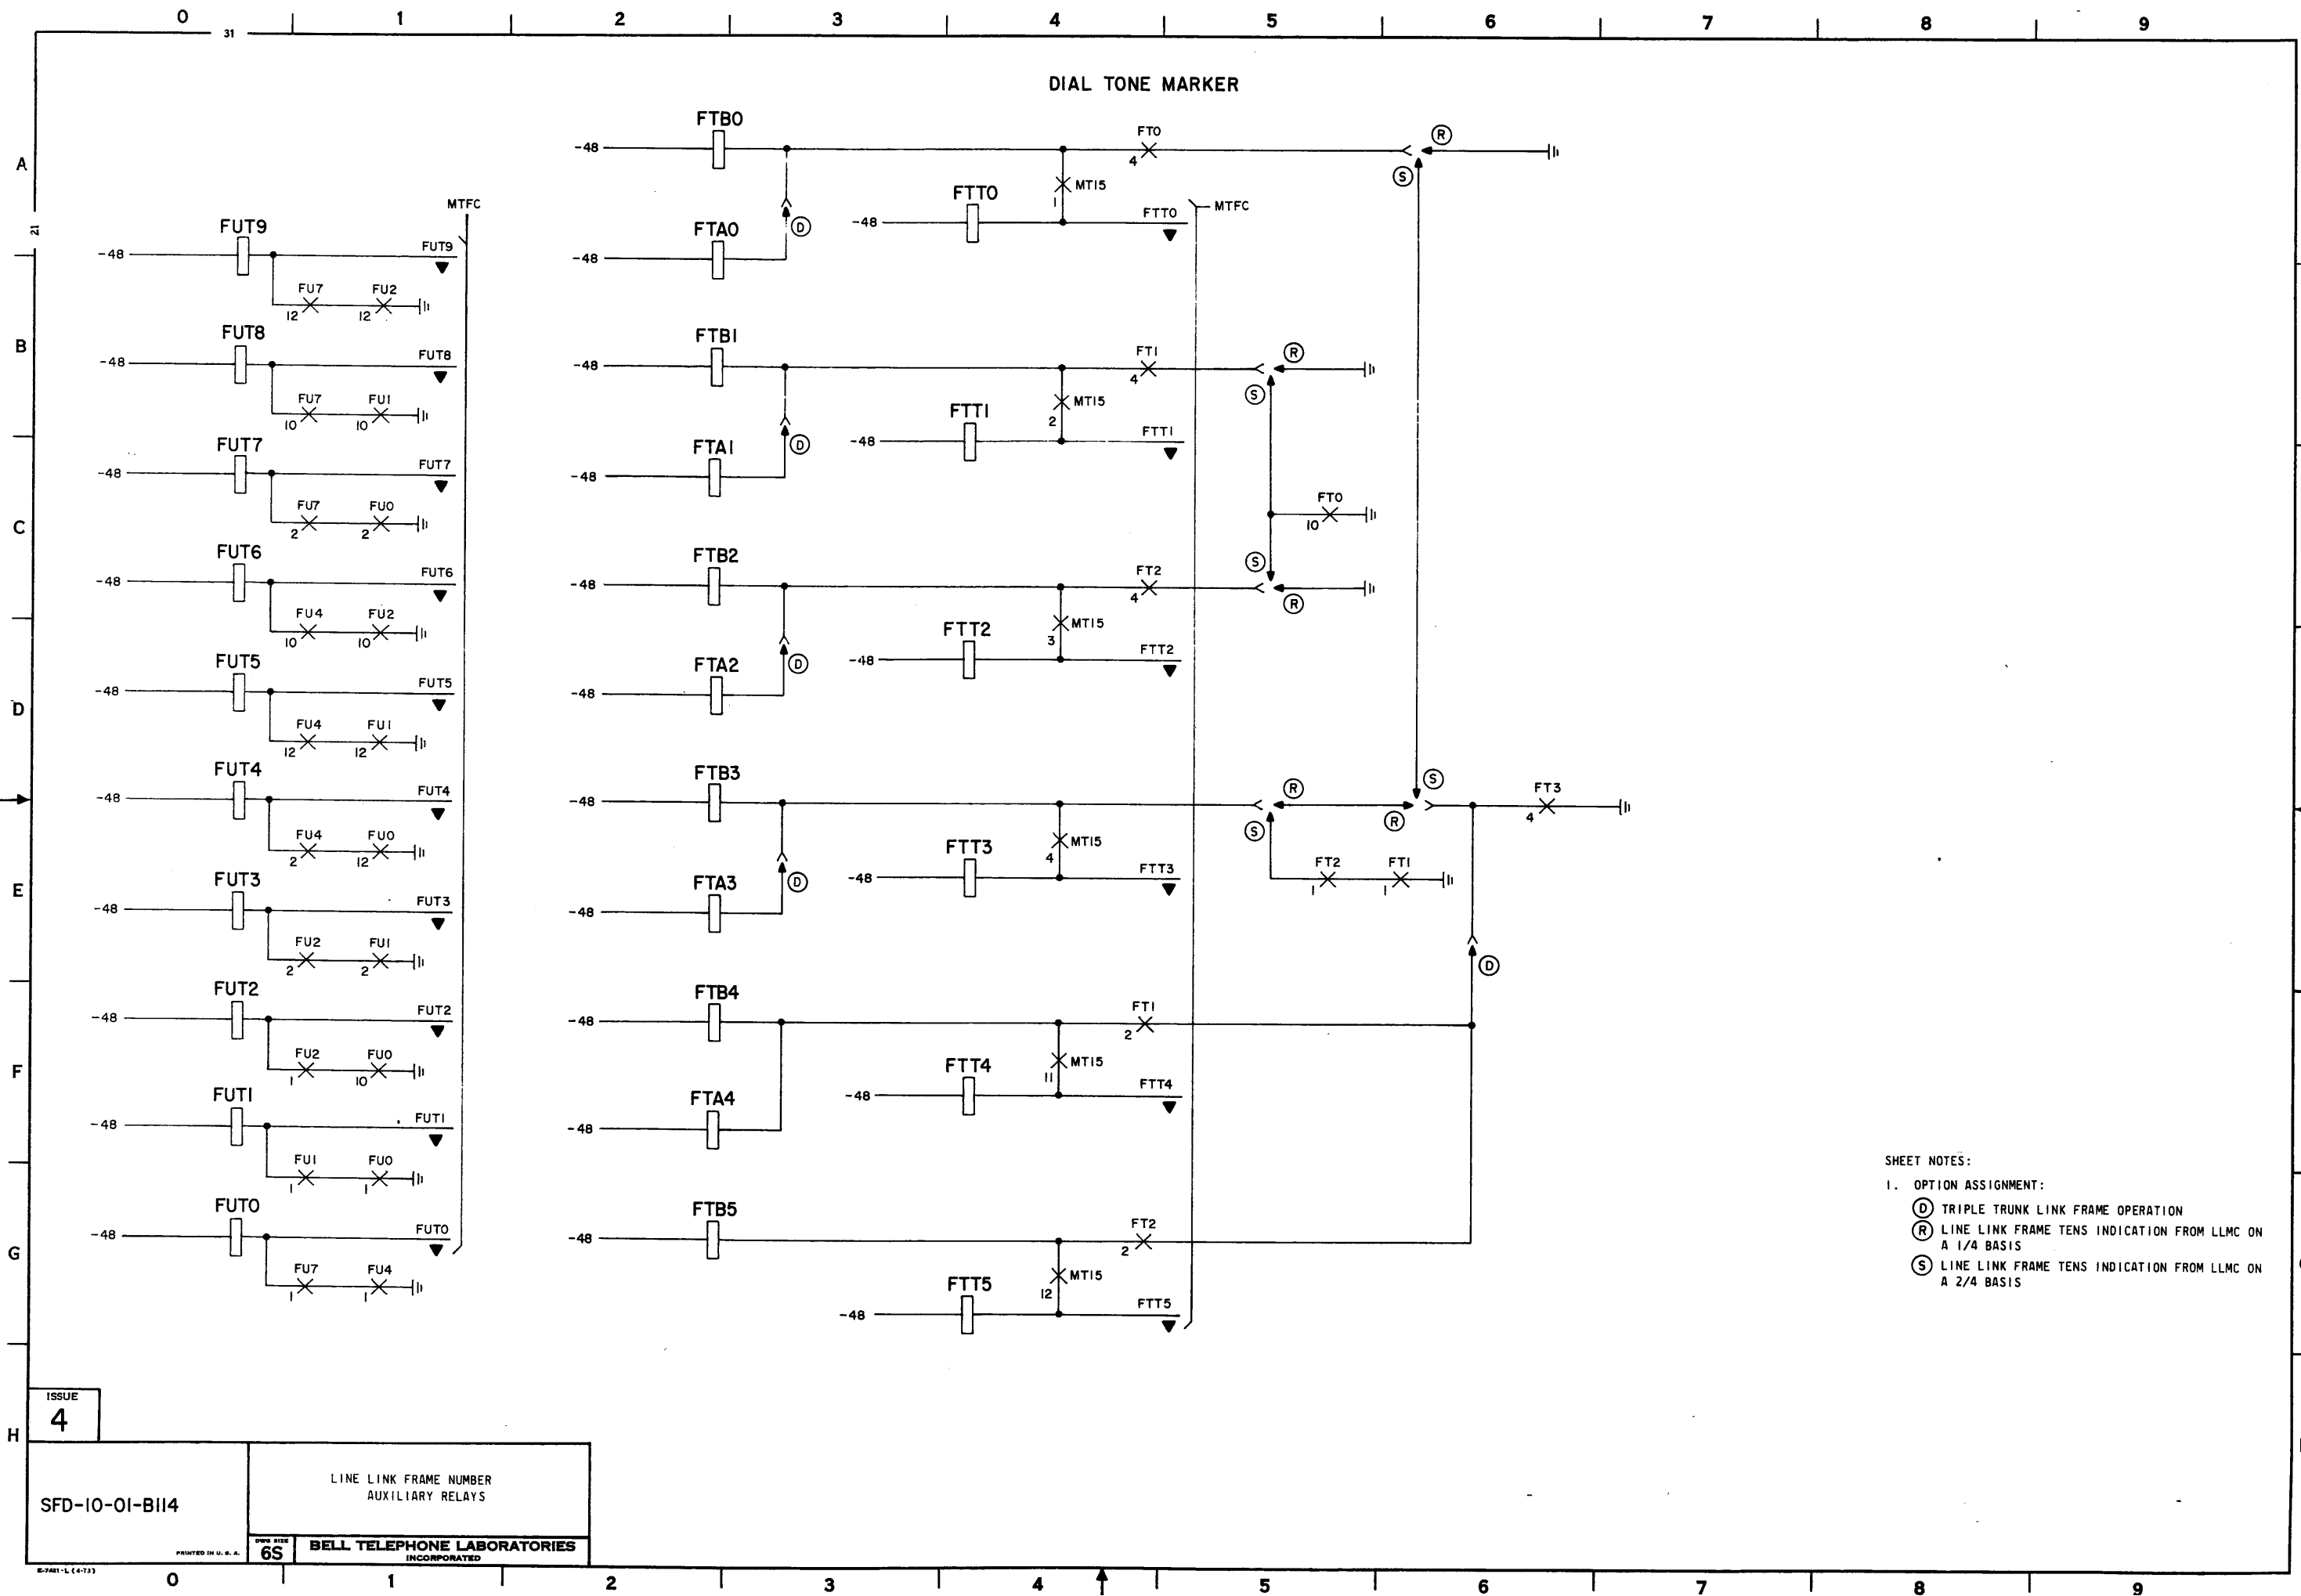

SFD-10-01-B114

ESTABLISHING DIALING CONNECTION

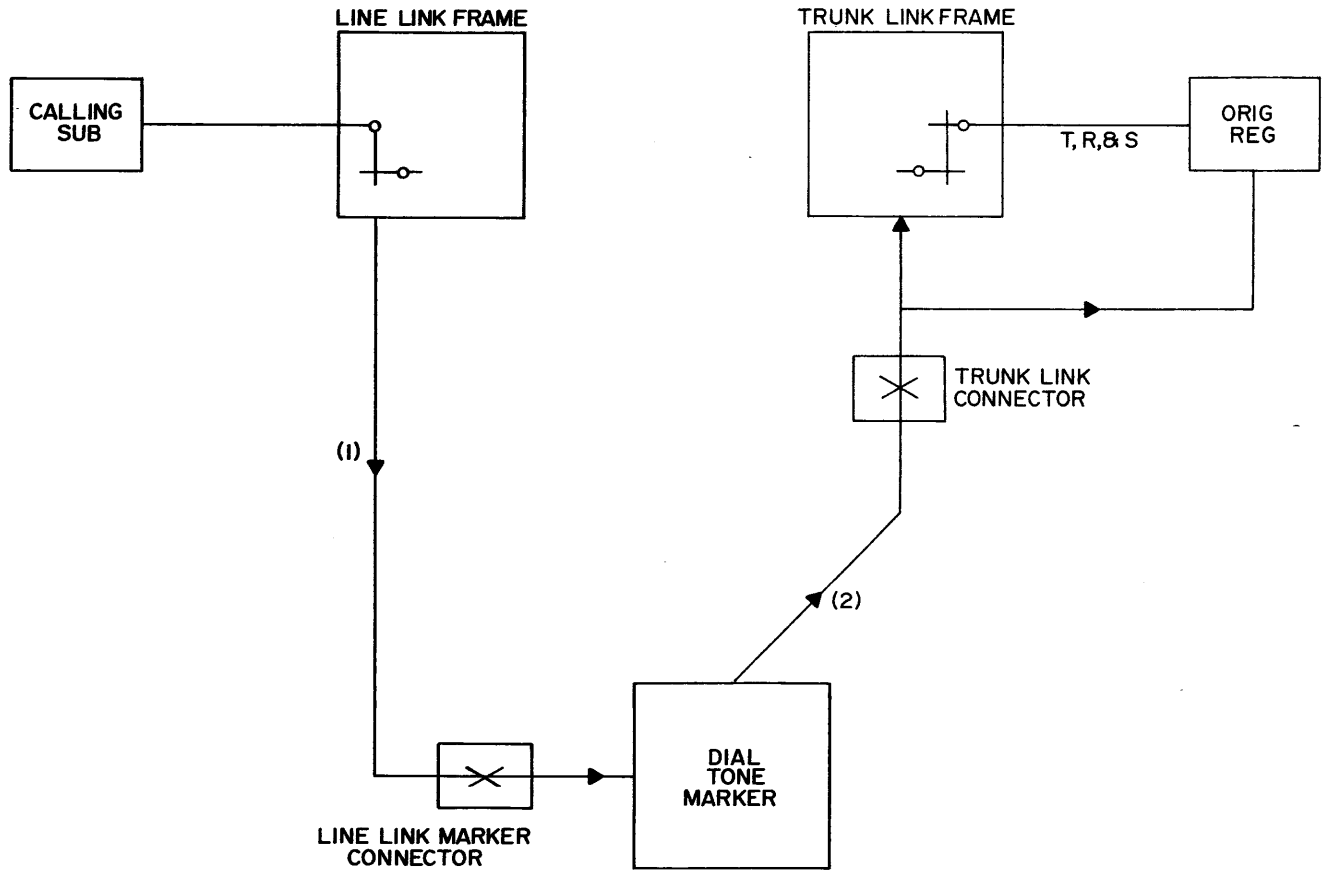


INDEX


PAGE NO.	TITLE
B201	PART B2 - CONNECTION TO TRUNK LINK FRAME AND ORIGINATING REGISTER
B202	IDLE ORIGINATING REGISTER TEST
B203	TRUNK LINK FRAME SEIZURE
B204	TRUNK LINK FRAME SEIZURE
B205	TRUNK LINK FRAME MEMORY
B206	ROUTE ADVANCE AND RECYCLE
B207	DIAL TONE MARKER CROSS RELAY INDICATIONS
B208	ORIGINATING REGISTER SELECTION
B209	ORIGINATING REGISTER SEIZURE

CAUTION!

DUE TO THE SIMPLIFIED NATURE
OF THIS DOCUMENT, INFORMATION
SHOWN MAY NOT BE COMPLETE.

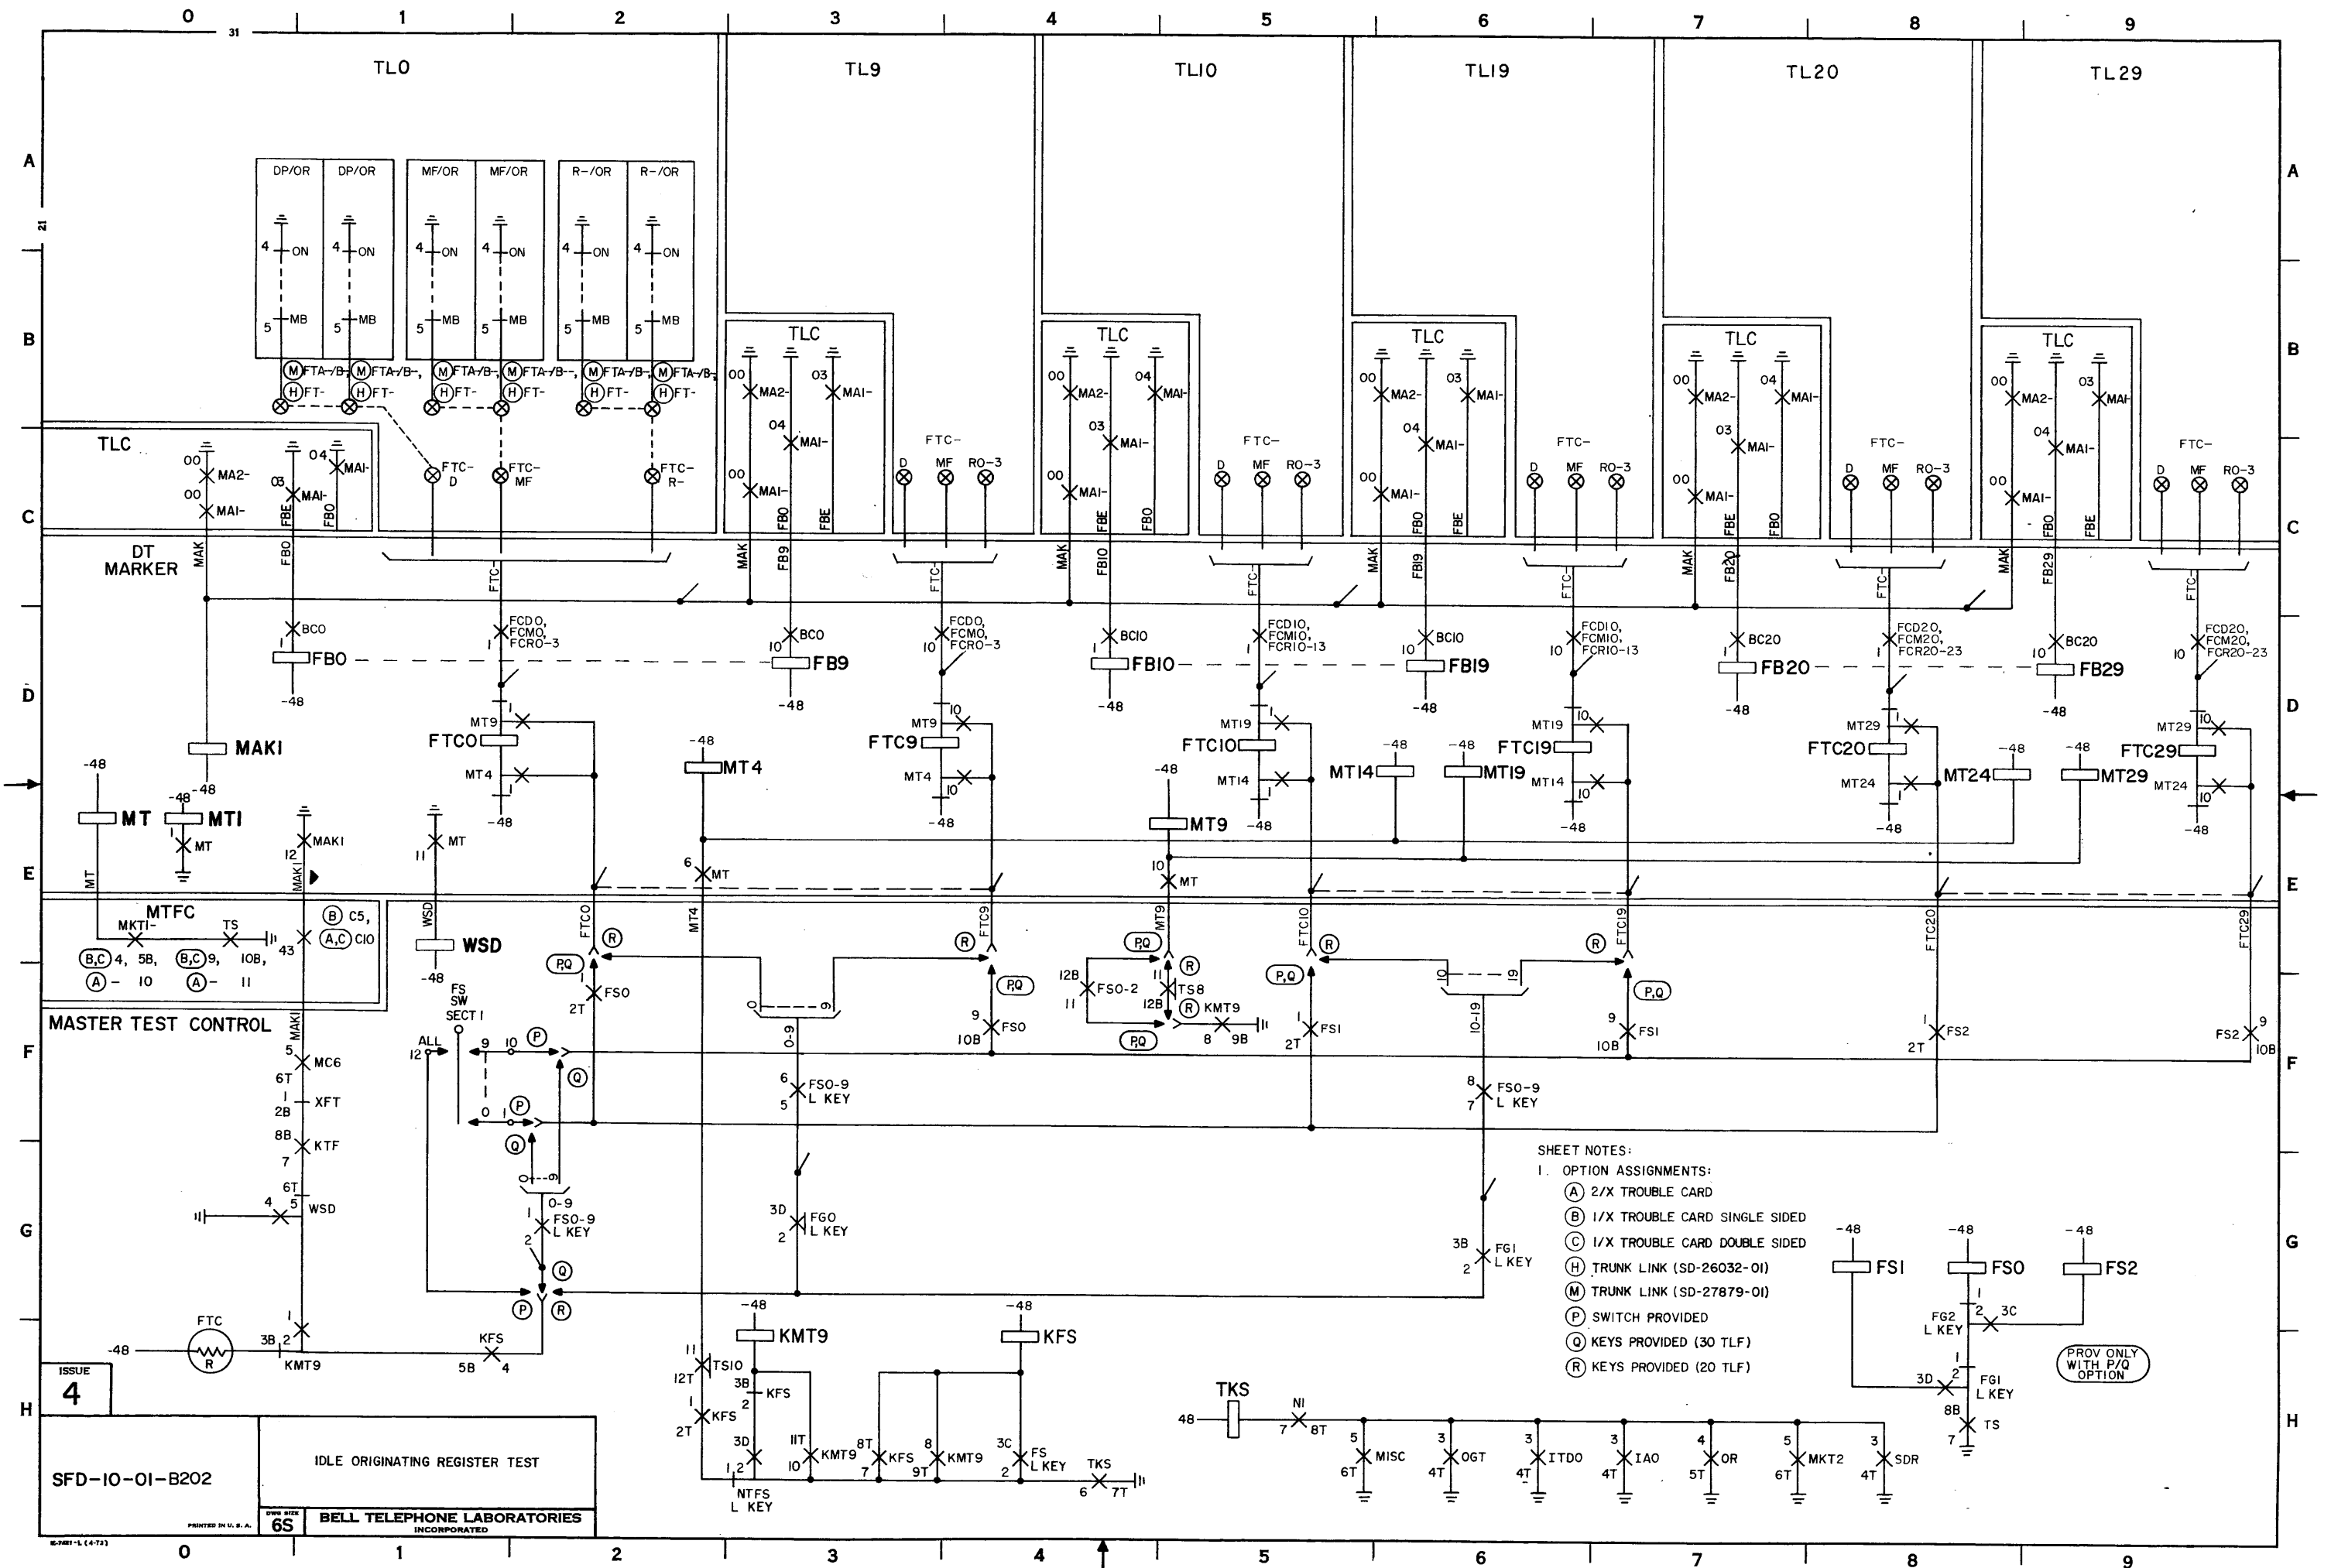

DIAL TONE MARKER TRUNK LINK FRAME SELECTION

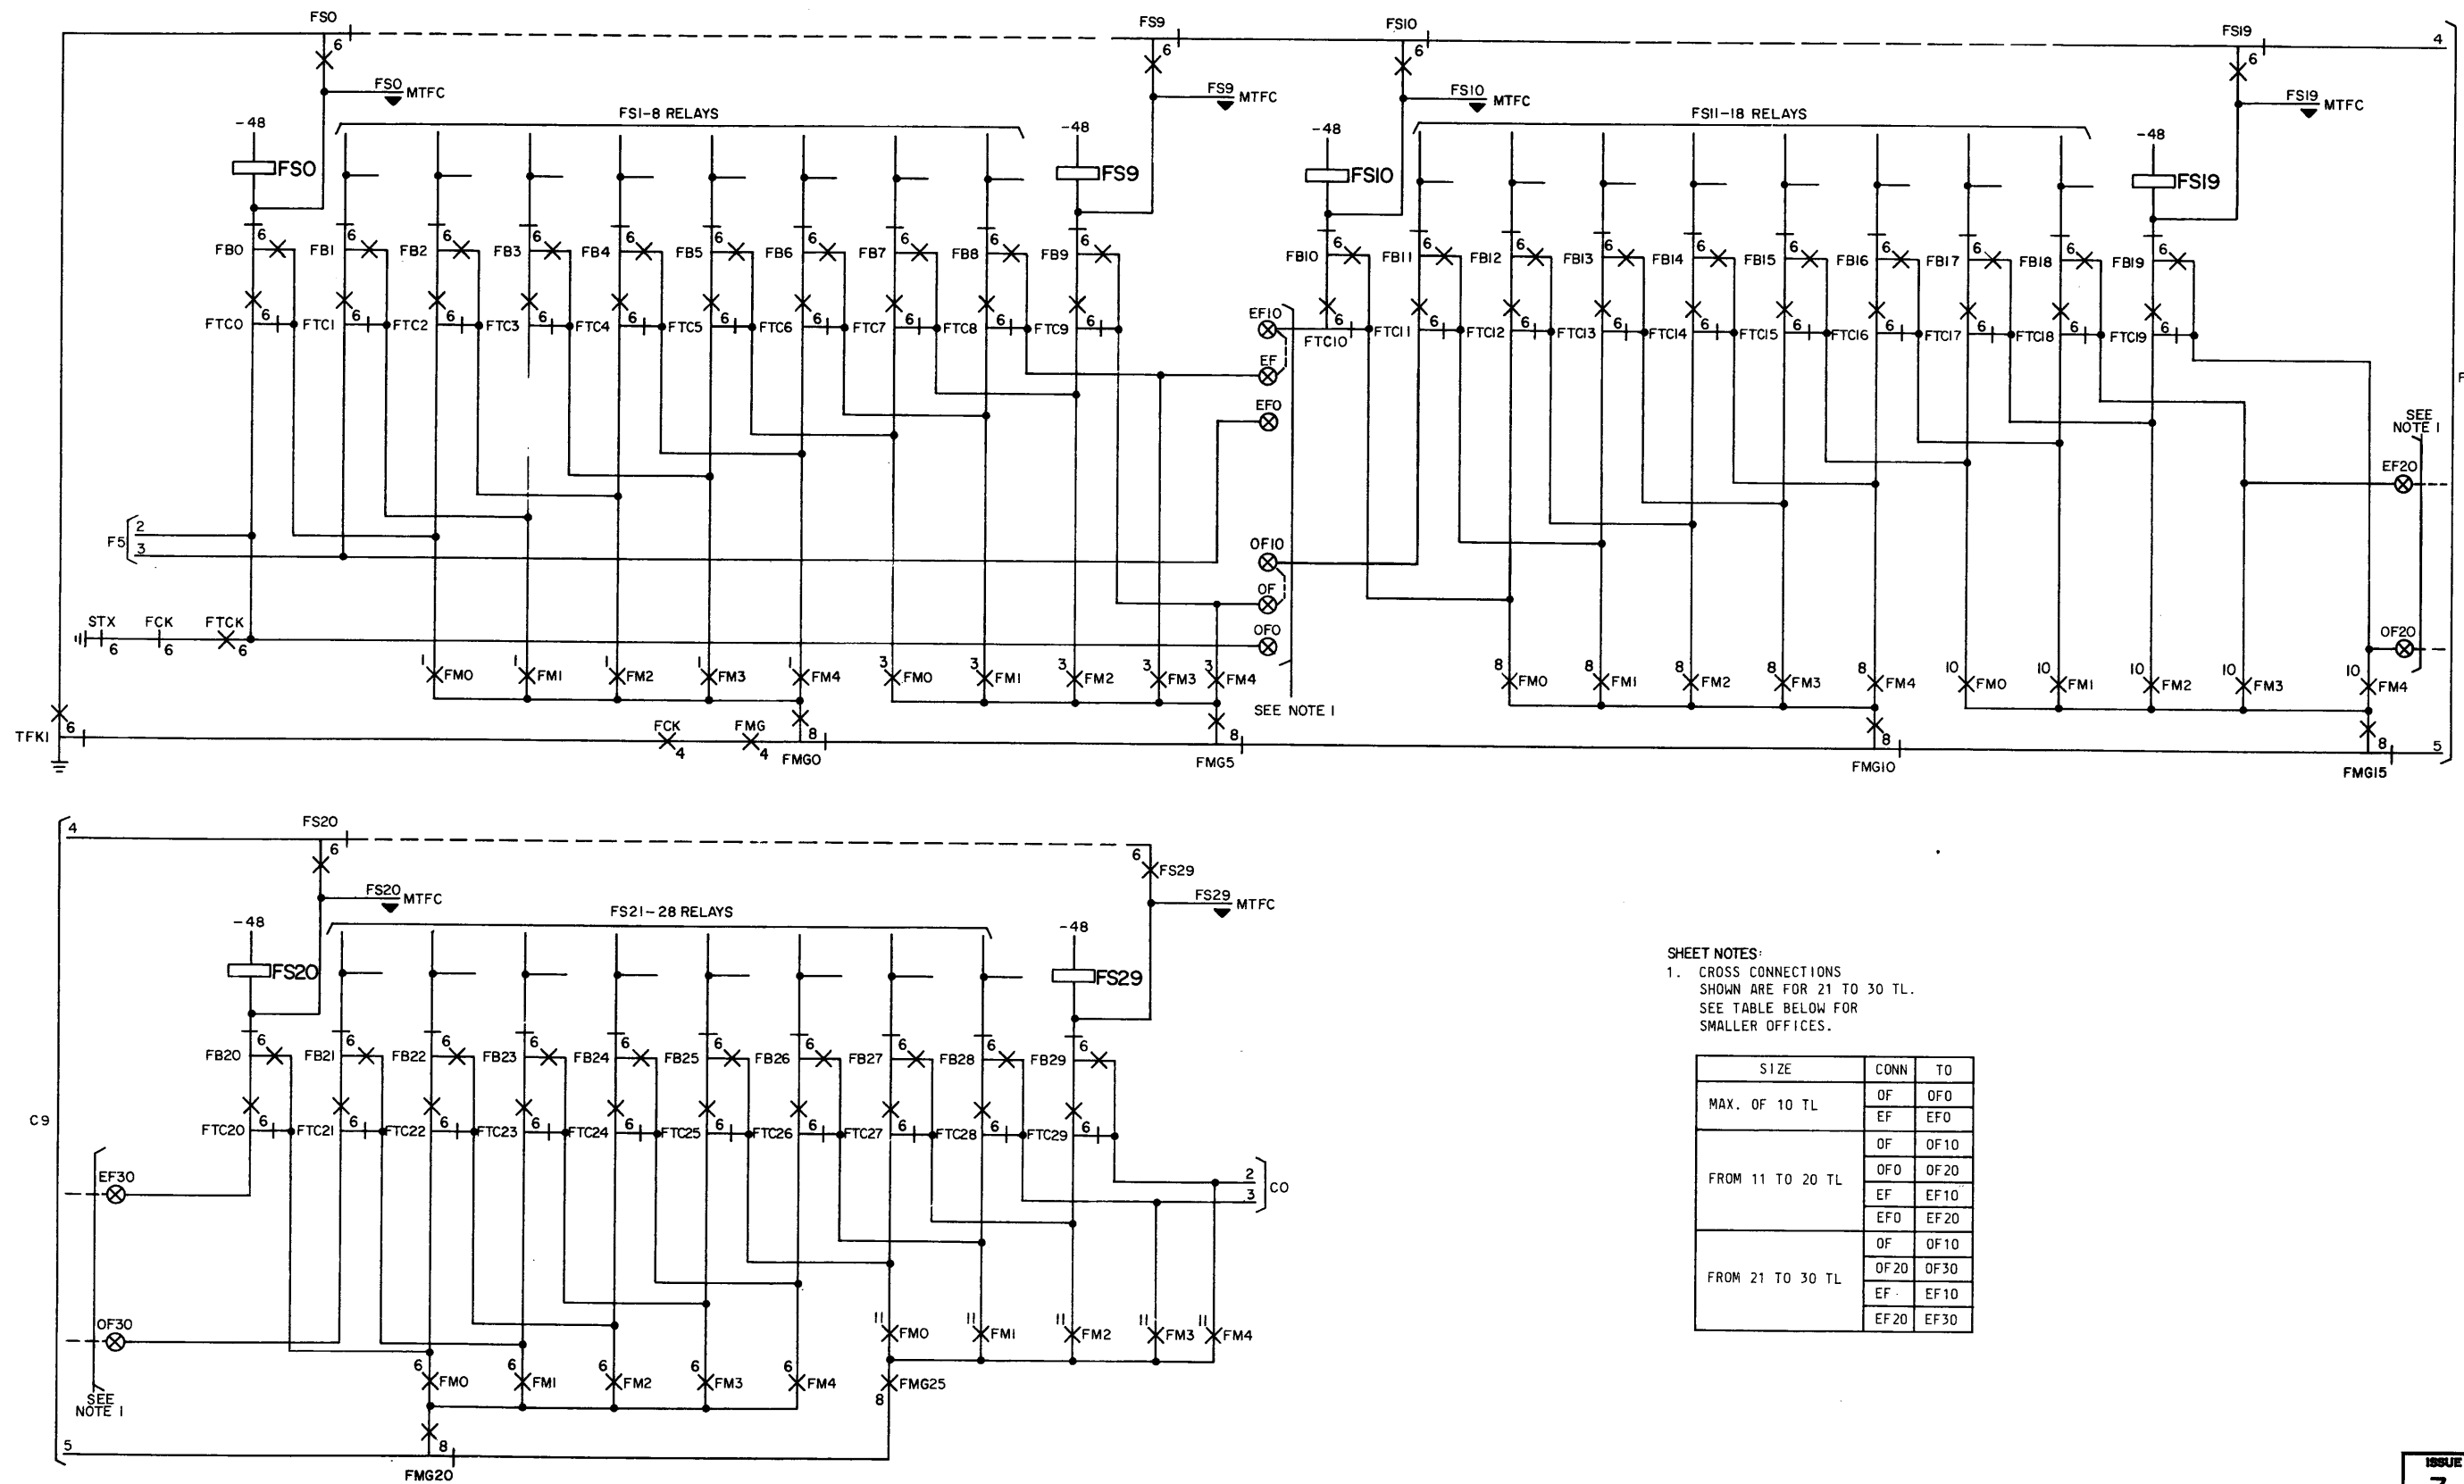

SHEET NOTES:
1. CROSS CONNECTIONS
SHOWN ARE FOR 21 TO 30 TL.
SEE TABLE BELOW FOR
SMALLER OFFICES.

SIZE	CONN	TO
MAX. OF 10 TL	OF	OF0
	EF	EF0
FROM 11 TO 20 TL	OF	OF10
	OF0	OF20
	EF	EF10
	EF0	EF20
FROM 21 TO 30 TL	OF	OF10
	OF20	OF30
	EF	EF10
	EF20	EF30

SFD-10-01-B203


TRUNK LINK FRAME
SELECTION

BELL TELEPHONE LABORATORIES
INCORPORATED

SFD-10-01-B203

6S
PRINTED IN U. S. A.


ISSUE
3

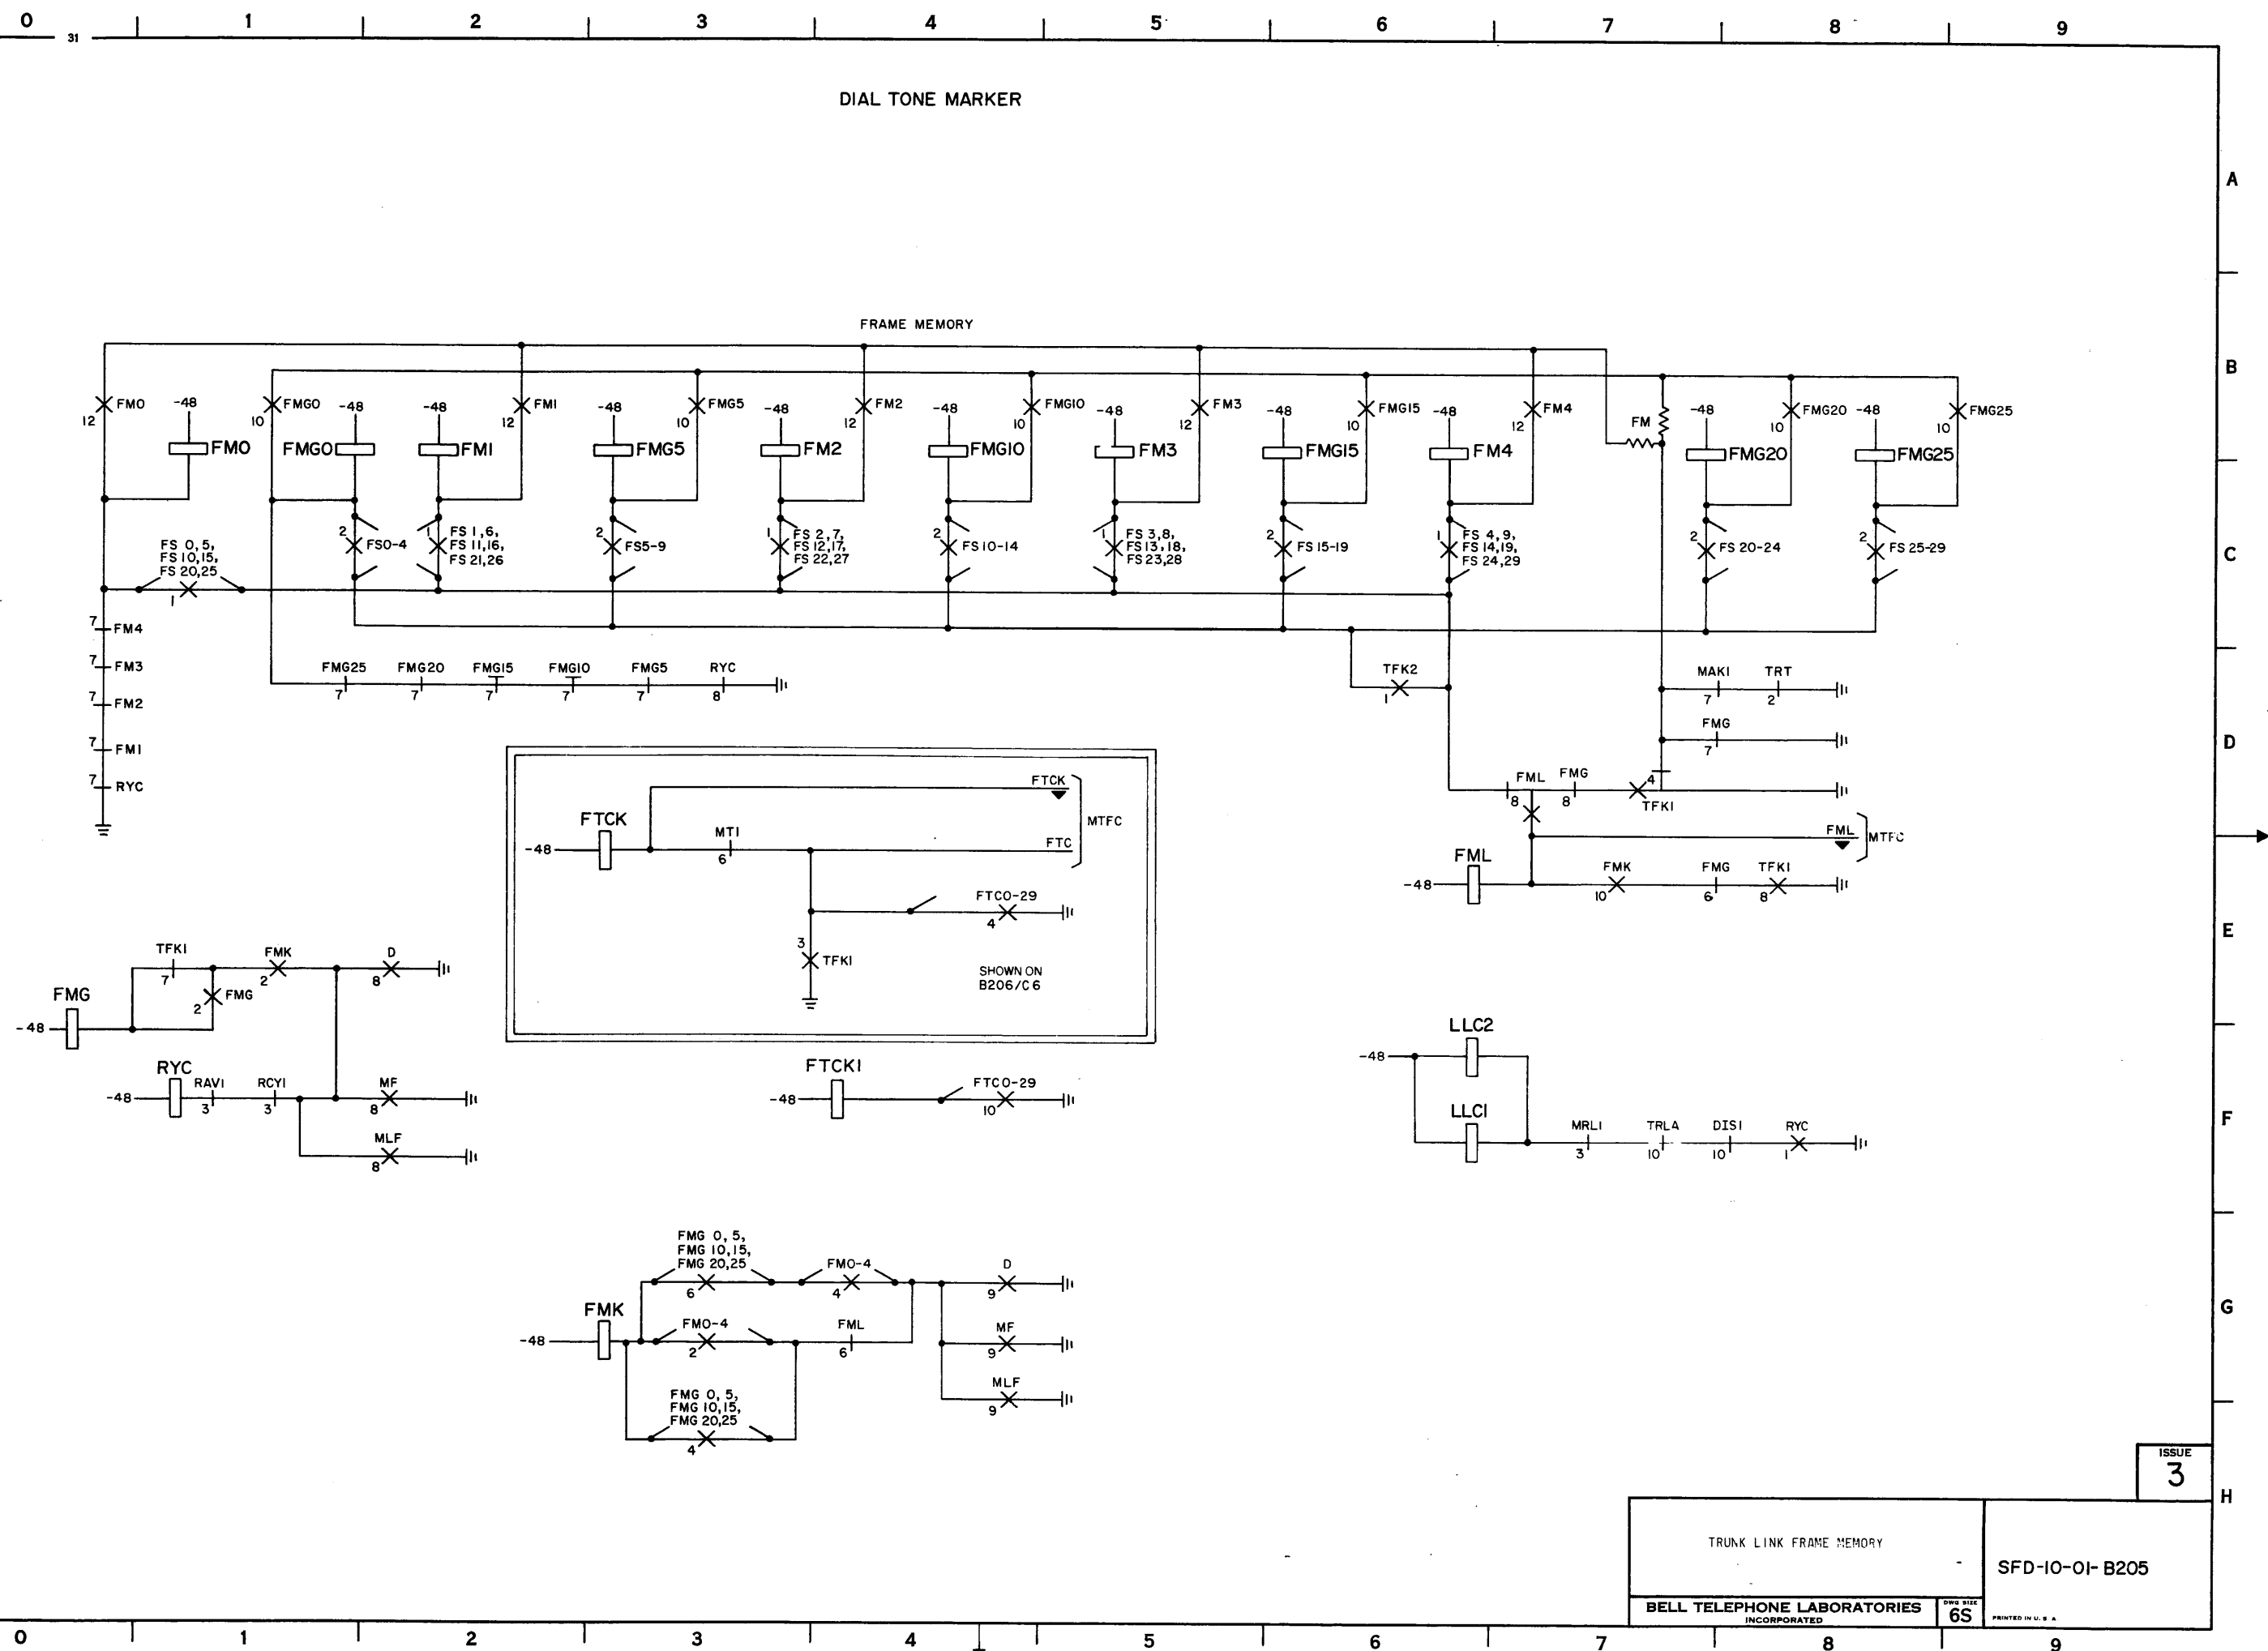


MASTER TEST CONTROL

MTFC

DIAL TONE MARKER

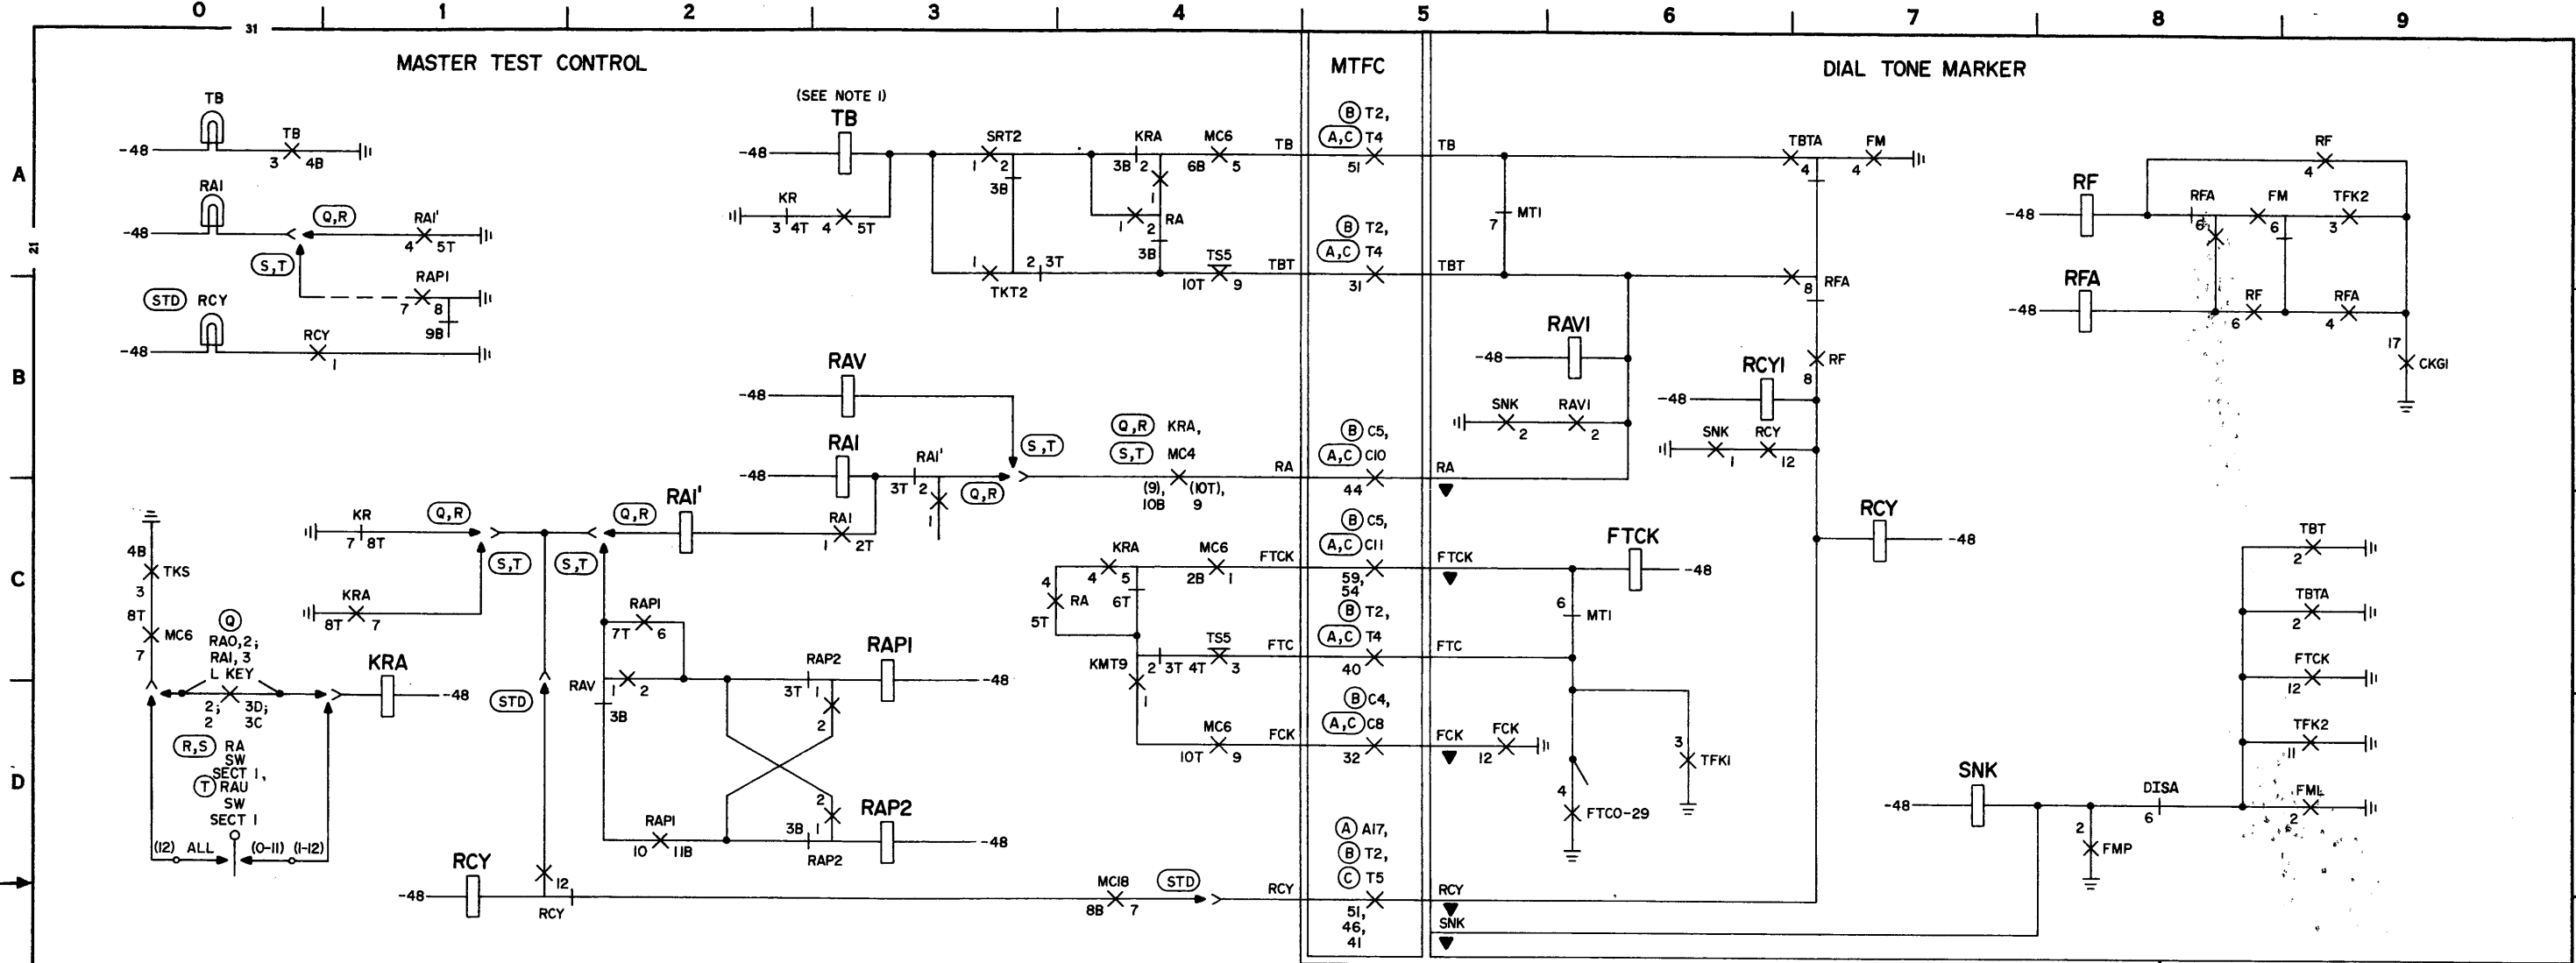

- SHEET NOTES:**
1. WHEN THE TB RELAY OPERATES, IT GROUNDS THE DIS LEAD (B502/C4) TO RELEASE THE MARKER.
 2. OPTION ASSIGNMENTS:
 (A) 2/X TROUBLE CARD
 (B) 1/X TROUBLE CARD SINGLE SIDED
 (C) 1/X TROUBLE CARD DOUBLE SIDED
 (Q) MD KEY CONTROL
 (R) MD SWITCH CONTROL
 (S) MD SWITCH CONTROL
 (T) STD SWITCH CONTROL

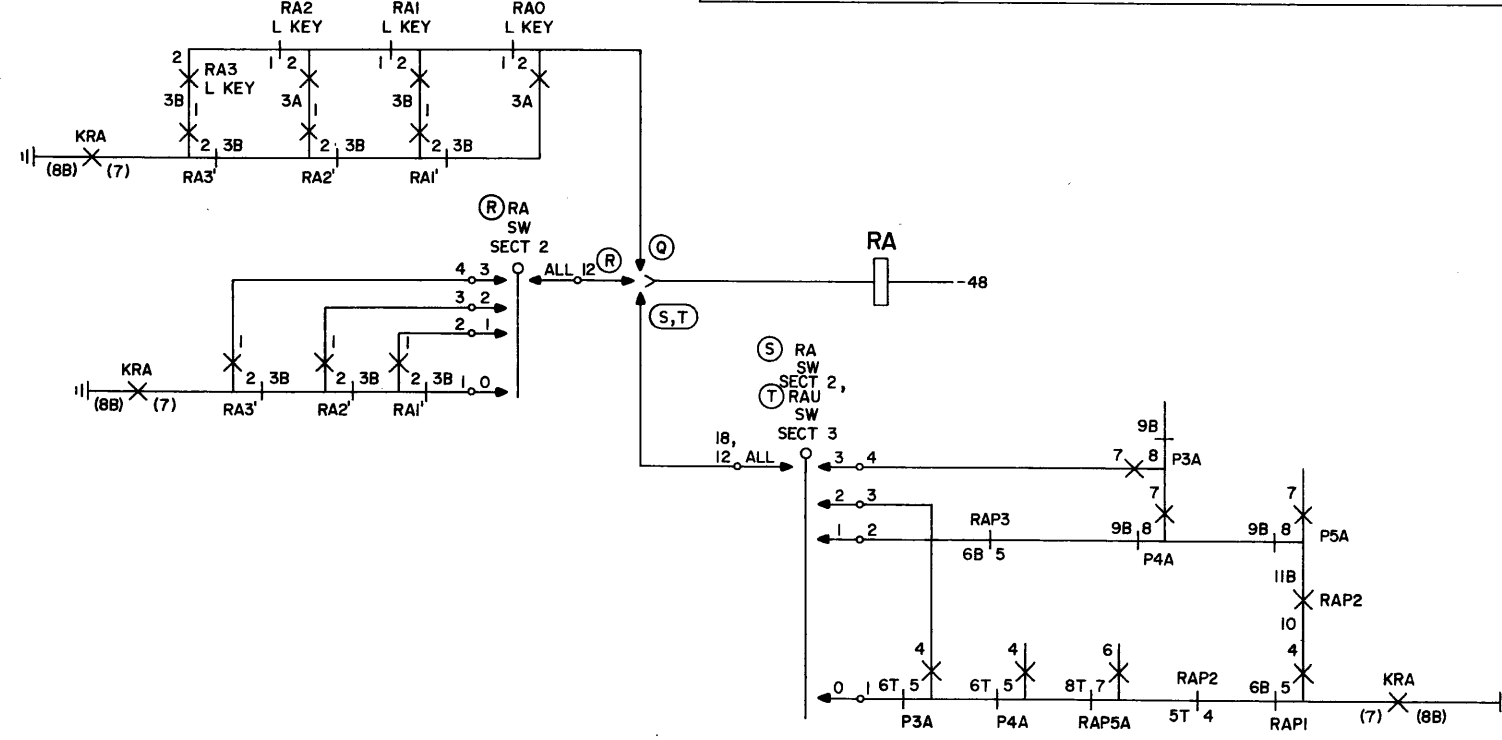

ISSUE
4




SFD-10-01-B206

ROUTE ADVANCE
AND RECYCLE

BELL TELEPHONE LABORATORIES
INCORPORATED

SFD-10-01-B206

DIAL TONE MARKER

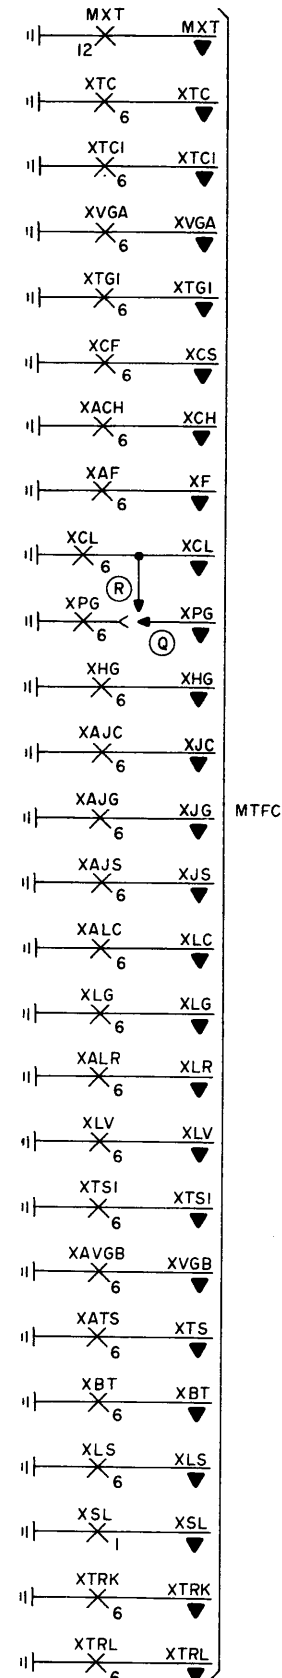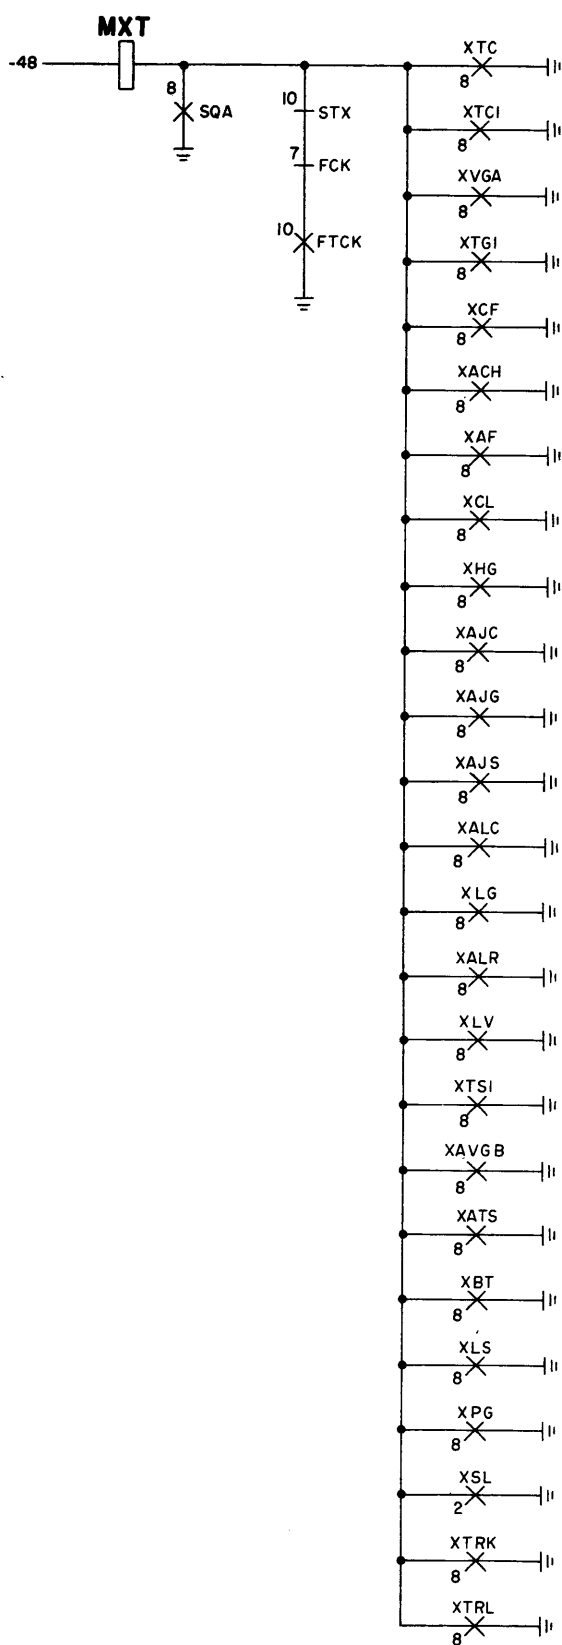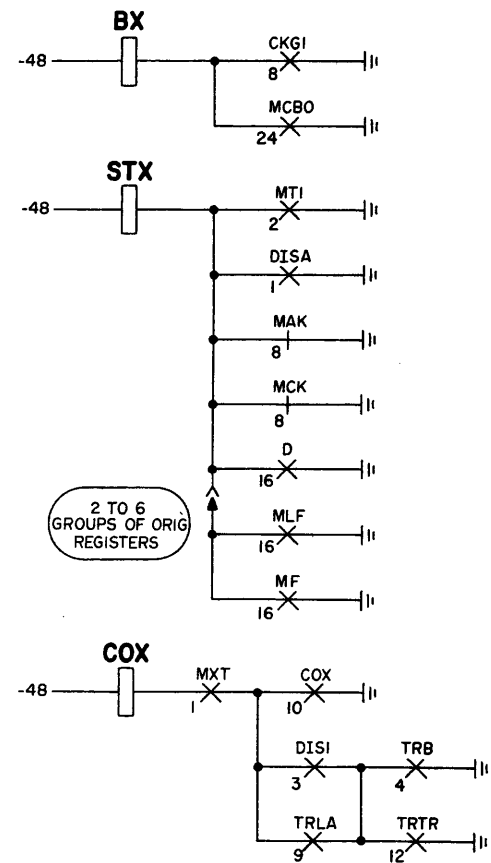


SHEET NOTES:

I. OPTION ASSIGNMENTS:

(R) TROUBLE INDICATIONS ON A 2/5 BASIS.

(Q) TROUBLE INDICATIONS NOT ON A 2/5 BASIS.

SFD-10-01-B207

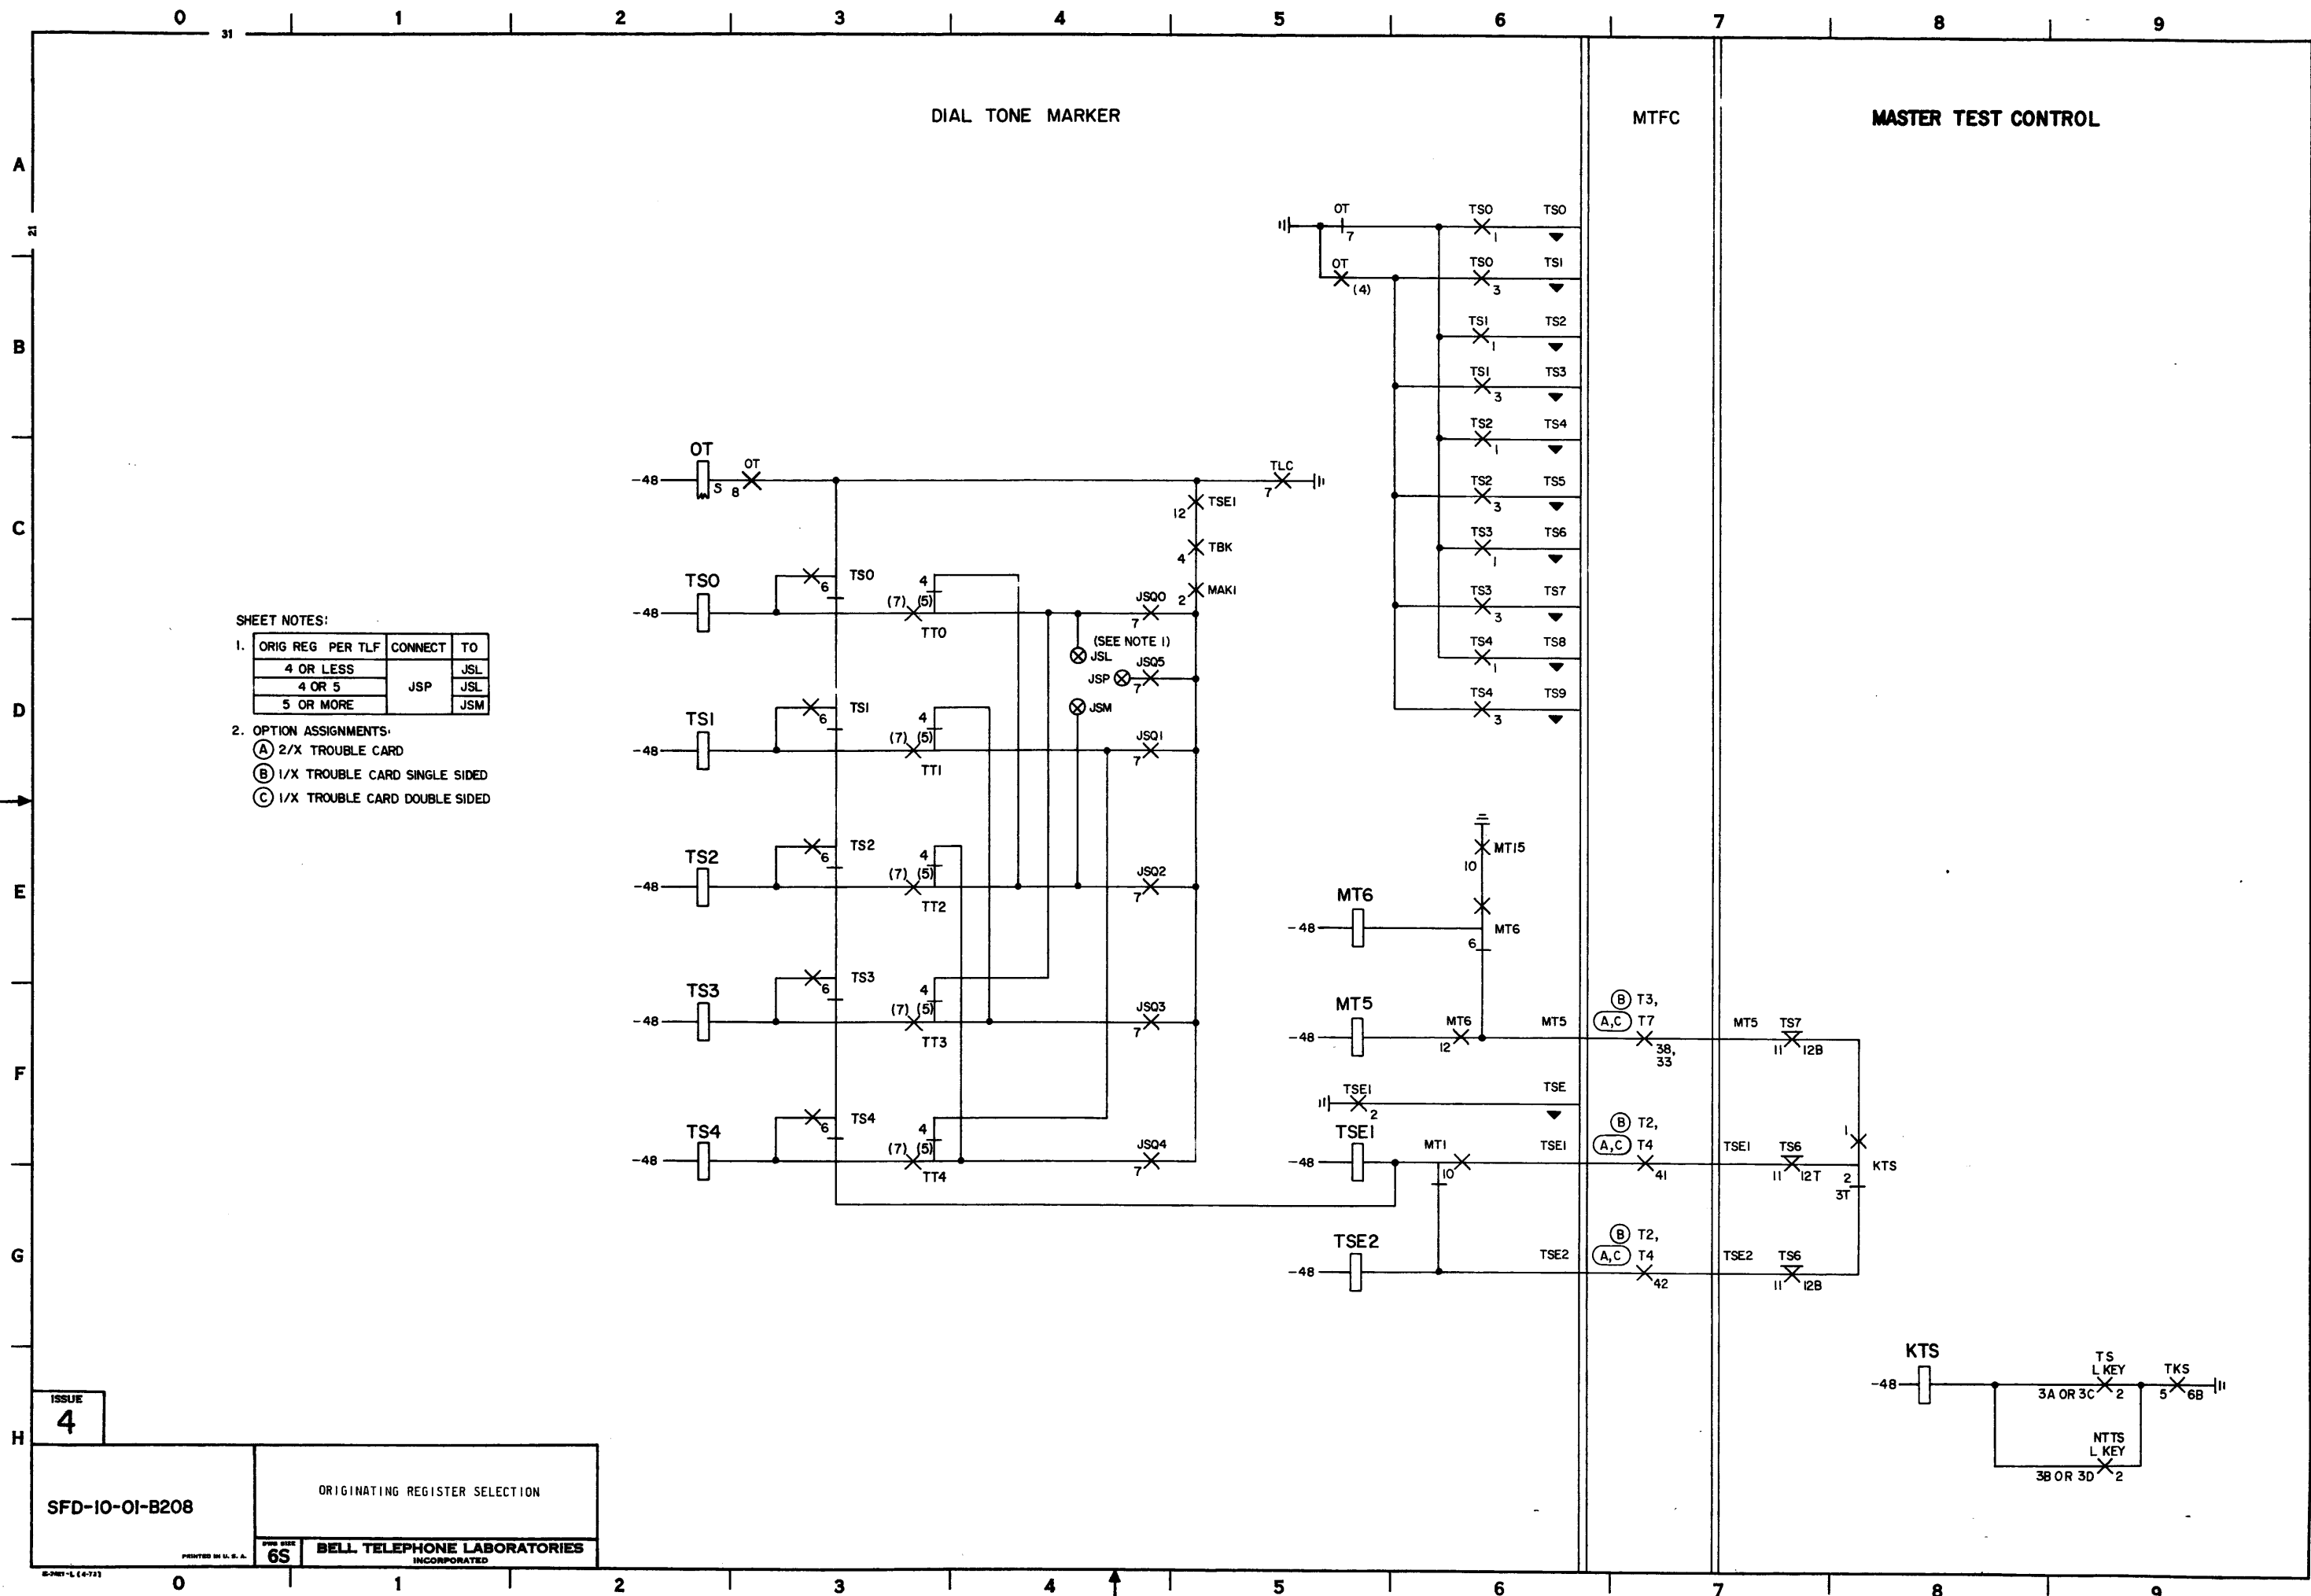

ISSUE
4

SFD-10-01-B208

ORIGINATING REGISTER SELECTION

6S

BELL TELEPHONE LABORATORIES
INCORPORATED

SFD-10-01-B208

MASTER TEST CONTROL


DIAL TONE MARKER

MASTER TEST CONTROL

MTFC

TLC

TRUNK LINK FRAME

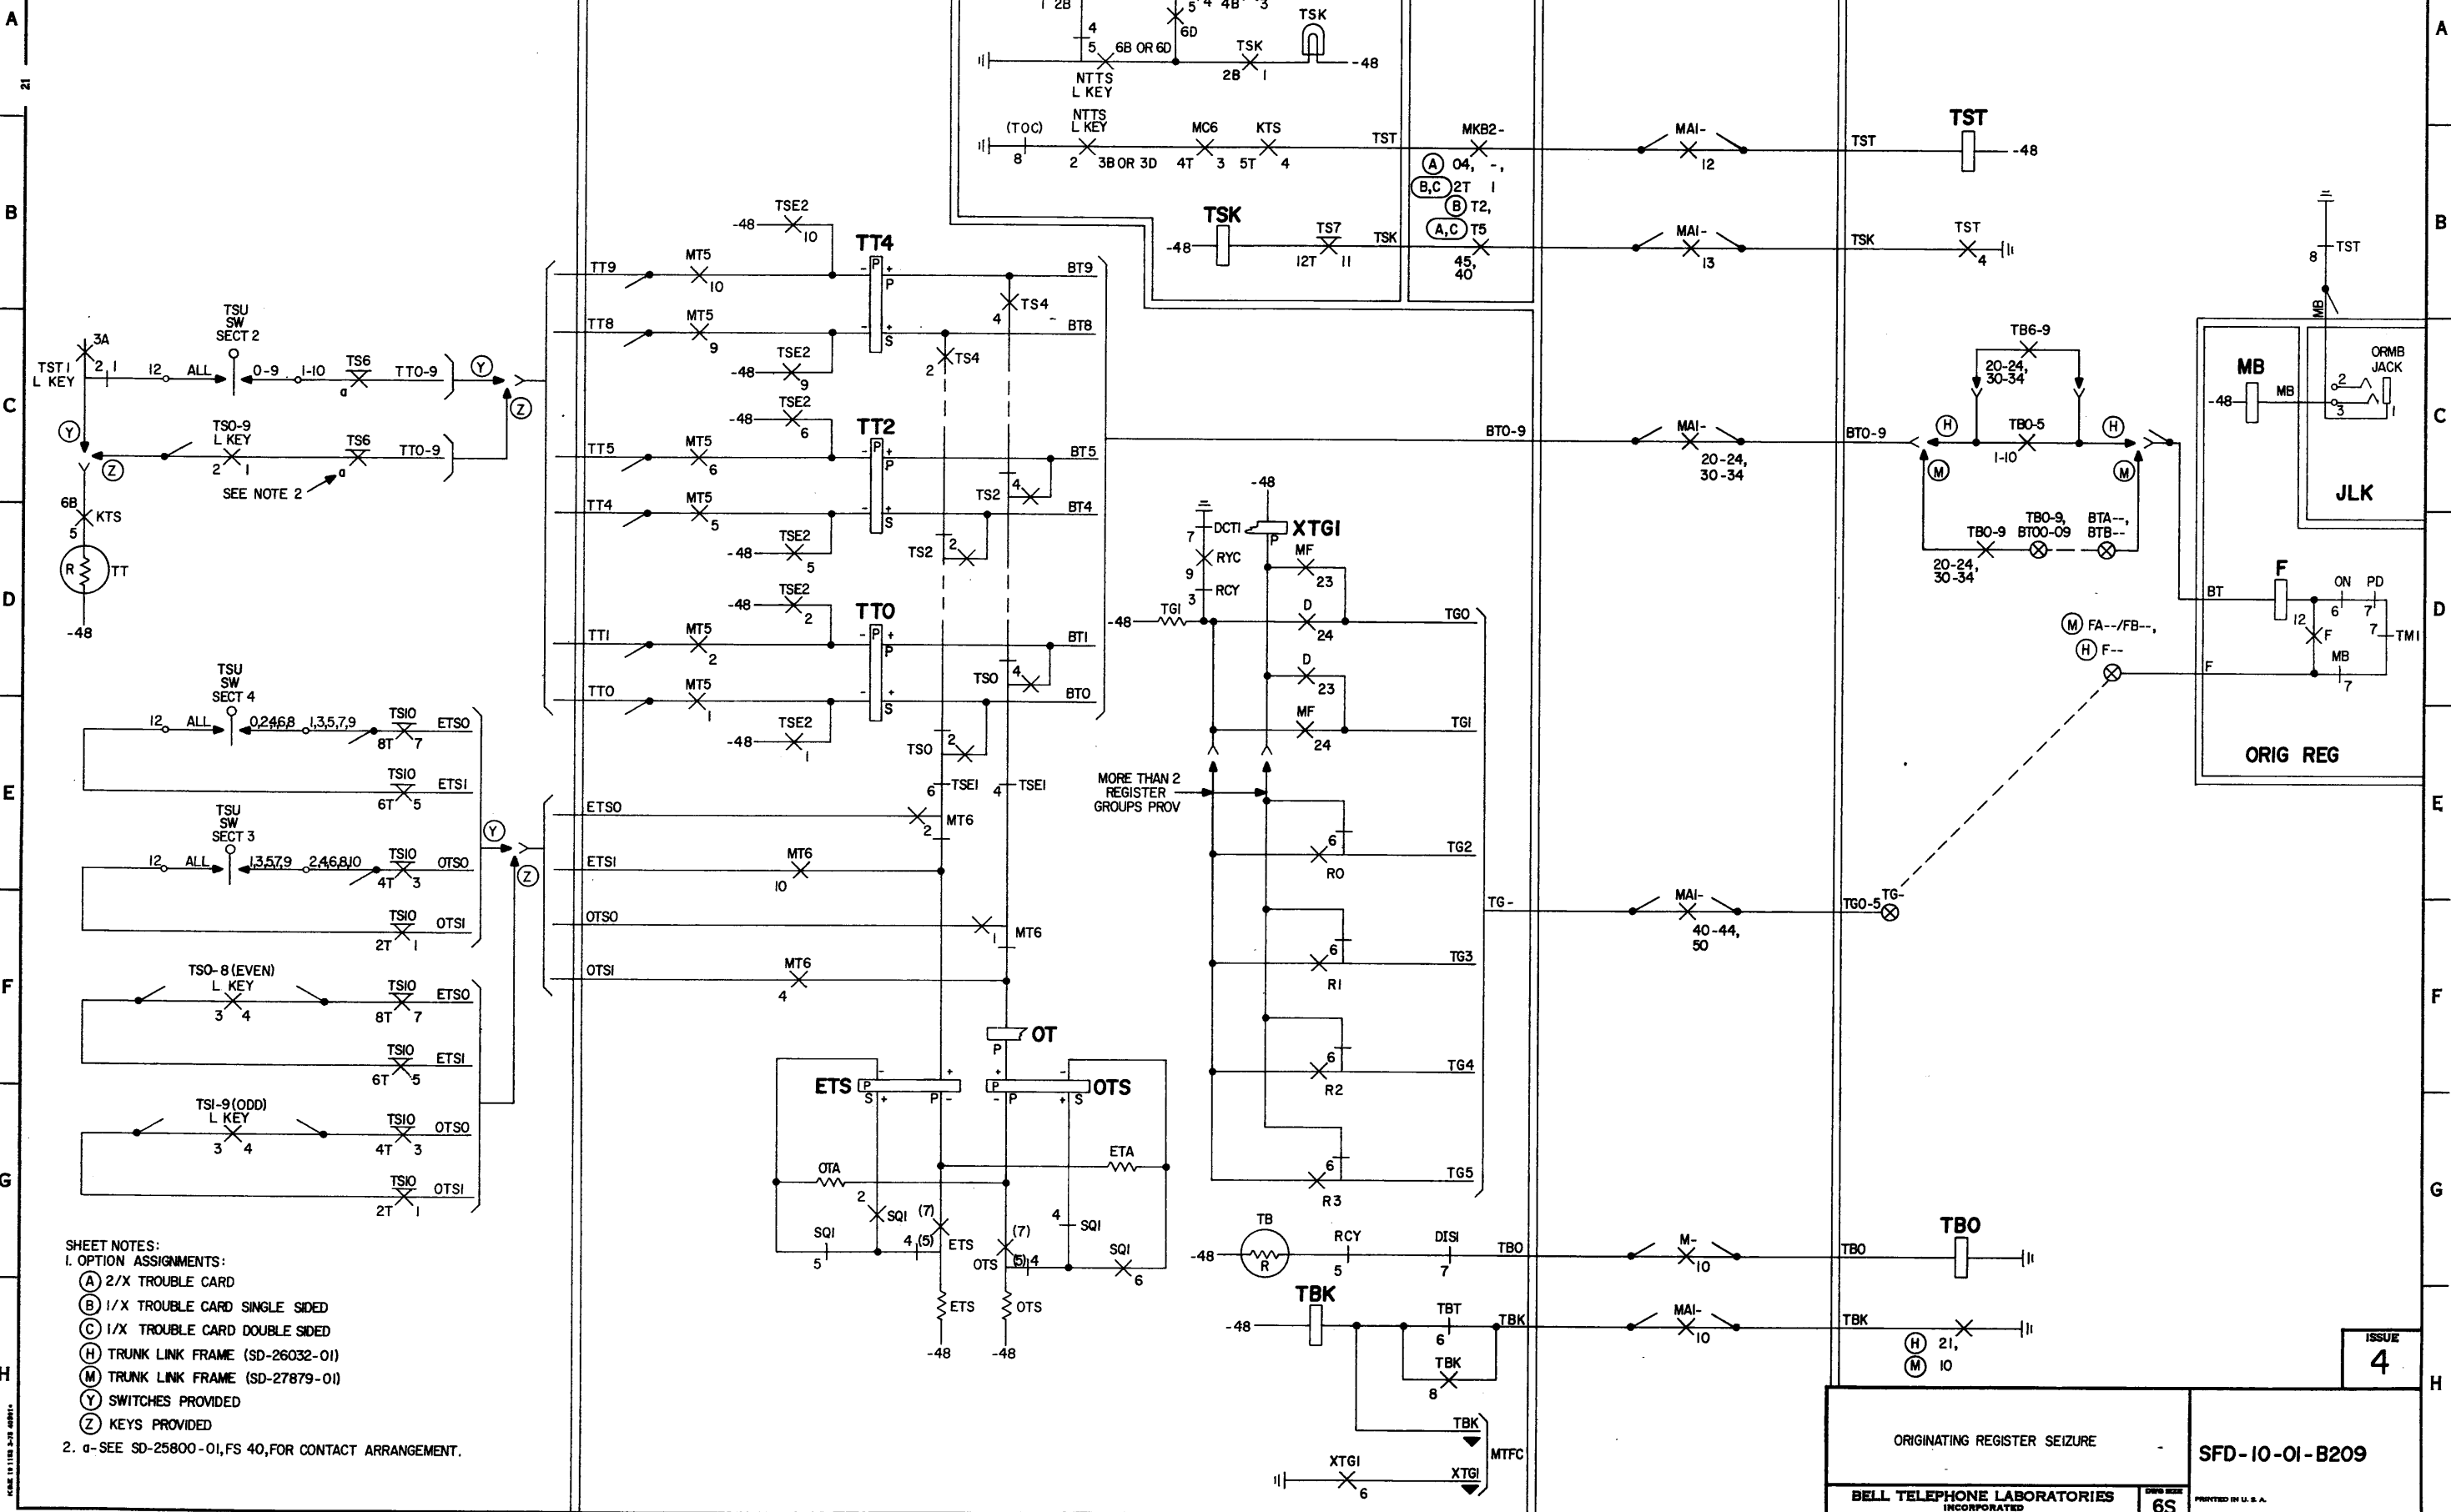

SFD-10-01-B209

ORIGINATING REGISTER SEIZURE


BELL TELEPHONE LABORATORIES
INCORPORATED

SFD-10-01-B209

6S PRINTED IN U.S.A.


ISSUE
4

ESTABLISHING DIALING CONNECTION

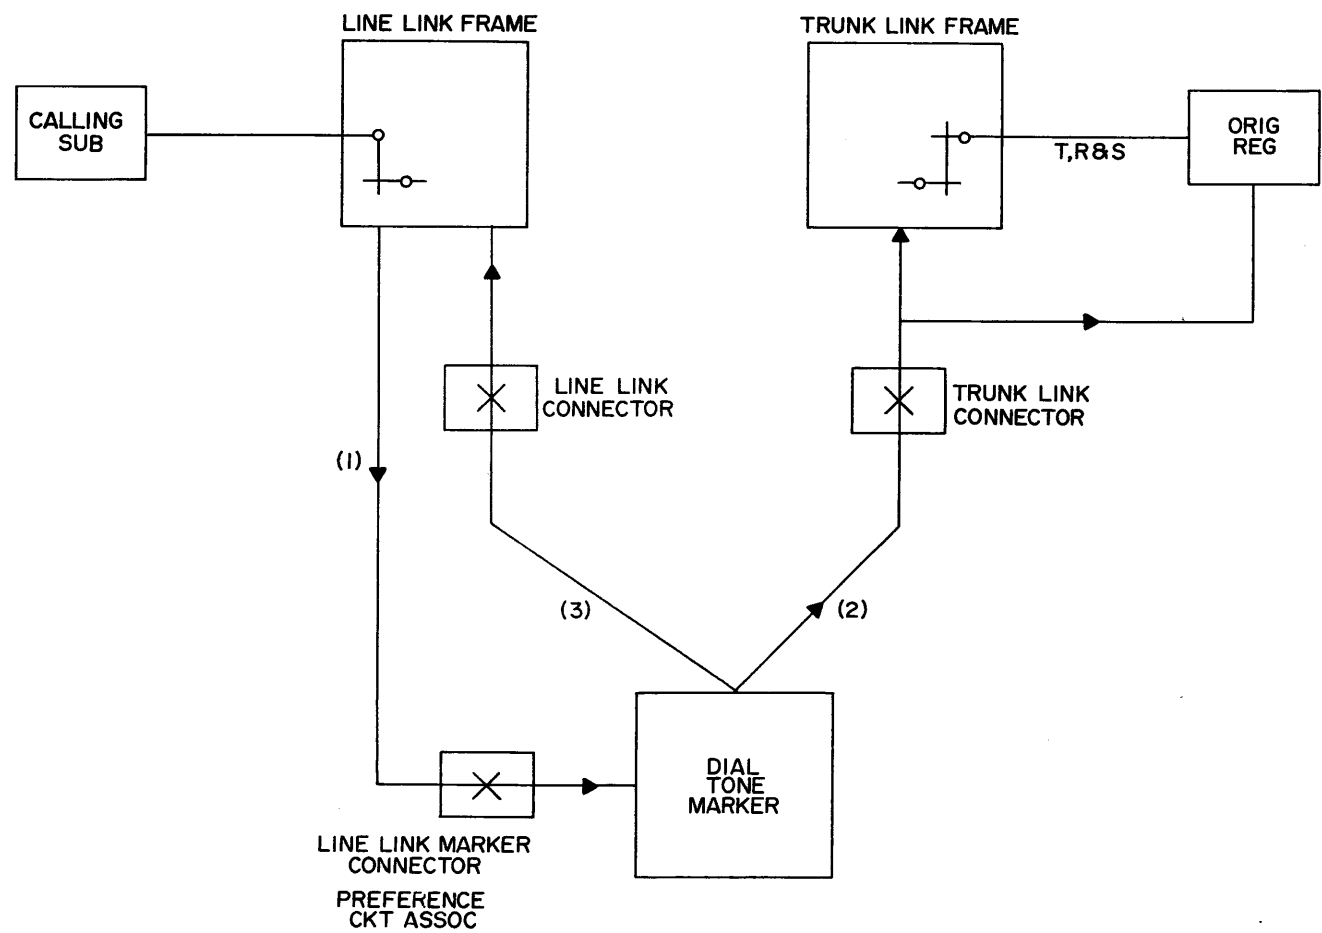

INDEX	
PAGE NO.	TITLE
B301	PART B3 - CONNECTION TO LINE LINK FRAME
B302	LINE LINK FRAME SEIZURE
B303	LINE LINK FRAME SEIZURE
B304	CLASS OF SERVICE INPUT TO MARKER (20, 30, 60 CLASSES OF SERVICE)
B305	CLASS OF SERVICE INPUT TO MARKER (100 CLASSES OF SERVICE)
B306	LINE LINK FRAME LOCKOUT

CAUTION!
DUE TO THE SIMPLIFIED NATURE
OF THIS DOCUMENT, INFORMATION
SHOWN MAY NOT BE COMPLETE.

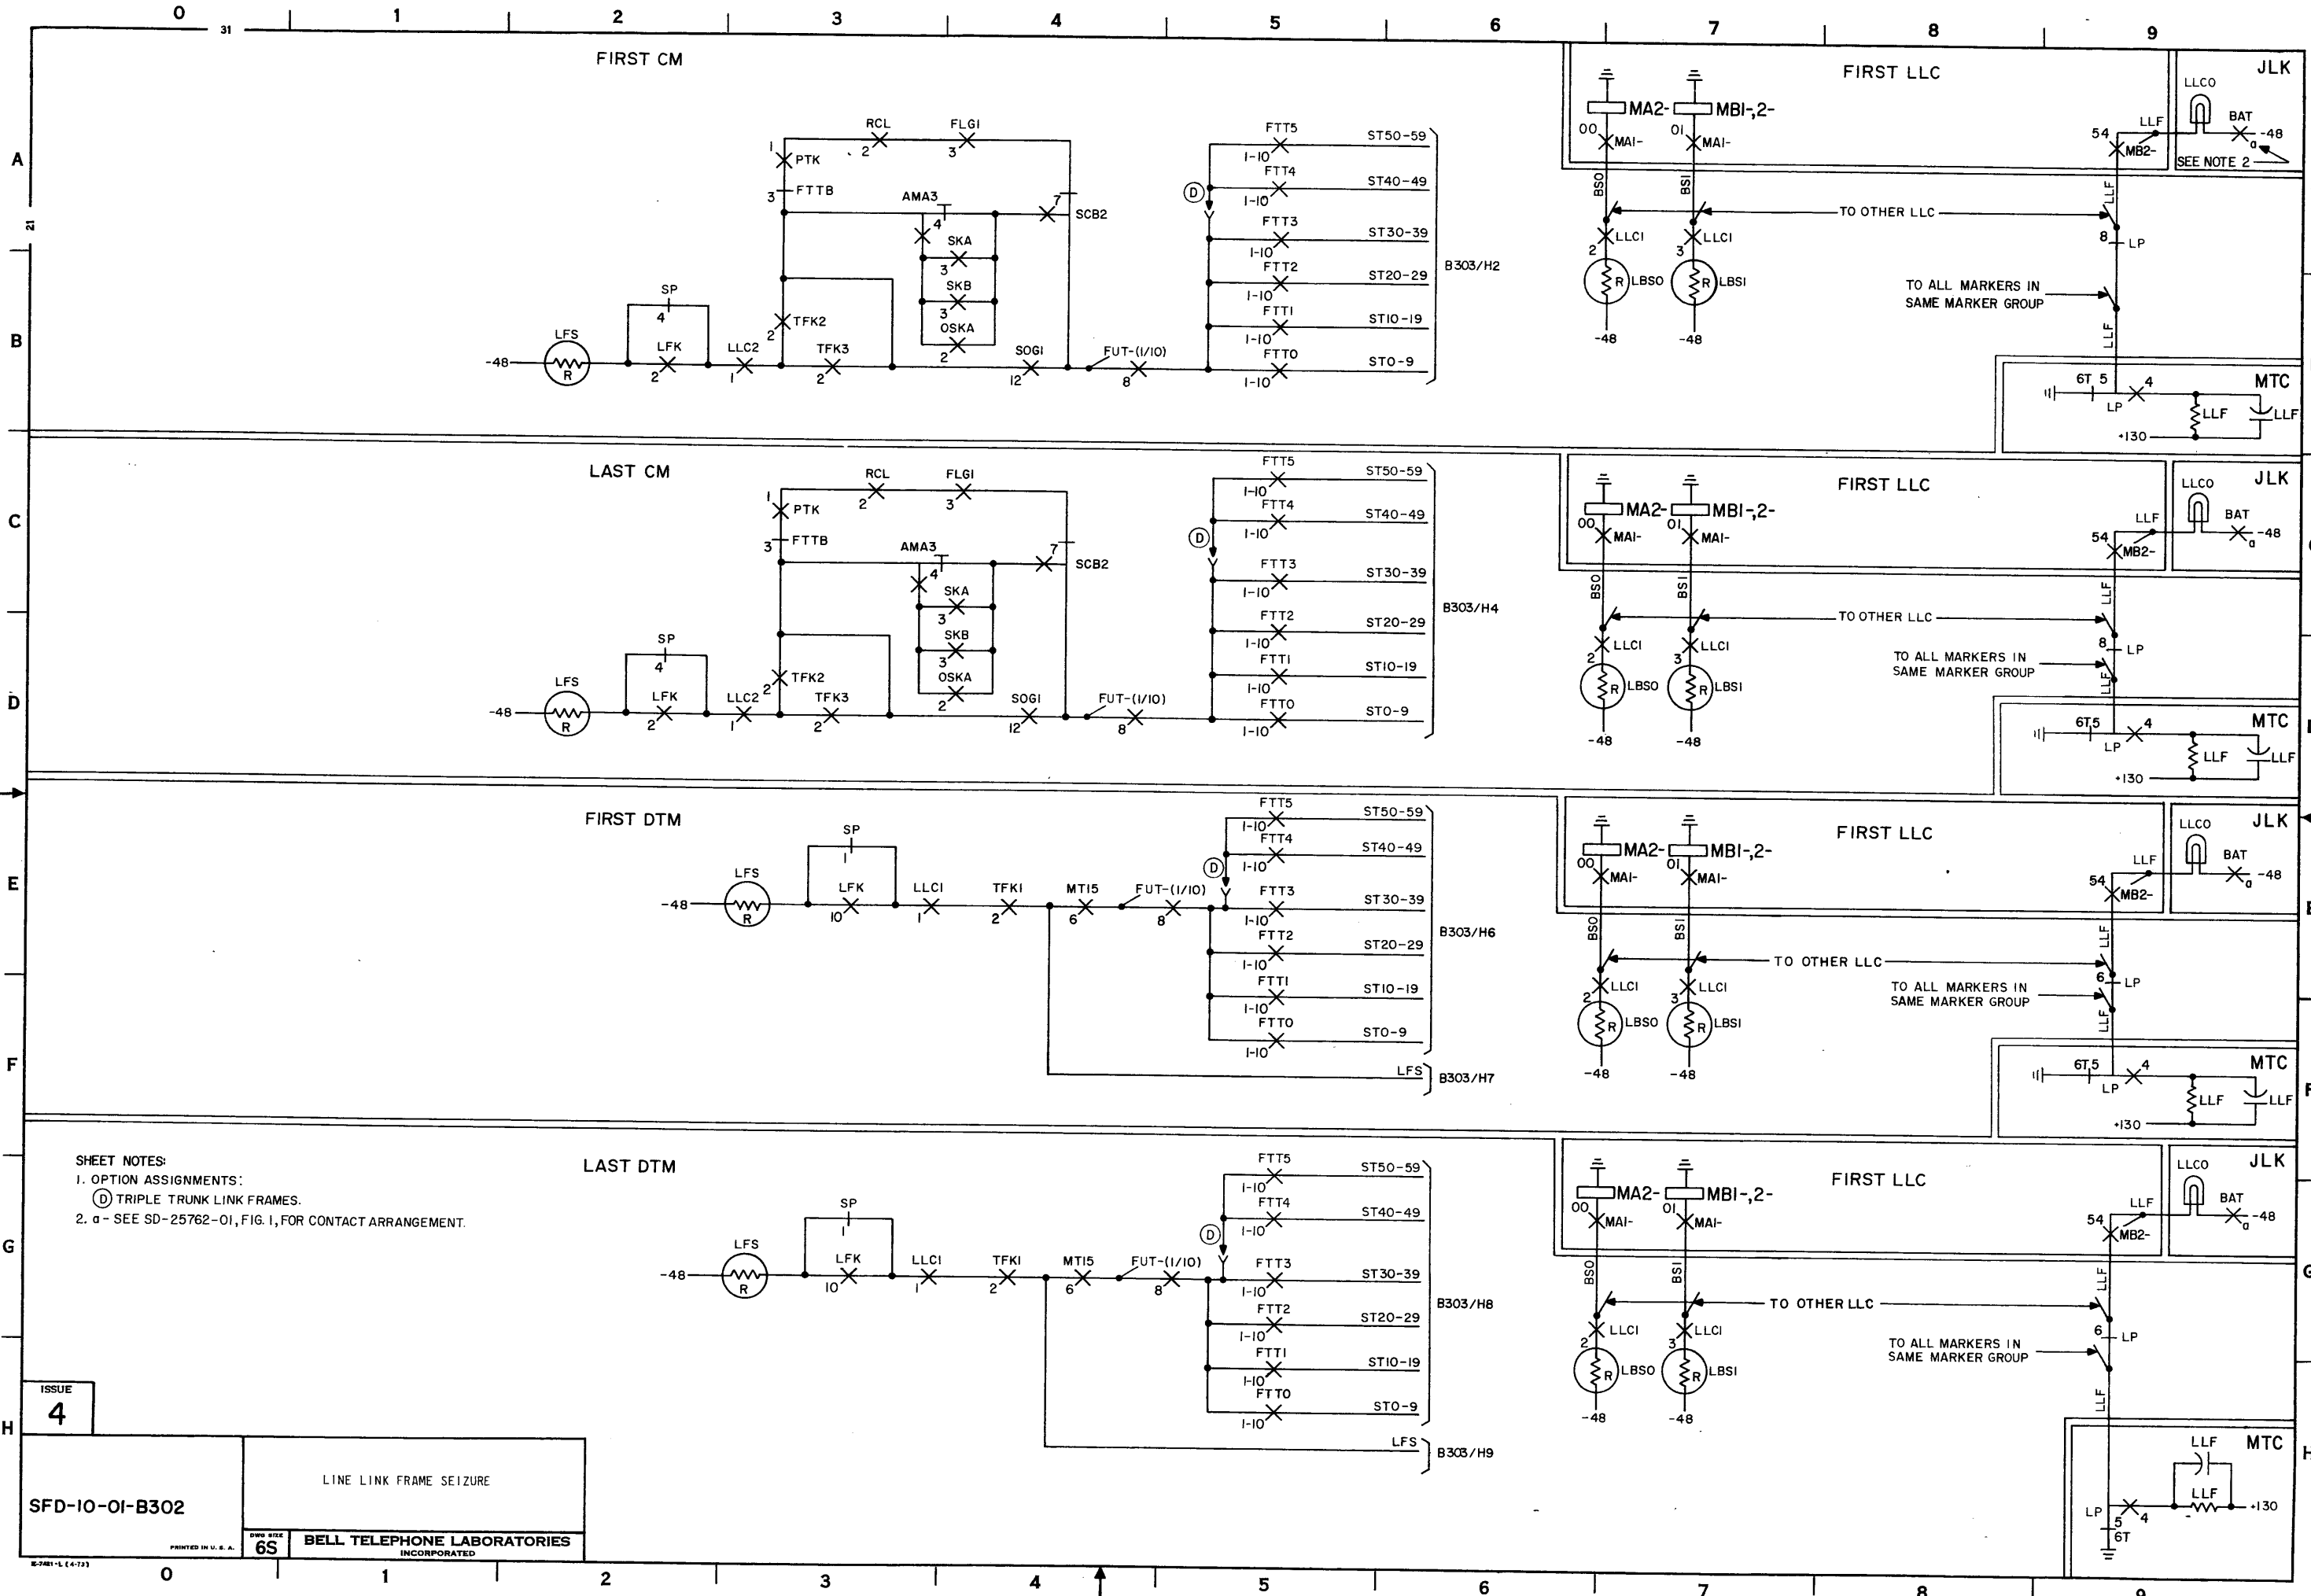

SHEET NOTES:
1. OPTION ASSIGNMENTS:
ⓓ TRIPLE TRUNK LINK FRAMES.
2. a - SEE SD-25762-01, FIG. 1, FOR CONTACT ARRANGEMENT.

ISSUE
4


SFD-10-01-B302

LINE LINK FRAME SEIZURE

BELL TELEPHONE LABORATORIES
INCORPORATED

SFD-10-01-B302

SFD-10-01-B303

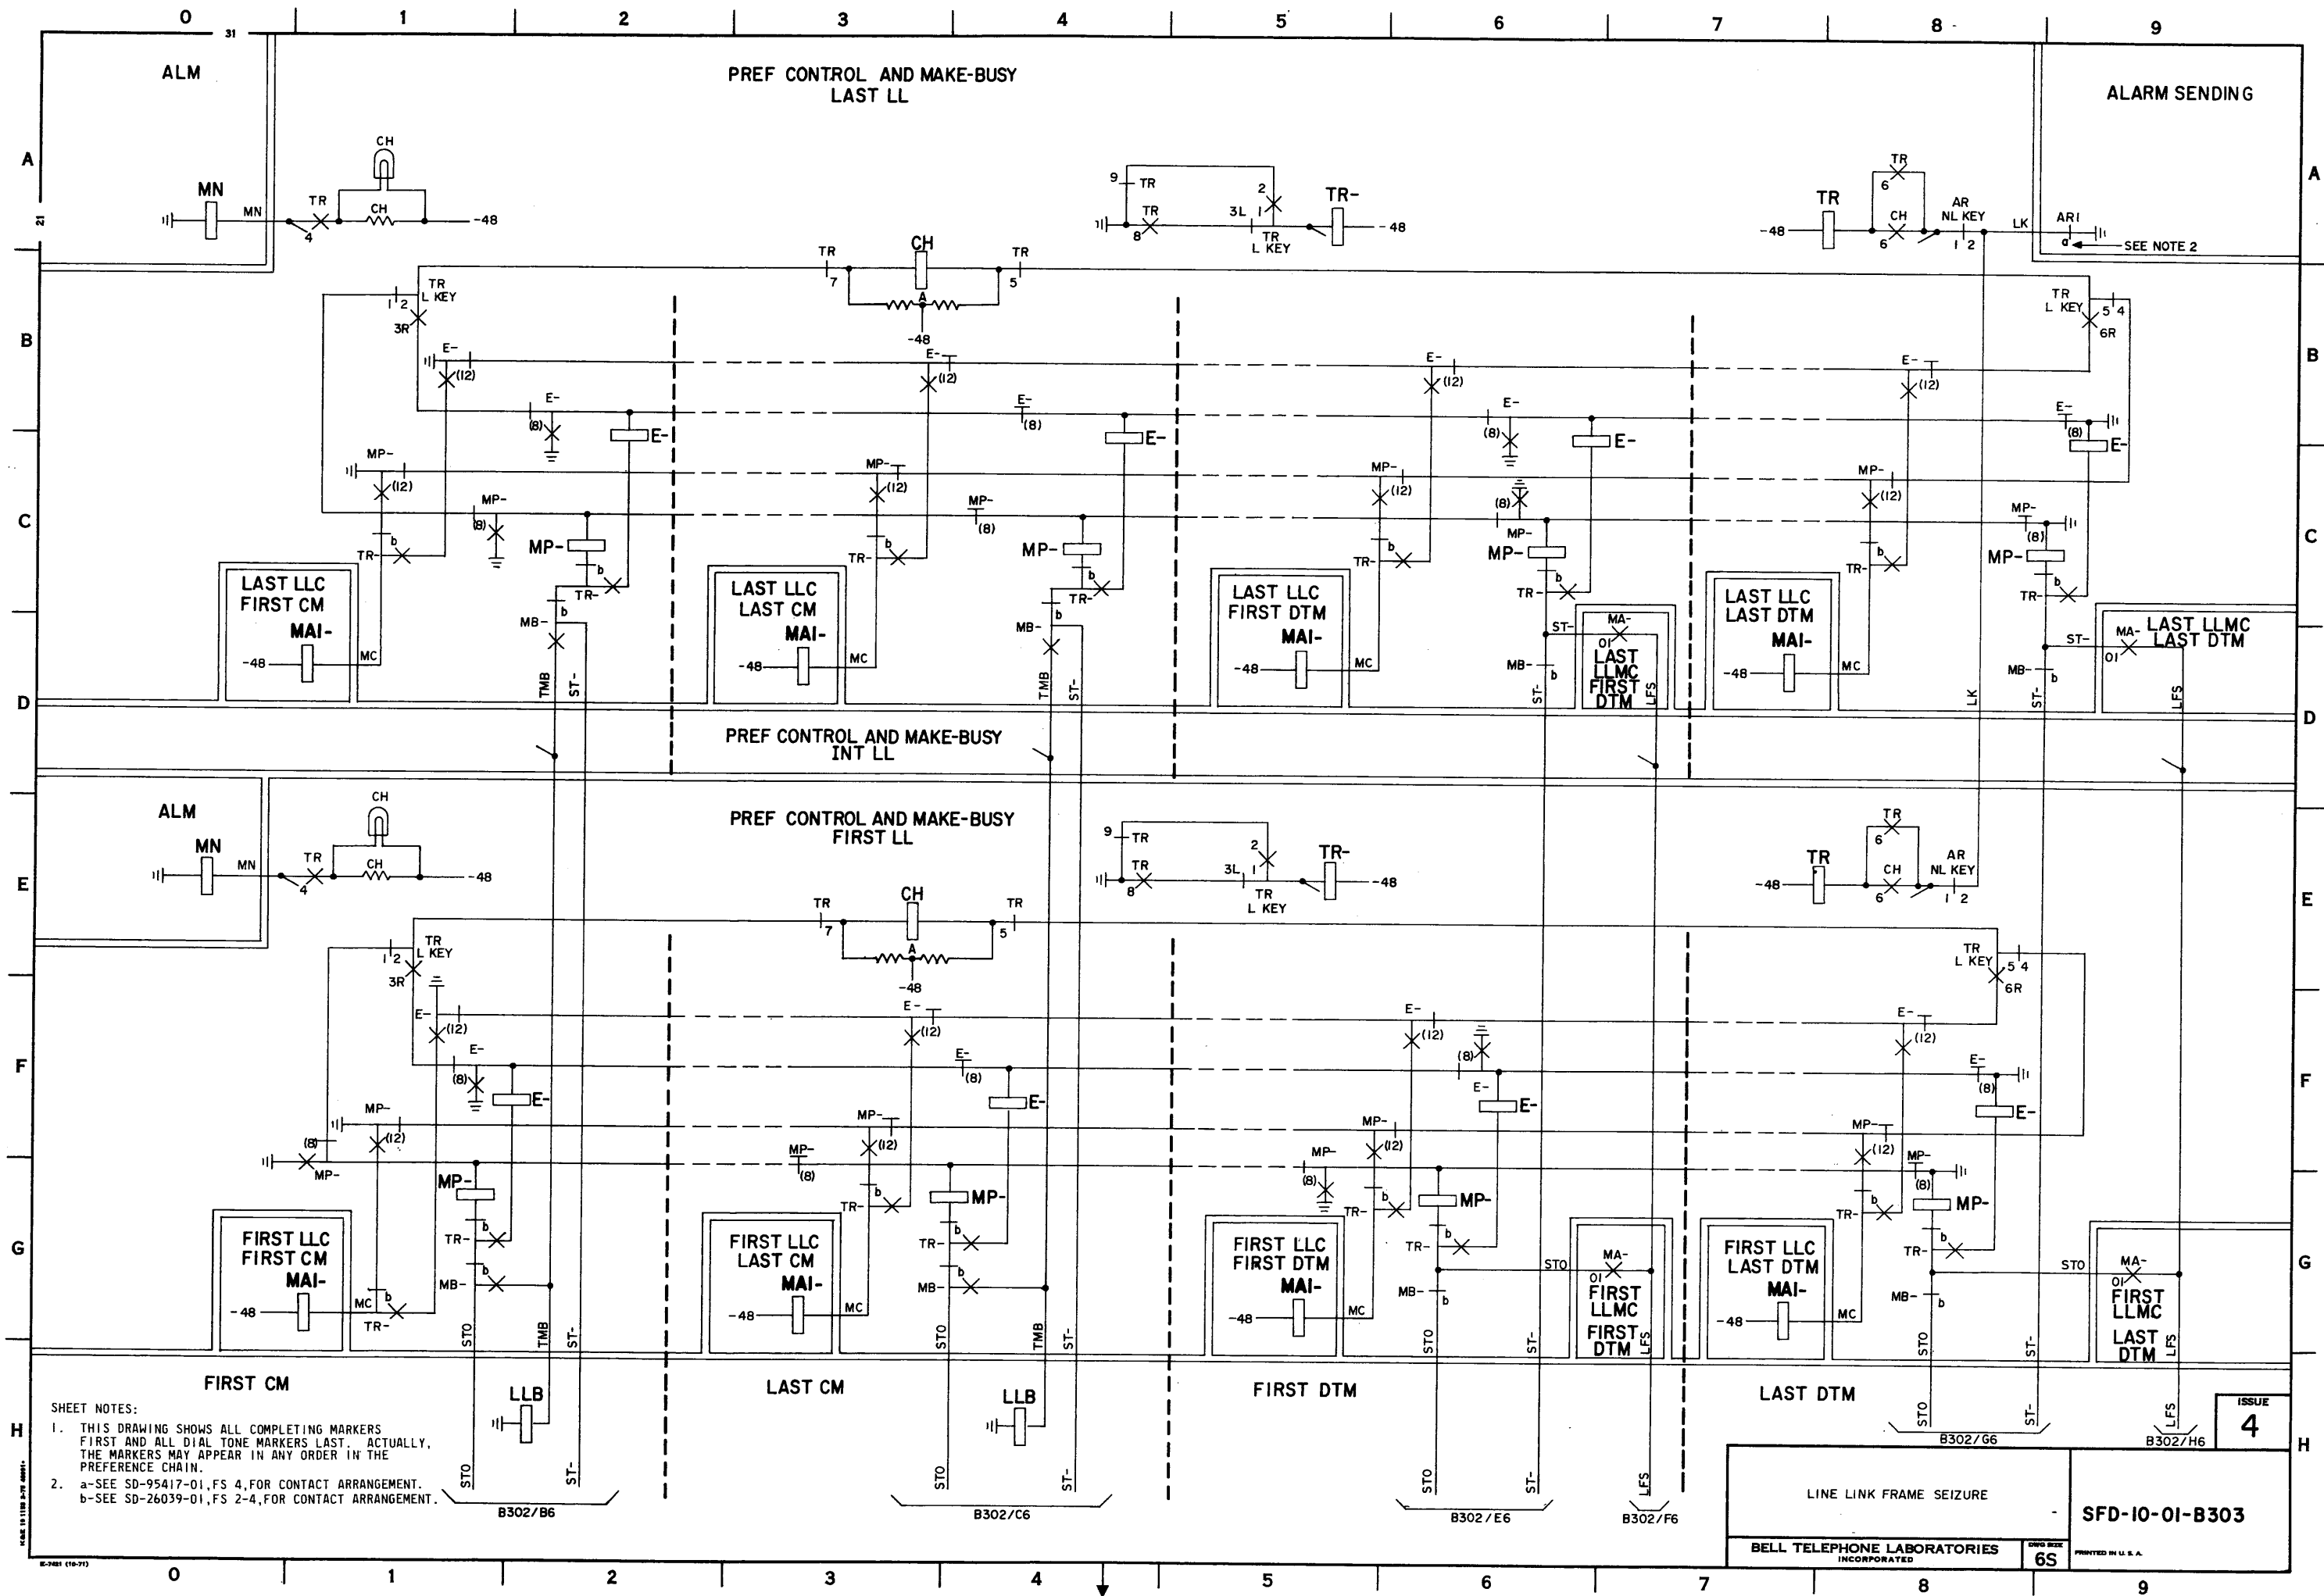

MASTER TEST CONTROL
(SEE NOTE 3)

(SEE NOTE 3)

MTFC

DT MARKER

LINE
LINK
CONN

LINE LINK
FRAME



30 CLASSES OF SERVICE FROM	
VERT FILE	HOLD MAGNET

60 CLASSES OF SERVICE FROM	
VERT FILE	HOLD MAGNET

RATE TREATMENT WITH 20 CLASSES OF SERVICE FROM	
VERT FILE	HOLD MAGNET

SHEET NOTES:

1. WHEN 2/X TROUBLE RECORD CARDS ARE USED WITH 30 OR 60 CLASSES OF SERVICE, CSO-29 LEADS ARE CONVERTED IN MTCF TO PERFORATE CST 2/5 AND CSU 2/5 ON THE CARD. FOR 20 CLASSES OF SERVICE WITH RATE TREATMENT, LEADS CSO-19 AND CS20-29 ARE CONVERTED BY THE MTCF TO PERFORATE (CST 2/X, CSU 2/X) AND (CRU 2/X) DESIGNATIONS RESPECTIVELY ON THE CARD.
2. OPTION ASSIGNMENTS:
 - (A) 2/X TROUBLE CARD
 - (B) 1/X TROUBLE CARD SINGLE SIDED
 - (C) 1/X TROUBLE CARD DOUBLE SIDED
 - (K) 60 CLASSES OF SERVICE
 - (W) 30 OR 60 CLASSES OF SERVICE
 - (X) 20 CLASSES OF SERVICE WITH RATE TREATMENT
 - (Y) STANDARD OPTION TO MAKE CLASS OF SERVICE KEYS EFFECTIVE ON DIAL TONE CLASS OF TEST (MUST BE PROVIDED IF OFFICE IS MODIFIED TO PROVIDED 60 CLASSES OF SERVICE).
 - (Z) CLASSES OF SERVICE ON A HOLD MAGNET BASIS WITHIN A VERTICAL FILE
3. FOR A DETAILED UNDERSTANDING OF THE OPERATION OF KEYS, SWITCHES AND RELAYS SEE SFD-10-01 SECTION J.

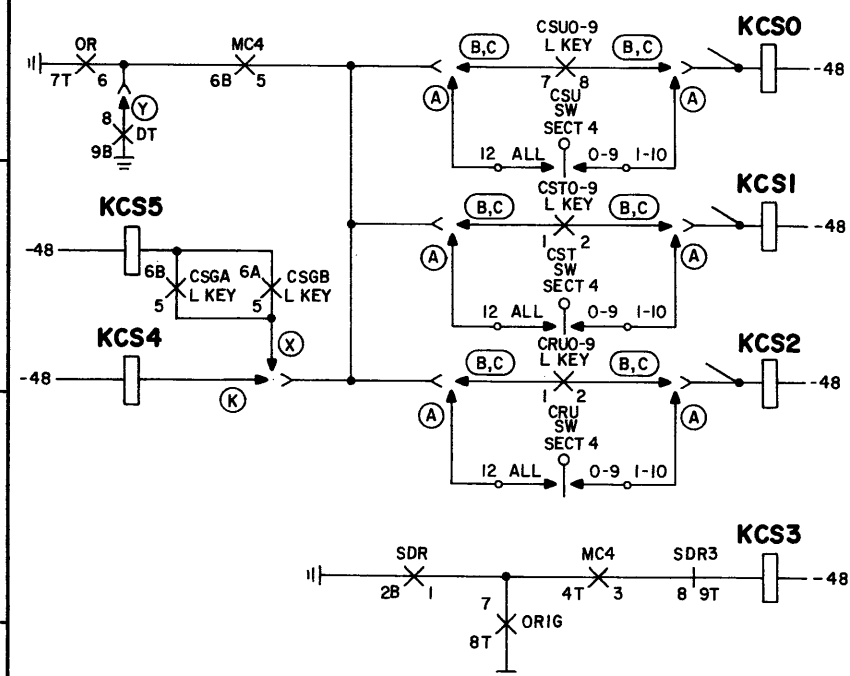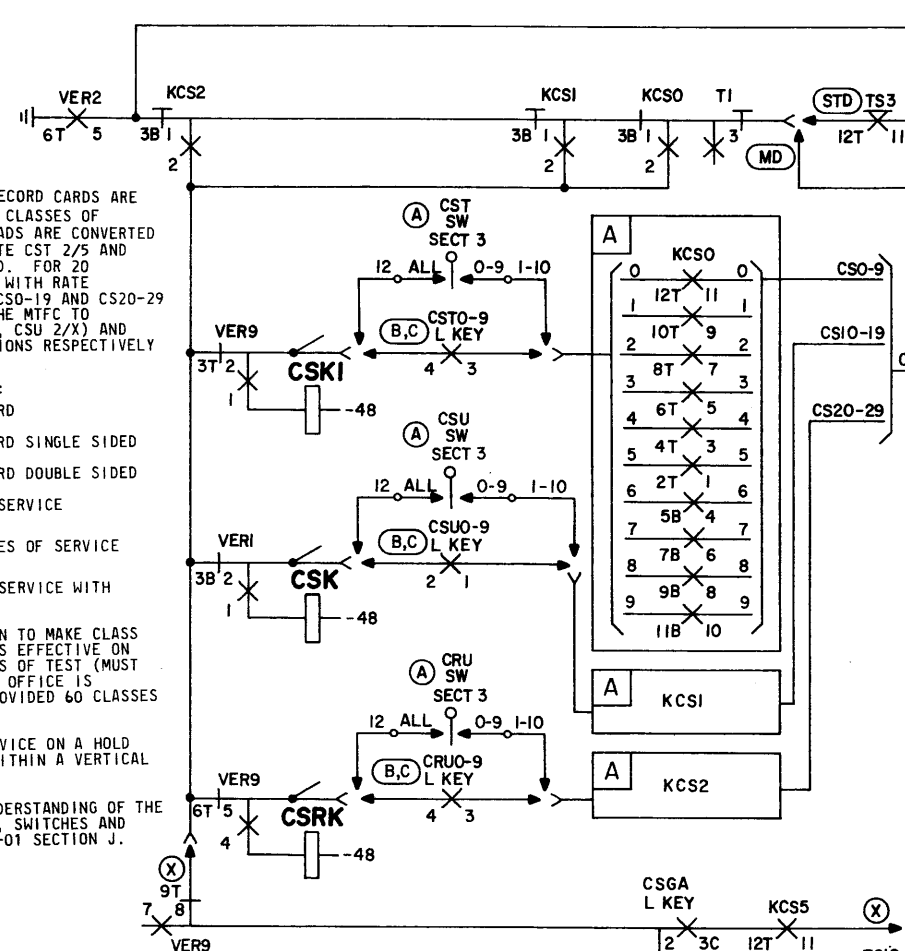
ISSUE
4


SFD-10-01-B304

CLASS OF SERVICE INPUT TO MARKER (20,30,60
CLASSES OF SERVICE)


BELL TELEPHONE LABORATORIES
INCORPORATED

SFD-10-01-B304

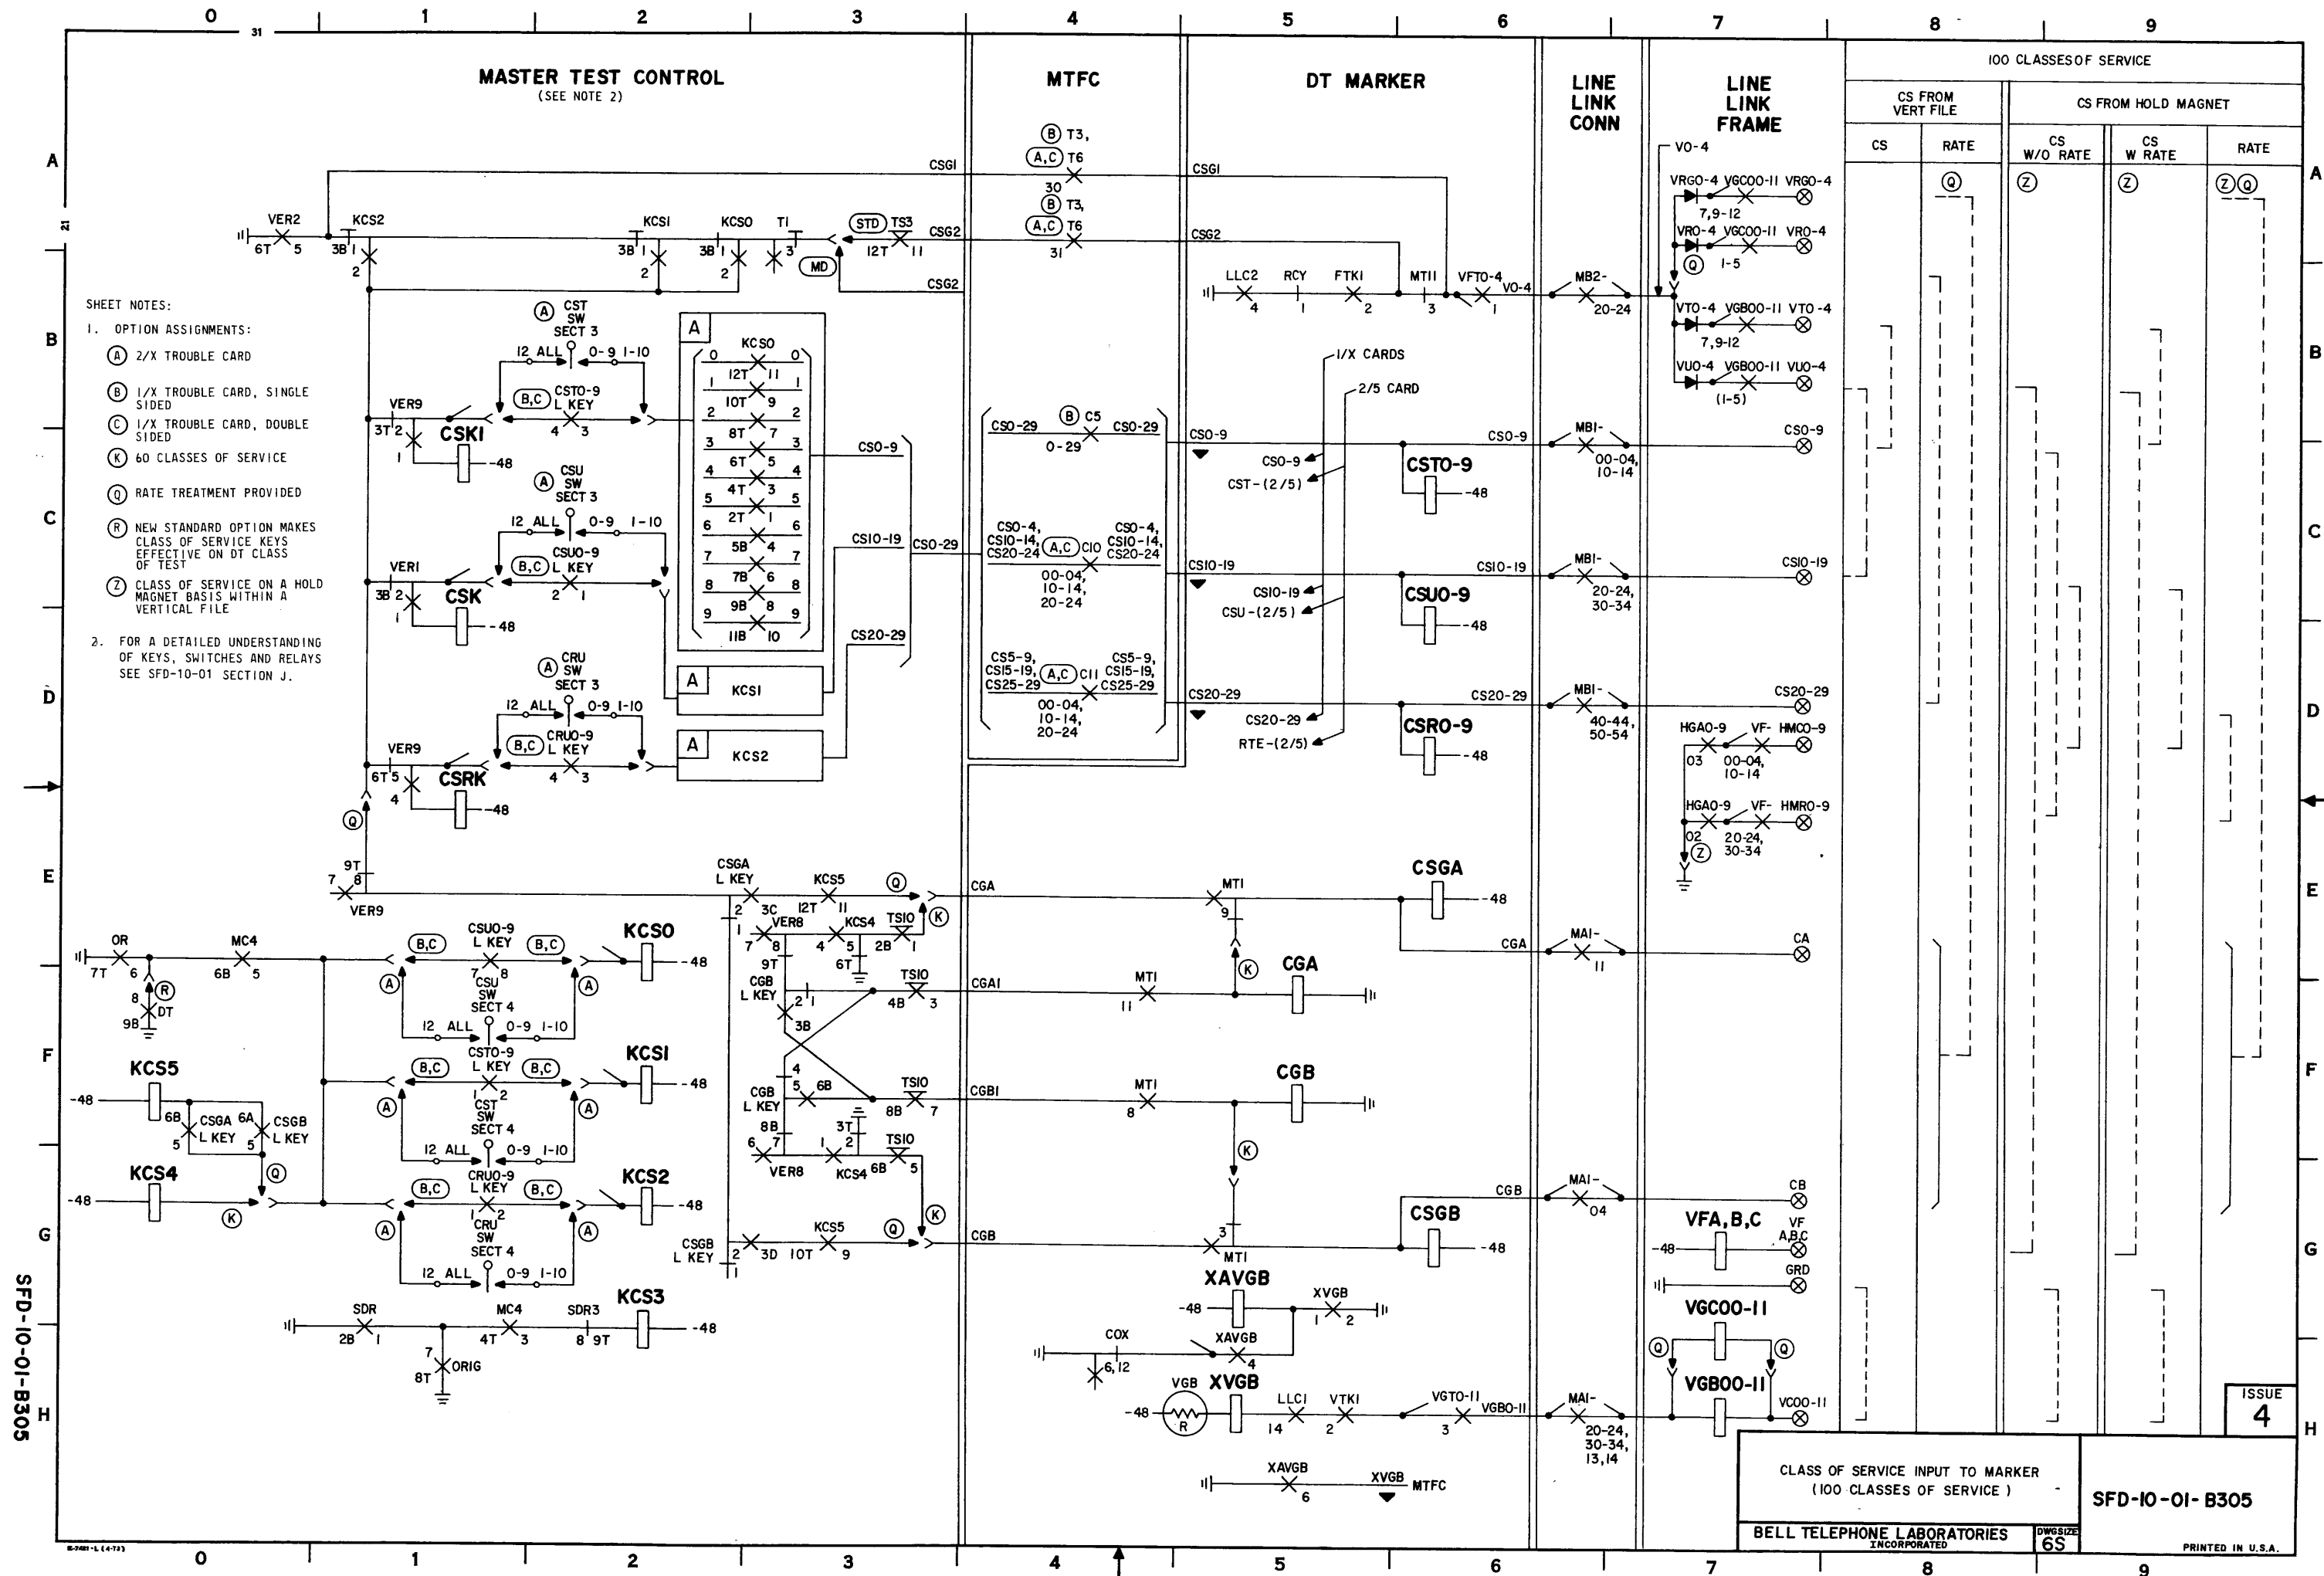

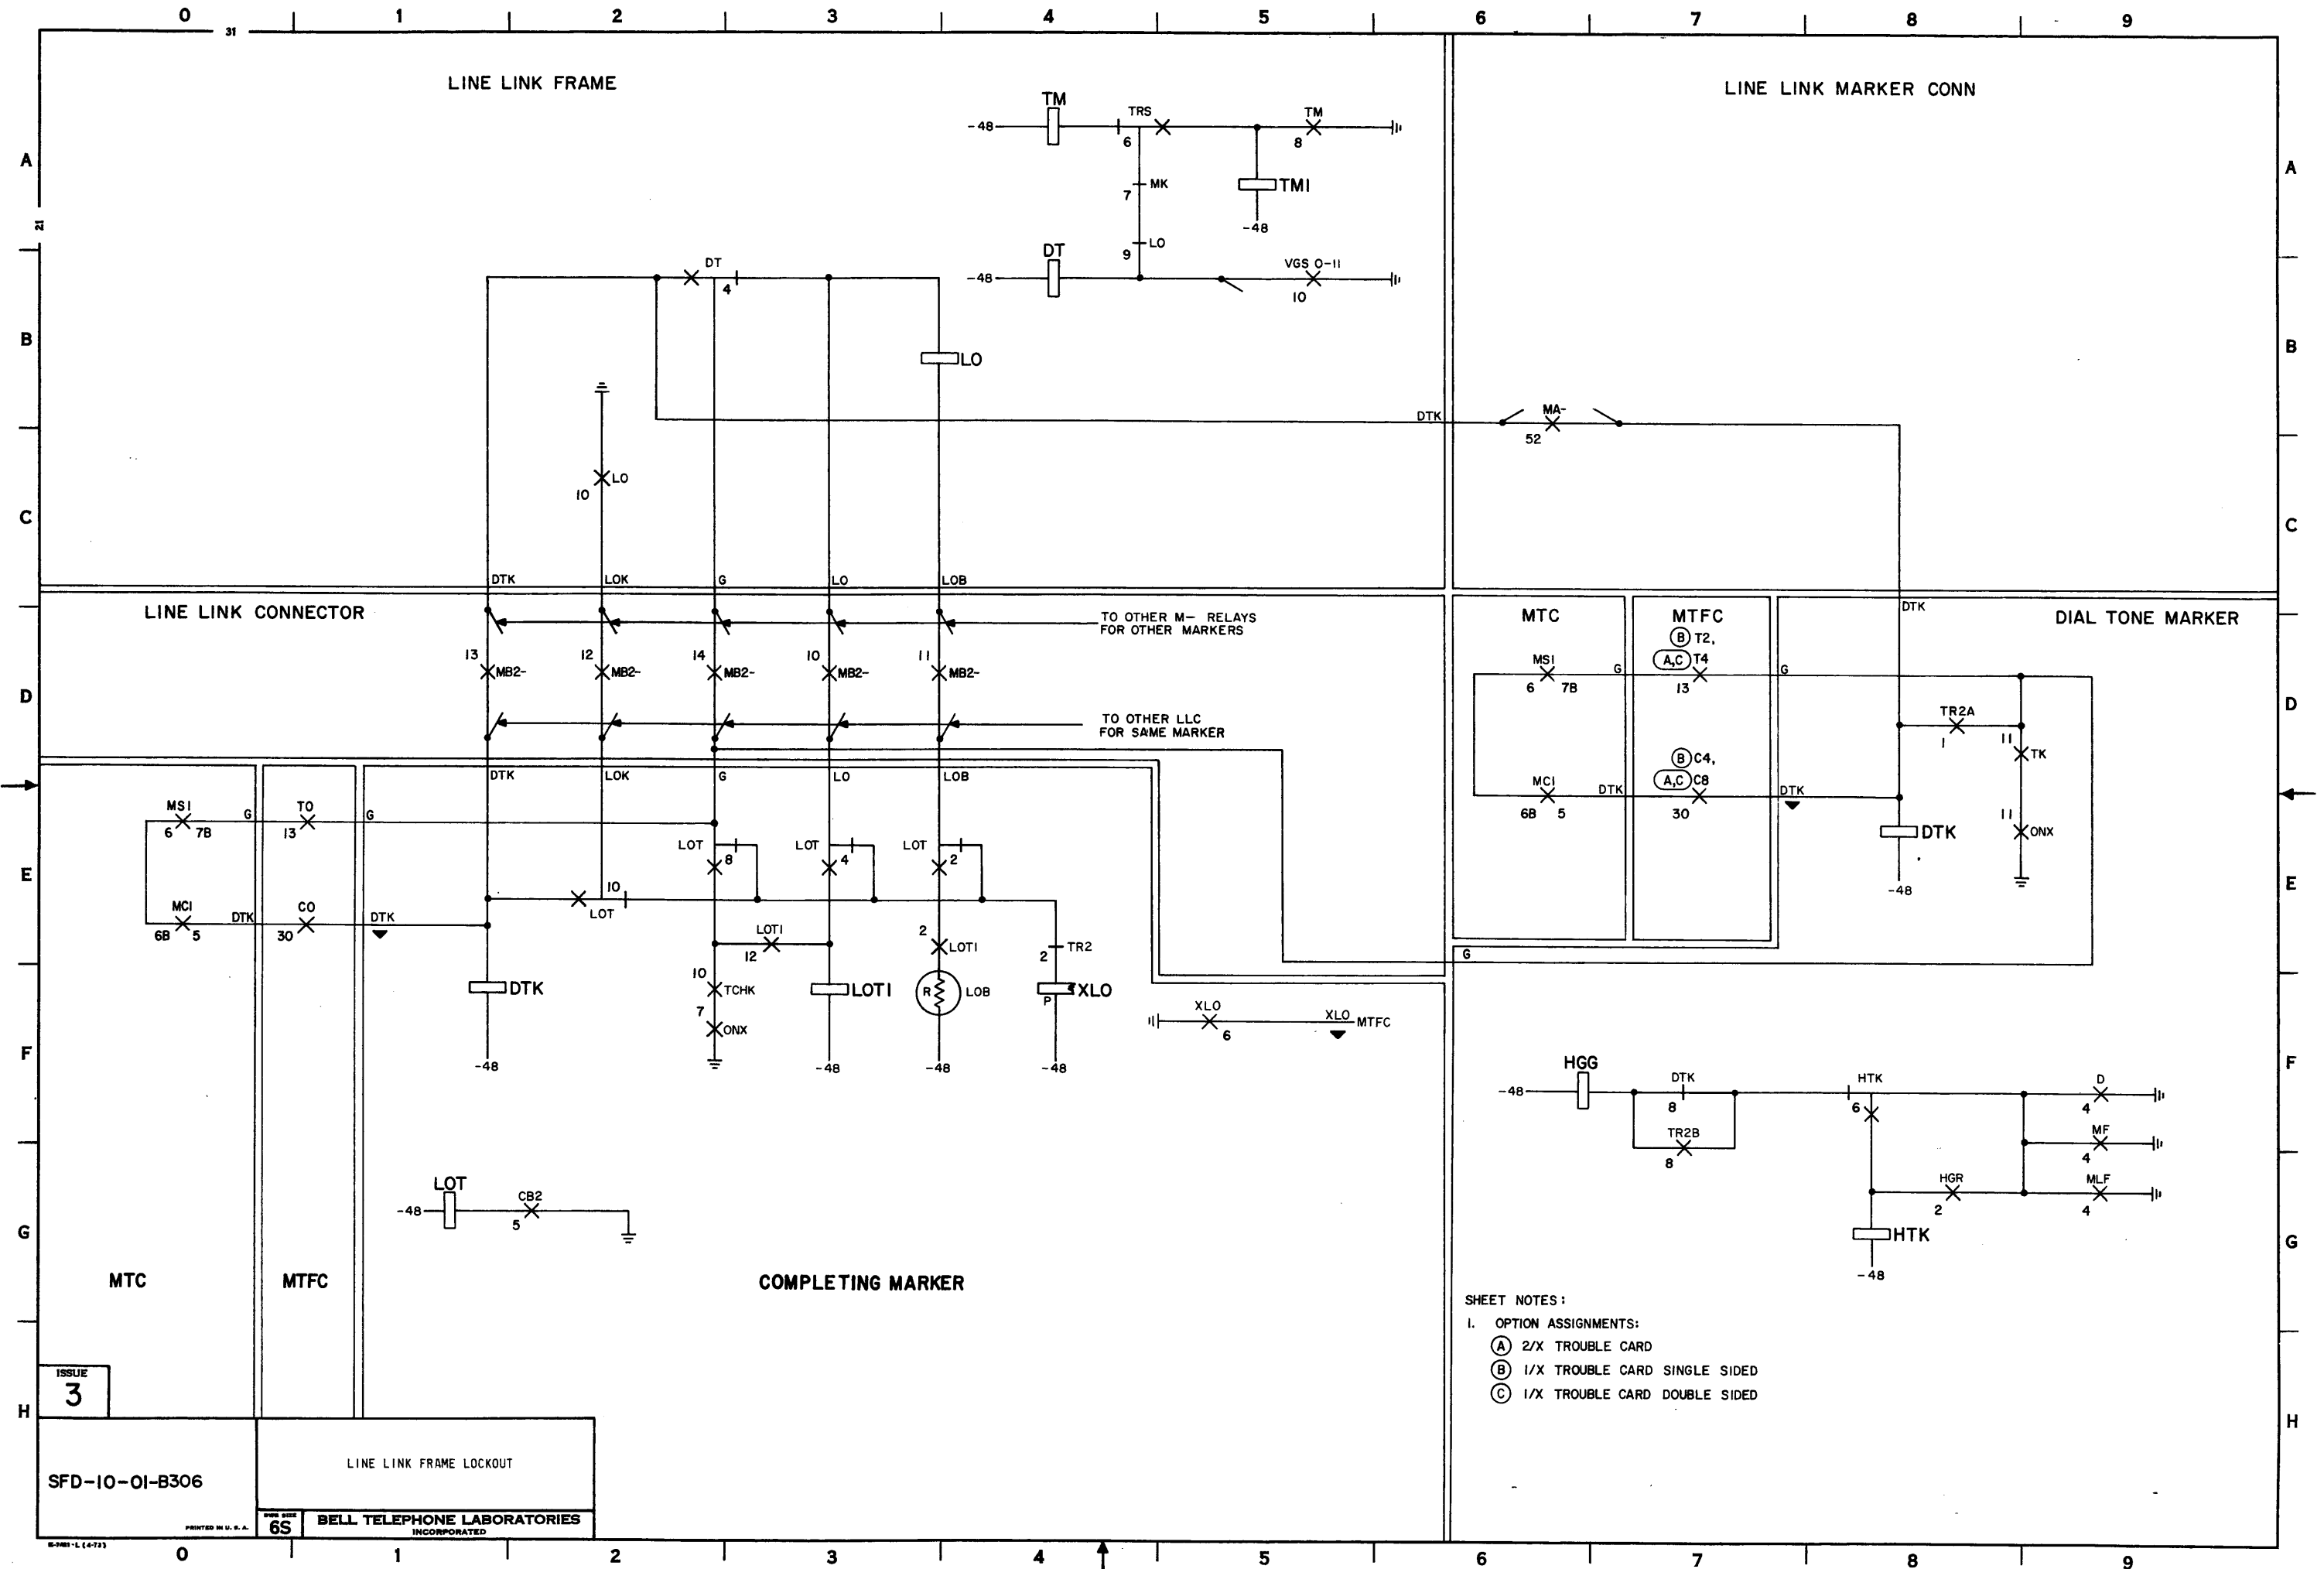

ESTABLISHING DIALING CONNECTION

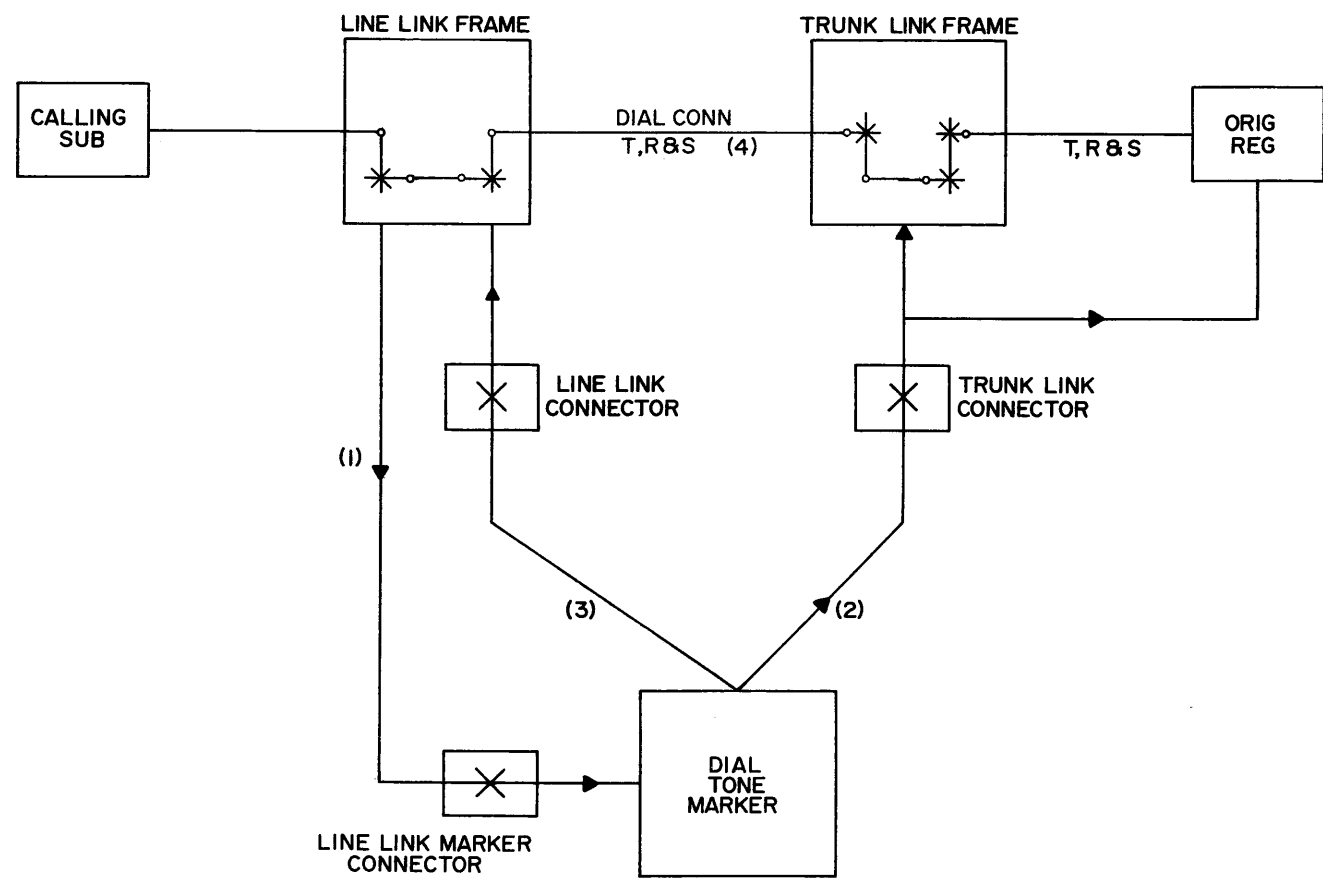


CAUTION!
DUE TO THE SIMPLIFIED NATURE
OF THIS DOCUMENT, INFORMATION
SHOWN MAY NOT BE COMPLETE.

INDEX

PAGE NO.	TITLE
B401	PART B4-NETWORK CONNECTION AND TRANSMISSION OF INFORMATION TO ORIGINATING REGISTER
B402	JUNCTOR PATTERN UNITS CONTROL
B403	JUNCTOR PATTERN TENS CONTROL
B404	SEQUENCE CHART - JUNCTOR SEQUENCE CONTROL
B405	JUNCTOR SEQUENCE CONTROL
B406	JUNCTOR SUBGROUP SELECTION FOR 2, 2-3, 5 AND 10 TLF SIZES
B407	JUNCTOR SUBGROUP SELECTION FOR 3,4,6,7,8,9 TLF SIZES
B408	JUNCTOR SUBGROUP CONNECTOR RELAYS
B409	CANCELED ON DWG ISS 2
B410	RIGHT OR LEFT REGULAR, EXTENSION, OR SECOND EXTENSION TRUNK LINK FRAME
B411	JUNCTOR CONNECT RELAYS
B412	DIAL TONE MARKER CHANNEL TEST CONTROL
B413	SEQUENCE CHART - CONTROL OF CHANNEL SELECTION BY MASTER TEST CONTROL
B414	DIAL TONE MARKER CHANNEL TEST AND SELECTION
B415	DIAL TONE MARKER CHANNEL TEST AND SELECTION FAILURE TO MATCH
B416	LINE LINK FRAME SELECT MAGNET OPERATION
B417	TRUNK LINK FRAME SELECT MAGNET OPERATION (SD-26032-01)
B418	TRUNK LINK FRAME SELECT AND HOLD MAGNET OPERATION (SD-27879-01)
B419	HOLD MAGNET OPERATION
B420	HOLD MAGNET TIMING AND CONTROL
B421	HOLD MAGNET TIMING AND CONTROL
B422	HOLD MAGNET SIMULATION AND CONTROL BY MASTER TEST CONTROL ON DT AND OR CLASS OF TEST
B423	HOLD MAGNET OPERATION AND SLEEVE CHECK BY DIAL TONE MARKER
B424	OPTIONAL ARRANGEMENTS OF HOLD MAGNET OPERATION AND SLEEVE CHECK BY DIAL TONE MARKER
B425	DIAL TONE MARKER CONTINUITY AND FALSE CROSS AND GROUND TESTS
B426	TRANSMITTAL AND INTEGRITY CHECK TO ORIGINATING REGISTER
B427	TRANSMITTAL AND INTEGRITY CHECK TO ORIGINATING REGISTER
B428	REGISTRATION AND MEMORY CIRCUIT CHECK
B429	TRANSMITTAL AND INTEGRITY CHECK TO ORIGINATING REGISTER
B430	TEST AND MONITOR INDICATIONS TO ORIGINATING REGISTER
B431	NO TEST CONNECTOR

DIAL TONE MARKER

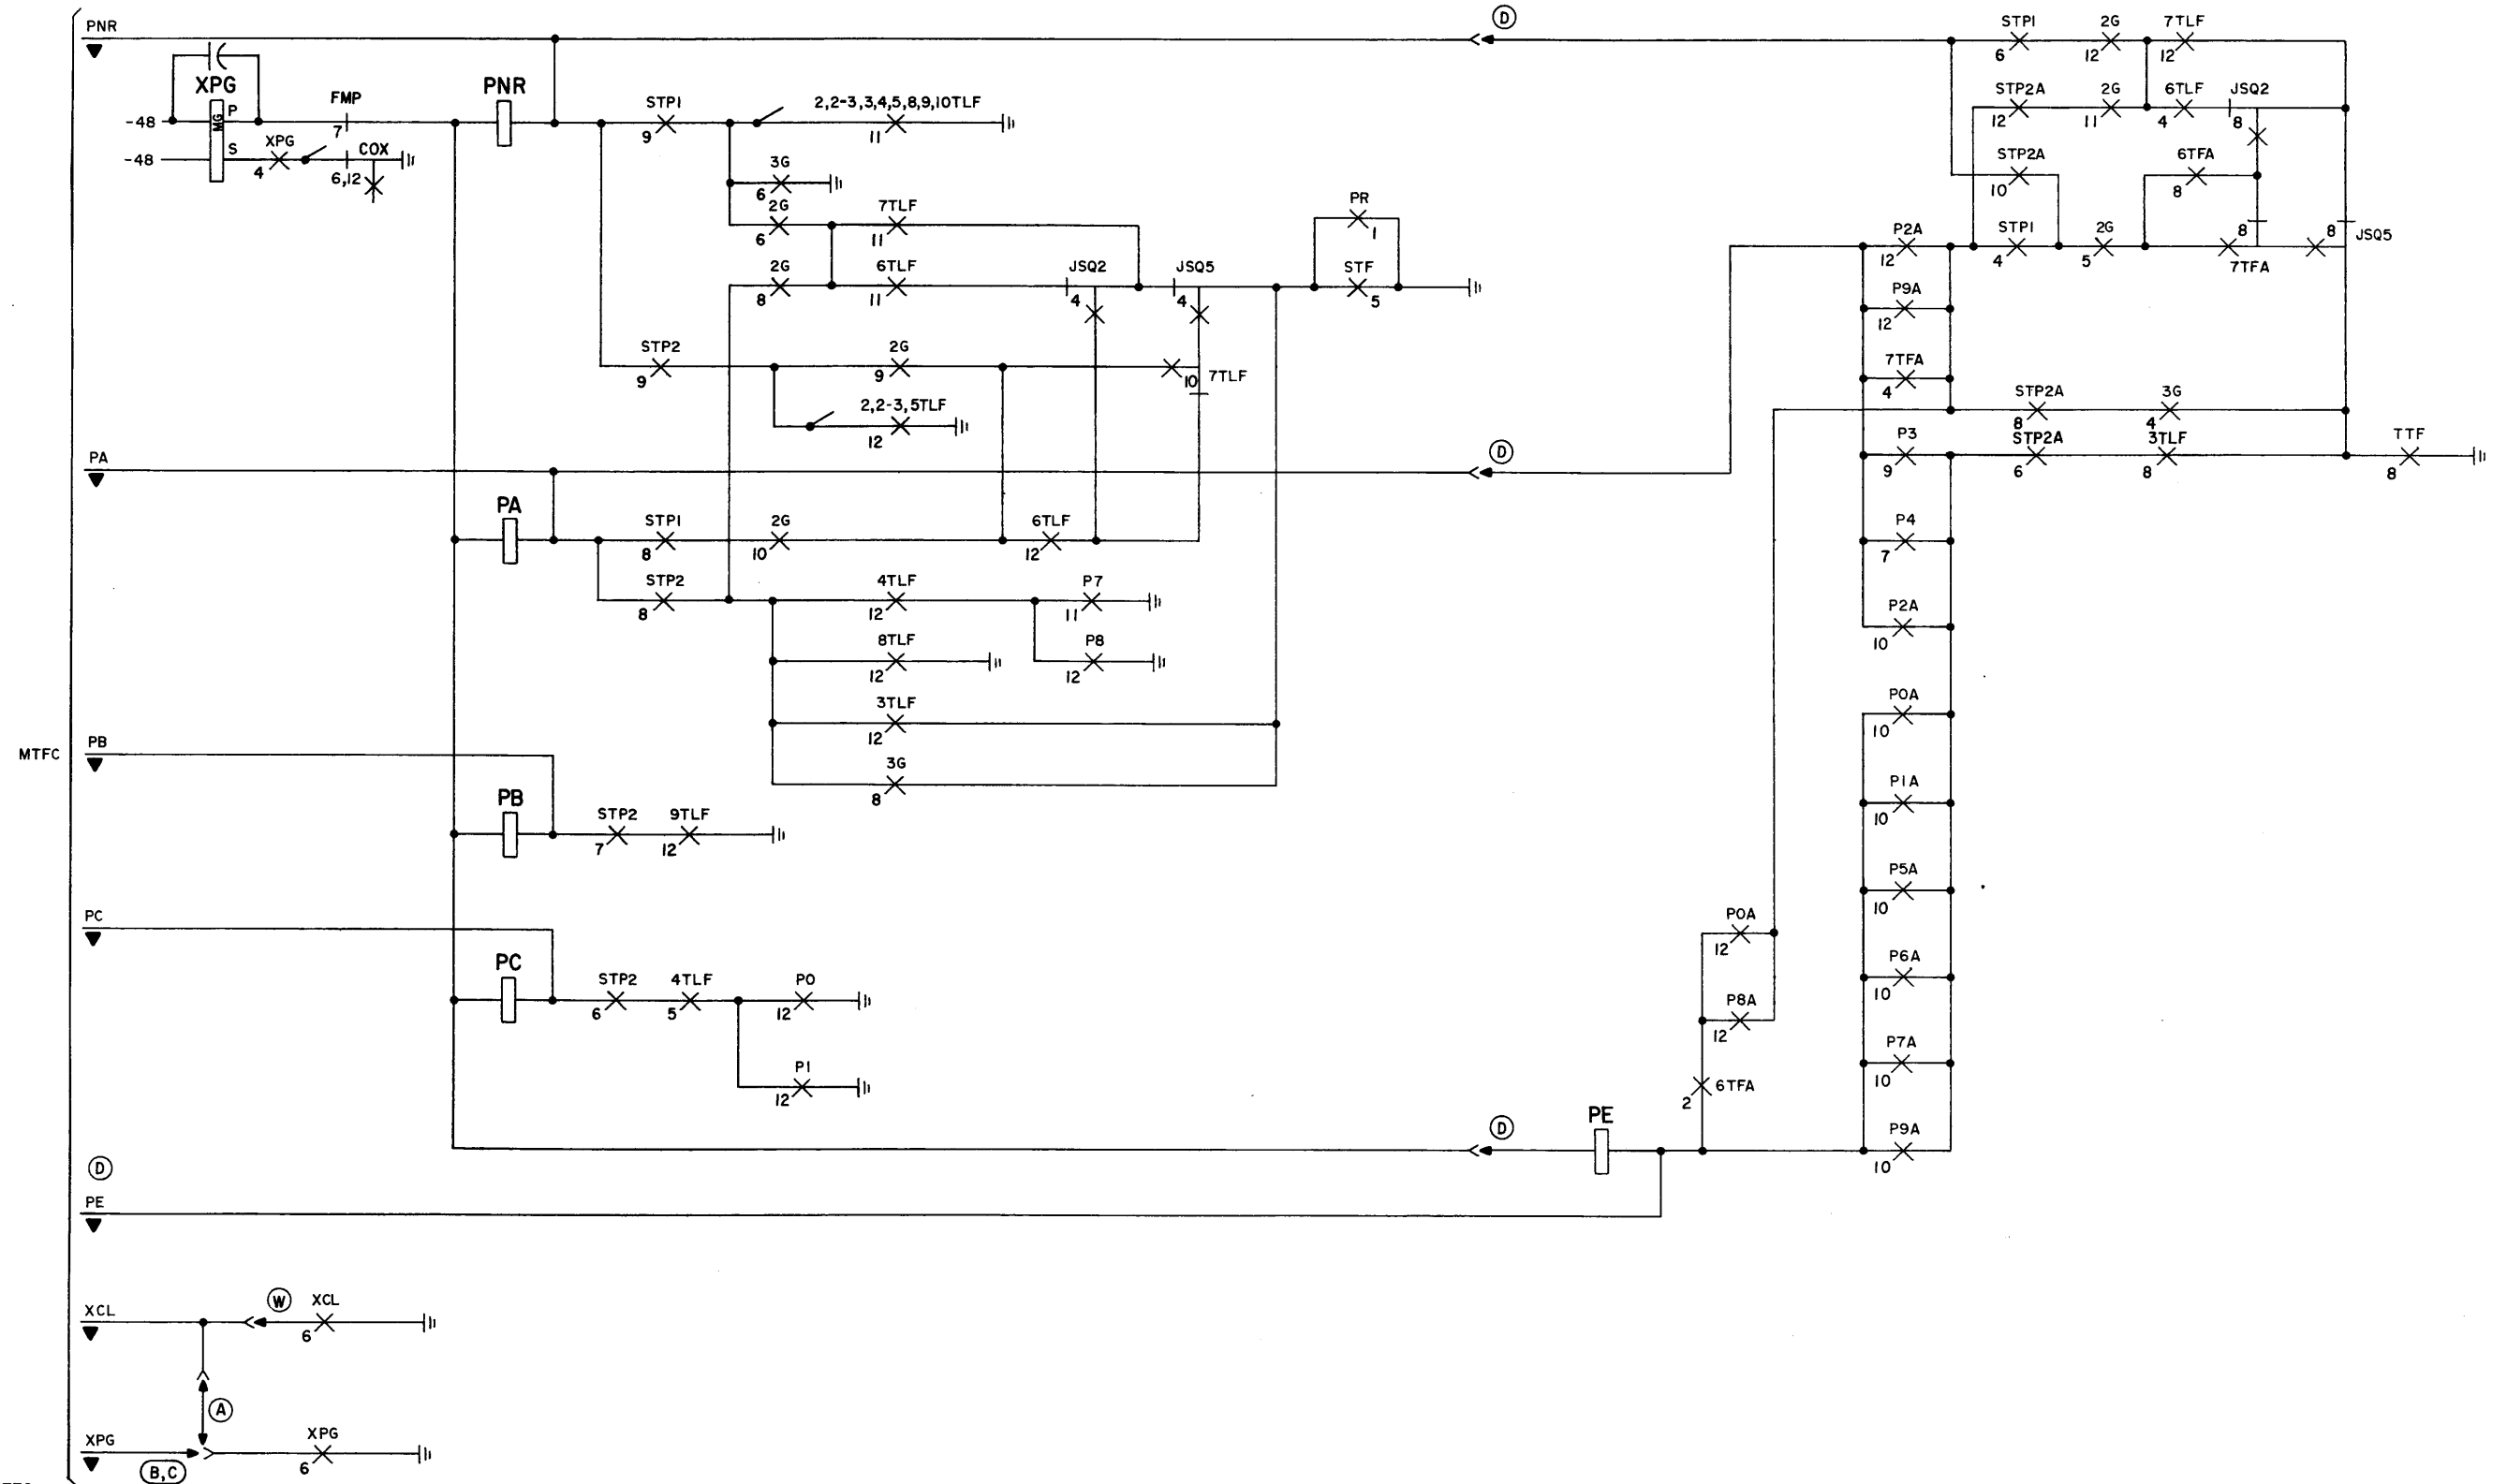

SHEET NOTES:

I. OPTION ASSIGNMENTS:

- (A) 2/X TROUBLE CARDS
- (B,C) 1/X TROUBLE CARDS
- (D) TRIPLE TRUNK LINK FRAMES
- (W) 3 TO 6 GROUPS OF ORIGINATING REGISTERS

JUNCTOR PATTERN TENS CONTROL


BELL TELEPHONE LABORATORIES
INCORPORATED

DWG SIZE
6S

SFD-10-01-B403

ISSUE
3

DIAL TONE MARKER JUNCTOR SEQUENCE CONTROL (TEST CALL)

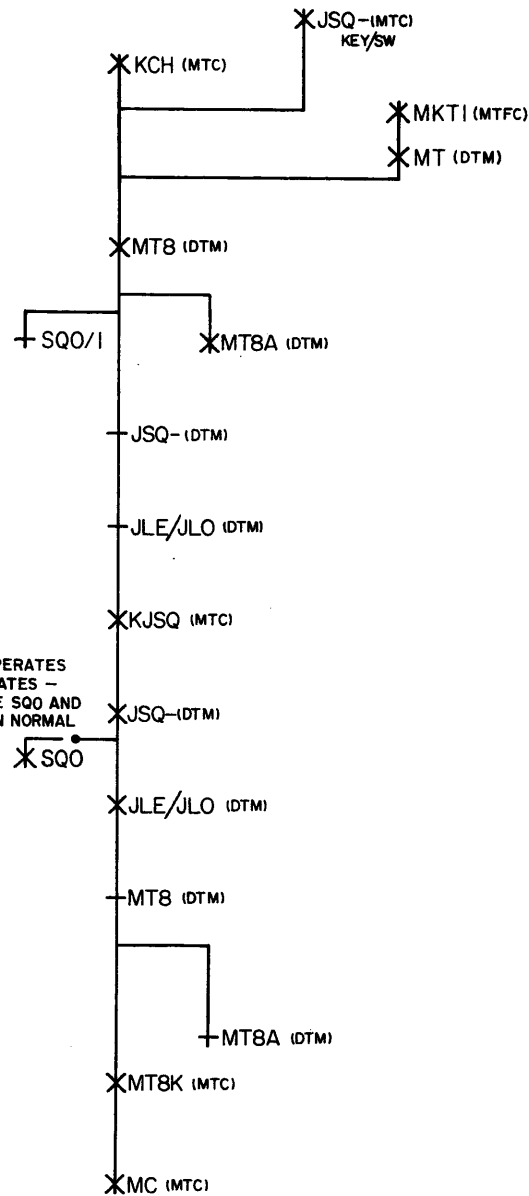

ISSUE
4


SFD-10-01-B404

SEQUENCE CHART
JUNCTOR SEQUENCE
CONTROL

6S

BELL TELEPHONE LABORATORIES
INCORPORATED


DIAL TONE MARKER JUNCTOR SEQUENCE CONTROL

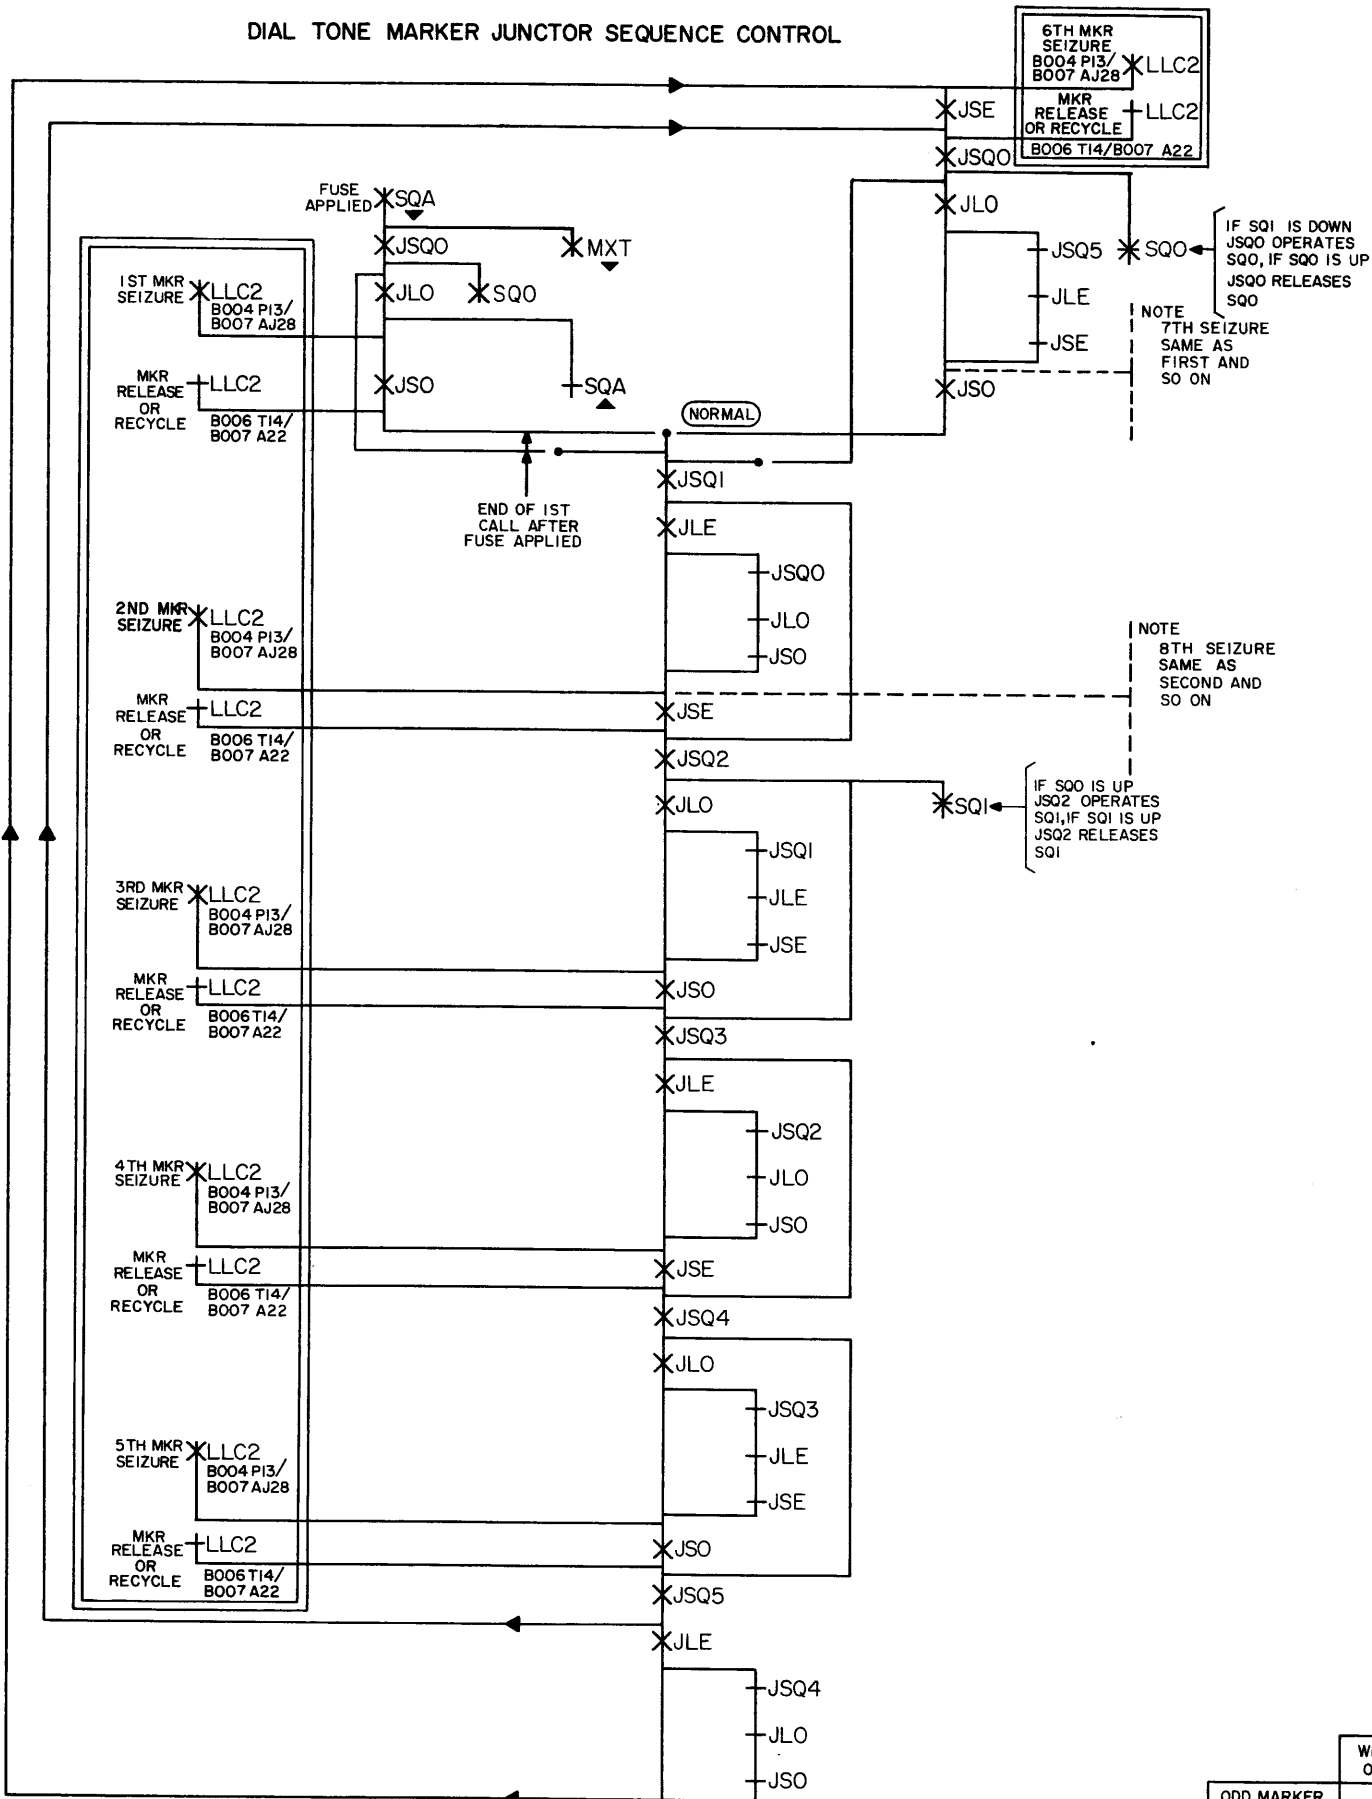

	WHEN LLC2 OPERATES	WHEN LLC2 RELEASES
ODD MARKER USAGES	JSQ1,3 OR 5 & JLE OPERATES	JSQ1,3 OR 5 & JLE OPERATES
EVEN MARKER USAGES	JSE OPERATES	JSQ0,2 OR 4 & JLO OPERATES

SFD-10-01-B404

DIAL TONE MARKER
JUNCTOR SUBGROUP SELECTION
FOR 2, 2-3, 5 AND 10 TLF SIZES
(SEE NOTE 1)

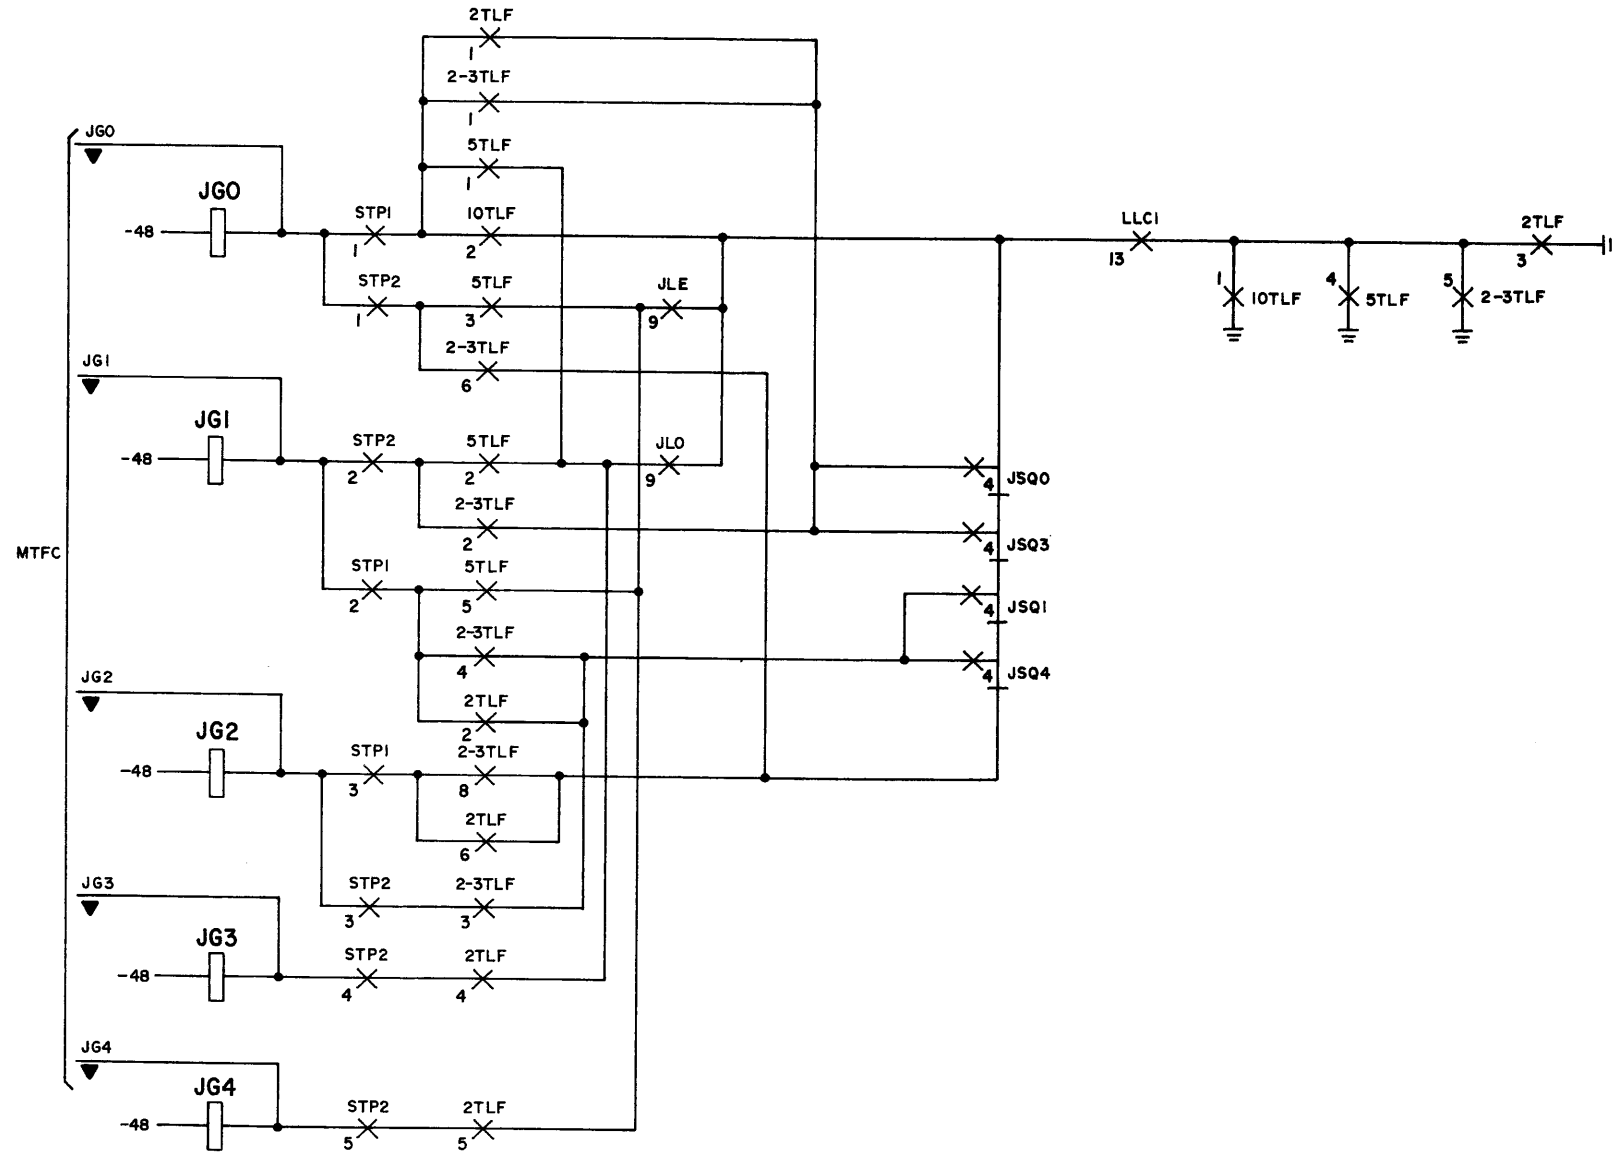

SHEET NOTES:

1. THIS IS A SIMPLIFIED DRAWING SHOWING PATHS USED FOR JUNCTOR SUBGROUP SELECTION IN 2, 2-3, 5 AND 10 TLF SIZES. ALL JUNCTOR SUBGROUPS FOR THESE SIZES HAVE 10 JUNCTORS.

ISSUE

3

SFD-10-01-B406


JUNCTOR SUBGROUP SELECTION
FOR 2, 2-3, 5 AND 10 TLF SIZES

6S

BELL TELEPHONE LABORATORIES
INCORPORATED


SFD-10-01-B406

DIAL TONE MARKER JUNCTOR SUBGROUP SELECTION FOR 3,4,6,7,8,9 TLF SIZES (SEE NOTE 1)


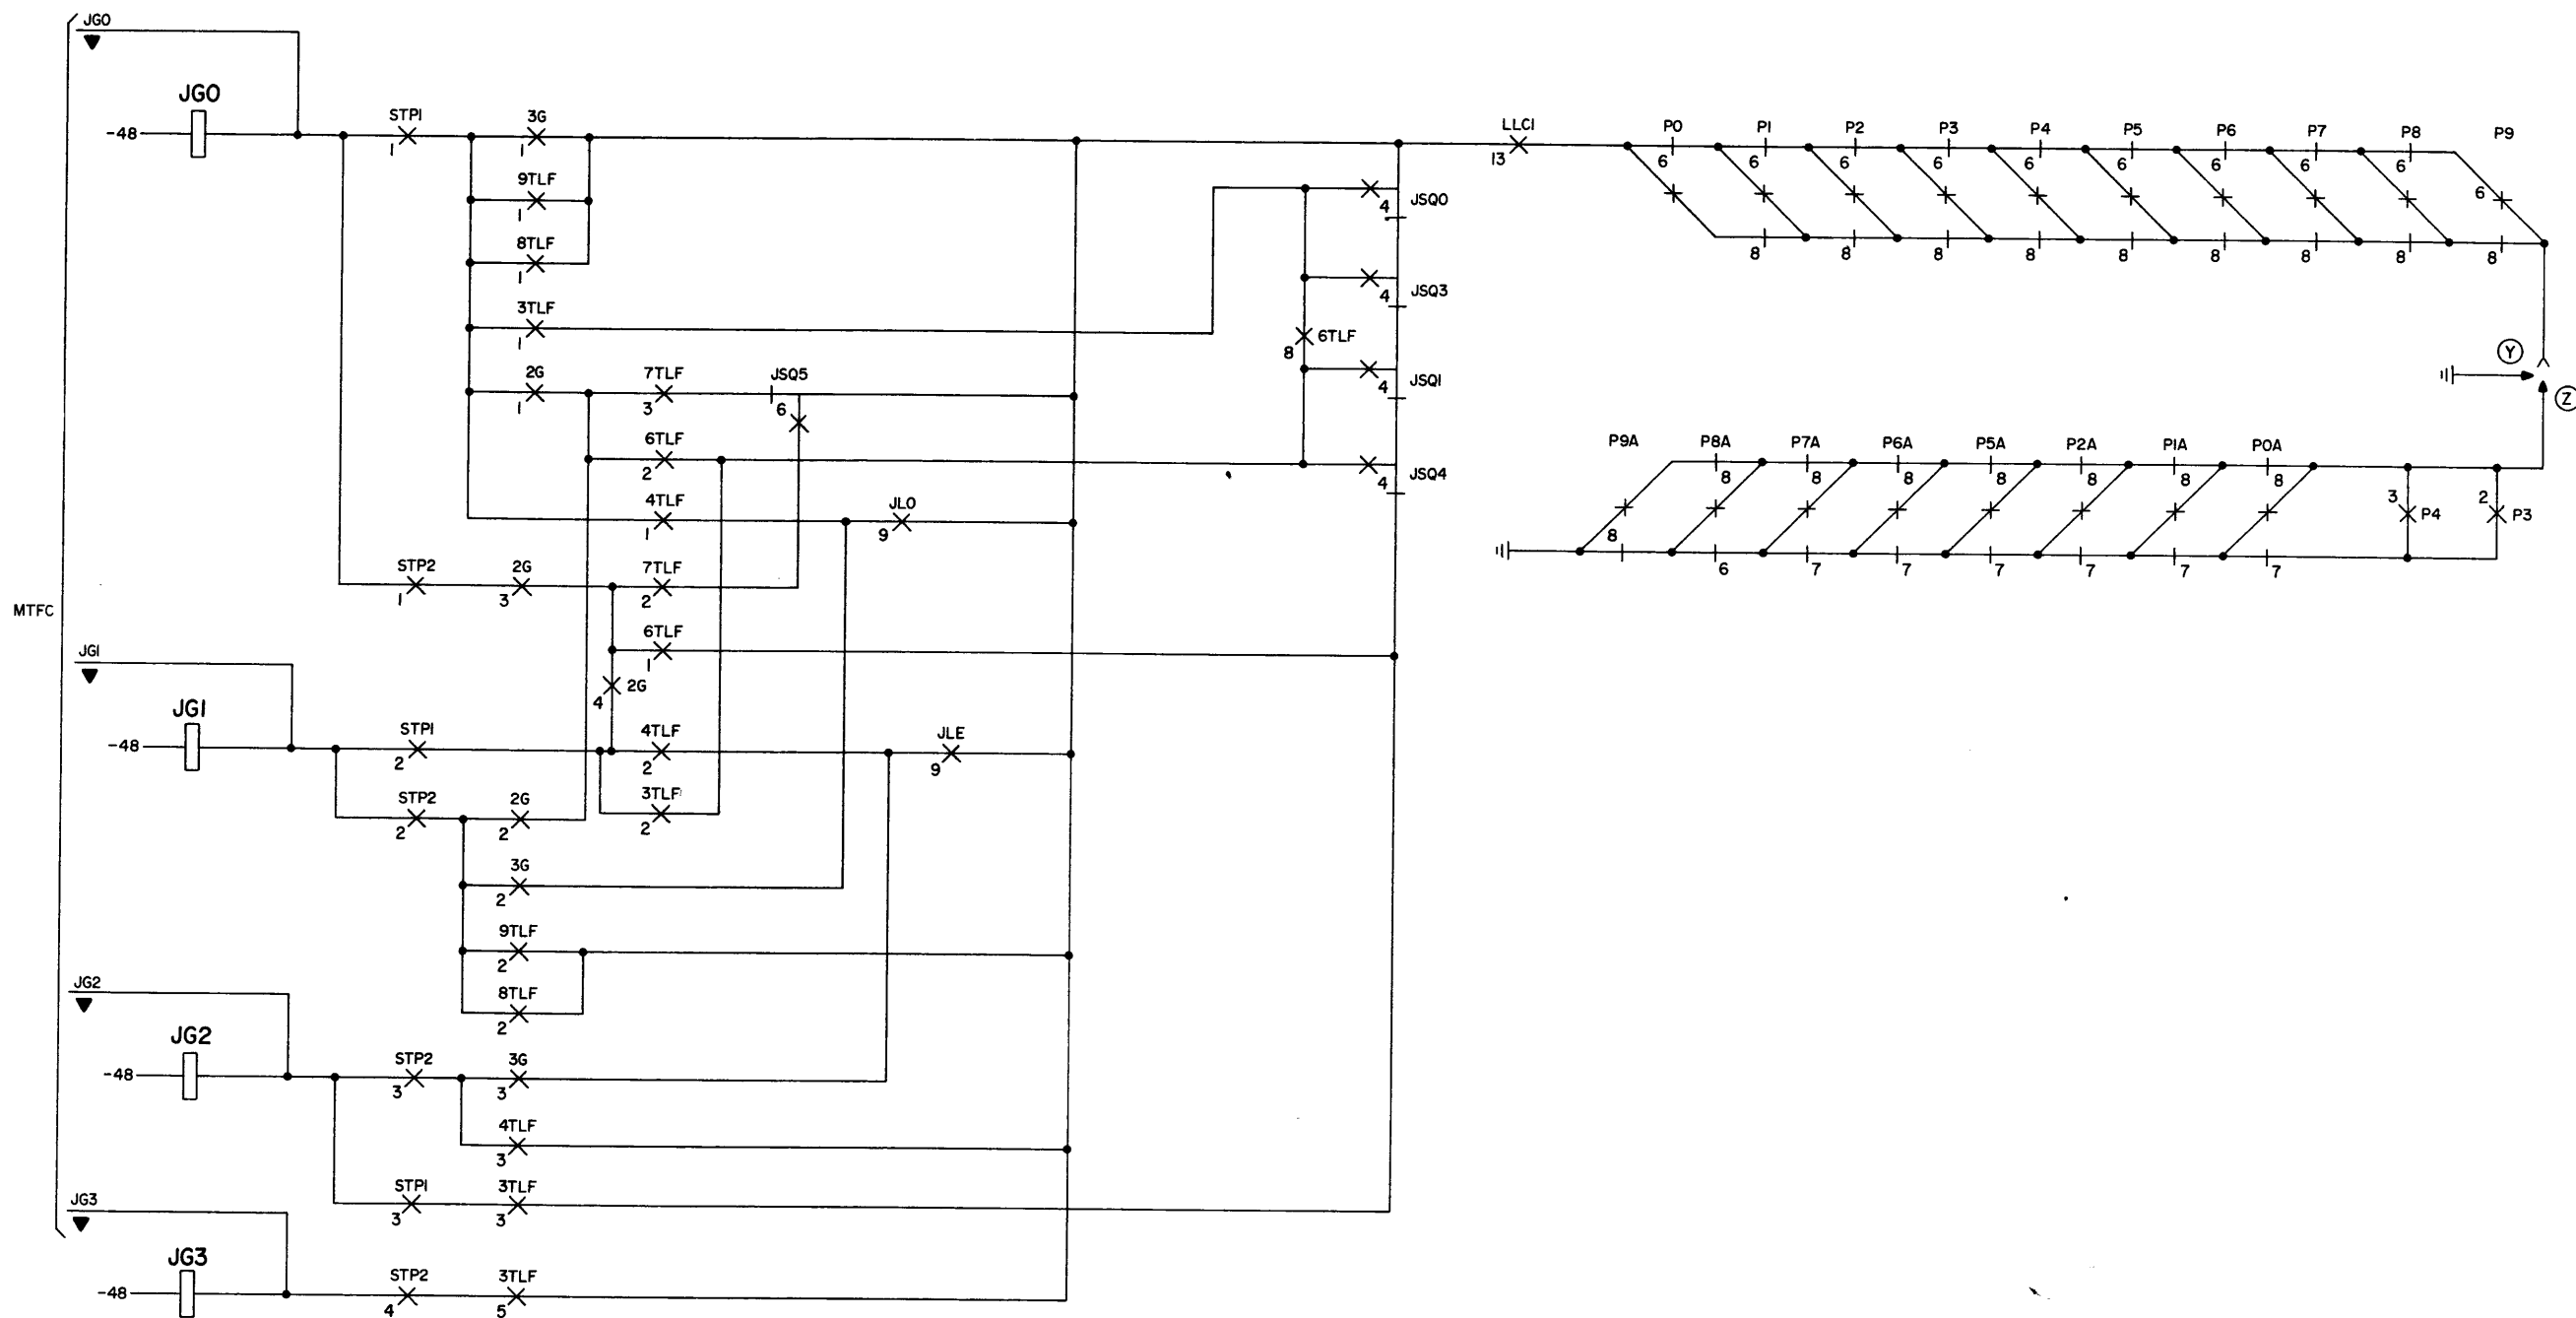


SHEET NOTES:

- THIS IS A SIMPLIFIED DRAWING SHOWING PATHS USED FOR JUNCTOR SUBGROUP SELECTION IN 3,4,6,7,8, AND 9 TLF SIZES. EACH OF THESE SIZES HAVE ONE OR MORE JUNCTOR SUBGROUPS WITH LESS THAN 10 JUNCTORS.
- OPTION ASSIGNMENTS:
 - (Y) 20 OR LESS TRUNK LINK FRAMES.
 - (Z) MORE THAN 20 TRUNK LINK FRAMES.


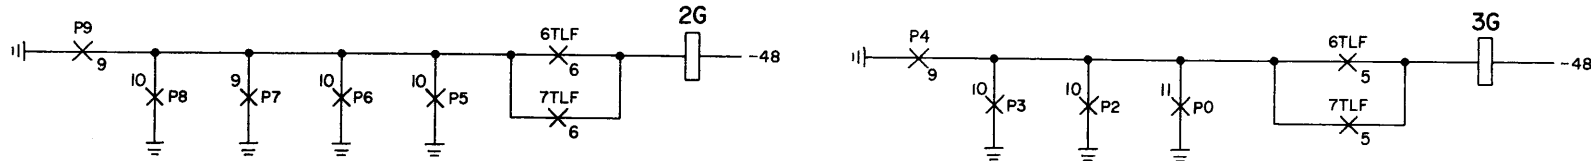



SFD-10-01-B407

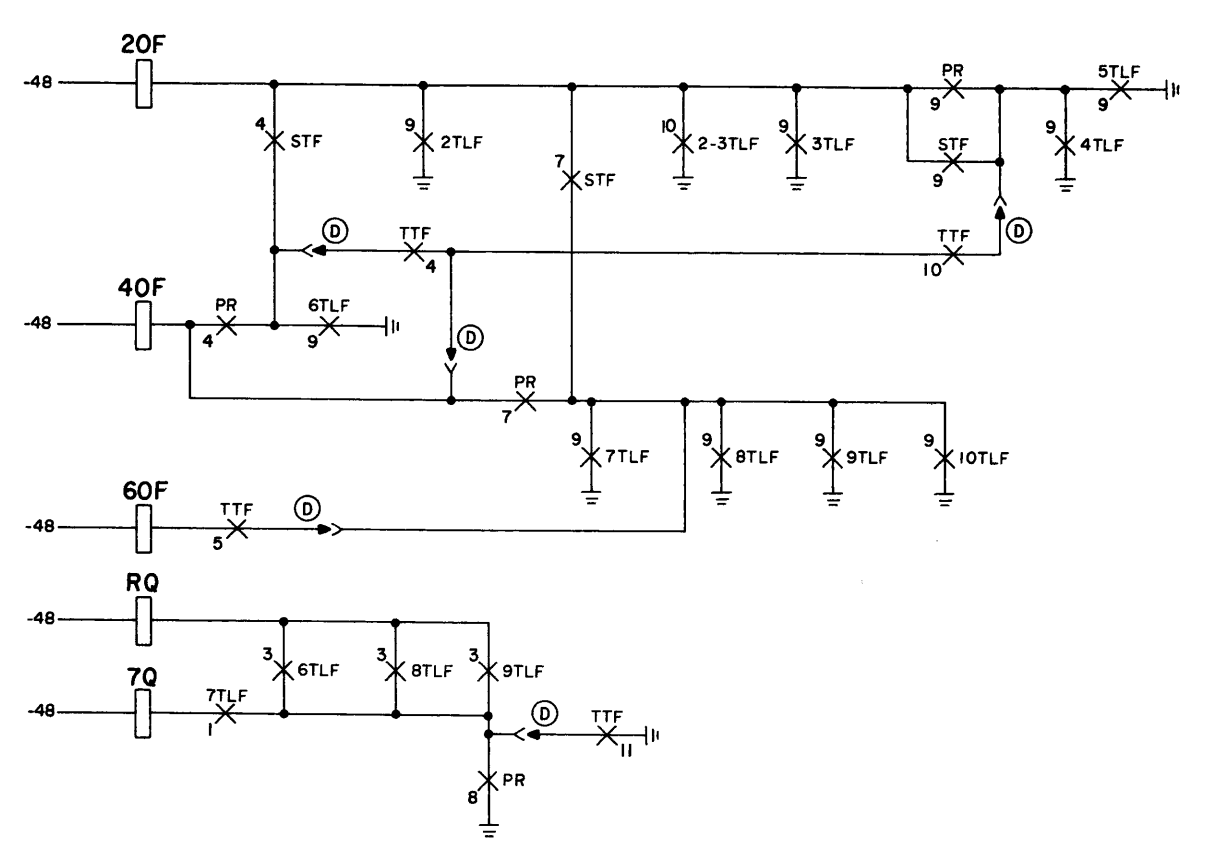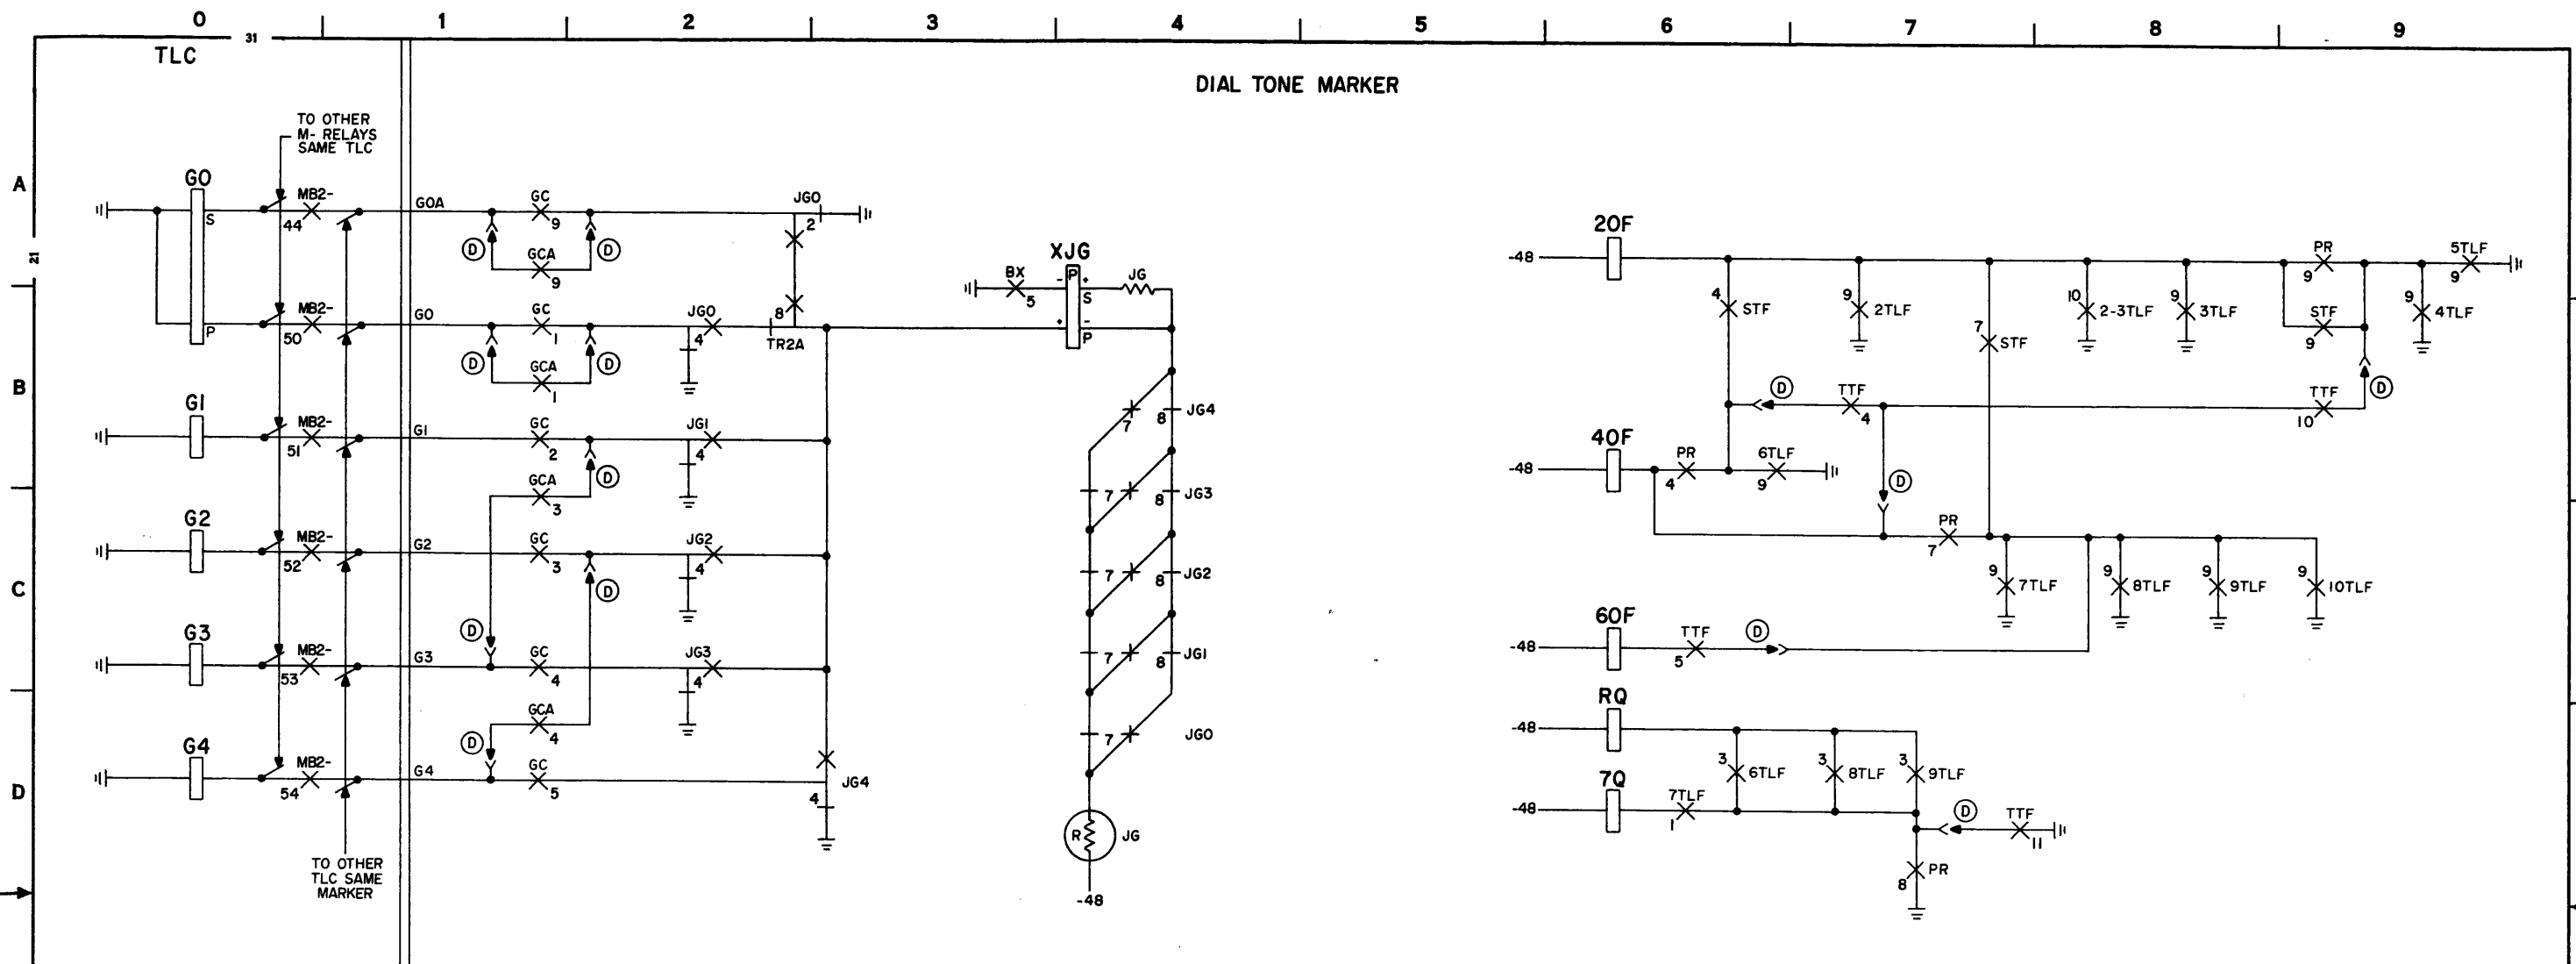

SHEET NOTES:

- | | X.CONN | TO |
|-----------|--------|-----|
| SINGLE TL | SPF | SF |
| PAIRED TL | SPF | PR |
| TRIPLE TL | SPF | TTF |
- OPTION ASSIGNMENTS:
 (D) TRIPLE TRUNK LINK FRAMES
- SF TO TTF PUNCHINGS ARE USED DURING JUNCTOR TRANSITIONS.

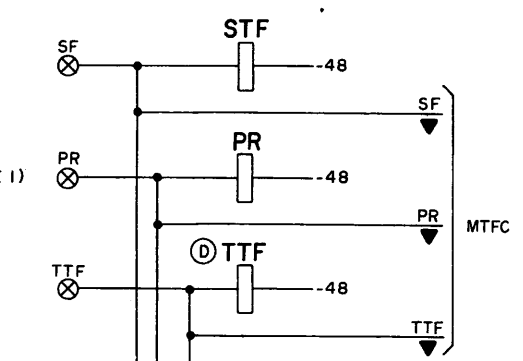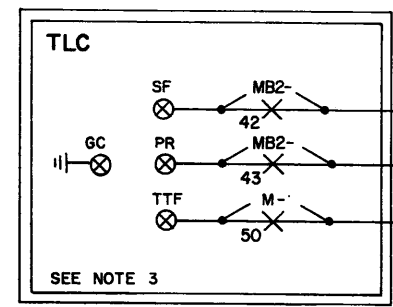


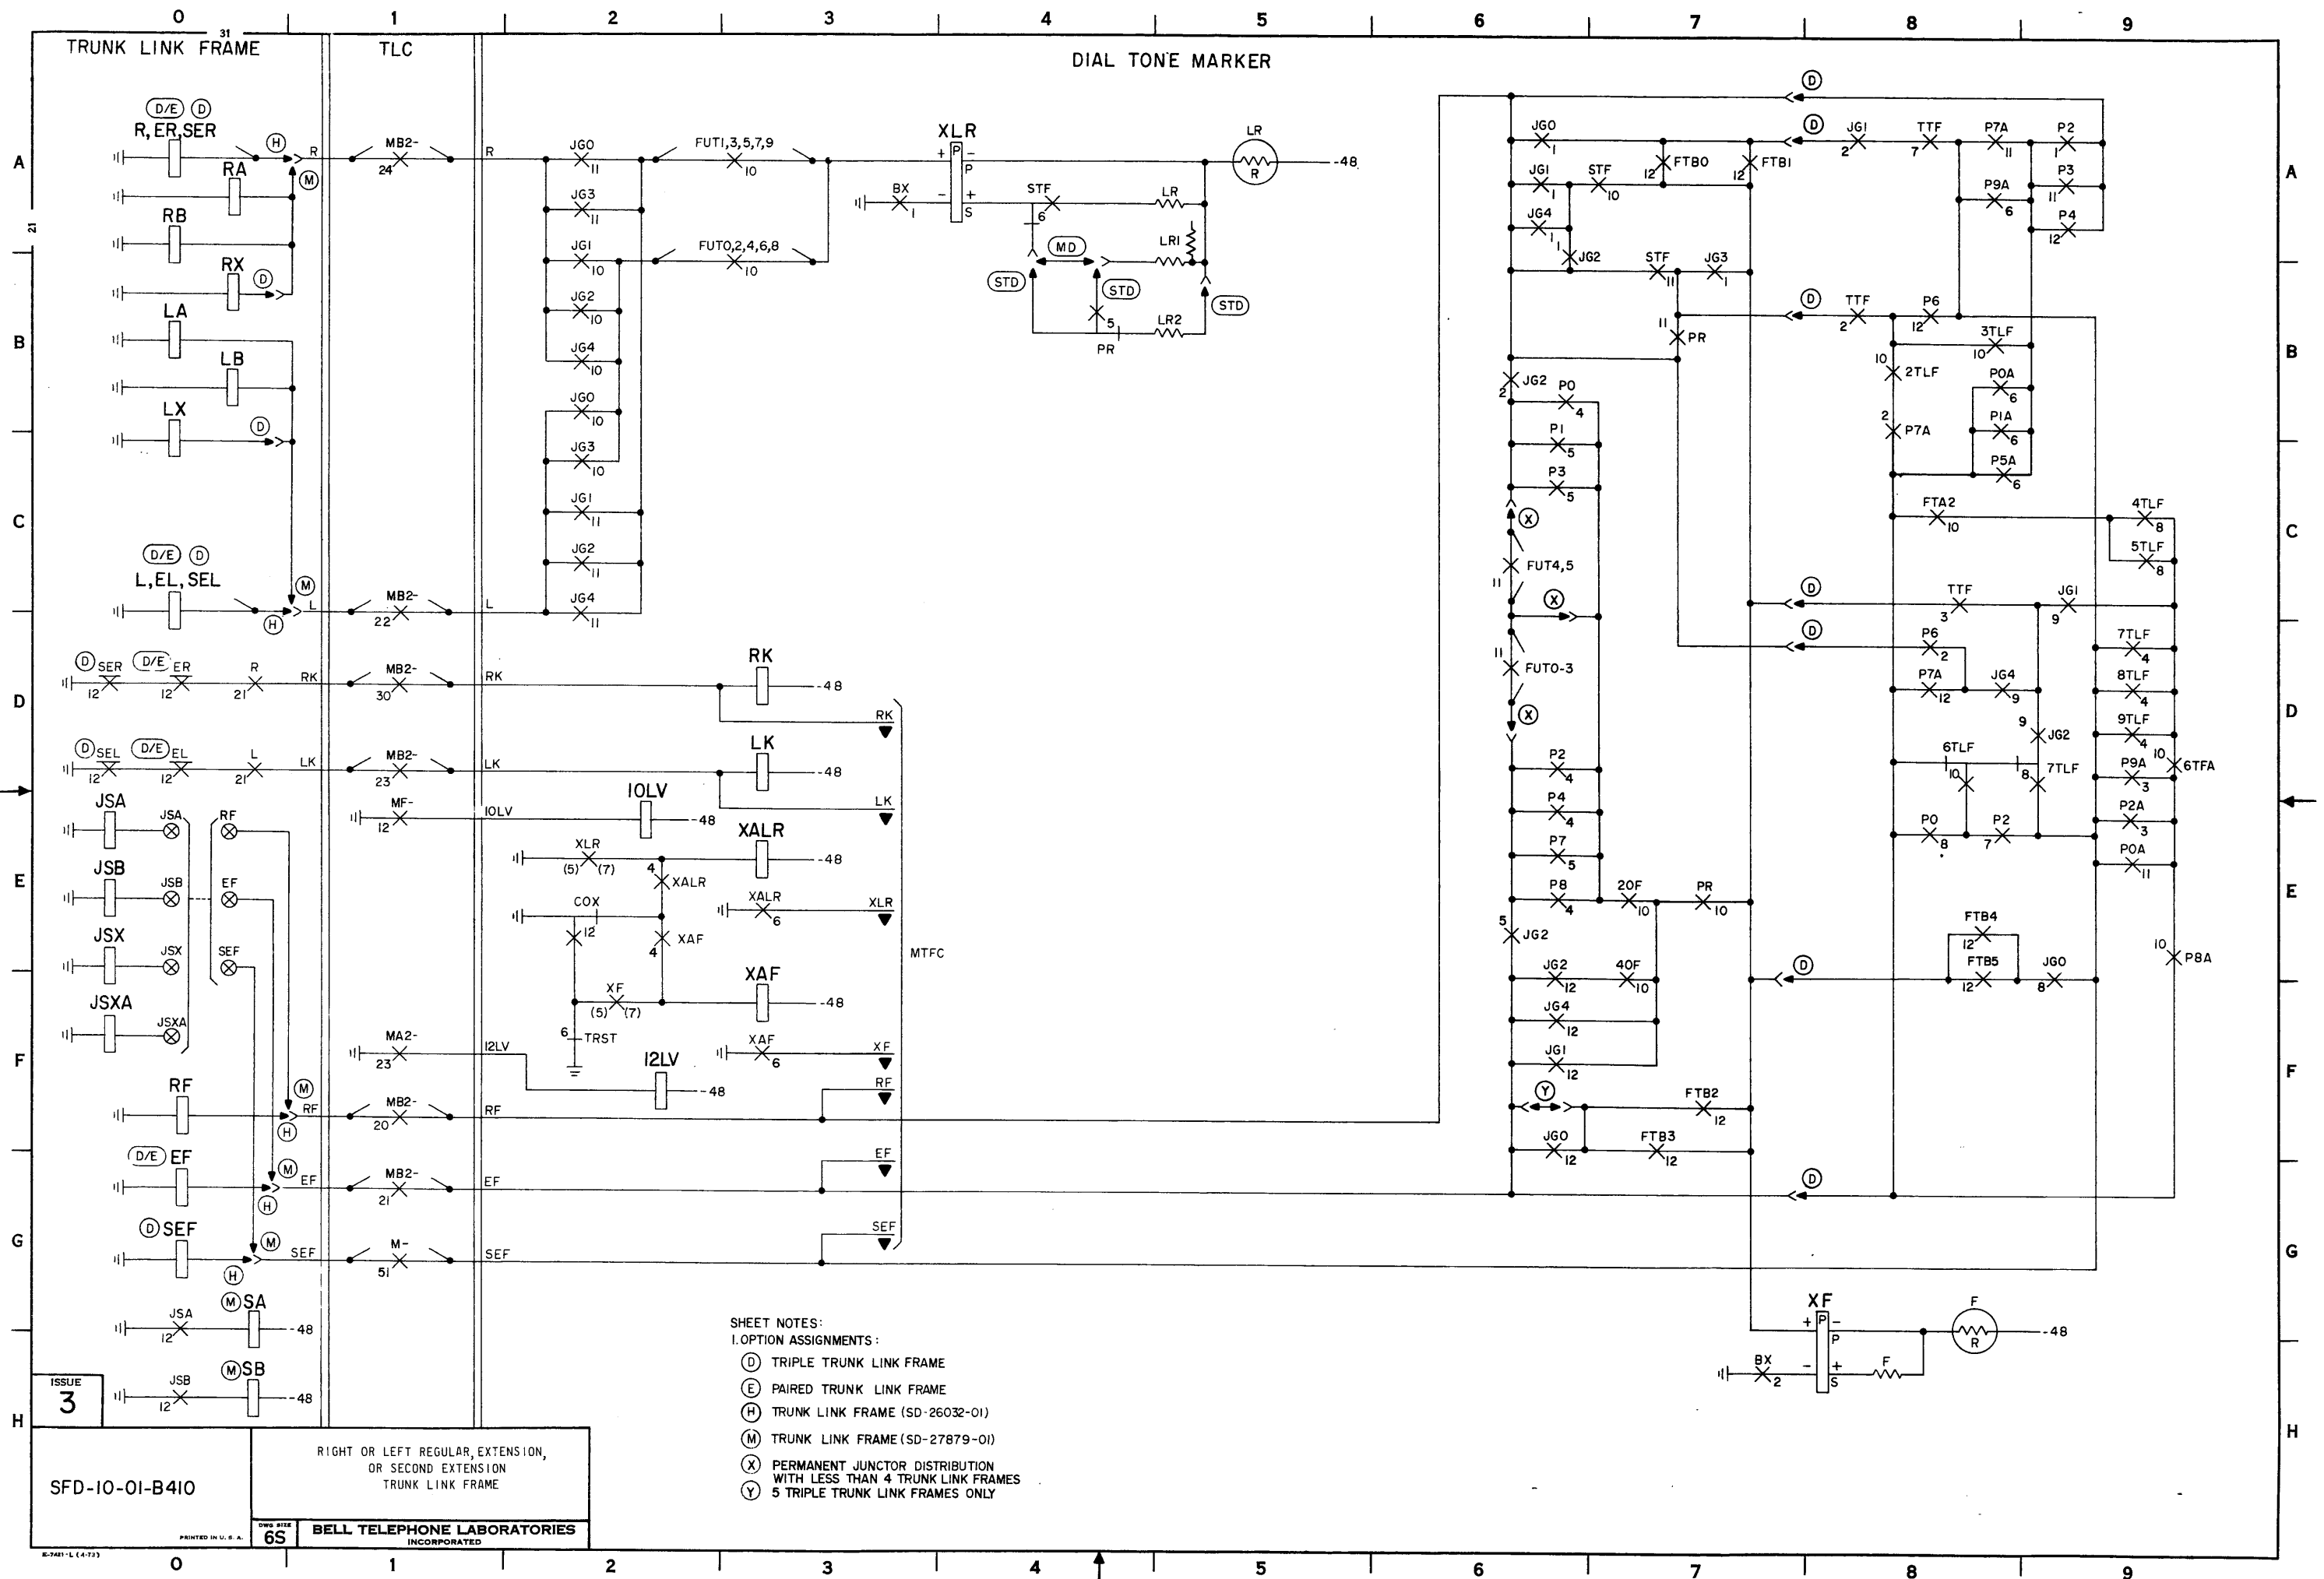

TRUNK LINK FRAME

TLC

DIAL TONE MARKER

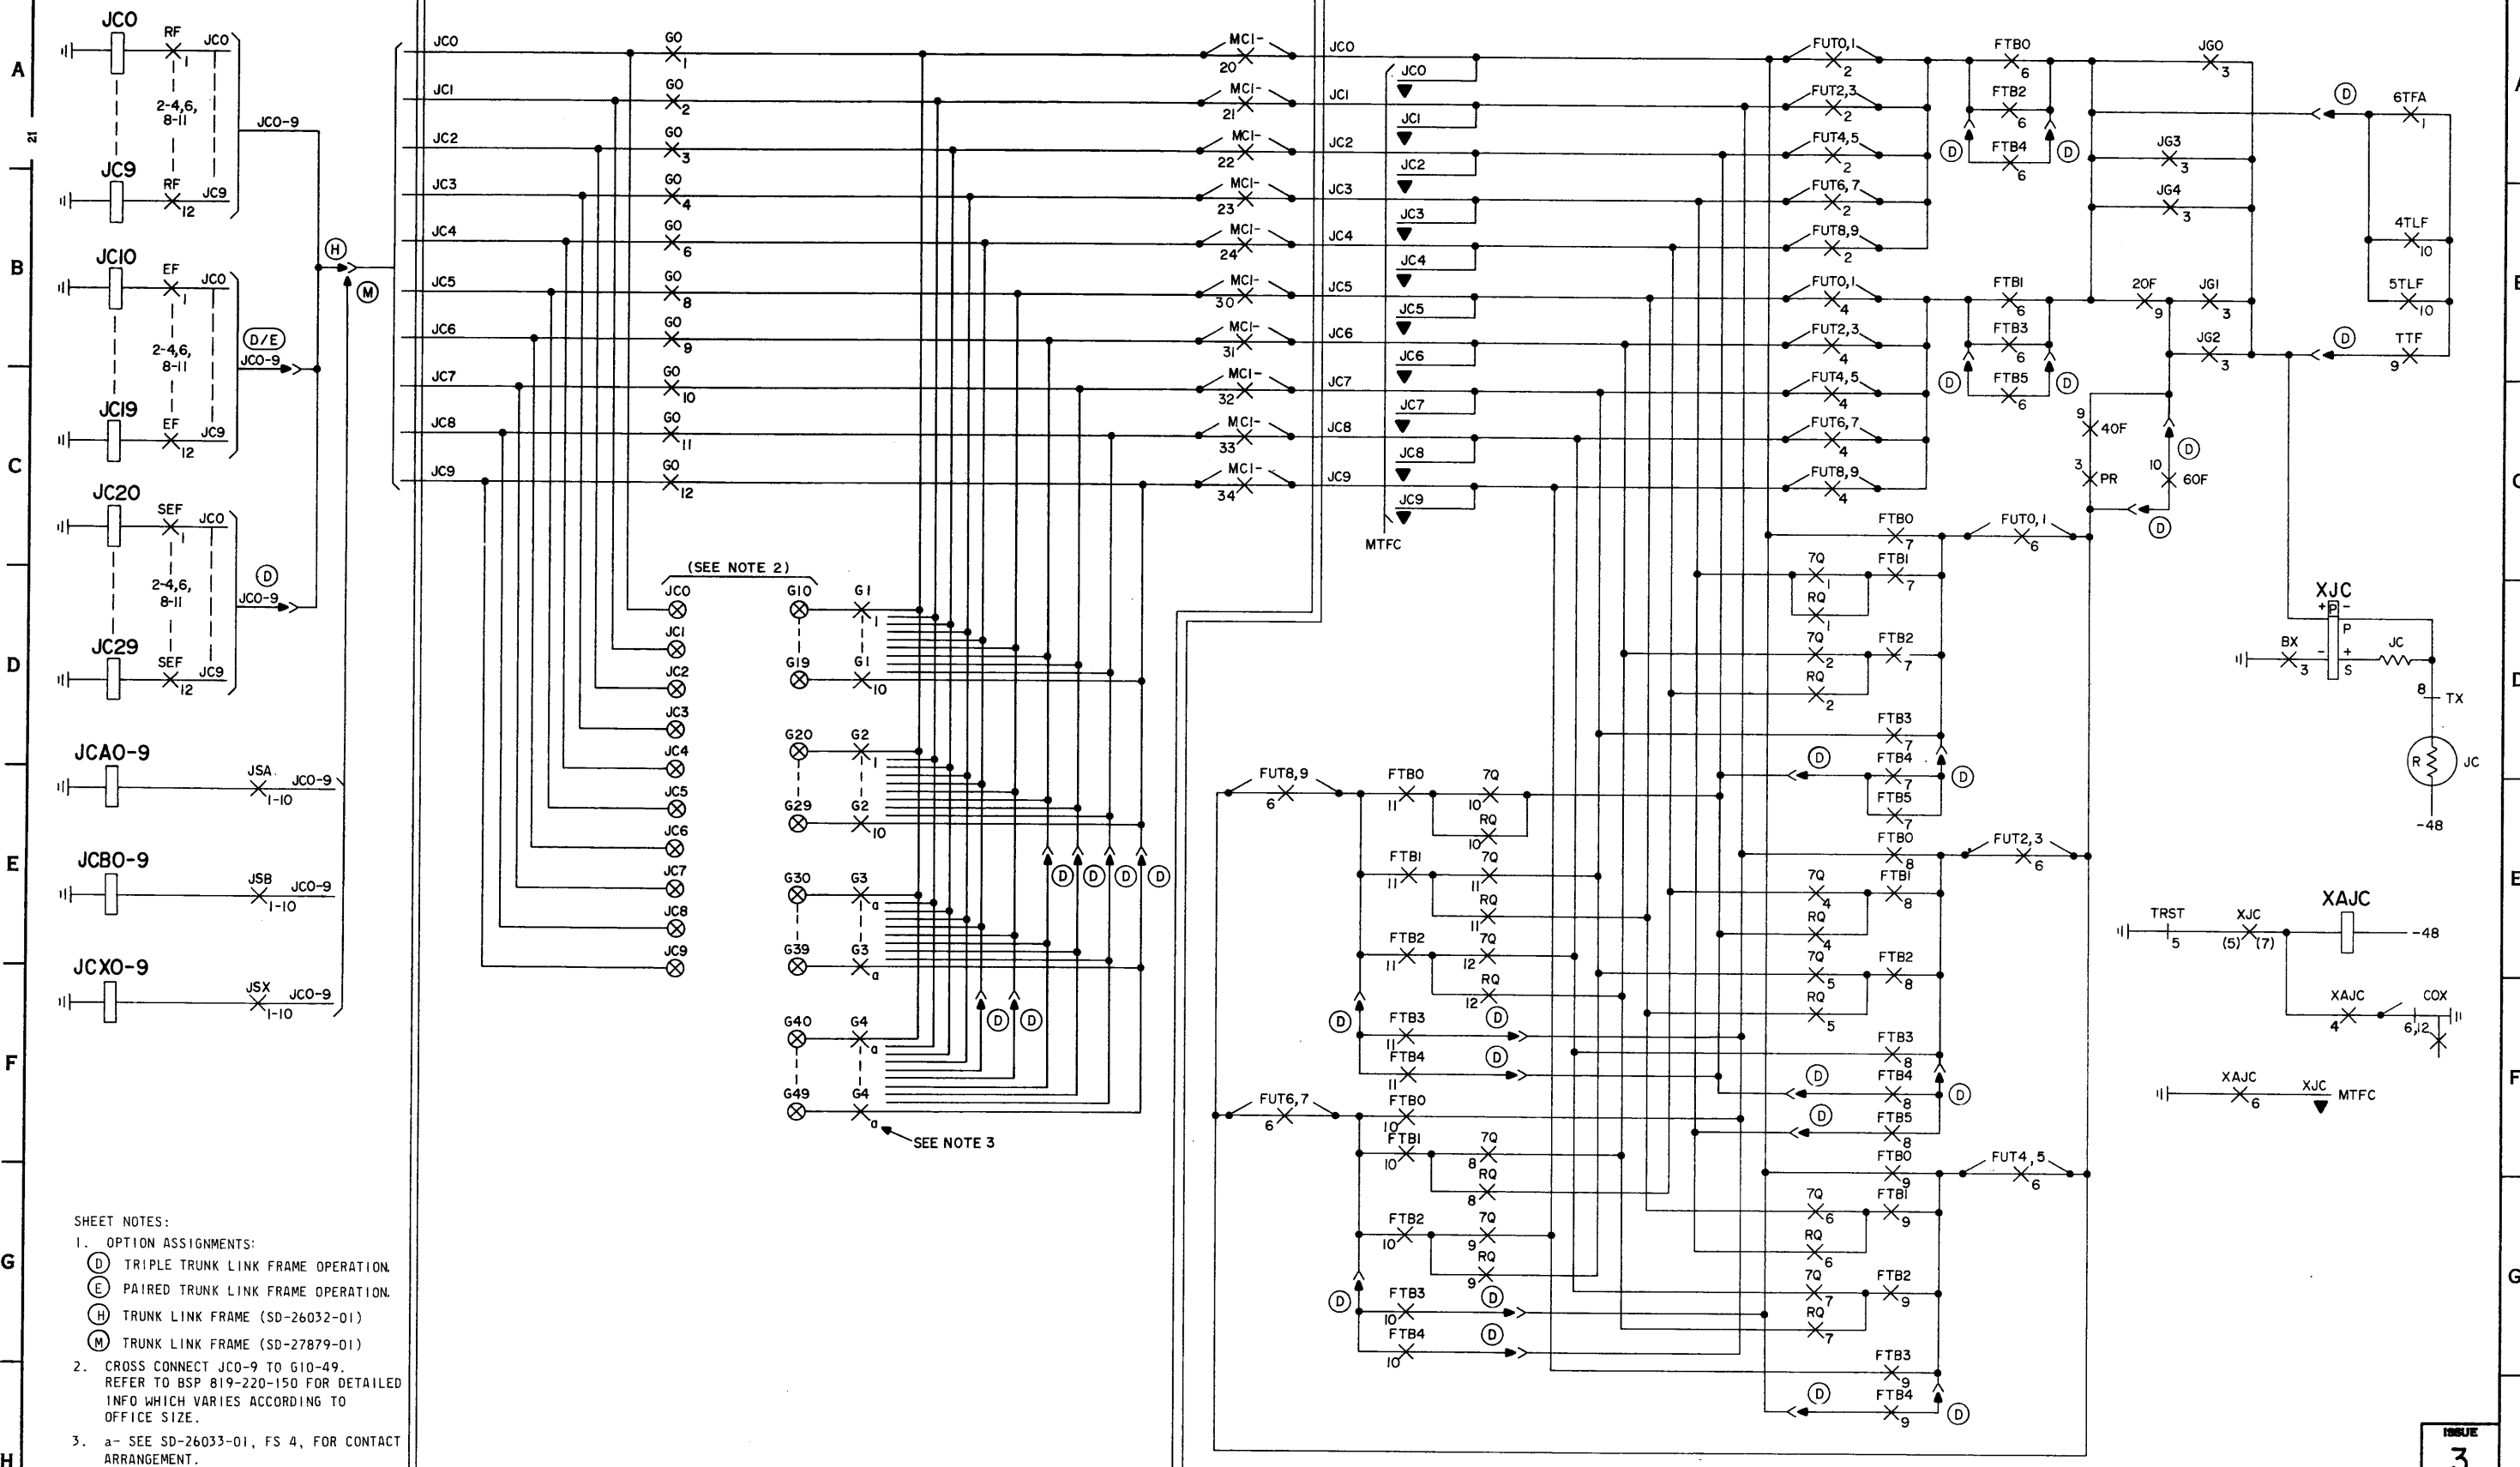

SHEET NOTES:

- OPTION ASSIGNMENTS:
 (D) TRIPLE TRUNK LINK FRAME OPERATION.
 (E) PAIRED TRUNK LINK FRAME OPERATION.
 (H) TRUNK LINK FRAME (SD-26032-01)
 (M) TRUNK LINK FRAME (SD-27879-01)
- CROSS CONNECT JCO-9 TO G10-49. REFER TO BSP 819-220-150 FOR DETAILED INFO WHICH VARIES ACCORDING TO OFFICE SIZE.
- a- SEE SD-26033-01, FS 4, FOR CONTACT ARRANGEMENT.

SFD-10-01-B411

JUNCTOR CONNECT RELAYS




BELL TELEPHONE LABORATORIES
INCORPORATED


SFD-10-01-B411

PRINTED IN U. S. A.


3

DIAL TONE MARKER

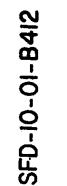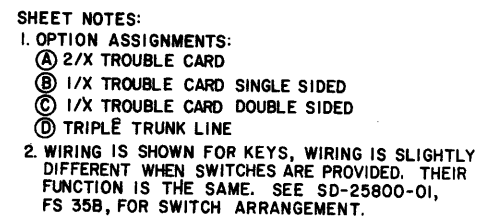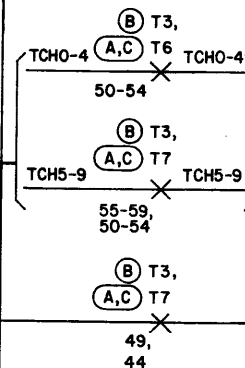


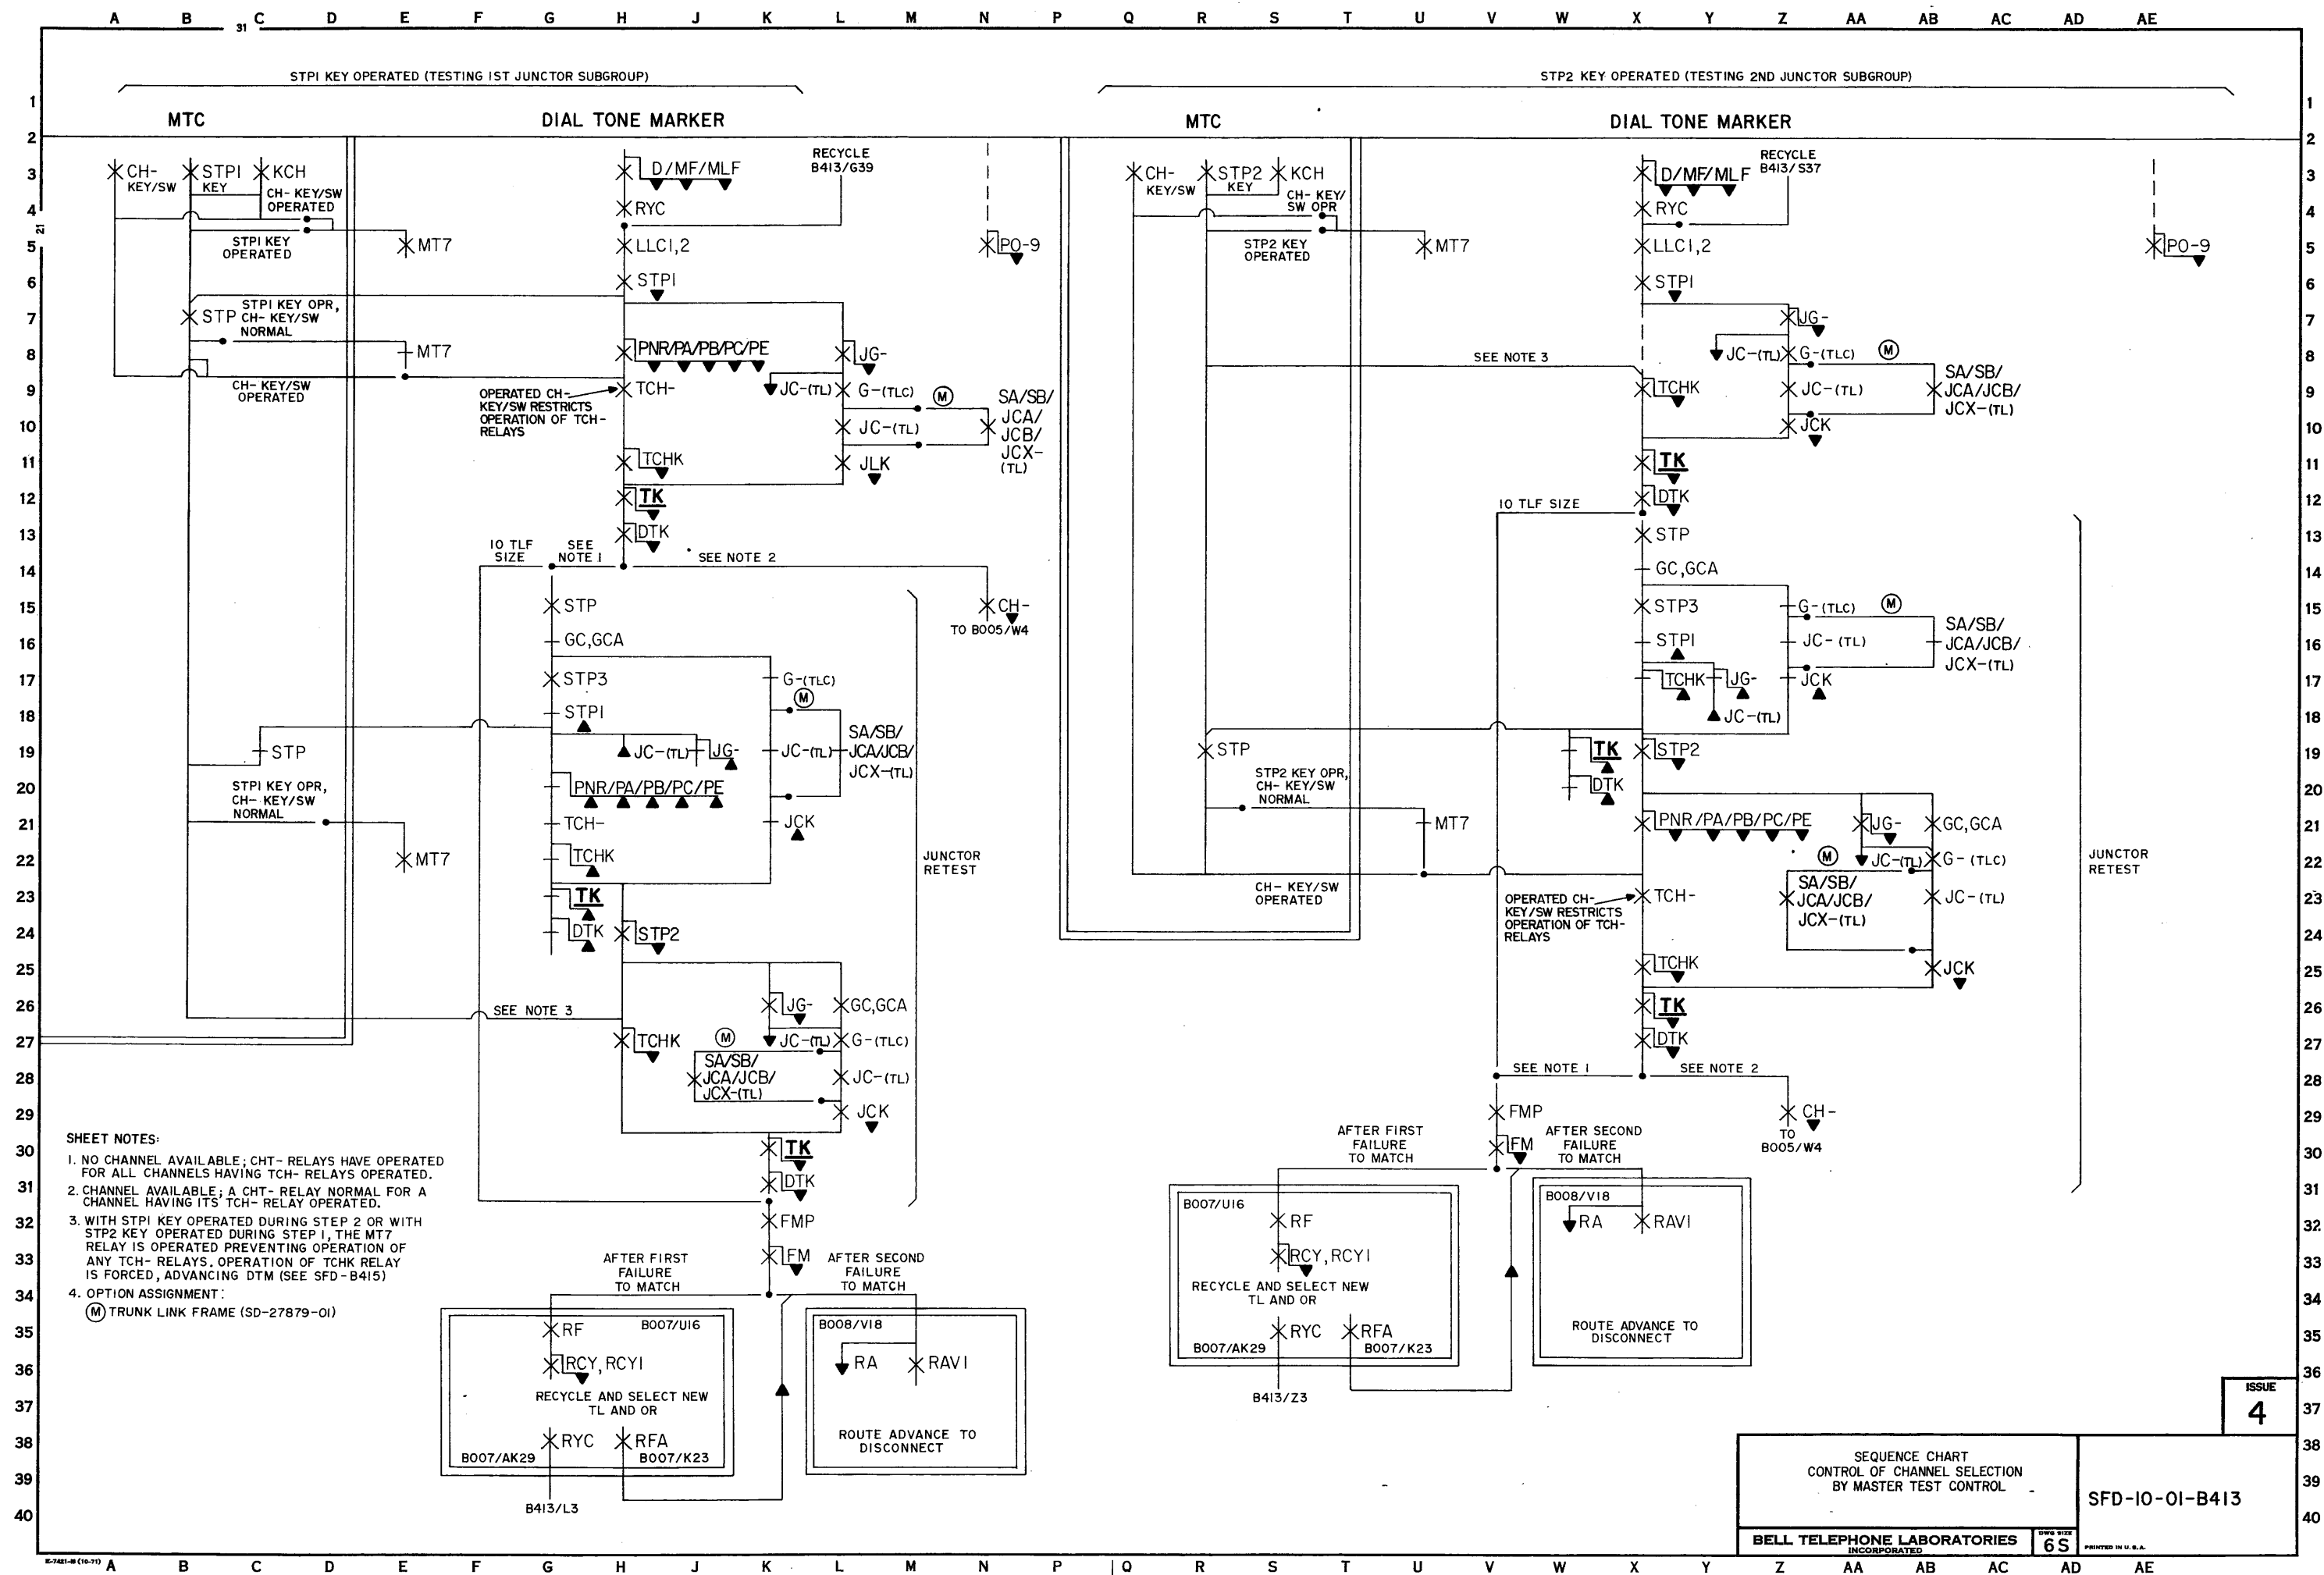

DIAL TONE MARKER

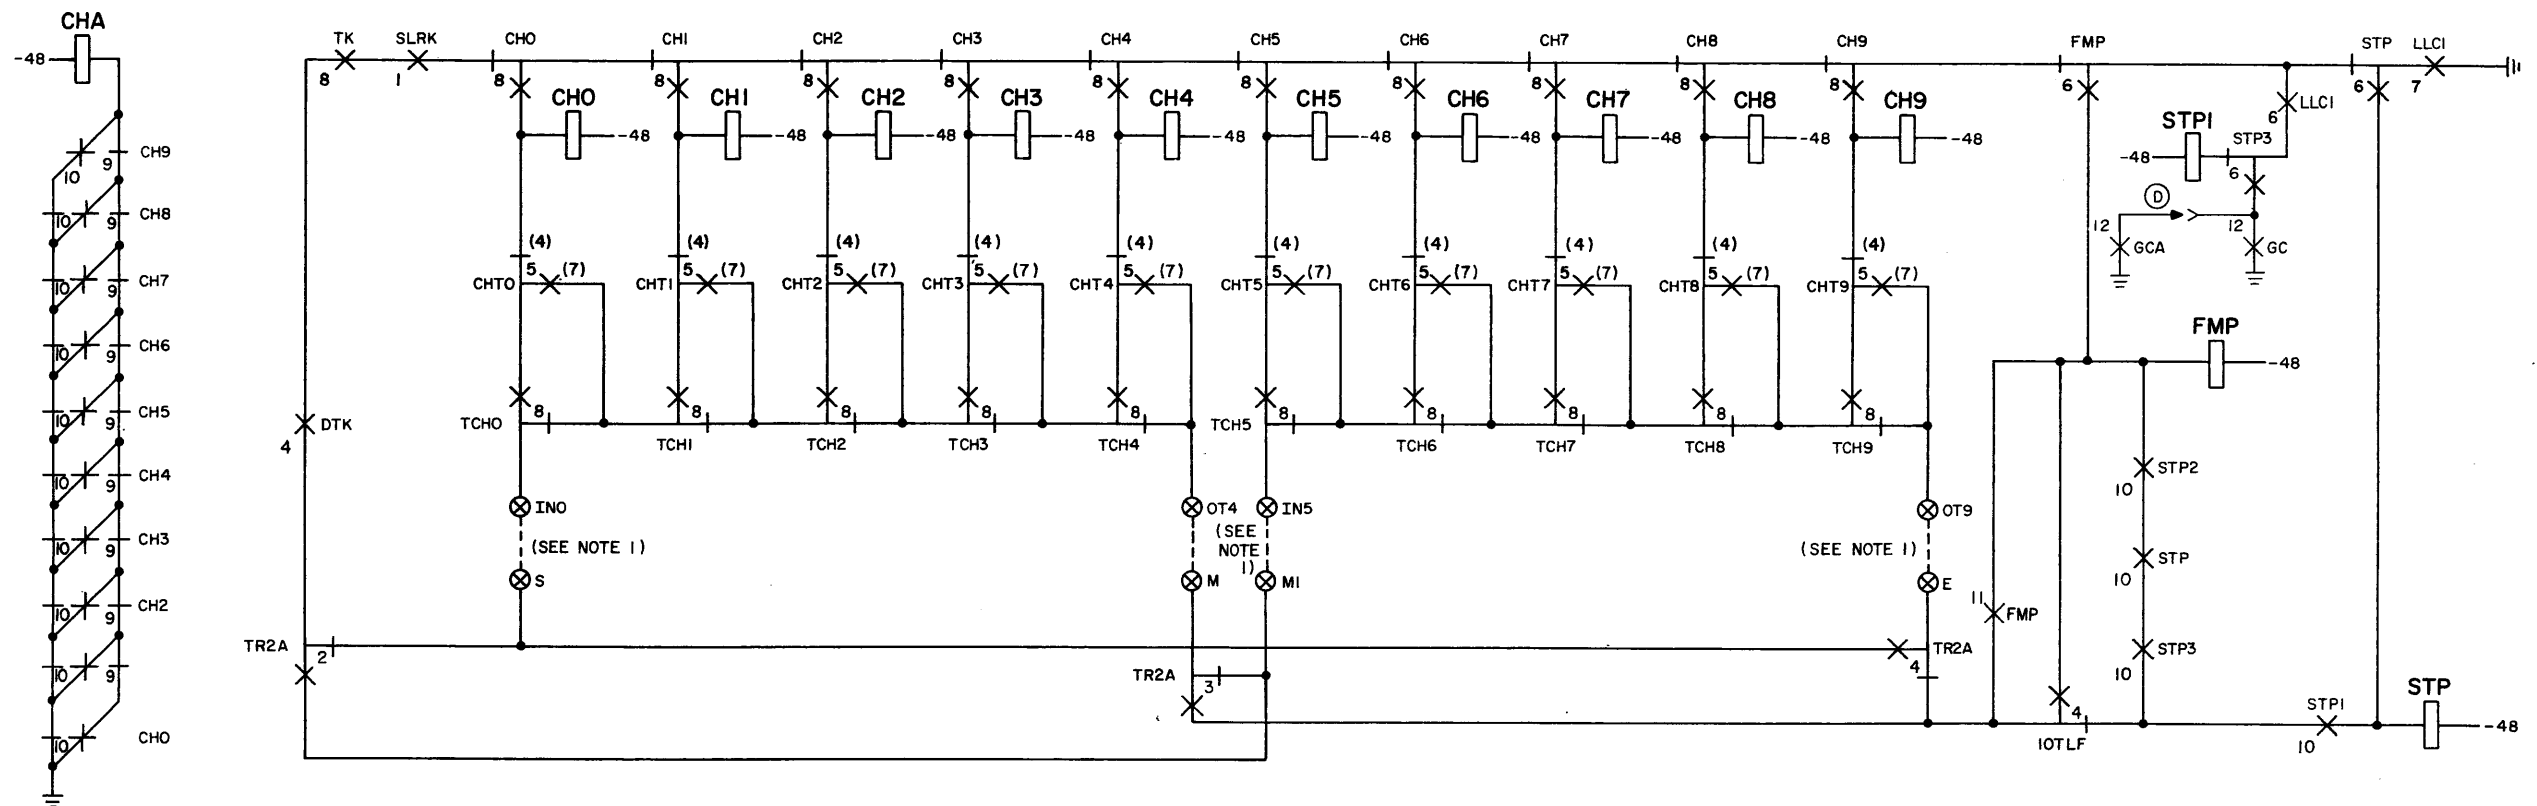

MASTER TEST CONTROL

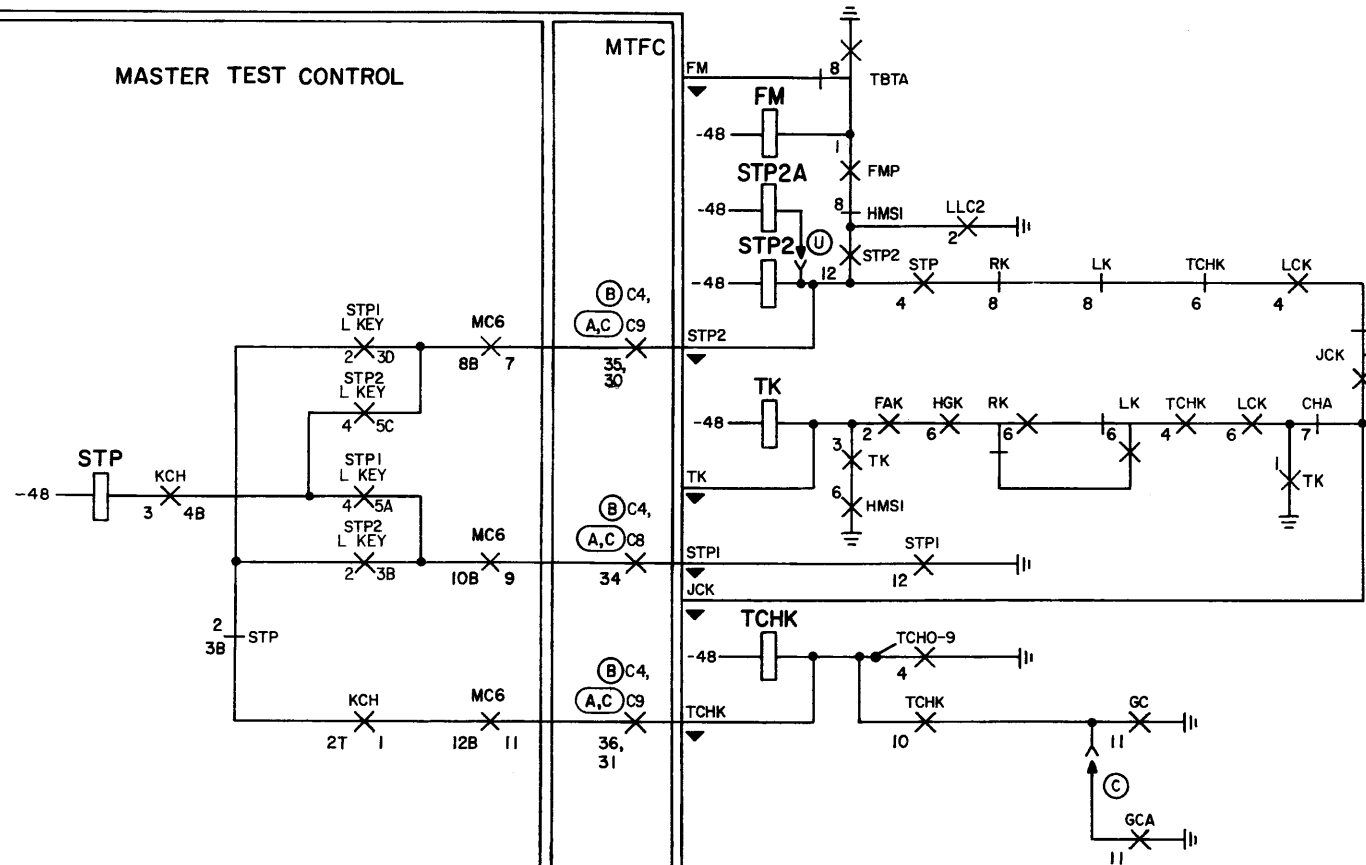




SHEET NOTES:

1. CROSS CONNECTIONS SHOWN ARE FOR PREFERENCE OF CHANNEL 0 ON FIRST TRIAL AND CHANNEL 5 ON SECOND TRIAL. TO CHANGE FIRST TRIAL PREFERENCE TO CHANNEL 5 AND SECOND TRIAL PREFERENCE TO CHANNEL 0, CROSS CONNECT:

S TO IN5
M TO OT9
MI TO INO
E TO OT4

2. OPTION ASSIGNMENTS:

- (A) 2/X TROUBLE CARD
- (B) 1/X TROUBLE CARD SINGLE SIDED
- (C) 1/X TROUBLE CARD DOUBLE SIDED
- (D) TRIPLE TRUNK LINK FRAMES
- (S) TRIPLE TRUNK LINK FRAME OPERATION NOT PROVIDED
- (T) TRIPLE TRUNK LINK FRAME OPERATION PROVIDED (5TLF OFFICE SIZE ONLY)
- (U) TRIPLE TRUNK LINK FRAME OPERATION PROVIDED (OTHER THAN 5TLF OFFICE SIZE)

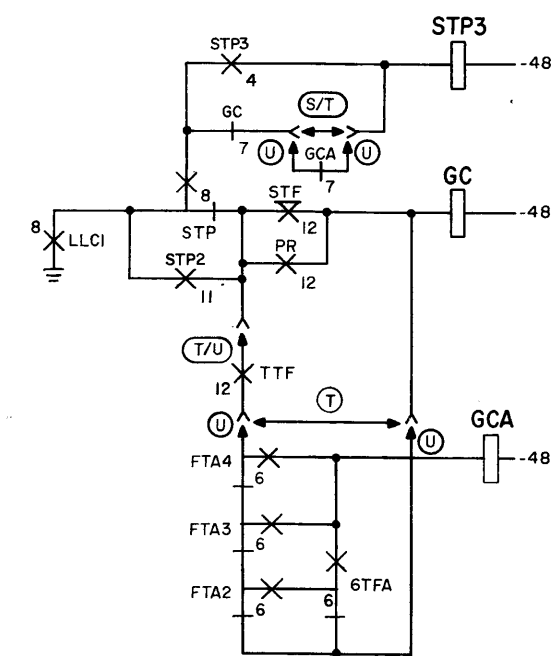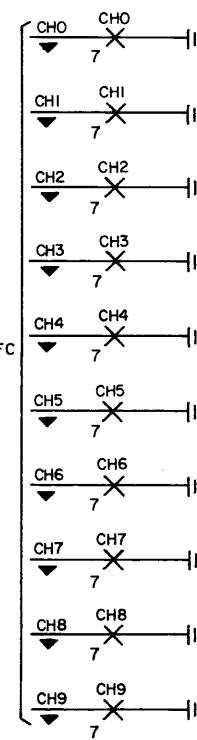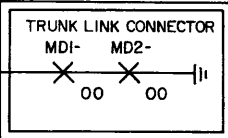

DIAL TONE MARKER
CHANNEL TEST AND SELECTION
FAILURE TO MATCH


BELL TELEPHONE LABORATORIES
INCORPORATED


DWG SIZE
6S

SFD-10-01-B415

PRINTED IN U. S. A.

ISSUE
3

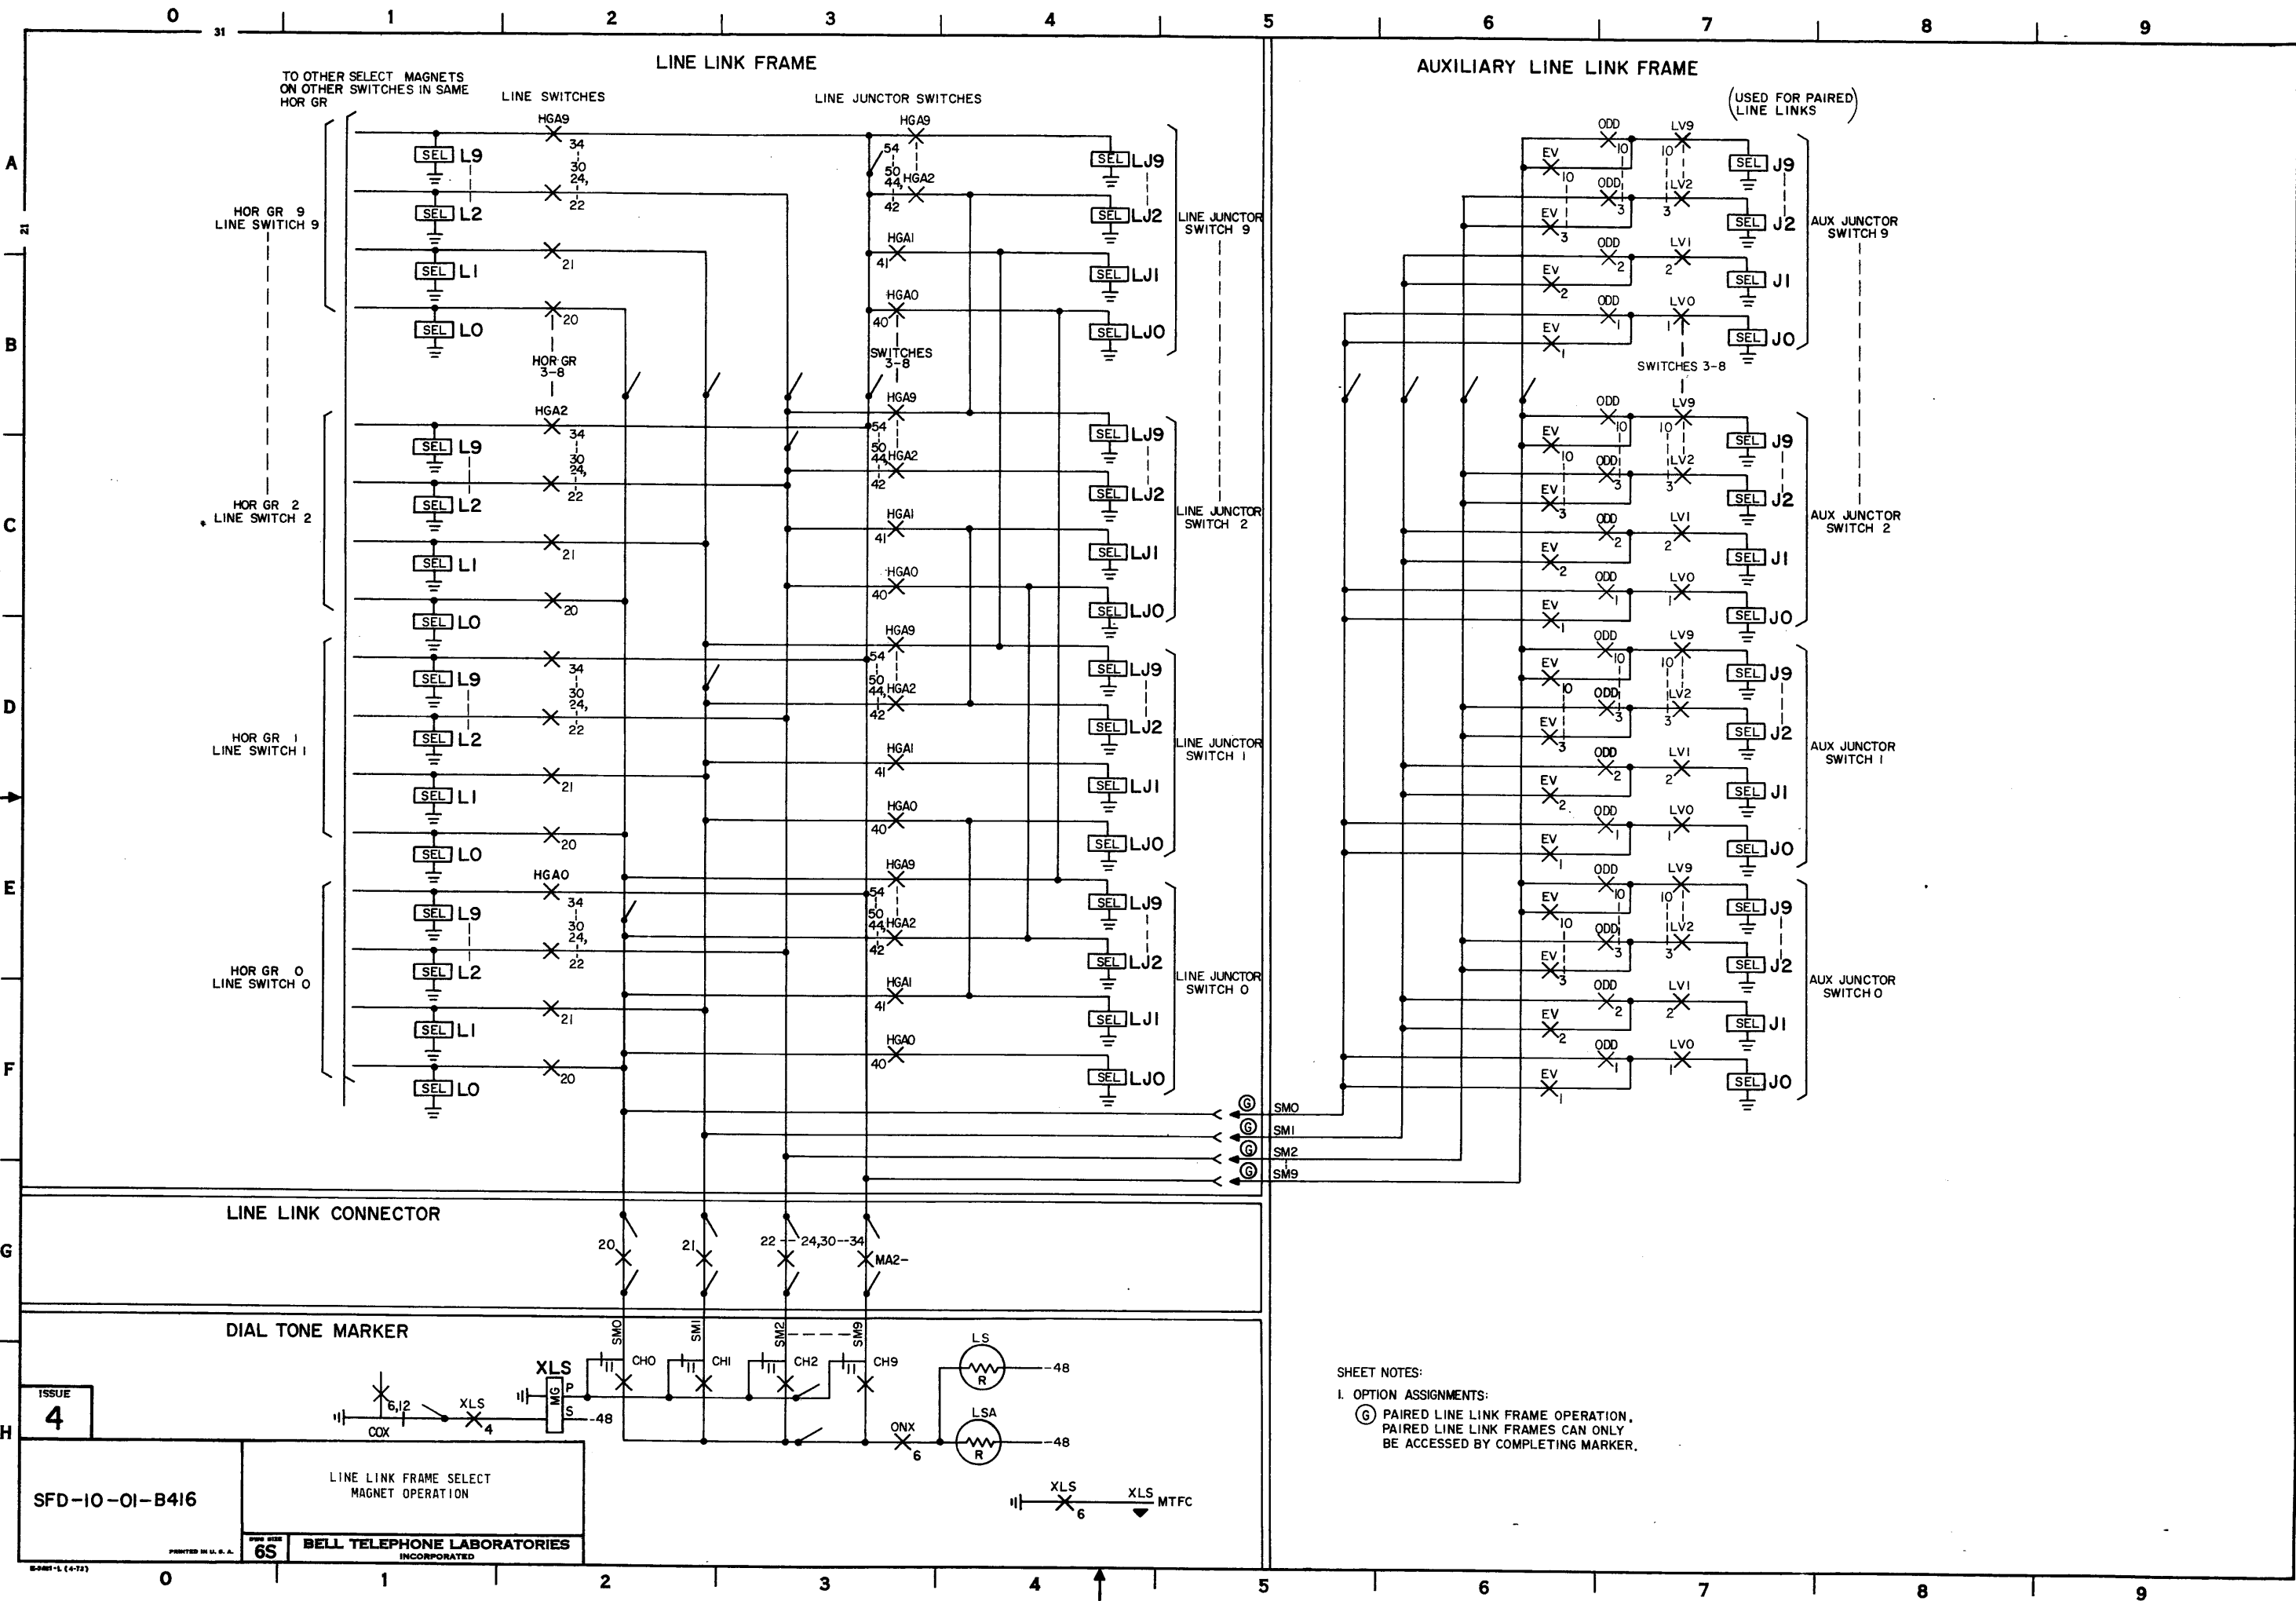

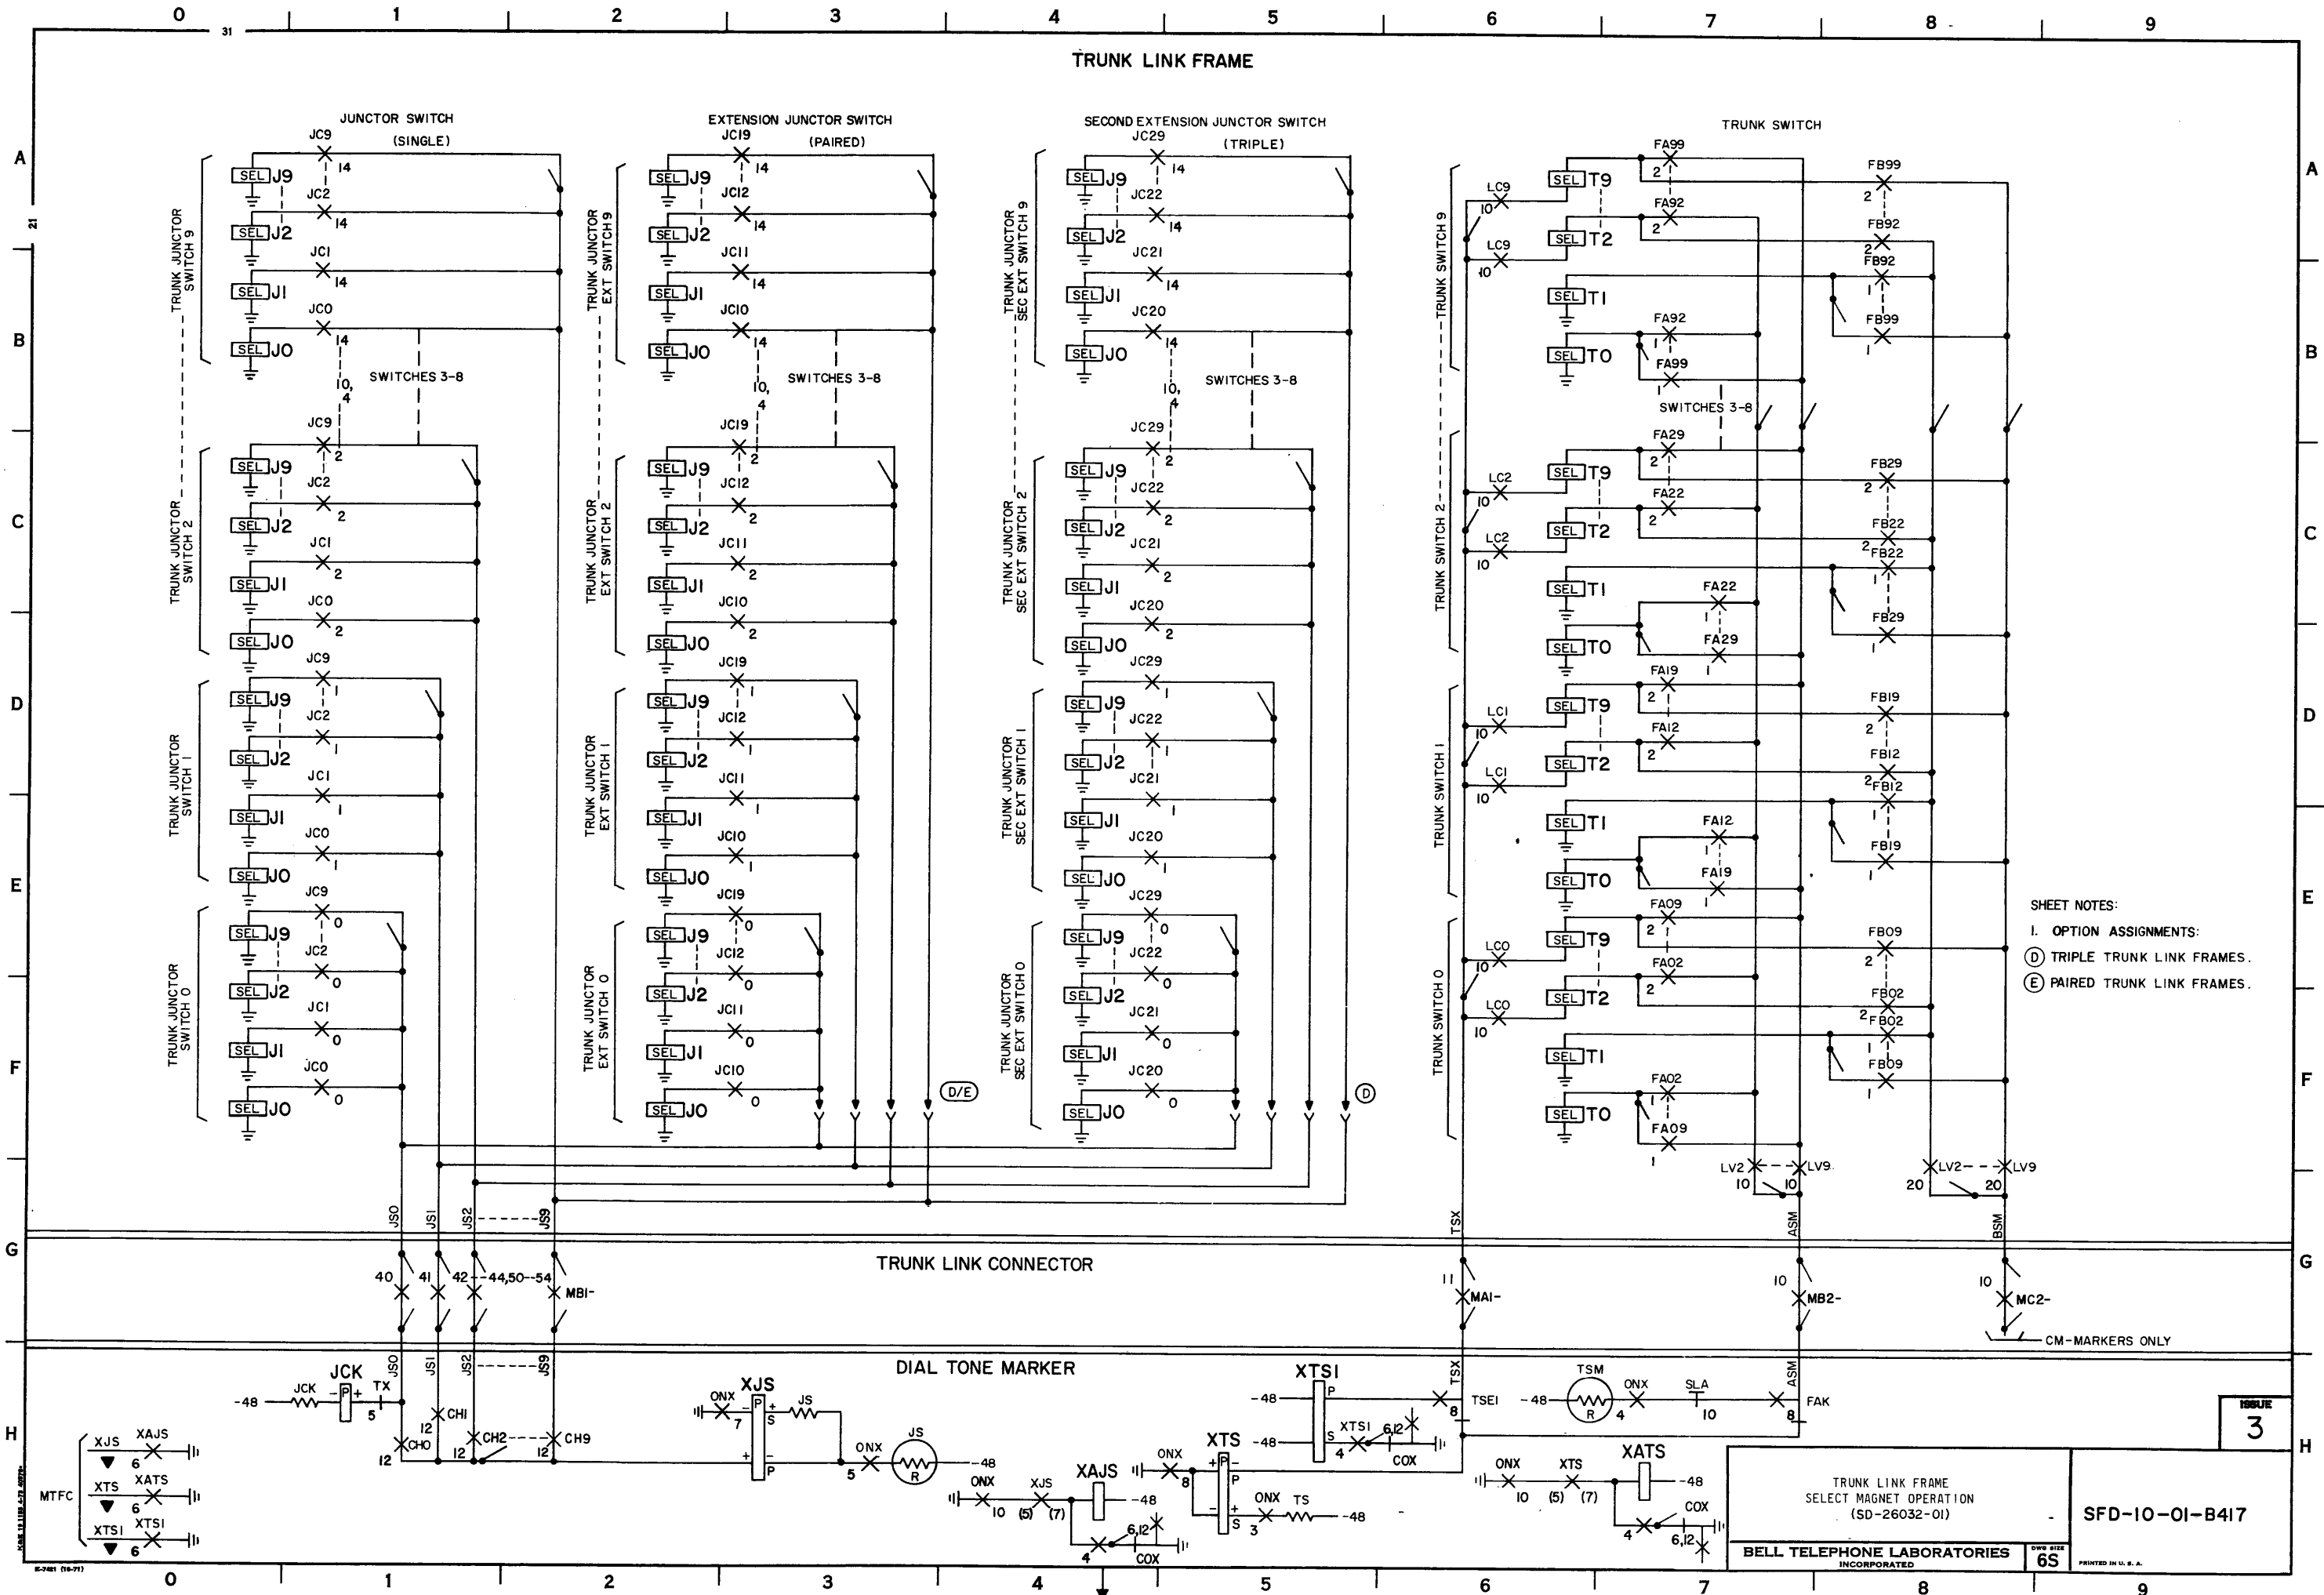

SFD-10-01-B417

SFD-10-01-B417


TRUNK LINK FRAME
SELECT MAGNET OPERATION
(SD-26032-01)

BELL TELEPHONE LABORATORIES
INCORPORATED


PRINTED IN U. S. A.

PRINTED IN U. S. A.


TRUNK LINK FRAME

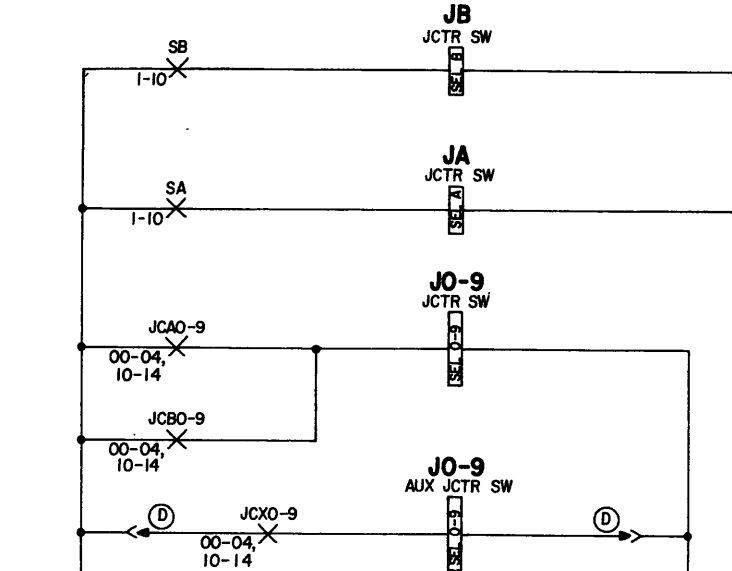

TRUNK LINK CONNECTOR

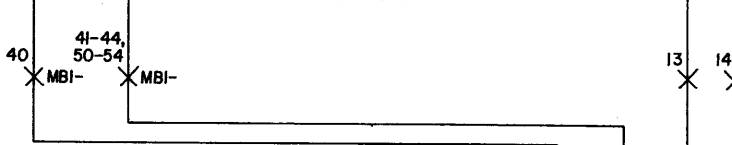

DIAL TONE MARKER

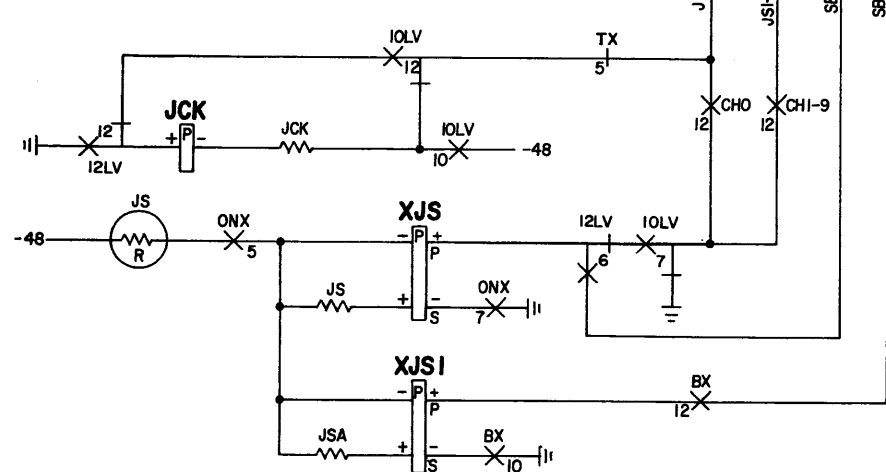

SHEET NOTES:

- I. OPTION ASSIGNMENT:
- (D) TRIPLE TRUNK LINK FRAME.
- (T) TWO PARTY TEST

ISSUE
4

SFD-10-01-B418


TRUNK LINK FRAME
SELECT AND HOLD MAGNET OPERATION
(SD-27879-01)

PRINTED IN U.S.A.

65


BELL TELEPHONE LABORATORIES
INCORPORATED

JUNCTOR GROUPING FRAME

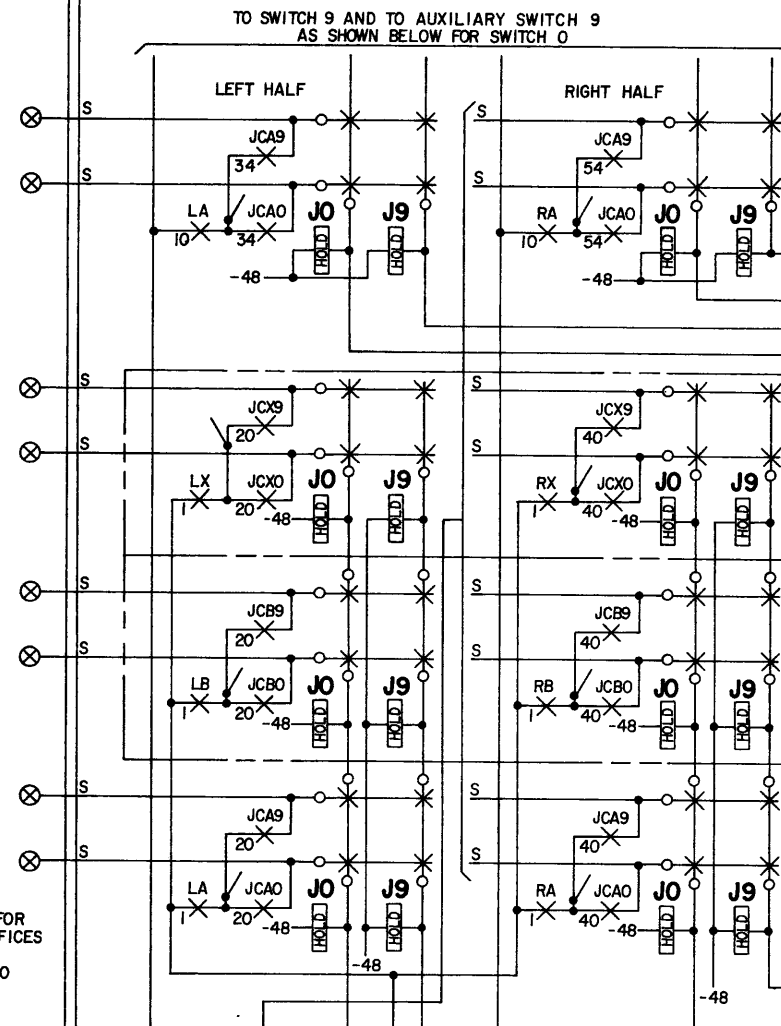


CABLE OR
CROSS CONNECT FOR
VARIOUS SIZE OFFICES
AS SHOWN IN
BSP 819-220-150


TRUNK LINK FRAME

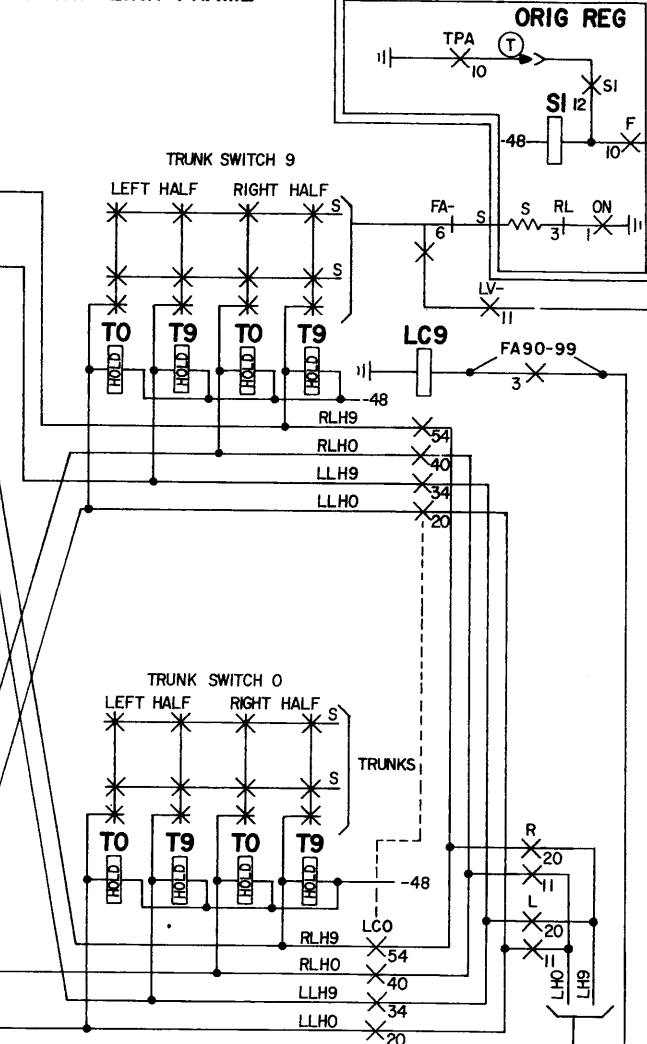


TRUNK LINK CONNECTOR

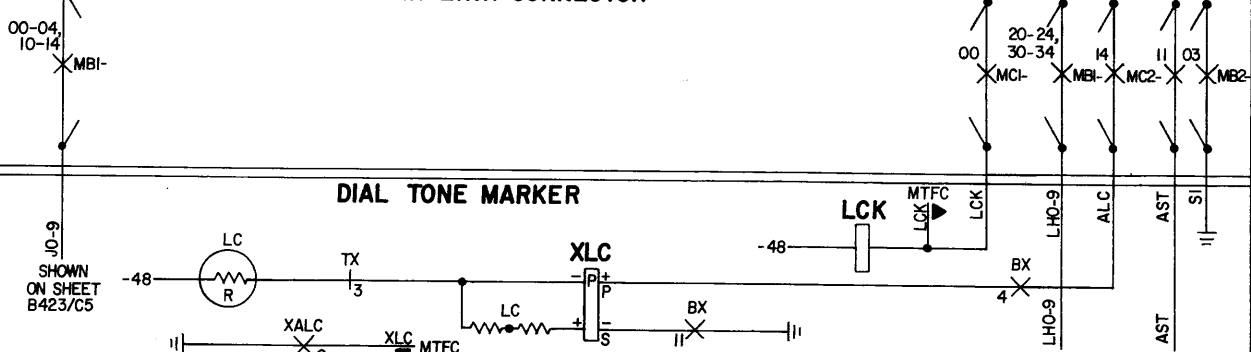






DIAL TONE MARKER

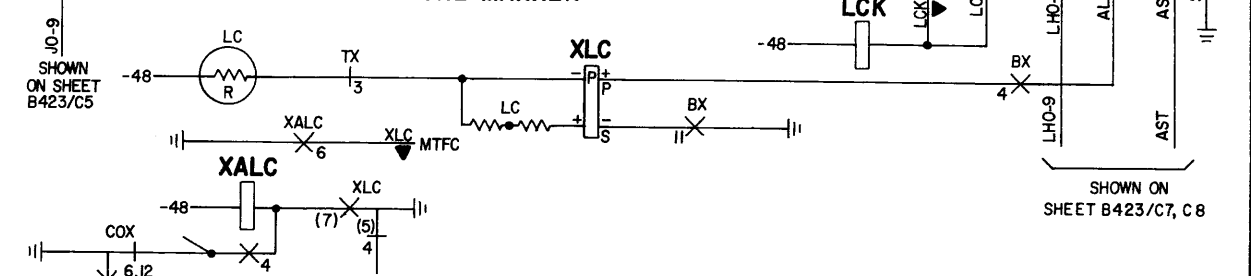

SHOWN ON
SHEET B423/C7, C8

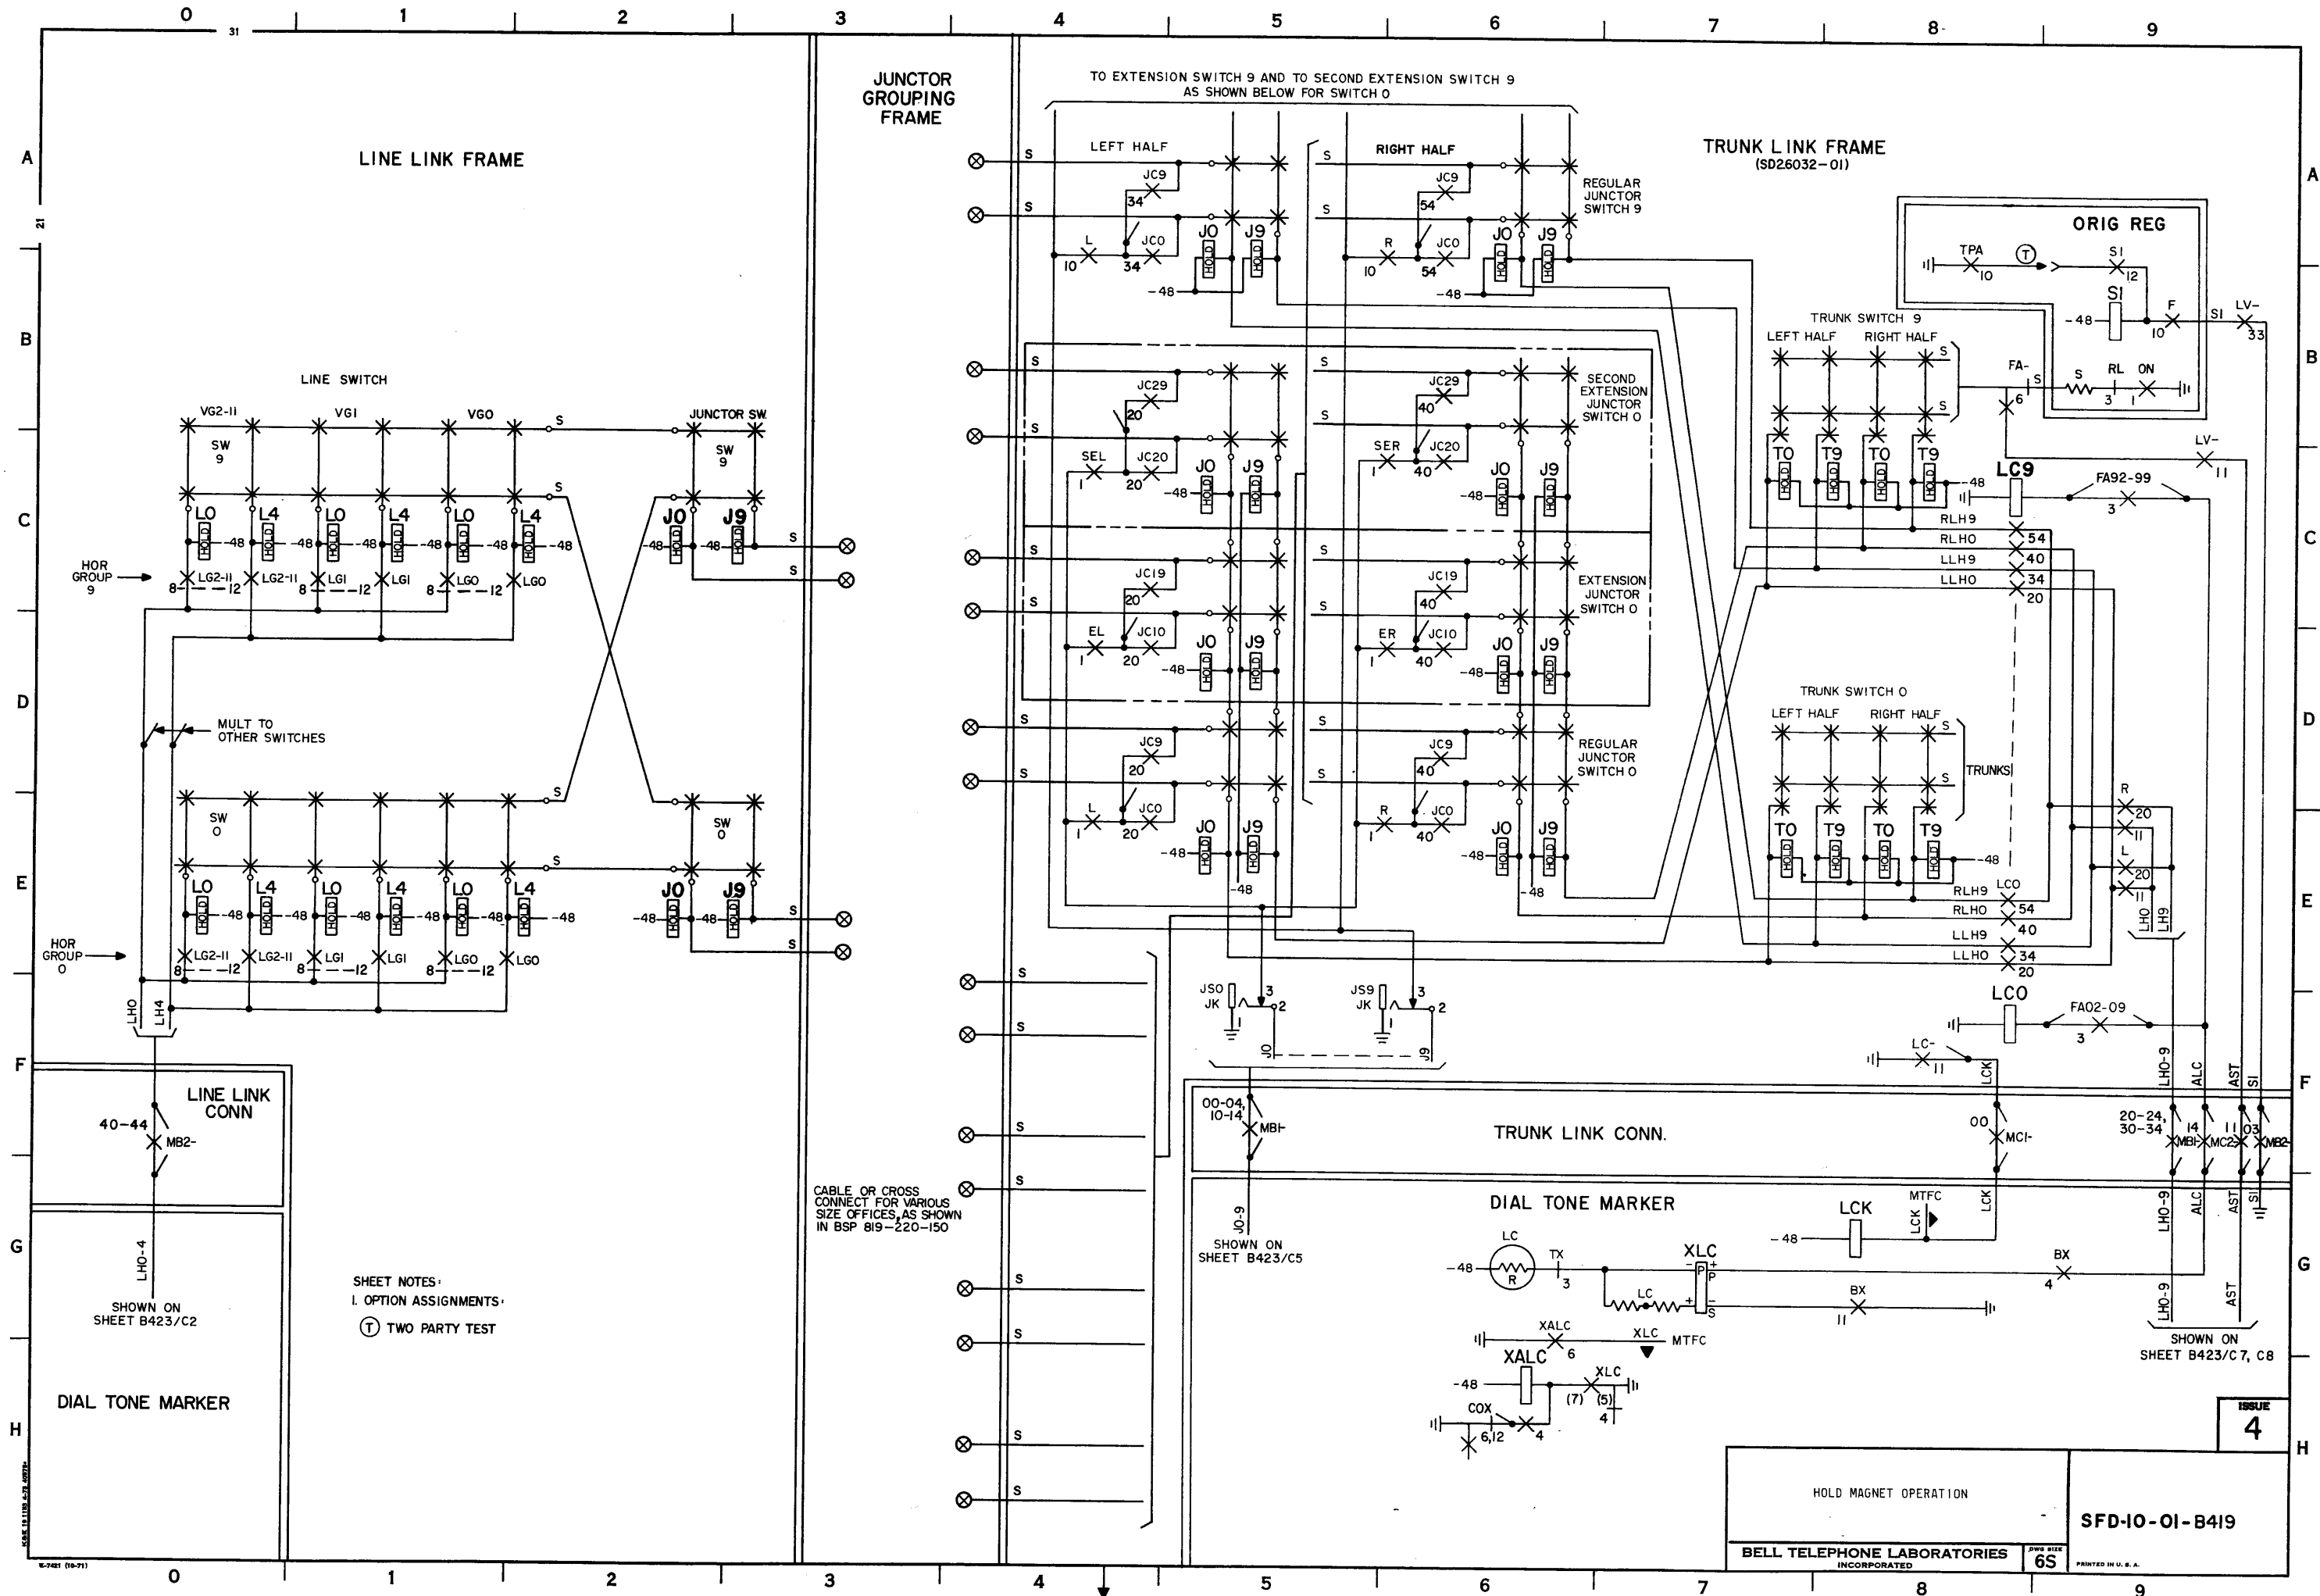

DIAL TONE MARKER

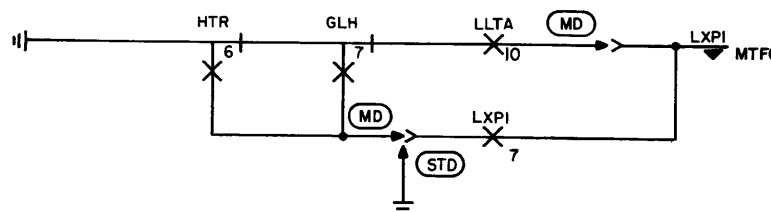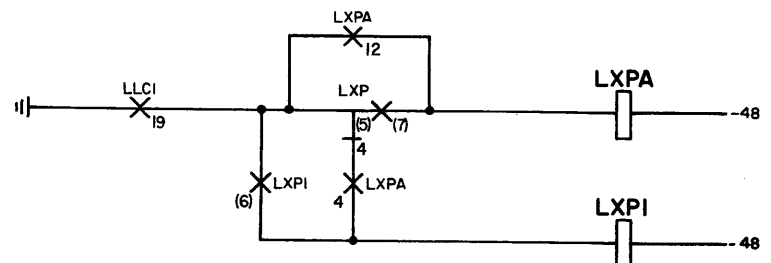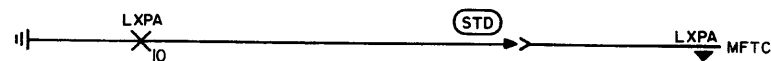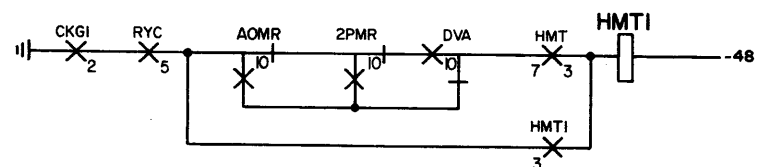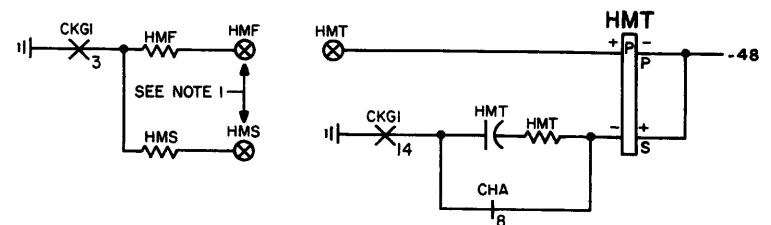

SHEET NOTES:

- CROSS CONNECT HMF TO HMT WHEN ALL SWITCHES ARE EQUIPPED WITH DAMPING CONES (26-30ms TIMING). CROSS CONNECT HMS TO HMT WHEN ANY SWITCH OR SWITCHES ARE NOT EQUIPPED WITH DAMPING CONES (40.5-50ms TIMING).

OPTION ASSIGNMENTS:

FEATURE	PROV
DUAL VOLTAGE OPERATION	STANDARD (Y)
	MD (Z)







ISSUE
4

SFD-10-01-B420

HOLD MAGNET TIMING
AND CONTROL

6S

BELL TELEPHONE LABORATORIES
INCORPORATED

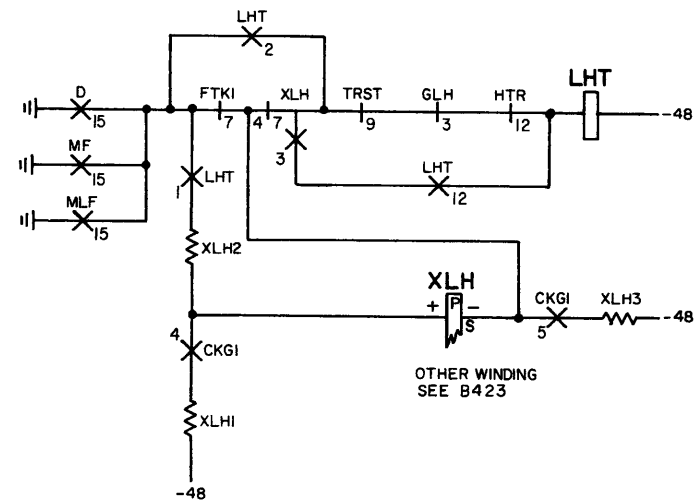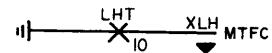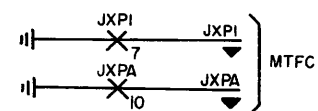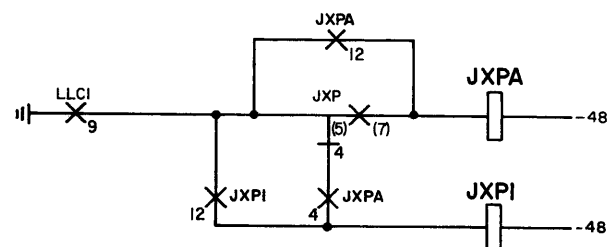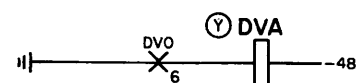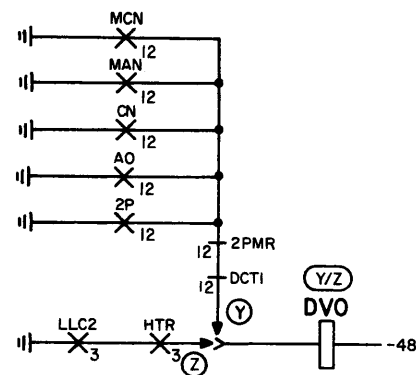


SFD-10-01-B420

DIAL TONE MARKER

TABLE OF OPTIONS SHOWN ON B422, B423, B424		
FEATURE OR OPTION	NOT PROV	PROV
2/X TROUBLE CARD		A
1/X TROUBLE CARD SINGLE SIDED		B
1/X TROUBLE CARD DOUBLE SIDED		C
WIDE BAND CENTREX	T	U
TRIPLE TRUNK LINK FRAMES	W	D
PHASE 3 CENTREX	Y	Z
12 LEVEL SWITCHES ON TRUNK LINK FRAME	N	
10 & 12 LEVEL SWITCHES		H
ALL 12 LEVEL SWITCHES		M
PAIRED LINE LINK FRAMES	X	E
DUAL VOLTAGE OPERATION OF ALL HOLD MAGNETS EXCEPT FOR MESSAGE REGISTER LINES	P	
STANDARD		Q
MFR DISC		R
MORE THAN ONE GROUP OF ORIG REG		S

B423 IS DRAWN TO INCLUDE
OPTIONS A,N,Q,T,W,X & Y

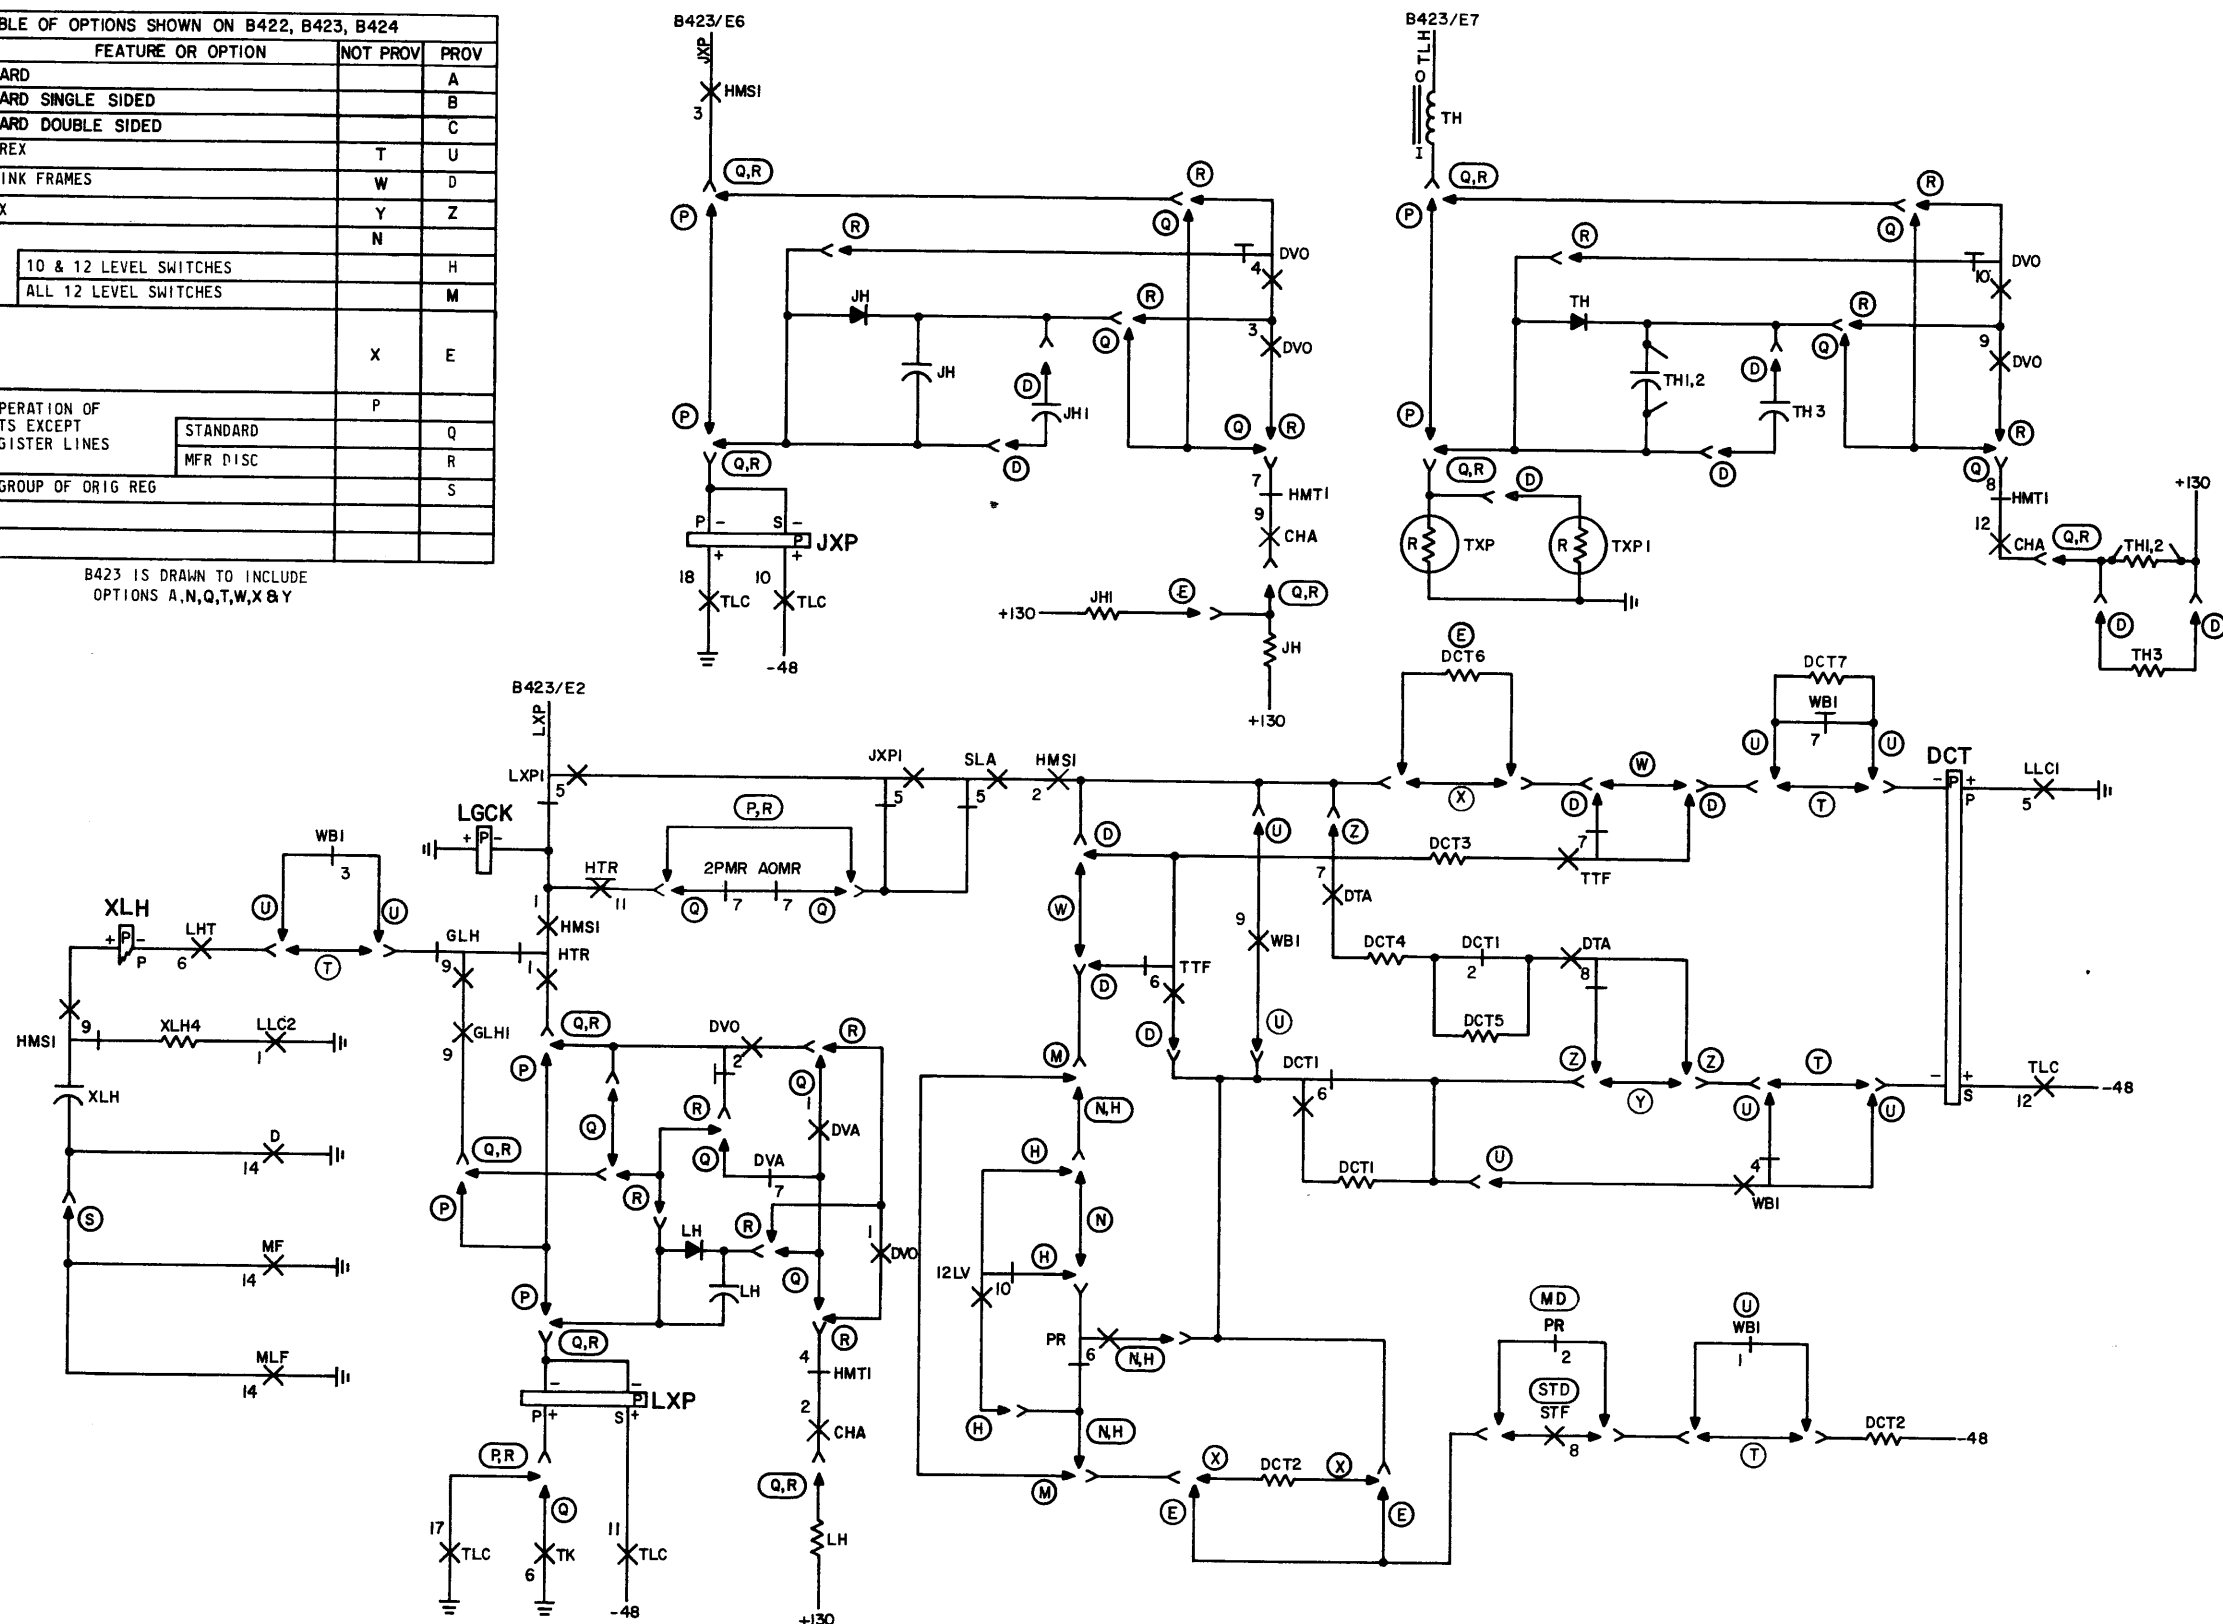

ISSUE
3


SFD-10-01-B424


OPTIONAL ARRANGEMENTS OF HOLD
MAGNET OPERATION AND SLEEVE CHECK
BY DIAL TONE MARKER

6S

BELL TELEPHONE LABORATORIES
INCORPORATED

SFD-10-01-B424

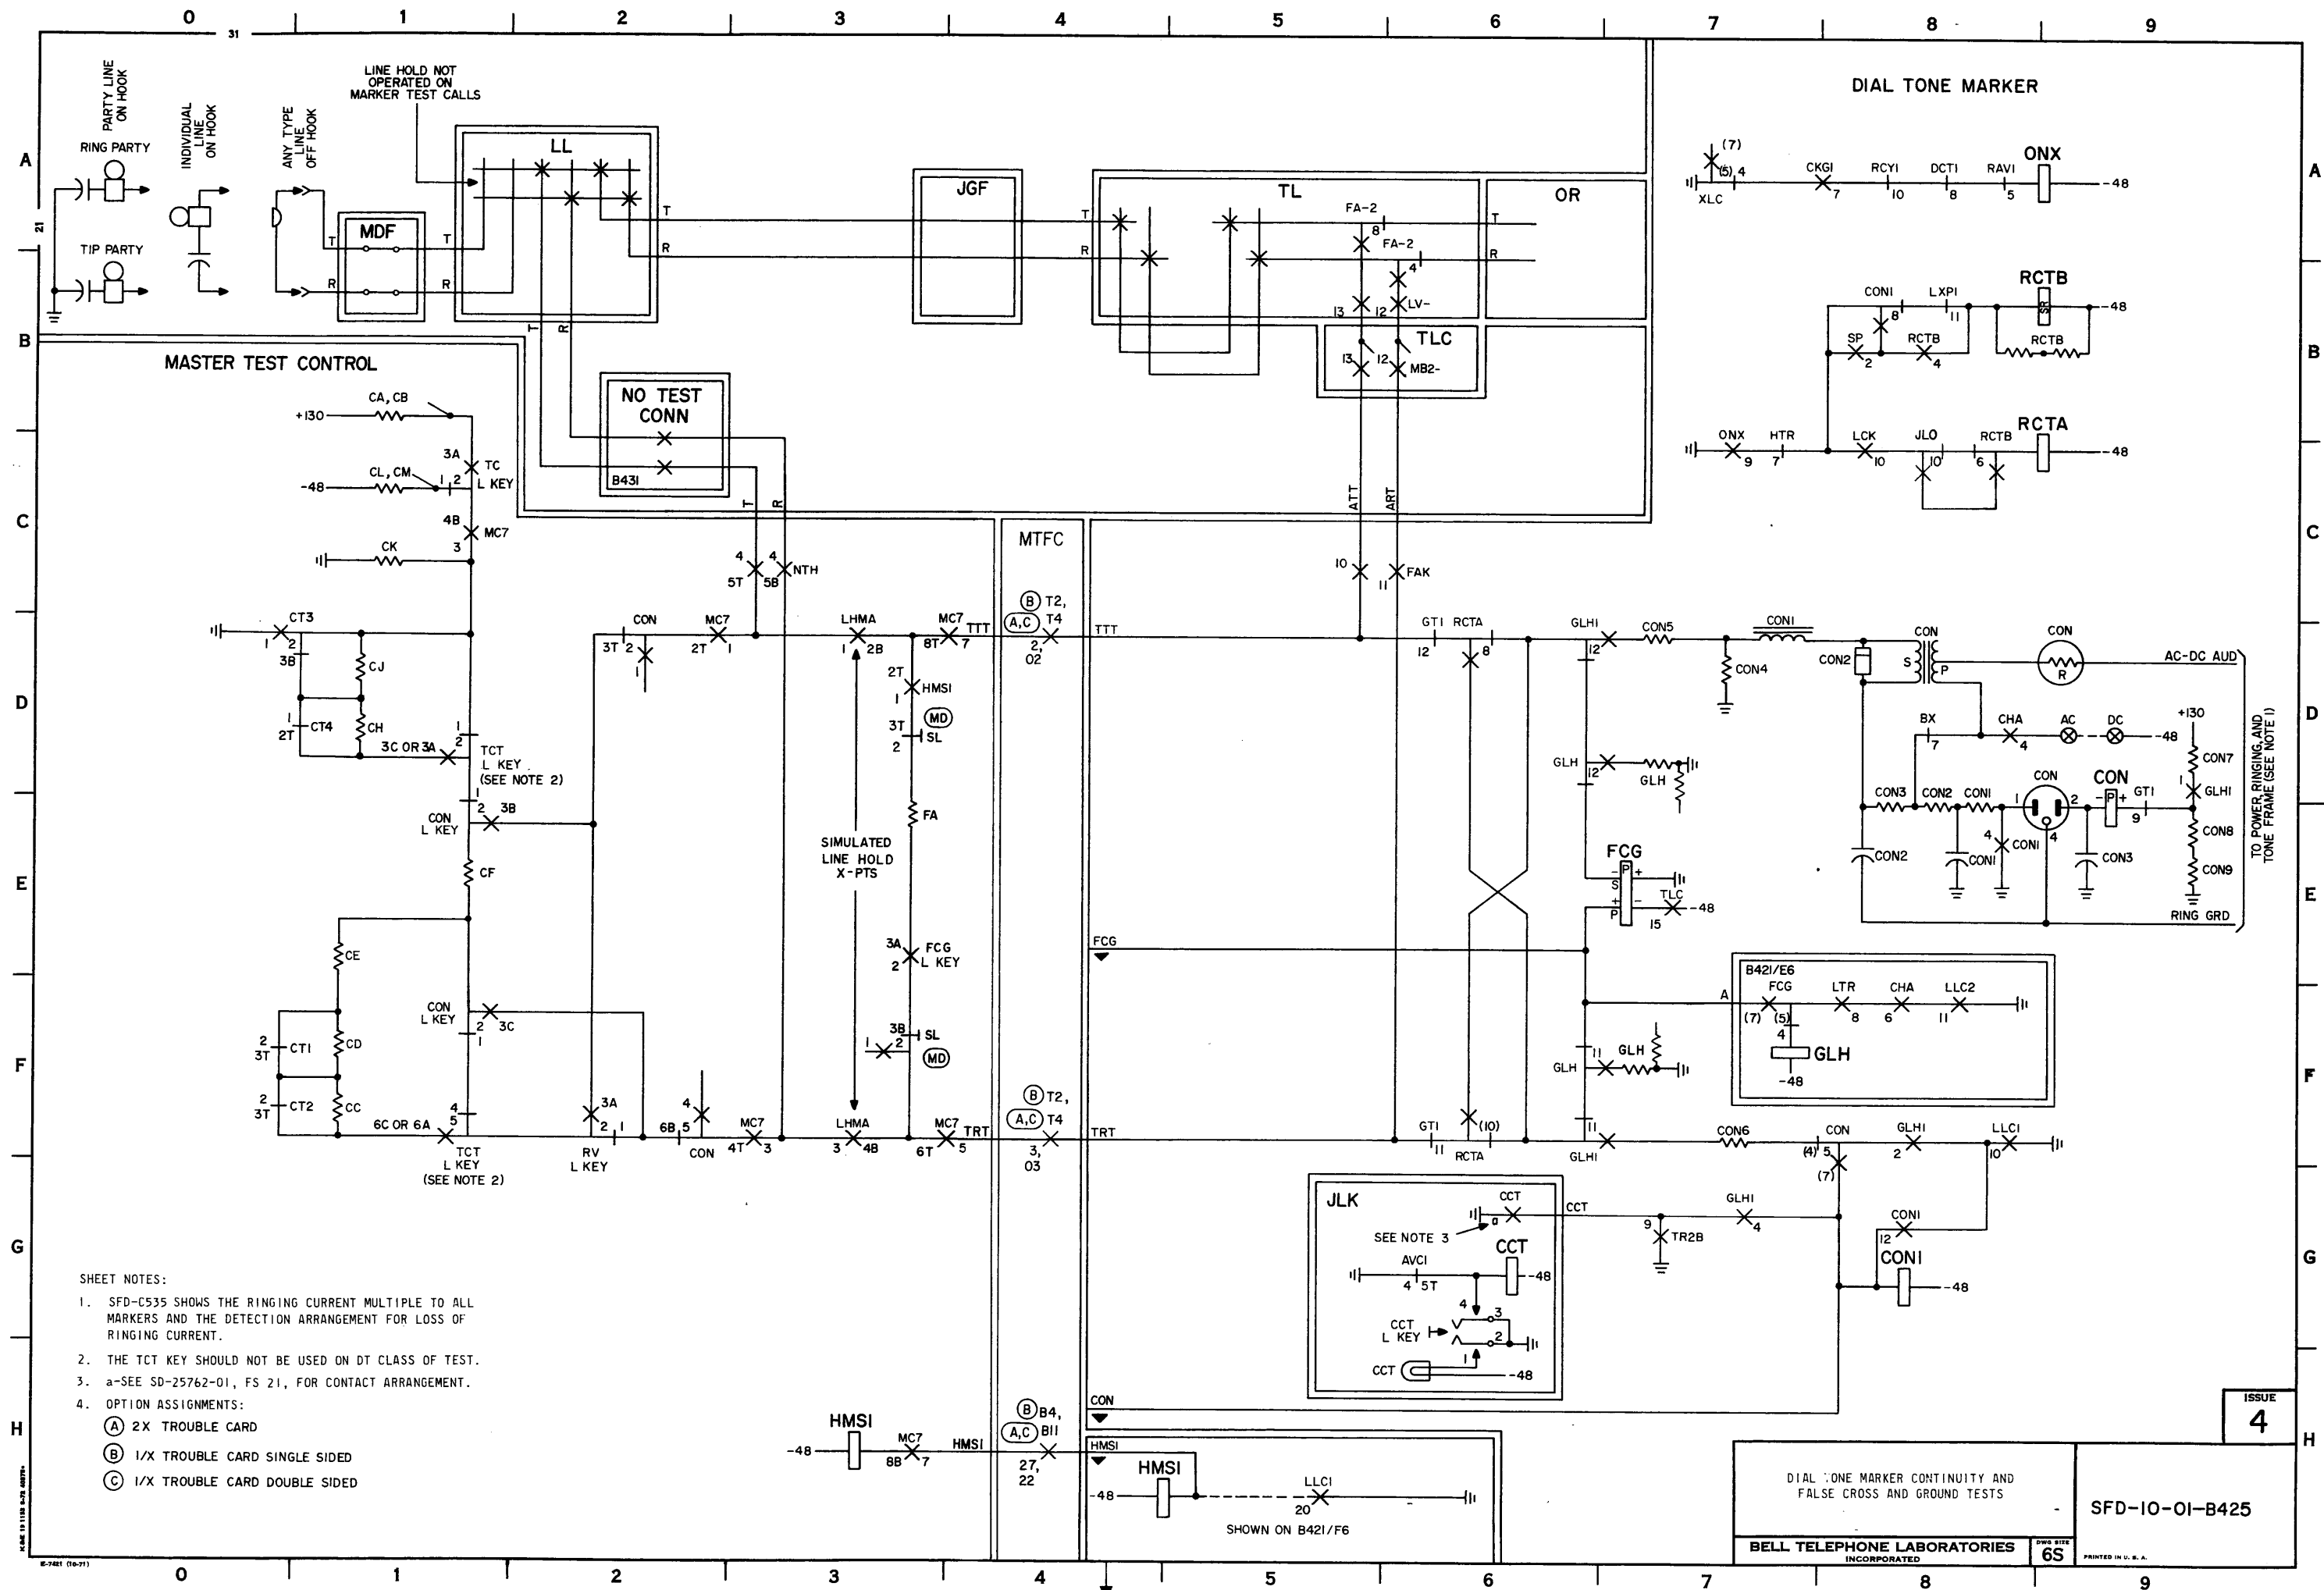

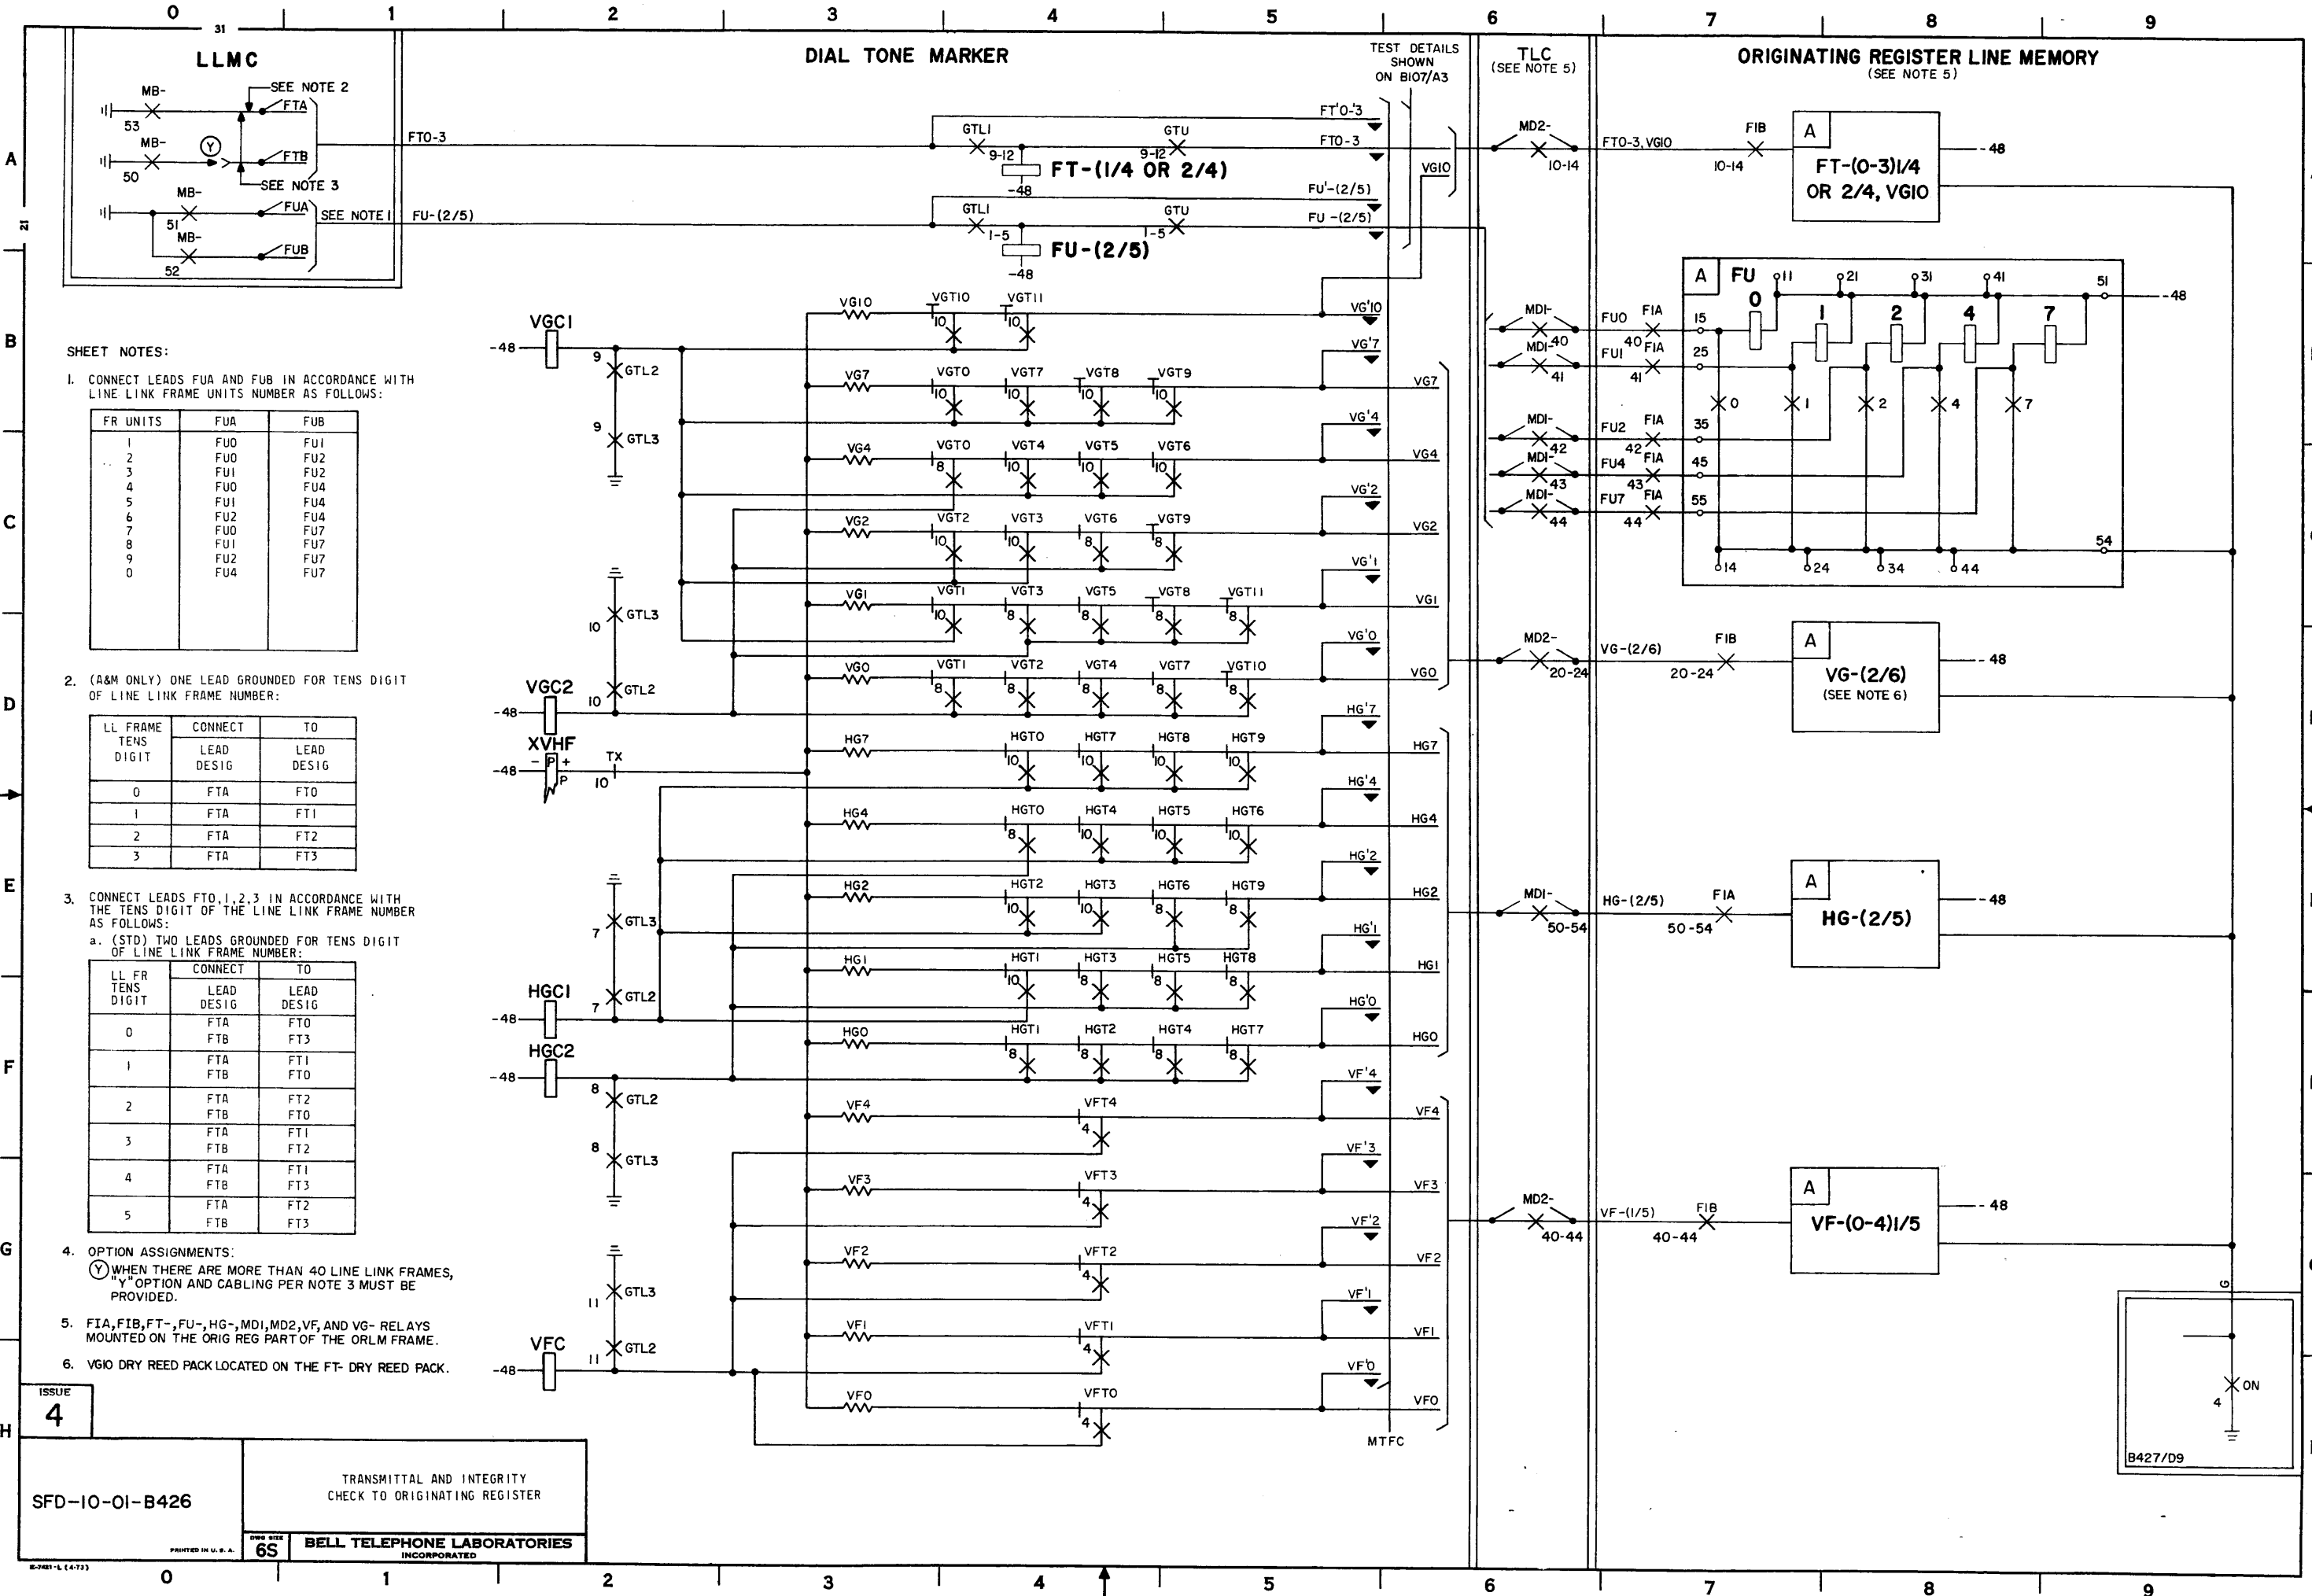

SHEET NOTES:

1. CONNECT LEADS FUA AND FUB IN ACCORDANCE WITH LINE LINK FRAME UNITS NUMBER AS FOLLOWS:

FR UNITS	FUA	FUB
1	FU0	FU1
2	FU0	FU2
3	FU1	FU2
4	FU0	FU4
5	FU1	FU4
6	FU2	FU4
7	FU0	FU7
8	FU1	FU7
9	FU2	FU7
0	FU4	FU7

2. (A&M ONLY) ONE LEAD GROUND FOR TENS DIGIT OF LINE LINK FRAME NUMBER:

LL FRAME TENS DIGIT	CONNECT LEAD DESIG	TO LEAD DESIG
0	FTA	FT0
1	FTA	FT1
2	FTA	FT2
3	FTA	FT3

3. CONNECT LEADS FT0,1,2,3 IN ACCORDANCE WITH THE TENS DIGIT OF THE LINE LINK FRAME NUMBER AS FOLLOWS:

a. (STD) TWO LEADS GROUND FOR TENS DIGIT OF LINE LINK FRAME NUMBER:

LL FR TENS DIGIT	CONNECT LEAD DESIG	TO LEAD DESIG
0	FTA	FT0
1	FTA	FT1
2	FTA	FT2
3	FTA	FT3
4	FTA	FT1
5	FTA	FT3

4. OPTION ASSIGNMENTS:

⊙ WHEN THERE ARE MORE THAN 40 LINE LINK FRAMES, "Y" OPTION AND CABLING PER NOTE 3 MUST BE PROVIDED.

5. FIA, FIB, FT-, FU-, HG-, MDI, MD2, VF, AND VG- RELAYS MOUNTED ON THE ORIG REG PART OF THE ORLM FRAME.

6. VGIO DRY REED PACK LOCATED ON THE FT- DRY REED PACK.

ISSUE

4

SFD-10-01-B426

TRANSMITTAL AND INTEGRITY
CHECK TO ORIGINATING REGISTER

6S



BELL TELEPHONE LABORATORIES
INCORPORATED

SFD-10-01-B426

20,30 OR 60 CLASSES
OF SERVICE.
SEE B429
FOR CLASS TENS WITH
100 CLASSES OF SERVICE

SHOWN WITH
CSO-9 RELAYS- FOR
USE WITH 20, 30 OR 60
CLASSES OF SERVICE
FOR 100 CLASSES OF
SERVICE SUBSTITUTE
CSUO-9 FOR CSO-9

DIAL TONE MARKER

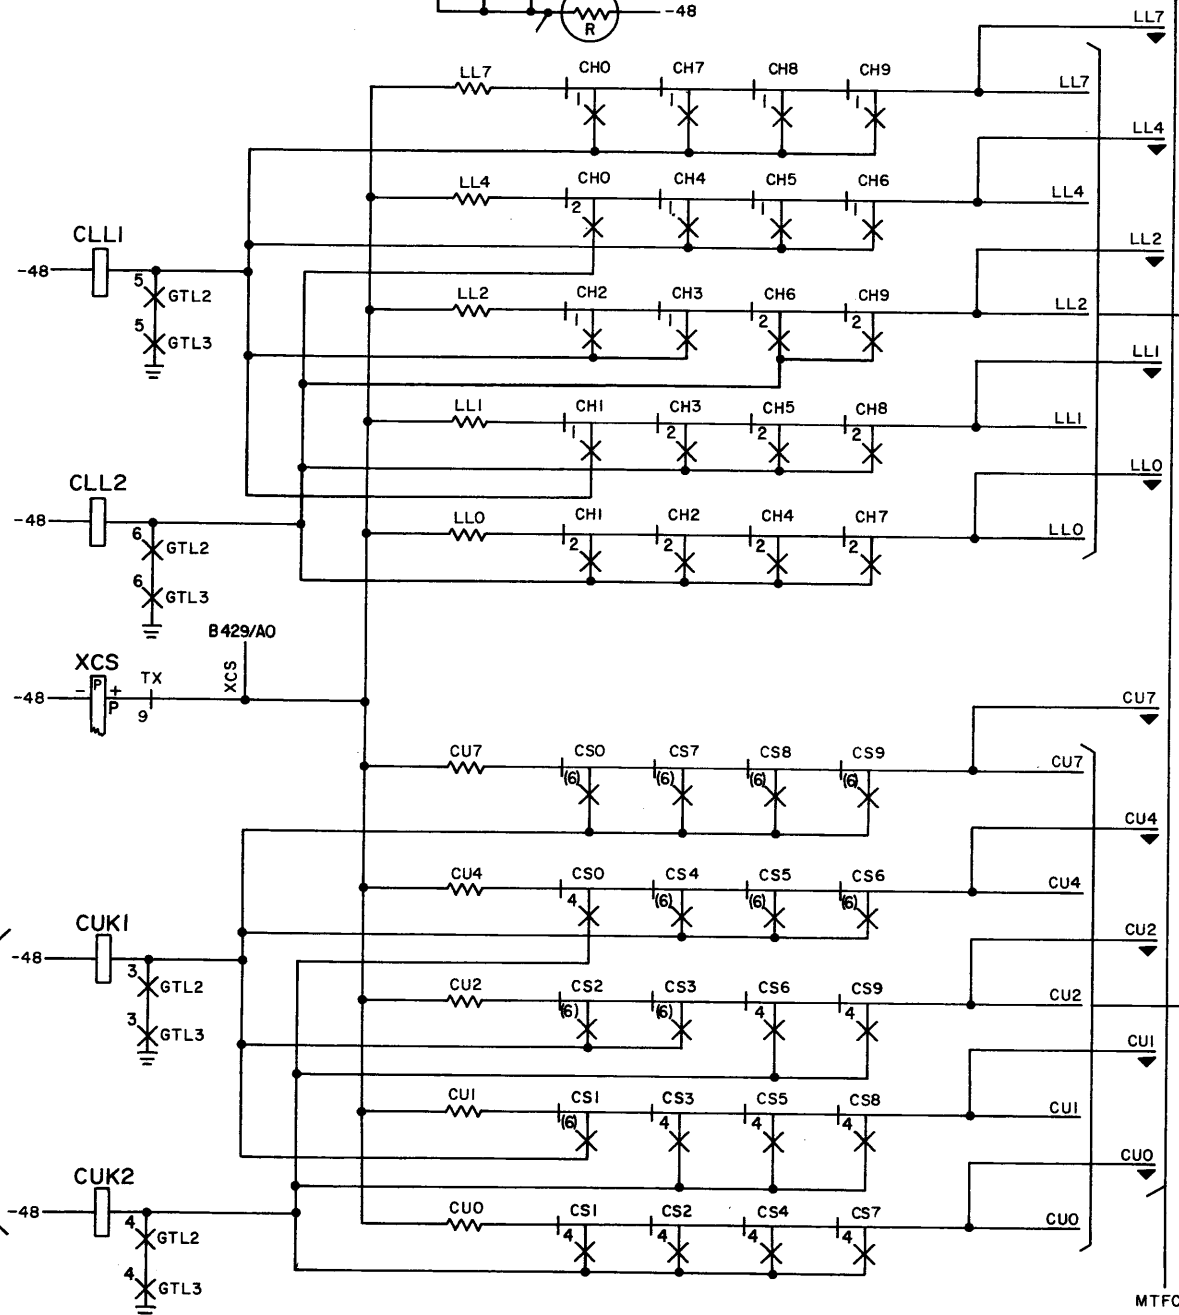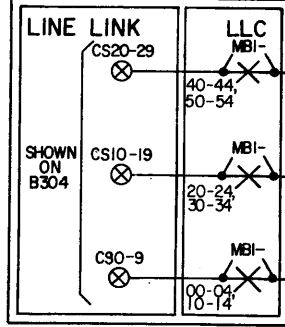

TLC
(SEE NOTE 2)

ORIGINATING REGISTER LINE MEMORY (SEE NOTE 2)

MD1-
20-22

CT-(1/3)

A B429/F5

MD1-
30-34

LL-(2/5)

FIA

A LL-(2/5)
B426/B7

G B426/G9,
B429/A7

MD2-
30-34

CU-(2/5)

FIB

A CU-(2/5)
B426/B7

- SHEET NOTES:
- OPTION ASSIGNMENTS:
① 30 CLASSES OF SERVICE
 - CT-, CU-, FIA, FIB, LL-, MD1, AND MD2 RELAYS
MOUNTED ON THE ORIG REG PART OF THE ORLM
FRAME.

TRANSMITTAL AND INTEGRITY
CHECK TO ORIGINATING REGISTER

BELL TELEPHONE LABORATORIES
INCORPORATED

6S


SFD-10-01-B427

ISSUE
4


SFD-10-01-B427

SHEET NOTES:
I. OPTION ASSIGNMENTS:
 (J) 30 CLASS OF SERVICE
 (K) 60 CLASS OF SERVICE
 (L) 100 CLASS OF SERVICE



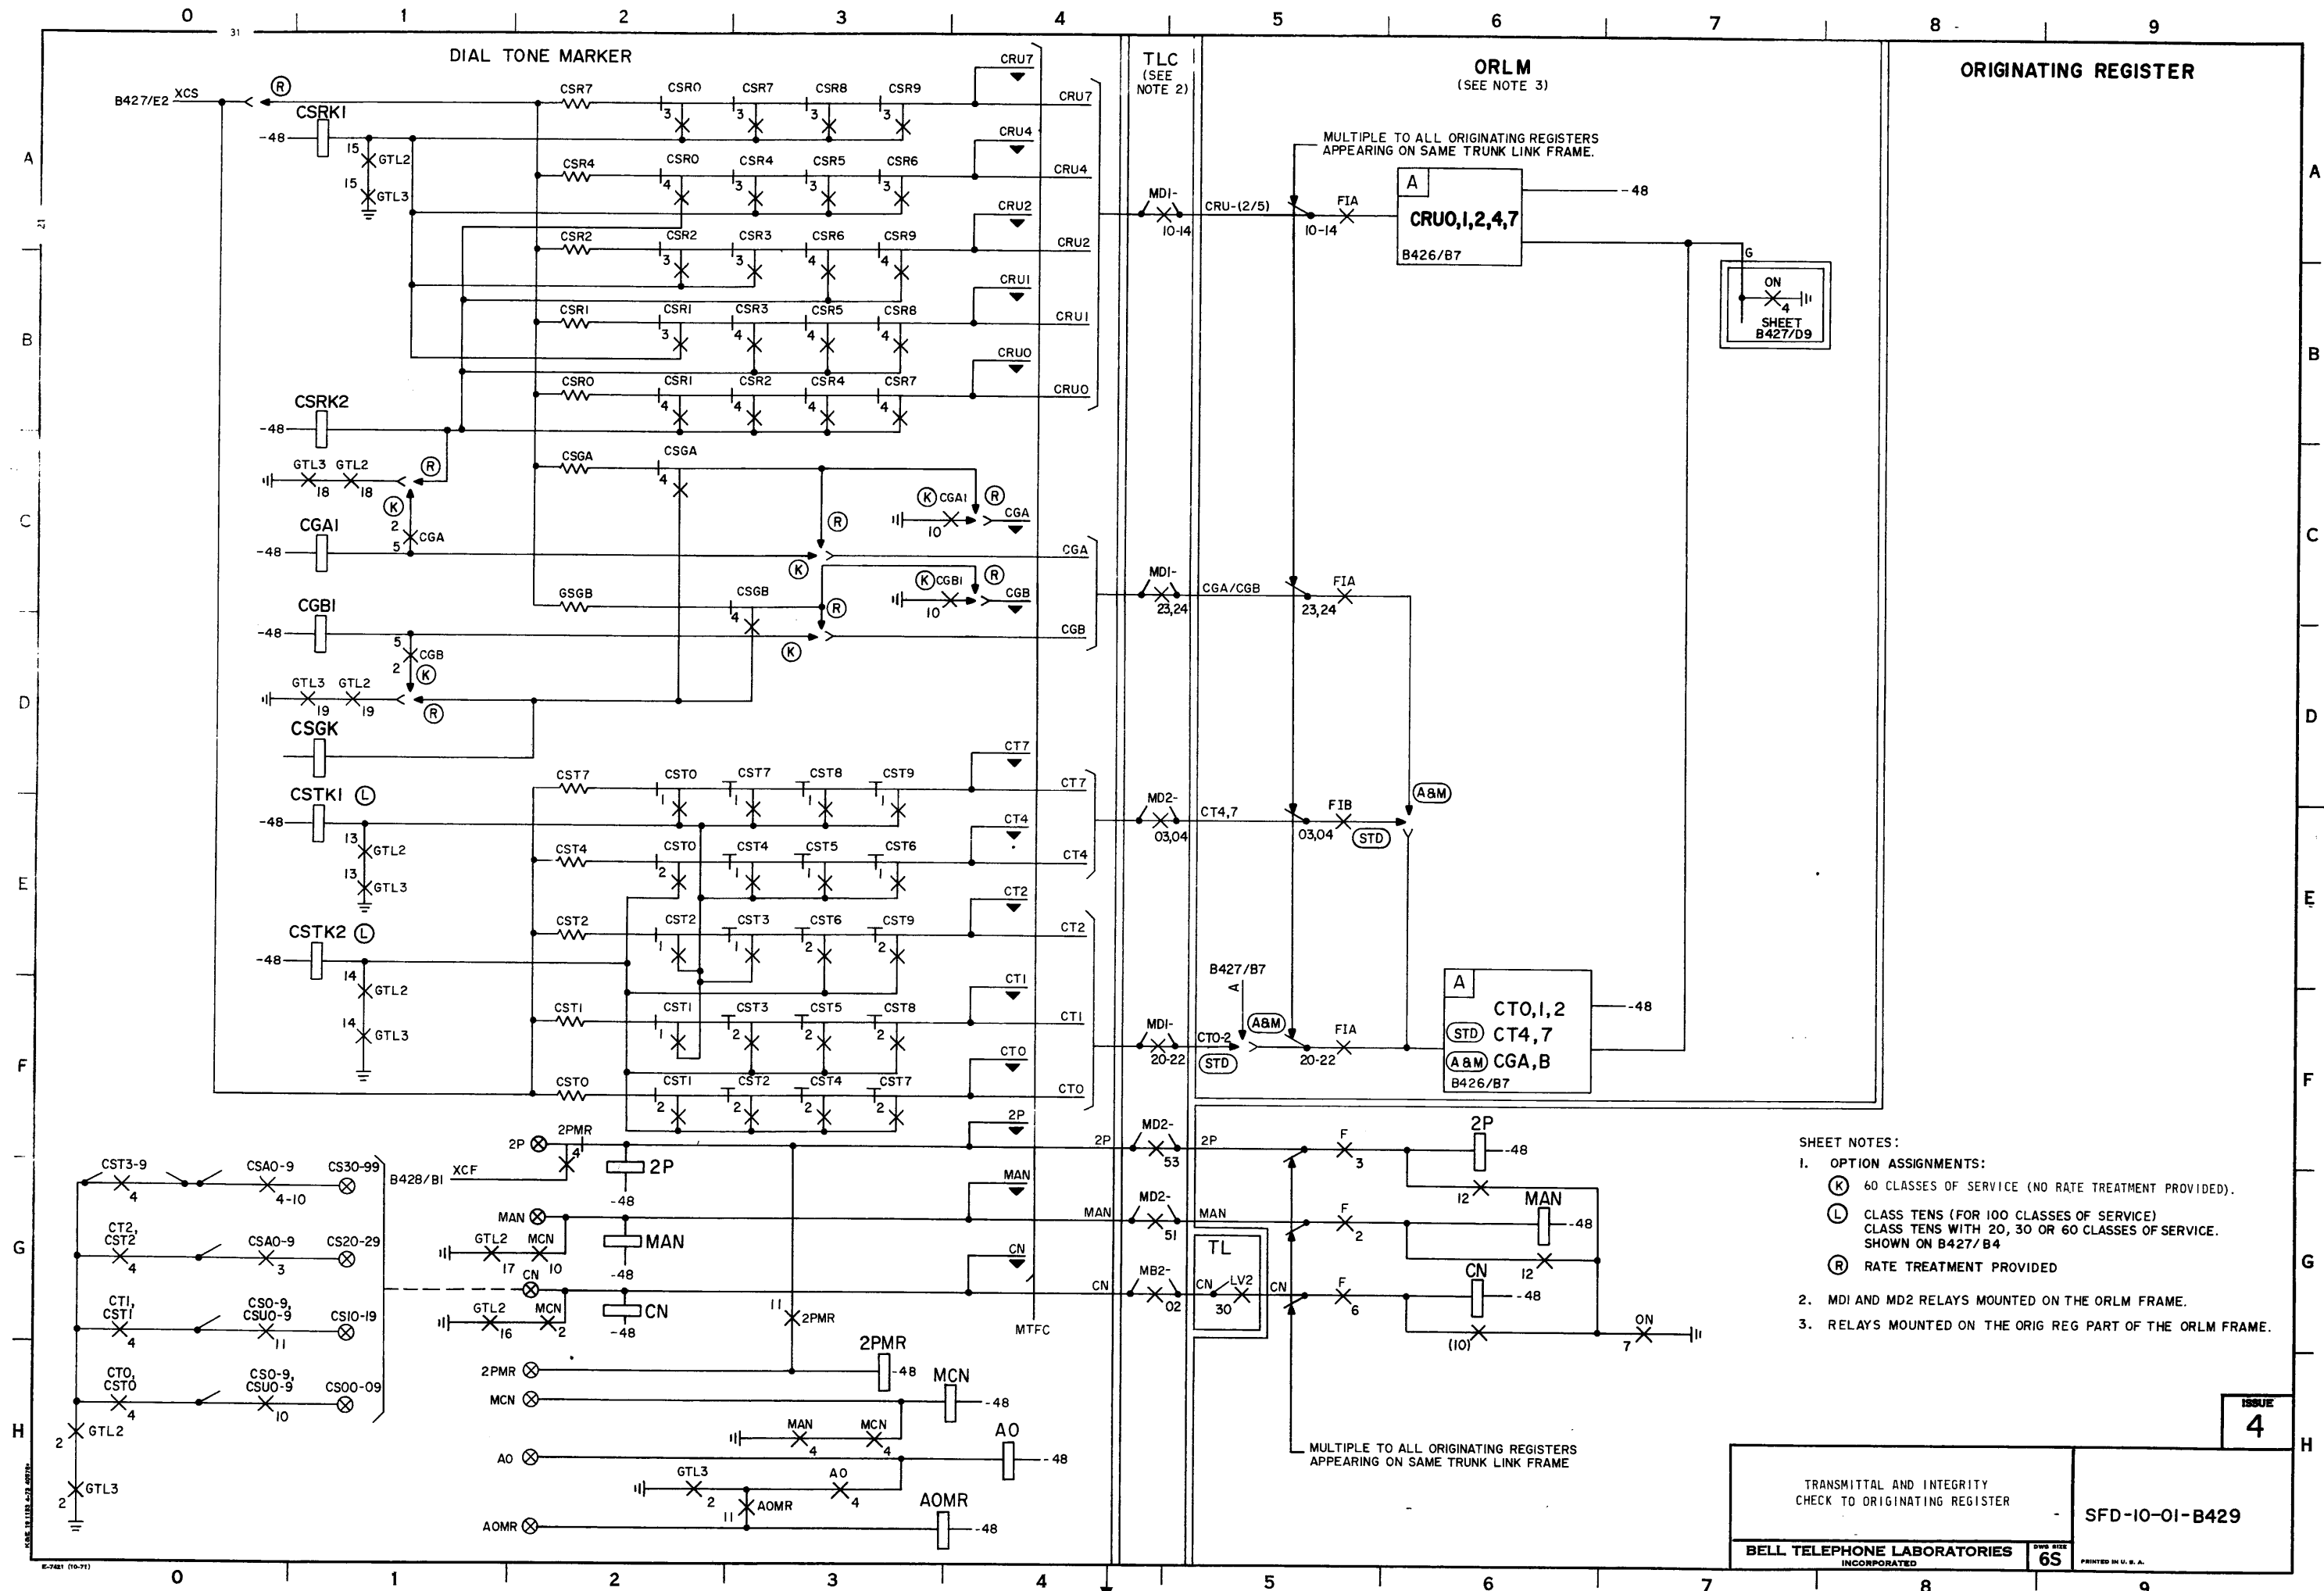

AUTOMATIC MONITOR

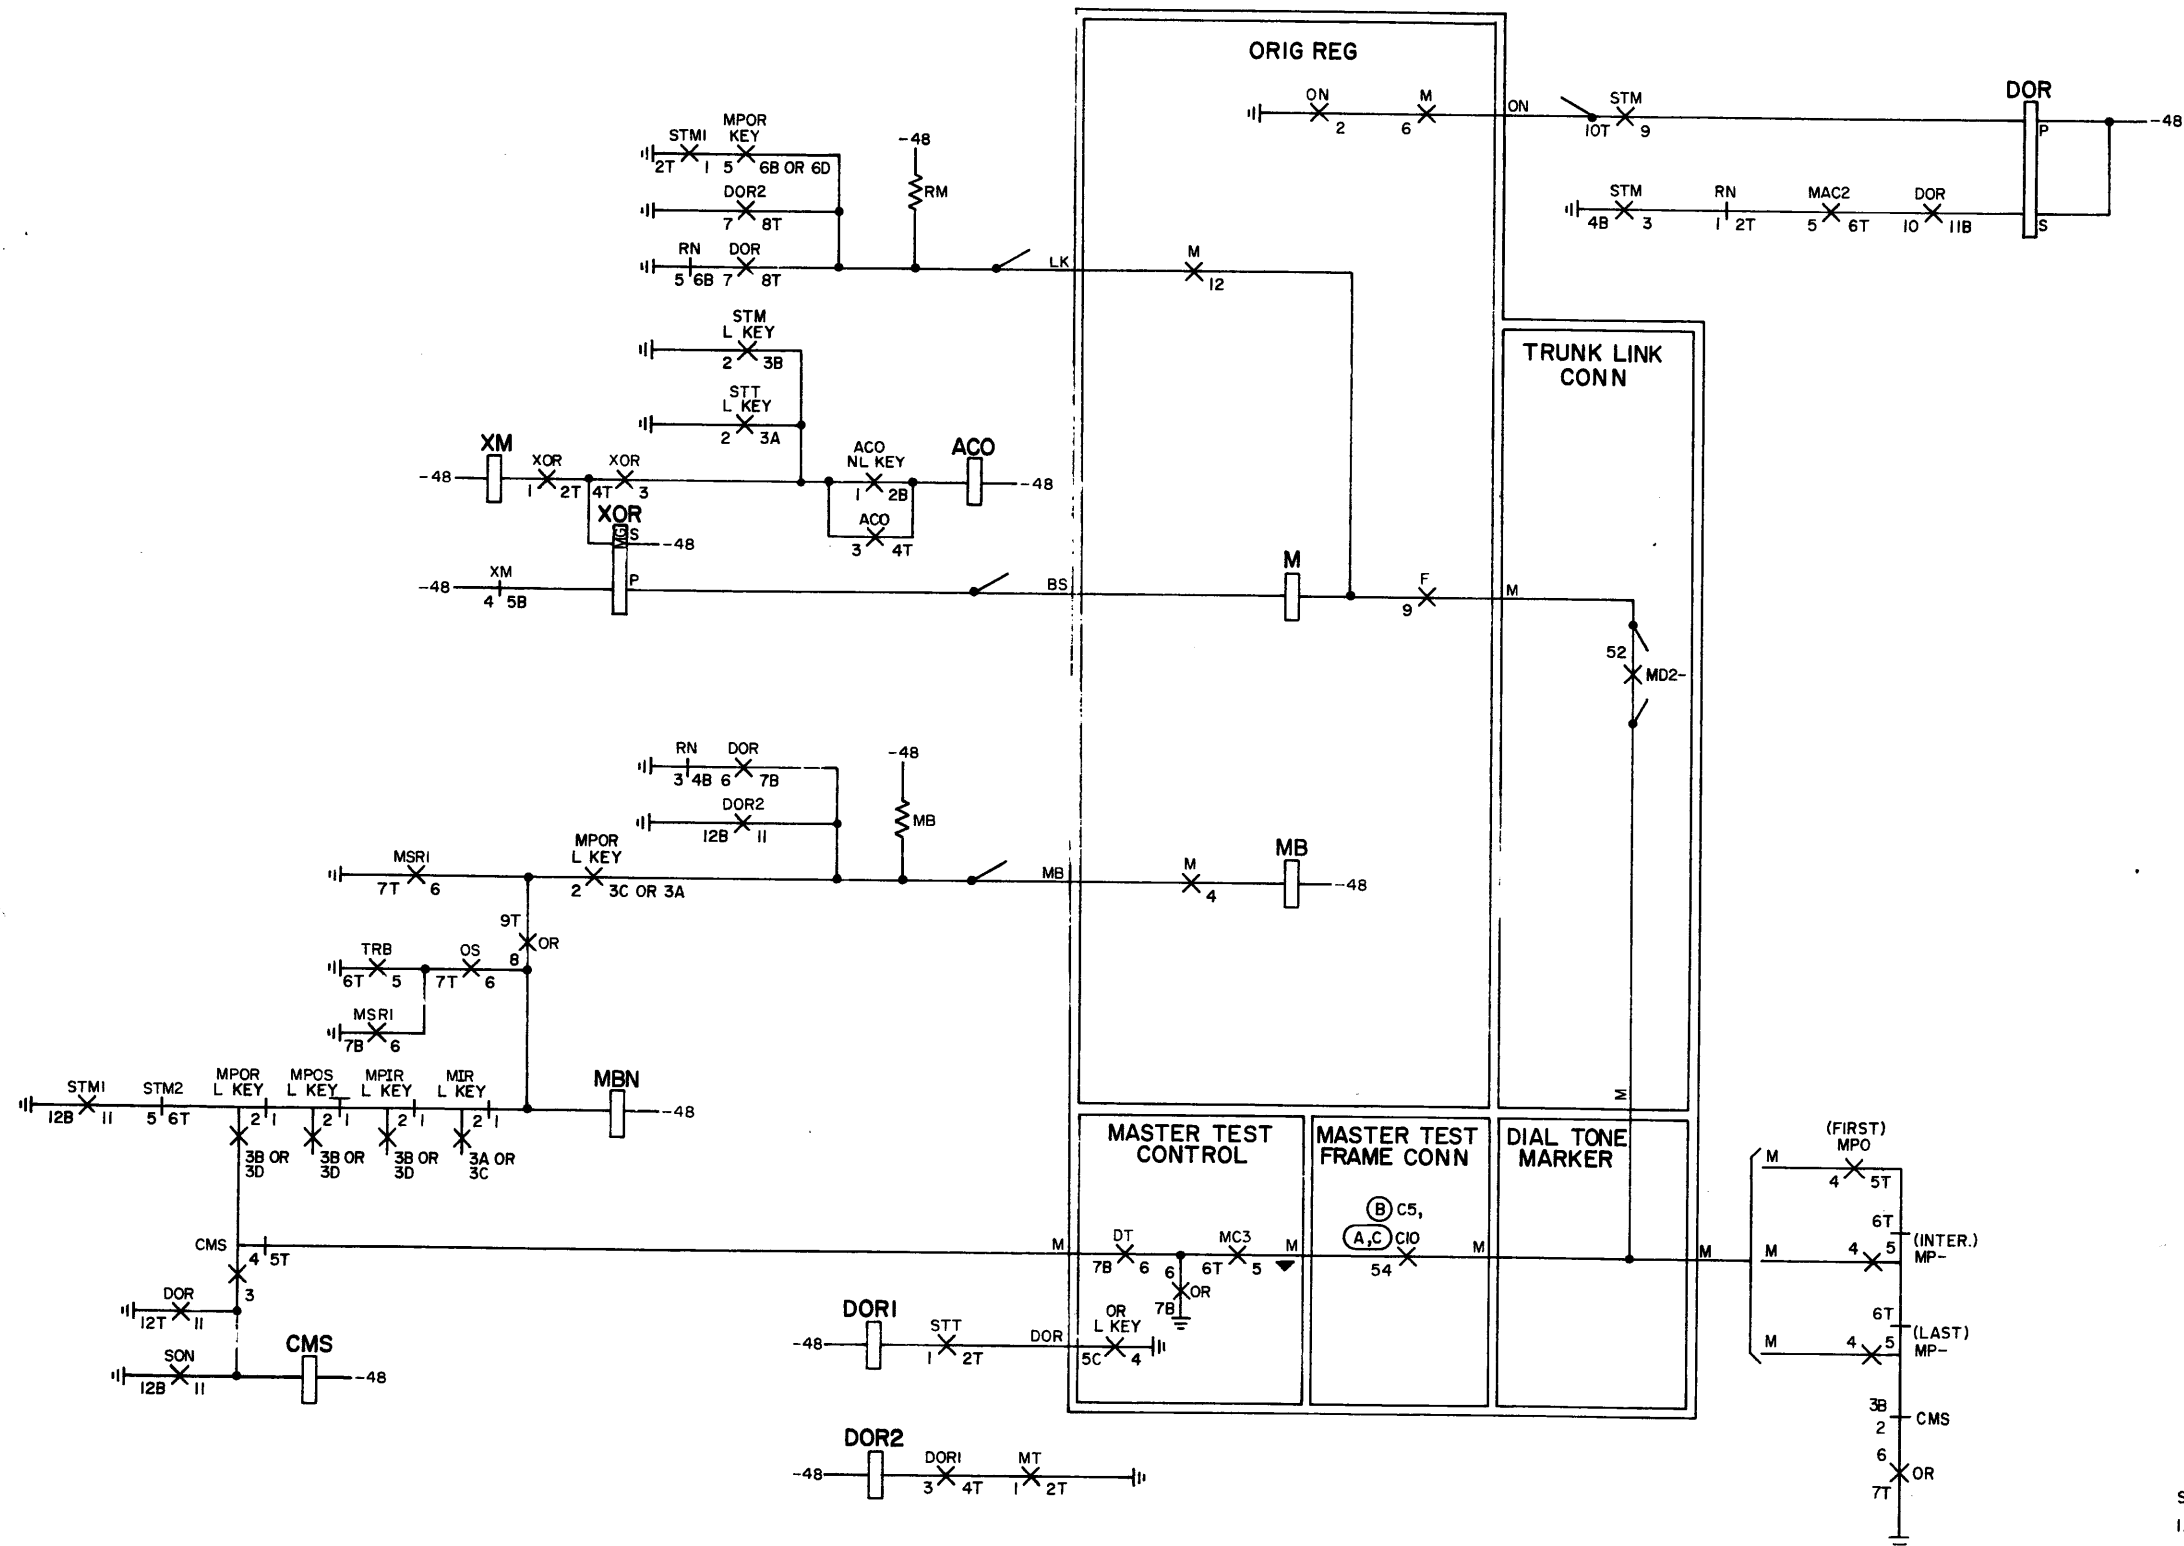

SHEET NOTES:

I. OPTION ASSIGNMENTS:

- (A) 2/X TROUBLE CARD
- (B) 1/X TROUBLE CARD SINGLE SIDED
- (C) 1/X TROUBLE CARD DOUBLE SIDED

ISSUE
3


SFD-10-01-B430

TEST AND MONITOR
INDICATIONS TO ORIGINATING REGISTER


DWTS SIZE
6S

BELL TELEPHONE LABORATORIES
INCORPORATED

SFD-10-01-B430

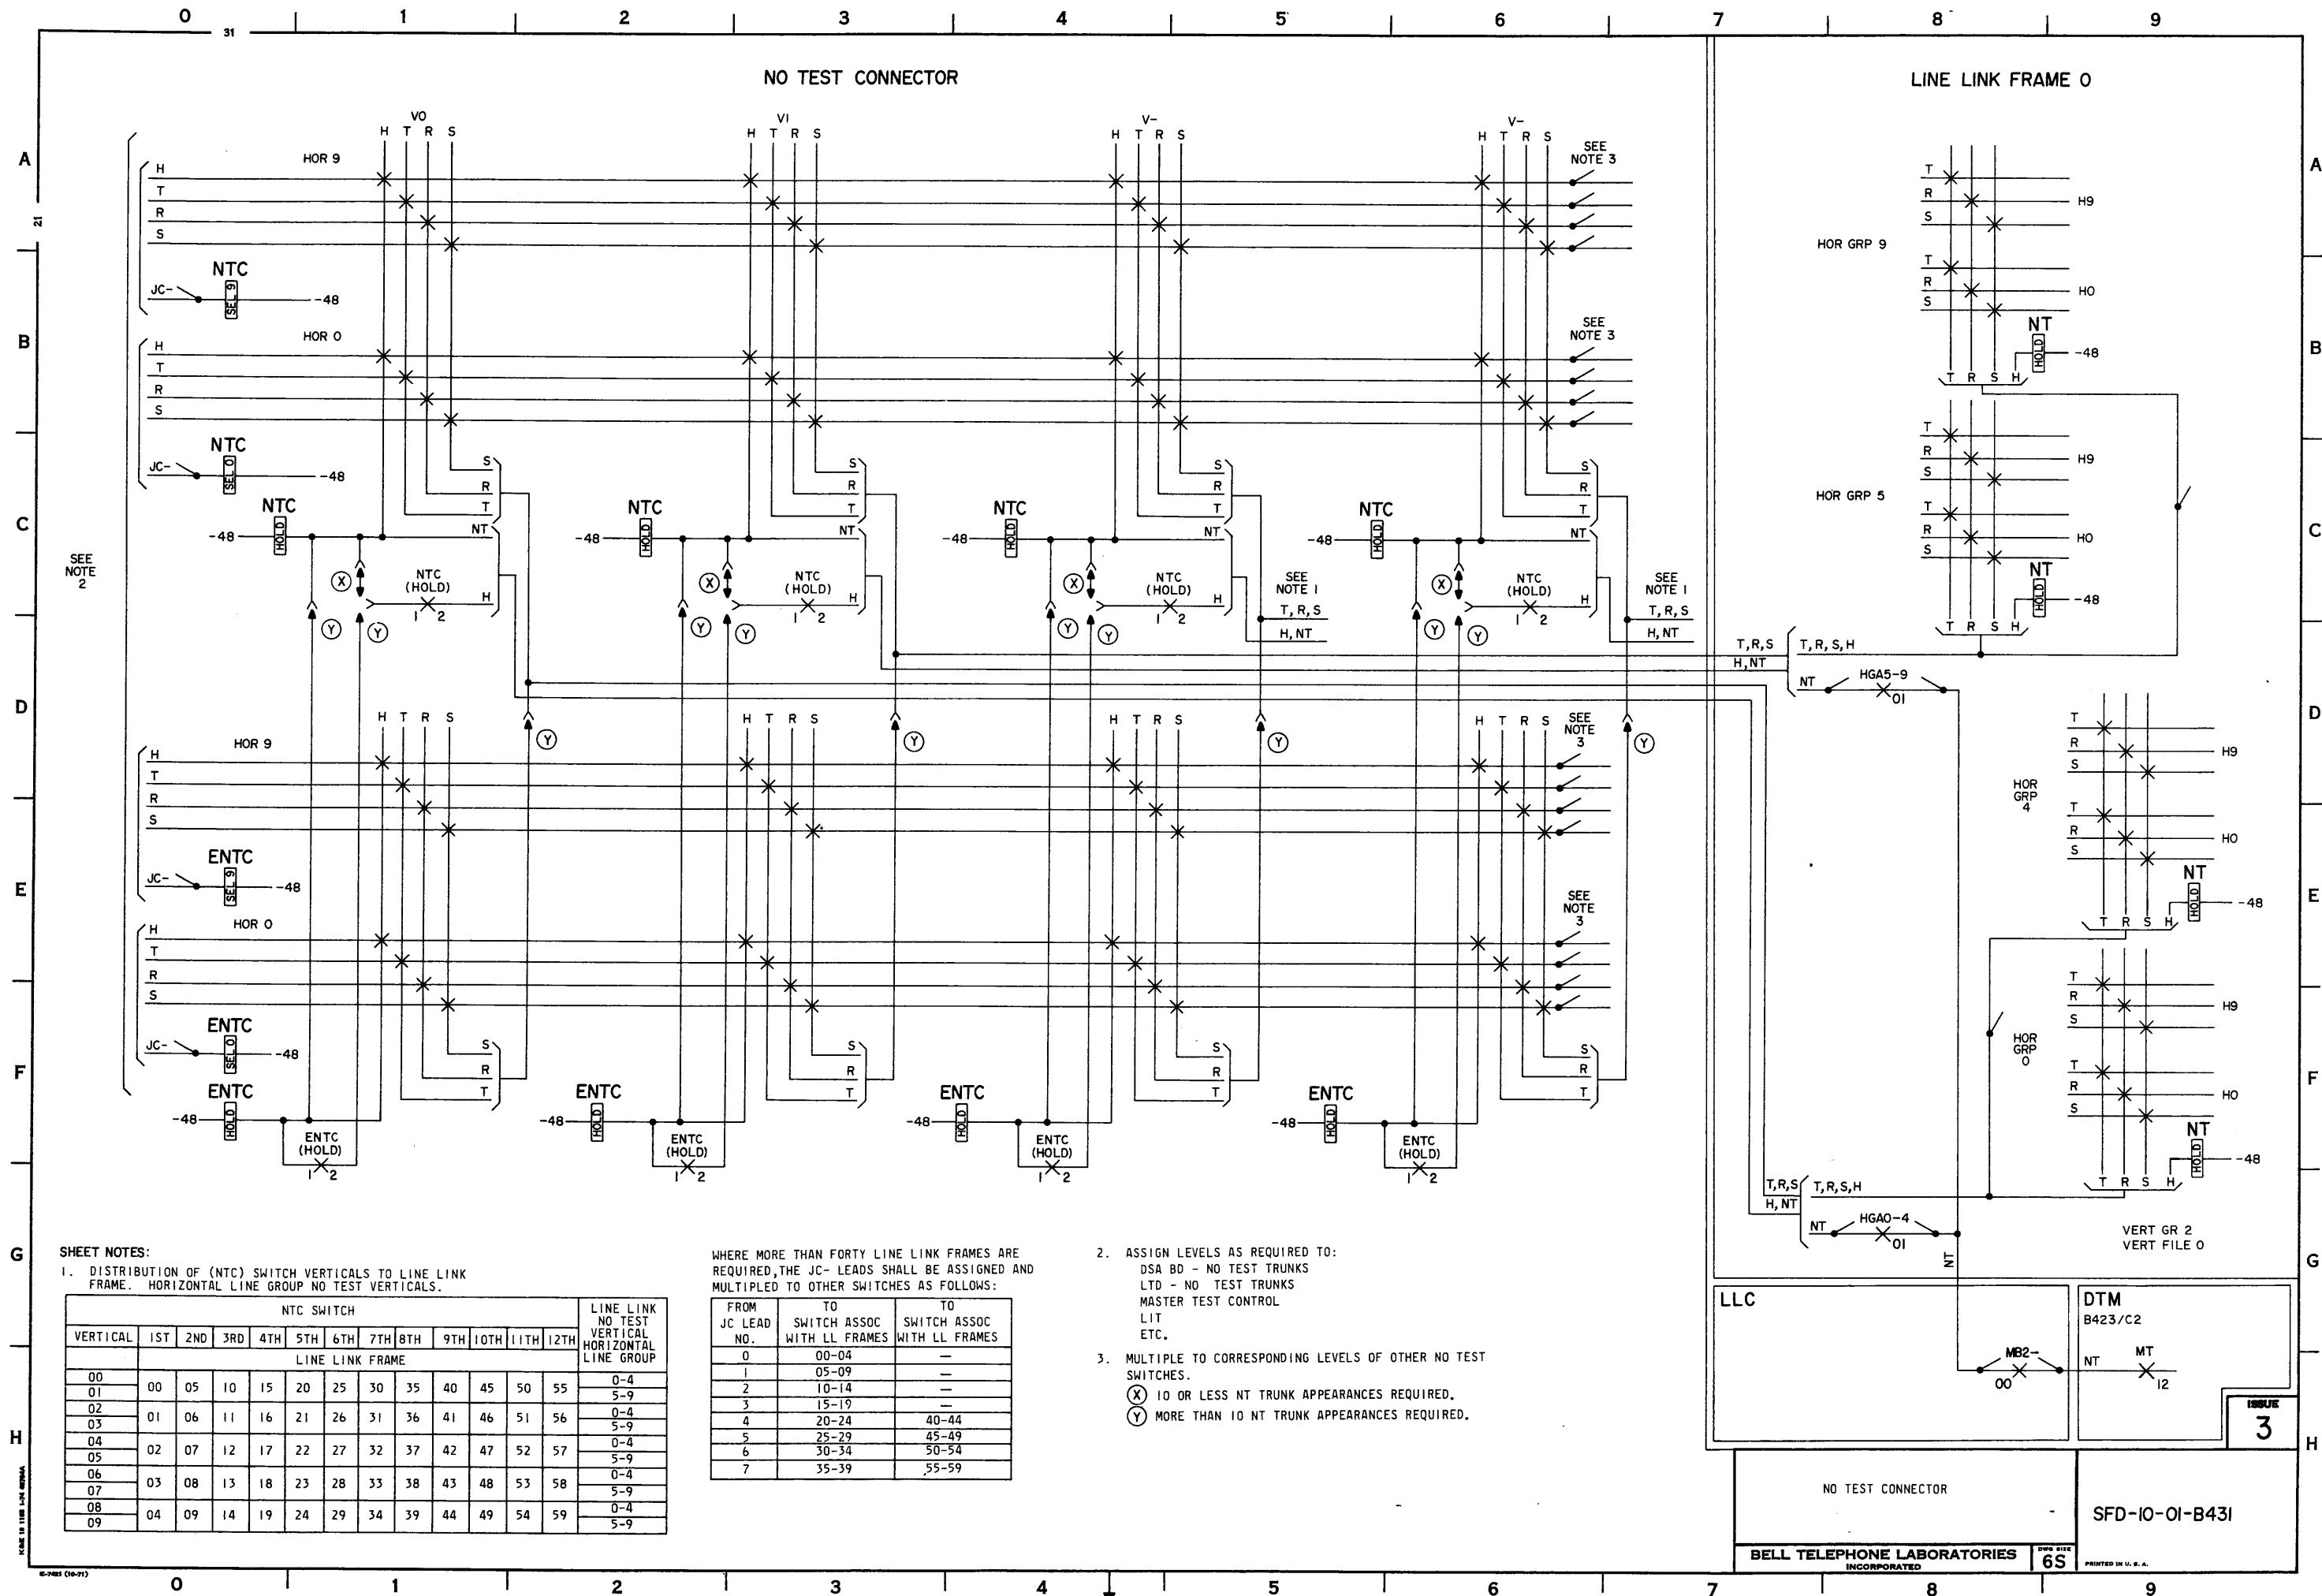

ESTABLISHING DIALING CONNECTION

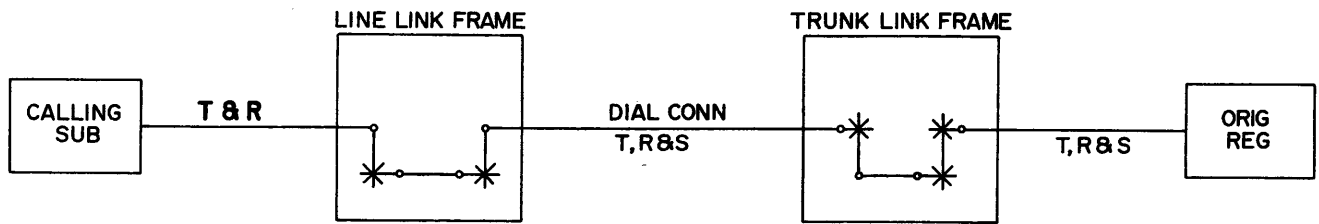

INDEX

PAGE NO.	TITLE
B501	PART B5 - MARKER RELEASE, DIALING
B502	DIAL TONE MARKER DISCONNECT CONTROL
B503	ORIGINATING REGISTER DIAL TONE & DIALING PATH TIP PARTY TEST
B504	ORIGINATING REGISTER SEQUENCE CHART REGULAR CALL - INDIVIDUAL LINE (7 DIGITS DIALED)
B505	ORIGINATING REGISTER SEQUENCE CHART-"TOUCH-TONE" PULSING
B506	DIALING AND DIGIT REGISTRATION
B507	DIALING AND PULSE COUNTING
B508	"TOUCH-TONE" CONTROL
B509	DIGIT STEERING AND REGISTRATION
B510	RESERVED
B511	ORIGINATING REGISTER COIN TEST
B512	ORIGINATING REGISTER MARKER START CONTROL-PRETRANSLATOR START
B513	ORIGINATING REGISTER TIMING,ALARMS, AND MISC

CAUTION!
DUE TO THE SIMPLIFIED NATURE
OF THIS DOCUMENT, INFORMATION
SHOWN MAY NOT BE COMPLETE.

ISSUE
4

PART B5
MARKER RELEASE,
DIALING


BELL TELEPHONE LABORATORIES
INCORPORATED

DATE
65

PRINTED IN U. S. A.


SFD-10-01-B501


SFD-10-01-B501

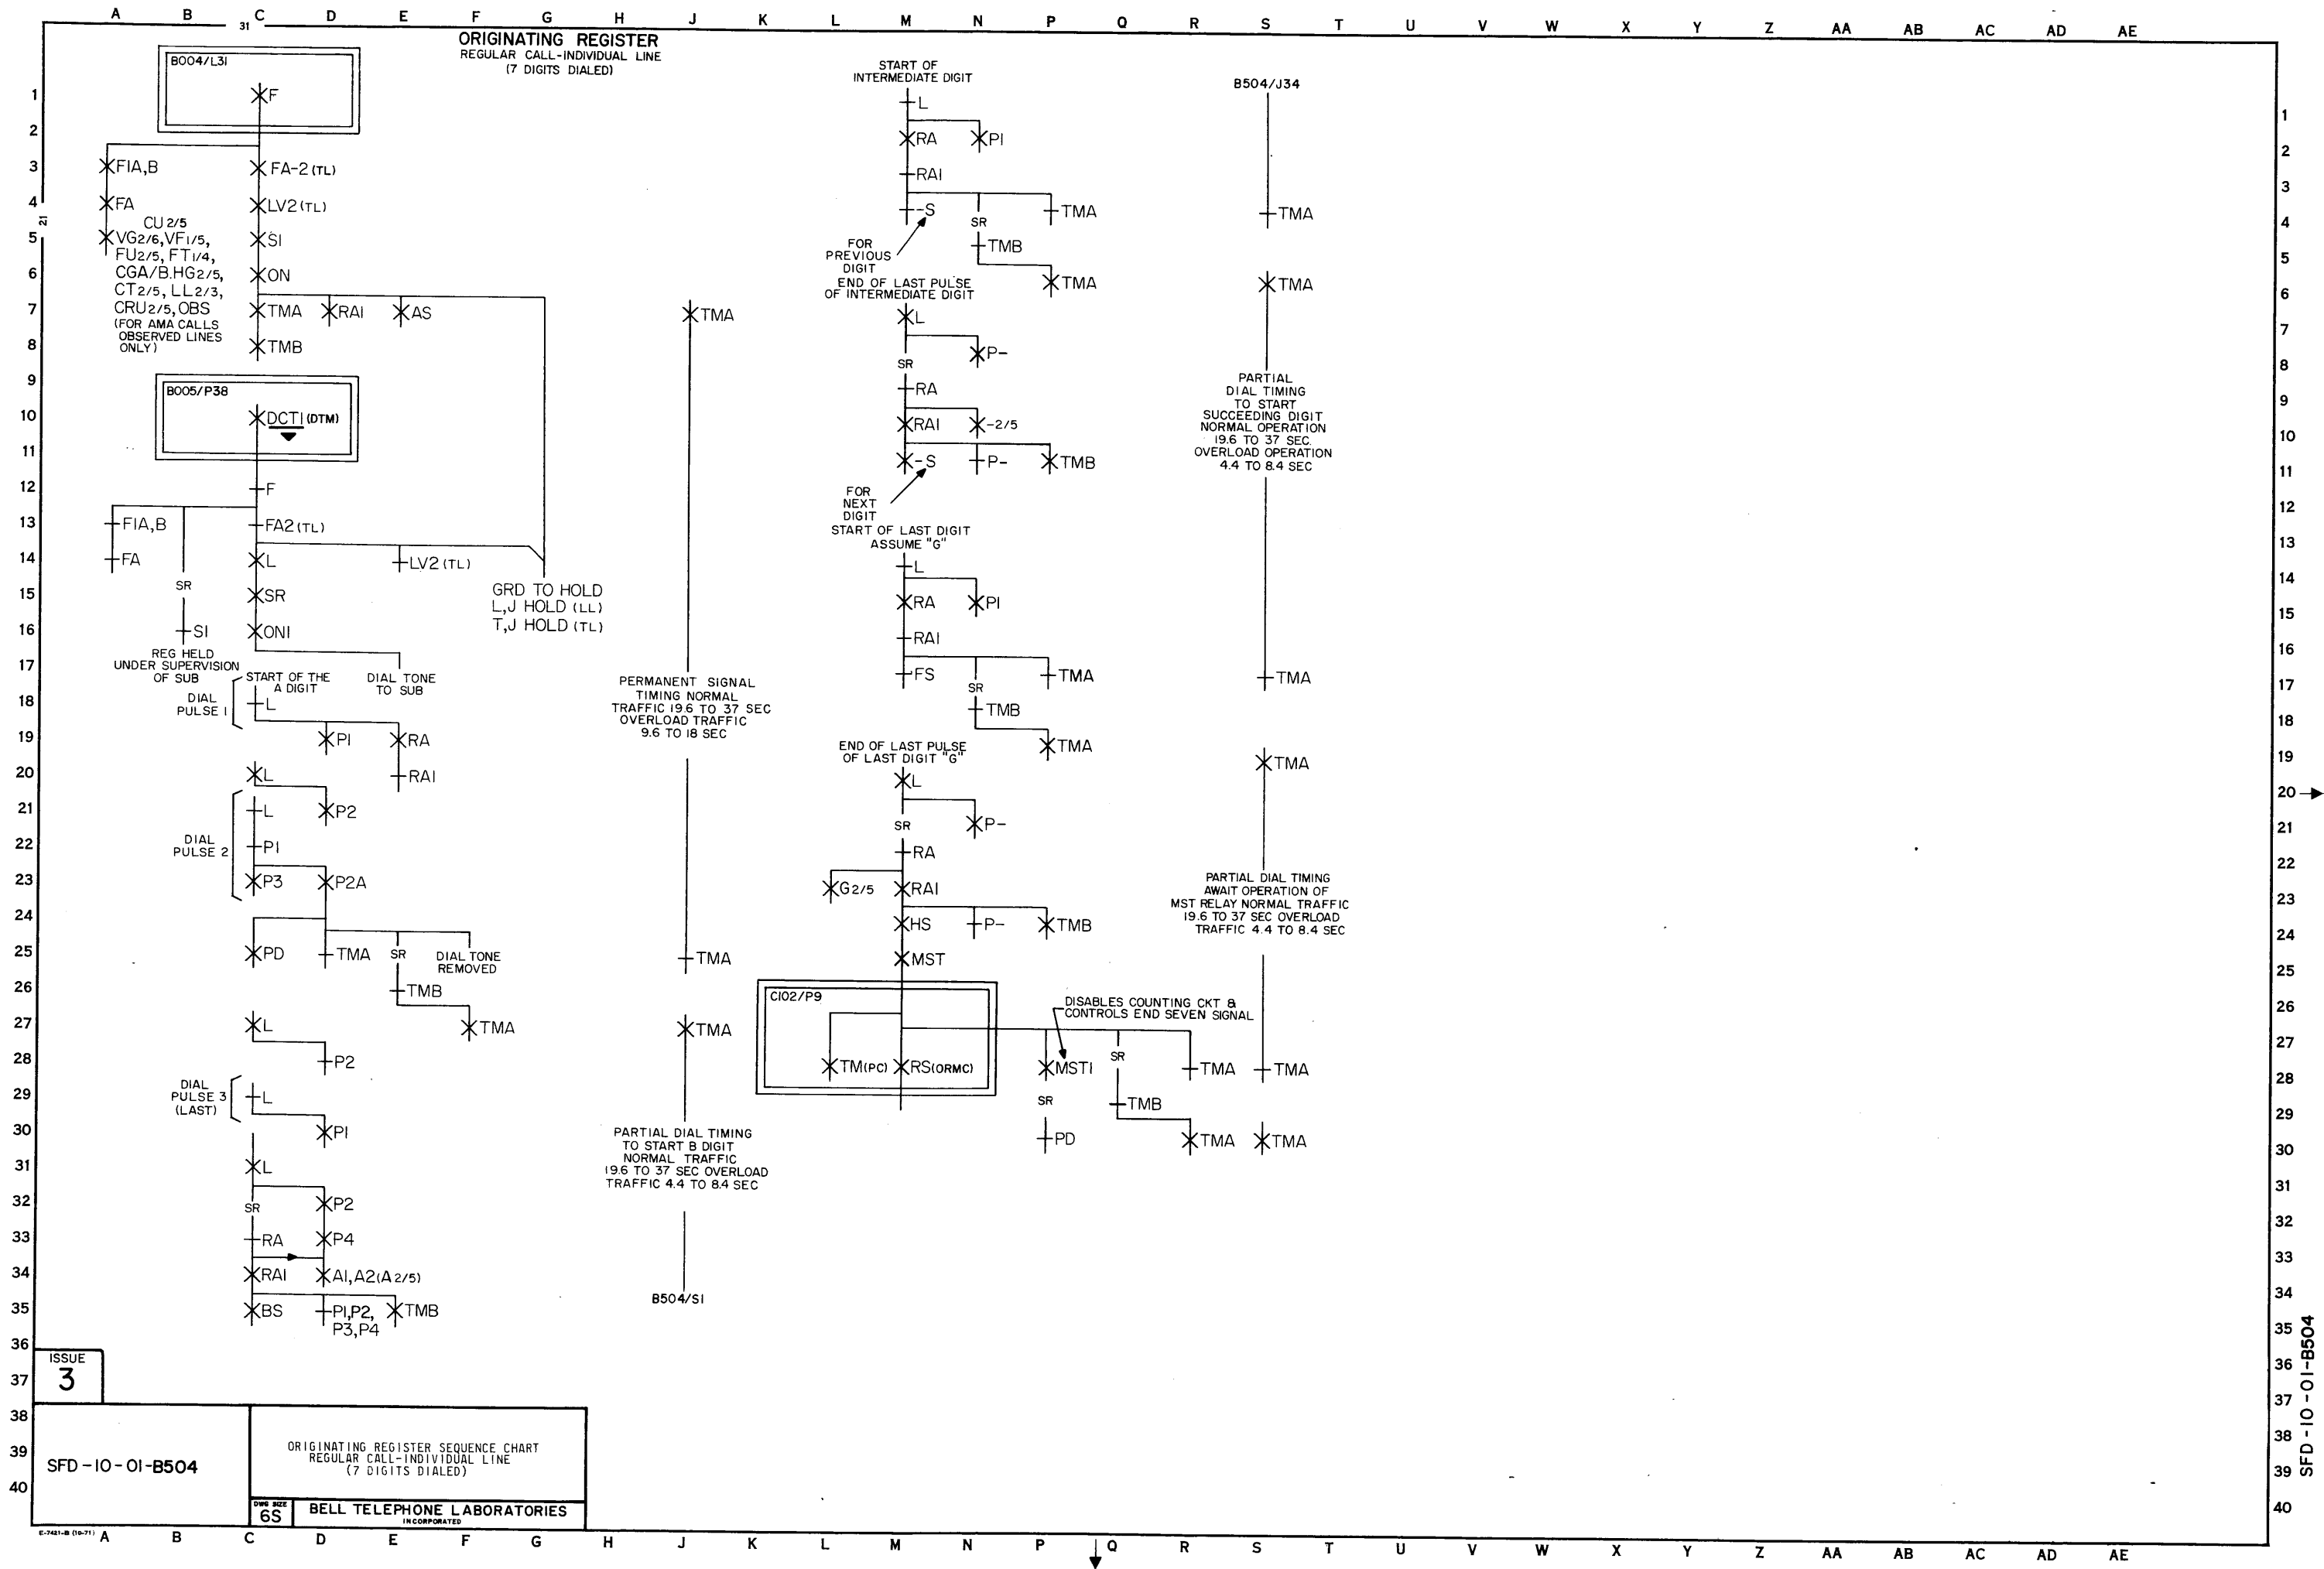

SFD-10-01-B504

ORIGINATING REGISTER

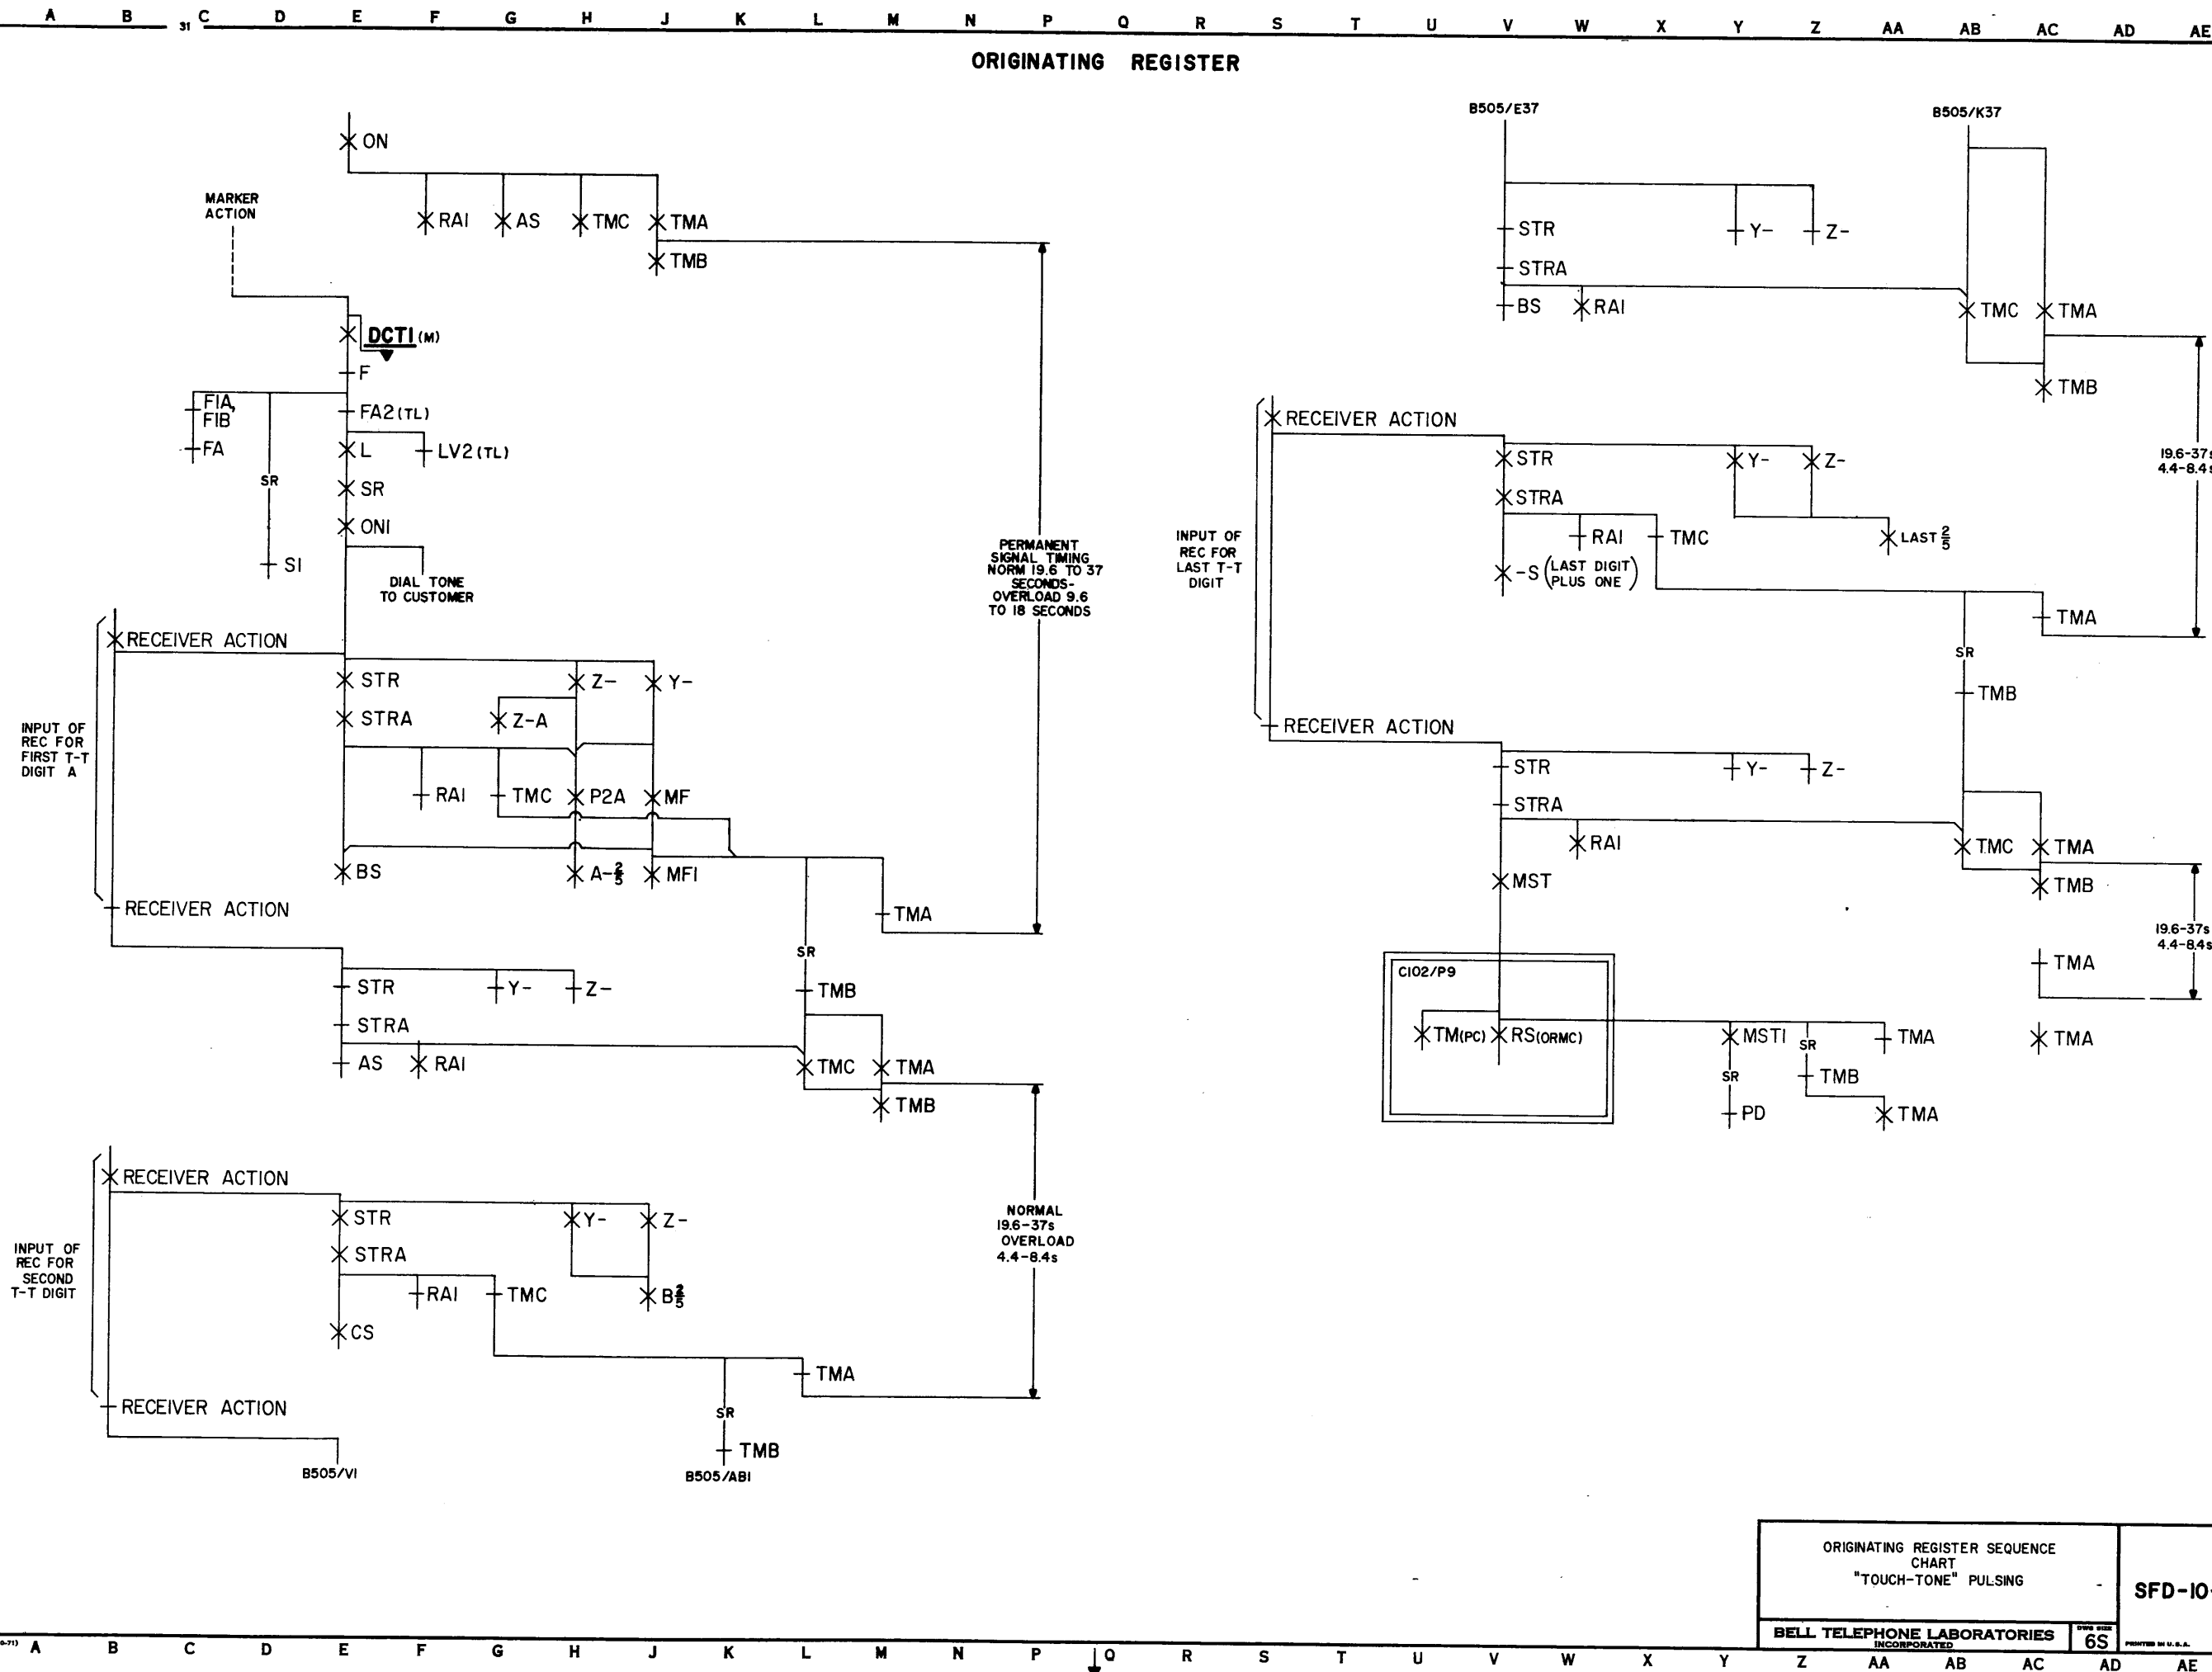

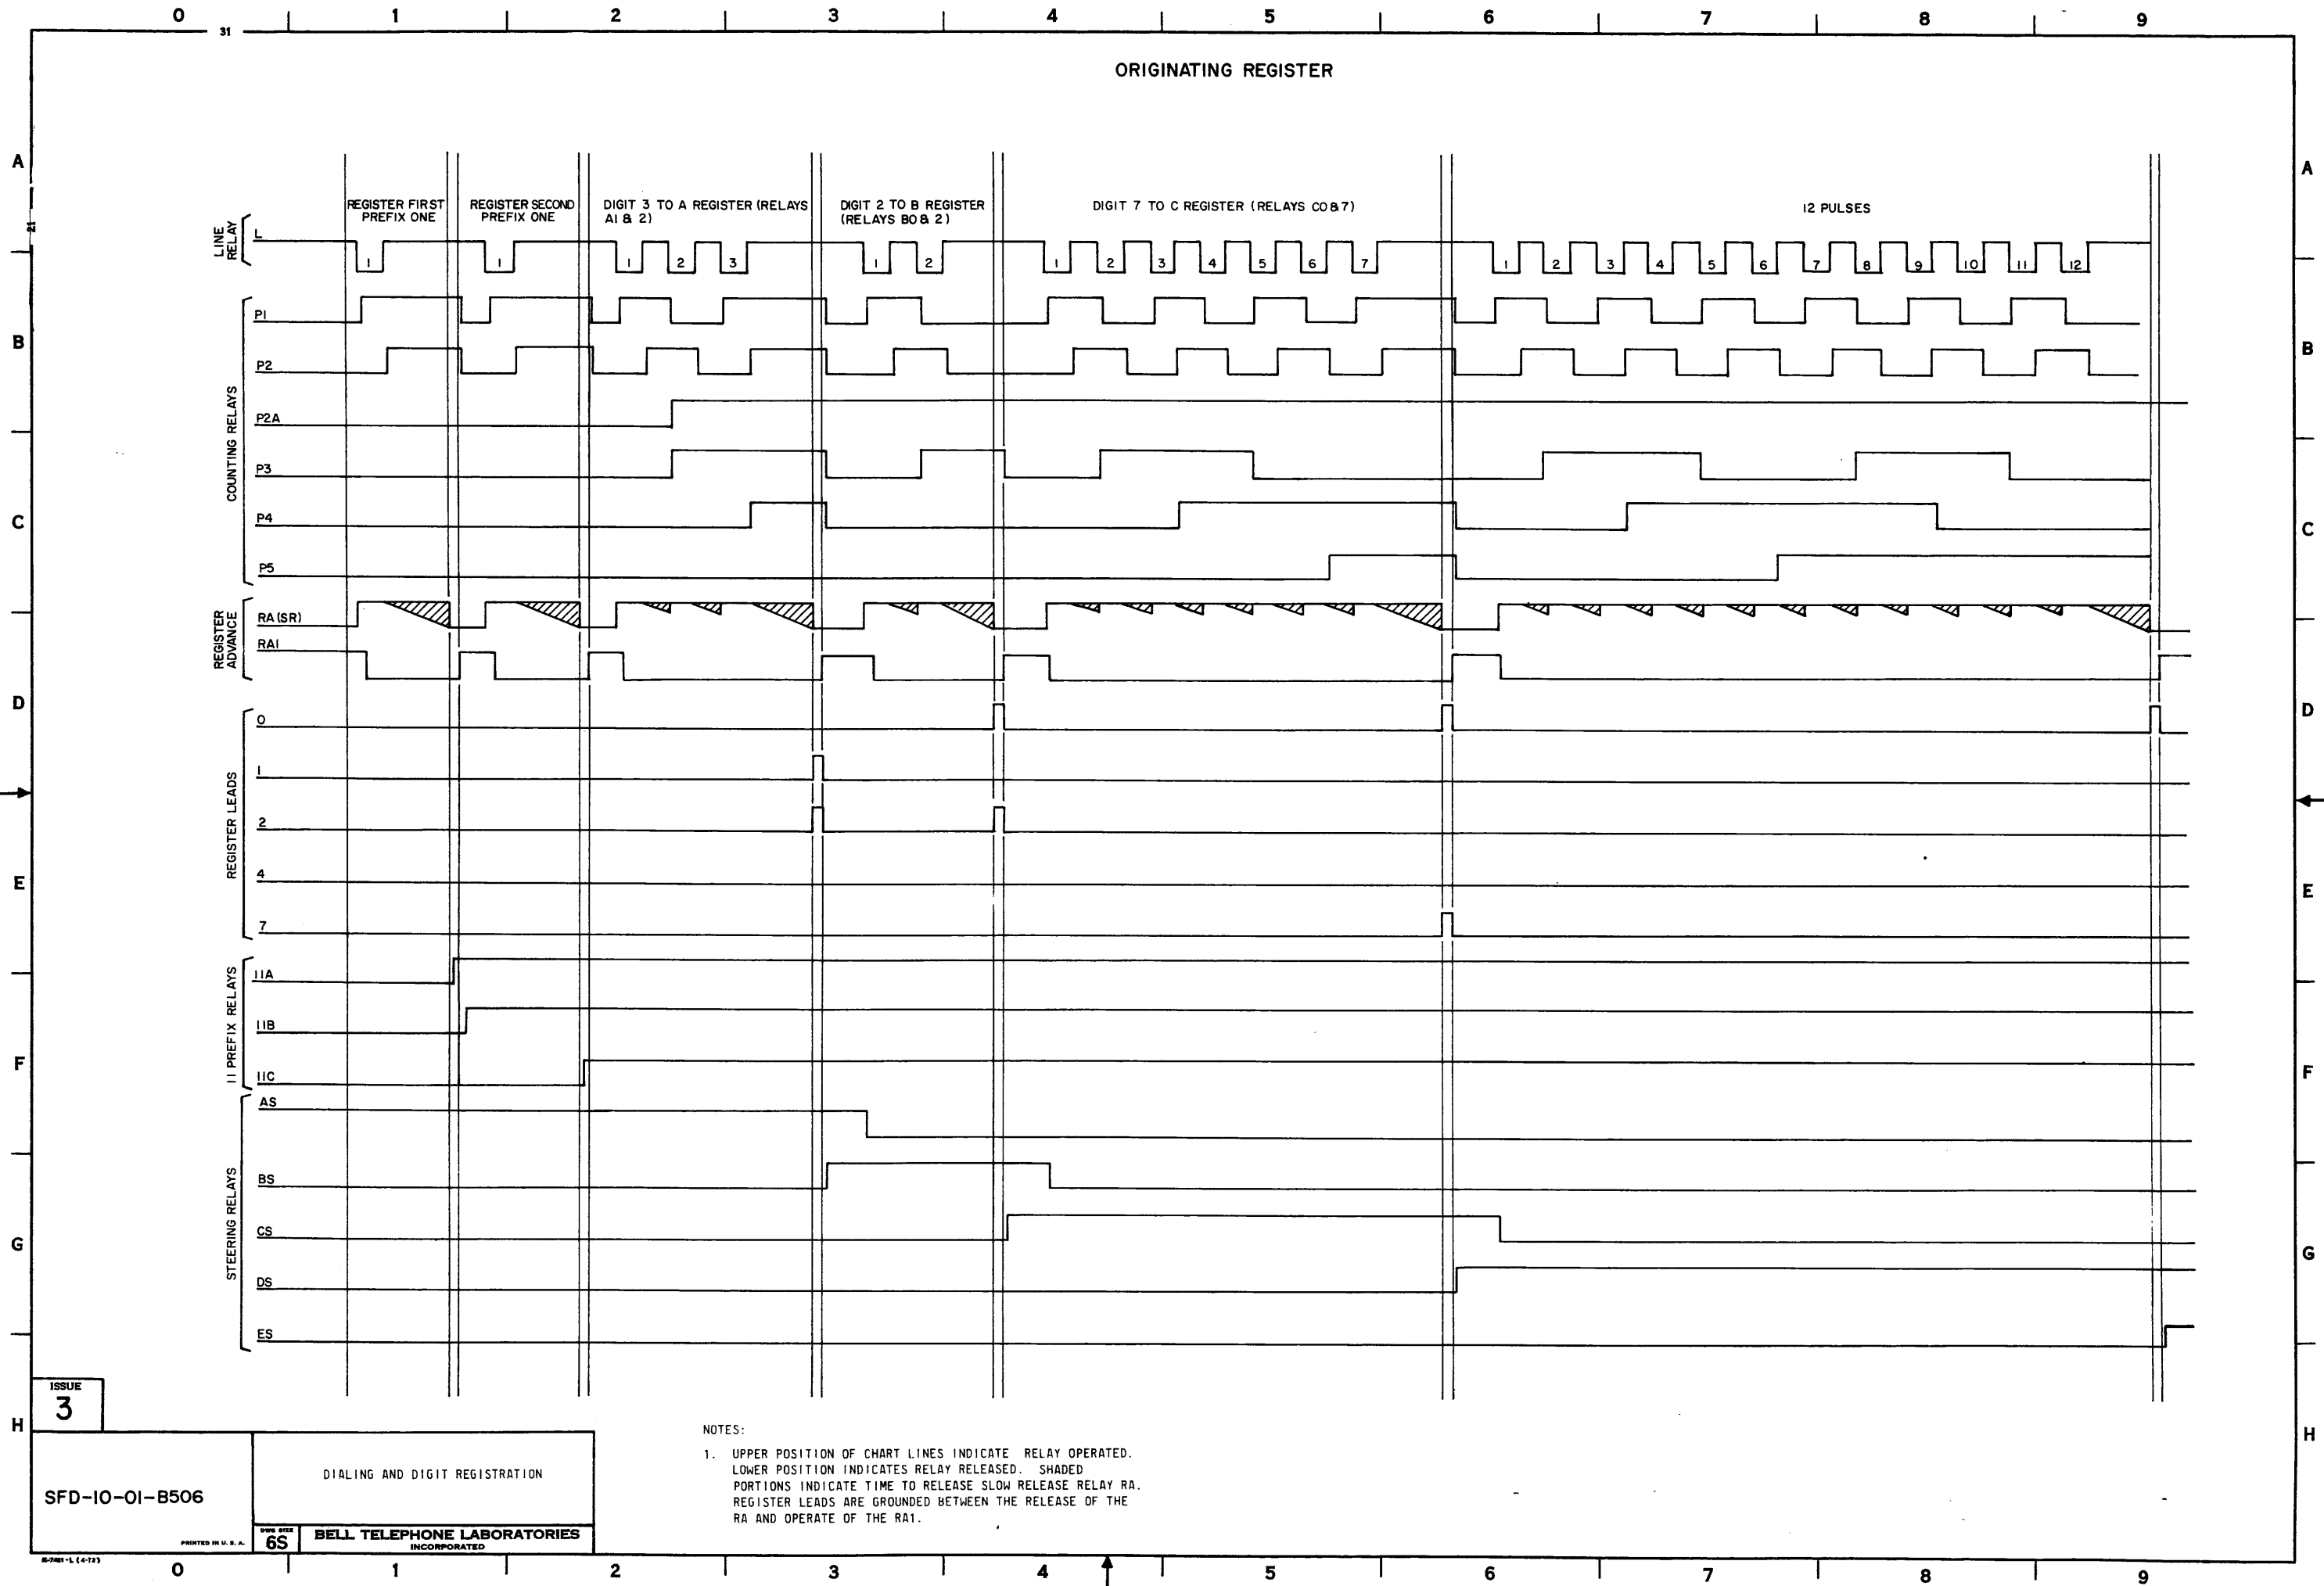

ISSUE
3

SFD-10-01-B506

DIALING AND DIGIT REGISTRATION

6S BELL TELEPHONE LABORATORIES
INCORPORATED


NOTES:
1. UPPER POSITION OF CHART LINES INDICATE RELAY OPERATED.
LOWER POSITION INDICATES RELAY RELEASED. SHADED
PORTIONS INDICATE TIME TO RELEASE SLOW RELEASE RELAY RA.
REGISTER LEADS ARE GROUNDED BETWEEN THE RELEASE OF THE
RA AND OPERATE OF THE RA1.

SFD-10-01-B506

ORIGINATING REGISTER

PULSE COUNTING CIRCUIT

PULSE COUNTER OUTPUT CIRCUIT

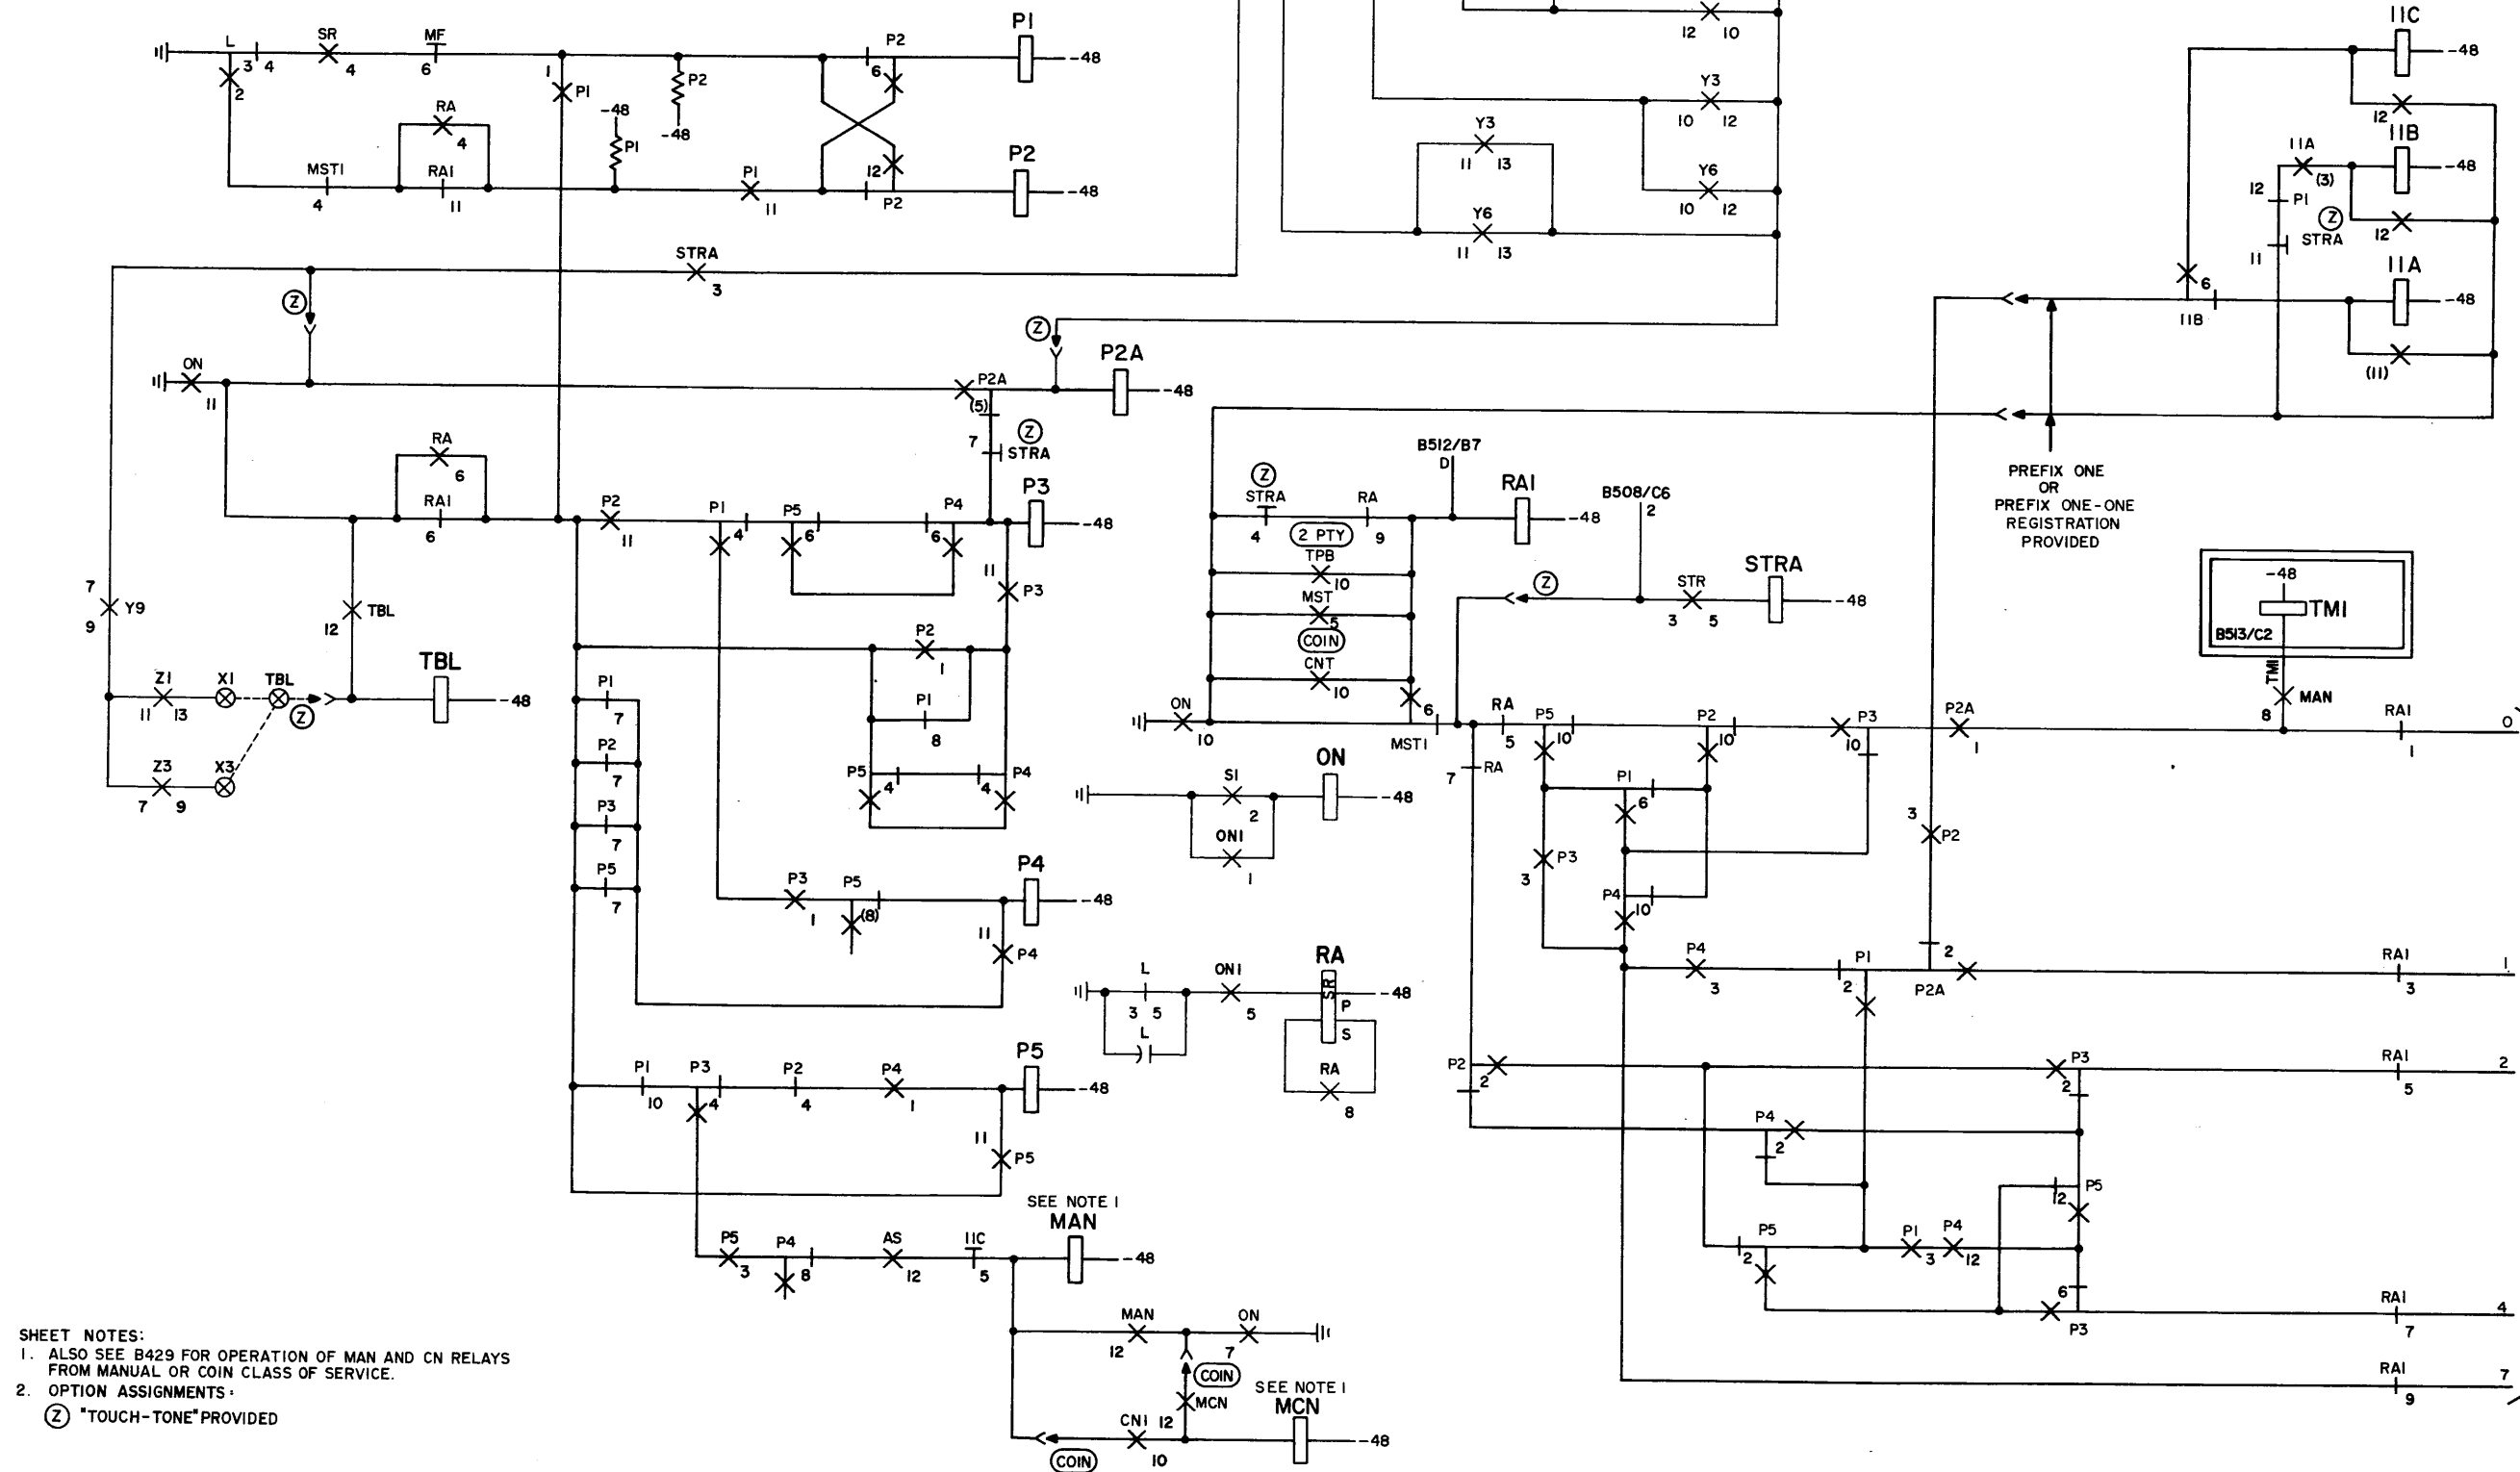

SHEET NOTES:
 1. ALSO SEE B429 FOR OPERATION OF MAN AND CN RELAYS FROM MANUAL OR COIN CLASS OF SERVICE.
 2. OPTION ASSIGNMENTS:
 (Z) "TOUCH-TONE" PROVIDED

SFD-10-01-B507

DIALING & PULSE COUNTING

BELL TELEPHONE LABORATORIES
 INCORPORATED






6S

SFD-10-01-B507

PRINTED IN U. S. A.

4

ORIGINATING REGISTER

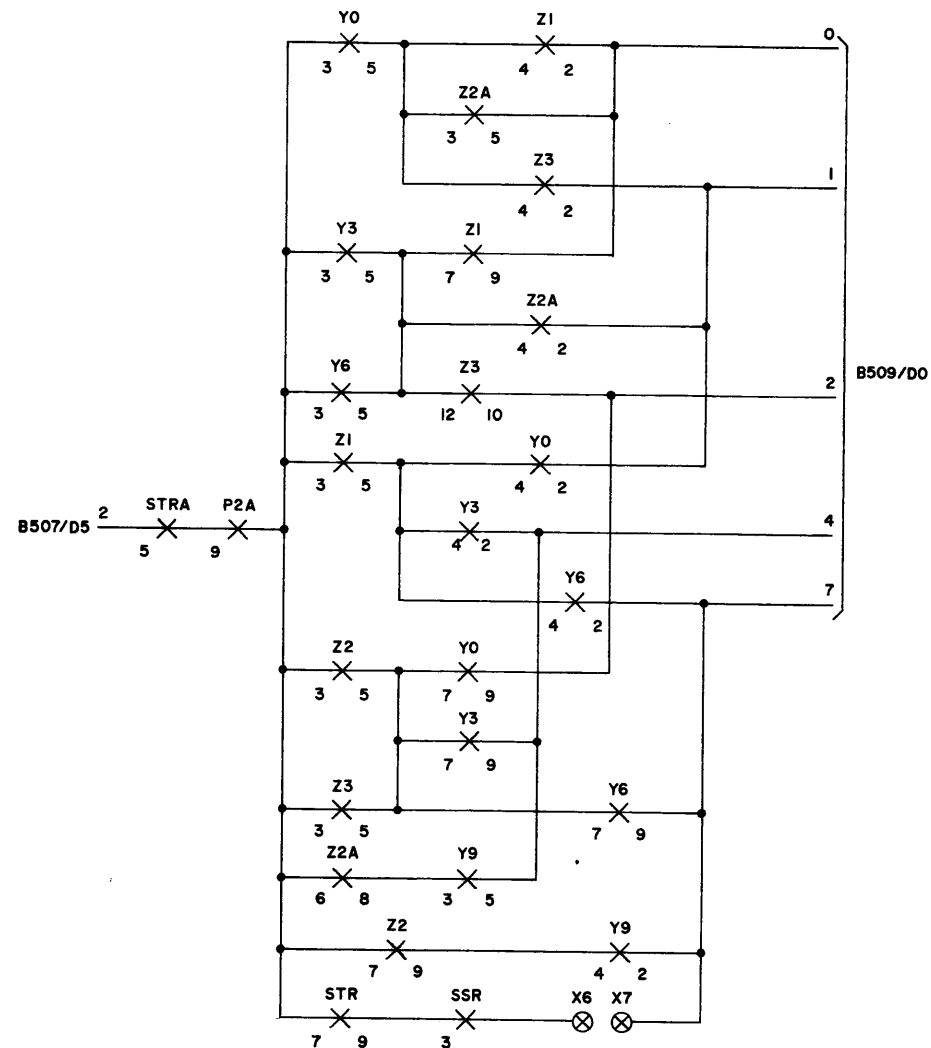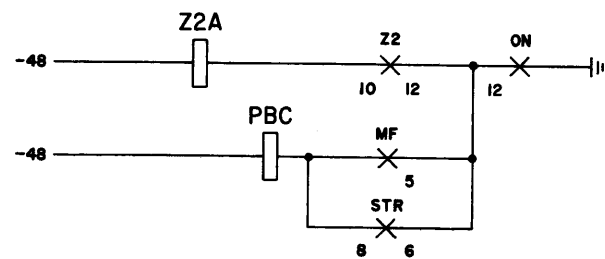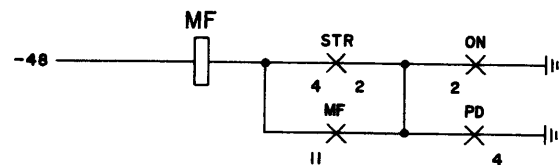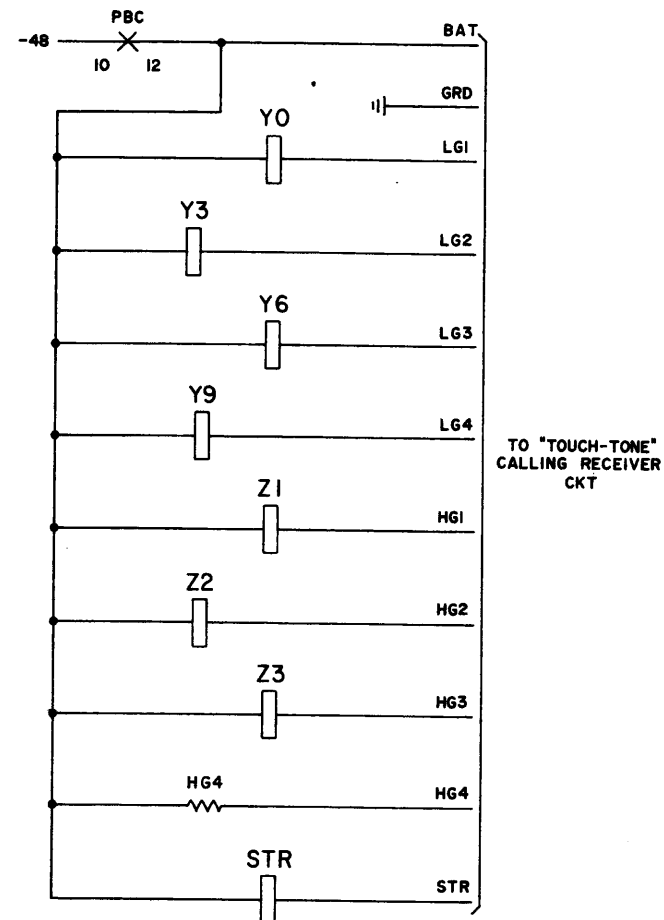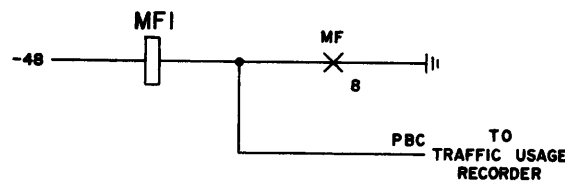

ISSUE
3



SFD-10-01-8508

"TOUCH-TONE" CONTROL

6S


BELL TELEPHONE LABORATORIES
INCORPORATED

ORIGINATING REGISTER

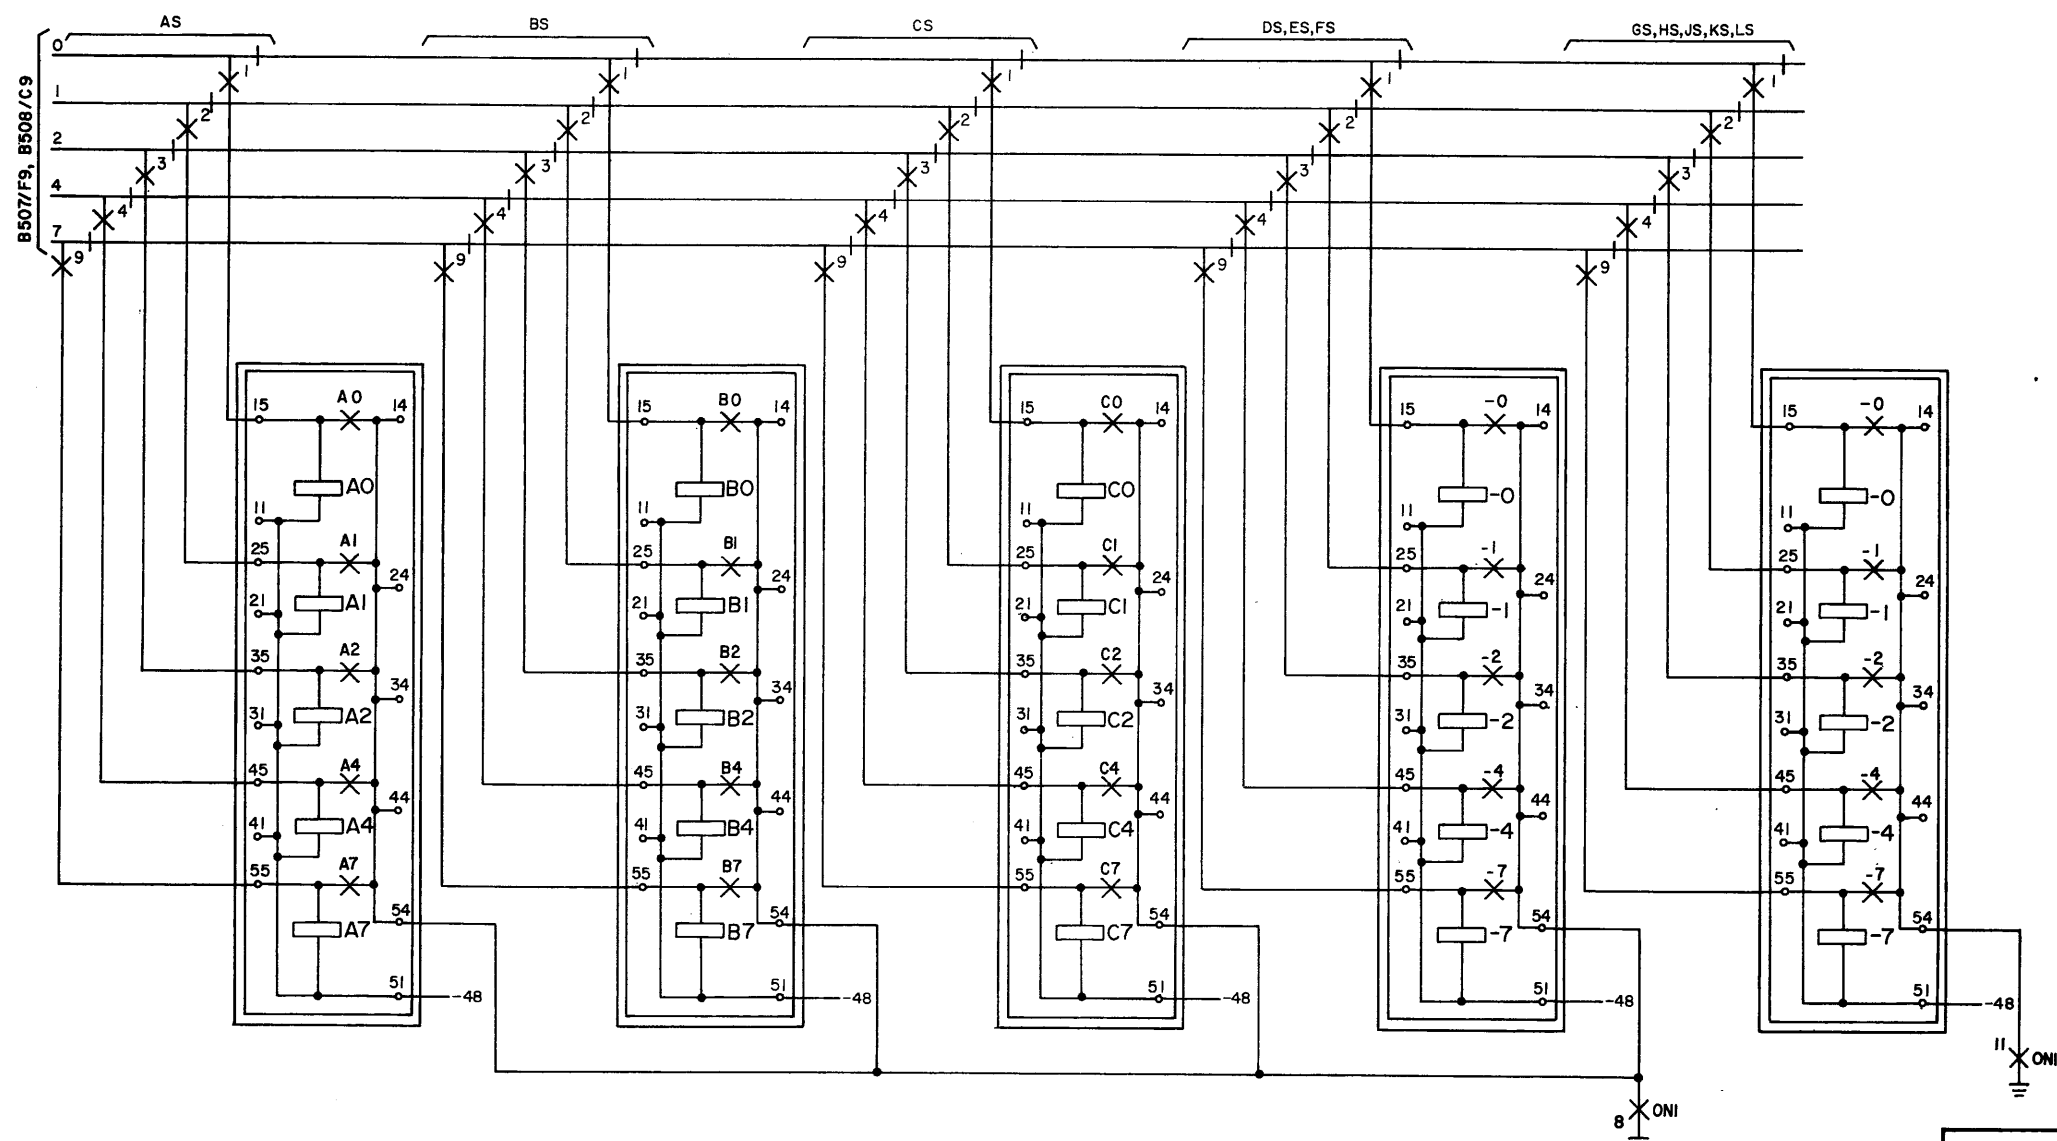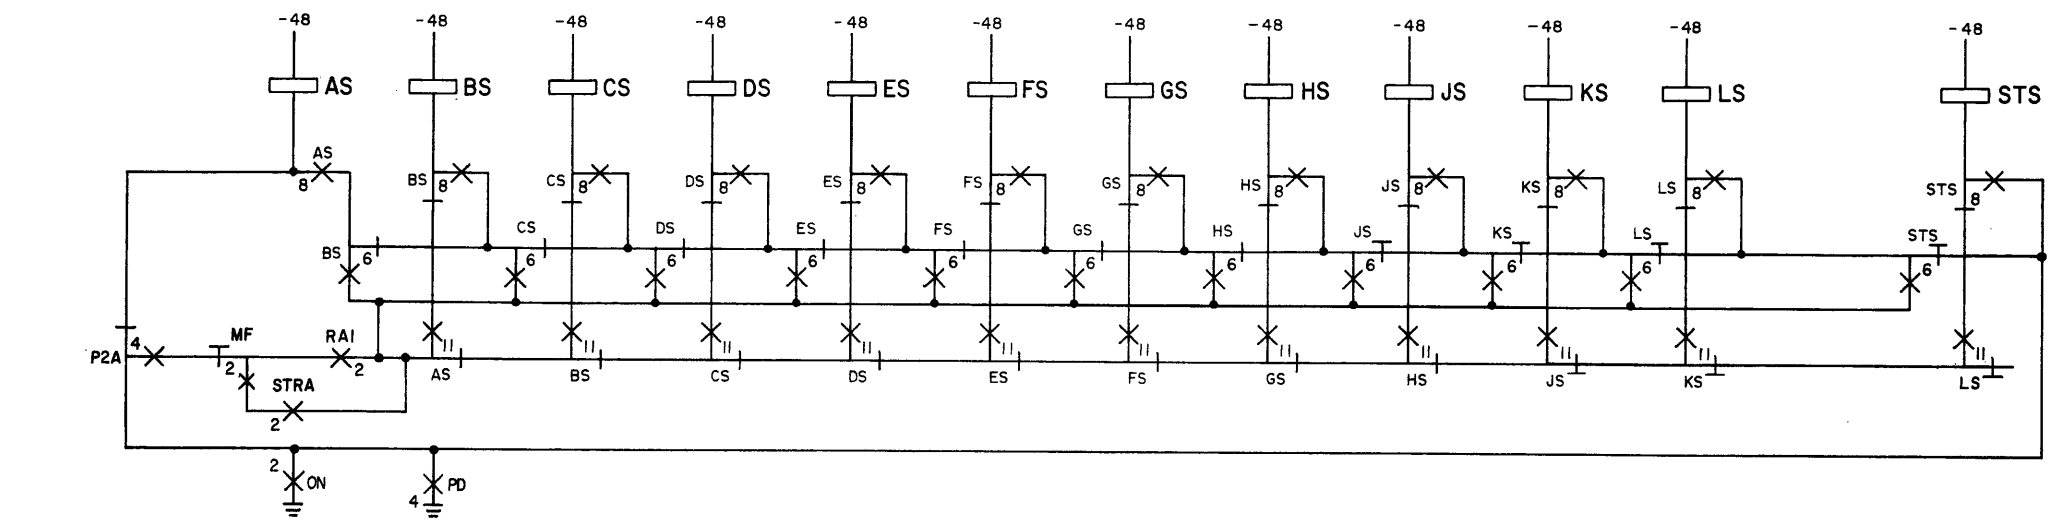



ORIGINATING REGISTER

COIN RETURN TIMERS
CR1 500-780ms
CR2 470-750ms

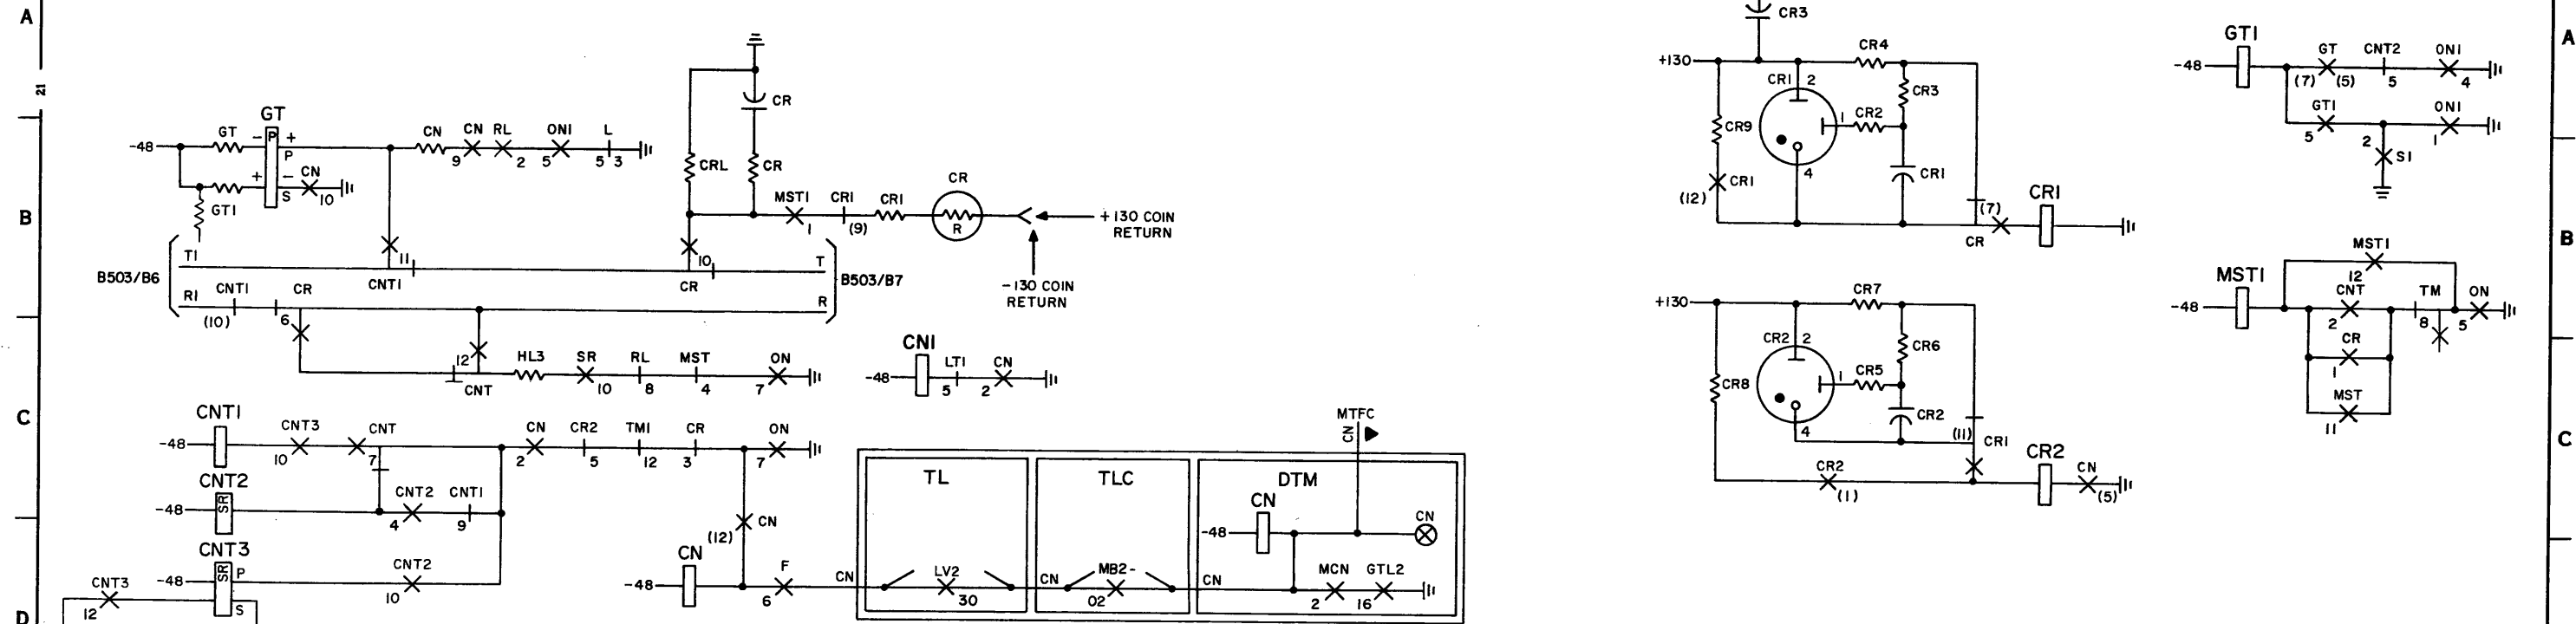


SEIZURE OF REGISTER & MARKER START

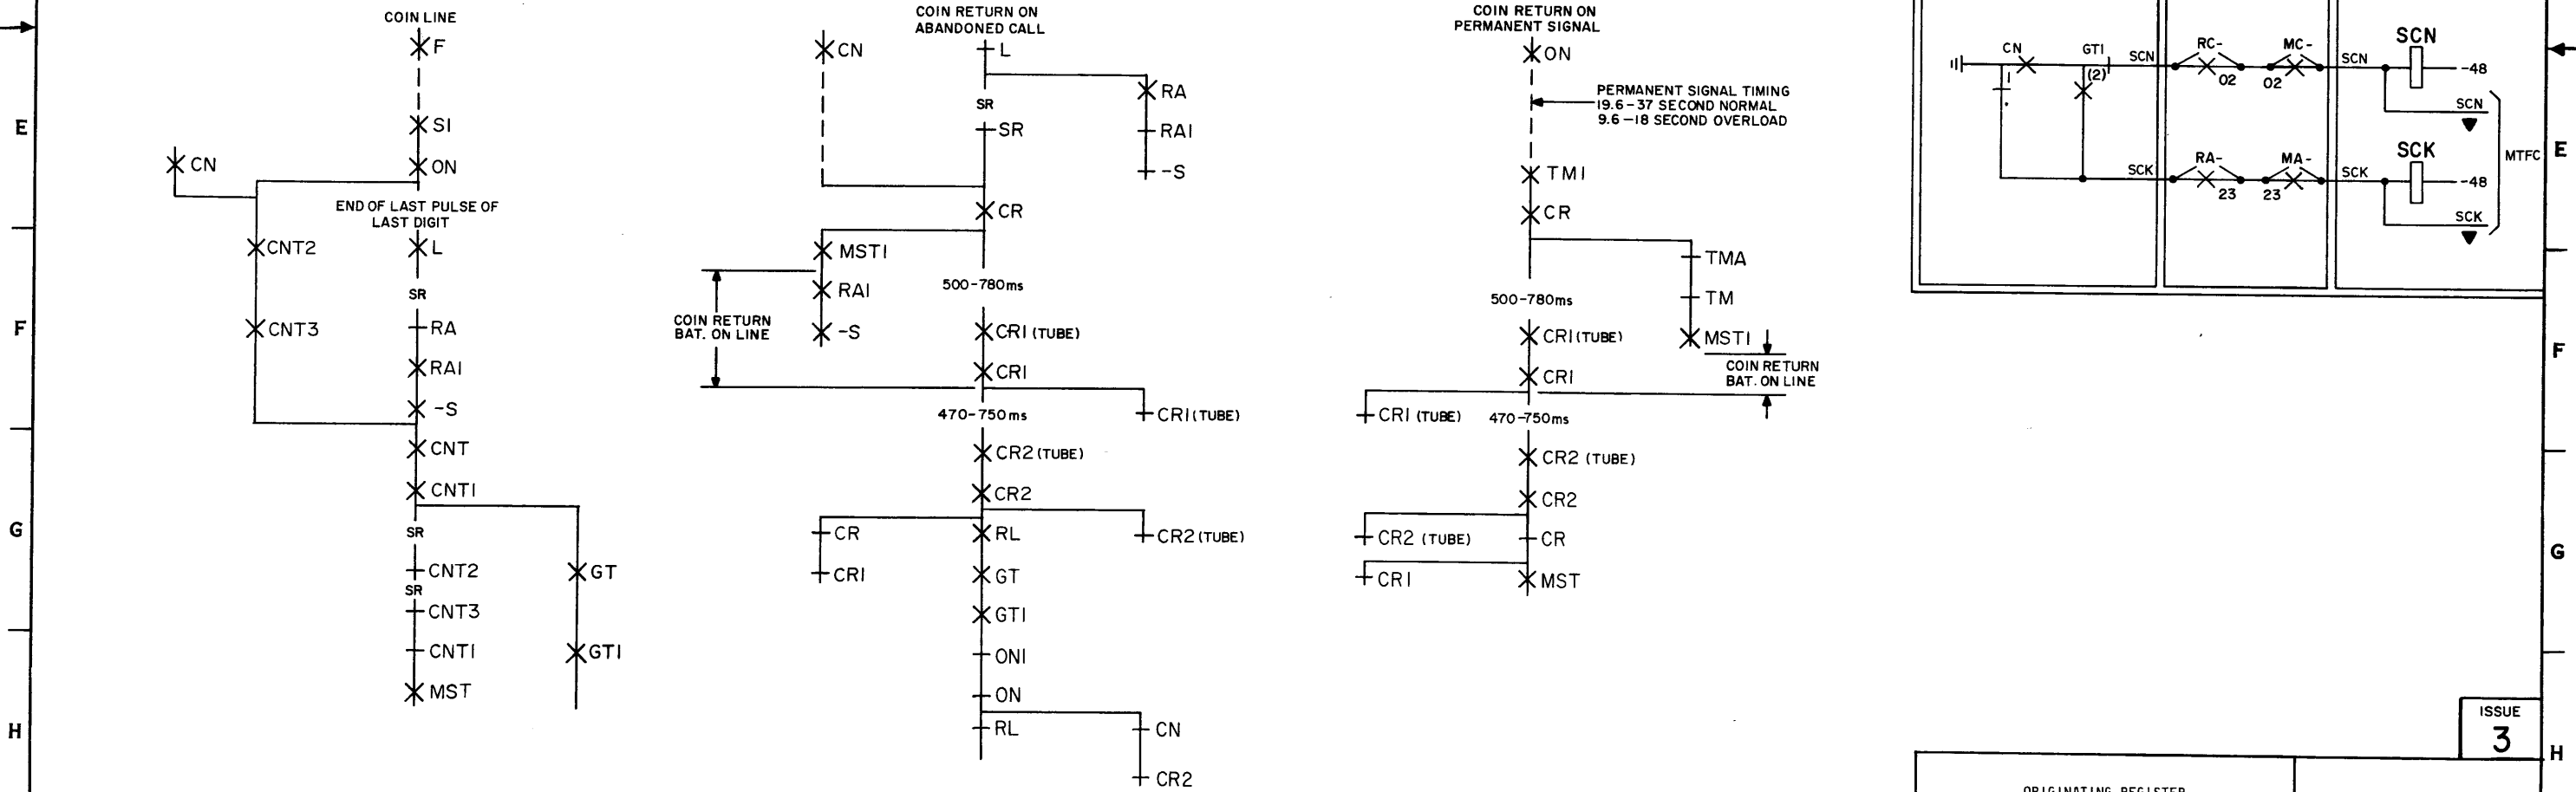

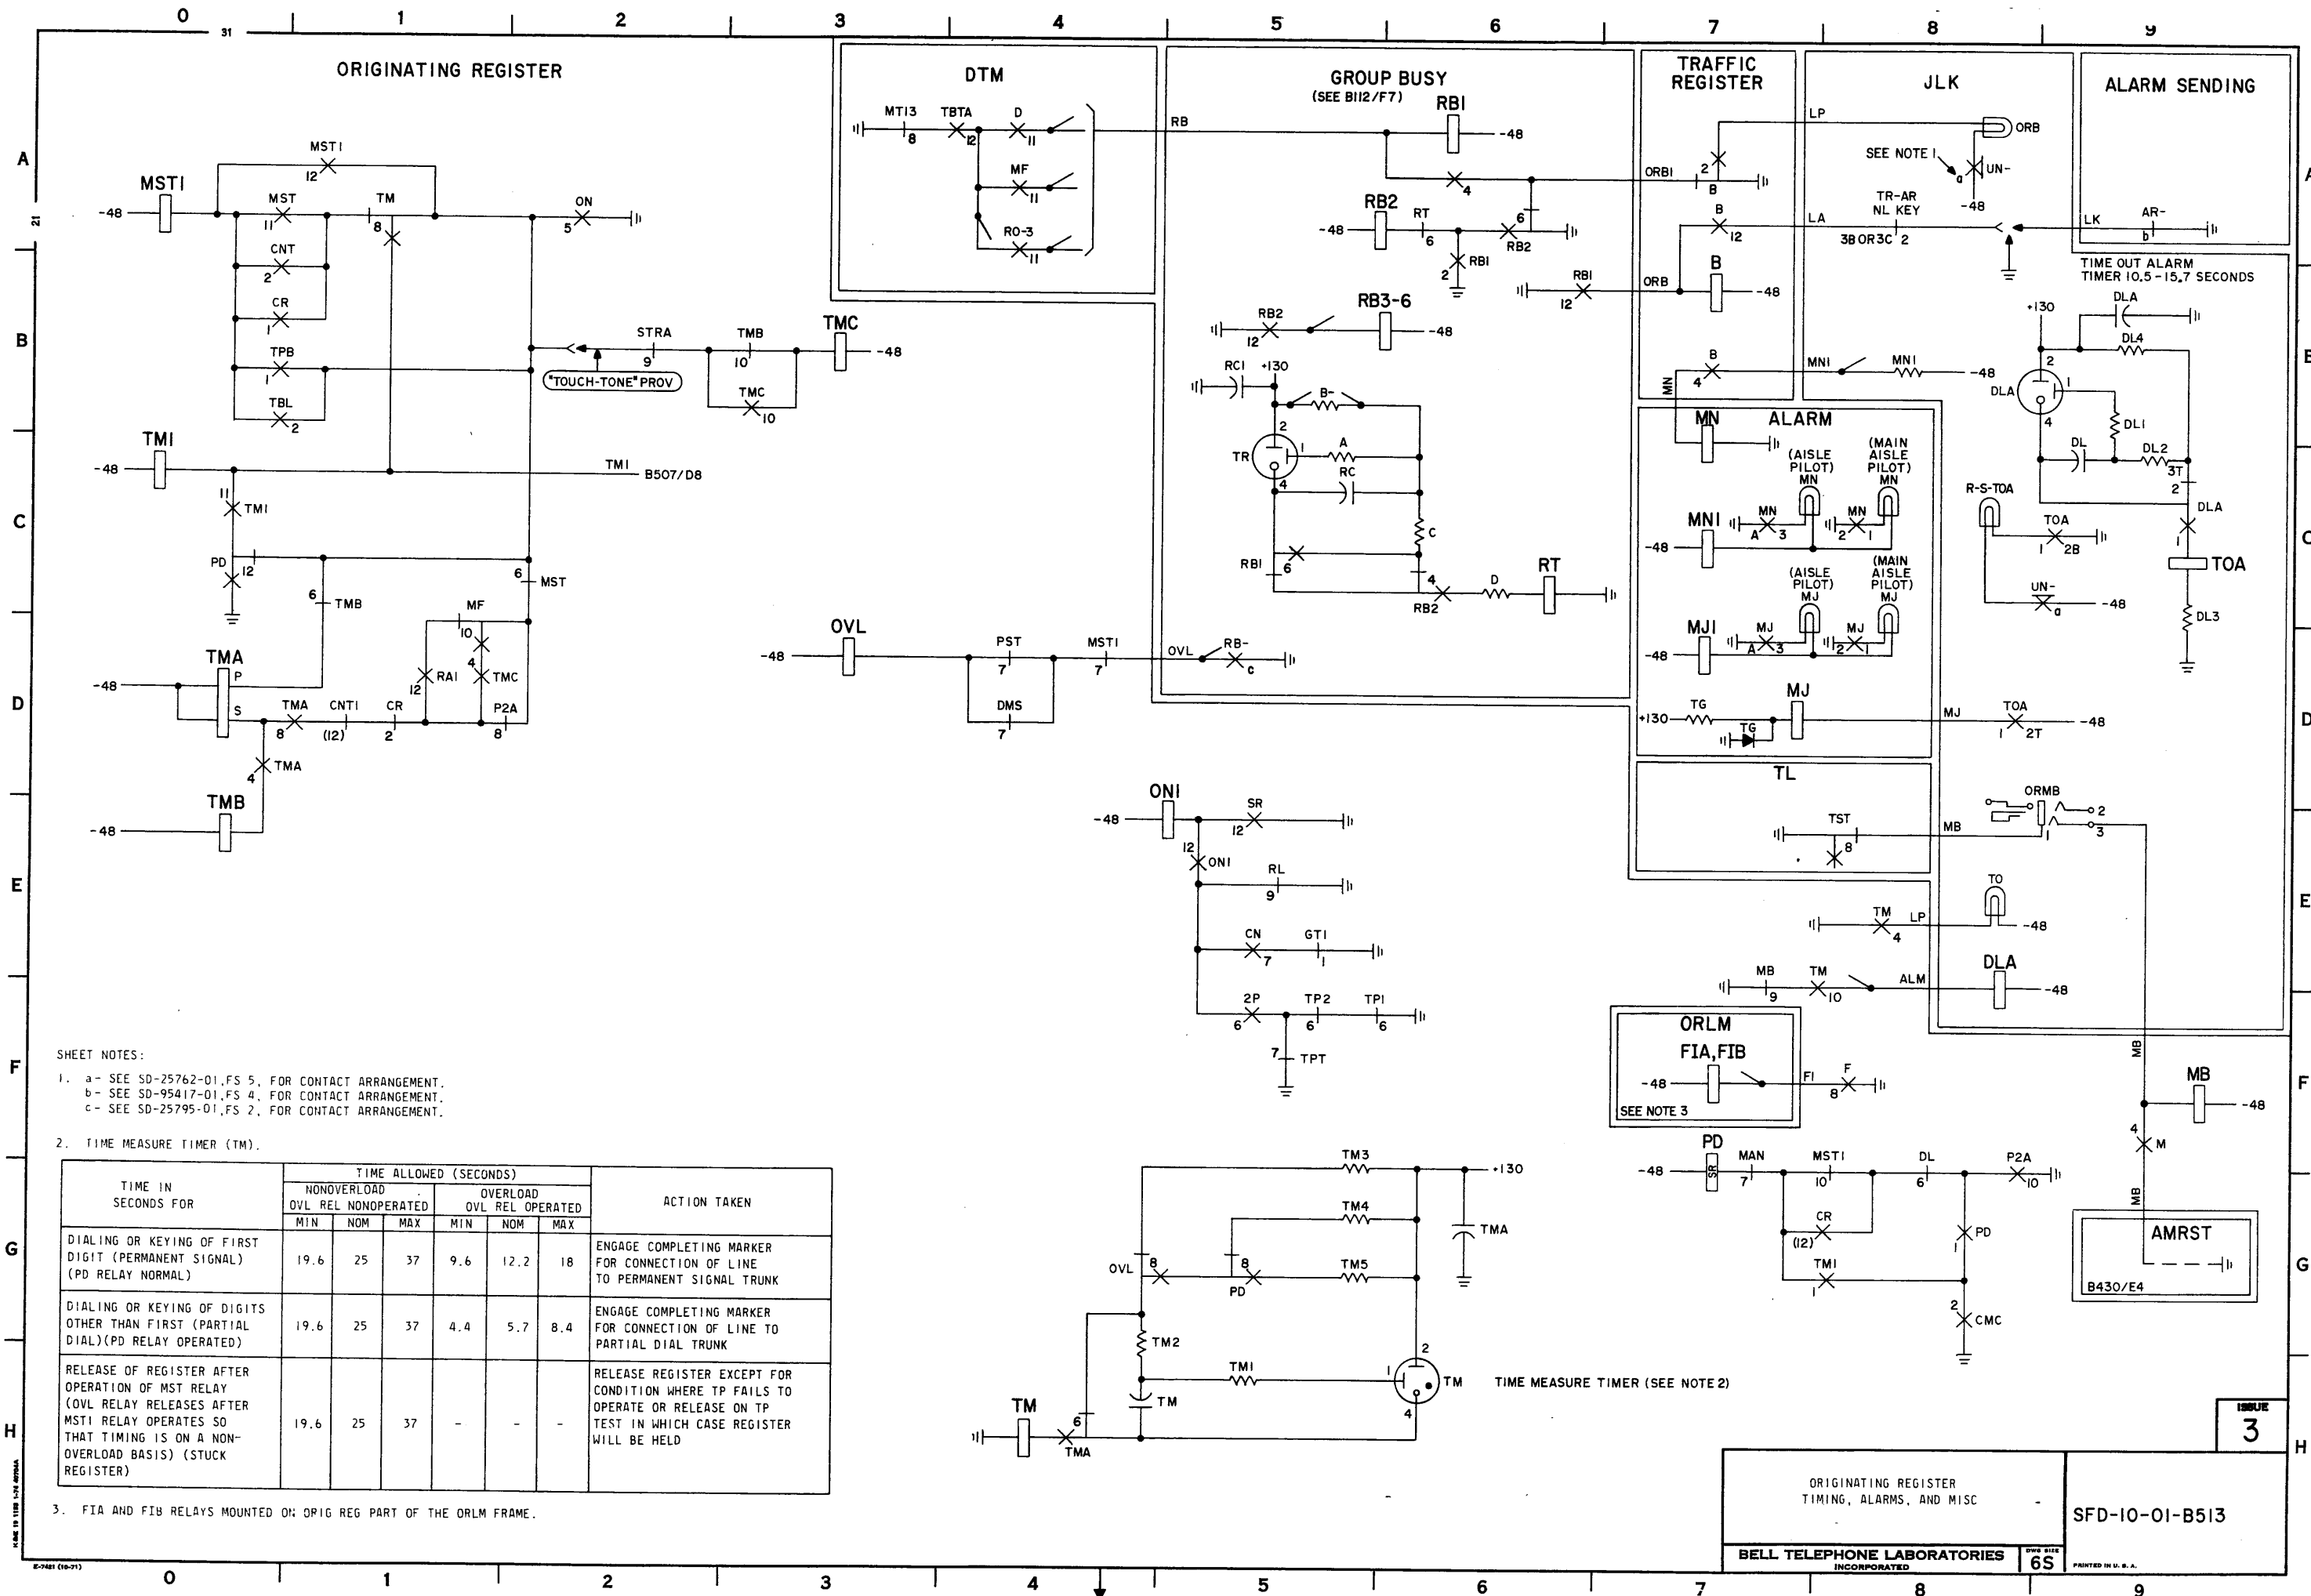

ESTABLISHING DIAL CONNECTION

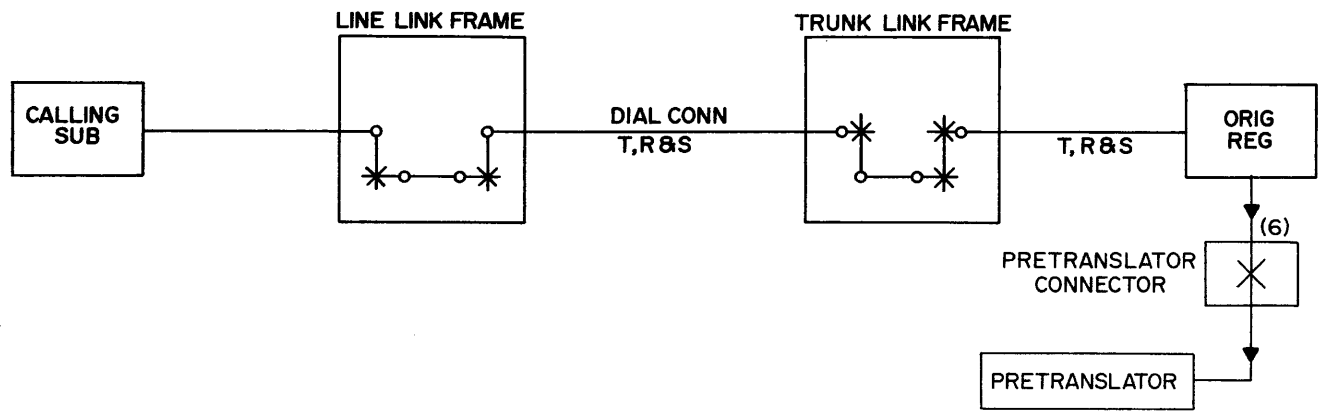



INDEX


PAGE NO.	TITLE
B601	PART B6 PRETRANSLATION
B602	SEQUENCE CHART-PRETRANSLATION-7 DIGIT CALL AND 10 DIGIT CALL WITH OR WITHOUT STATIONS DELAY
B603	INPUTS TO PRETRANSLATOR
B604	PRETRANSLATOR PREFERENCE AND SEIZURE
B605	PRETRANSLATOR PREFERENCE AND SEIZURE
B606	PRETRANSLATOR CODE TRANSLATION
B607	PRETRANSLATOR CODE TRANSLATION
B608	PRETRANSLATOR RELEASE
B609	PRETRANSLATOR RELEASE
B610	CROSS CONNECTION INFORMATION
B611	PRETRANSLATOR TIMING AND ALARMS

CAUTION!


DUE TO THE SIMPLIFIED NATURE OF THIS DOCUMENT, INFORMATION SHOWN MAY NOT BE COMPLETE.

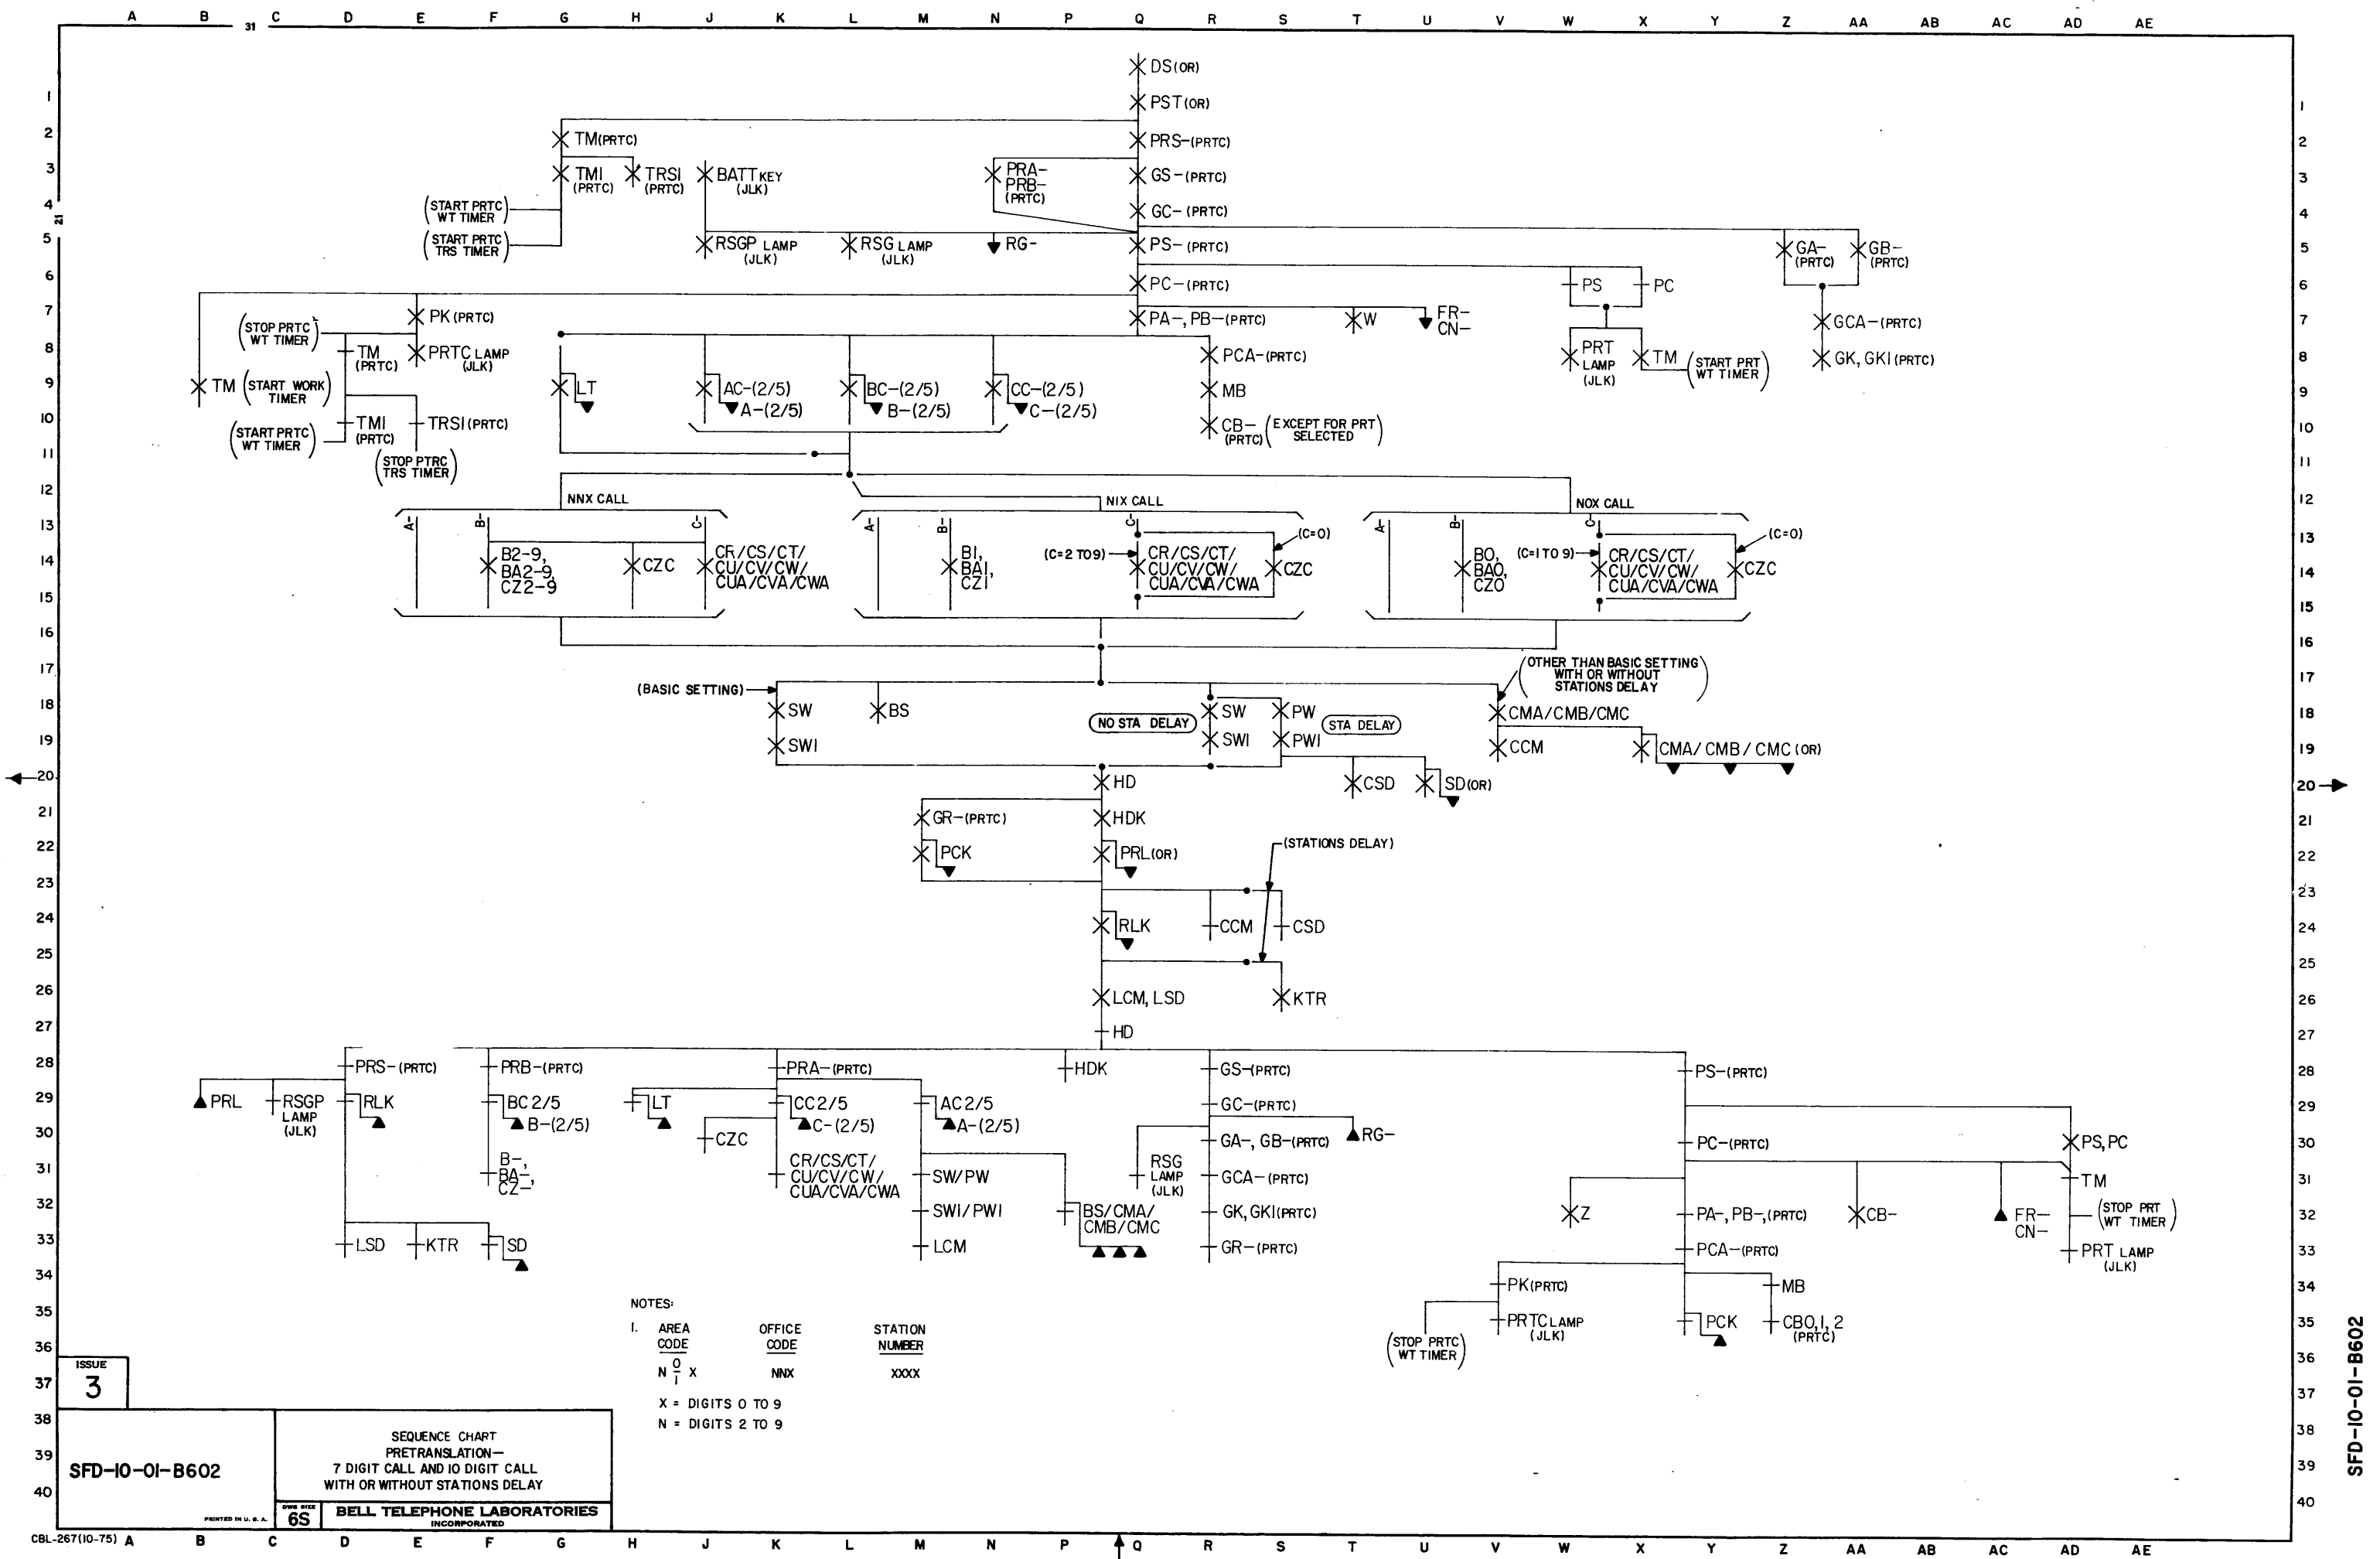

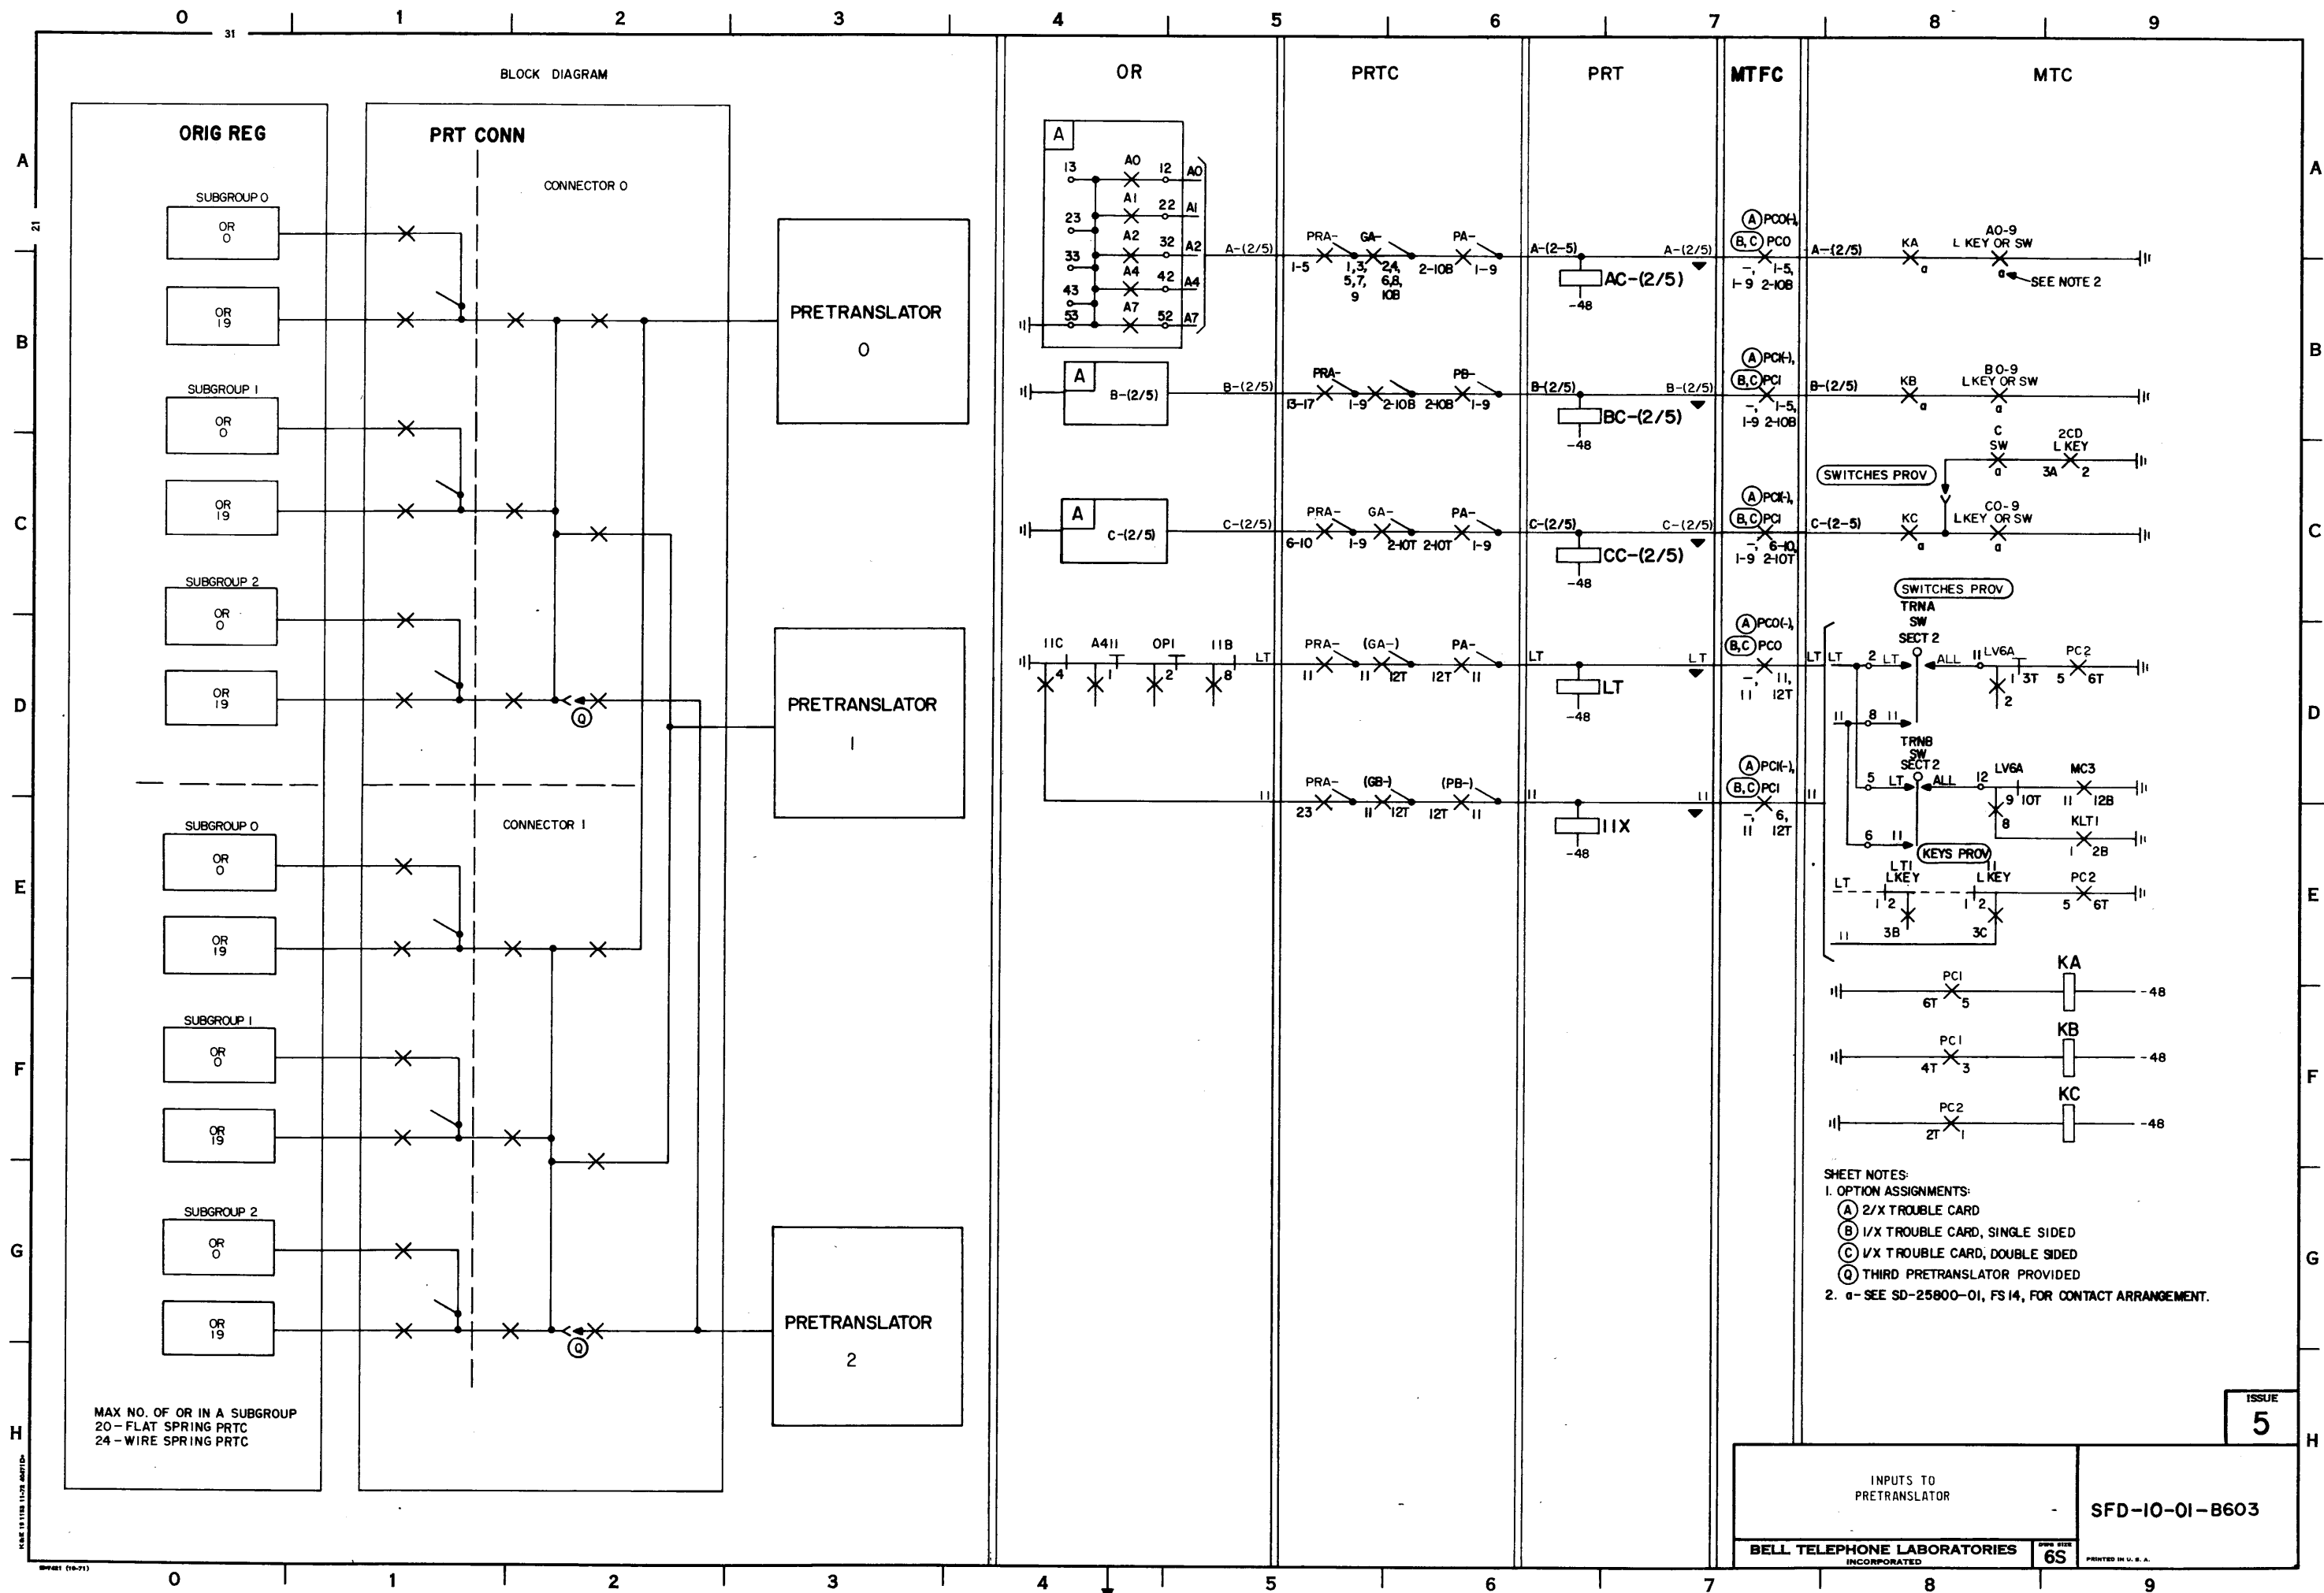


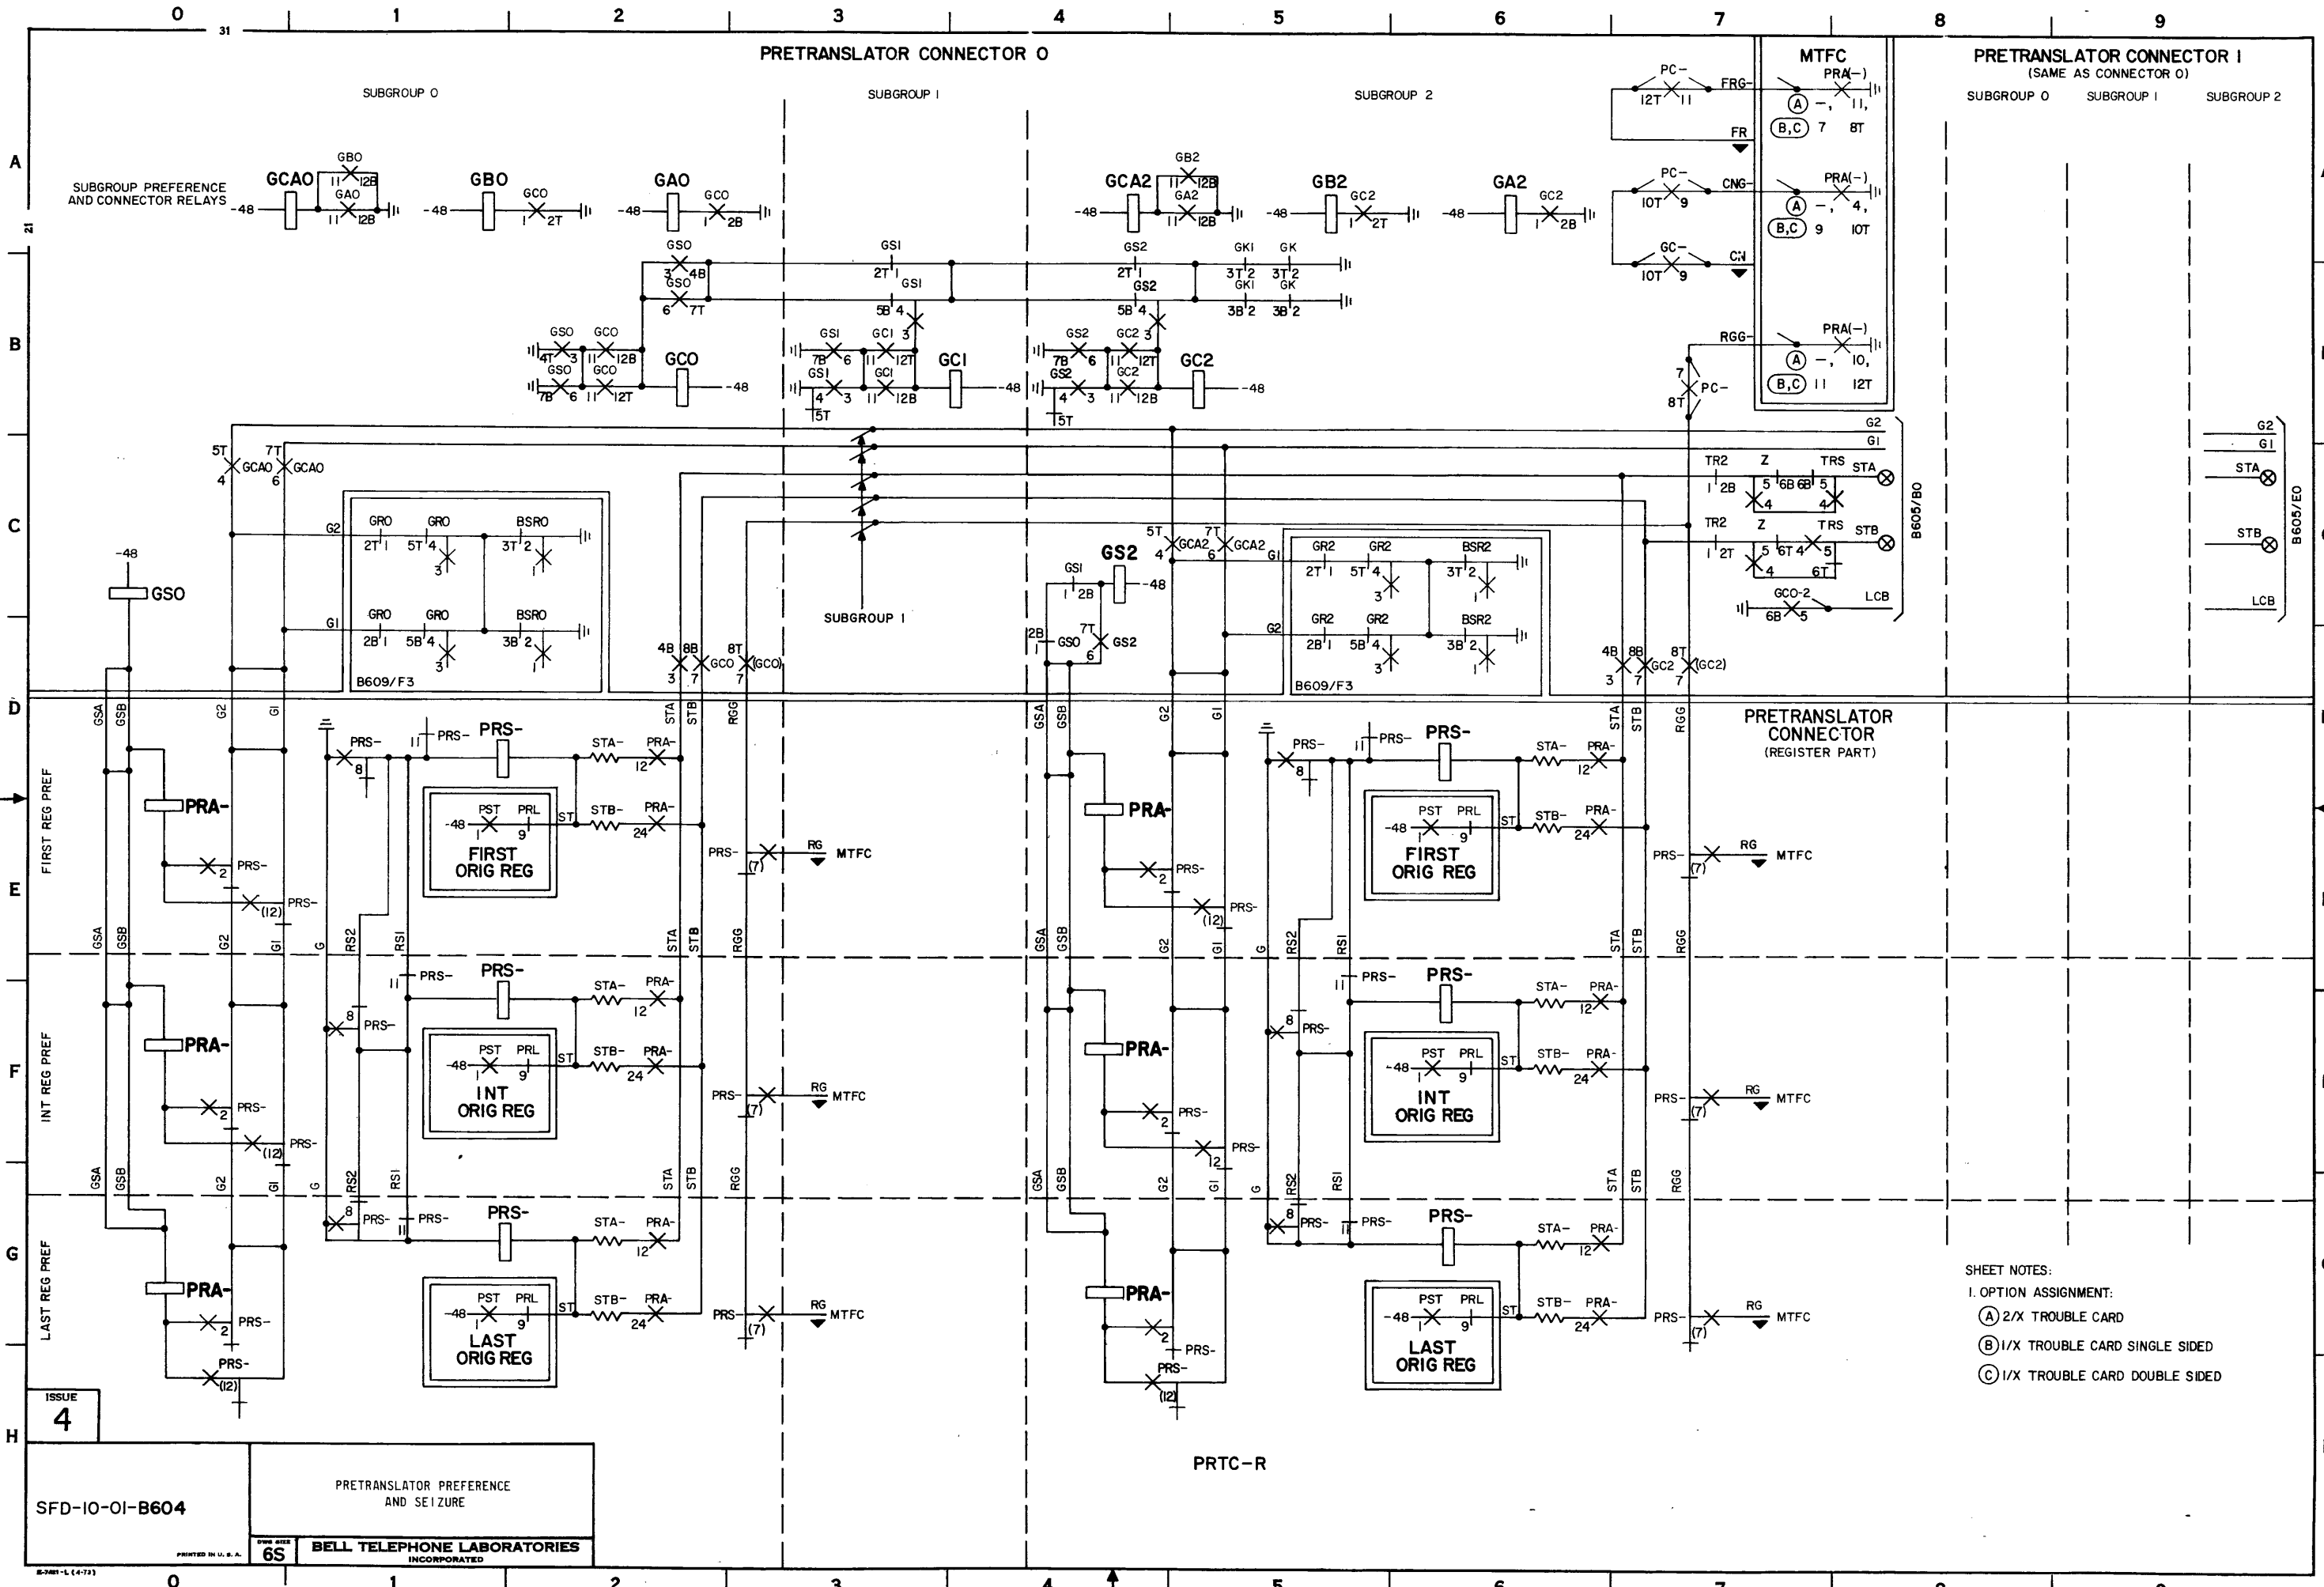

SHEET NOTES:
1. OPTION ASSIGNMENT:
(A) 2/X TROUBLE CARD
(B) 1/X TROUBLE CARD SINGLE SIDED
(C) 1/X TROUBLE CARD DOUBLE SIDED

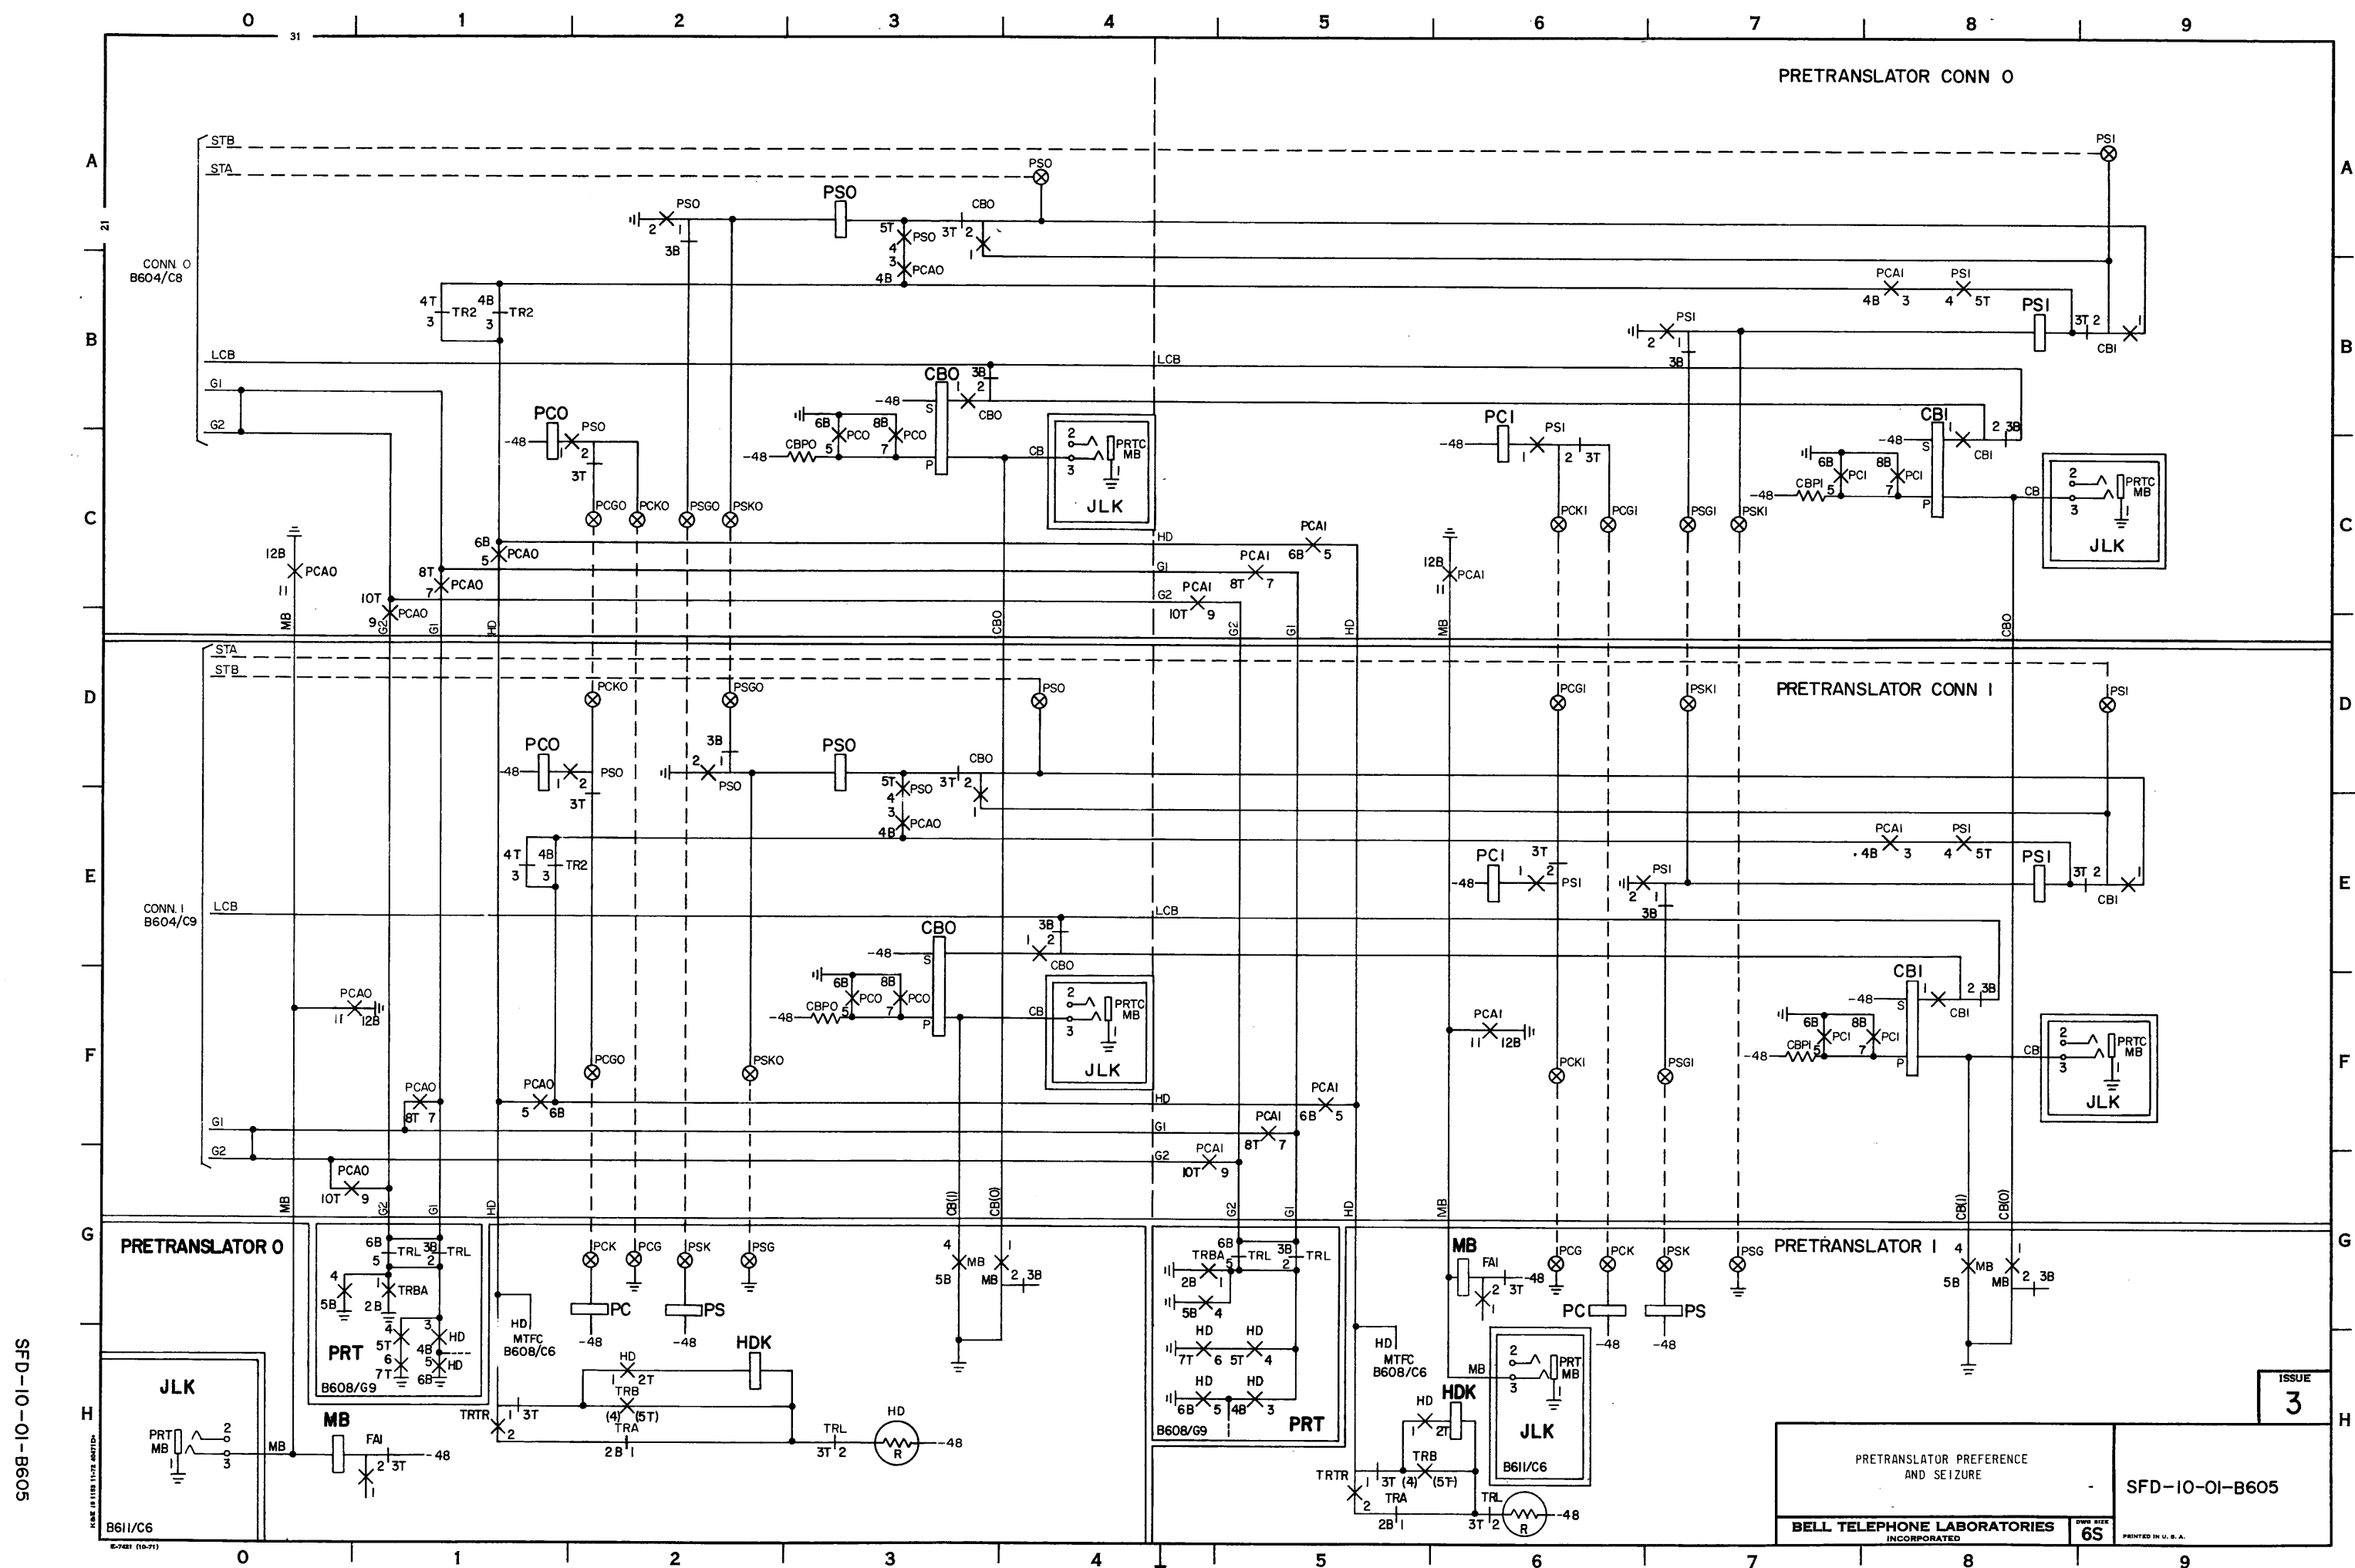


PRETRANSLATOR

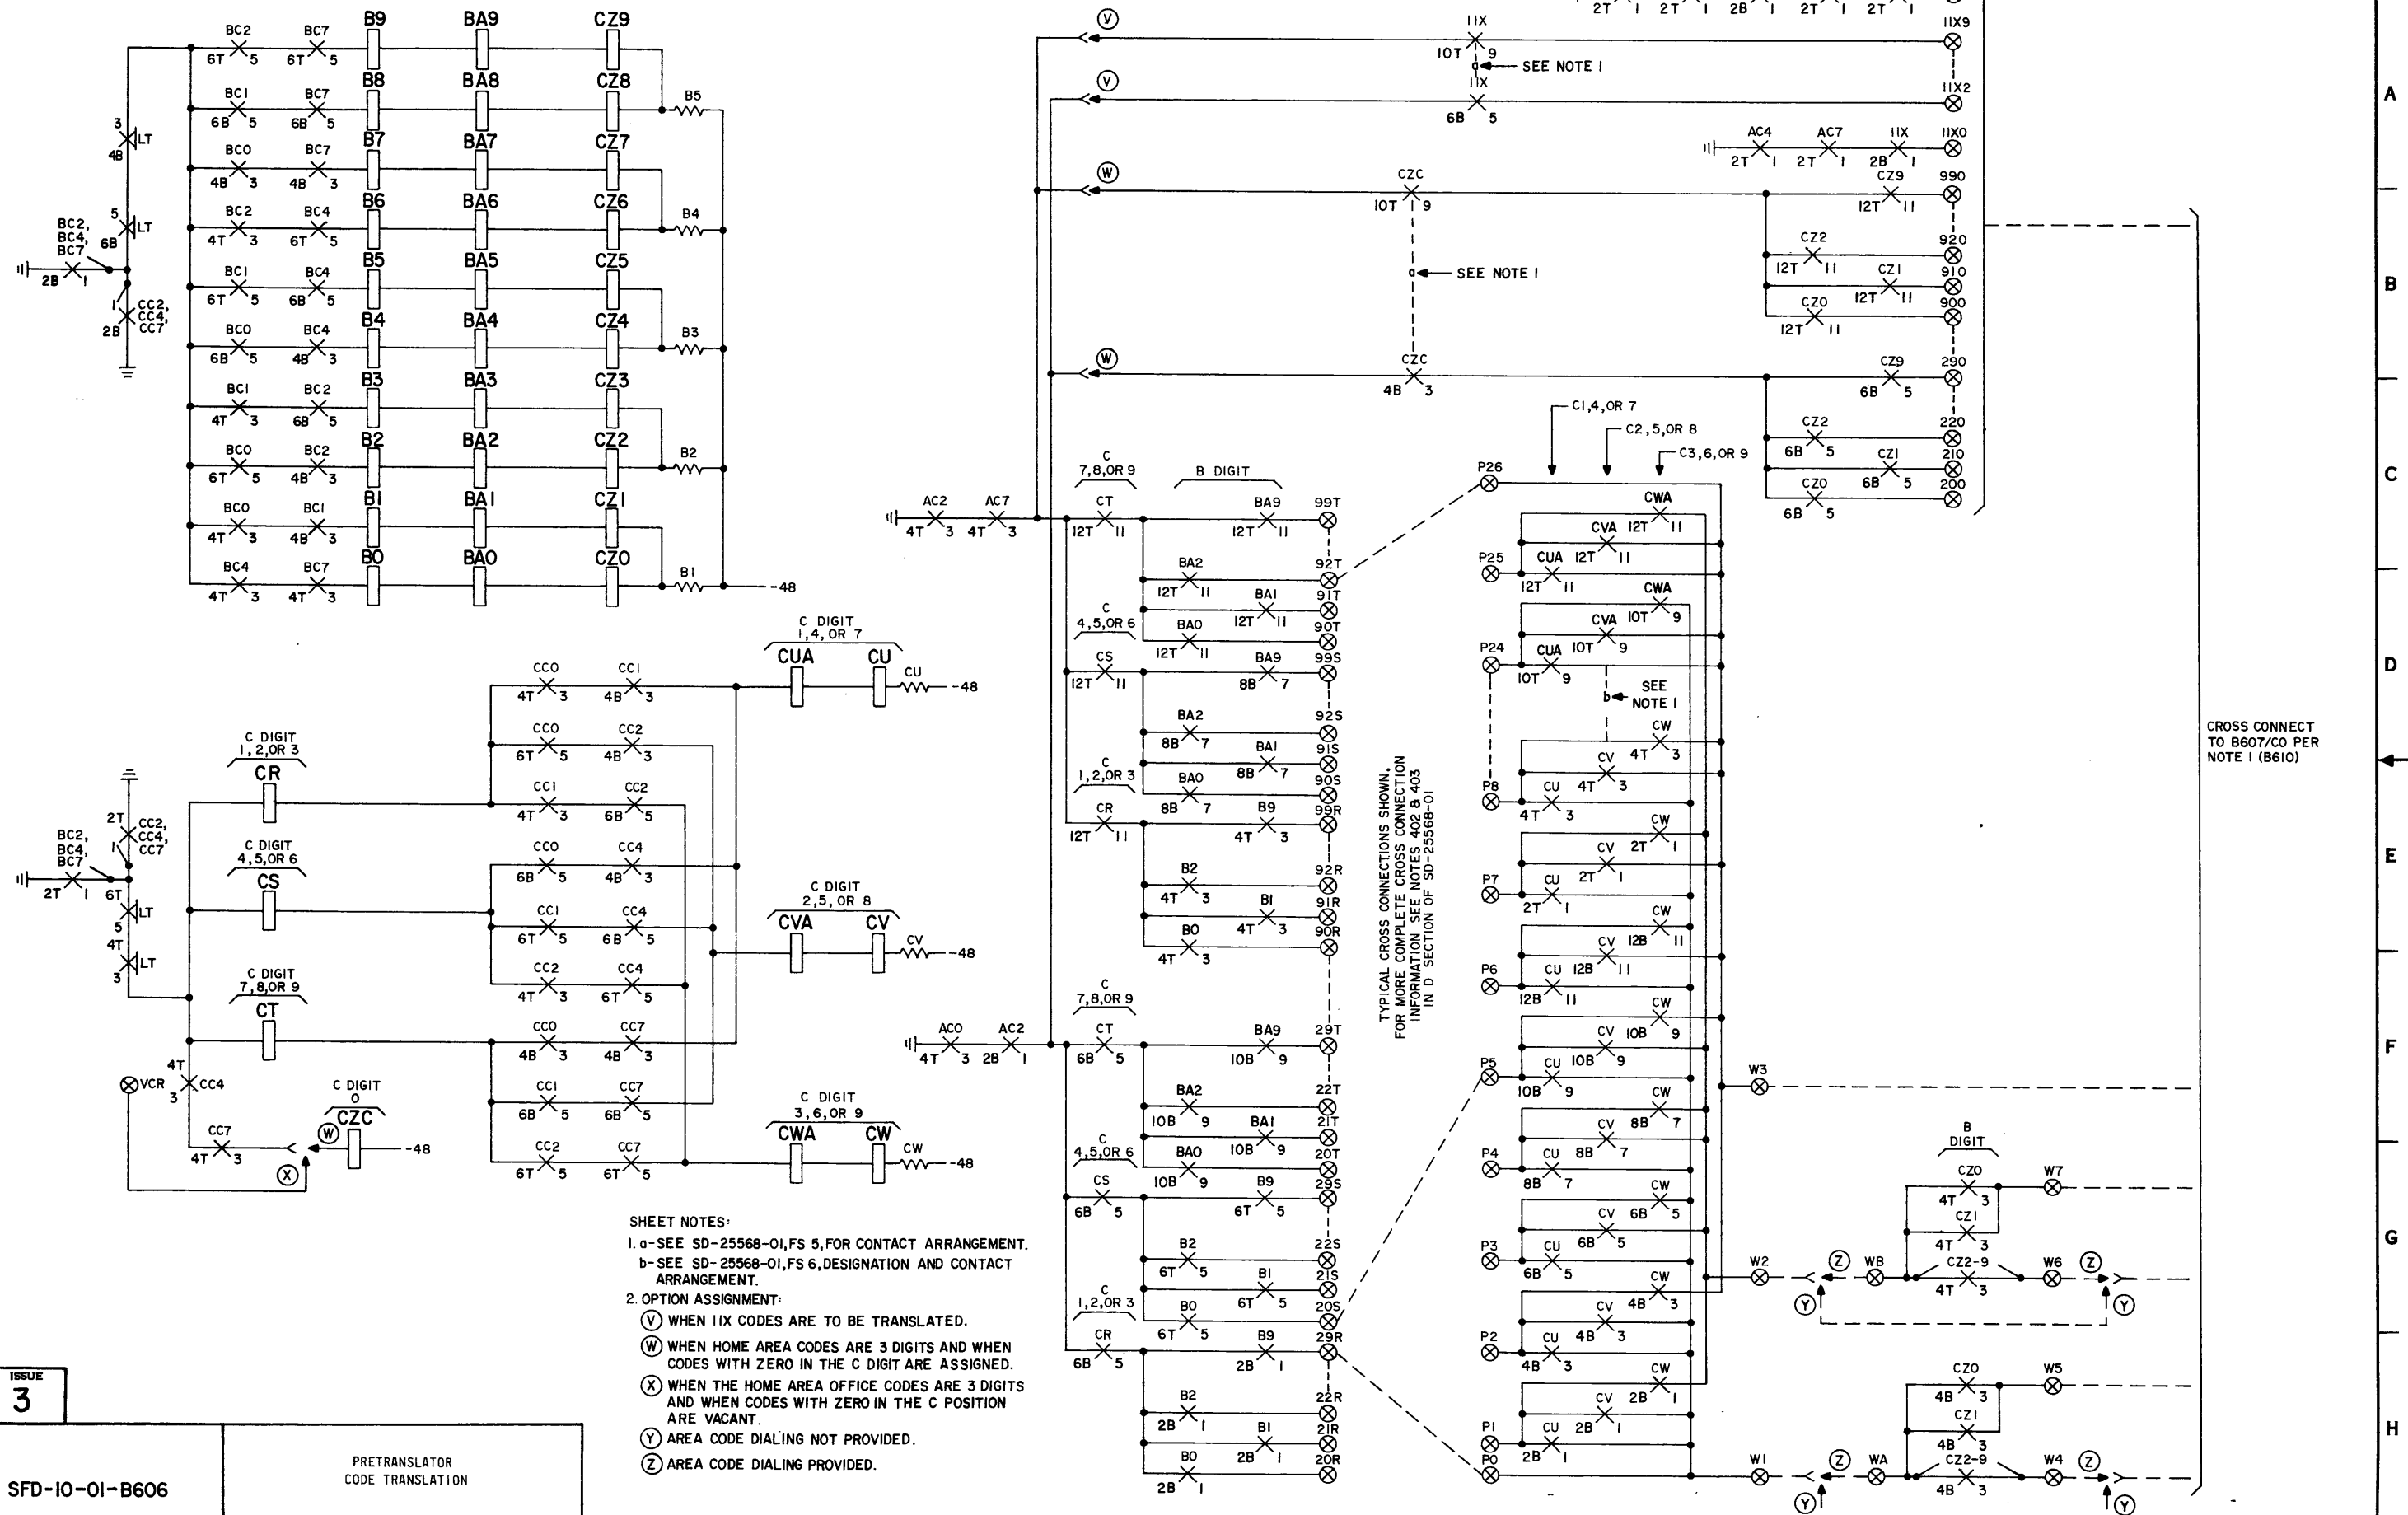
ISSUE
3

SFD-10-01-B606

PRETRANSLATOR
CODE TRANSLATIONPRINTED IN U. S. A.
65BELL TELEPHONE LABORATORIES
INCORPORATED

SFD-10-01-B606

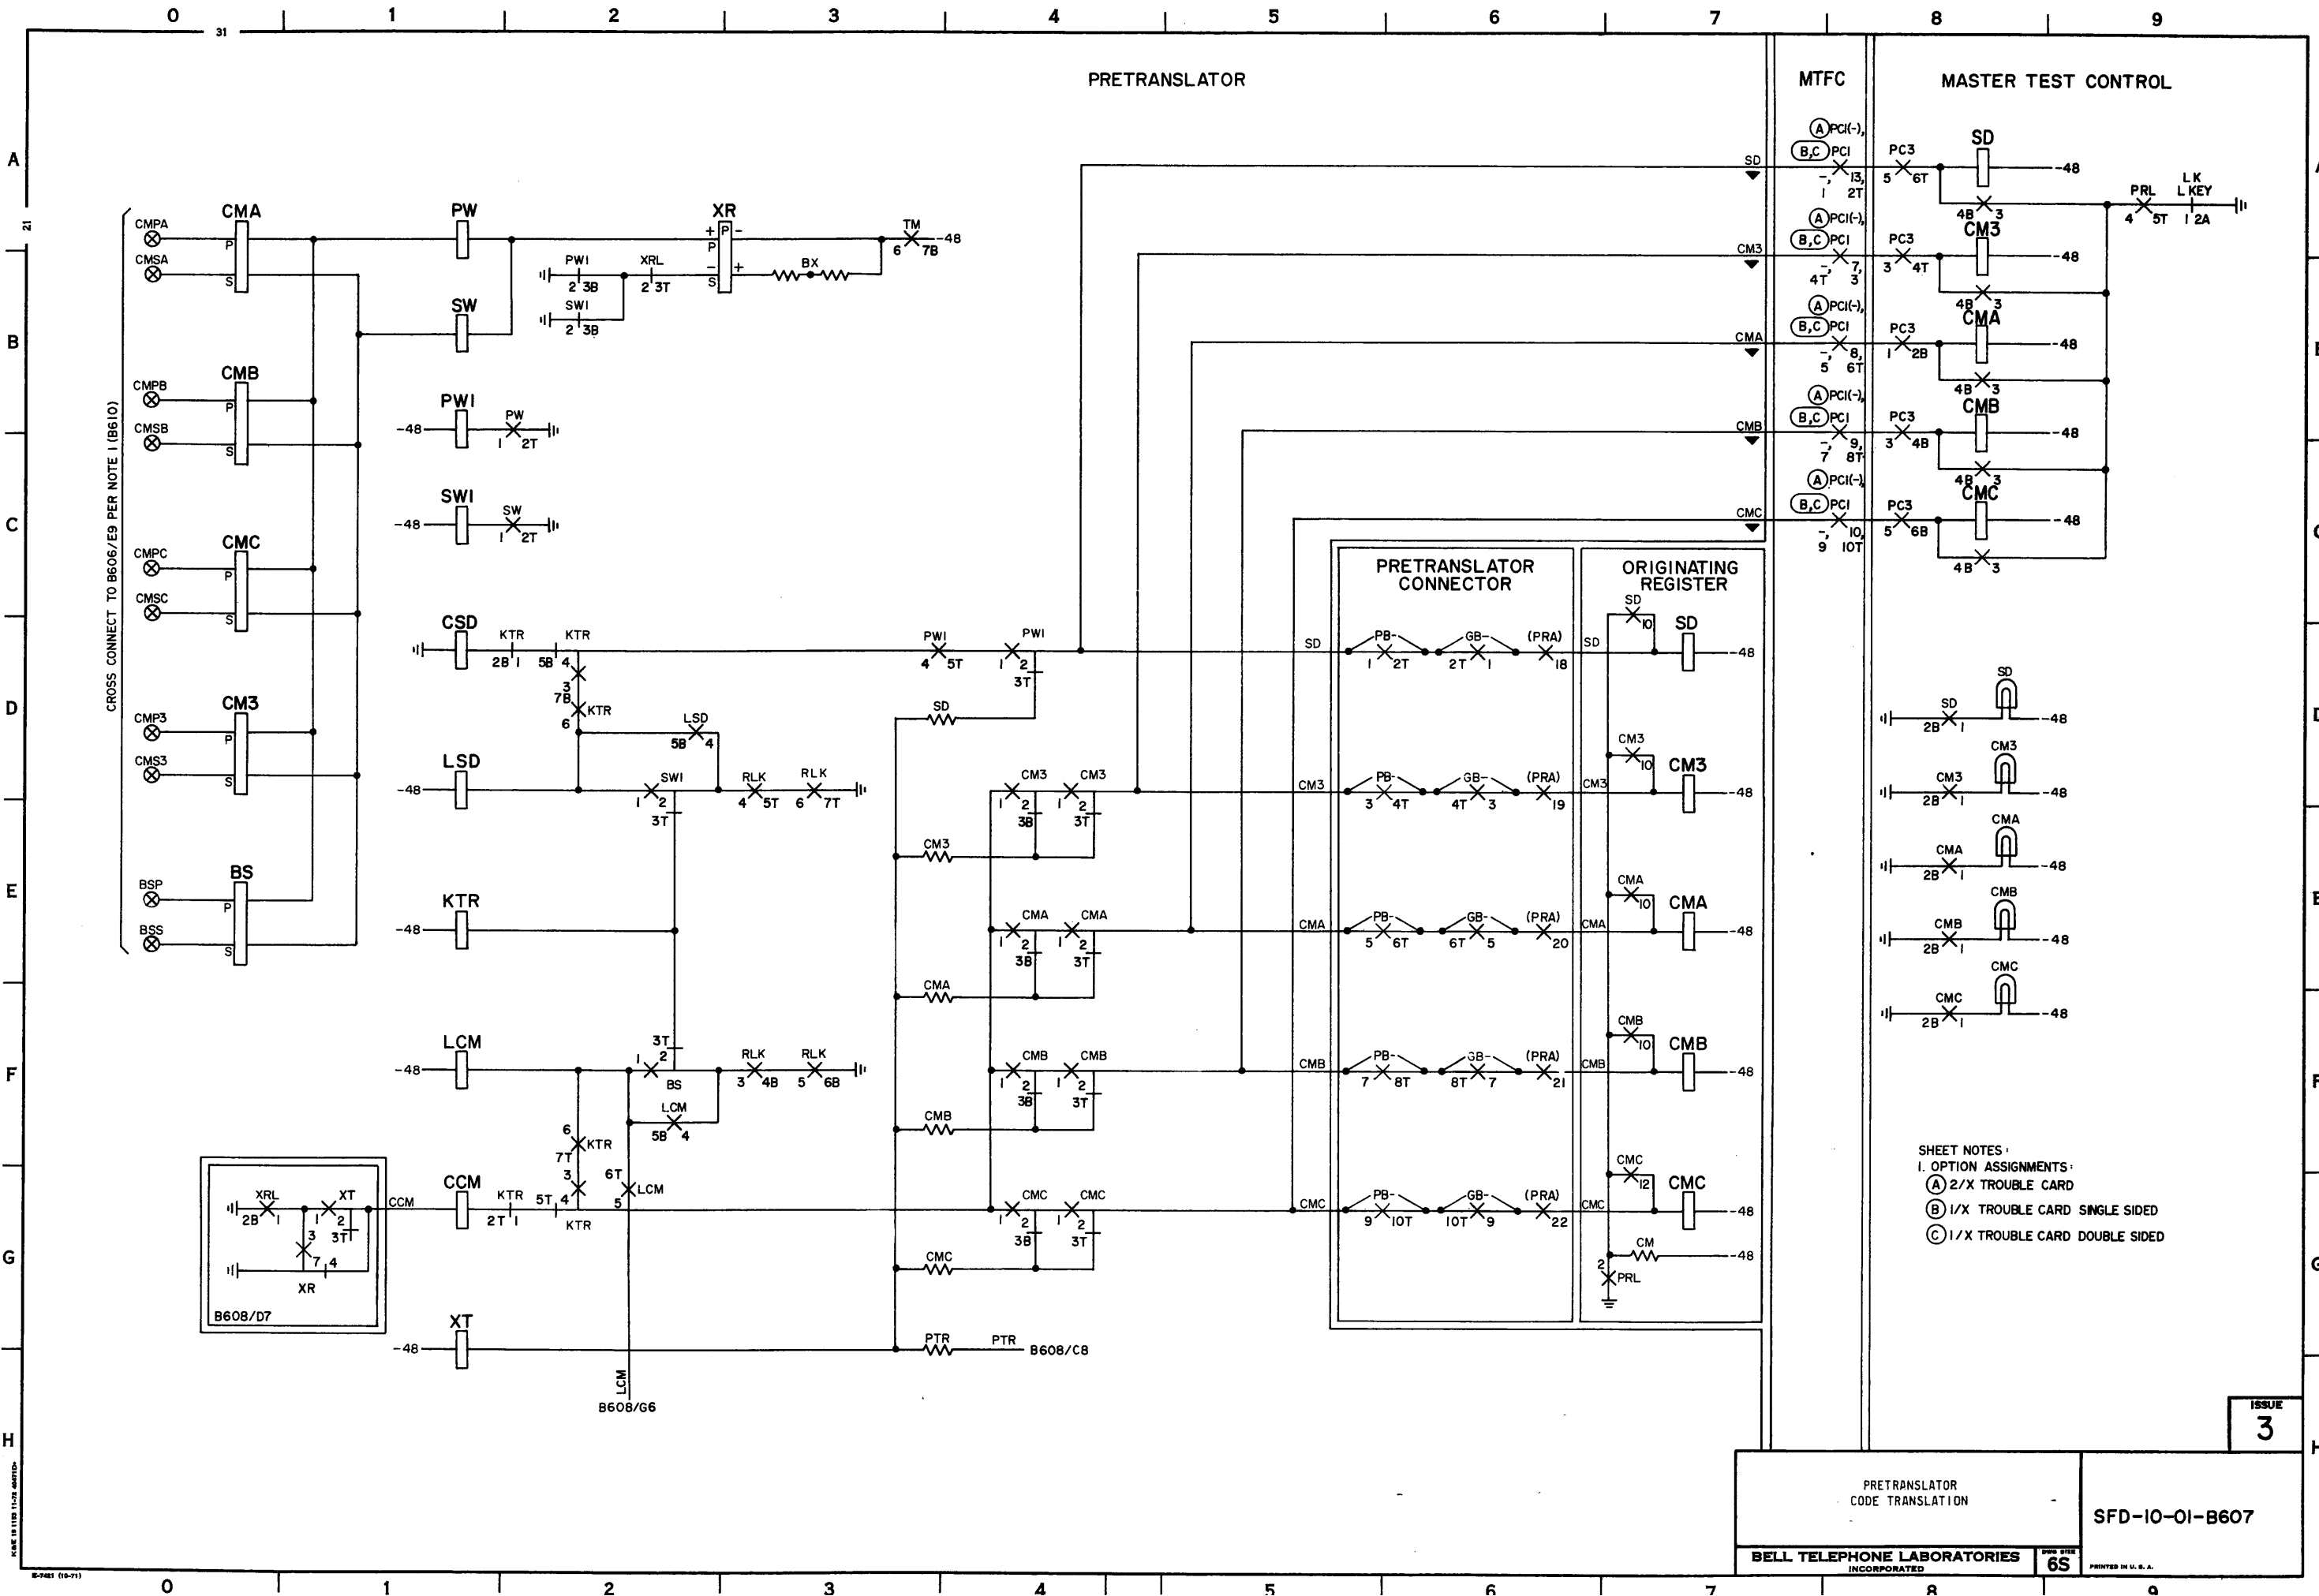

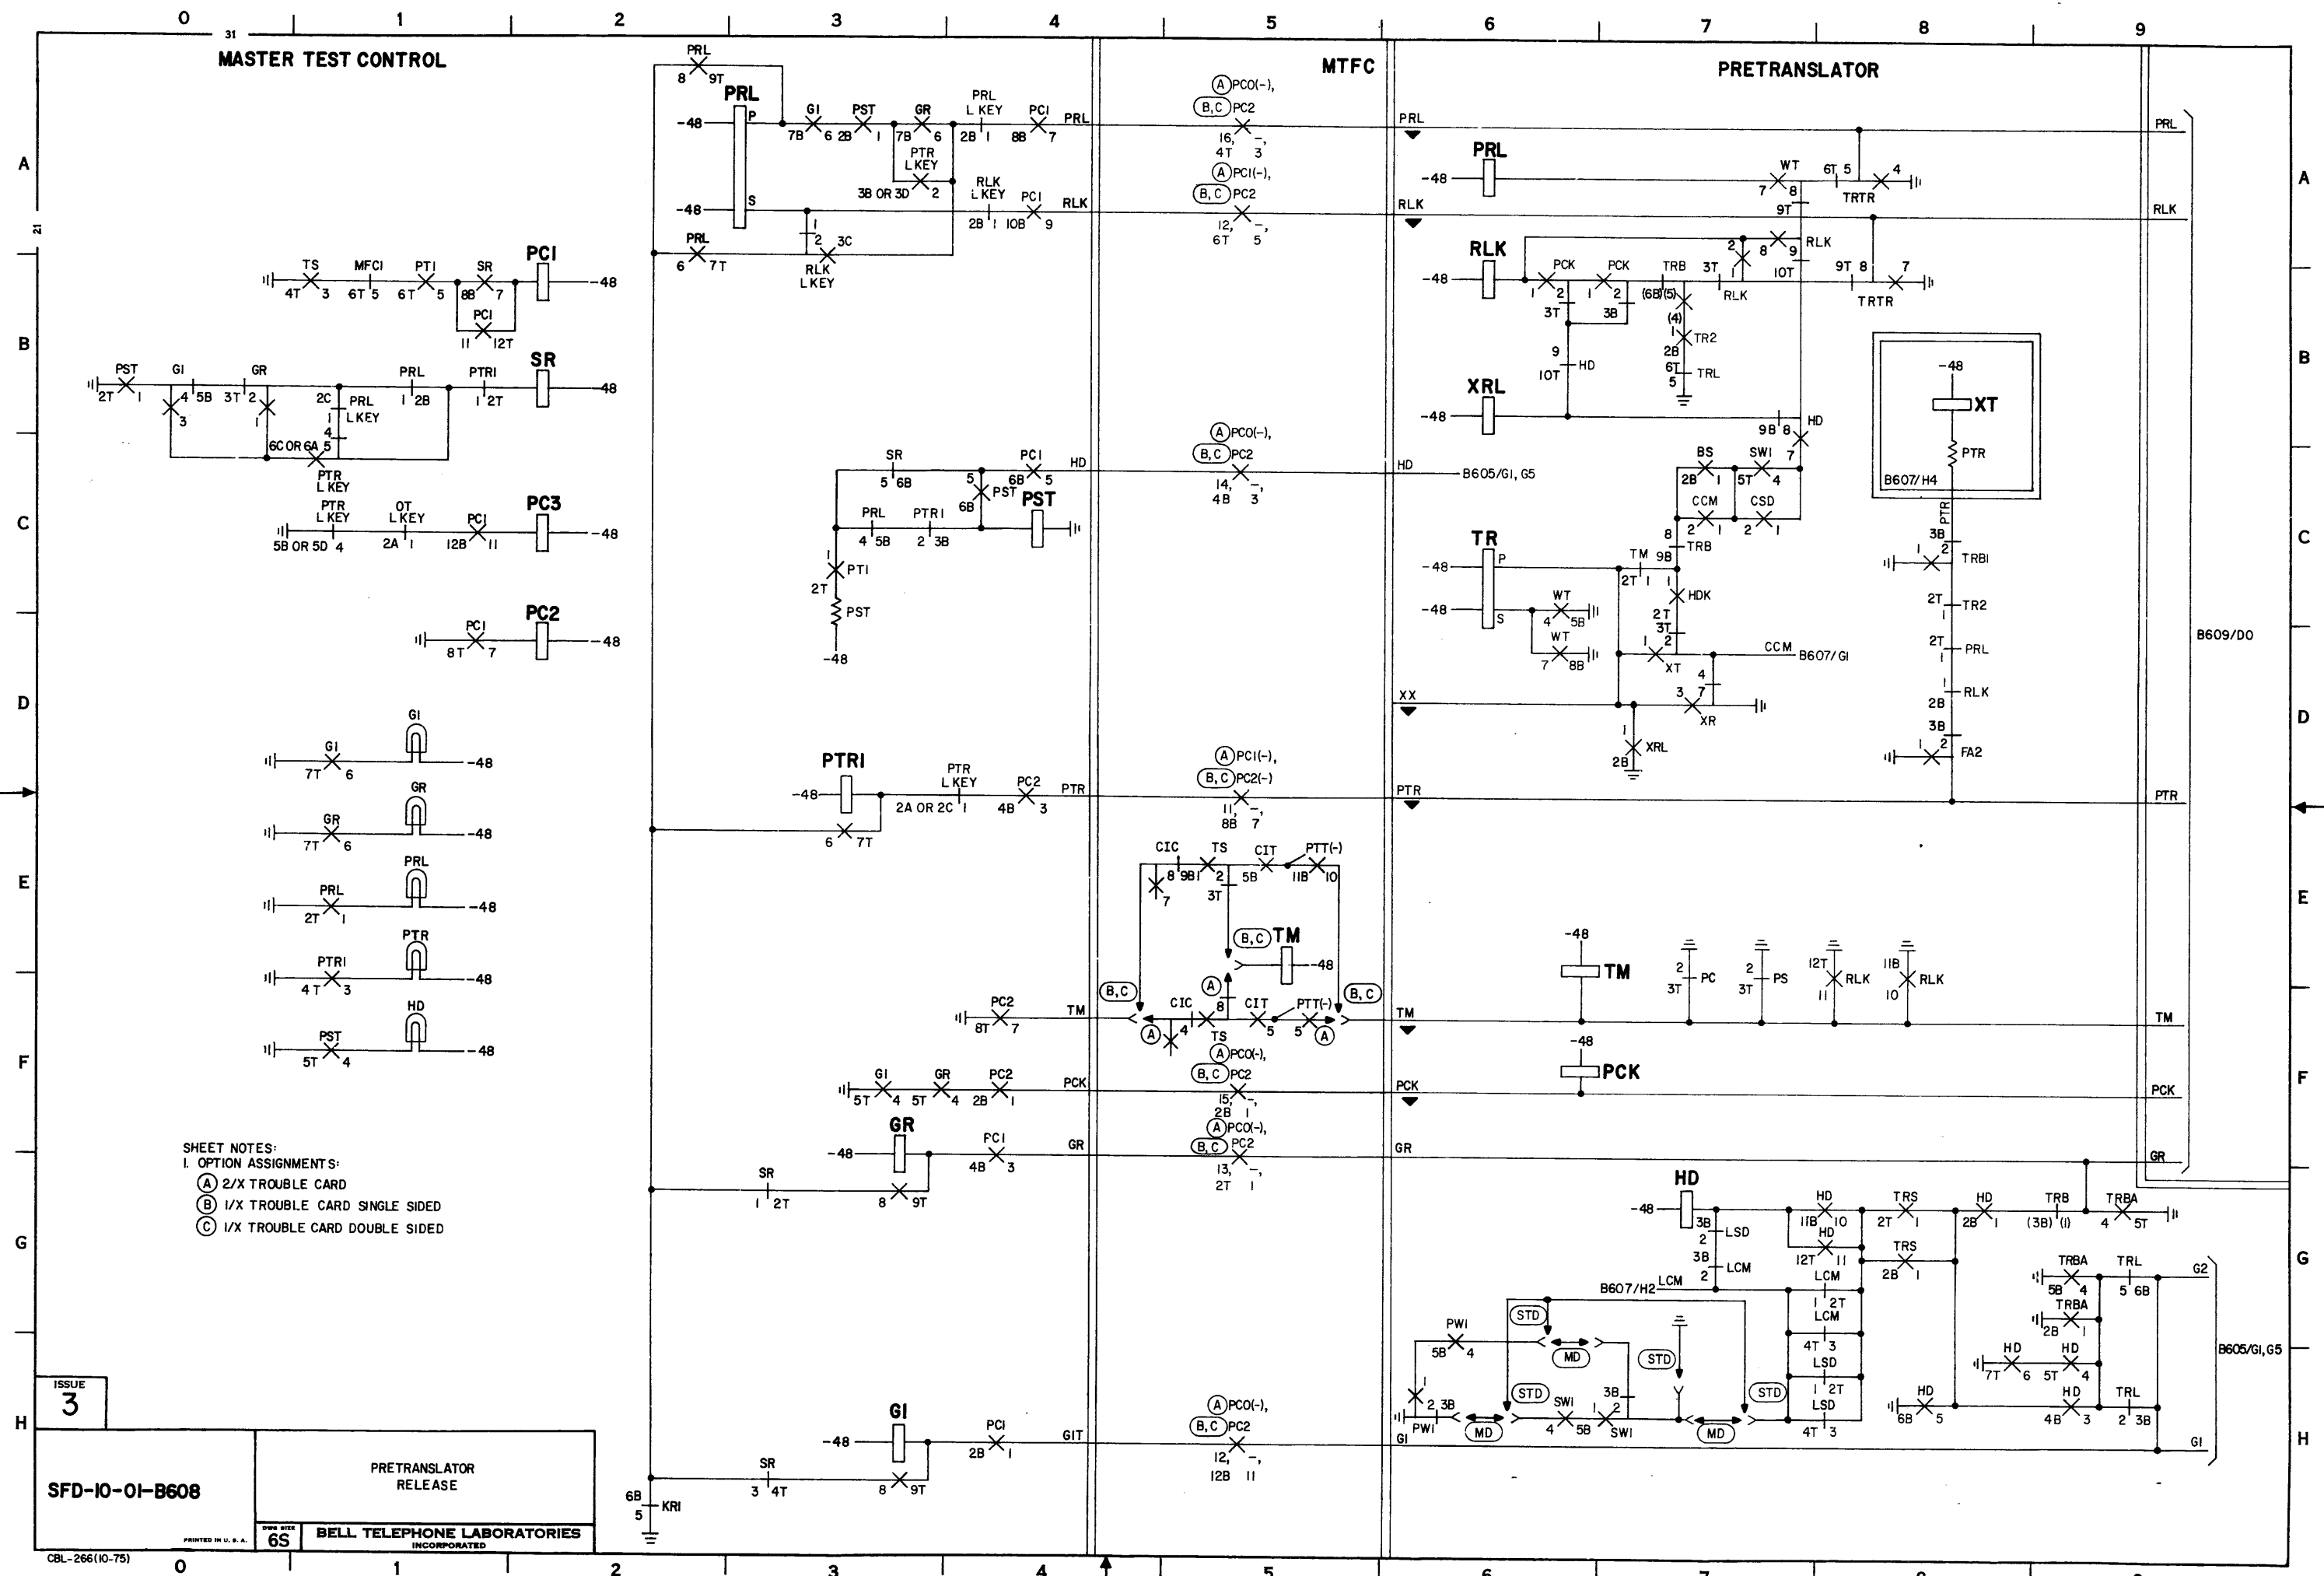


C. DIGIT		CROSS CONNECT										OR COIN RETURN	REMARKS
		FROM		TO									
				AREA CODE DIALING NOT PROVIDED				AREA CODE DIALING PROVIDED					
				DIGITS EXPECTED				DIGITS EXPECTED					
		3	7	7 OR 8 (STA DELAY)	3	7	7 OR 8 (STA DELAY)	10	10 OR 11 (STA DELAY)				
		W1	-	BSS	BSP	←	WA						
		W2		BSS	BSP	←	WB						
		W3	CMS3 CMP3			CMS3 CMP3						NO YES	VAC CODE
		W4					BSS	BSP					
		W5							CMSC	CMRC			
		W6					BSS	BSP		CMSC	CMRC		
		W7							CMSC	CMRC			
C. DIGIT	NOT PROV	VCR	CMS3 CMP3			CMS3 CMP3						NO YES	VAC CODE
		200 TO 990	CMS3 CMP3			CMS3 CMP3						NO YES	VAC CODE
				BSS	BSP		BSS	BSP		CMSC	CMRC		
		X11	CMS3 CMP3			CMS3 CMP3						NO YES	3 DIGIT SERVICE CODE OR VAC CODE
		11X0	CMS3 CMP3			CMS3 CMP3						NO YES	VAC CODE
		11X(2-9)	CMS3 CMP3			CMS3 CMP3						NO YES	3 DIGIT SERVICE CODE OR VAC CODE
				BSS	BSP		BSS	BSP					

2. ASSIGNMENT OF P TERMINALS

TABLE A

A
B
C
D
E
F
G
H

XOX OR XIX CODE HAVING "C" DIGIT			ASSIGN
1, 4, OR 7	2, 5, OR 8	3, 6, OR 9	TO P-TERM.
NO. OF DIGITS TO BE AWAITED			
10	10	10	0
10	10	10 OR 11	1
10	10	3	2
10	10 OR 11	10	3
10	10 OR 11	10 OR 11	4
10	10 OR 11	3	5
10	3	10	6
10	3	10 OR 11	7
10	3	3	8
10 OR 11	10	10	9
10 OR 11	10	10 OR 11	10
10 OR 11	10	3	11
10 OR 11	10 OR 11	10	12
10 OR 11	10 OR 11	10 OR 11	13
10 OR 11	10 OR 11	3	14
10 OR 11	3	10	15
10 OR 11	3	10 OR 11	16
10 OR 11	3	3	17
3	10	10	18
3	10	10 OR 11	19
3	10	3	20
3	10 OR 11	10	21
3	10 OR 11	10 OR 11	22
3	10 OR 11	3	23
3	3	10	24
3	3	10 OR 11	25
3	3	3	26

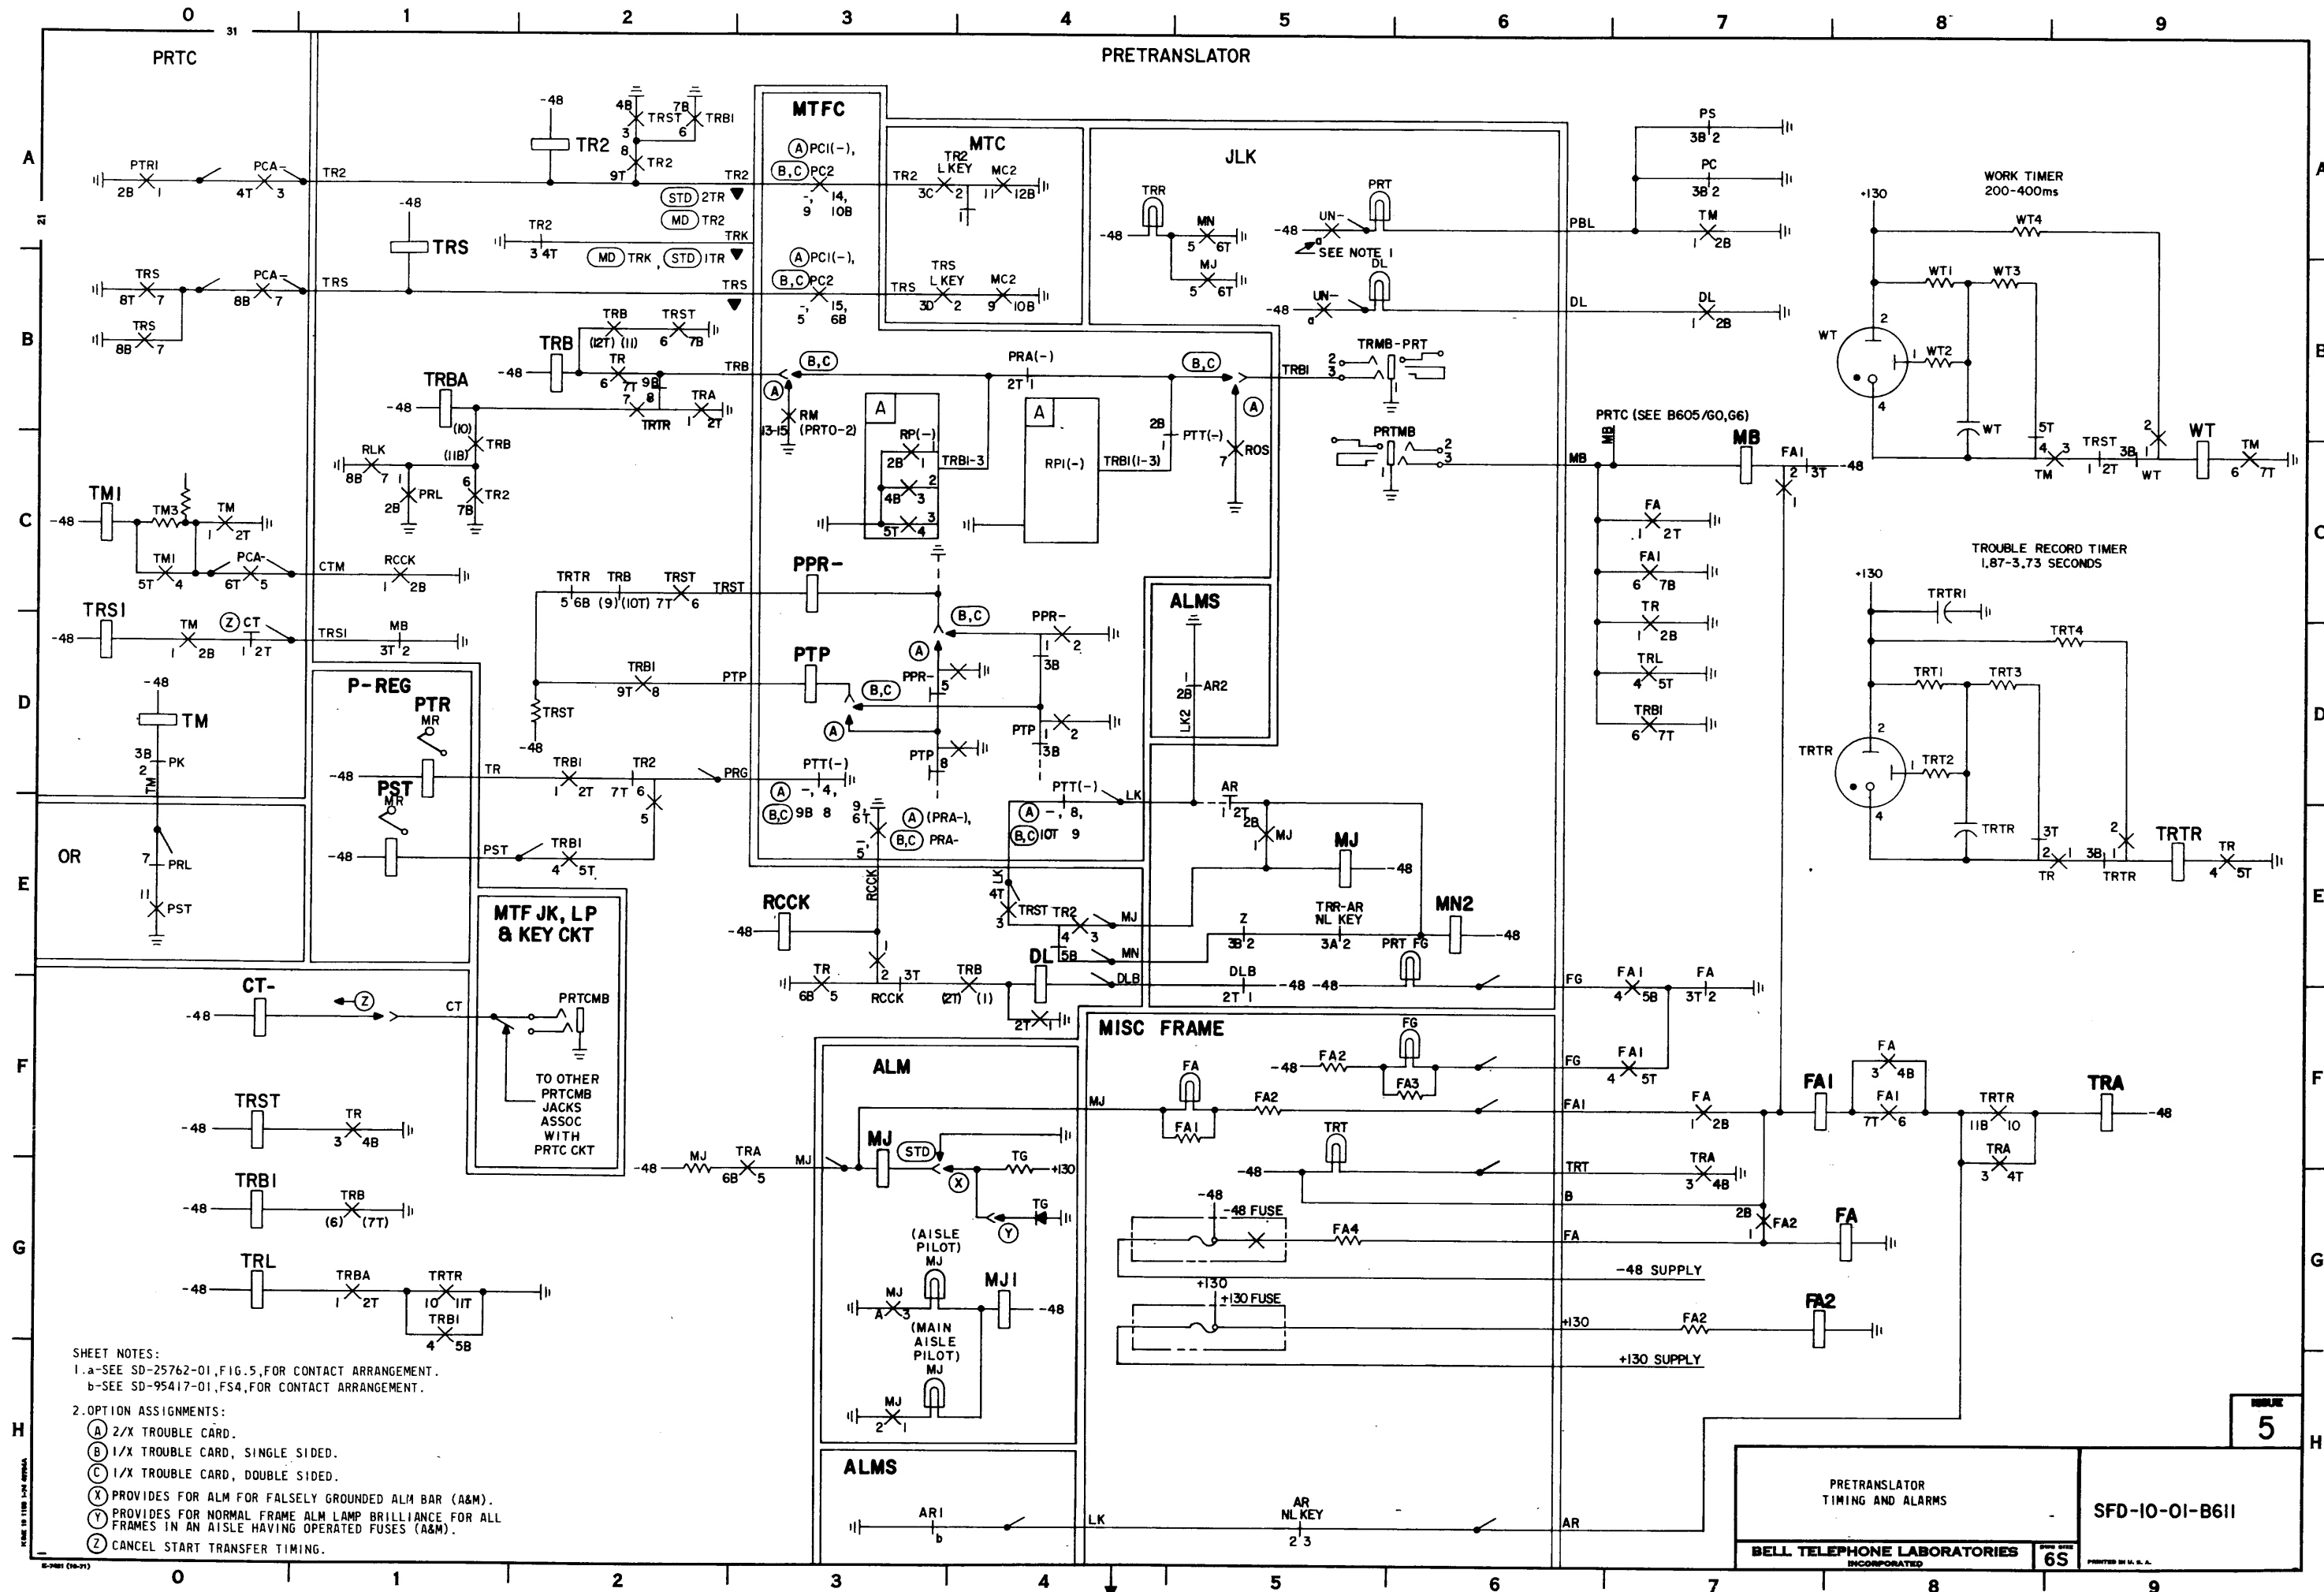

ESTABLISHING DIALING CONNECTION

INDEX	
PAGE NO.	TITLE
B701	PART B7 MAINTENANCE
B702	SIMULATION OF DIAL TONE CALLS WHICH PRODUCE 2/X DOUBLE SIDED TROUBLE RECORD CARDS (E5488)
B703	NO. 5 XBR 2/X DOUBLE SIDED TROUBLE RECORD CARD (E5488) INDICATING DESIGNATIONS WHICH MAY BE PERFORATED ON A DIAL TONE MARKER TROUBLE RECORD CARD
B704	SIMULATION OF DIAL TONE CALLS WHICH PRODUCE 1/X DOUBLE SIDED TROUBLE RECORD CARDS (E4393)
B705	NO. 5 XBR 1/X DOUBLE SIDED TROUBLE RECORD CARD (E4393) INDICATING DESIGNATIONS WHICH MAY BE PERFORATED ON A DIAL TONE MARKER TROUBLE RECORD CARD
B706	SIMULATION OF DIAL TONE CALLS WHICH PRODUCE 1/X SINGLE SIDED TROUBLE RECORD CARDS (E3638)
B707	NO. 5 XBR 1/X SINGLE SIDED TROUBLE RECORD CARD (E3 38) INDICATING DESIGNATIONS WHICH MAY BE PERFORATED ON A DIAL TONE MARKER TROUBLE RECORD CARD
B708	CORRELATION BETWEEN JUNCTOR GROUP, JUNCTOR STEP AND JUNCTOR SEQUENCE SELECTION
B709	SIMULATION OF DIAL TONE CALLS WHICH PRODUCE AN AUTOMATIC TROUBLE ANALYSIS EXCEPTION REPORT
B710	DIAL TONE CLASS OF TEST
B711	DIAL TONE CLASS OF TEST
B712	ORIGINATING REGISTER CLASS OF TEST
B713	ORIGINATING REGISTER CLASS OF TEST
B714	SIMULATION OF PRETRANSLATION CALLS WHICH PRODUCE 2/X DOUBLE SIDED TROUBLE RECORD CARDS (E5488)
B715	NO. 5 XBR 2/X DOUBLE SIDED TROUBLE RECORD CARD (E5488) INDICATING DESIGNATIONS WHICH MAY BE PERFORATED ON A PRETRANSLATION TROUBLE RECORD CARD
B716	SIMULATION OF PRETRANSLATION CALLS WHICH PRODUCE 1/X DOUBLE SIDED TROUBLE RECORD CARD (E4393)
B717	NO. 5 XBR 1/X DOUBLE SIDED TROUBLE RECORD CARD (E4393) INDICATING DESIGNATIONS WHICH MAY BE PERFORATED ON A PRETRANSLATION TROUBLE RECORD CARD
B718	SIMULATION OF PRETRANSLATION CALLS WHICH PRODUCE 1/X SINGLE SIDED TROUBLE RECORD CARD (E3638)
B719	NO. 5 XBR 1/X SINGLE SIDED TROUBLE RECORD CARD (E3638) INDICATING DESIGNATIONS WHICH MAY BE PERFORATED ON A PRETRANSLATION TROUBLE RECORD CARD
B720	SIMULATION OF PRETRANSLATION CALLS WHICH PRODUCE AN AUTOMATIC TROUBLE ANALYSIS EXCEPTION REPORT
B721	PRETRANSLATION CLASS OF TEST

CAUTION!
DUE TO THE SIMPLIFIED NATURE
OF THIS DOCUMENT, INFORMATION
SHOWN MAY NOT BE COMPLETE.

ISSUE
3

PART B7
MAINTENANCE

SFD-10-01-B701

BELL TELEPHONE LABORATORIES
INCORPORATED

6S

PRINTED IN U. S. A.

SFD-10-01-B701

0123456789	
A											A	
B											B	
C											C	
D											D	
E											E	
F											F	
G											G	
H											H	
<table><tr><th colspan="5">DOUBLE SIDED 2/X TROUBLE RECORD CARD (E-5488)</th><th colspan="3">KEY(S) OR SWITCH(ES) USED TO SIMULATE TROUBLE RECORD</th></tr><tr><th colspan="3">FUNCTION</th><th>SEE NOTE</th><th>DESIGNATION PERFORATED</th><th>LOCATION ON CARD</th><th>KEY DESIGNATION</th><th colspan="2">SWITCH</th><th>KEY DESIGNATION</th></tr><tr><th colspan="3">TYPE OF CALL</th><th></th><th></th><th></th><th>DT/OR</th><th>DESIGNATION</th><th>POSITION</th><th></th></tr><tr><td colspan="3" rowspan="3">MARKER</td><td>TENS</td><td>MR DT</td><td>S8,31</td><td></td><td>TSTA</td><td>DT/OR</td><td></td></tr><tr><td>UNITS</td><td>DRT(0,1)</td><td>S8,54,S8,A</td><td rowspan="2">MT(0-11)</td><td></td><td></td><td>MTT1</td></tr><tr><td></td><td>DR(2/5)</td><td>S8,44,50-53</td><td></td><td></td></tr><tr><td rowspan="6">LINE LOCATION</td><td rowspan="2">FRAME</td><td>TENS</td><td>FT-(1/4),FT-(2/4)</td><td>R1,00-03</td><td>FT(0-5)</td><td>FT</td><td>0-5</td><td></td></tr><tr><td>UNITS</td><td>FU-(2/5)</td><td>R1,04-13</td><td>FU(0-9)</td><td>FU</td><td>0-9</td><td></td></tr><tr><td rowspan="2">VERTICAL GROUP</td><td>TENS</td><td>VGT/T,(0/1)</td><td>SA3,20,21</td><td rowspan="2">VG(0-11)</td><td></td><td></td><td>VGT1</td></tr><tr><td>UNITS</td><td>VGT/U,(2/5)</td><td>SA3,22-31</td><td></td><td></td></tr><tr><td rowspan="2">HORIZONTAL GROUP</td><td>TENS</td><td>HGT-(2/5)</td><td>SA3,32-41</td><td>HG(0-9)</td><td>HG</td><td>0-9</td><td></td></tr><tr><td>UNITS</td><td>VFT-(0-4)</td><td>SA3,42-51</td><td>VF(0-4)</td><td>VF</td><td>0-4</td><td></td></tr><tr><td rowspan="4">CLASS OF SERVICE</td><td rowspan="2">30,60 OR 100 CLASSES</td><td>TENS</td><td>CS/T-(2/5)</td><td>SA2,8,00-03</td><td>CST(0-9)</td><td>CST</td><td>0-9</td><td></td></tr><tr><td>UNITS</td><td>CS/U-(2/5)</td><td>SA2,04,10-13</td><td>CSU(0-9)</td><td>CSU</td><td>0-9</td><td></td></tr><tr><td rowspan="2">30 OR 60 CLASSES</td><td>0-29</td><td>CGA</td><td>SA2,24</td><td></td><td></td><td></td><td></td></tr><tr><td>30-59</td><td>CGB</td><td>SA2,30</td><td>CGB</td><td></td><td></td><td></td></tr><tr><td rowspan="3">RATE TREATMENT</td><td>TENS 0</td><td>CGA</td><td>SA2,24</td><td>CSGA</td><td></td><td></td><td></td></tr><tr><td>TENS 1</td><td>CGB</td><td>SA2,30</td><td>CSGB</td><td></td><td></td><td></td></tr><tr><td>UNITS</td><td>RTE-(2/5)</td><td>SA2,14,20-23</td><td>CRU(0-9)</td><td>CRU</td><td>0-9</td><td></td></tr><tr><td rowspan="2">TRUNK LINK</td><td rowspan="2">FRAME</td><td>TENS</td><td>FS/T-(1/3)</td><td>SA0,21-23</td><td>FG(0-2)</td><td></td><td></td><td>FG(0-2)</td></tr><tr><td>UNITS</td><td>FS/U-(2/5)</td><td>SA0,24,30-33</td><td>FS(0-9)</td><td>FS</td><td>0-9</td><td></td></tr><tr><td colspan="3"></td><td>3</td><td></td><td></td><td>FS OR NTFS</td><td></td><td></td><td>FS OR NTFS</td></tr><tr><td rowspan="3">TRUNK (ORIGINATING REGISTER)</td><td>TENS</td><td>TS/T-(0)</td><td>SA0,34</td><td></td><td></td><td></td><td></td><td></td><td></td></tr><tr><td>UNITS</td><td>TS/U-(2/5)</td><td>SA0,41-44,50</td><td>TS(0-9)</td><td>TSU</td><td>0-9</td><td></td><td></td></tr><tr><td>3</td><td></td><td></td><td>TS OR NTTS</td><td></td><td></td><td>TS OR NTTS</td></tr><tr><td rowspan="4">LINE SERVED BY LINE LINK</td><td>MIXED LINK FRAME</td><td>2</td><td>MLF</td><td>S6,53</td><td>MLF</td><td></td><td>MLF</td><td></td><td></td></tr><tr><td>DIAL PULSE</td><td></td><td>D,TG/T(0),TG/U(4,7)</td><td>S6,54,SA0,04,14,20</td><td></td><td></td><td>DP</td><td></td><td></td></tr><tr><td>TOUCH TONE</td><td></td><td>MF,TG/T(0),TG/U(0,1)</td><td>S6,A,SA0,04,11,12</td><td>MF</td><td></td><td>MF</td><td></td><td></td></tr><tr><td>MORE THAN 2 REG GROUPS</td><td>5</td><td>TG/T(0),TG/U-(2/5)</td><td>SA0,04,11-14,20</td><td>RT(0-3)</td><td>CH</td><td>0-9</td><td></td><td></td></tr><tr><td>CHANNEL</td><td></td><td></td><td>CH-(2/5)</td><td>RA7,24,30-33</td><td>CH(0-9)</td><td></td><td></td><td></td><td></td></tr><tr><td>JUNCTOR STEP</td><td></td><td></td><td>STP1/STP2</td><td>RA8,52,53</td><td>STP1/STP2</td><td></td><td></td><td></td><td>STP1/STP2</td></tr><tr><td>JUNCTOR GROUP</td><td></td><td>4</td><td>JG(0-4)</td><td>RA7,44,50-53</td><td>JSQ(0-5)</td><td>JSQ</td><td>0-5</td><td></td><td></td></tr><tr><td>OBSERVED CALL</td><td></td><td></td><td>OBS</td><td>R6,52</td><td>OBS</td><td></td><td></td><td></td><td>OBS</td></tr></table>												DOUBLE SIDED 2/X TROUBLE RECORD CARD (E-5488)					KEY(S) OR SWITCH(ES) USED TO SIMULATE TROUBLE RECORD			FUNCTION			SEE NOTE	DESIGNATION PERFORATED	LOCATION ON CARD	KEY DESIGNATION	SWITCH		KEY DESIGNATION	TYPE OF CALL						DT/OR	DESIGNATION	POSITION		MARKER			TENS	MR DT	S8,31		TSTA	DT/OR		UNITS	DRT(0,1)	S8,54,S8,A	MT(0-11)			MTT1		DR(2/5)	S8,44,50-53			LINE LOCATION	FRAME	TENS	FT-(1/4),FT-(2/4)	R1,00-03	FT(0-5)	FT	0-5		UNITS	FU-(2/5)	R1,04-13	FU(0-9)	FU	0-9		VERTICAL GROUP	TENS	VGT/T,(0/1)	SA3,20,21	VG(0-11)			VGT1	UNITS	VGT/U,(2/5)	SA3,22-31			HORIZONTAL GROUP	TENS	HGT-(2/5)	SA3,32-41	HG(0-9)	HG	0-9		UNITS	VFT-(0-4)	SA3,42-51	VF(0-4)	VF	0-4		CLASS OF SERVICE	30,60 OR 100 CLASSES	TENS	CS/T-(2/5)	SA2,8,00-03	CST(0-9)	CST	0-9		UNITS	CS/U-(2/5)	SA2,04,10-13	CSU(0-9)	CSU	0-9		30 OR 60 CLASSES	0-29	CGA	SA2,24					30-59	CGB	SA2,30	CGB				RATE TREATMENT	TENS 0	CGA	SA2,24	CSGA				TENS 1	CGB	SA2,30	CSGB				UNITS	RTE-(2/5)	SA2,14,20-23	CRU(0-9)	CRU	0-9		TRUNK LINK	FRAME	TENS	FS/T-(1/3)	SA0,21-23	FG(0-2)			FG(0-2)	UNITS	FS/U-(2/5)	SA0,24,30-33	FS(0-9)	FS	0-9					3			FS OR NTFS			FS OR NTFS	TRUNK (ORIGINATING REGISTER)	TENS	TS/T-(0)	SA0,34							UNITS	TS/U-(2/5)	SA0,41-44,50	TS(0-9)	TSU	0-9			3			TS OR NTTS			TS OR NTTS	LINE SERVED BY LINE LINK	MIXED LINK FRAME	2	MLF	S6,53	MLF		MLF			DIAL PULSE		D,TG/T(0),TG/U(4,7)	S6,54,SA0,04,14,20			DP			TOUCH TONE		MF,TG/T(0),TG/U(0,1)	S6,A,SA0,04,11,12	MF		MF			MORE THAN 2 REG GROUPS	5	TG/T(0),TG/U-(2/5)	SA0,04,11-14,20	RT(0-3)	CH	0-9			CHANNEL			CH-(2/5)	RA7,24,30-33	CH(0-9)					JUNCTOR STEP			STP1/STP2	RA8,52,53	STP1/STP2				STP1/STP2	JUNCTOR GROUP		4	JG(0-4)	RA7,44,50-53	JSQ(0-5)	JSQ	0-5			OBSERVED CALL			OBS	R6,52	OBS				OBS
DOUBLE SIDED 2/X TROUBLE RECORD CARD (E-5488)					KEY(S) OR SWITCH(ES) USED TO SIMULATE TROUBLE RECORD	
FUNCTION			SEE NOTE	DESIGNATION PERFORATED	LOCATION ON CARD	KEY DESIGNATION	SWITCH		KEY DESIGNATION	
TYPE OF CALL						DT/OR	DESIGNATION	POSITION	
MARKER			TENS	MR DT	S8,31		TSTA	DT/OR	
			UNITS	DRT(0,1)	S8,54,S8,A	MT(0-11)			MTT1	
				DR(2/5)	S8,44,50-53	
LINE LOCATION	FRAME	TENS	FT-(1/4),FT-(2/4)	R1,00-03	FT(0-5)	FT	0-5	
		UNITS	FU-(2/5)	R1,04-13	FU(0-9)	FU	0-9	
	VERTICAL GROUP	TENS	VGT/T,(0/1)	SA3,20,21	VG(0-11)			VGT1	
		UNITS	VGT/U,(2/5)	SA3,22-31	
	HORIZONTAL GROUP	TENS	HGT-(2/5)	SA3,32-41	HG(0-9)	HG	0-9	
		UNITS	VFT-(0-4)	SA3,42-51	VF(0-4)	VF	0-4	
CLASS OF SERVICE	30,60 OR 100 CLASSES	TENS	CS/T-(2/5)	SA2,8,00-03	CST(0-9)	CST	0-9	
		UNITS	CS/U-(2/5)	SA2,04,10-13	CSU(0-9)	CSU	0-9	
	30 OR 60 CLASSES	0-29	CGA	SA2,24	
		30-59	CGB	SA2,30	CGB	
RATE TREATMENT	TENS 0	CGA	SA2,24	CSGA	
	TENS 1	CGB	SA2,30	CSGB	
	UNITS	RTE-(2/5)	SA2,14,20-23	CRU(0-9)	CRU	0-9	
TRUNK LINK	FRAME	TENS	FS/T-(1/3)	SA0,21-23	FG(0-2)			FG(0-2)	
		UNITS	FS/U-(2/5)	SA0,24,30-33	FS(0-9)	FS	0-9	
			3			FS OR NTFS			FS OR NTFS	
TRUNK (ORIGINATING REGISTER)	TENS	TS/T-(0)	SA0,34	
	UNITS	TS/U-(2/5)	SA0,41-44,50	TS(0-9)	TSU	0-9	
	3			TS OR NTTS			TS OR NTTS	
LINE SERVED BY LINE LINK	MIXED LINK FRAME	2	MLF	S6,53	MLF		MLF	
	DIAL PULSE		D,TG/T(0),TG/U(4,7)	S6,54,SA0,04,14,20			DP	
	TOUCH TONE		MF,TG/T(0),TG/U(0,1)	S6,A,SA0,04,11,12	MF		MF	
	MORE THAN 2 REG GROUPS	5	TG/T(0),TG/U-(2/5)	SA0,04,11-14,20	RT(0-3)	CH	0-9	
CHANNEL			CH-(2/5)	RA7,24,30-33	CH(0-9)	
JUNCTOR STEP			STP1/STP2	RA8,52,53	STP1/STP2				STP1/STP2	
JUNCTOR GROUP		4	JG(0-4)	RA7,44,50-53	JSQ(0-5)	JSQ	0-5	
OBSERVED CALL			OBS	R6,52	OBS				OBS	
<table><tr><td>ISSUE 3</td><td colspan="10">SIMULATION OF DIAL TONE CALLS WHICH PRODUCE 2/X DOUBLE SIDED TROUBLE RECORD CARDS (E5488)</td></tr><tr><td>SFD-10-01-B702</td><td colspan="10">BELL TELEPHONE LABORATORIES INCORPORATED</td></tr><tr><td>CBL-266(10-75)</td><td colspan="10"></td></tr></table>												ISSUE 3	SIMULATION OF DIAL TONE CALLS WHICH PRODUCE 2/X DOUBLE SIDED TROUBLE RECORD CARDS (E5488)										SFD-10-01-B702	BELL TELEPHONE LABORATORIES INCORPORATED										CBL-266(10-75)	
ISSUE 3	SIMULATION OF DIAL TONE CALLS WHICH PRODUCE 2/X DOUBLE SIDED TROUBLE RECORD CARDS (E5488)	
SFD-10-01-B702	BELL TELEPHONE LABORATORIES INCORPORATED	
CBL-266(10-75)	
0123456789	

- SHEET NOTES:
- 1A. GENERALLY, CLASS OF SERVICE KEY SHOULD NOT BE OPERATED ON DIAL TONE CLASS OF TEST. THIS PERMITS THE MARKER TO OBTAIN CLASS OF SERVICE DIRECTLY FROM THE LINE LINK CROSS CONNECTIONS ASSOCIATED WITH THE LINE LOCATION SETUP. USE OF CLASS OF SERVICE KEYS PERMITS SIMULATION OF ANY CLASS OF SERVICE FOR ANY LINE LOCATION BUT DOES NOT USE THE LINE LINK CROSS CONNECTIONS.
 - 1B. WHEN 60 CLASSES OF SERVICE ARE PROVIDED, THE CA AND CB CROSS CONNECTIONS OF THE LINE LINK FRAME CANNOT BE CHECKED ON DIAL TONE CLASS OF TEST.
 2. WHEN OPTION (B) IS PROVIDED ON BIOS, IT CANNOT DEFINITELY BE DETERMINED FROM THE CARD WHICH OF THE KEY OR SWITCH POSITIONS MLF, RT-(0-3), OR VP-(0-2) SHOULD BE USED. OFFICE RECORDS FOR THE PARTICULAR LINE LOCATION SHOULD BE CONSULTED.
 3. USE FS AND TS RATHER THAN NTFS AND NTTS KEYS UNLESS REGISTER TO BE SELECTED IS MADE BUSY.
 4. CONSULT JUNCTOR SEQUENCE TABLE ON B708 FOR SETTING OF JSQ KEY OF SWITCH FOR PARTICULAR JG- AND STP- DESIGNATIONS PERFORATED.
 5. REGISTER GROUPS 2-5.

SFD-10-01-B702

DIAL TONE CALL
2/X DOUBLE SIDED TROUBLE CARD

00 04 10 14 20 24 30 34 40 44 50 54 A										B 00 04 10 14 20 24 30 34 40 44 50 54										MONTH YEAR	
E-5488 (11-71F)										HMS										OFFICE	
TROUBLE INDICATION										TROUBLE LOCATION										SA	
TROUBLE FOUND OR ACTION TAKEN										TROUBLE FOUND OR ACTION TAKEN										RA	
CLRD BY										CLRD BY										PERFORATOR	
TIME RECD										TIME RECD										EX	
DATE										DATE										0 1 2	
CLASS REPORT										CLASS REPORT										0 1 2	
TROUBLE CODE										TROUBLE CODE										0 1 2	
TICKET NO.										TICKET NO.										0 1 2	
FOR DESCRIPTION SEE CD-27718-01										FOR DESCRIPTION SEE CD-27718-01										0 1 2	

- MISCELLANEOUS
- INPUT TO MARKER
- CIRCUITS OR PATHS USED
- MARKER OUTPUT TO ORIGINATING REGISTER
- PROGRESS AND TROUBLE INDICATIONS
- DESIGNATIONS WHICH MAY BE PERFORATED UNDER SPECIAL CONDITIONS

DIAL TONE CALL
1/X DOUBLE SIDED TROUBLE CARD

[illegible]

	MISCELLANEOUS
	INPUT TO MARKER
	CIRCUITS OR PATHS USED
	MARKER OUTPUT TO ORIGINATING REGISTER
	PROGRESS AND TROUBLE INDICATIONS
	DESIGNATIONS WHICH MAY BE PERFORATED UNDER SPECIAL CONDITIONS

A
B
C
D
E
F
G
H

A
B
C
D
E
F
G
H

SINGLE SIDED 1/X TROUBLE RECORD CARD (E3638)					KEY(S) OR SWITCH(ES) USED TO SIMULATE TROUBLE RECORD					
FUNCTION			SEE NOTE	DESIGNATION PERFORMED	LOCATION ON CARD	KEY DESIGNATION	SWITCH		KEY DESIGNATION	
TYPE OF CALL						DT/OR	DESIGNATION	POSITION		
MARKER		TENS 0	6	MKR	S8,15	MT(0-11)				
		TENS 1		DRT0	S7,19					
		UNITS		DRT1	S7,20					
				DR(0-9)	S8,19-28					
LINE LOCATION	FRAME	TENS		FT-(1/4),FT-(2/4)	R1,0-3	FT(0-3)		0-9	MTU	
		UNITS		FU-(2/5)	R1,4-8	FU(0-9)				
	VERTICAL GROUP	TENS		VGT(0-11)	S3,30-41	VG(0-11)		0-9		VGT1
		UNITS		HGT(0-9)	S3,45-54	HG(0-9)				
	HORIZONTAL GROUP			VFT(0-4)	S3,55-59	VF(0-4)		0-4		
		VERTICAL FILE								
CLASS OF SERVICE	30,60 OR 100 CLASSES	TENS	1A	CS(0-29)	S2,30-59	CST(0-9)		0-9	CST	
		UNITS				CSU(0-9)				
	30 OR 60 CLASSES	0-29	1B	CGB	S3,42			0-9		CGB
		30-59								
TRUNK LINK	FRAME	TENS		FS(0-19)	S1,30-49	FG(0-1)		0-9	FG(0-1)	
		UNITS				FS(0-9)				
TRUNK (ORIGINATING REGISTER)		TENS	3	TS(0-9)	S0,30-39	FS OR NTFS			FS OR NTFS	
		UNITS								
						TS(0-9)				
						TS OR NTTS				
LINE SERVED BY LINE LINK	MIXED LINK FRAME	2		MLF	S7,0	MLF			MLF	
	DIAL PULSE			D,TGO	S7,1,R8,30					DP
	TOUCH TONE			MF,TG1	S7,2,R8,31	MF				MF
	MORE THAN 2 REG GROUPS			TG(2-5)	R8,32-35	RT(0-3)				RT(0-3)
CHANNEL				CH(0-9)	R7,50-59	CH(0-9)				
JUNCTOR STEP				STP1/STP2	R5,30,31	STP1/STP2			STP1/STP2	
JUNCTOR GROUP		4		JG(0-4)	R6,40-44	JSQ(0-5)		0-5		
OBSERVED CALL				OBS	S3,8	OBS			OBS	

SHEET NOTES:

- 1A. GENERALLY, CLASS OF SERVICE KEY SHOULD NOT BE OPERATED ON DIAL TONE CLASS OF TEST. THIS PERMITS THE MARKER TO OBTAIN CLASS OF SERVICE DIRECTLY FROM THE LINE LINK CROSS CONNECTIONS ASSOCIATED WITH THE LINE LOCATION SETUP. USE OF CLASS OF SERVICE KEYS PERMITS SIMULATION OF ANY CLASS OF SERVICE FOR ANY LINE LOCATION BUT DOES NOT USE THE LINE LINK CROSS CONNECTIONS.
- 1B. WHEN 60 CLASS OF SERVICE ARE PROVIDED, THE CA AND CB CROSS CONNECTIONS OF THE LINE LINK FRAME CANNOT BE CHECKED ON DIAL TONE CLASS OF TEST.
2. WHEN OPTION (B) IS PROVIDED ON B105, IT CANNOT DEFINITELY BE DETERMINED FROM THE CARD WHICH OF THE KEYS OR SWITCH POSITIONS MLF, RT-(0-3), OR VP-(0-2) SHOULD BE USED. OFFICE RECORDS FOR THE PARTICULAR LINE LOCATION SHOULD BE CONSULTED.
3. USE FS AND TS RATHER THAN NTFS AND NTTS KEYS UNLESS REGISTER TO BE SELECTED IS MADE BUSY.
4. CONSULT JUNCTUR SEQUENCE TABLE ON B708 FOR SETTING OF JSQ KEY OR SWITCH FOR PARTICULAR JG- AND STP- DESIGNATIONS PERFORMED.
5. REGISTER GROUPS 2-5.
6. OBSERVE DRT0/1 AND DRO-9 AND CONSULT OFFICE RECORDS TO DETERMINE WHETHER RECORD WAS PRODUCED BY A DIAL TONE MARKER.

ISSUE
3

SFD-10-01-B706

SIMULATION OF DIAL TONE CALLS
WHICH PRODUCE 1/X SINGLE SIDED
TROUBLE RECORD CARDS (E3638)

6S

BELL TELEPHONE LABORATORIES
INCORPORATED

DIAL TONE CALL
I/X SINGLE SIDED TROUBLE CARD

0 5 10 15 20 25 29															30 35 40 45 50 55 59														
E-3638 (II-71)																													
NO.5 CROSSBAR SYSTEM TROUBLE RECORDER CARD															TROUBLE INDICATION														
TROUBLE LOCATION															TROUBLE FOUND OR ACTION TAKEN														
CLEARED BY															TIME RECD. DATE														
TIME CLRD.															DATE														
CLASS REPORT															TRBL CODE														
TICKET NO.																													
SEE CD-25805-01 FOR DESCRIPTION																													

MONTH

YEAR

OFFICE

MADE IN U.S.A.

- MISCELLANEOUS
- INPUT TO MARKER
- CIRCUITS OR PATHS USED
- MARKER OUTPUT TO ORIGINATING REGISTER
- PROGRESS AND TROUBLE INDICATIONS
- DESIGNATIONS WHICH MAY BE PERFORATED UNDER SPECIAL CONDITIONS

NO. 5 XBR I/X SINGLE SIDED TROUBLE RECORD
CARD (E3638) INDICATING DESIGNATIONS
WHICH MAY BE PERFORATED ON A DIAL
TONE MARKER TROUBLE RECORD CARD -

BELL TELEPHONE LABORATORIES
INCORPORATED

6S

PRINTED IN U.S.A.

SFD-10-01-B707

0	1	2	3	4	5	6	7	8	9
A									A
B									B
C									C
D									D
E									E
F									F
G									G
H									H

ISSUE
3

SFD-10-01-B708

CORRELATION BETWEEN
JUNCTOR GROUP, JUNCTOR STEP
AND JUNCTOR SEQUENCE SELECTION

PRINTED IN U. S. A.
6S

BELL TELEPHONE LABORATORIES
INCORPORATED

JUNCTOR SUBGROUP SELECTED (JG- DESIGNATION PERFORATED)

NUMBER OF TRUNK LINK FRAMES			JUNCTOR STEP POSITION (STP1 OR STP2)	JUNCTOR SEQUENCE (JSQ-)					
SINGLE	PAIRED	TRIPLED		0	1	2	3	4	5
2	4	6	1 2	JG0 JG3	JG1 JG4	JG2 JG3	JG0 JG4	JG1 JG3	JG2 JG4
2-3	4-6	6-9	1 2	JG0 JG1	JG1 JG2	JG2 JG0	JG0 JG1	JG1 JG2	JG2 JG0
3	6	9	1 2	JG0 JG3	JG1 JG3	JG2 JG3	JG0 JG3	JG1 JG3	JG2 JG3
4	8	12	1 2	JG0 JG2	JG1 JG2	JG0 JG2	JG1 JG2	JG0 JG2	JG1 JG2
5	10	15	1 2	JG0 JG1	JG1 JG0	JG0 JG1	JG1 JG0	JG0 JG1	JG1 JG0
6	12	18	1 2	JG0 JG1	JG0 ** JG1/2	* JG0/1 ** JG0/1	JG0 ** JG1/2	JG0 JG1	** JG0/1 ** JG0/2
7	14	21	1 2	JG0 JG1	JG0 ** JG1/2	JG0 JG1	JG0 ** JG1/2	JG0 JG1	** JG0/1 ** JG0/2
8	16	24	1 2	JG0 JG1	JG0 JG1	JG0 JG1	JG0 JG1	JG0 JG1	JG0 JG1
9	18	27	1 2	JG0 JG1	JG0 JG1	JG0 JG1	JG0 JG1	JG0 JG1	JG0 JG1
10	20	30	1	JG0	JG0	JG0	JG0	JG0	JG0

* JG0 DESIGNATION PERFORATED IF THREE JUNCTOR SUBGROUPS EXIST BETWEEN LINE LINK AND TRUNK LINK FRAMES.
JG1 DESIGNATION PERFORATED IF TWO JUNCTOR SUBGROUPS EXIST BETWEEN LINE LINK AND TRUNK LINK FRAMES.

** LOWER-NUMBERED JG- DESIGNATION PERFORATED IF TWO JUNCTOR SUBGROUPS EXIST BETWEEN LINE LINK AND TRUNK LINK FRAMES.
HIGHER-NUMBERED JG- DESIGNATION PERFORATED IF THREE JUNCTOR SUBGROUPS EXIST BETWEEN LINE LINK AND TRUNK LINK FRAMES.

0

1

2

3

4

5

6

7

8


9

SFD-10-01-B708

A
B
C
D
E
F
G
H

AUTOMATIC TROUBLE ANALYSIS EXCEPTION REPORT					KEY(S) OR SWITCH(ES) USED TO SIMULATE TROUBLE RECORD				
FUNCTION			SEE NOTE	TTY OUTPUT	KEY DESIGNATION	SWITCH		KEY DESIGNATION	
						DESIGNATION	POSITION		
TYPE OF CALL					DT/OR	TSTA	DT/OR		
MARKER				MKR DTM	MT(0-11)				
			TENS	6		MKR.XX			MTTI
			UNITS						
LINE LOCATION	FRAME	TENS		FT.X	FT(0-5)	MTU	0-9		
		UNITS		FU.X	FU(0-9)	FT	0-5		
	VERTICAL GROUP	TENS		VG.XX	VG(0-11)	FU	0-9		
		UNITS						VGTI	
	HORIZONTAL GROUP			HG.X	HG(0-9)	VGU	0-9		
	VERTICAL FILE			VF.X	VF(0-4)	HG	0-9		
						VF	0-4		
CLASS OF SERVICE	30,60 OR 100 CLASSES	TENS	1A	CS.XX	CST(0-9)	CST	0-9		
		UNITS			CSU(0-9)	CSU	0-9		
	30 OR 60 CLASSES	0-29	1B	CGA					CGB
		30-59		CGB	CGB		CSGA		
RATE TREATMENT		TENS 0		CGA	CSGA			CSGB	
		TENS 1		CGB	CSGB				
		UNITS		RTE.X/CS.XX	CRU(0-9)	CRU	0-9		
TRUNK LINK	FRAME	TENS	3	FS.XX	FG(0-2)			FG(0-2)	
		UNITS			FS(0-9)	FS	0-9		
					FS OR NTFS			FS OR NTFS	
TRUNK (ORIGINATING REGISTER)		TENS		TS.XX					
		UNITS			TS(0-9)	TSU	0-9		
					TS OR NTTS			TS OR NTTS	
LINE SERVED BY LINE LINK	MIXED LINK FRAME	2		MLF	MLF	RG	MLF		
	DIAL PULSE			D,TG.0			DP		
	TOUCH TONE			MF,TG.1	MF		MF		
	MORE THAN 2 REG GROUPS	5		TG.2-5	RT(0-3)		RT(0-3)		
CHANNEL				CH.X	CH(0-9)	CH	0-9		
JUNCTOR STEP				STP1/STP2	STP1/STP2			STP1/STP2	
JUNCTOR GROUP			4	JG.X	JSQ(0-5)	JSQ	0-5		
OBSERVED CALL				OBS	OBS			OBS	

- SHEET NOTES:
- 1A. GENERALLY, CLASS OF SERVICE KEY SHOULD NOT BE OPERATED ON DIAL TONE CLASS OF TEST. THIS PERMITS THE MARKER TO OBTAIN CLASS OF SERVICE DIRECTLY FROM THE LINE LINK CROSS CONNECTIONS ASSOCIATED WITH THE LINE LOCATION SETUP. USE OF CLASS OF SERVICE KEYS PERMITS SIMULATION OF ANY CLASS OF SERVICE FOR ANY LINE LOCATION BUT DOES NOT USE THE LINE LINK CROSS CONNECTIONS.
 - 1B. WHEN 60 CLASSES OF SERVICE ARE PROVIDED, THE CA AND CB CROSS CONNECTIONS OF THE LINE LINK FRAME CANNOT BE CHECKED ON DIAL TONE CLASS OF TEST.
 - 2. WHEN OPTION (B) IS PROVIDED ON BIOS, IT CANNOT DEFINITELY BE DETERMINED FROM THE REPORT WHICH OF THE KEY OR SWITCH POSITIONS MLF, RT-(0-3), OR VP-(0-2) SHOULD BE USED, OFFICE RECORDS FOR THE PARTICULAR LINE LOCATION SHOULD BE CONSULTED.
 - 3. USE FS AND TS RATHER THAN NTFS AND NTTS KEYS UNLESS REGISTER TO BE SELECTED IS MADE BUSY.
 - 4. CONSULT JUNCTOR SEQUENCE TABLE ON B708 FOR SETTING OF JSQ KEY OF SWITCH FOR PARTICULAR JG- AND STP- DESIGNATIONS.
 - 5. REGISTER GROUPS 2-5.
 - 6. OBSERVE MKR.XX AND CONSULT OFFICE RECORDS TO DETERMINE WHETHER RECORD WAS PRODUCED BY A DIAL TONE MARKER.

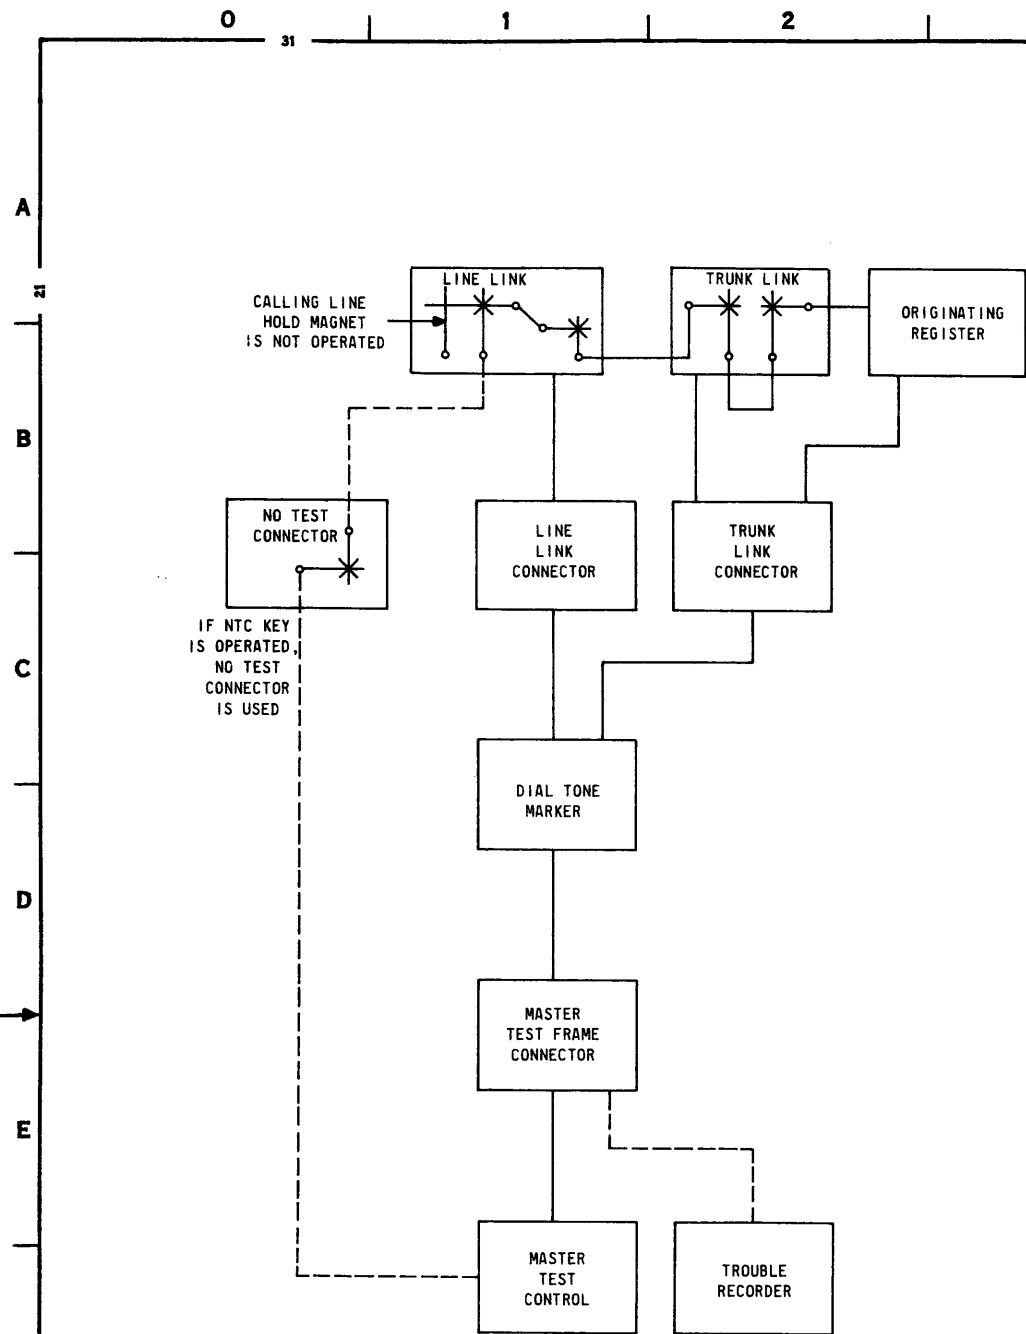

BSP 218-120-501 ISS 7
SD-25800-01 MASTER TEST CONTROL CIRCUIT (MTC)
SD-25918-01 TRUNK TEST CIRCUIT (TTC)
SD-25680-01 AUTOMATIC MONITOR, REGISTER, AND SENDER TEST (AMRST)

SHEET NOTES:

- KEY(S) OR SWITCH(ES) THAT MUST BE OPERATED TO PERFORM THIS CLASS OF TEST.
- KEY(S) OR SWITCH(ES) USED TO SIMULATE TROUBLE RECORD (SEE SFD-B702/B704/B706).
- KEY(S) OR SWITCH(ES) WHICH MAY BE OPERATED TO CAUSE ADDITIONAL ACTIONS OR TEST VARIATIONS FOR THIS PARTICULAR TEST.
- KEY(S) OR SWITCH(ES) LOCATED ON AMRST PANEL.

ISSUE
4

SFD-10-01-B710

DIAL TONE CLASS OF TEST

6S

BELL TELEPHONE LABORATORIES
INCORPORATED

SEE NOTE	FIG. OR OPT	KEY OR SWITCH	FUNCTION
1	67	DT KEY	DIAL TONE CLASS OF TEST SIMULATES SEIZURE OF DTM BY LINE LINK FRAME USING MTC AND MTCF CIRCUIT.
	74	TSTA SW (DT)	
1,2	19,21	MT (0-11) KEY	MARKER TEST DIRECTS THE MTFC TO CONNECT THIS TEST CIRCUIT (MTC) TO THE MARKER CORRESPONDING TO THE NUMBER OPERATED.
	52	MT SW (0-11)	
	81	MTU SW (0-9)	
		MTTI KEY	
1,2	S	FT (0-3) KEY	FRAME TENS OPERATED TO TRANSMIT THE LINE LINK FRAME TENS DIGIT TO THE MARKER.
	T	FT (0-5) KEY	
	78	FT SW (0-5)	
1,2	6,KX	FU (0-9) KEY	FRAME UNITS OPERATED TO TRANSMIT THE LINE LINK FRAME UNITS DIGIT TO THE MARKER.
	6,ZWP, ZWQ	FU SW (0-9)	
1,2	6,KX	VG (0-9) KEY	VERTICAL GROUP OPERATED TO TRANSMIT THE VERTICAL GROUP TO THE MARKER.
	6,ZF	VG (10-13) KEY	
	6,JF	VGU SW (0-9)	
		VGTI KEY	
1,2	6,KX	HG (0-9) KEY	HORIZONTAL GROUP OPERATED TO TRANSMIT THE HORIZONTAL GROUP TO THE MARKER.
	6,JF	HG SW (0-9)	
1,2	6,RD	VF (0-4) KEY	VERTICAL FILE OPERATED TO TRANSMIT THE VERTICAL FILE TO THE MARKER.
	6,JF	VF SW (0-4)	
1,2	G	MF/MLF KEY (OPR/N-OPR)	ORIGINATING REGISTER GROUP WHEN THE LLF SERVES ONLY MULTIFREQUENCY ORIGINATING REGISTERS OPERATE TO MF. IF LLF SERVES BOTH MULTIFREQUENCY AND DIAL PULSE ORIGINATING REGISTERS OPERATE TO MLF.
	124	RG SW (DP/MF/MLF)	
1,2	7,XA, XB,ZG	CST (0-2) KEY	CLASS OF SERVICE TENS CONTROLS THE CLASS-OF-SERVICE TENS DIGIT TRANSMITTED TO THE MARKER.
	7,XB	CST (0-9) KEY	
	7,JF	CST SW (0-9)	
1,2	7,JH, RY	CSU (0-9) KEY	CLASS OF SERVICE UNITS CONTROLS THE CLASS-OF-SERVICE UNITS DIGIT TRANSMITTED TO THE MARKER.
	7,JF	CSU SW (0-9)	
1,2	37, GC,GD	CGB KEY (OPR/N-OPR)	CLASS GROUP B USED WHEN OFFICE HAS A MAXIMUM OF 60 CLASSES OF SERVICE. SELECTS CLASS GROUP A WITH KEY IN NORMAL POSITION.
		NONE	

SEE NOTE	FIG. OR OPT	KEY OR SWITCH	FUNCTION
1,2	7,JI	CRU (0-9) KEY	CUSTOMER RATE TREATMENT UNITS PROVIDE RATE TREATMENT INFORMATION TO MARKER.
	7,JF	CRU SW (0-9)	
		NONE	
1,2	7,ED	CSGA/CSGB KEY	RATE TREATMENT GROUP A AND B CONTROLS THE RATE TREATMENT GROUP INDICATION TO MARKER.
		NONE	
1	I	ST/RL KEY	START AND RELEASE OPERATED TO ST INITIATES A TEST CALL. OPERATED TO RL CAUSES TEST CALL AND ALL ASSOCIATED CIRCUITS TO RELEASE.
2	9	FS/NTFS KEY	FRAME SELECTION/NO TEST FRAME SELECTION PERMITS SELECTION OF A PARTICULAR TRUNK LINK FRAME UNDER CONTROL OF THE FG(0-2) KEYS AND FS(0-9) KEYS OR SWITCH, WITH FS KEY OR WITHOUT NTFS KEY, FIRST TESTING FOR IDLE TRUNKS ON THAT TRUNK LINK FRAME.
2	U	FG (0,1) KEY	TRUNK LINK FRAME GROUP USED IN CONJUNCTION WITH THE FS(0-9) KEYS OR SWITCH WHEN THE FS OR NTFS KEYS ARE OPERATED. INDICATES TENS DIGIT OF TRUNK LINK FRAME NUMBER.
	79	FG (0-2) KEY	
	80	FG (1,2) KEY	
2	U, 79	FS (0-9) KEY	TRUNK LINK FRAME UNITS WITH FS KEY OPERATED, MAKES ALL TRUNK LINK FRAMES EXCEPT THAT CORRESPONDING TO THE OPERATED FS(0-9) ON FG(0-2) KEYS LOOK BUSY.
	80	FS SW (0-9)	
2	9	TS/NTTS KEY	TRUNK SELECTION/NO TEST TRUNK SELECTION MAKES ALL TRUNKS EXCEPT THE ONE CORRESPONDING TO THE OPERATED TS(0-19) KEYS OR SWITCH LOOK BUSY TO THE MARKER AND IF NTTS KEY IS OPERATED, WILL OPERATE THE TST RELAY IN THE TLF WHICH REMOVES THE PLUGGED-BUSY CONDITION FROM ALL TRUNKS ON THAT TRUNK LINK FRAME.
	9,KX	TS (0-19) KEY	
2	9,JF	TSU SW (0-9)	TRUNK SELECTION MAKES ALL TRUNKS EXCEPT ONE CORRESPONDING TO THE OPERATED TS(0-9) KEY LOOK BUSY TO THE MARKER.
		TSTI KEY	
2	10	STP1/STP2 KEY	TRUNK SELECTION UNITS SAME AS (TS0-19) KEY.
2	10, FS, FT	CH (0-9) KEY	JUNCTOR SEQUENCE STEP WITH STP1 KEY OPERATED, ALLOWS MARKER TO MAKE CHANNEL SELECTION IN JUNCTOR GROUP STEP 1, BUT IF NO CHANNEL IS AVAILABLE AND MARKER ADVANCES TO STEP 2, MAKES ALL CHANNELS LOOK BUSY. WITH STP2 KEY OPERATED, MAKES ALL CHANNELS LOOK BUSY IN JUNCTOR GROUP STEP 1, CAUSING MARKER TO ADVANCE TO STEP 2 WHERE IT IS ALLOWED TO MAKE CHANNEL SELECTION.
	10, EA	CH SW (0-9)	
2			CHANNEL BLANKS OUT ALL BUT THE DESIRED CHANNEL.


SFD-10-01-B710

SD-25800-01

XSEE NOTE	FIG. OR OPT	KEY OR SWITCH	FUNCTION
2	9, QE	RA (0-3) KEY	ROUTE ADVANCE ALLOWS THE MARKER TO FIND AN IDLE TRUNK ONLY AFTER IT HAS ROUTE ADVANCED EXACTLY THE NUMBER OF TIMES CORRESPONDING TO KEY OR SWITCH SETTING.
	9, QF	RA SW (0-5)	
	9, IB	RA SW (0-11)	
	9, CG	RAU SW (0-9)	
	9/99, DL	RAT1 KEY	
2	10, KX	JSQ (0-5) KEY	JUNCTOR SEQUENCE RESETS THE JUNCTOR SEQUENCE WALKING RELAYS OF THE MARKER TO A DESIRED WALKING POSITION. REFER TO B708 FOR SETTINGS.
	10, JF	JSQ (0-5) SW	
3	I	REC KEY	RECORD CAUSES MARKER TO REQUEST A TROUBLE RECORD OF THE TEST CALL BEFORE RELEASING.
3	14	NTC KEY	NO TEST CONNECTOR CAUSES THE MARKER TO USE A NO TEST VERTICAL AS THE ORIGINATING LINE FOR THE TEST.
2	50	RT(0-3) KEY	ORIGINATING REGISTER GROUP SIGNALS THE MARKER TO ESTABLISH A CONNECTION TO A PARTICULAR REGISTER GROUP.
	124	RG SW (RT0/RT1/ RT2/RT3/ VPO/VP1/ VP2)	
3	7, WR	HTR/ TC KEY	HEAVY TRAFFIC/TEST CONTINUITY. HTR SIGNALS MARKER TO FUNCTION ON A HEAVY TRAFFIC BASIS. WITH TC KEY OPERATED, APPLIES A POSITIVE POLARITY AS THE DC COMPONENT OF THE CURRENT FLOW TEST OF THE MARKER CONTINUITY FEATURE. KEY NORMAL, APPLIES A NEGATIVE DC COMPONENT.
3	15, ZL	TCT KEY	TEST CONTINUITY TUBE CONTROLS THE TEST APPLIED TO THE MARKER VACUUM TUBES IN THE CONTINUITY TEST FEATURE SO THAT THIS MAY BE LIMITED AS TO RINGING VOLTAGE.
	15, ZM	LGT KEY	
3	15	CON/ RV KEY	CONTINUITY/REVERSE CON KEY OPERATED, APPLIES A LOOP CONTINUITY TEST TO THE MARKER CON TUBE. WITH THE RV KEY OPERATED, TRANSFERS THE CONTINUITY TEST FEATURE FROM THE RING TO THE TIP.
3	129, ZQY, ZQO	OBS KEY	OBSERVED GROUNDS THE OBST LEAD INSTEAD OF NOBT TO SIMULATE AN ORIGINATING REGISTER ON AN OBSERVED CALL.
3	15	FCG KEY	FALSE CROSS AND GROUND APPLIES AN OPERATE TEST TO THE MARKER FCG RELAY.
3	15	LB/ XLH KEY	LINE BUSY/CROSSED LINE HOLD MAGNET WITH LB KEY OPERATED, MAKES ANY LINE APPEAR BUSY TO MARKER BY CAUSING THE LHMT LEAD TO BE GROUNDED UPON RECEIVING A GROUND FROM THE MARKER ON THE HGK LEAD. XLH KEY OPERATED, SHUNTS THE LHM RELAY WITH 3000-OHMS TO SIMULATE A CONDITION SIMILAR TO CROSSED-LINE HOLD MAGNETS
3	I, ZWB, ZWC	TR2/ TRS KEY	SECOND TRIAL/TRANSFER START WITH KEY NORMAL, SIGNALS MARKER TO FUNCTION ON A FIRST TRIAL BASIS. WHEN OPERATED, TR2 KEY SIGNALS MARKER TO FUNCTION ON SECOND TRIAL BASIS. TRS KEY OPERATED, SIGNALS THE MARKER THAT THERE WAS A CONNECTOR START TRANSFER.
3	9	AN KEY	OVERLOAD ANNOUNCEMENT OPERATED WITH RA KEY OR RAU SWITCH AND ENABLES THE DIAL TONE MARKER TO RECYCLE AND SET UP THE CALL TO AN OVERLOAD ANNOUNCEMENT TRUNK.
3	4	P&LO KEY	PREFERENCE AND LOCKOUT TESTS THE PREFERENCE AND LOCKOUT FEATURE OF DTM BY PROVIDING DOUBLE LINE LOCATION INFORMATION.

* SEE SHEET B710 FOR SHEET NOTES

SFD-10-01-B711

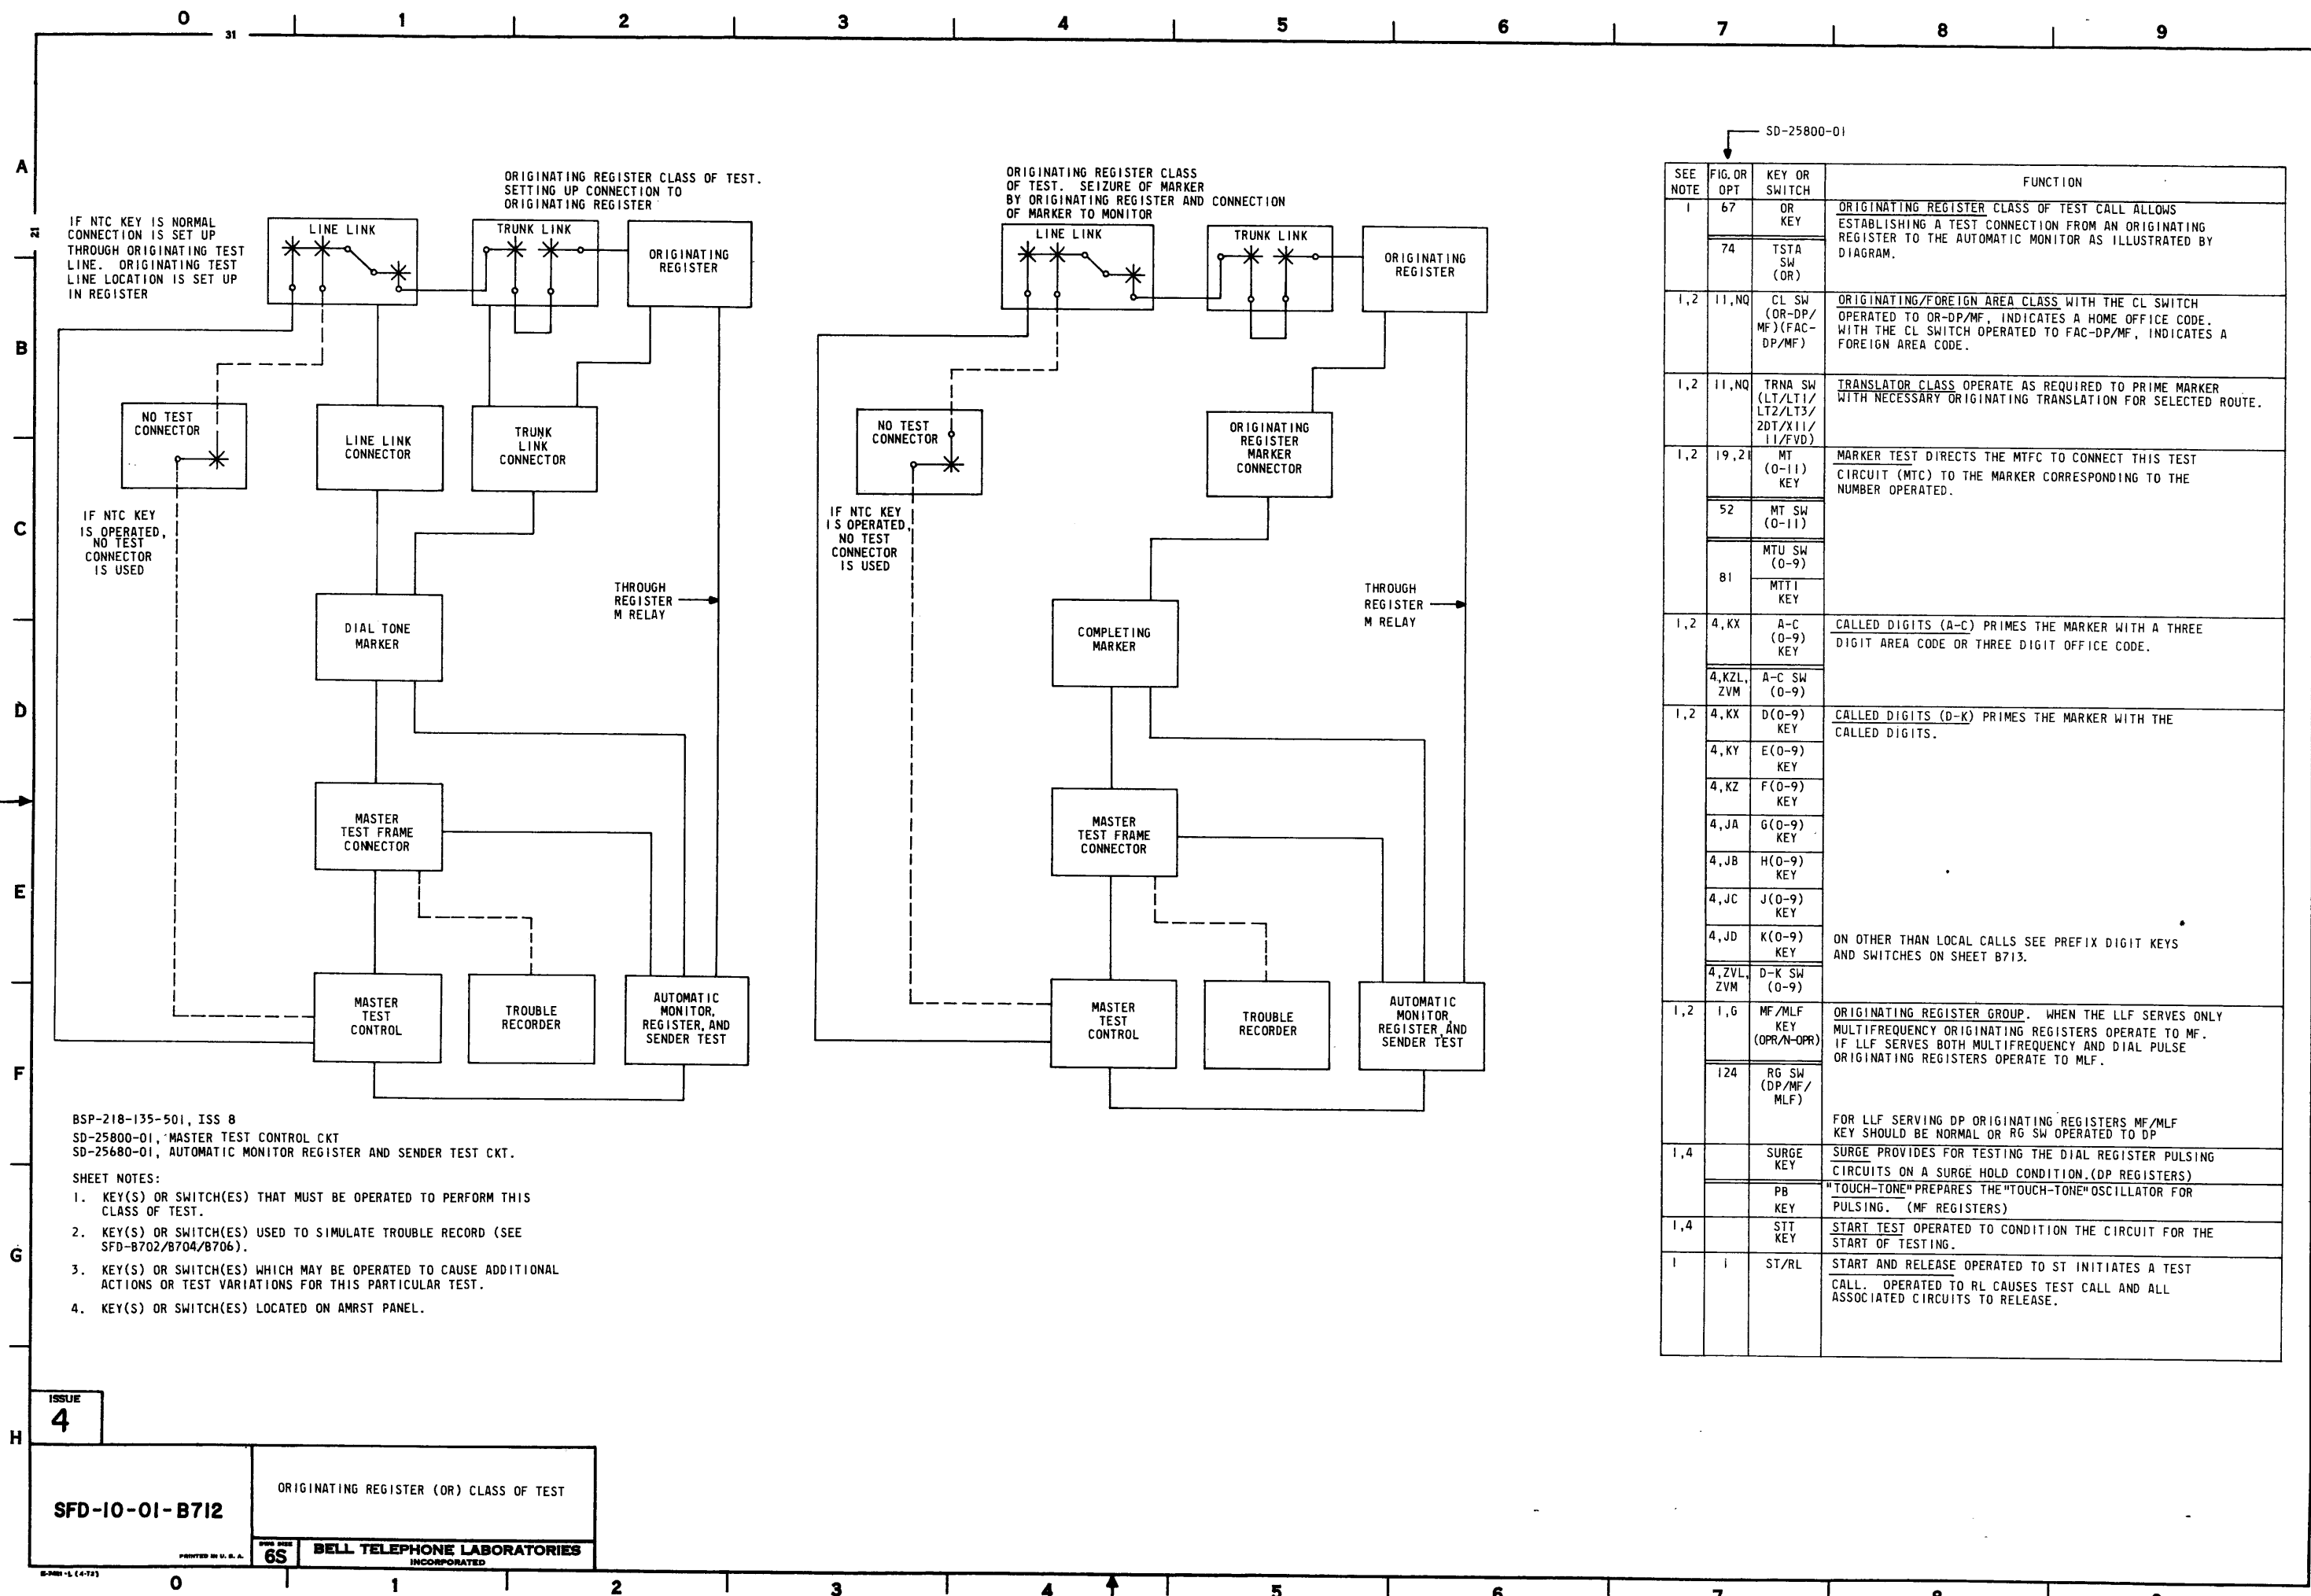

SD-25800-01

SEE NOTE	FIG. OR OPT	KEY OR SWITCH	FUNCTION
1	67	OR KEY	ORIGINATING REGISTER CLASS OF TEST CALL ALLOWS ESTABLISHING A TEST CONNECTION FROM AN ORIGINATING REGISTER TO THE AUTOMATIC MONITOR AS ILLUSTRATED BY DIAGRAM.
	74	TSTA SW (OR)	
1,2	11,NQ	CL SW (OR-DP/MF) (FAC-DP/MF)	ORIGINATING/FOREIGN AREA CLASS WITH THE CL SWITCH OPERATED TO OR-DP/MF, INDICATES A HOME OFFICE CODE. WITH THE CL SWITCH OPERATED TO FAC-DP/MF, INDICATES A FOREIGN AREA CODE.
1,2	11,NQ	TRNA SW (LT/LT1/LT2/LT3/2DT/X11/11/FVD)	TRANSLATOR CLASS OPERATE AS REQUIRED TO PRIME MARKER WITH NECESSARY ORIGINATING TRANSLATION FOR SELECTED ROUTE.
1,2	19,21	MT (0-11) KEY	MARKER TEST DIRECTS THE MTFC TO CONNECT THIS TEST CIRCUIT (MTC) TO THE MARKER CORRESPONDING TO THE NUMBER OPERATED.
	52	MT SW (0-11)	
	81	MTU SW (0-9)	
		MTI KEY	
1,2	4,KX	A-C (0-9) KEY	CALLED DIGITS (A-C) PRIMES THE MARKER WITH A THREE DIGIT AREA CODE OR THREE DIGIT OFFICE CODE.
	4,KZL,ZVM	A-C SW (0-9)	
1,2	4,KX	D(0-9) KEY	CALLED DIGITS (D-K) PRIMES THE MARKER WITH THE CALLED DIGITS.
	4,KY	E(0-9) KEY	
	4,KZ	F(0-9) KEY	
	4,JA	G(0-9) KEY	
	4,JB	H(0-9) KEY	
	4,JC	J(0-9) KEY	
	4,JD	K(0-9) KEY	
	4,ZVL,ZVM	D-K SW (0-9)	ON OTHER THAN LOCAL CALLS SEE PREFIX DIGIT KEYS AND SWITCHES ON SHEET B713.
1,2	1,6	MF/MLF KEY (OPR/N-OPR)	ORIGINATING REGISTER GROUP. WHEN THE LLF SERVES ONLY MULTIFREQUENCY ORIGINATING REGISTERS OPERATE TO MF. IF LLF SERVES BOTH MULTIFREQUENCY AND DIAL PULSE ORIGINATING REGISTERS OPERATE TO MLF.
	124	RG SW (DP/MF/MLF)	FOR LLF SERVING DP ORIGINATING REGISTERS MF/MLF KEY SHOULD BE NORMAL OR RG SW OPERATED TO DP
1,4		SURGE KEY	SURGE PROVIDES FOR TESTING THE DIAL REGISTER PULSING CIRCUITS ON A SURGE HOLD CONDITION.(DP REGISTERS)
		PB KEY	"TOUCH-TONE"PREPARES THE"TOUCH-TONE"OSCILLATOR FOR PULSING. (MF REGISTERS)
1,4		STT KEY	START TEST OPERATED TO CONDITION THE CIRCUIT FOR THE START OF TESTING.
1	1	ST/RL	START AND RELEASE OPERATED TO ST INITIATES A TEST CALL. OPERATED TO RL CAUSES TEST CALL AND ALL ASSOCIATED CIRCUITS TO RELEASE.

BSP-218-135-501, ISS 8
SD-25800-01, MASTER TEST CONTROL CKT
SD-25680-01, AUTOMATIC MONITOR REGISTER AND SENDER TEST CKT.

- SHEET NOTES:
- KEY(S) OR SWITCH(ES) THAT MUST BE OPERATED TO PERFORM THIS CLASS OF TEST.
 - KEY(S) OR SWITCH(ES) USED TO SIMULATE TROUBLE RECORD (SEE SFD-B702/B704/B706).
 - KEY(S) OR SWITCH(ES) WHICH MAY BE OPERATED TO CAUSE ADDITIONAL ACTIONS OR TEST VARIATIONS FOR THIS PARTICULAR TEST.
 - KEY(S) OR SWITCH(ES) LOCATED ON AMRST PANEL.

ISSUE
4

SFD-10-01-B712

ORIGINATING REGISTER (OR) CLASS OF TEST

6S

BELL TELEPHONE LABORATORIES
INCORPORATED

SFD-10-01-B712

XSEE NOTE	FIG. OR OPT	KEY OR SWITCH	FUNCTION
3,4		7PPS MIN KEY	7 PULSES PER SECOND MINIMUM PER CENT BREAK INTERRUPTER.
3,4		7PPS MAX KEY	7 PULSES PER SECOND MAXIMUM PER CENT BREAK INTERRUPTER.
3,4		15PPS MIN KEY	15 PULSES PER SECOND MINIMUM PER CENT BREAK INTERRUPTER.
3,4		15PPS MAX KEY	15 PULSES PER SECOND MAXIMUM PER CENT BREAK INTERRUPTER.
3,4		24PPS MIN KEY	24 PULSES PER SECOND MINIMUM PER CENT BREAK INTERRUPTER.
3,4		24PPS MAX KEY	24 PULSES PER SECOND MAXIMUM PER CENT BREAK INTERRUPTER.
2	9	FS/ NTFS KEY	FRAME SELECTION/NO TEST FRAME SELECTION PERMITS SELECTION OF A PARTICULAR TRUNK LINK FRAME UNDER CONTROL OF THE FG(0-2) KEYS AND FS(0-9) KEYS OR SWITCH, WITH (FS KEY) OR WITHOUT (NTFS KEY), FIRST TESTING FOR IDLE TRUNKS ON THAT TRUNK LINK FRAME.
2	U	FG (0,1) KEY	TRUNK LINK FRAME GROUP USED IN CONJUNCTION WITH THE FS(0-9) KEYS OR SWITCH WHEN THE FS OR NTFS KEYS ARE OPERATED. INDICATES TENS DIGIT OF TRUNK LINK FRAME NUMBER. FOR FRAME GROUP 0, THE FG KEY SHOULD BE IN THE NORMAL POSITION.
	79	FG (0-2) KEY	
	80	FG (1,2) KEY	
2	U, 79	FS (0-9) KEY	TRUNK LINK FRAME UNITS WITH FS KEY OPERATED, MAKES ALL TRUNK LINK FRAMES EXCEPT THAT CORRESPONDING TO THE OPERATED FS(0-9) ON FG(0-2) KEYS LOOK BUSY.
	80	FS SW (0-9)	
2	9	TS/ NTTS KEY	TRUNK SELECTION/NO TEST TRUNK SELECTION MAKES ALL TRUNKS EXCEPT THE ONE CORRESPONDING TO THE OPERATED TS(0-19) KEYS OR SWITCH LOOK BUSY TO THE MARKER AND IF NTTS KEY IS OPERATED, WILL OPERATE THE "TST" RELAY IN THE TLF WHICH REMOVES THE PLUGGED-BUSY CONDITION FROM ALL TRUNKS ON THAT TRUNK LINK FRAME.
2	9,KX	TS (0-19) KEY	TRUNK SELECTION MAKES ALL TRUNKS EXCEPT ONE CORRESPONDING TO THE OPERATED TS(0-19) KEY LOOK BUSY TO THE MARKER. TRUNK SELECTION UNITS SAME AS (TS0-19) KEY. TRUNK SELECTION TENS OPERATED WITH TSU SWITCH SELECTS PARTICULAR TRUNK.
	9,JF	TSU SW (0-9)	
		TSTI KEY	
2	FIG. S	FT (0-3) KEY	FRAME TENS OPERATED TO TRANSMIT THE LINE LINK FRAME TENS DIGIT TO THE MARKER.
	FIG. T	FT (0-5) KEY	
	78	FT SW (0-5)	
2	6,KX	FU (0-9) KEY	FRAME UNITS OPERATED TO TRANSMIT THE LINE LINK FRAME UNITS DIGIT TO THE MARKER.
	6,ZWP, ZWQ	FU SW (0-9)	
2	6,KX	VG (0-9) KEY	VERTICAL GROUP OPERATED TO TRANSMIT THE VERTICAL GROUP TO THE MARKER.
	6,ZF	VG (10-13) KEY	
	6,JF	VGU SW (0-9)	
		VGTI KEY	
2	6,KX	HG (0-9) KEY	HORIZONTAL GROUP OPERATED TO TRANSMIT THE HORIZONTAL GROUP TO THE MARKER.
	6,JF	HG SW (0-9)	

* SEE SHEET B712 FOR SHEET NOTES

XSEE NOTE	FIG. OR OPT	KEY OR SWITCH	FUNCTION
2	6,RD	VF (0-4) KEY	VERTICAL FILE OPERATED TO TRANSMIT THE VERTICAL FILE TO THE MARKER.
	6,JF	VF SW (0-4)	
2	7,XA, XB,ZG	CST (0-2) KEY	CLASS OF SERVICE TENS CONTROLS THE CLASS-OF-SERVICE TENS DIGIT TRANSMITTED TO THE MARKER.
	7,XB	CST (0-9) KEY	
	7,JF	CST SW (0-9)	
2	7,JH, RY	CSU (0-9) KEY	CLASS OF SERVICE UNITS CONTROLS THE CLASS-OF-SERVICE UNITS DIGIT TRANSMITTED TO THE MARKER.
	7,JF	CSU SW (0-9)	
2	37, GC,GD	CGB KEY (OPR/N-OPR)	CLASS GROUP B USED WHEN OFFICE HAS A MAXIMUM OF 60 CLASSES OF SERVICE. SELECTS CLASS GROUP A WITH KEY IN NORMAL POSITION.
		NONE	
2	7,JI	CRU (0-9) KEY	CUSTOMER RATE TREATMENT UNITS PROVIDES RATE TREATMENT INFORMATION TO MARKER. NO RATE TREATMENT REQUIRED.
	7,JF	CRU SW (0-9)	
		NONE	
		NONE	
2	7,ED	CSGA/ CSGB KEY	RATE TREATMENT GROUP A AND B CONTROLS THE RATE TREATMENT GROUP INDICATION TO MARKER. NO RATE TREATMENT REQUIRED.
		NONE	
3	14	NTC KEY	NO TEST CONNECTOR CAUSES THE MARKER TO USE A NO TEST VERTICAL AS THE ORIGINATING LINE FOR THE TEST.
3	1	REC KEY	RECORD CAUSES THE MARKER TO REQUEST A TROUBLE RECORD OF THE TEST CALL BEFORE IT RELEASES.
3	3	REP KEY	REPEAT KEY CAUSES A TEST CALL TO A REGISTER TO BE REPEATED AFTER SUCCESSFUL CHECK BY THE AUTOMATIC MONITOR.
3,4		TA KEY	TIME ALARM PROVIDES CANCELING OF TIMING ON TEST CALLS.
3,4		ACO KEY	ALARM CUTOFF PROVIDES FOR RETIRING THE ALARM.
3,4		QTR KEY	QUICK TROUBLE RECORD PROVIDES FOR A TROUBLE RECORD PRIOR TO TIME OUT ON REGISTER TEST CALLS WHICH HAVE ADVANCED TO CLASS CHECK.
3,4		SER KEY	SERVICE ALLOWS ORIGINATING REGISTER TO BE CHECKED ON SERVICE CODES.
3,4		MAN KEY	MANUAL TESTS THE OPERATION OF ORIGINATING REGISTERS WITH MANUAL LINES.
3,4		ZRO KEY	ZERO KEY ALLOWS TESTING REGISTERS ON ZERO OPERATOR CODES.
3,4		CN KEY	COIN ALLOWS TESTING COIN FEATURES OF REGISTER.
3,4		CNTT KEY	COIN TONE TEST PROVIDES FOR TESTING THAT THE ORIGINATING REGISTER (DIAL TONE FIRST) PROVIDES A TONE WHEN NO COIN IS PRESENT.
3,4		CTAB KEY	COIN TEST ABANDON CHECKS THAT THE OR CAN ABANDON THE CALL DURING A COIN TEST.
3,4		CR4 KEY	COIN RETURN CHECKS THAT AN OR WILL RETURN THE COIN ON A SIGNAL FROM THE MARKER.
3,4		ORH KEY	ORIGINATING REGISTER HOLD CHECKS THAT THE OR LOCKS TO THE MARKER CONNECTION.
3,4		RSC KEY	REGISTER STUCK COIN TESTS THE OR OPERATION ON A STUCK COIN.
3,4		MOTL KEY	MONITOR ORIGINATING TEST LINE ALLOWS LISTENING ON TEST CALL.
3,4		RPS KEY	REGISTER PERMANENT SIGNAL PROVIDES FOR MARKING PERMANENT SIGNAL OR TIMEOUT TESTS.

XSEE NOTE	FIG. OR OPT	KEY OR SWITCH	FUNCTION
3,4		RPF KEY	RING PARTY FIRST FAILURE PROVIDES FOR TESTING THE FIRST AND SECOND PARTY TEST FEATURE.
3,4		RRP KEY	REGISTER RING PARTY PROVIDES FOR TESTING THE OPERATION OF THE ORIGINATING REGISTER ON RING PARTY LINES.
3,4		RTP KEY	REGISTER TIP PARTY PROVIDES FOR TESTING THE OPERATION OF THE ORIGINATING REGISTER ON TIP PARTY LINES.
3,4		TPF KEY	TIP PARTY FIRST FAILURE PROVIDES FOR TESTING THE ORIGINATING REGISTER FIRST AND SECOND PARTY TEST FEATURE.
3,4		RBT KEY	REGISTER BUSY TEST PROVIDES FOR TESTING THE OPERATION OF THE ORIGINATING REGISTER ON A BT SIGNAL FROM THE MARKER.
3,4		RPD KEY	REGISTER PARTIAL DIAL PROVIDES FOR TESTING THE ORIGINATING REGISTER ON A PARTIAL DIAL CALL.
3,4		RAB KEY	REGISTER ABANDON PROVIDES FOR TESTING ABANDON CALLS.
3,4		STD KEY	STATION DELAY TESTS THE STATION DELAY FEATURE OF THE OR.
3,4		PD SW (0)	PREFIX DIGITS OPERATE TO FURNISH PREFIX DIGIT TO THE AUTOMATIC MONITOR.
3	116	BPU SW (0)	
3,4		PD SW (1)	DIGIT 1
3	116	API KEY (1)	
3,4		PD SW (8)	DIGIT 8
3	116	APU SW (8)	
3,4		PD SW (9)	DIGIT 9
3	116	APU SW (9)	
3,4		PD SW (01)	DIGIT 01
3	116	APU,BPU SW (01)	
3,4		PD SW (11)	DIGIT 11
3	116	API,BPI KEY (11)	
3,4		PD SW (90)	DIGIT 90
3	116	APU,BPU SW (90)	
3,4		PD SW (91)	DIGIT 91
3	116	APU,BPU SW (91)	
3,4		PD SW (011)	DIGIT 011
3	116	APU,BPU, CPU SW (011)	
3,4		PD SW (811)	DIGIT 811
3	116	APU,BPU, CPU SW (811)	
3,4		PD SW (911)	DIGIT 911
3	116	APU,BPU, CPU SW (911)	

ORIGINATING REGISTER CLASS OF TEST -

BELL TELEPHONE LABORATORIES
INCORPORATED

6S

PRINTED IN U.S.A.

SFD-10-01-B713

ISSUE
3

SFD-10-01-B713

0	1	2	3	4	5	6	7	8	9
A	DOUBLE SIDED 2/X TROUBLE RECORD CARD (E-5488)				KEY(S) OR SWITCH(ES) USED TO SIMULATE TROUBLE RECORD				A
B	FUNCTION	SEE NOTE	DESIGNATION PERFORATED	LOCATION ON CARD	KEY DESIGNATION	SWITCH		KEY DESIGNATION	B
						DESIGNATION	POSITION		
	TYPE OF CALL		TURN OVER	S8,42	PTT	TSTA	PTT		
	PRETRANSLATOR	TENS	PRT	S8,20	MT(0-2)				
		UNITS	DRT0	S7,42		MTU	0-2		
	TRANSLATOR CLASS	LT	DR(0-2)	S8,44,50,51		TRNA	LT		
		II	LT	S3,00	II		II		
	II		II	S3,10					
	CALLED DIGITS		A-C(0-9)	S1,00-24	A-C(0-9)	A-C	0-9		
C									C
D									D
E									E
F									F
G									G
H									H

ISSUE
3

SFD-10-01-B714

PRINTED IN U. S. A.

6S

BELL TELEPHONE LABORATORIES
INCORPORATED

SIMULATION OF PRETRANSLATION
CALLS WHICH PRODUCE 2/X
DOUBLE SIDED TROUBLE
RECORD CARDS (E5488)

CBL-266(10-75)

0

1

2

3

4

5

6

7

8

9

SFD-10-01-B714

PRETRANSLATION 2/X DOUBLE SIDED TROUBLE CARD

FRONT

00 04 10 14 20 24 30 34 40 44 50 54										00 04 10 14 20 24 30 34 40 44 50 54									
NO. 5 XBR SYS TBL RCDR CARD TROUBLE INDICATION TROUBLE LOCATION TROUBLE FOUND OR ACTION TAKEN CLRD BY TIME RECD DATE TIME CLRD DATE CLASS REPORT TROUBLE CODE TICKET NO. FOR DESCRIPTION SEE CD-27718-01										NO. 5 XBR SYS TBL RCDR CARD TROUBLE INDICATION TROUBLE LOCATION TROUBLE FOUND OR ACTION TAKEN CLRD BY TIME RECD DATE TIME CLRD DATE CLASS REPORT TROUBLE CODE TICKET NO. FOR DESCRIPTION SEE CD-27718-01									

BACK

00 04 10 14 20 24 30 34 40 44 50 54										00 04 10 14 20 24 30 34 40 44 50 54									
NO. 5 XBR SYS TBL RCDR CARD TROUBLE INDICATION TROUBLE LOCATION TROUBLE FOUND OR ACTION TAKEN CLRD BY TIME RECD DATE TIME CLRD DATE CLASS REPORT TROUBLE CODE TICKET NO. FOR DESCRIPTION SEE CD-27718-01										NO. 5 XBR SYS TBL RCDR CARD TROUBLE INDICATION TROUBLE LOCATION TROUBLE FOUND OR ACTION TAKEN CLRD BY TIME RECD DATE TIME CLRD DATE CLASS REPORT TROUBLE CODE TICKET NO. FOR DESCRIPTION SEE CD-27718-01									

- MISCELLANEOUS
- INPUT TO PRETRANSLATOR
- CIRCUITS OR PATHS USED
- OUTPUT FROM PRETRANSLATOR TO ORIGINATING REGISTER
- PROGRESS AND TROUBLE INDICATIONS
- DESIGNATIONS WHICH MAY BE PERFORMED UNDER SPECIAL CONDITIONS

NO. 5 XBR 2/X DOUBLE SIDED TROUBLE
RECORD CARD (E5488) INDICATING
DESIGNATIONS WHICH MAY BE PERFORMED
ON A PRETRANSLATION TROUBLE
RECORD CARD

BELL TELEPHONE LABORATORIES
INCORPORATED

SFD-10-01-B715

PRINTED IN U. S. A.

ISSUE
3

0	1	2	3	4	5	6	7	8	9
A	DOUBLE SIDED I/X TROUBLE RECORD CARD (E-4393)				KEY(S) OR SWITCH(ES) USED TO SIMULATE TROUBLE RECORD				
B	FUNCTION		SEE NOTE	DESIGNATION PERORATED	LOCATION ON CARD	KEY DESIGNATION	SWITCH		KEY DESIGNATION
	TYPE OF CALL					PTT	DESIGNATION	POSITION	
	PRETRANSLATOR			PRT	S8,24	MT(0-2)	TSTA	PTT	
	TENS			DRT0	S8,54				
	UNITS			DR(0-2)	S8,34,40,41		MTU	0-2	
	TRANSLATOR CLASS			LT	S3,00	II	TRNA	LT	
	II			II	S3,10			II	
	CALLED DIGITS			A-C(0-9)	S1,00-24	A-C(0-9)	A-C	0-9	
C									
D									
E									
F									
G									
H									

PRETRANSLATION
1/X DOUBLE SIDED TROUBLE CARD

		00 04 10 14 20 24 30 34 40 44 50 54 A										B 00 04 10 14 20 24 30 34 40 44 50 54									
SA	8	00 04 10 14 20 24 30 34 40 44 50 54 A 00 04 10 14 20 24 30 34 40 44 50 54 A										B 00 04 10 14 20 24 30 34 40 44 50 54 B 00 04 10 14 20 24 30 34 40 44 50 54									
	7	00 04 10 14 20 24 30 34 40 44 50 54 A 00 04 10 14 20 24 30 34 40 44 50 54 A										B 00 04 10 14 20 24 30 34 40 44 50 54 B 00 04 10 14 20 24 30 34 40 44 50 54									
	6	00 04 10 14 20 24 30 34 40 44 50 54 A 00 04 10 14 20 24 30 34 40 44 50 54 A										B 00 04 10 14 20 24 30 34 40 44 50 54 B 00 04 10 14 20 24 30 34 40 44 50 54									
	5	00 04 10 14 20 24 30 34 40 44 50 54 A 00 04 10 14 20 24 30 34 40 44 50 54 A										B 00 04 10 14 20 24 30 34 40 44 50 54 B 00 04 10 14 20 24 30 34 40 44 50 54									
	4	00 04 10 14 20 24 30 34 40 44 50 54 A 00 04 10 14 20 24 30 34 40 44 50 54 A										B 00 04 10 14 20 24 30 34 40 44 50 54 B 00 04 10 14 20 24 30 34 40 44 50 54									
	3	00 04 10 14 20 24 30 34 40 44 50 54 A 00 04 10 14 20 24 30 34 40 44 50 54 A										B 00 04 10 14 20 24 30 34 40 44 50 54 B 00 04 10 14 20 24 30 34 40 44 50 54									
	2	00 04 10 14 20 24 30 34 40 44 50 54 A 00 04 10 14 20 24 30 34 40 44 50 54 A										B 00 04 10 14 20 24 30 34 40 44 50 54 B 00 04 10 14 20 24 30 34 40 44 50 54									
	1	00 04 10 14 20 24 30 34 40 44 50 54 A 00 04 10 14 20 24 30 34 40 44 50 54 A										B 00 04 10 14 2									

	MISCELLANEOUS
	INPUT TO PRETRANSLATOR
	CIRCUITS OR PATHS USED
	OUTPUT FROM PRETRANSLATOR TO ORIGINATING REGISTER
	PROGRESS AND TROUBLE INDICATIONS
	DESIGNATIONS WHICH MAY BE PERFORATED UNDER VARIOUS CONDITIONS

PRETRANSLATION
I/X SINGLE SIDED TROUBLE CARD

0 5 10 15 20 25 29																													30 35 40 45 50 55 59																												
E-3638 (11-71)																													ORX																												
TI RTLT DRT ACDO MLV TLV LVF LVM MOR MIR MOS TRS GTS PRT MKR TV REC TMG DR																													T M CKG DCK GTL TCI CHE LXPI NE TRN FCK FTCK CK FML MAKI TBK TSE LCK JCK TCHK LK RK TK FM RCY RA DTK RKI RK2 RK3 SNK																												
MLF D MF LIT 2DT ITR RV SOG TOG TER ROA SON NSO NSI FLG SCB RPB RPABRPSA 0 1 2 3 4 5 6 7 8 9 EMG																													CGT VTKI HTKI FTKI NR LFK HGK LB RL HMSI SL LTR HTR GLH CON GT2 DCT DCTI LKI JXPA DCT2 DCT3 TRL BT DISI MRL WC WT SDT LDT																												
FR 0 1 2 3 4 5 6 7 8 9 0 1 2 3 4 5 6 7 8 9 EMG																													XCL XCR XDL XMB XCP XOB XTV XT5 XTB XTG XTB XTI XJC XJC XJS XLR XTS XLC XLV XAB XF XSL XTSI XPT XRS XRSI XFT XCH XVG XVB																												
CH-RST 0 1 2 3 4 5 6 7 8 9 0 1 2 3 4 5 6 7 8 9 EMG																													XHG XLG XCS XLS XLH XLO XFTT XFUT XRCT XSS XS XSA XN XFG XPG XPTN XT XCLC XCKR XTC XTCI XTRK XTRL XBT XRL XWRL XAN XCG SQA LR																												
SOG 0 1 2 3 4 5 6 7 8 9 0 1 2 3 4 5 6 7 8 9 EMG																													FTT-RTE RTT-RTE FUT 0 1 2 3 4 5 6 7 8 9 0 1 2 3 4 5 6 7 8 9 EMG																												
LTY TT FVD XII OA OB PHC THC OR TAN TOL INC RO TRK TR2 OBS OBS2 0 1 2 3 4 5 6 7 8 9 EMG																													VGT 0 1 2 3 4 5 6 7 8 9 0 1 2 3 4 5 6 7 8 9 EMG																												
PS PD PK CR SCN SCK NSP SPC MAN 2P OBS NOB CNR 3 A B C SO PCK PRL RLK PTR XX TST M SPL NC NT NTT MPT NH NN																													CS-TLR 0 1 2 3 4 5 6 7 8 9 0 1 2 3 4 5 6 7 8 9 EMG																												
FR 0 1 2 3 4 5 6 7 8 9 0 1 2 3 4 5 6 7 8 9 EMG																													FS-G 0 1 2 3 4 5 6 7 8 9 0 1 2 3 4 5 6 7 8 9 EMG																												
OSG 0 1 2 3 4 5 6 7 8 9 0 1 2 3 4 5 6 7 8 9 EMG																													TS-OFF 0 1 2 3 4 5 6 7 8 9 0 1 2 3 4 5 6 7 8 9 EMG																												
A 0 1 2 3 4 5 6 7 8 9 0 1 2 3 4 5 6 7 8 9 EMG																													TG 0 1 2 3 4 5 6 7 8 9 0 1 2 3 4 5 6 7 8 9 EMG																												
A' 0 1 2 3 4 5 6 7 8 9 0 1 2 3 4 5 6 7 8 9 EMG																													RS-TP 0 1 2 3 4 5 6 7 8 9 0 1 2 3 4 5 6 7 8 9 EMG																												
G 0 1 2 3 4 5 6 7 8 9 0 1 2 3 4 5 6 7 8 9 EMG																													JC 0 1 2 3 4 5 6 7 8 9 0 1 2 3 4 5 6 7 8 9 EMG																												
G' 0 1 2 3 4 5 6 7 8 9 0 1 2 3 4 5 6 7 8 9 EMG																													STPI STP2 0 1 2 3 4 5 6 7 8 9 0 1 2 3 4 5 6 7 8 9 EMG																												
CP 0 1 2 3 4 5 6 7 8 9 0 1 2 3 4 5 6 7 8 9 EMG																													TC CN TP TP' RP RPK NDI NDK OTT TTK CL7 CL8 LT2 0 1 2 3 4 5 6 7 8 9 EMG																												
NGCU-TH 0 1 2 3 4 5 6 7 8 9 0 1 2 3 4 5 6 7 8 9 EMG																													CRS HMS 0 1 2 3 4 5 6 7 8 9 0 1 2 3 4 5 6 7 8 9 EMG																												
T 0 1 2 3 4 5 6 7 8 9 0 1 2 3 4 5 6 7 8 9 EMG																													TEA TGR OPI 0 1 2 3 4 5 6 7 8 9 0 1 2 3 4 5 6 7 8 9 EMG																												
PN TN PTN PBN FNA FNB OV BY OFH PUL LCH TCH LIN TIN BN RI TBI TBH RSK LI TCKI EN SRK RCK2 RCK3 0 1 2 3 4 5 6 7 8 9 EMG																													RN MO MG SPA SKP 0 1 2 3 4 5 6 7 8 9 0 1 2 3 4 5 6 7 8 9 EMG																												
FT 0 1 2 3 4 5 6 7 8 9 0 1 2 3 4 5 6 7 8 9 EMG																													DT 0 1 2 3 4 5 6 7 8 9 0 1 2 3 4 5 6 7 8 9 EMG																												
FT-SWT 0 1 2 3 4 5 6 7 8 9 0 1 2 3 4 5 6 7 8 9 EMG	

NO.5 CROSSBAR SYSTEM
TROUBLE RECORDER CARD

TROUBLE INDICATION

TROUBLE LOCATION

TROUBLE FOUND OR ACTION TAKEN

CLEARED BY

TIME RECD.

DATE

TIME CLR.

DATE

CLASS REPORT

TRBL CODE

TICKET NO.

SEE CD-25805-01 FOR DESCRIPTION

MONTH

YEAR

OFFICE

MADE IN U.S.A.

- MISCELLANEOUS
- INPUT TO PRETRANSLATOR
- CIRCUITS OR PATHS USED
- OUTPUT FROM PRETRANSLATOR TO ORIGINATING REGISTER
- PROGRESS AND TROUBLE INDICATIONS
- DESIGNATIONS WHICH MAY BE PERFORMED UNDER VARIOUS CONDITIONS

AUTOMATIC TROUBLE ANALYSIS EXCEPTION REPORT				KEY(S) OR SWITCH(ES) USED TO SIMULATE TROUBLE RECORD		
FUNCTION	SEE NOTE	TTY OUTPUT	KEY DESIGNATION	SWITCH		KEY DESIGNATION
				DESIGNATION	POSITION	
TYPE OF CALL		PRT	PTT	TSTA	PTT	
PRETRANSLATOR	TENS 0 UNITS	PRT DR.X	MT(0-2)	MTU	0-2	
TRANSLATOR CLASS	LT II	LT II	II	TRNA	LT II	
CALLED DIGITS		DIG.XXX	A-C(0-9)	A-C	0-9	

ISSUE
3


SFD-10-01-B720

SIMULATION OF PRETRANSLATION
CALLS WHICH PRODUCE AN AUTOMATIC
TROUBLE ANALYSIS EXCEPTION REPORT

BELL TELEPHONE LABORATORIES
INCORPORATED

65

SFD-10-01-B720

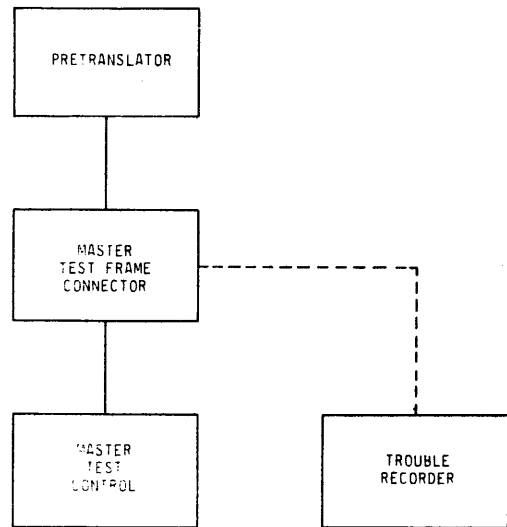

SD-25800-01, MASTER TEST CONTROL CIRCUIT (MTC)
BSP 218-130-501, ISS 3


SHEET NOTES:

1. KEY(S) OR SWITCH(ES) THAT MUST BE OPERATED TO PERFORM THIS CLASS OF TEST.
2. KEY(S) OR SWITCH(ES) USED TO SIMULATE TROUBLE RECORD (SEE SFD-B715/B717/B719).
3. KEY(S) OR SWITCH(ES) WHICH MAY BE OPERATED TO CAUSE ADDITIONAL ACTIONS OR TEST VARIATIONS FOR THIS PARTICULAR TEST.

SD-25800-01

SEE NOTE	FIG. OR OPT	KEY OR SWITCH	FUNCTION
1	72	PTT KEY	PRETRANSLATOR TEST PREPARES TEST CIRCUIT FOR MAKING TEST OF PRETRANSLATOR.
	74	TSTA SW (PTT)	
1,2	21	MT (0-2) KEY	PRETRANSLATOR SELECTION USED TO SELECT PARTICULAR PRETRANSLATOR TO BE TESTED.
	52	MT SW (0-2)	
	81	MTU SW (0-2)	
1,2	4, KX	A(0-9) B(0-9) C(0-9) KEYS	CALLED DIGITS USED TO PRIME PRETRANSLATOR WITH FIRST THREE DIGITS OF CALLED NUMBER.
	ZVM, KZL, 4	A-C SW (0-9)	
1,2	NP	11 KEY	TRANSLATOR CLASS OPERATE AS REQUIRED TO PRIME PRETRANSLATOR WITH NECESSARY ORIGINATING TRANSLATION FOR SELECTED ROUTE.
	NT, OW	LOC TRANSL (ALL KEYS NORMAL)	
	11, NQ	TRNA SW (LT/11)	
1	1	ST/RL KEY	START TEST USED TO INITIATE START OF TEST CALL. RELEASE CAUSES COMPLETE RELEASE OF TEST CALL FROM ALL CIRCUITS.
3	F	PRL/OT KEY	PRETRANSLATOR RELEASE USED TO CHECK PRT RELEASE WHEN THE BRL LEAD IS OPEN. OPEN TRANSMITTING LEAD IS USED TO SIMULATE AN OPEN TRANSMITTING LEAD IN THE PRT.
3	4	RLK/LK KEY	RELEASE CHECK SIMULATES OPEN RLK PRETRANSLATOR LEAD. LOCK CHECK SIMULATES AN OPEN LOCKING CIRCUIT FOR PRT CLASS RELAYS OF AN ORIGINATING REGISTER.
3	1	TR2/TRS KEY	SECOND TRIAL INDICATES PRETRANSLATOR IS BEING SEIZED ON A SECOND TRIAL BASIS. TRANSFER START SIGNALS THE PRT THAT A CONNECTOR TRANSFER START OCCURED.
3	F	PTP KEY	PRETRANSLATOR TROUBLE RELEASE FORCES TROUBLE CONDITION WHICH CAUSED THE PRETRANSLATOR TO USE ITS TROUBLE RELEASE LEAD (PTR) AND SIMULATES AN OPEN PTR LEAD OR AN OPEN WINDING ON THE PTP RELAY OF AN ORIGINATING REGISTER.


ESTABLISHING OUTGOING TRUNK CONNECTION

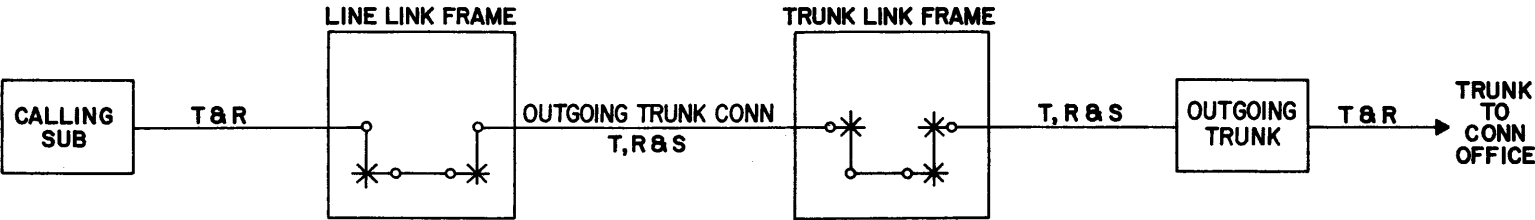

INDEX	
PAGE NO.	TITLE
C001	PART CO SUBSCRIBER OUTGOING CALL TROUBLE CARD ANALYSIS
C002	FLOW CHART FOR ANALYSIS OF TROUBLE CARD FOR SUBSCRIBER OUTGOING CALL
C003	SUBSCRIBER OUTGOING CALL TROUBLE ANALYSIS SEQUENCE CHART


CAUTION!
DUE TO THE SIMPLIFIED NATURE
OF THIS DOCUMENT, INFORMATION
SHOWN MAY NOT BE COMPLETE.

SFD-10-01-C001

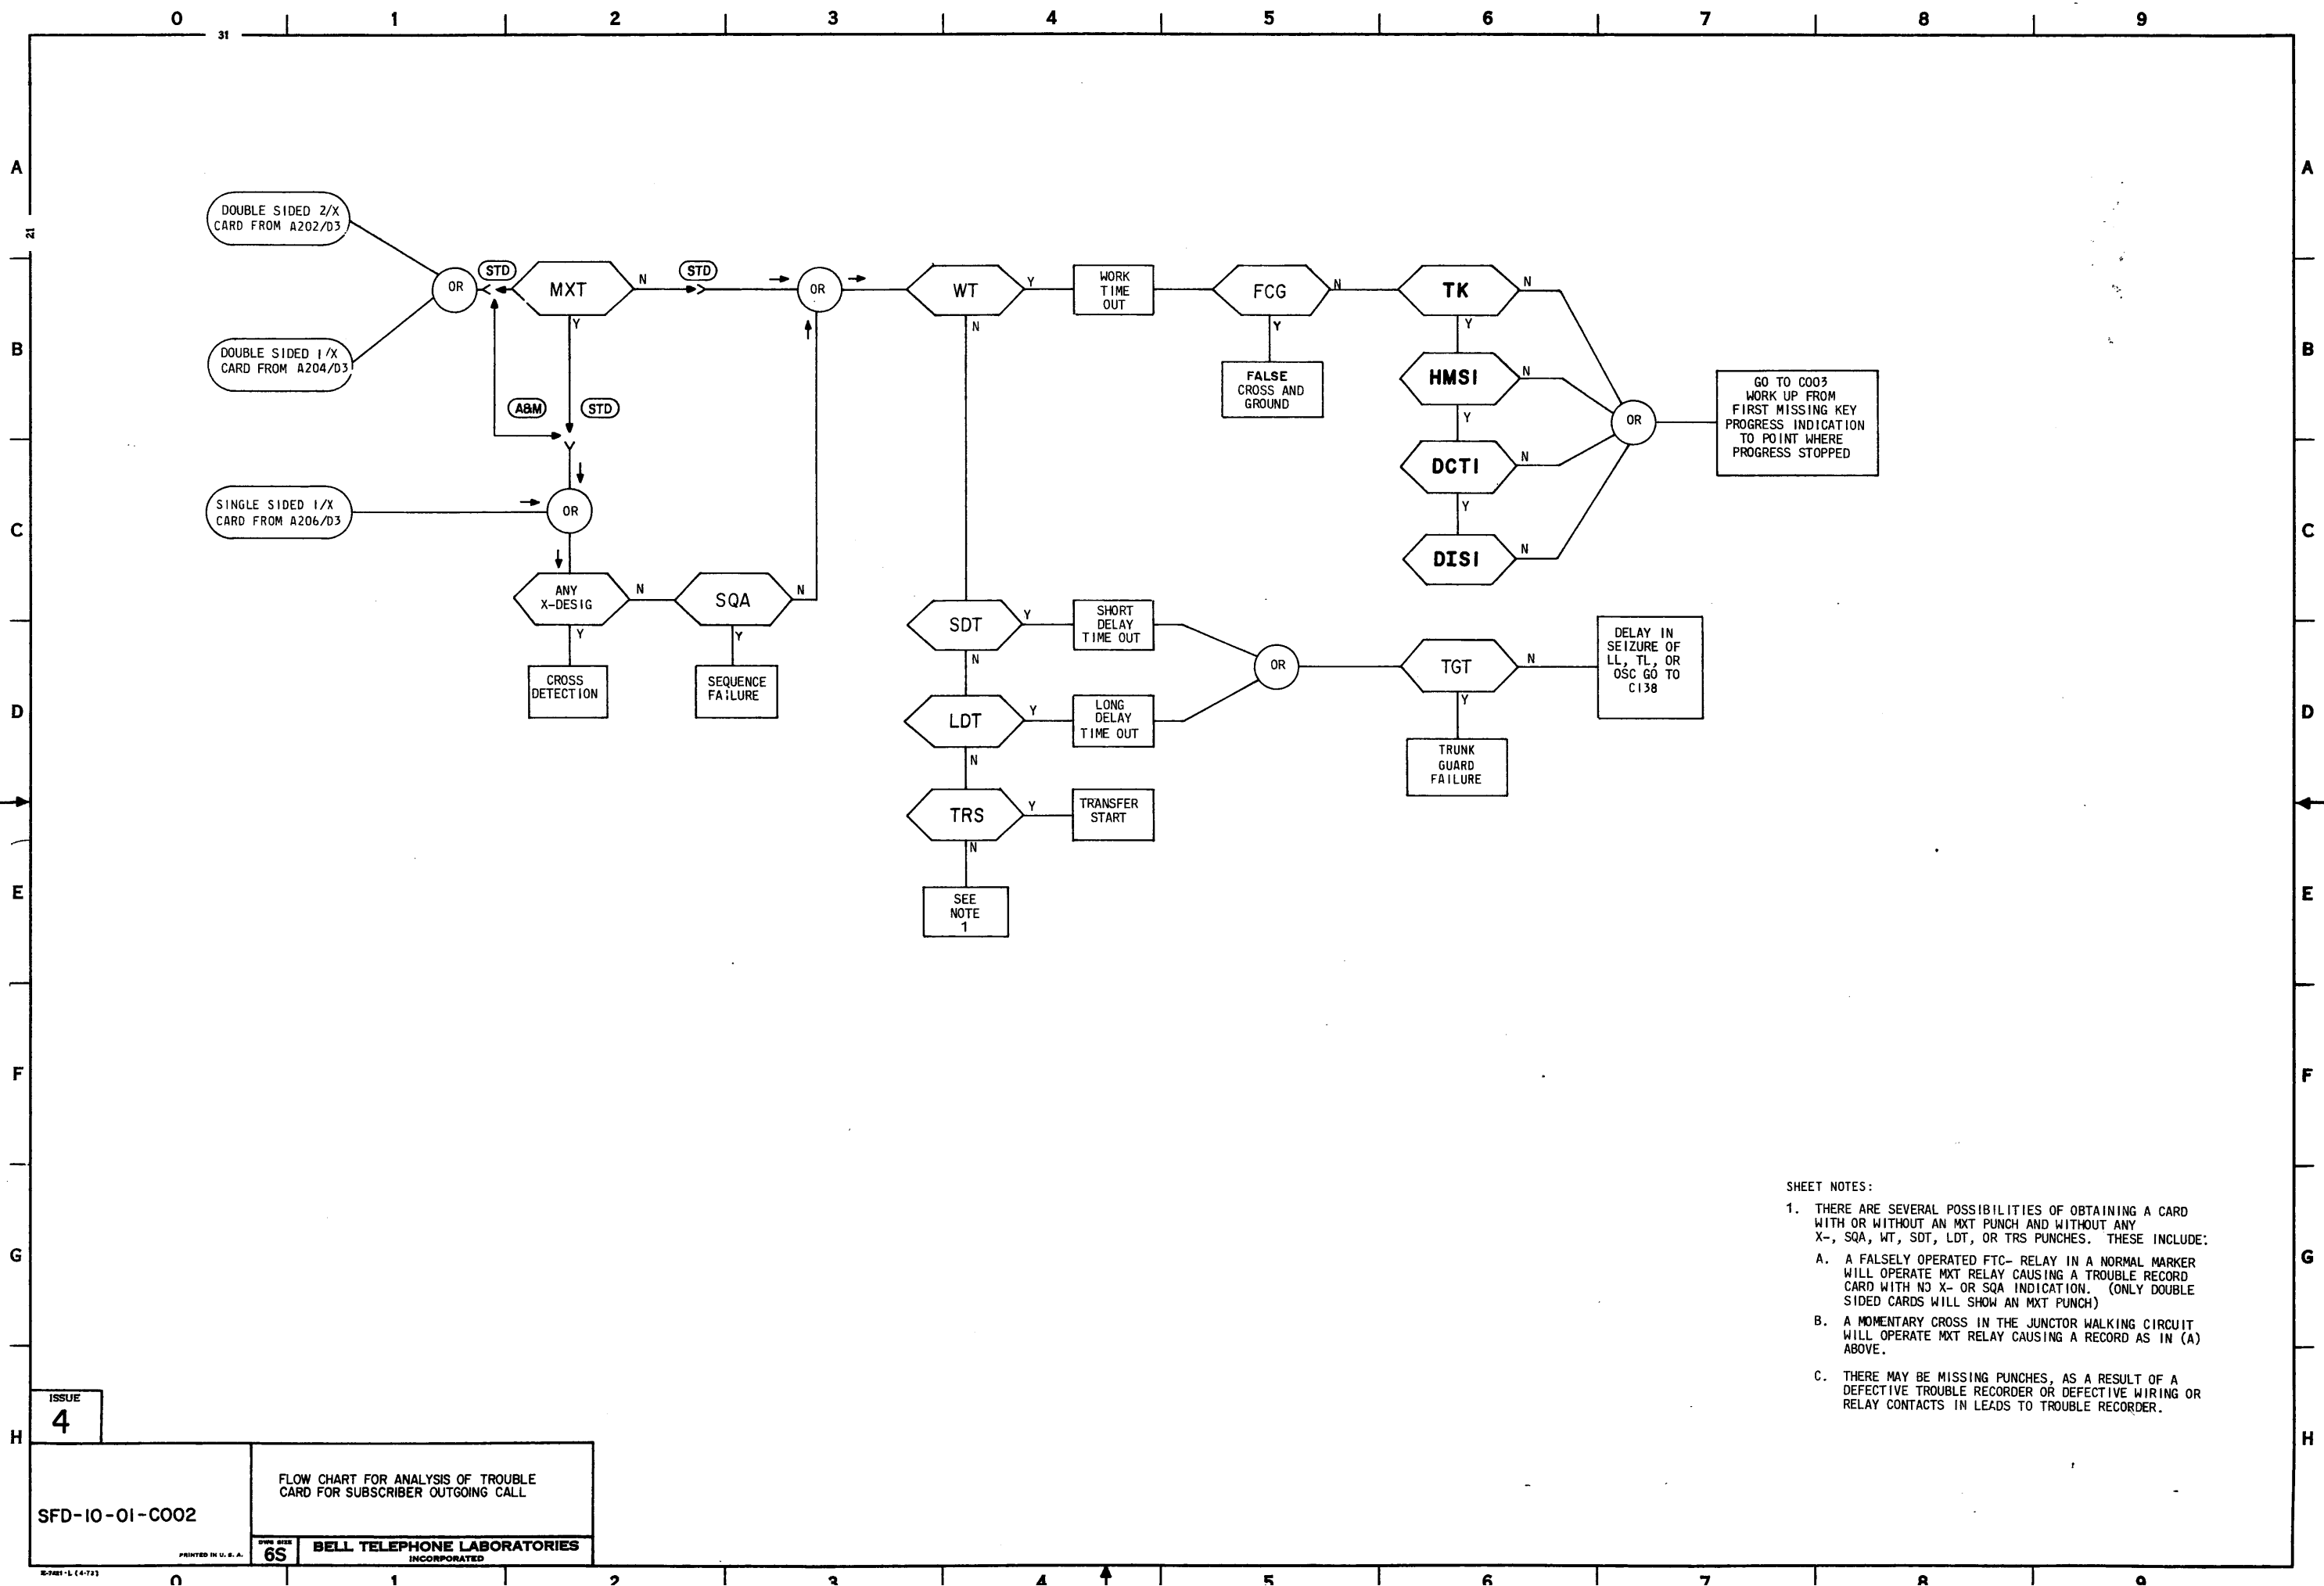

- SHEET NOTES:
1. THERE ARE SEVERAL POSSIBILITIES OF OBTAINING A CARD WITH OR WITHOUT AN MXT PUNCH AND WITHOUT ANY X-, SQA, WT, SDT, LDT, OR TRS PUNCHES. THESE INCLUDE:
 - A. A FALSELY OPERATED FTC- RELAY IN A NORMAL MARKER WILL OPERATE MXT RELAY CAUSING A TROUBLE RECORD CARD WITH NO X- OR SQA INDICATION. (ONLY DOUBLE SIDED CARDS WILL SHOW AN MXT PUNCH)
 - B. A MOMENTARY CROSS IN THE JUNCTOR WALKING CIRCUIT WILL OPERATE MXT RELAY CAUSING A RECORD AS IN (A) ABOVE.
 - C. THERE MAY BE MISSING PUNCHES, AS A RESULT OF A DEFECTIVE TROUBLE RECORDER OR DEFECTIVE WIRING OR RELAY CONTACTS IN LEADS TO TROUBLE RECORDER.

SFD-10-01-C003

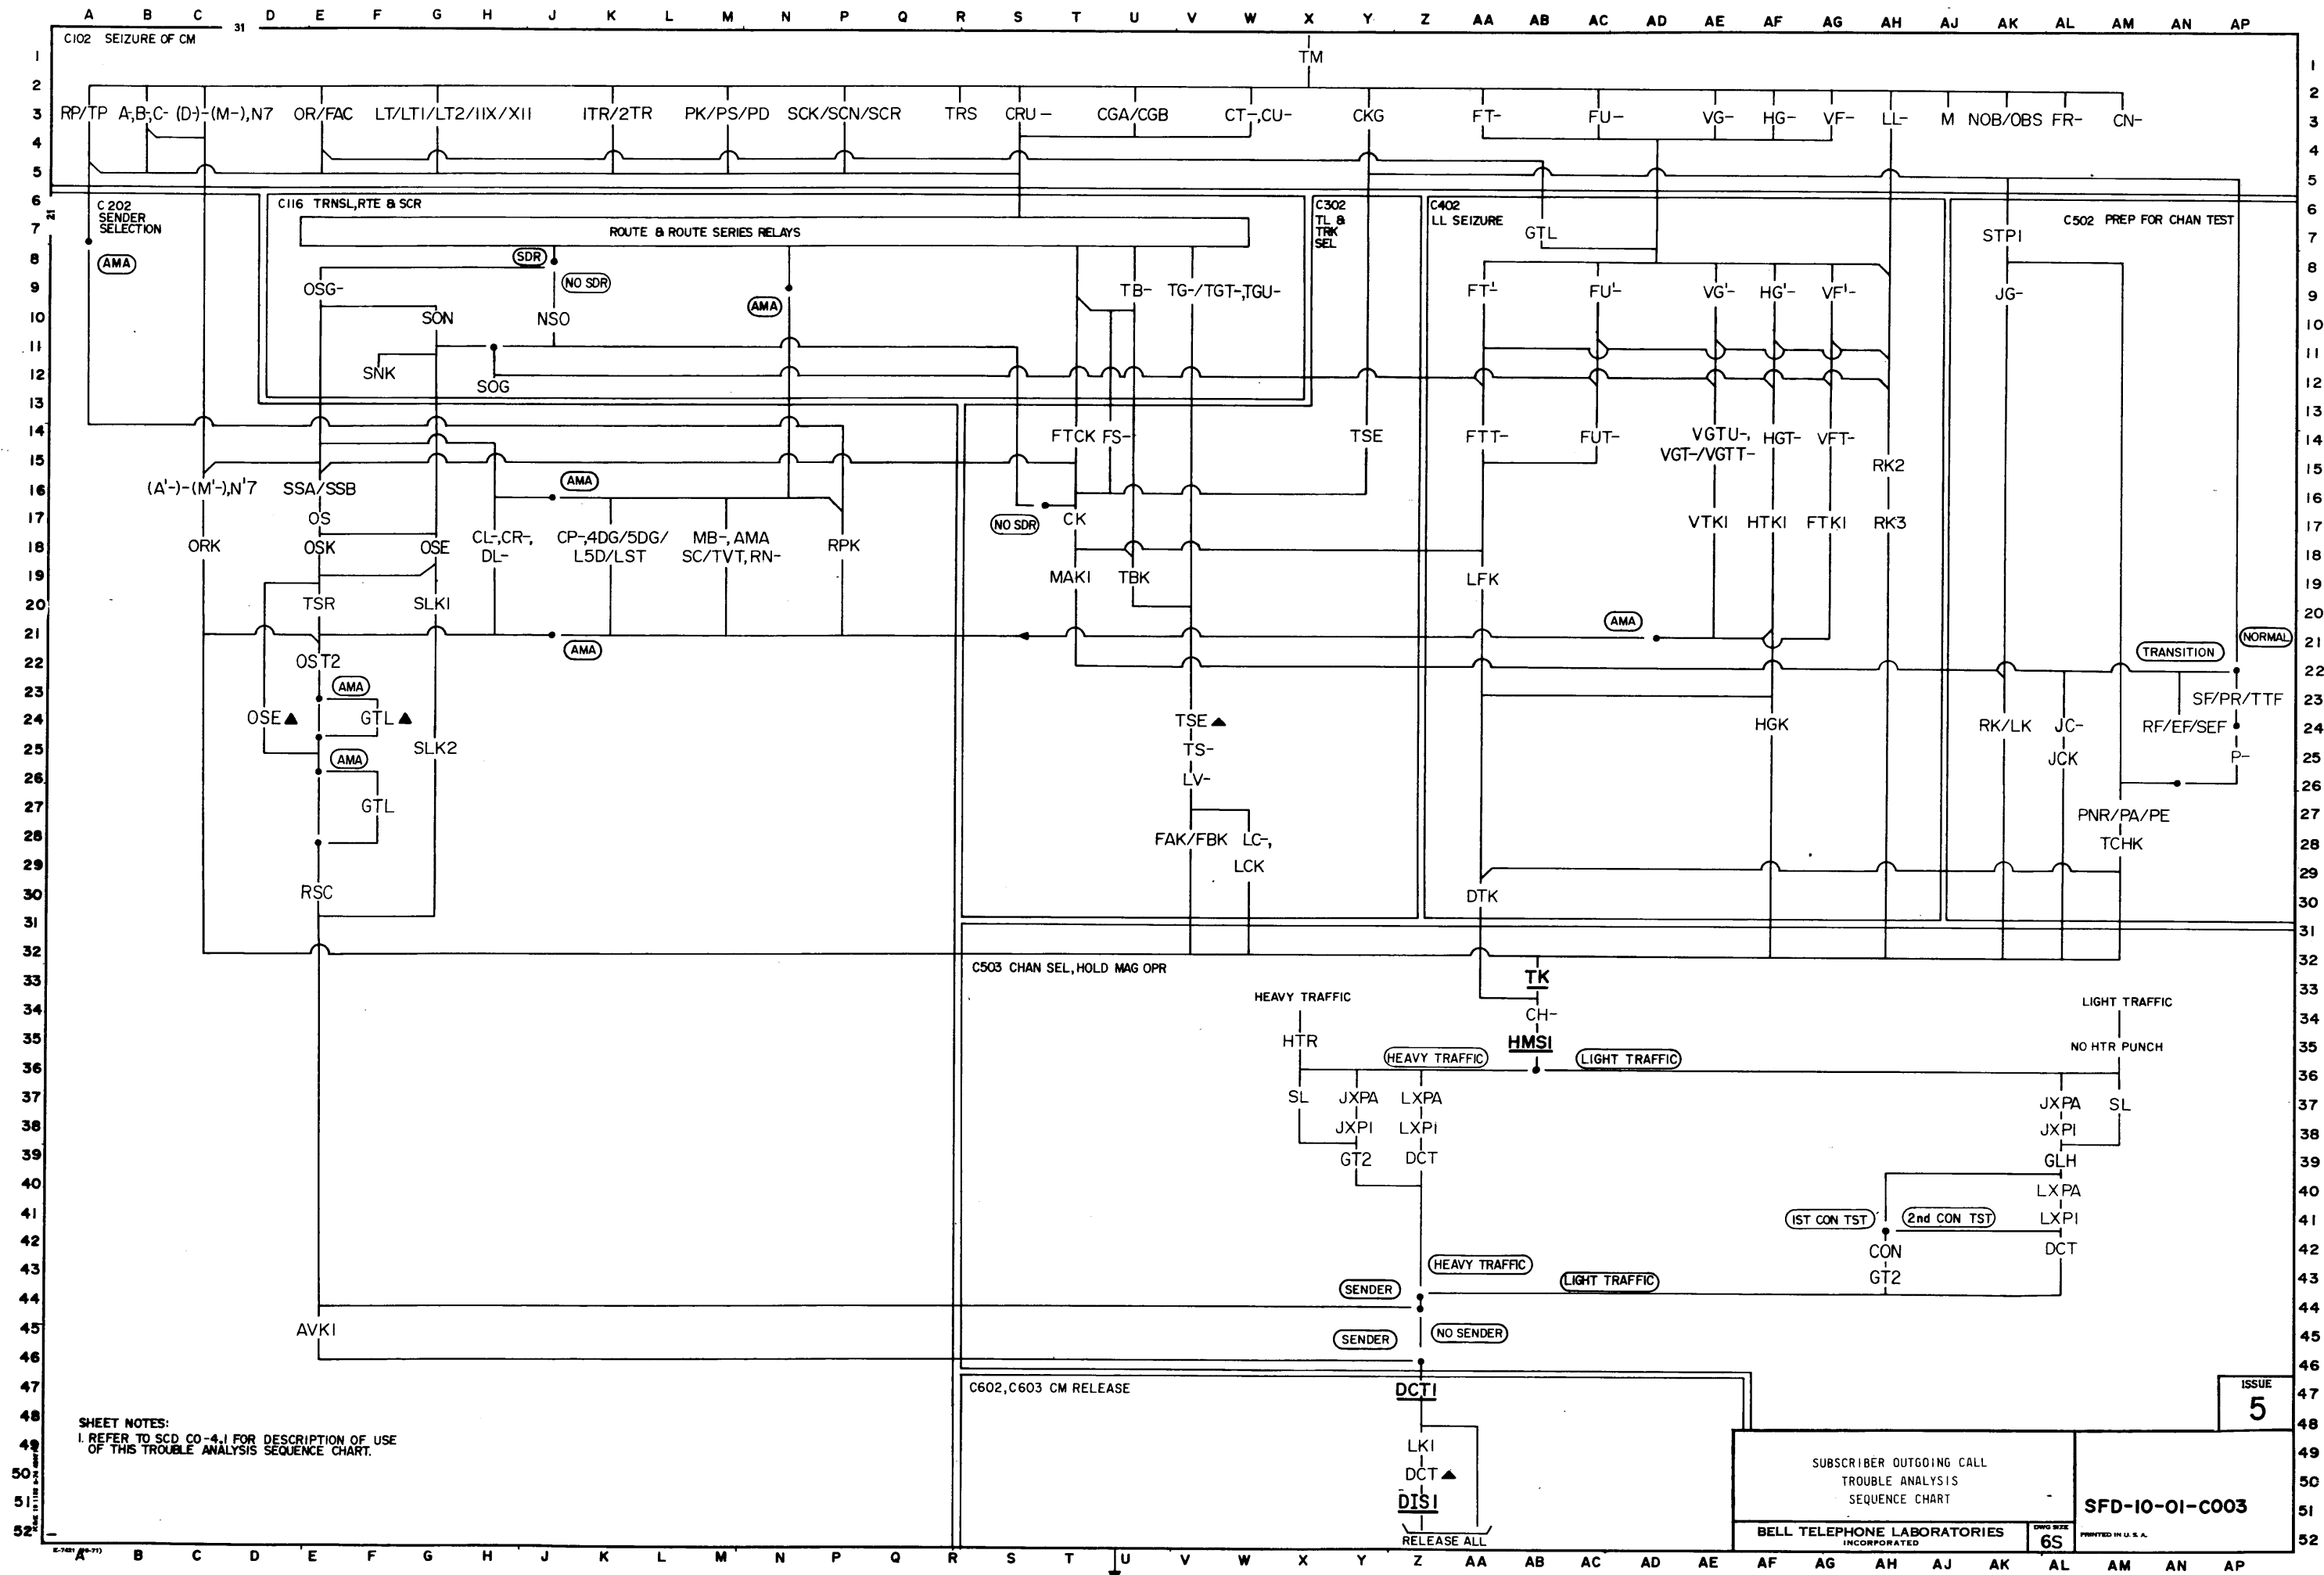

SHEET NOTES:
1. REFER TO SCD CO-4,1 FOR DESCRIPTION OF USE
OF THIS TROUBLE ANALYSIS SEQUENCE CHART.

SUBSCRIBER OUTGOING CALL
TROUBLE ANALYSIS
SEQUENCE CHART

BELL TELEPHONE LABORATORIES
INCORPORATED


6S

PRINTED IN U.S.A.

SFD-10-01-C003


ISSUE
5


ESTABLISHING OUTGOING TRUNK CONNECTION

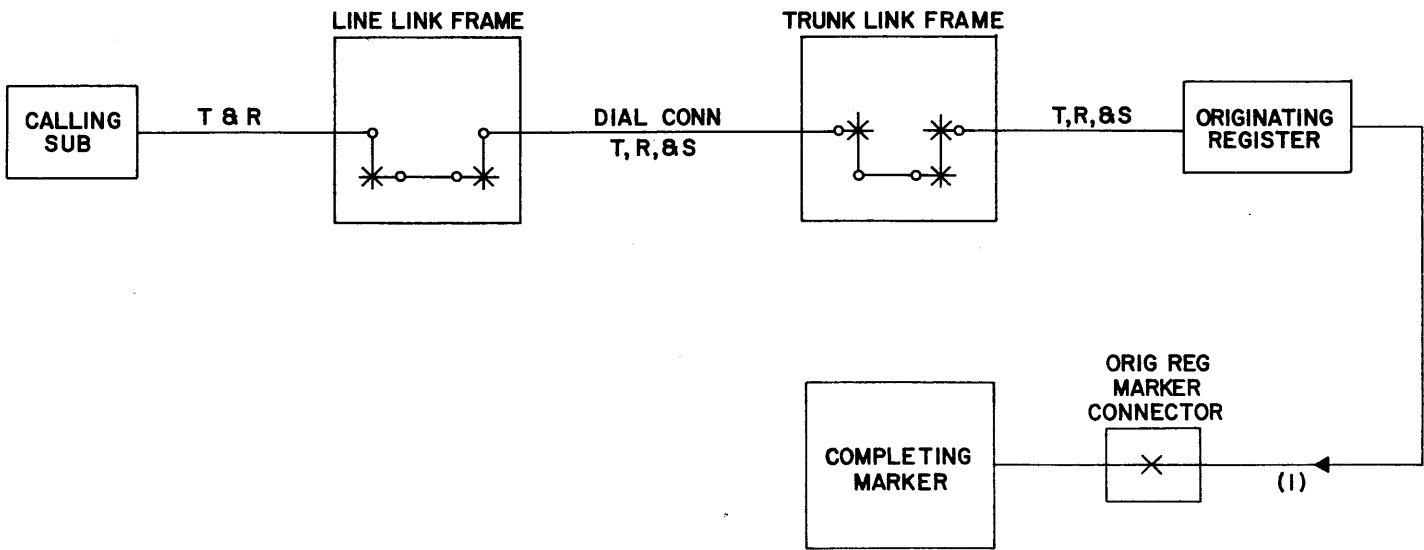

CAUTION !
DUE TO THE SIMPLIFIED NATURE OF
THIS DOCUMENT, INFORMATION SHOWN
MAY NOT BE COMPLETE.

INDEX	
PAGE NO.	TITLE
C101	PART C1 INPUT TO COMPLETING MARKER AND CODE TRANSLATION
C102	SEQUENCE CHART SEIZURE OF COMPLETING MARKER BY ORIGINATING REGISTER
C103	RESERVED
C104	COMPLETING MARKER PREFERENCE AND SEIZURE
C105	COMPLETING MARKER PREFERENCE AND SEIZURE
C106	MAKE-BUSY AND INDICATING LEADS
C107	ORIGINATING REGISTER AND CONNECTOR CONTROLS
C108	INPUTS TO MARKER
C109	STANDING CROSS RELAY-TROUBLE INDICATIONS
C110	TRANSLATOR CONTROL LEADS
C111	INPUTS FROM ORIGINATING REGISTER TO MARKER
C112	INPUTS FROM ORIGINATING REGISTER TO MARKER
C113	INPUTS FROM ORIGINATING REGISTER TO MARKER
C114	LINE LOCATION-INPUT FROM ORIGINATING REGISTER TO MARKER-TRANSMISSION TO SENDER
C115	CALLED NUMBER INPUT FROM ORIGINATING REGISTER TO MARKER
C116	SEQUENCE CHART-TRANSLATION, SCREENING, AND ROUTING
C117	RESERVED
C118	TRANSLATION, SCREENING, ROUTE AND ROUTE SERIES RELAY FUNCTIONS
C119	TRANSLATION, SCREENING, ROUTE AND ROUTE SERIES RELAY FUNCTIONS
C120	"A" DIGIT TRANSLATION
C121	CODE POINTS 2 DIGIT TRANSLATION
C122	CODE POINTS 3 DIGIT TRANSLATION
C123	RESERVED
C124	TYPICAL ROUTING OF CALLS
C125	CLASS OF SERVICE AND SCREENING RELAY CONNECTIONS
C126	CLASS OF SERVICE AND SCREENING RELAY CONNECTIONS
C127	CLASS OF SERVICE AND SCREENING RELAY CONNECTIONS
C128	TYPICAL ROUTE, ROUTE RELAY AND ROUTE SERIES RELAY CROSS CONNECTIONS
C129	TYPICAL ROUTE, ROUTE RELAY AND ROUTE SERIES RELAY CROSS CONNECTIONS
C130	TYPICAL ROUTE, ROUTE RELAY AND ROUTE SERIES RELAY CROSS CONNECTIONS
C131	TYPICAL ROUTE, ROUTE RELAY AND ROUTE SERIES RELAY CROSS CONNECTIONS
C132	TYPICAL ROUTE, ROUTE RELAY AND ROUTE SERIES RELAY CROSS CONNECTIONS
C133	TYPICAL ROUTE, ROUTE RELAY AND ROUTE SERIES RELAY CROSS CONNECTIONS
C134	TYPICAL ROUTE, ROUTE RELAY AND ROUTE SERIES RELAY CROSS CONNECTIONS
C135	RESERVED
C136	COMPLETING MARKER TIMING
C137	COMPLETING MARKER TIMING
C138	FLOW CHART LONG DELAY (LDT) AND SHORT DELAY (SDT) TIMING CYCLES
C139	RESERVED
C140	SEQUENCE CHART-MASTER TRAFFIC CONTROL
C141	SEQUENCE CHART-MASTER TRAFFIC CONTROL
C142	MASTER TRAFFIC CONTROL
C143	RESERVED
C144	TEST CALL DIGIT CONTROL
C145	TEST CALL DIGIT CONTROL
C146	RESERVED
C147	SEQUENCE CHART-MONITORING ORIGINATING REGISTERS
C148	MONITORING ORIGINATING REGISTERS
C149	
C150	
C151	
C152	RESERVED
C153	
C154	
C155	MONITORING ORIGINATING REGISTERS
C156	

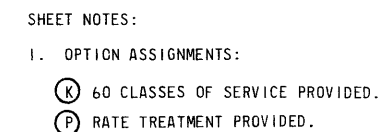

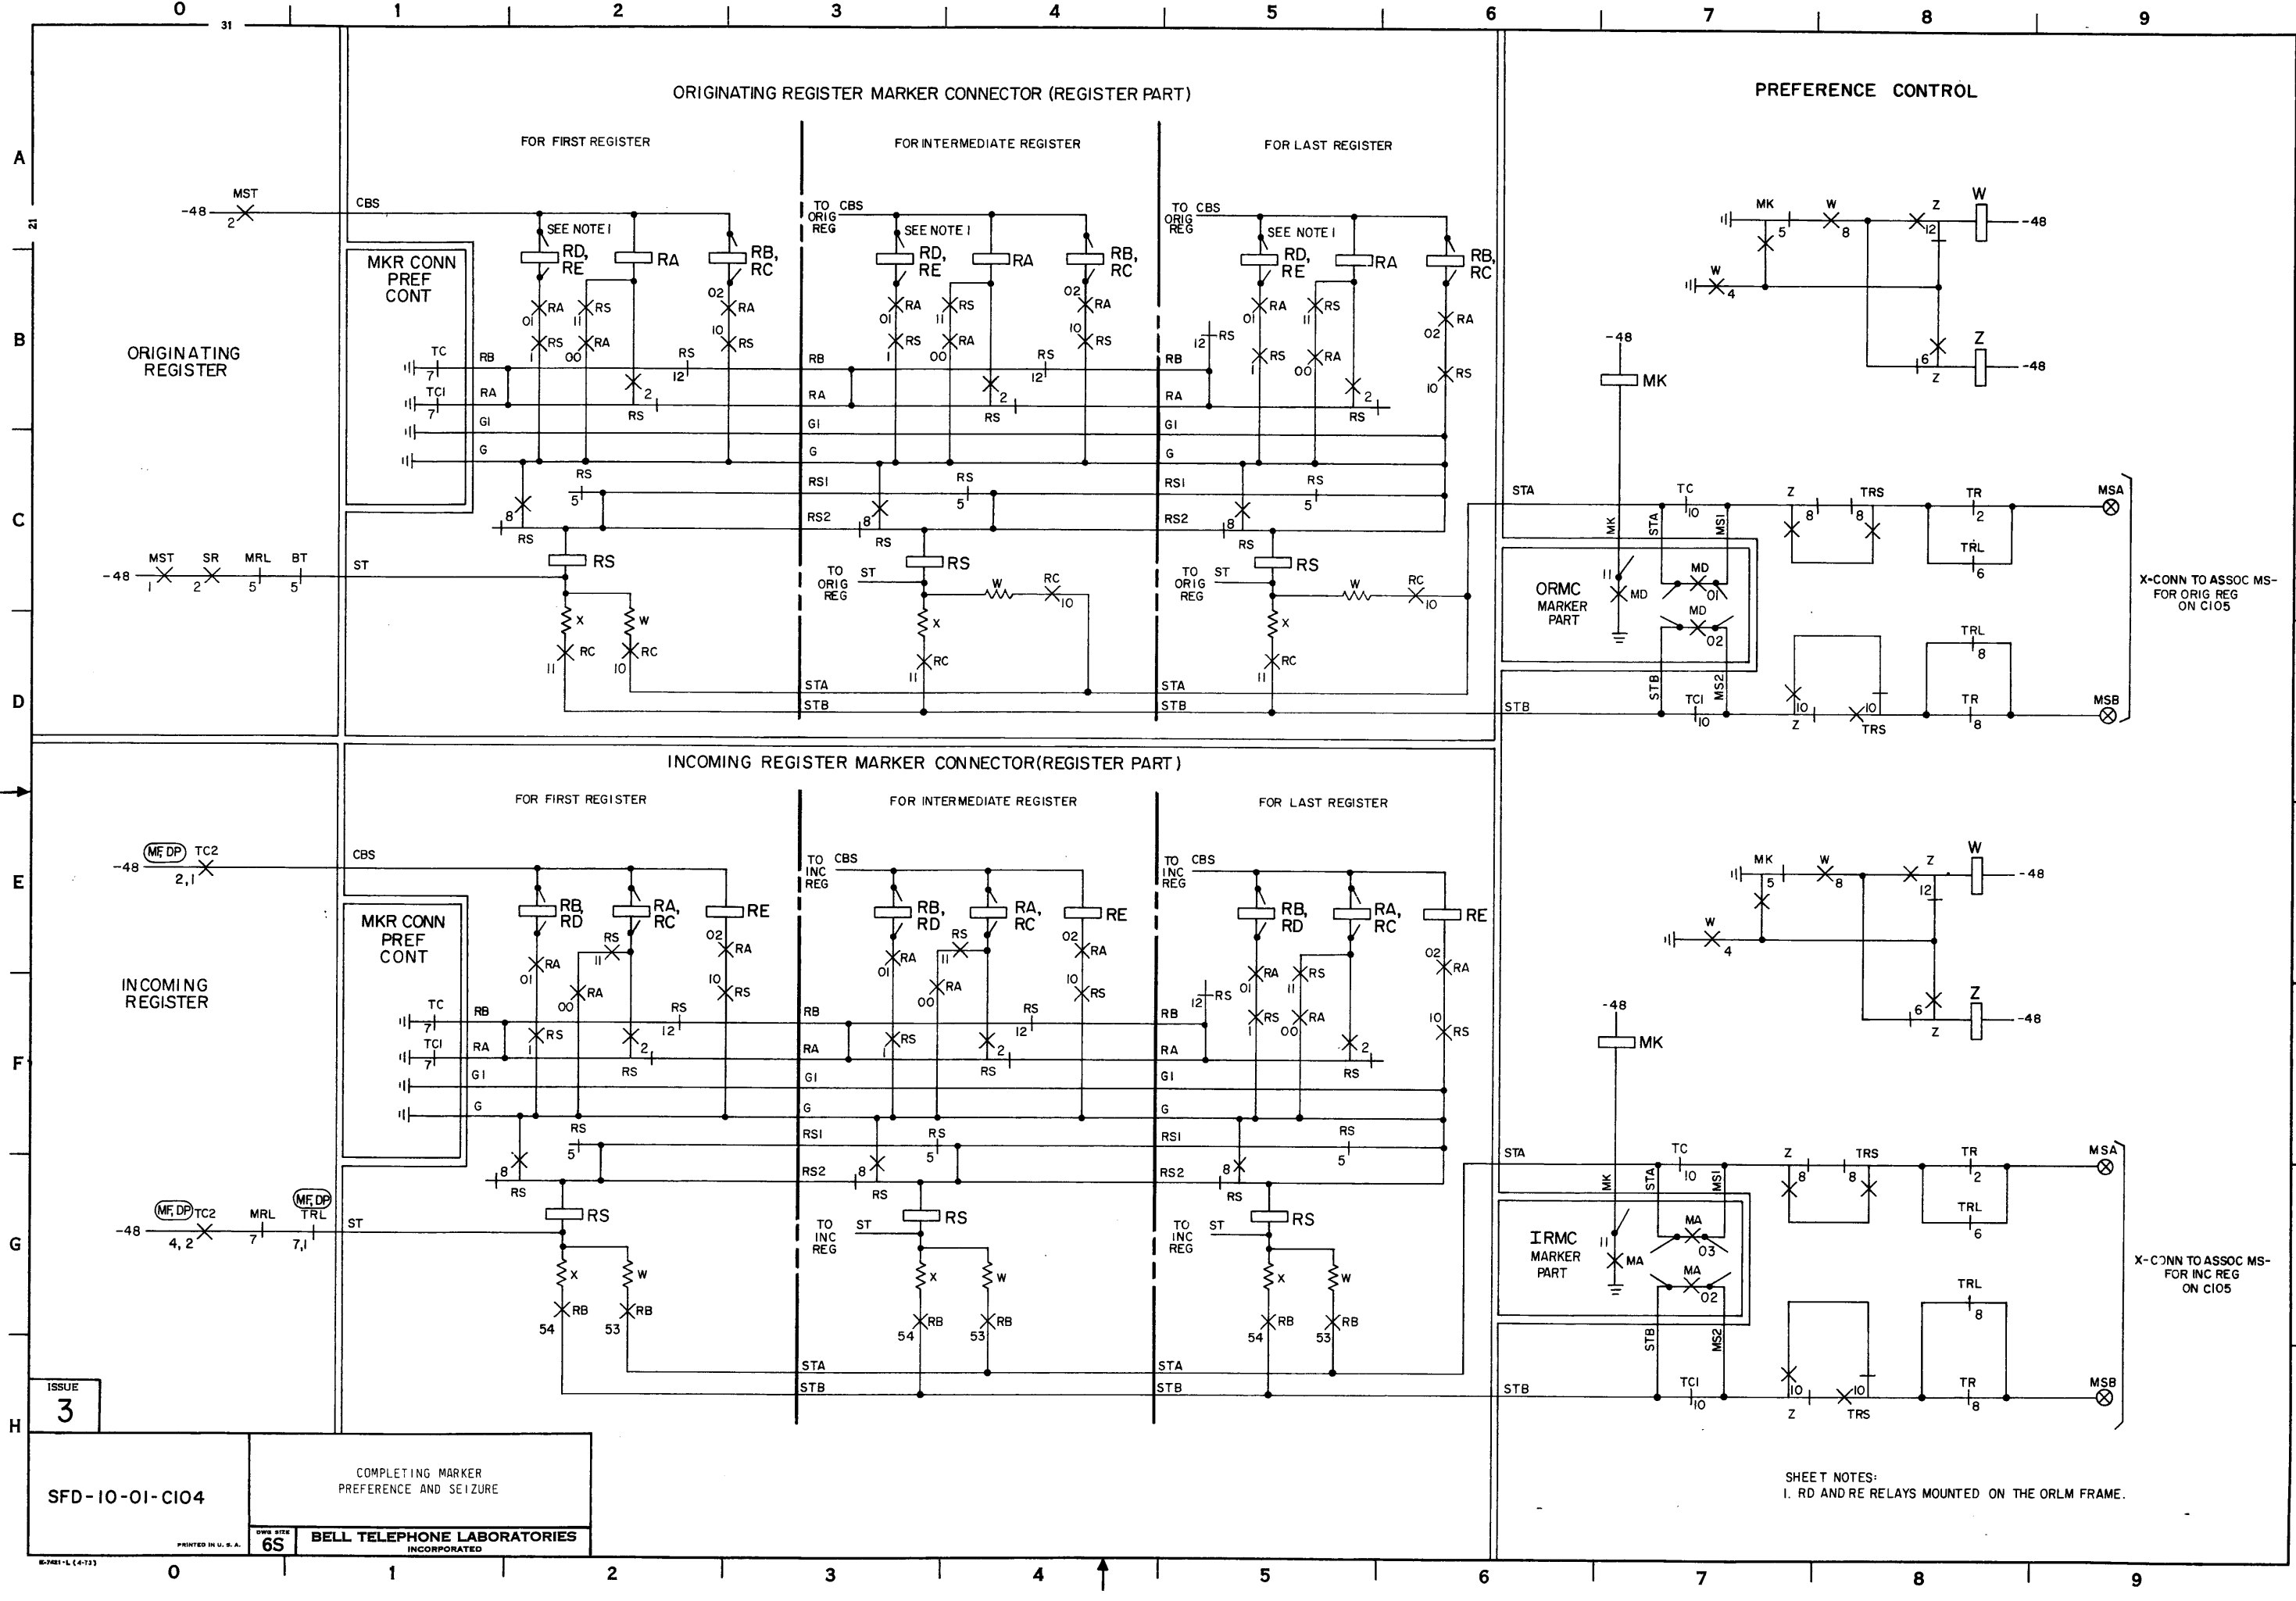

ORIGINATING REGISTER

INCOMING REGISTER

ORIGINATING REGISTER MARKER CONNECTOR (REGISTER PART)

PREFERENCE CONTROL

INCOMING REGISTER MARKER CONNECTOR (REGISTER PART)

ORMC MARKER PART

IRMC MARKER PART

X-CONN TO ASSOC MS-
FOR ORIG REG
ON C105

X-CONN TO ASSOC MS-
FOR INC REG
ON C105

SHEET NOTES:
1. RD AND RE RELAYS MOUNTED ON THE ORLM FRAME.

ISSUE
3

SFD-10-01-C104

COMPLETING MARKER
PREFERENCE AND SEIZURE

BELL TELEPHONE LABORATORIES
INCORPORATED

SFD-10-01-C104

ORMC FOR MKR 0
MARKER PART

PREF CONTROL
FOR 1ST ORMC
(SEE NOTE 2)

ORMC FOR MKR 0
REG PART

THROUGH
PREF CONTROLS
FOR OTHER
ORMC AND IRMC

IRMC FOR MKR 0
MARKER PART

PREF CONTROL
FOR LAST
IRMC
(SEE NOTE 2)

IRMC FOR MKR 0
REG PART

SHEET NOTES:

- FOR COMPLETE X CONN INFORMATION
REFER TO SD-26002-01 PART 35
SD-26029-01 NOTE 405 & 405A
- PREF CKT SHOWN IS APP FIG. 7 RATED STD
ON ISS 10B.

COMPLETING MARKER 0

INTERMEDIATE COMPLETING MARKER

LAST COMPLETING MARKER

COMPLETING MARKER
PREFERENCE AND SEIZURE


BELL TELEPHONE LABORATORIES
INCORPORATED

6S

SFD-10-01-C105

ISSUE
3

SFD-10-01-C105

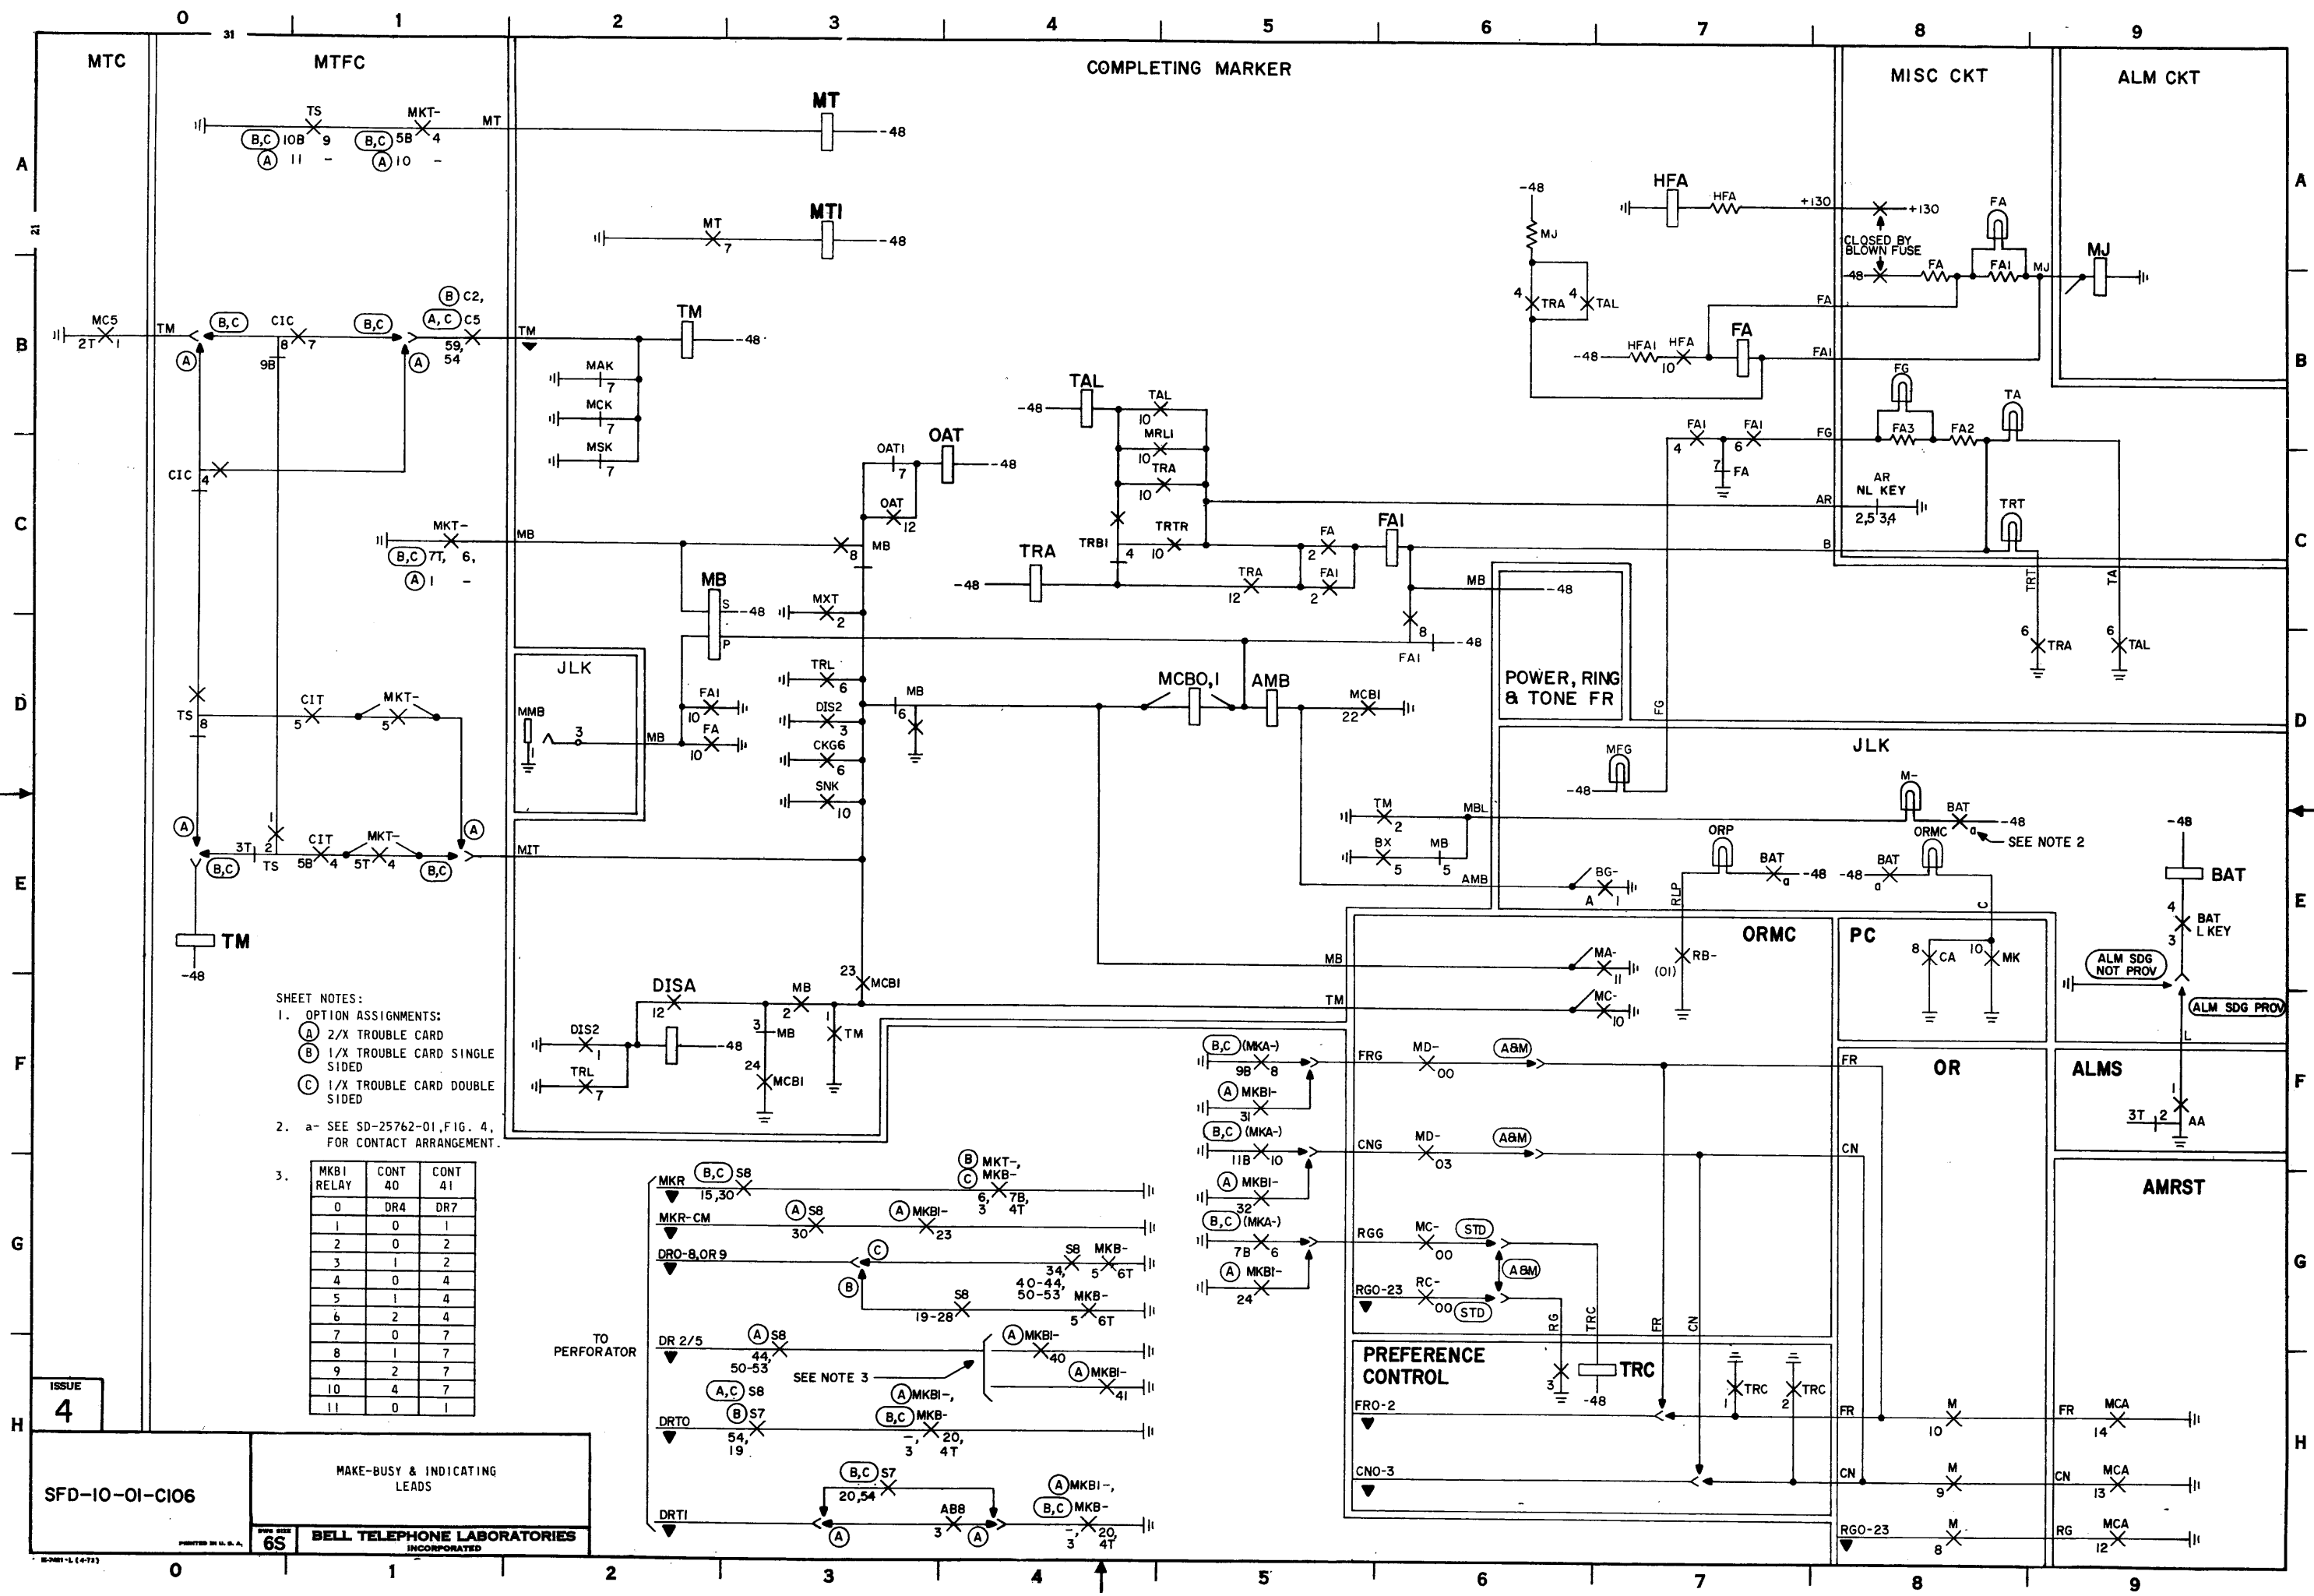

SHEET NOTES:
1. OPTION ASSIGNMENTS:
(A) 2/X TROUBLE CARD
(B) 1/X TROUBLE CARD SINGLE SIDED
(C) 1/X TROUBLE CARD DOUBLE SIDED
2. a- SEE SD-25762-01, FIG. 4, FOR CONTACT ARRANGEMENT.


ISSUE
4

SFD-10-01-C106


BELL TELEPHONE LABORATORIES
INCORPORATED

SFD-10-01-C106


MASTER TEST CONTROL

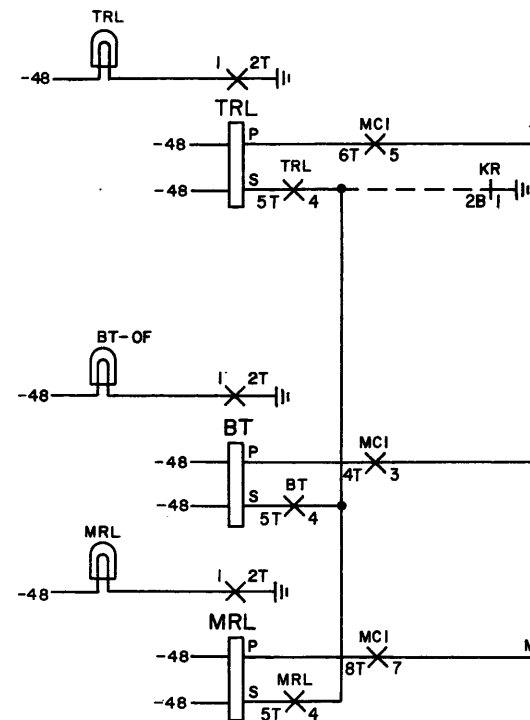


MTFC

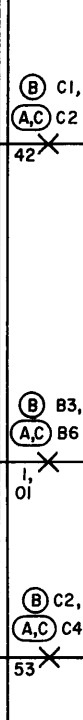


COMPLETING MARKER

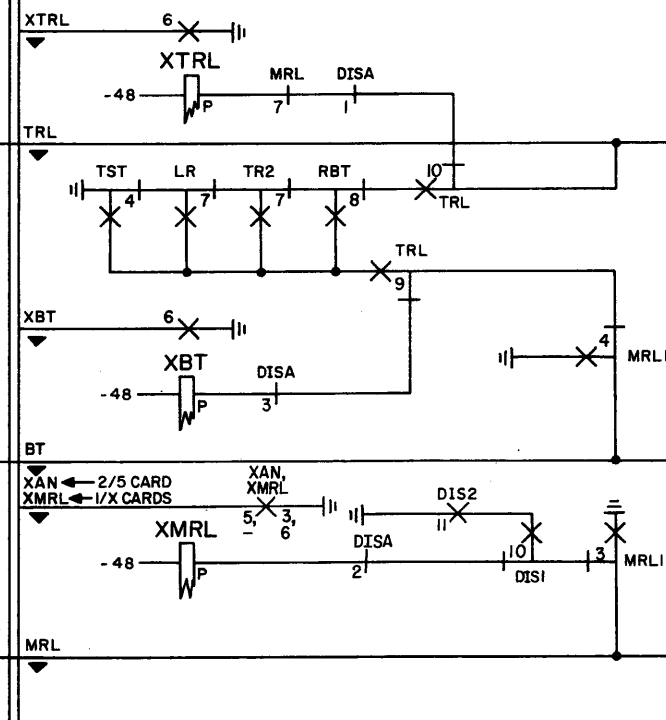


ORMC

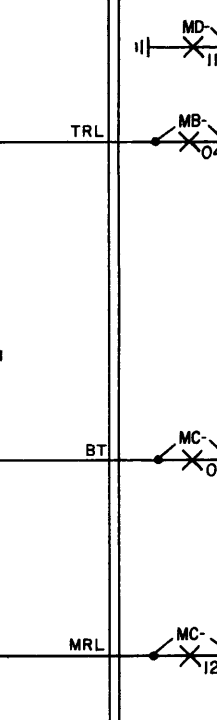

PREFERENCE CONTROL

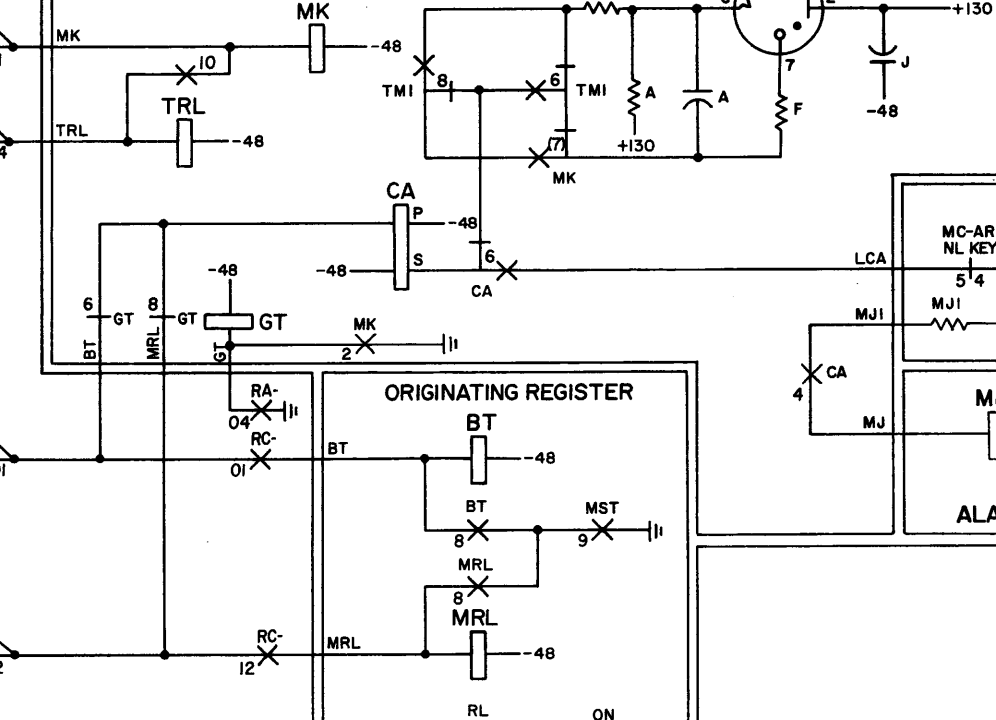


ORIGINATING REGISTER

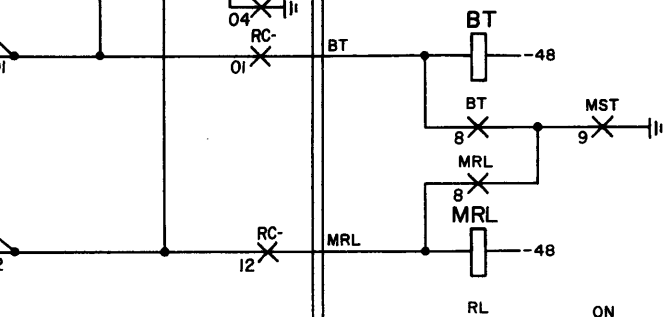

SHEET NOTES:
1. a- SEE OFFICE RECORDS FOR CONTACT ASSIGNMENT.
ALSO, SEE SD-95417-01, FS 4.

2. OPTION ASSIGNMENTS:
A 2/X TROUBLE CARD
B 1/X TROUBLE CARD SINGLE SIDED
C 1/X TROUBLE CARD DOUBLE SIDED

AMRST

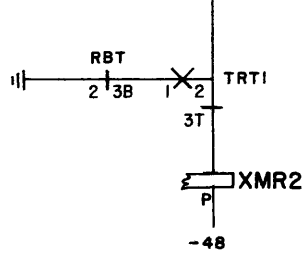

ORIGINATING REGISTER
AND CONNECTOR CONTROLS

BELL TELEPHONE LABORATORIES
INCORPORATED


6S

SFD-10-01-C107

4

SFD-10-01-C107

COMPLETING MARKER

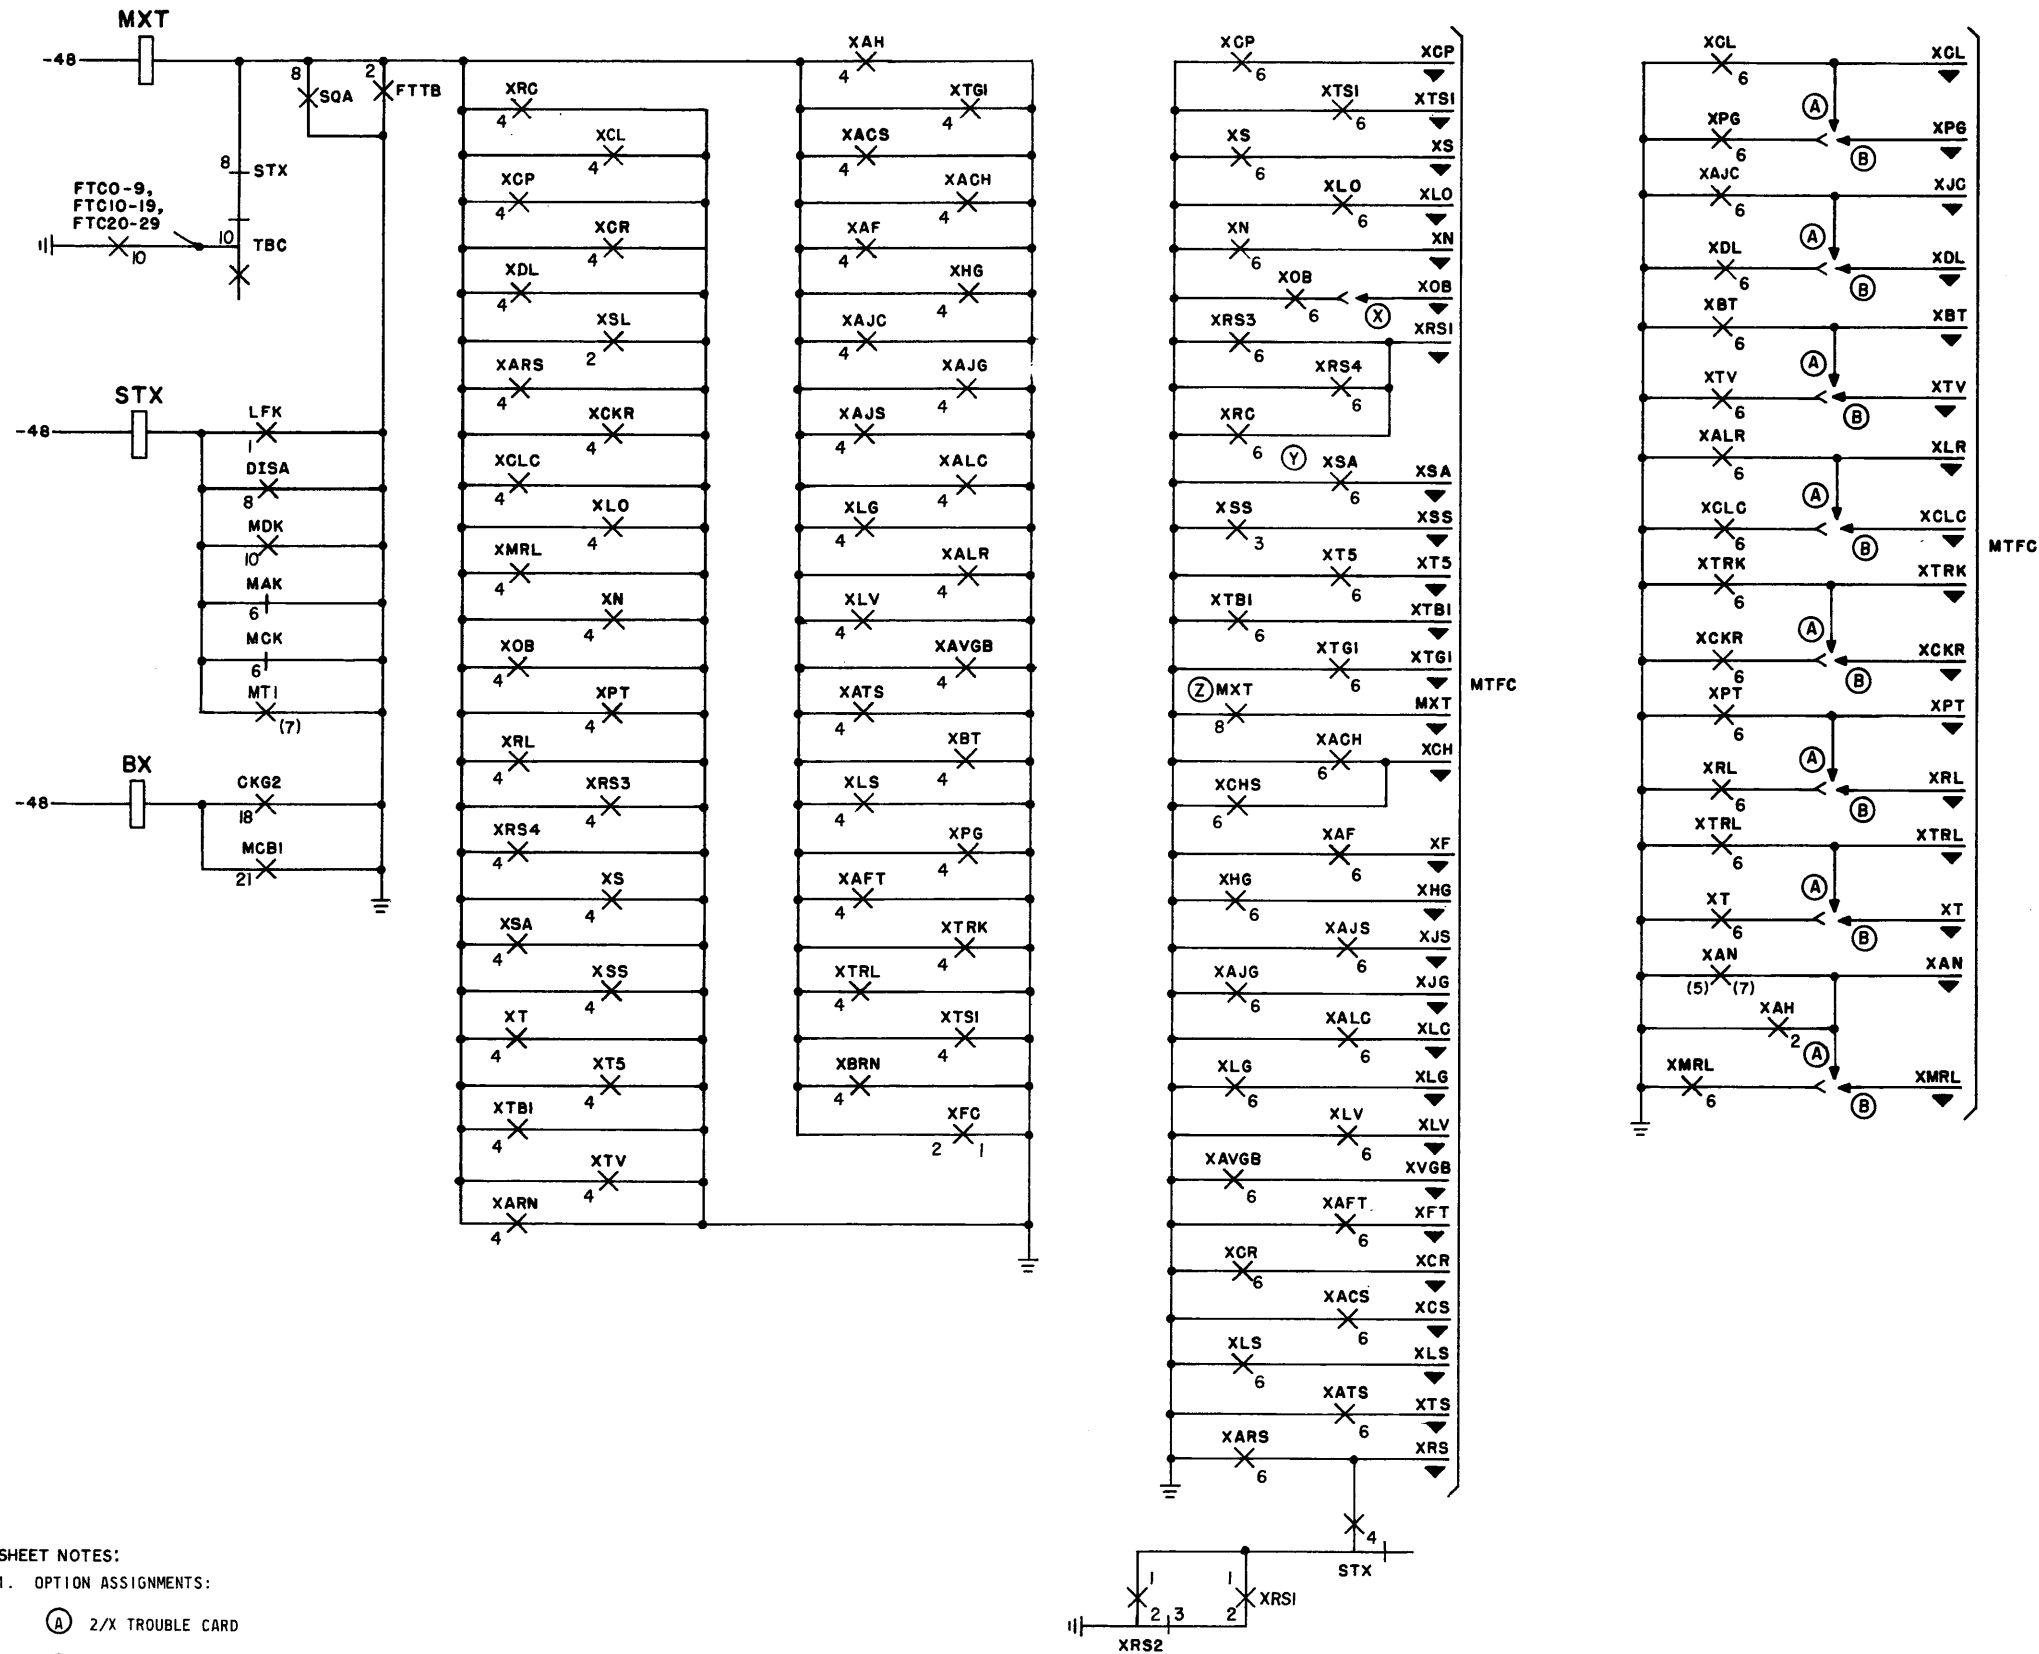

SHEET NOTES:

1. OPTION ASSIGNMENTS:

- (A) 2/X TROUBLE CARD
- (B) 1/X TROUBLE CARD SINGLE SIDED
- (X) (A & M) -XOB PUNCH PROVIDED WHEN MXT PUNCH NOT PROVIDED.
- (Y) U TYPE SENDER CONN AND AMA PROVIDED.
- (Z) MXT PUNCH PROVIDED. (DOUBLE SIDED 1/X OR 2/X CARD.)

SFD-10-01-C109

STANDING CROSS RELAY-
TROUBLE INDICATIONS

BELL TELEPHONE LABORATORIES
INCORPORATED


65


SFD-10-01-C109


PRINTED IN U. S. A.


ISSUE
3




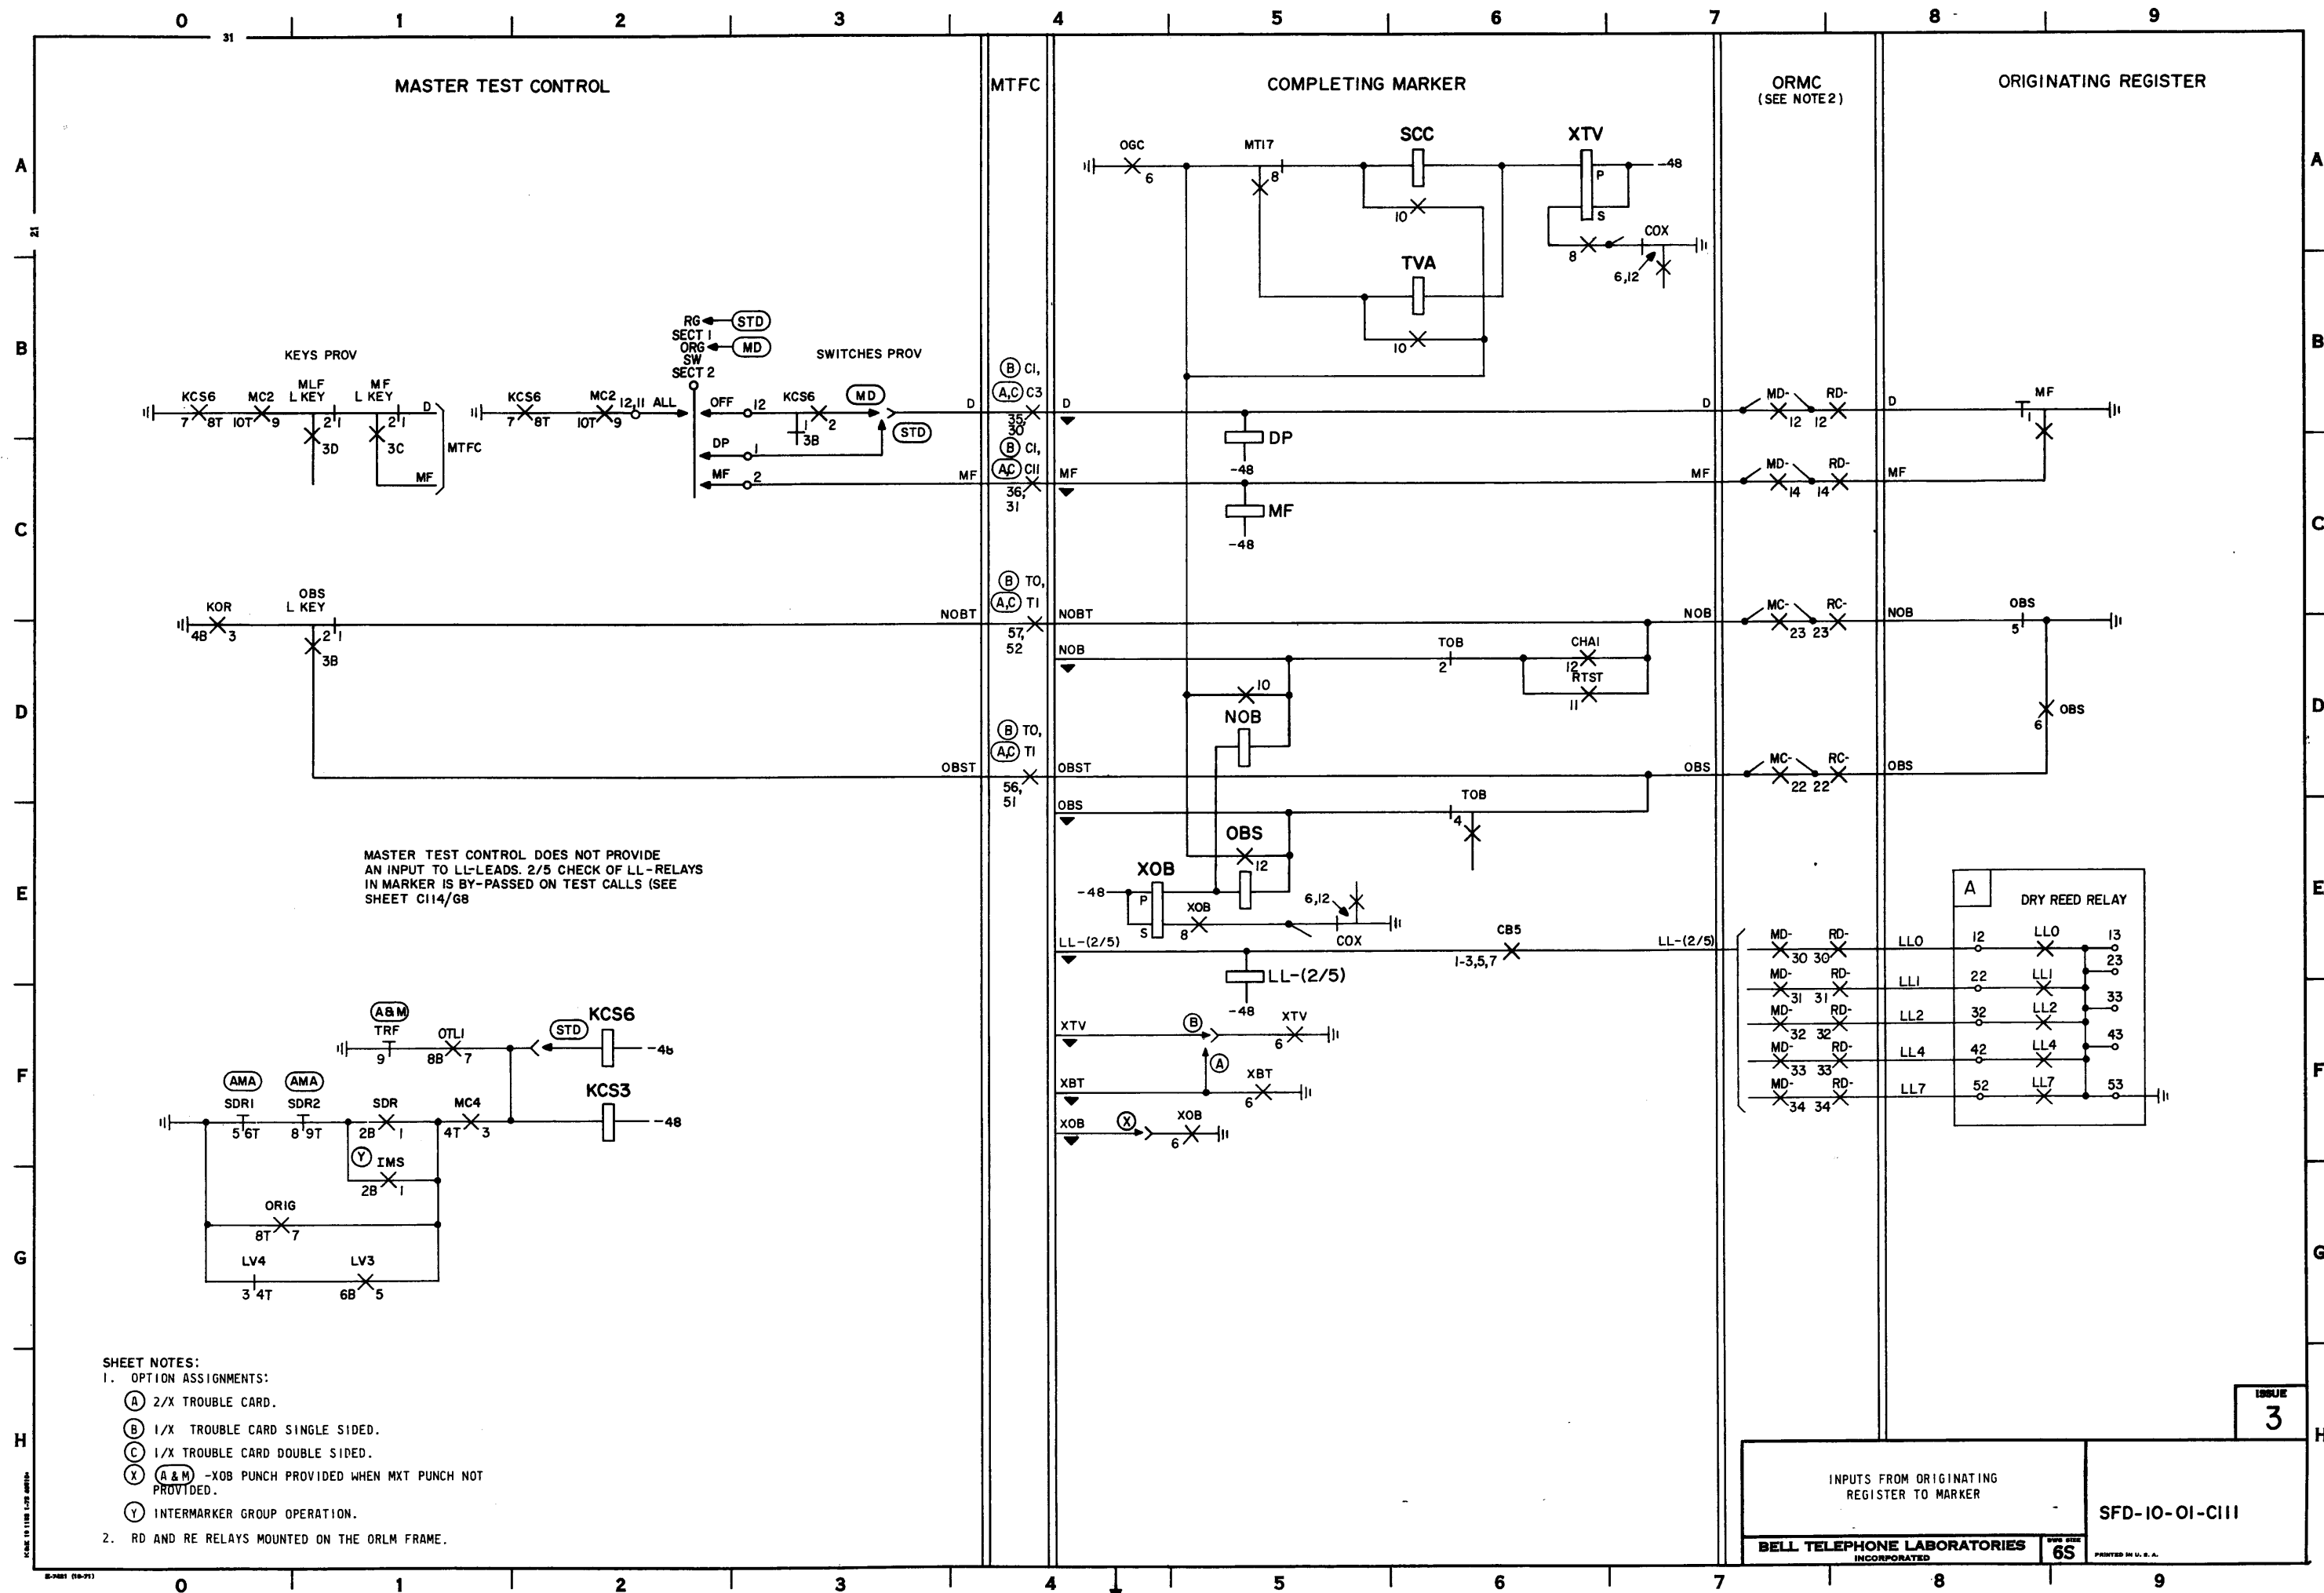


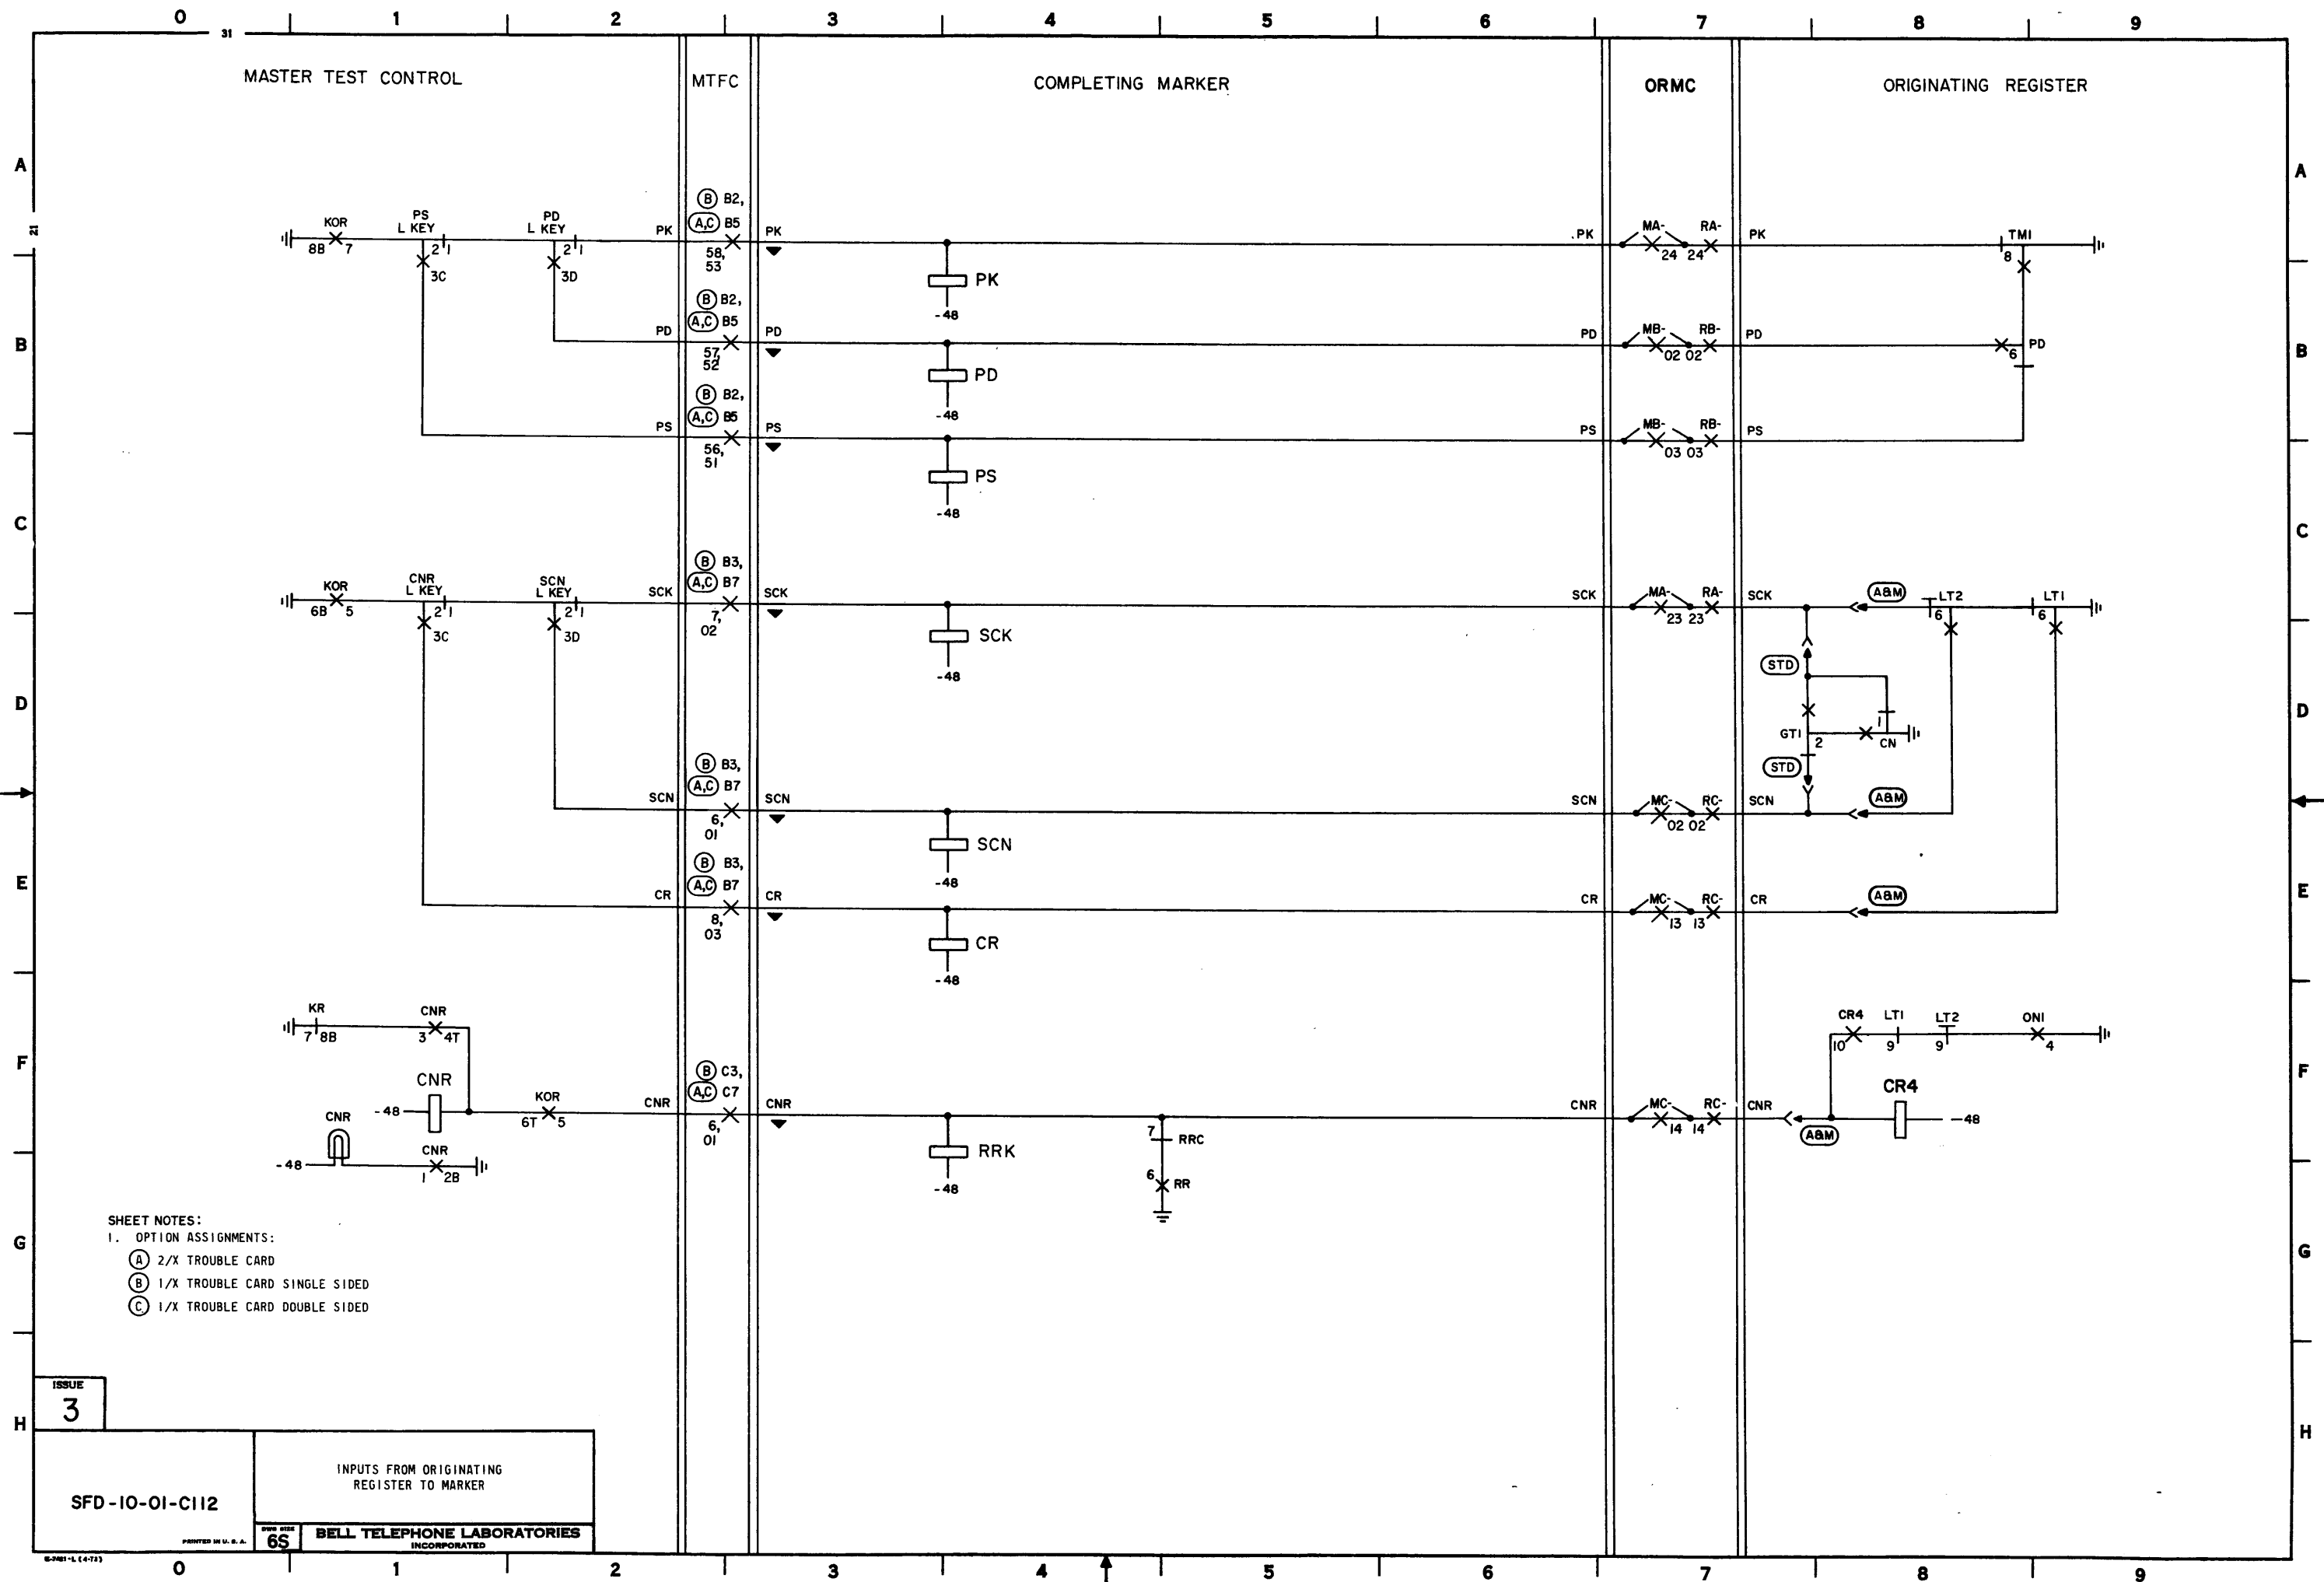

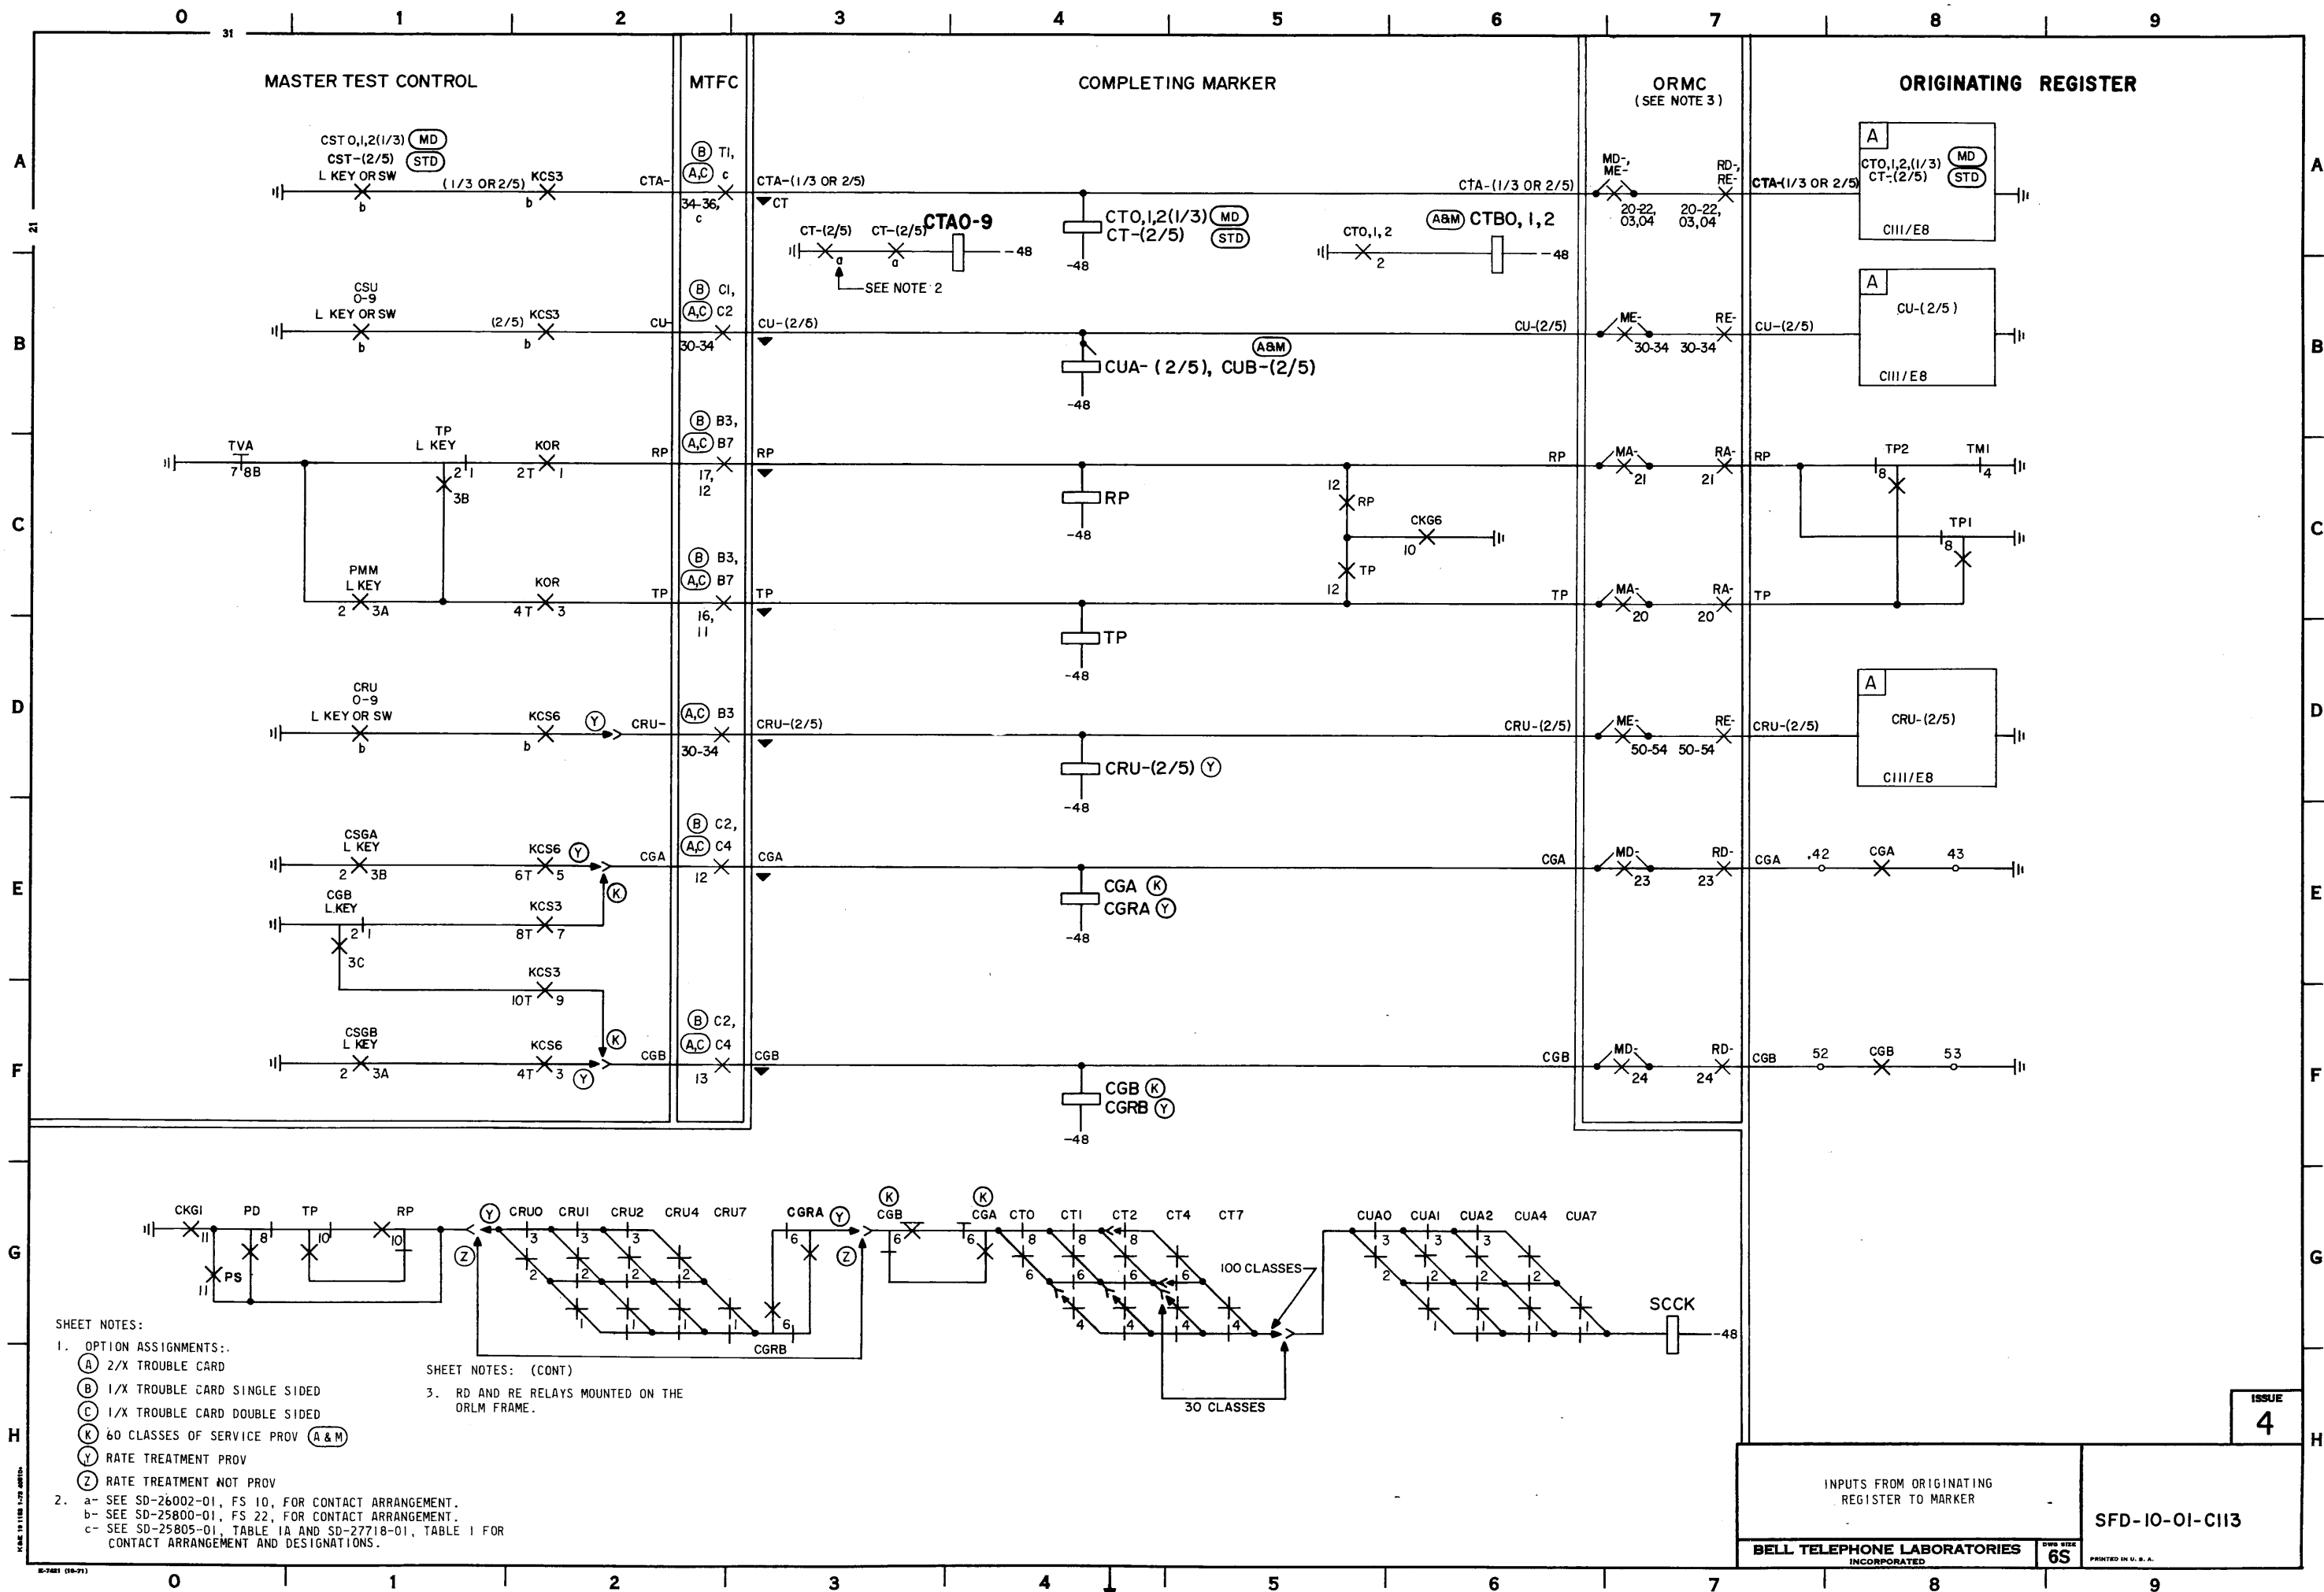

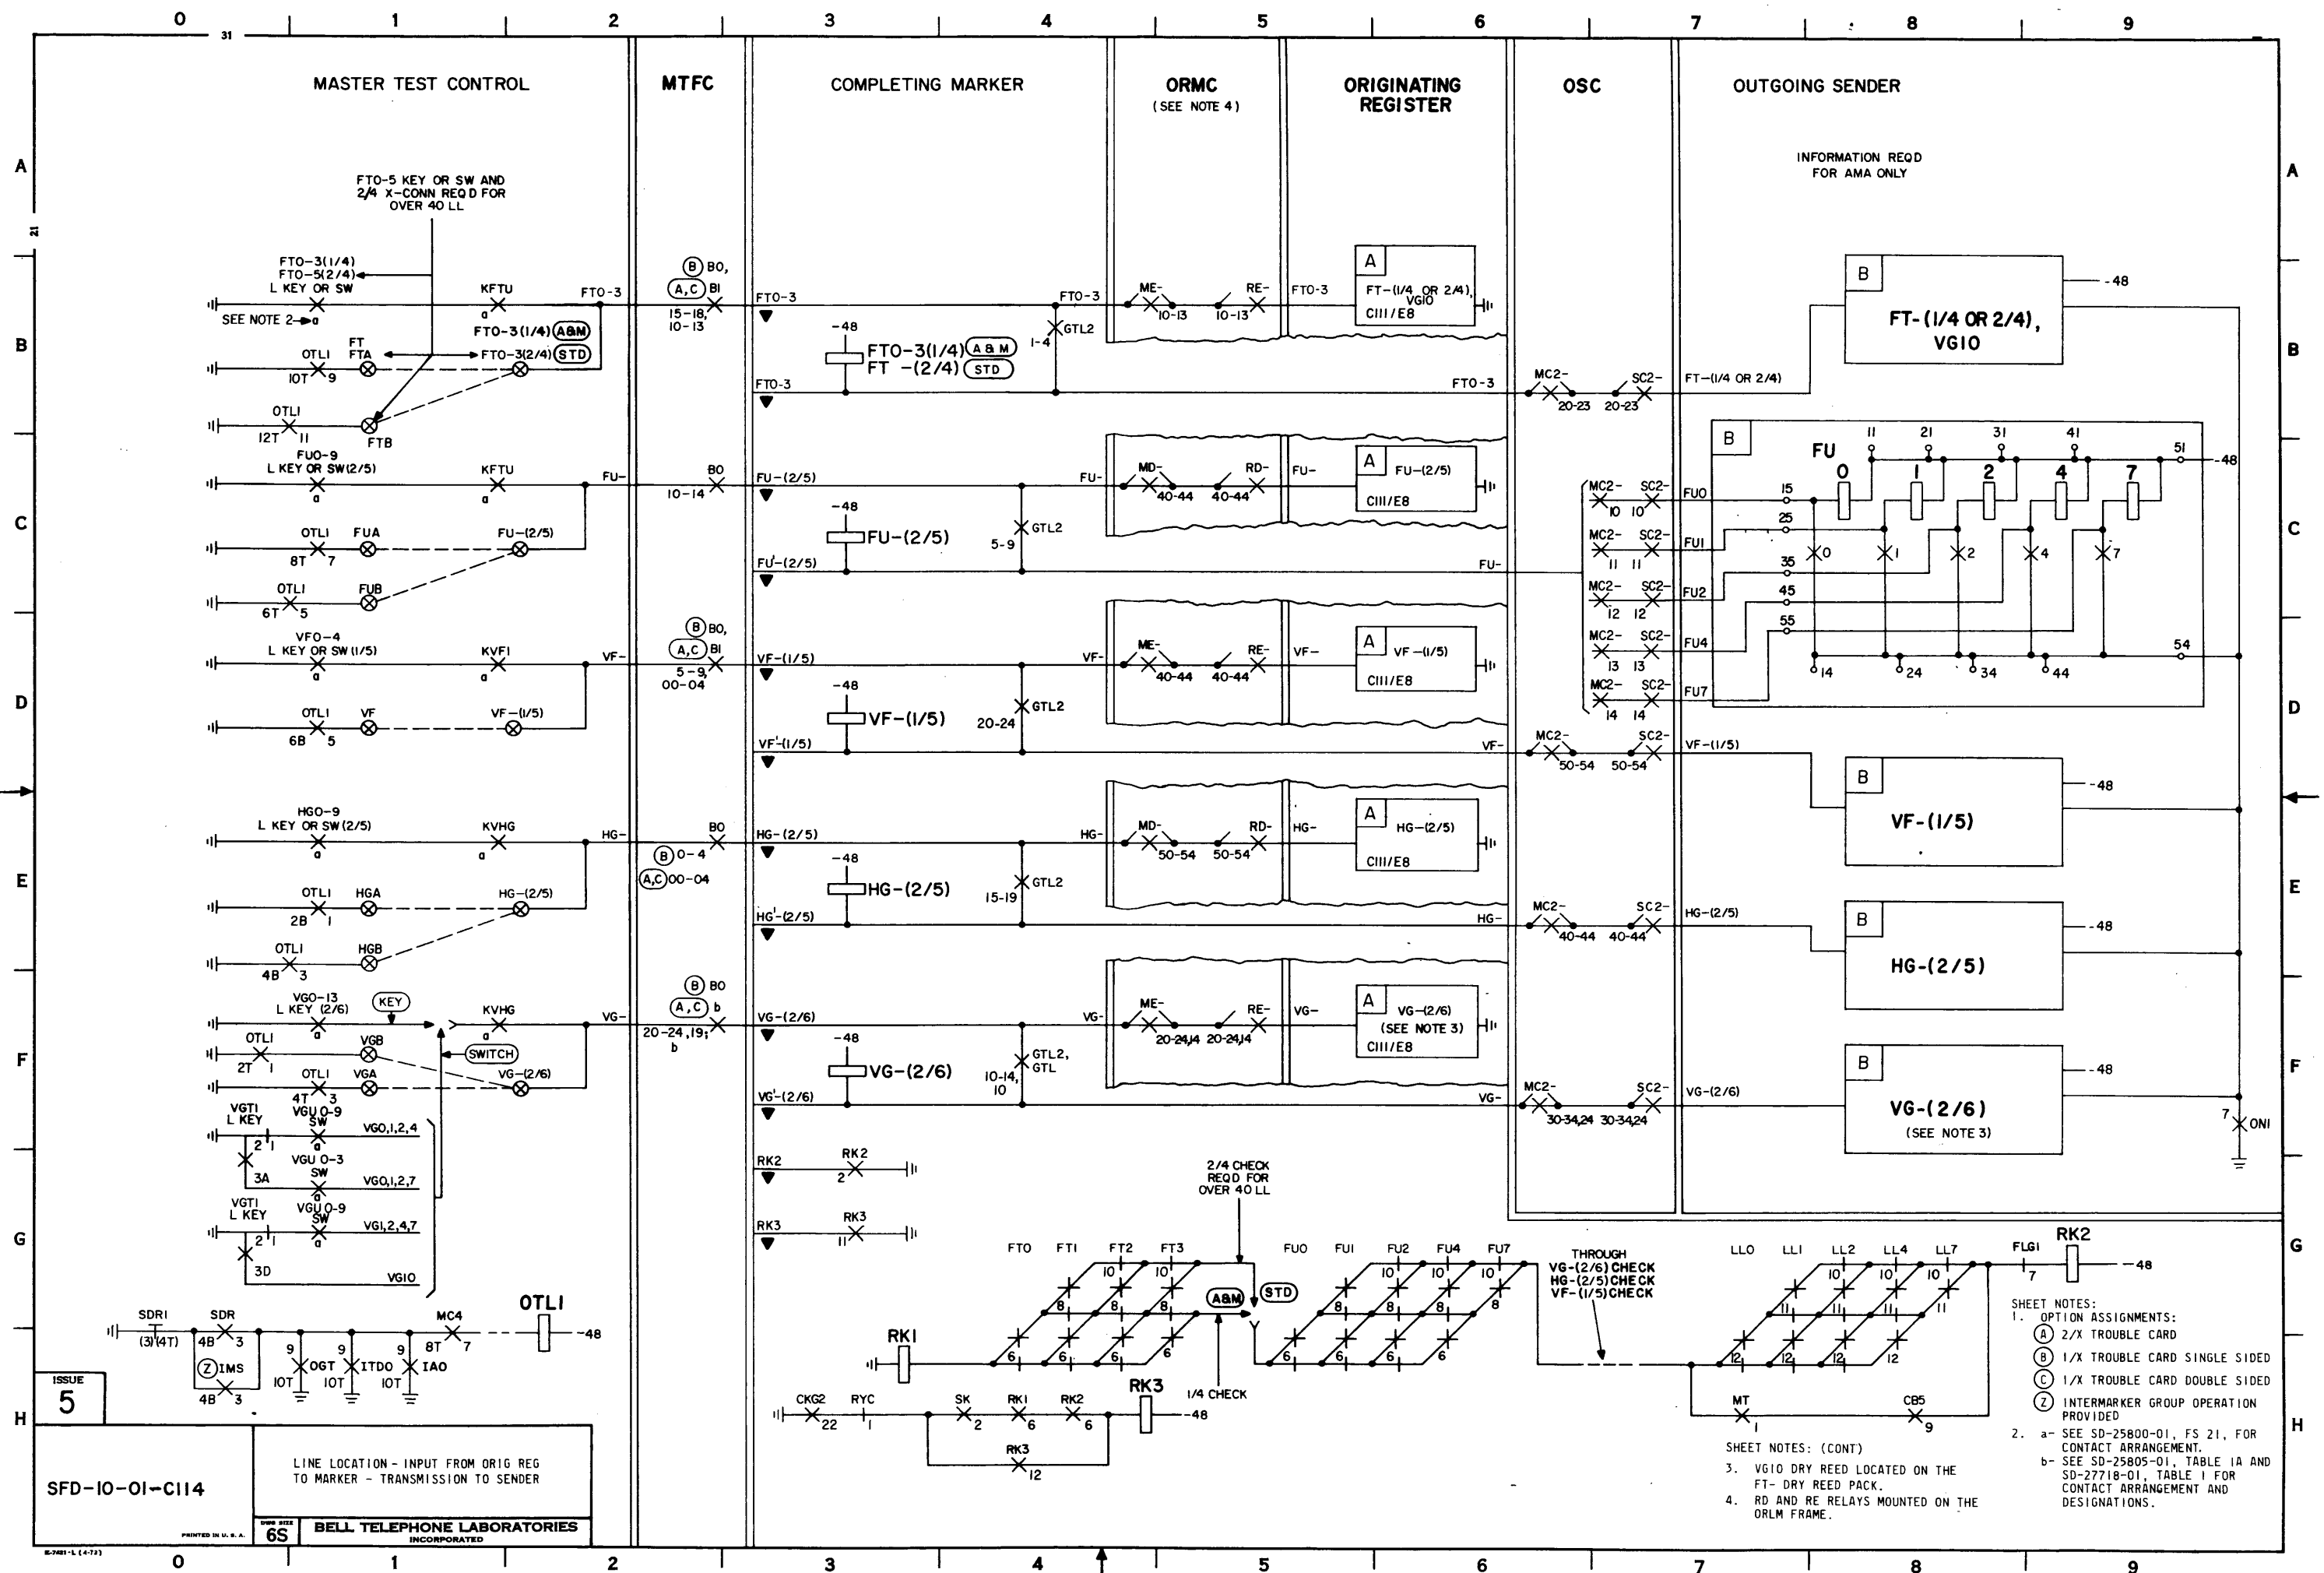

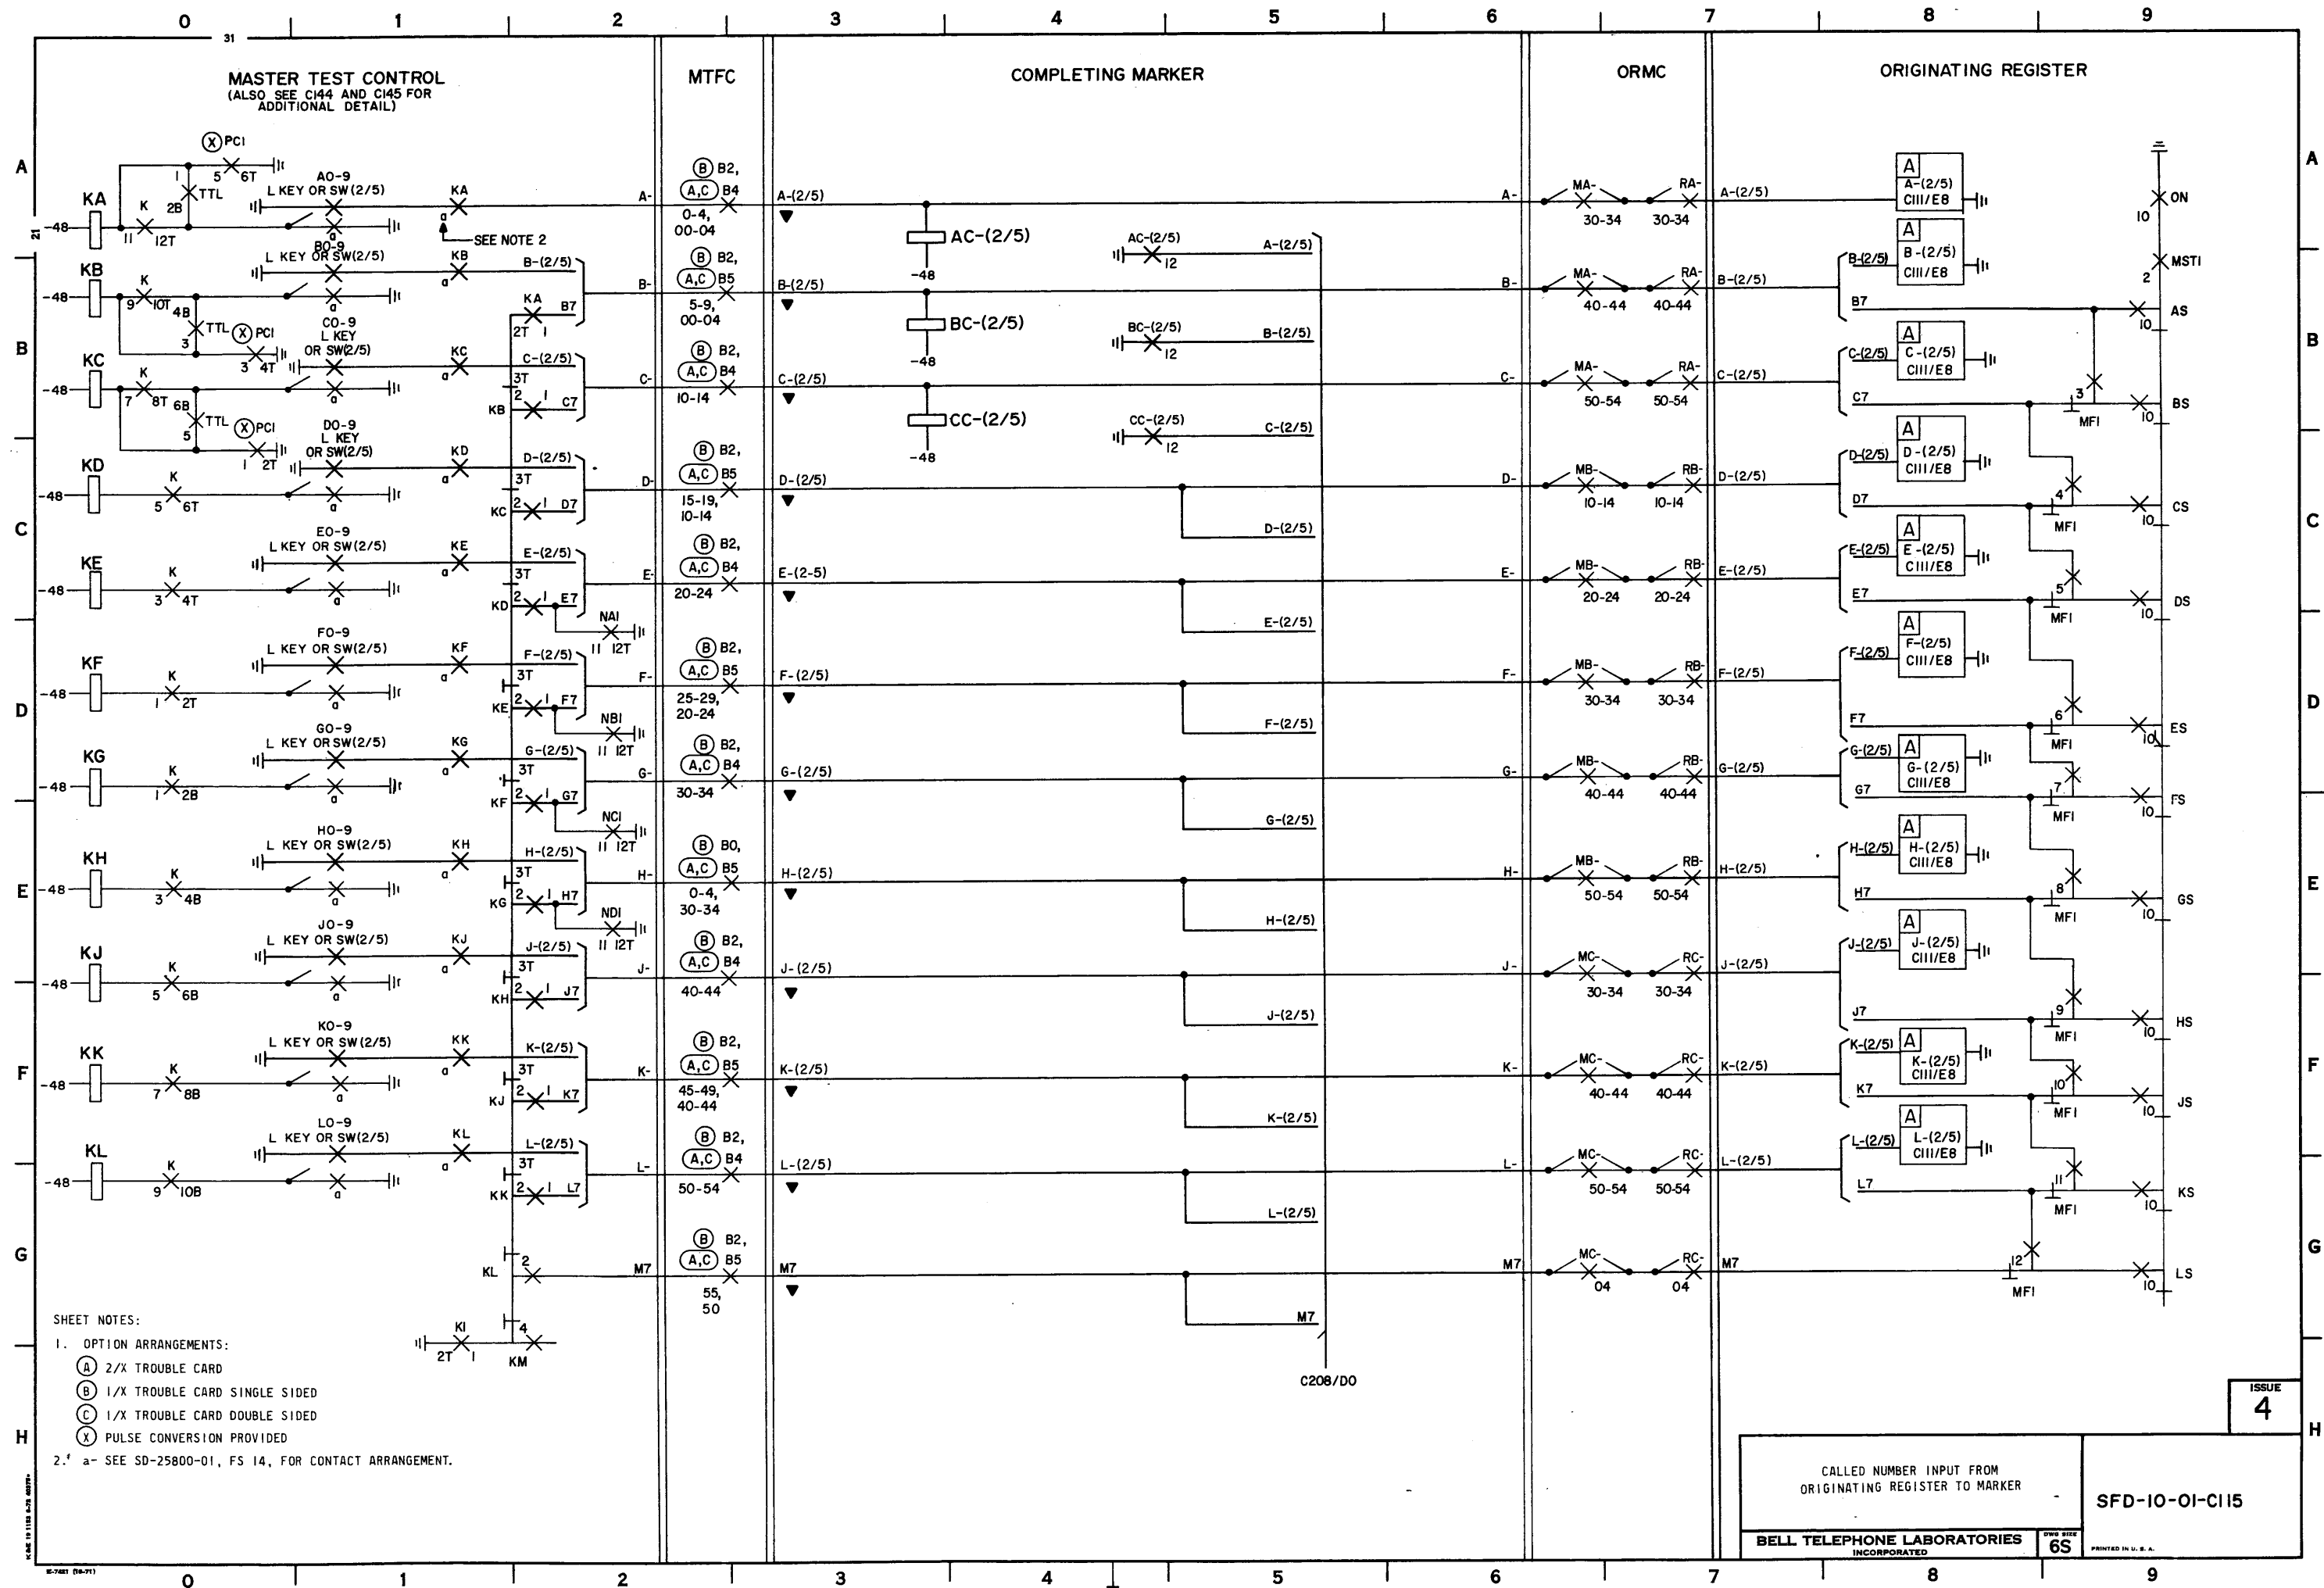

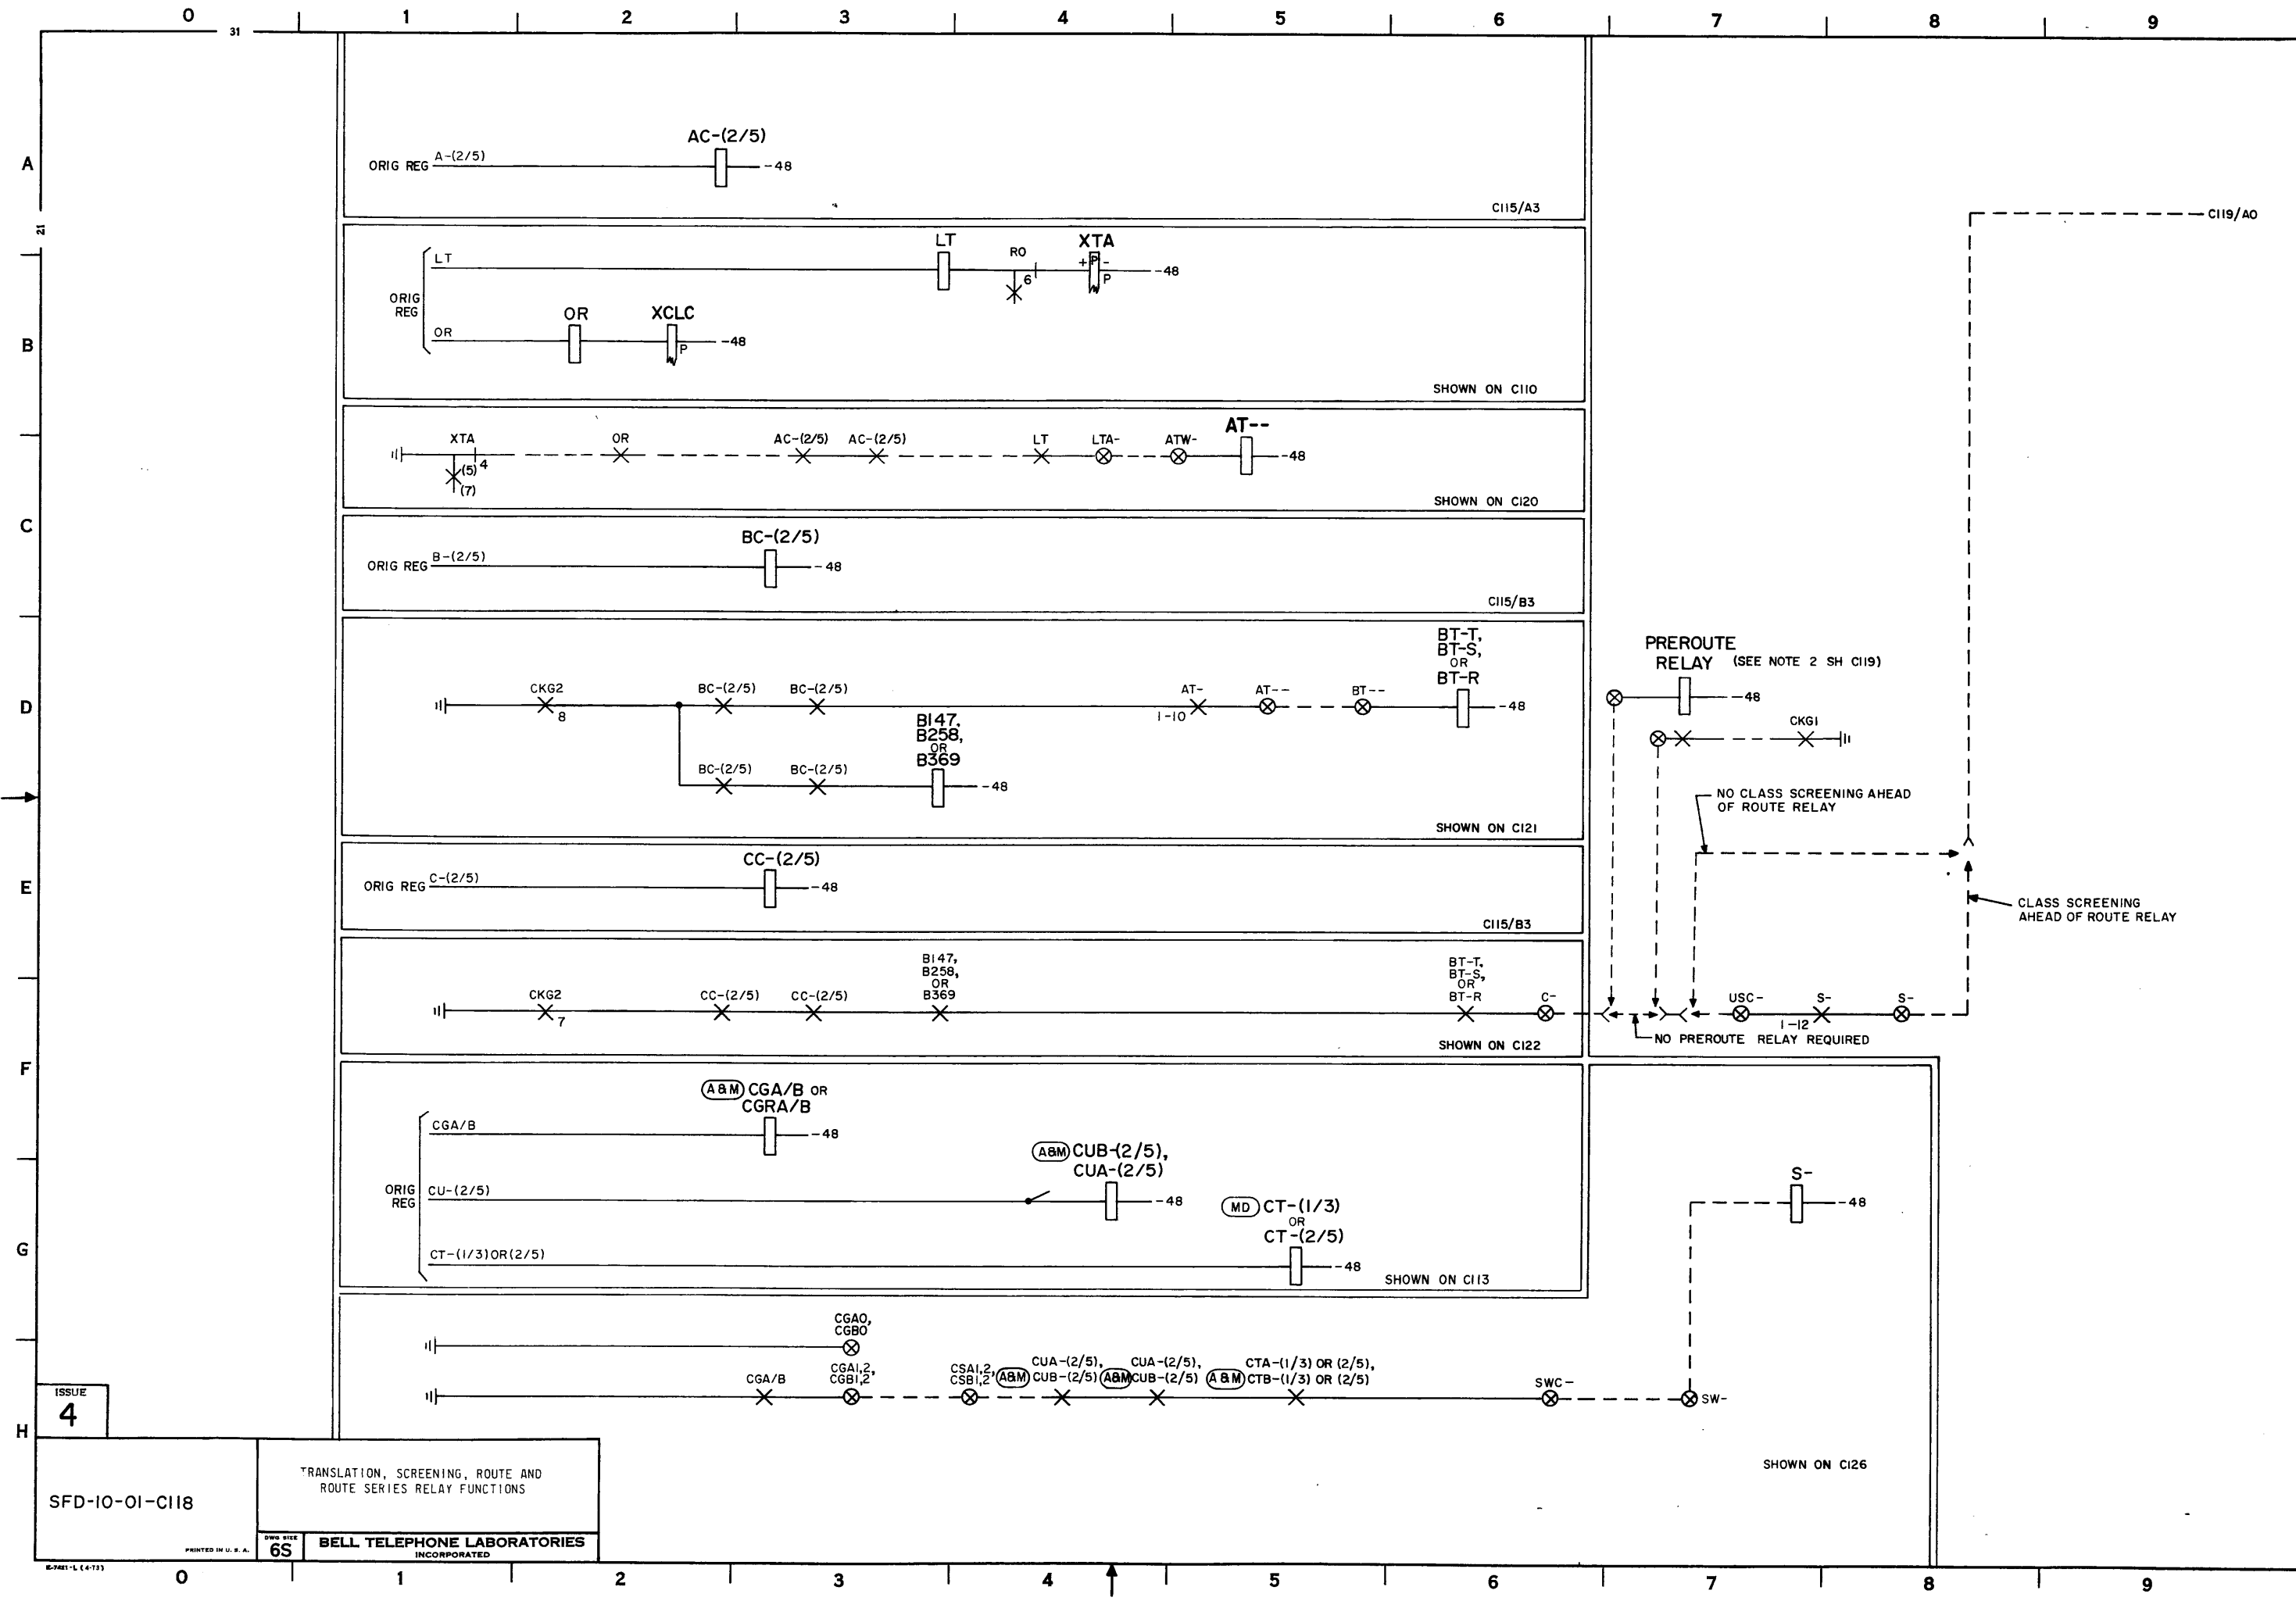


ISSUE
4


SFD-10-01-C118

TRANSLATION, SCREENING, ROUTE AND
ROUTE SERIES RELAY FUNCTIONS


BELL TELEPHONE LABORATORIES
INCORPORATED


SFD-10-01-C118

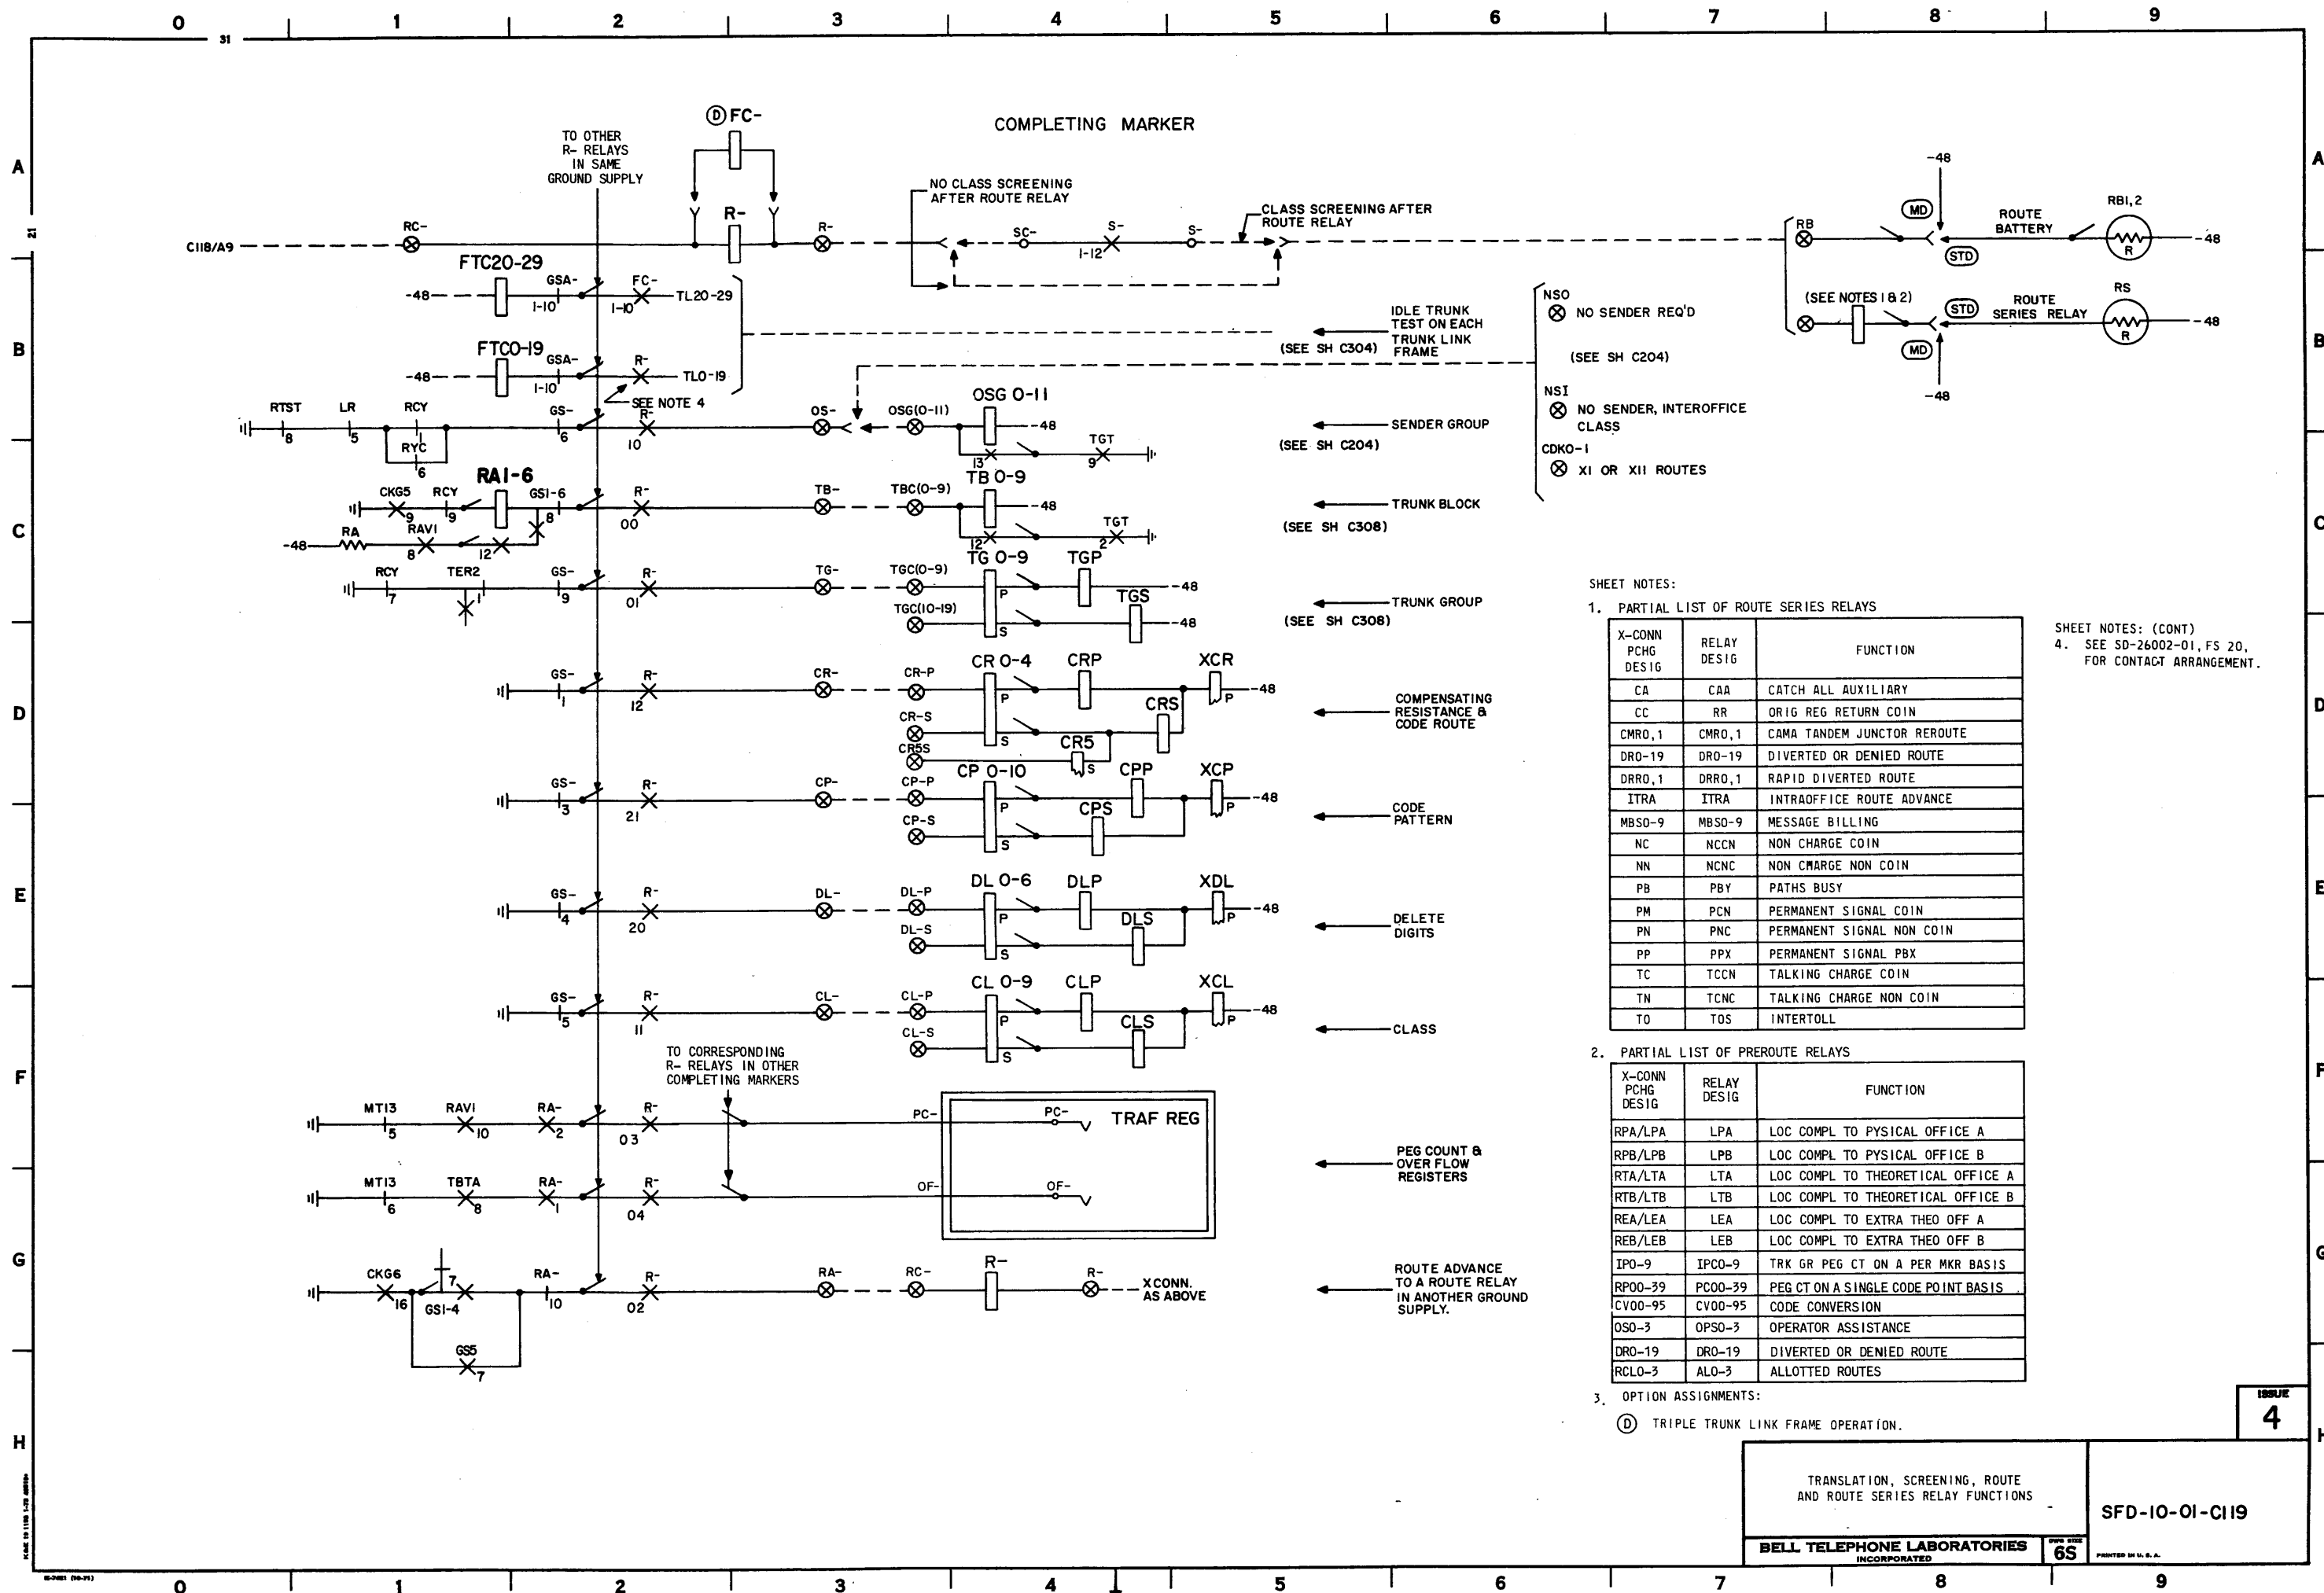

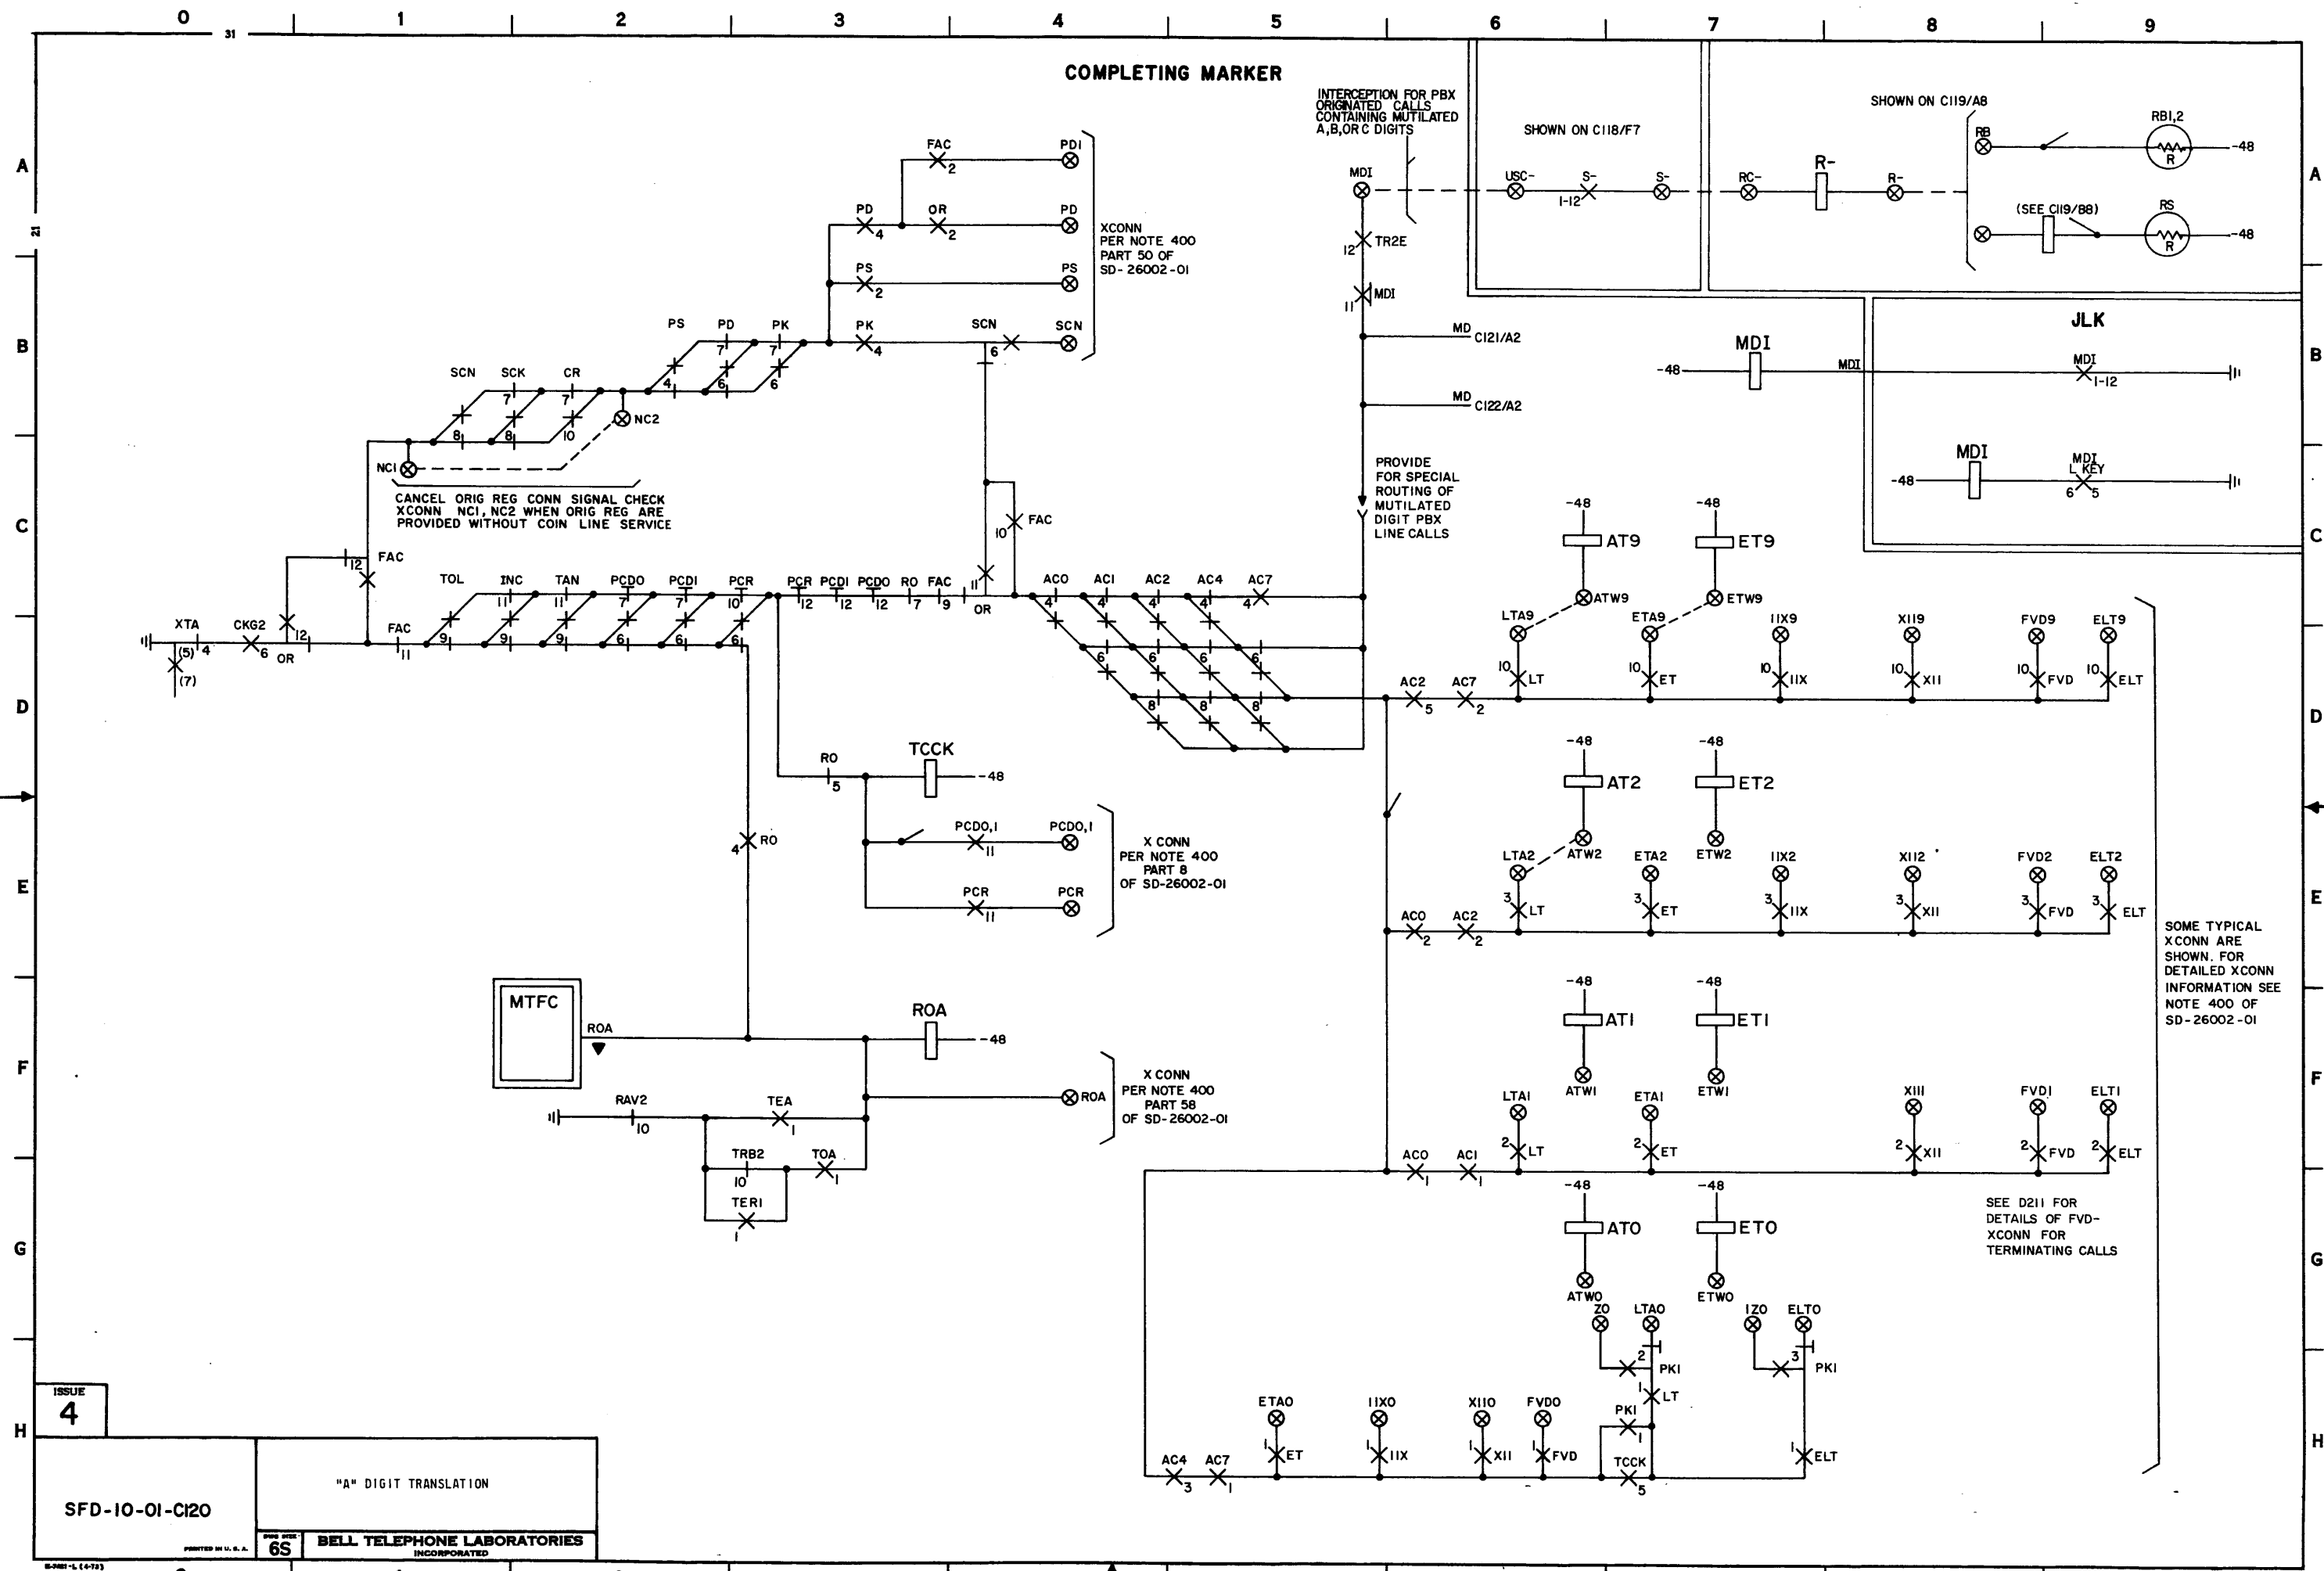

SFD-10-01-C120

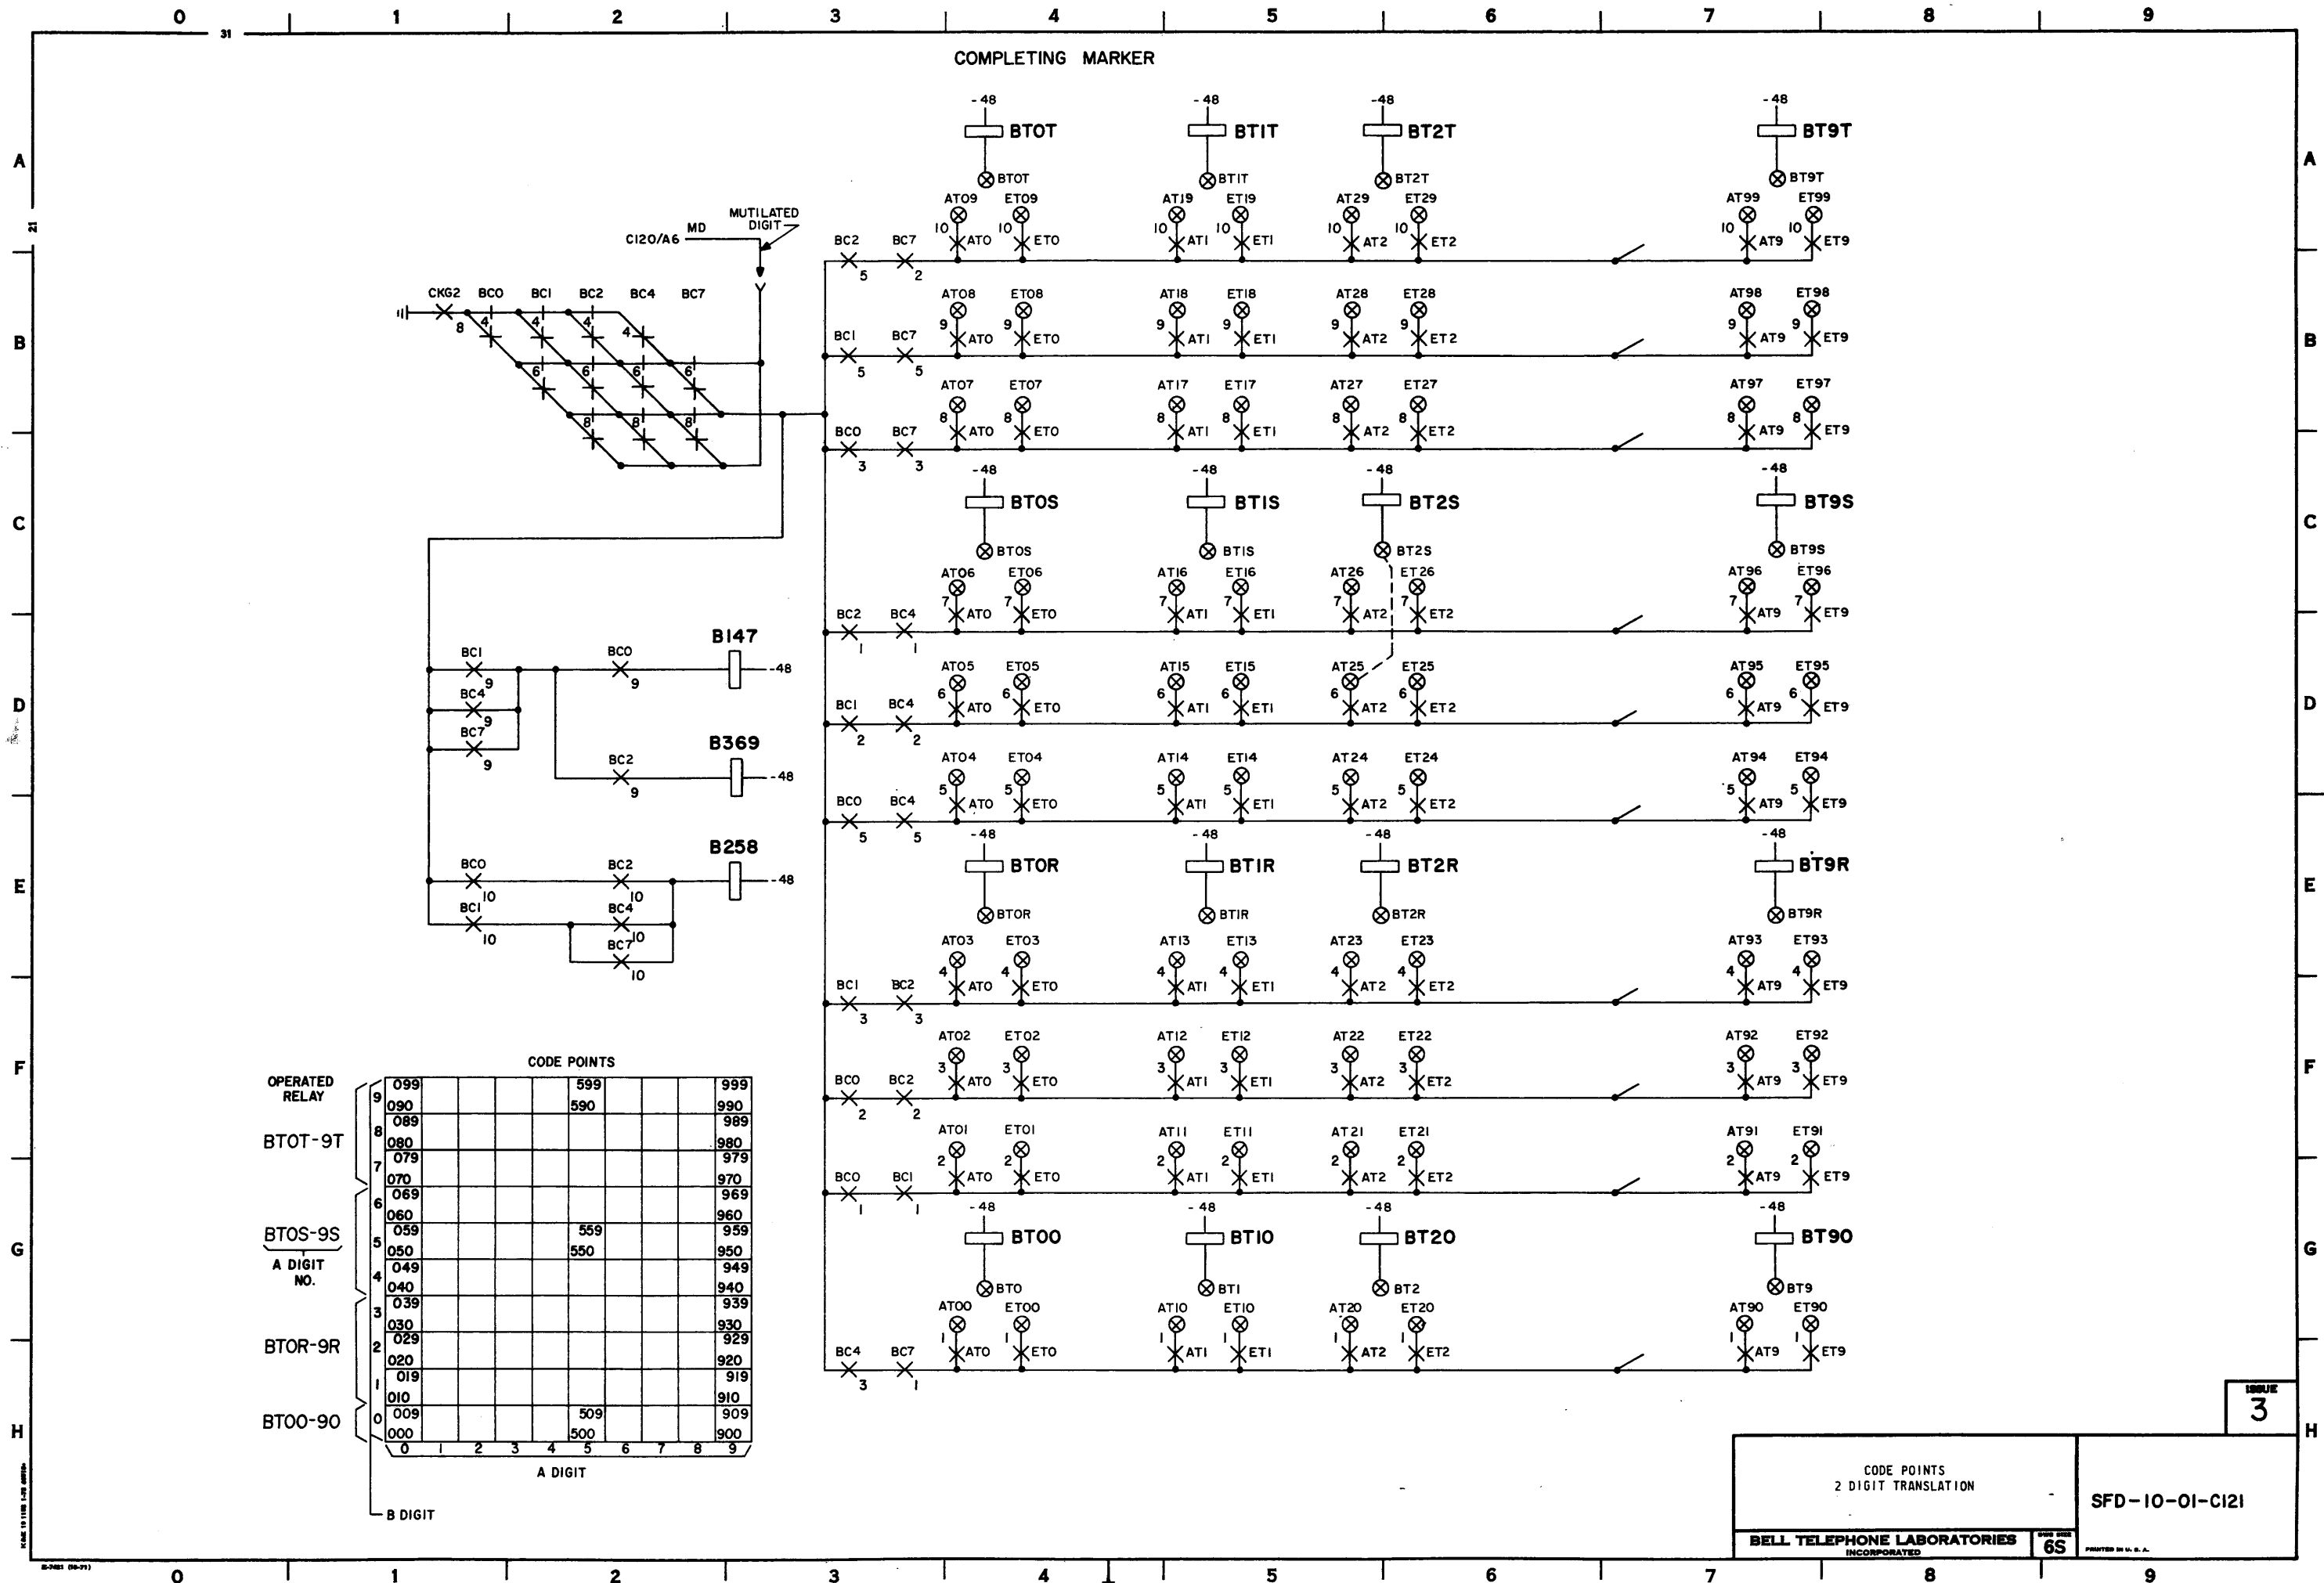

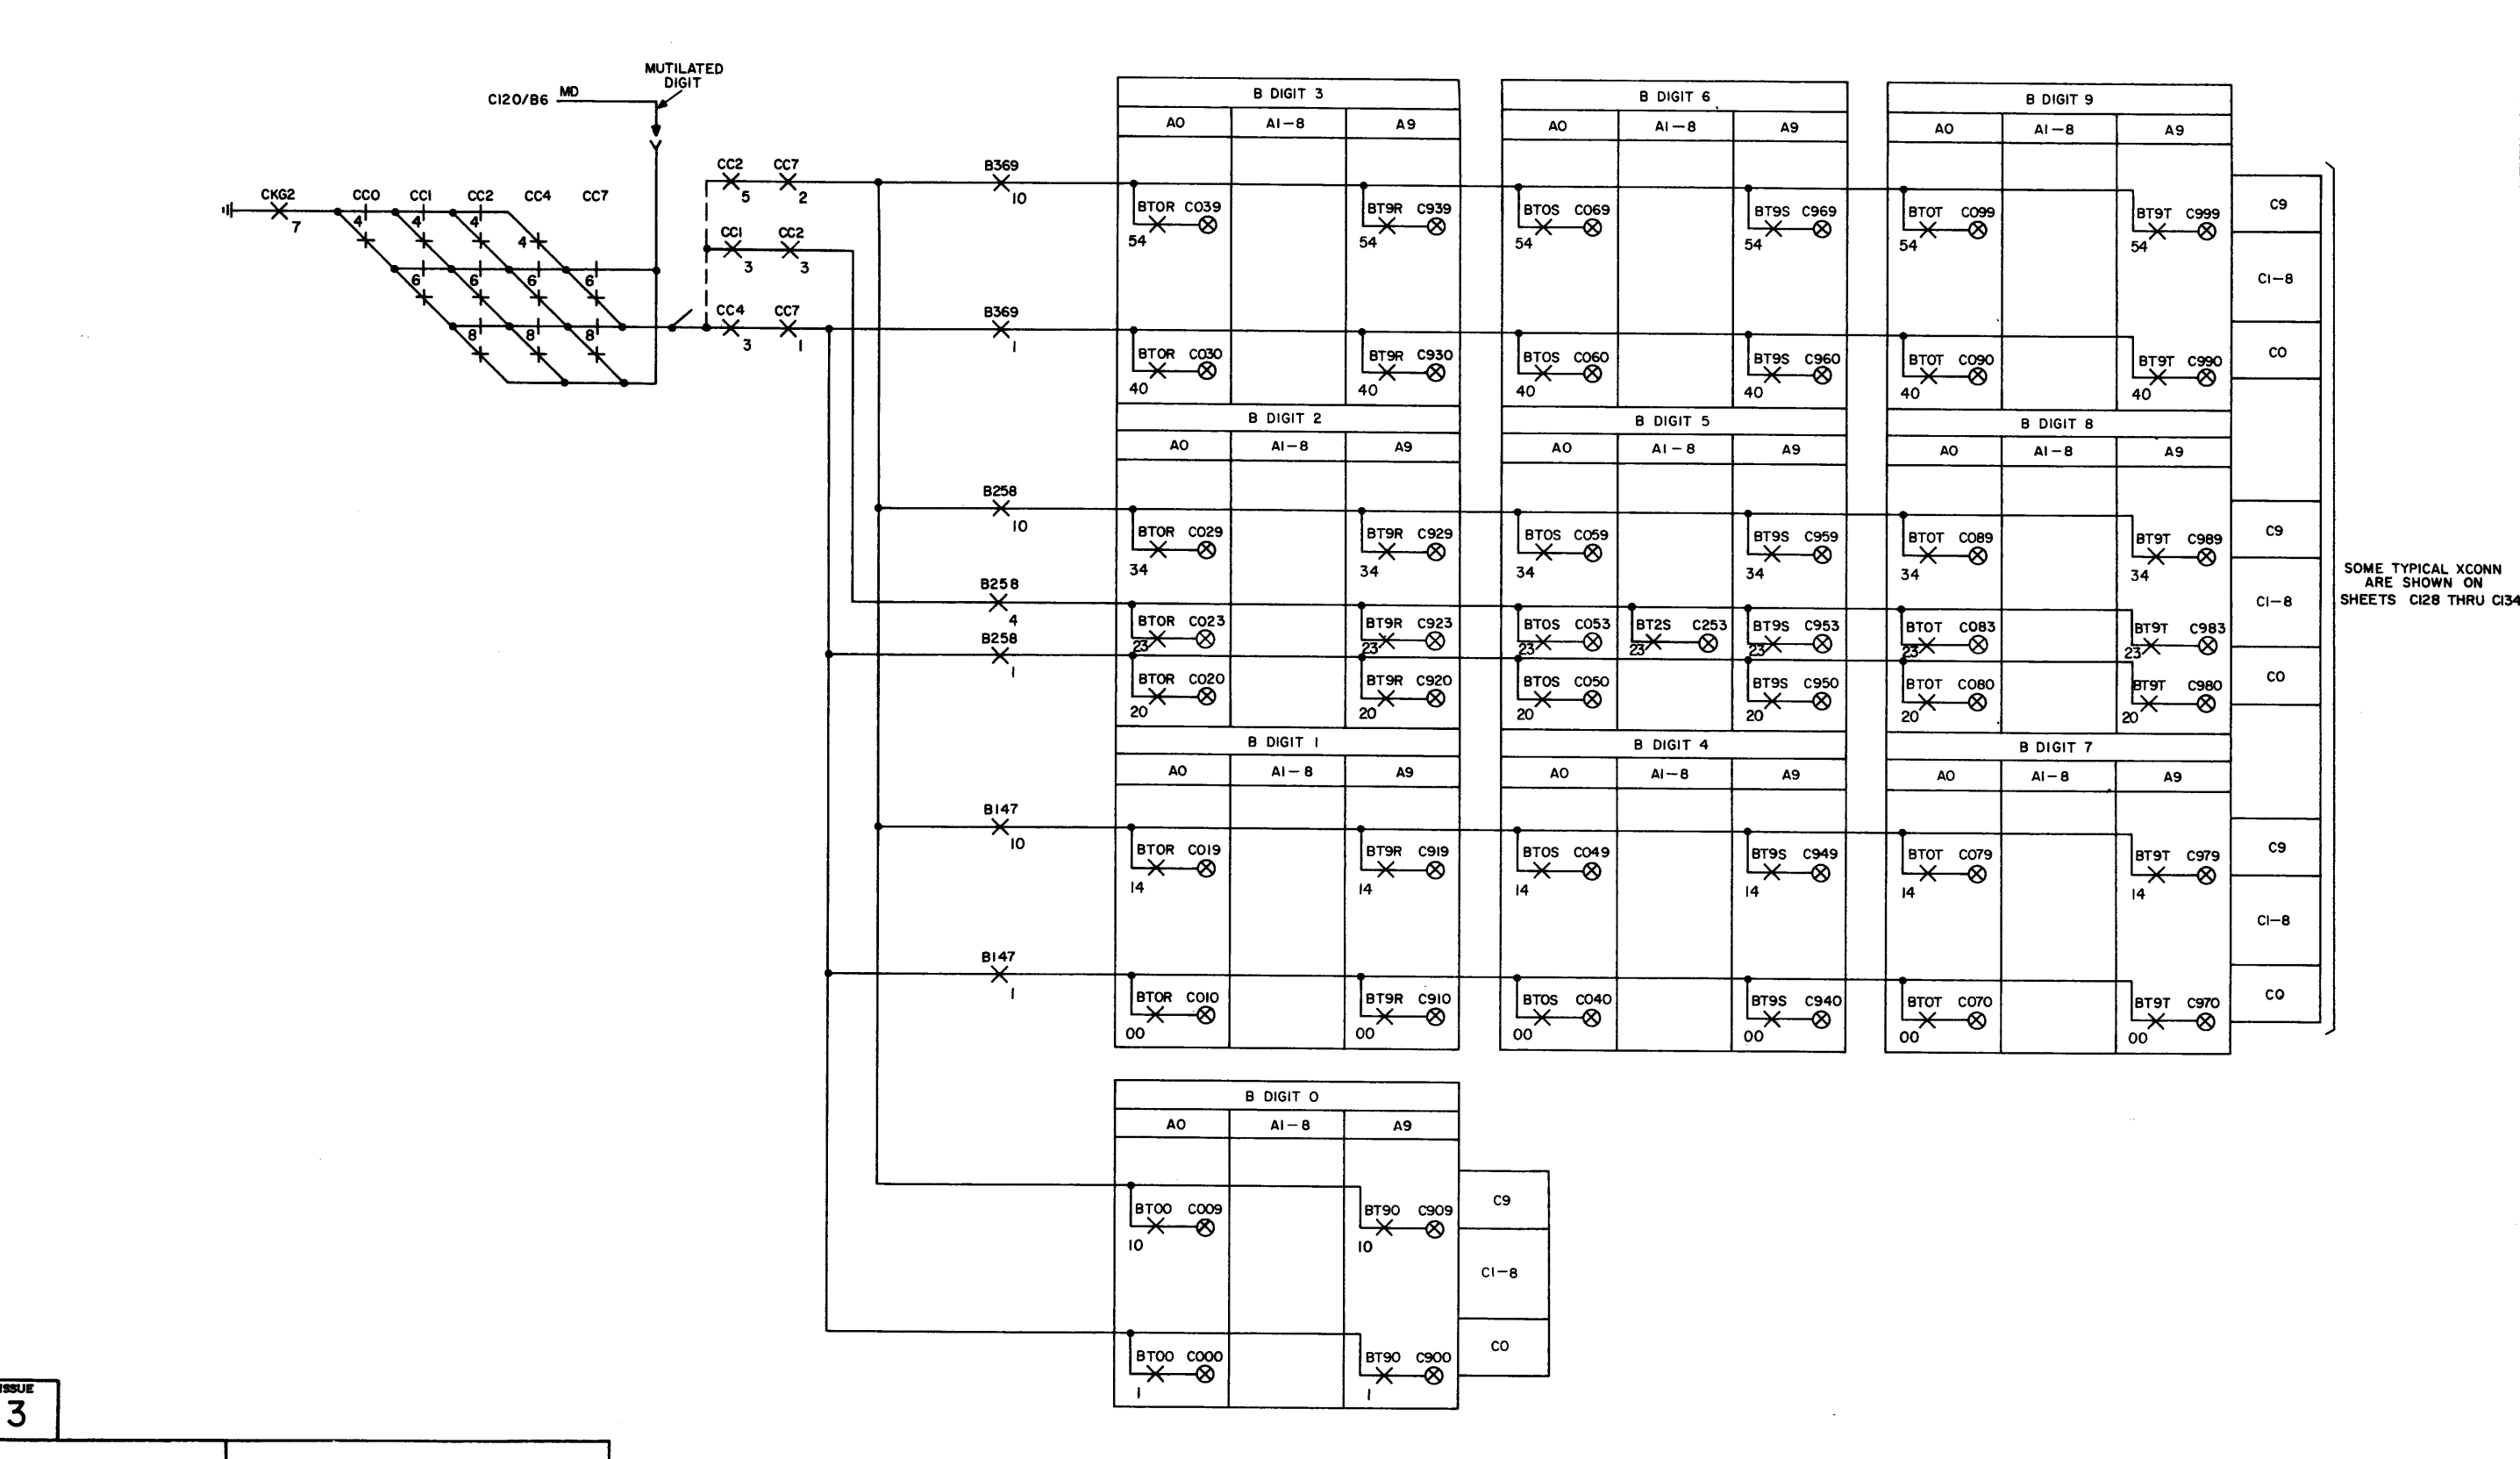

SOME TYPICAL XCONN
ARE SHOWN ON
SHEETS C128 THRU C134

3

SFD-IO-01-C122


CODE POINTS
3 DIGIT TRANSLATION

DWG SIZE
6S

BELL TELEPHONE LABORATORIES
INCORPORATED

EE-7421-L (4-73)

SFD-10-01-C122

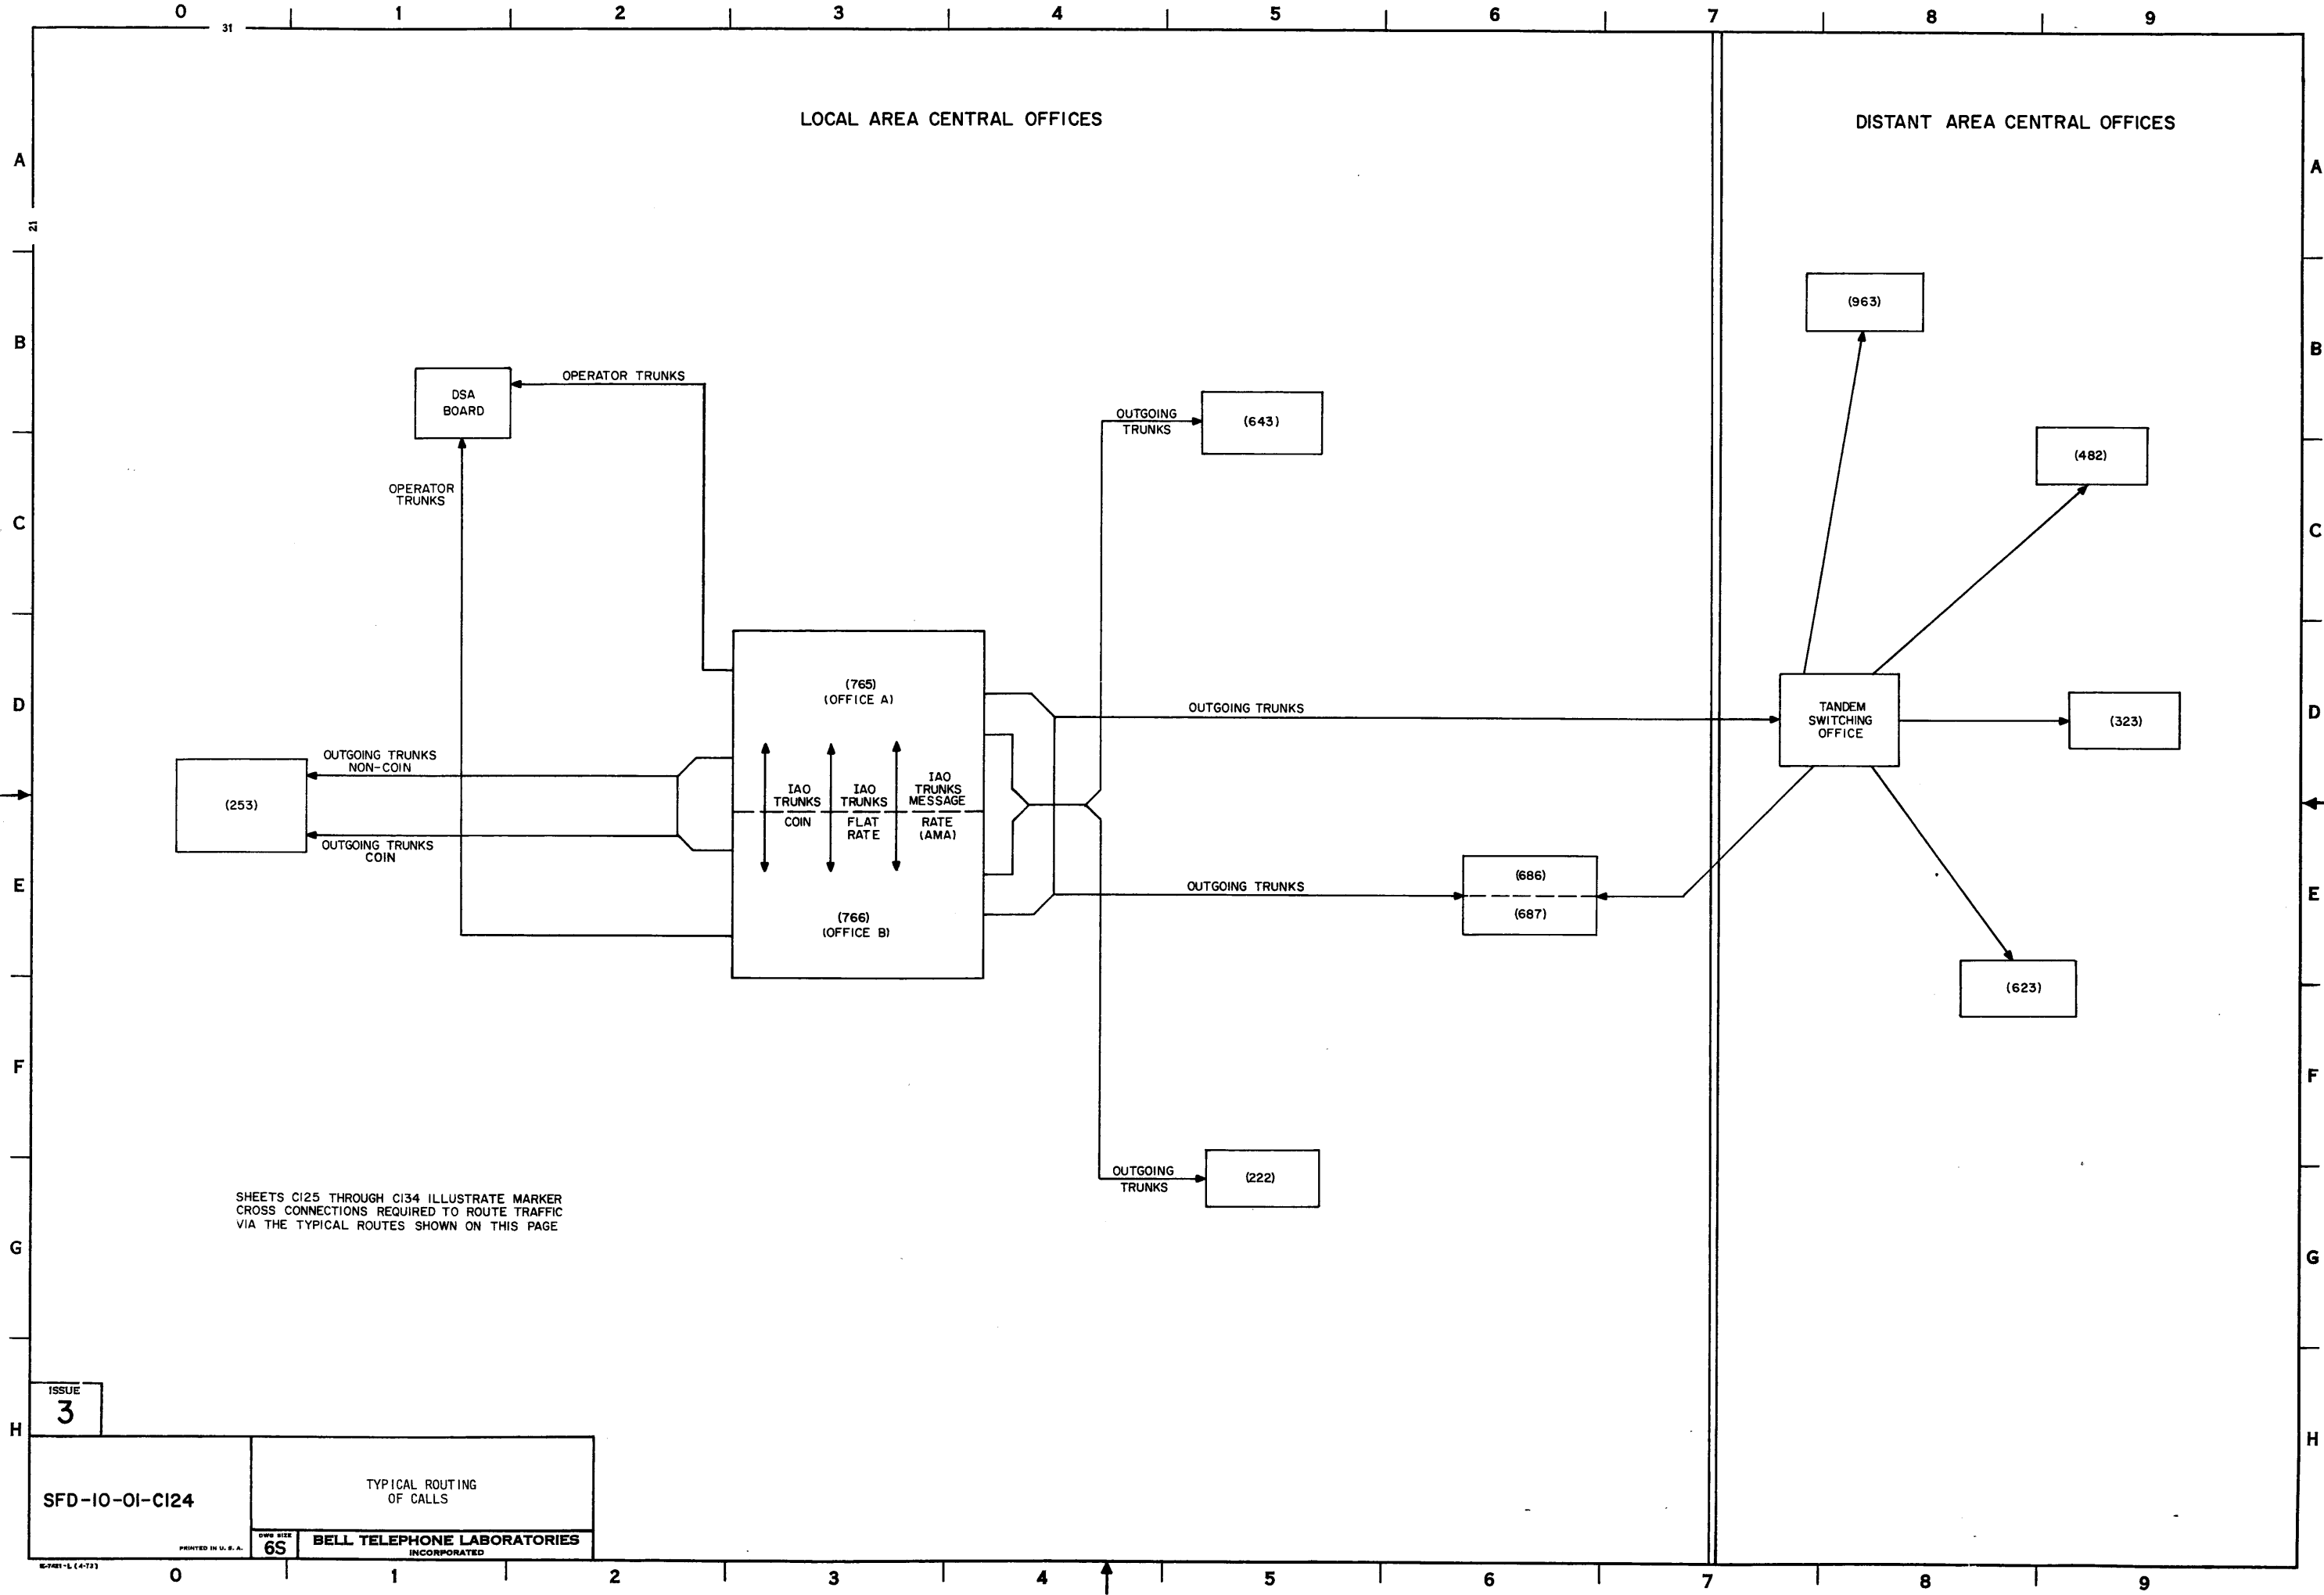

SHEETS C125 THROUGH C134 ILLUSTRATE MARKER
CROSS CONNECTIONS REQUIRED TO ROUTE TRAFFIC
VIA THE TYPICAL ROUTES SHOWN ON THIS PAGE

ISSUE
3

SFD-10-01-C124

TYPICAL ROUTING
OF CALLS

6S

BELL TELEPHONE LABORATORIES
INCORPORATED

SFD-10-01-C124

MARKER CROSS-CONNECTIONS CLASS OF SERVICE NO. 5 CROSSBAR																							OFFICE _____ SHEET _____	
(765) (766) MARKER GROUP																								
CLASS OF SERVICE			PBXF	1F	2F	4F	PBXMR	1MR	2MR	COIN	PBXF	1F	2F	4F	PBXMR	1MR	2MR	COIN	TAN	TOLL	REMARKS			
ASSIGNMENT	SERVICE RELAY NO. SORT-1		00	01	02	03	04	05	06	07	20	21	22	23	24	25	26	27	08	09				
	PCHG	SC	CROSS-CONNECT																					
			FROM	TO																				
OPERATOR & RESTRICTED CODE	20	00 USC 0	S0	SG05	SG05	SG05	RC15	SG06	SG06	SG06	RC16	SG07	SG07	SG07	RC18	SG08	SG08	SG08	RC19	DR3	DR3			
LONG DISTANCE C-211	C-211	01 1	S1	SG02	SG02	SG02	SG02	SG02	SG02	SG02	RC01	SG04	SG04	SG04	SG04	SG04	SG04	SG04	RC03			NO X-CONN REQD FOR BLANK SPACES		
SERVICE CODES X11	R60	02 2	S2	SG03	SG03	SG03	SG03	SG03	SG03	SG03	NC	SG03	SG03	SG03	SG03	SG03	SG03	SG03	NC	DR3	DR3			
INTRA OFFICE	APR BPR	03 3	S3	SG00	SG00	SG00	SG00	SG01	SG01	SG01	RC20	SG00	SG00	SG00	SG00	SG01	SG01	SG01	RC20			NO X-CONN REQD FOR BLANK SPACES		
REVERTIVE CALL	RV	04 4	S4	BL	BL	SG12	SG12	BL	BL	SG12	BL	BL	BL	SG12	SG12	BL	BL	SG12	BL			NO X-CONN REQD FOR BLANK SPACES		
VACANT CODE	VC	05 5	S5	SG10	SG10	SG10	SG10	SG10	SG10	SG10	RC12	SG10	SG10	SG10	SG10	SG10	SG10	SG10	RC12	ROA	ROA			
COMB. TONE OVERFLOW	CV	06 6	S6	SG11	SG11	SG11	SG11	SG11	SG11	SG11	RC08	SG11	SG11	SG11	SG11	SG11	SG11	SG11	RC08			NO X-CONN REQD FOR BLANK SPACES		
COIN SERVICE	SCG	07 7	S7								CNS								CNS			NO X-CONN REQD FOR BLANK SPACES		
CLASS OF SERVICE PEG COUNT	CLC	08 8	S8	PCSO	PCSO	PCSO	PCS1	RCS2	RCS2	PCS2	PCS3	PCS4	PCS4	PCS4	PCS5	PCS6	PCS6	PCS6	PCS7			NO X-CONN REQD FOR BLANK SPACES		
HEAVY TRAFFIC PBX	SCG	09 9	S9	HTR				HTR				HTR				HTR						NO X-CONN REQD FOR BLANK SPACES		
RINGER TEST CODE	R6TA	10 10	S10	SG09	SG09	SG09	SG09	SG09	SG09	SG09	RC29	SG09	SG09	SG09	SG09	SG09	SG09	SG09	RC29	DR3	DR3			
PERMANENT SIGNAL	R06	11 11	S11	PP	PN	PN	PN	PP	PN	PN	PM	PP	PN	PN	PN	PP	PN	PN	PM			NO X-CONN REQD FOR BLANK SPACES		
(765) (766)			SERVICE RELAY NO. SORT-2		SEE NOTE 3 C127-28		29	30		31	36		37	38		39	32	33						
CHARGE 1	1	C253	12 USC 0	S0		SG13		SG13		RC35		RC34		SG13		SG13		RC35		RC34	SG13	RC36		
CHARGE 1	2	R31	13 1	S1		NN		NN		MBS1		DR1		MBS2		DR0		MBS2		DR2	NN	TO		
CHARGE 2	1	R32	14 2	S2		MBS2		DR0		MBS2		DR2		NN		NN		MBS1		DR1	NN	TO		
CHARGE 9	9	R01	15 3	S3		MBS9		DR0		MBS9		DR2		MBS9		DR0		MBS9		DR2	DR3	TO		
CHARGE 0	0	R24	16 4	S4		MBS0		DR0		MBS0		DR2		MBS0		DR0		MBS0		DR2	DR3	DR3		
TRUNK CLASS SCREENING			USC5	17 5	S5		SG05		RC15		SG06		RC16		SG07		RC18		SG08		RC19	ROA NN		
				18 6	S6																			
				19 7	S7																			
				20 8	S8																			
				21 9	S9																			


ROUTE RELAY ASSIGNMENTS			MISCELLANEOUS ASSIGNMENTS USED ON C128 TO C134												
			CG	XC	TG	RG	XC	TO	SG	XC	TO	RAG	XC	TC	DR
00 - 211 (765) NON-COIN	14 - DIAL "0" (765) PBX, IND, 2P-FR/MR	28 - RINGER TEST NON-COIN	0			0	SC02		00	RC10		0	LR		0 RESTRICTED 4F
01 - 211 (765) COIN	15 - DIAL "0" (765) 4F	29 - RINGER TEST COIN	1	RSTRCD	CODES	1	SC15		01	RC21		1	PB		1 COIN JUNCTOR
02 - 211 (766) NON-COIN	16 - DIAL "0" (765) COIN	30 - (253) FLAT RATE	2	RC25					02	RC03		2			2 RESTRICTED COIN
03 - 211 (766) COIN	17 - DIAL "0" (766) PBX, IND, 2P-FR/MR	31 - (643)							03	NN		3			3 TOLL & TANDEM DENY ROUTE
04 - TONE NON-COIN	18 - DIAL "0" (766) 4F	32 - (222)							04	RC04		4			
05 - SPARE	19 - DIAL "0" (766) COIN	33 - (686), (687)							05	RC14					
06 - PERMANENT SIGNAL	20 - IAO COIN	34 - (253) COIN							06	OS0					
07 - COMMON OVERFLOW	21 - IAO MR	35 - (253) MR							07	RC17					
08 - TONE COIN	22 - 811 BUSINESS OFFICE	36 - (253) TOLL							08	OS1					
09 - SPARE	23 - REVERTING CALL								09	RC28					
10 - IAO FR	24 - TANDEM CHARGE 0								10	RC11					
11 - VACANT CODE NON-COIN	25 - TANDEM CHARGE 9								11	RC04					
12 - VACANT CODE COIN	26 - 411-INFORMATION								12	RC23					
13 - COIN JUNCTORS	27 - 611-REPAIR SERVICE								13	RC30					

00 - 211 (765) NON-COIN	14 - DIAL "0" (765) PBX, IND. 2P-FR/MR	28 - RINGER TEST NON-COIN
01 - 211 (765) COIN	15 - DIAL "0" (765) 4F	29 - RINGER TEST COIN
02 - 211 (766) NON-COIN	16 - DIAL "0" (765) COIN	30 - (253) FLAT RATE
03 - 211 (766) COIN	17 - DIAL "0" (766) PBX, IND. 2P-FR/MR	31 - (643)
04 - TONE NON-COIN	18 - DIAL "0" (766) 4F	32 - (222)
05 - SPARE	19 - DIAL "0" (766) COIN	33 - (686), (687)
06 - PERMANENT SIGNAL	20 - IAO COIN	34 - (253) COIN
07 - COMMON OVERFLOW	21 - IAO MR	35 - (253) MR
08 - TONE COIN	22 - 811 BUSINESS OFFICE	36 - (253) TOLL
09 - SPARE	23 - REVERTING CALL	
10 - IAO FR	24 - TANDEM CHARGE 0	
11 - VACANT CODE NON-COIN	25 - TANDEM CHARGE 9	
12 - VACANT CODE COIN	26 - 411-INFORMATION	
13 - COIN JUNCTORS	27 - 611-REPAIR SERVICE	

CLASS OF SERVICE AND SCREENING RELAY CONNECTIONS		SFD-10-01-C125
BELL TELEPHONE LABORATORIES INCORPORATED		
6S		PRINTED IN U. S. A.

0	1	2	3	4	5	6	7	8	9
---	---	---	---	---	---	---	---	---	---

TYPICAL CROSS CONNECTION PER TABLE ON C125 AND C127

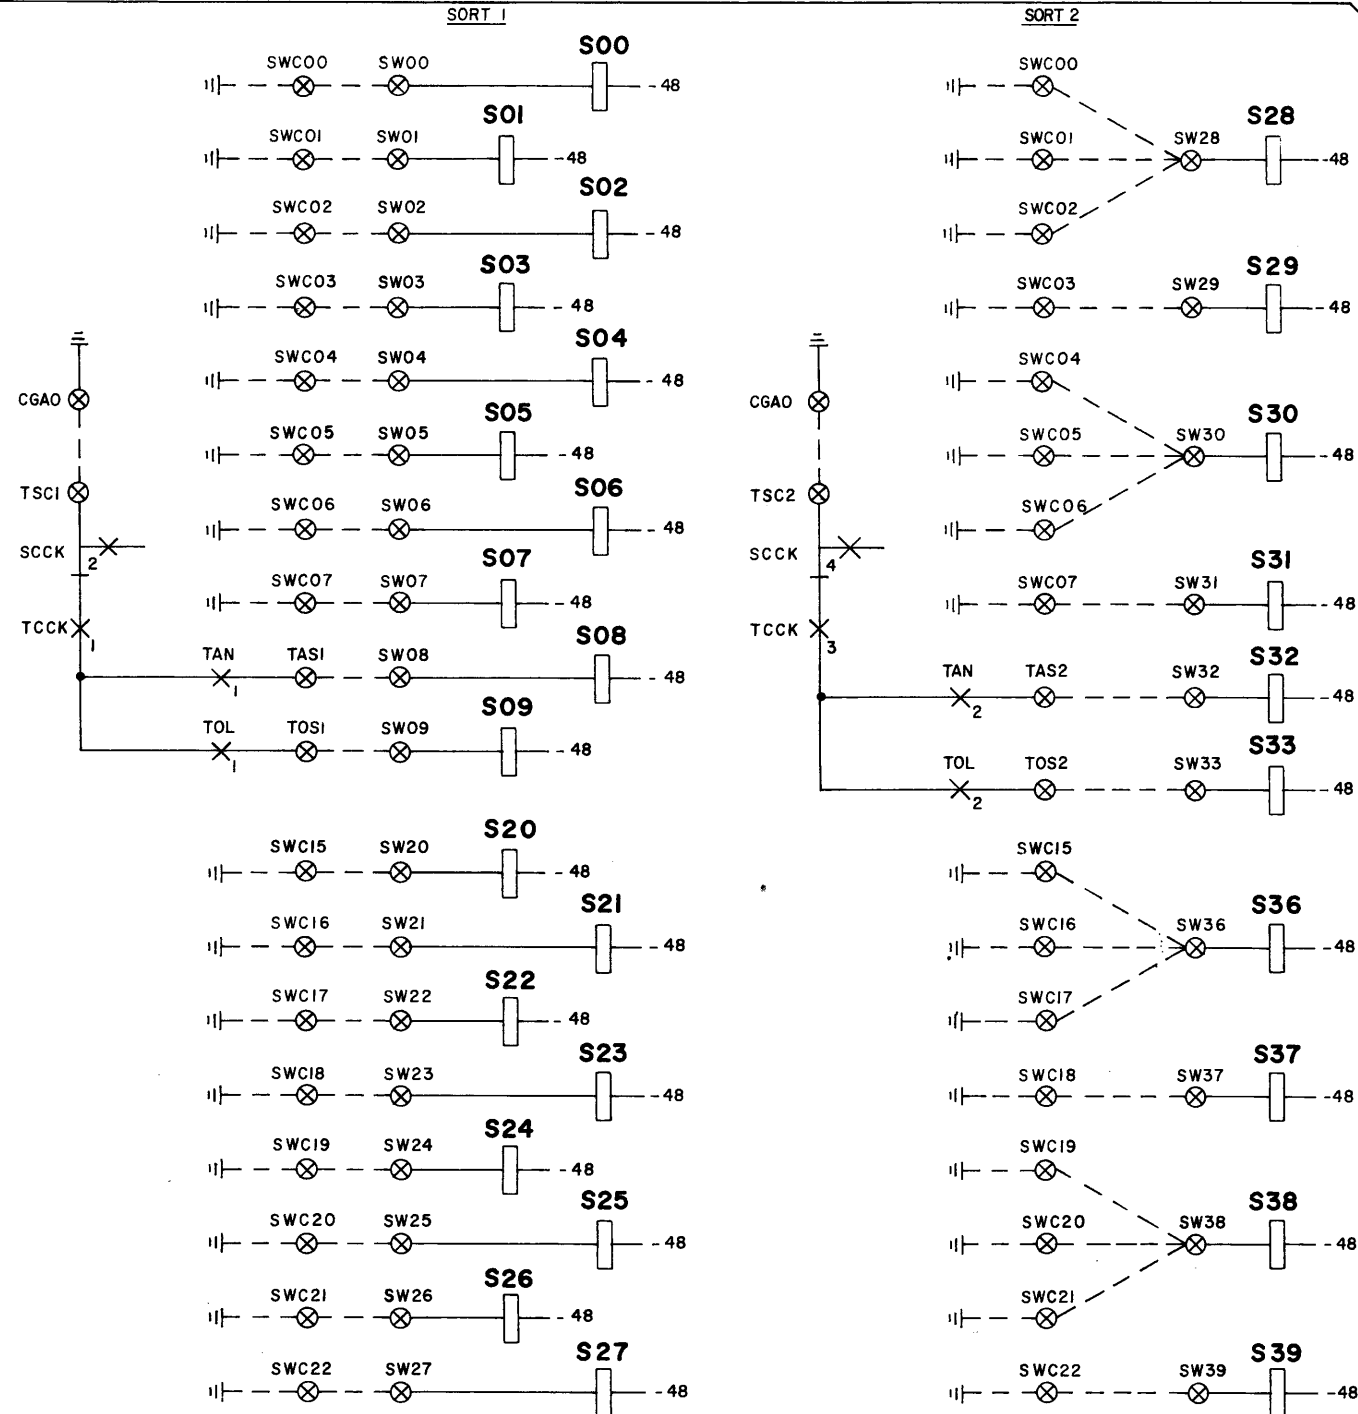



SHEET NOTES:

1. INCREASING 30 CLASSES OF SERVICE TO 60 CLASSES OF SERVICE WITH TWO SORTS, IS DONE ON AN (ABM) BASIS.
2. INCREASING THE NUMBER OF SORTS TO FOUR FOR 30 CLASSES OF SERVICE, IS DONE ON AN (ABM) BASIS.

SFD-10-01-C126

COMPLETING MARKER

180 S-RELAYS WIRED IN MULTIPLE GROUPS OF 4 RELAYS TO A GROUP SCREENING RELAYS S-00 TO S-03
AND S-176 TO S-179 ARE SHOWN. OTHER GROUPS ARE MULTIPLIED IN THE SAME WAY.

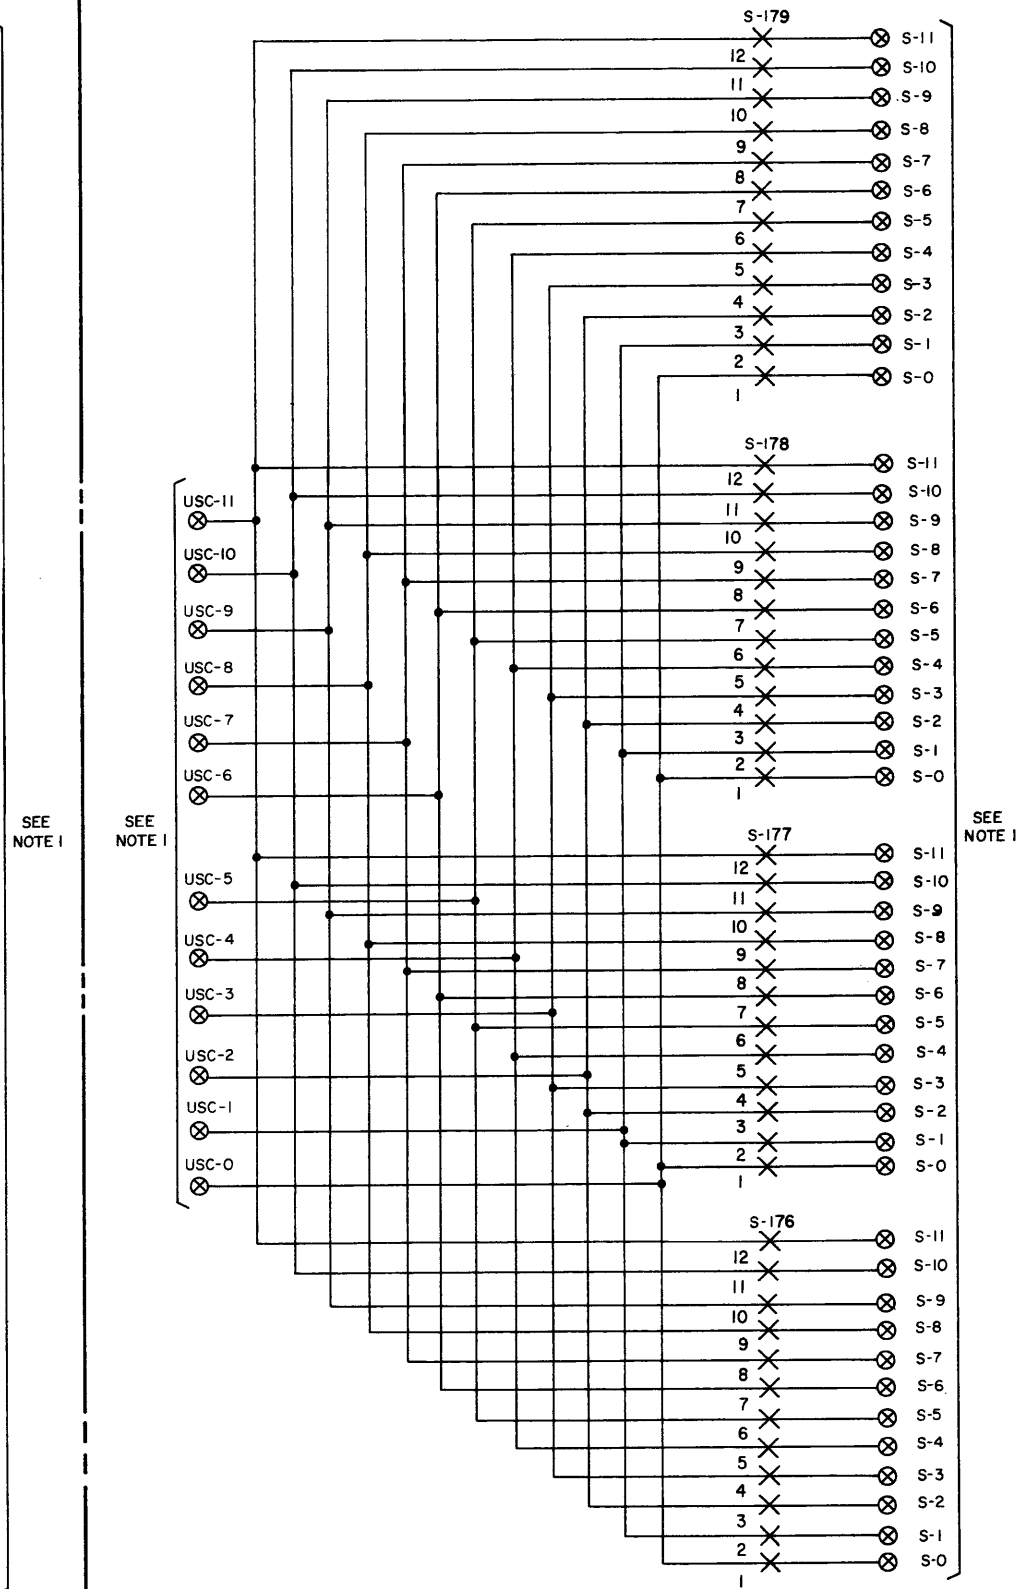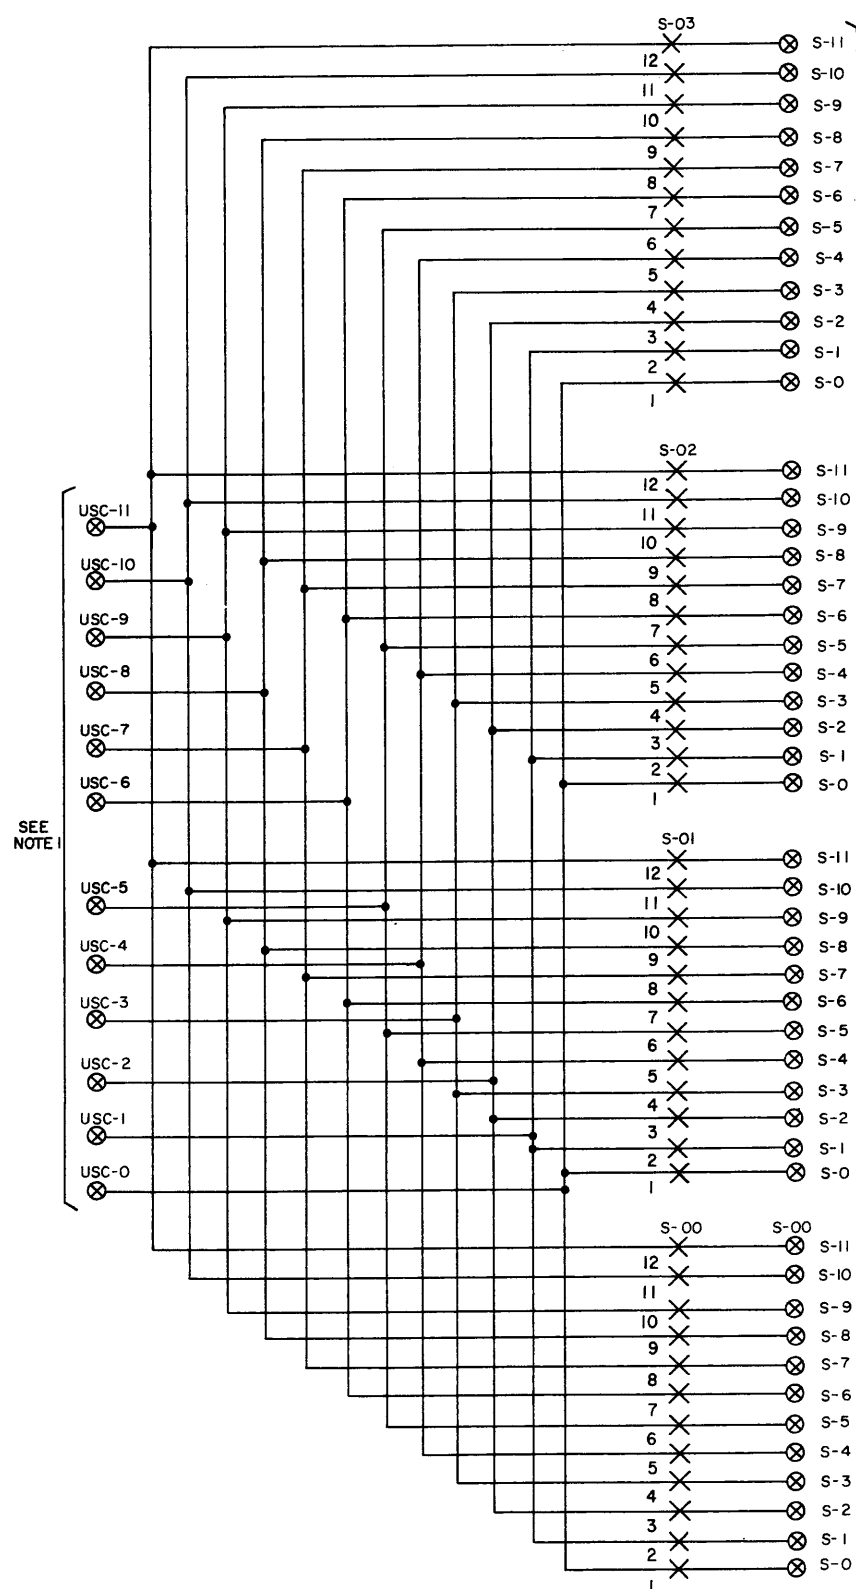

MULTIPLE OF S-RELAY CONTACTS

S-RELAYS	S-RELAYS	S-RELAYS	S-RELAYS	S-RELAYS
0-3	40-43	80-83	120-123	160-163
4-7	44-47	84-87	124-127	164-167
8-11	48-51	88-91	128-131	168-171
12-15	52-55	92-95	132-135	172-175
16-19	56-59	96-99	136-139	176-179
20-23	60-63	100-103	140-143	
24-27	64-67	104-107	144-147	
28-31	68-71	108-111	148-151	
32-35	72-75	112-115	152-155	
36-39	76-79	116-119	156-159	

- S0-59 - LOCATED ON TRANSLATOR & CODE TREATMENT FR
- S60-119 - LOCATED ON SUPPLEMENTARY SRV TREATMENT FR
- S120-179 - LOCATED ON AUX SUPPLEMENTARY SRV TREATMENT FR

TYPICAL CLASS OF SERVICE TO S-RELAY ASSIGNMENTS
TWO CENTRAL OFFICES - 765 & 766

CS NO.	CLASS OF SERVICE	S-RELAY SW NO.	CROSS-CONNECT SW- TO SWCA-	SC GRP
00	765 PBXF	00	SORT-1 SWC- 0	0-11
01	765 1F	01	SORT-1 SWC- 1	0-11
02	765 2F	02	SORT-1 SWC- 2	0-11
03	765 4F	03	SORT-1 SWC- 3	0-11
04	765 PBXMR	04	SORT-1 SWC- 4	0-11
05	765 1MR	05	SORT-1 SWC- 5	0-11
06	765 2MR	06	SORT-1 SWC- 6	0-11
07	765 CN	07	SORT-1 SWC- 7	0-11
08	TANDEM	08	SORT-1 TA- 1	0-11
09	TOLL	09	SORT-1 TO- 1	0-11
15	766 PBXF	20	SORT-1 SWC-15	0-11
16	766 1F	21	SORT-1 SWC-16	0-11
17	766 2F	22	SORT-1 SWC-17	0-11
18	766 4F	23	SORT-1 SWC-18	0-11
19	766 PBXMR	24	SORT-1 SWC-19	0-11
20	766 1MR	25	SORT-1 SWC-20	0-11
21	766 2MR	26	SORT-1 SWC-21	0-11
22	766 CN	27	SORT-1 SWC-22	0-11
	765 00-02	28	SORT-2 SWC- 0-2	12-23
	765 03	29	SORT-2 SWC- 3	12-23
	765 04-06	30	SORT-2 SWC- 4-6	12-23
	765 07	31	SORT-2 SWC- 7	12-23
	765 08	32	SORT-2 TA- 2	12-23
	765 09	33	SORT-2 TO- 2	12-23
	766 15-17	36	SORT-2 SWC-15-17	12-23
	766 18	37	SORT-2 SWC-18	12-23
	766 19-21	38	SORT-2 SWC-19-21	12-23
	766 22	39	SORT-2 SWC-22	12-23

SHEET NOTES:

- FOR CROSS-CONNECTIONS TO S- AND USC- PUNCHINGS SEE C128 TO C134.
- IN SORT 2, THOSE CLASSES OF SERVICE WHICH RECEIVE THE SAME ROUTE SERIES TREATMENT ARE GROUPED. FOR EXAMPLE; 765 PBXF, 1F, 2F ALL USE S-28 SCREENING RELAY IN SORT 2.
- RELAY S28 SERVES 765 CLASSES PBXF, 1F, 2F. RELAYS S30, S36, S38 ALSO SERVE THREE CLASSES EACH.
- CROSS-CONNECT CSA1 TO CGA1 AND CSA2 TO CGA2 WHEN SIXTY CLASSES OF SERVICE ARE PROVIDED. FOR THIRTY CLASSES OF SERVICE, CROSS-CONNECT CSA1 TO CGA0 AND CSA2 TO CGA0.

CLASS OF SERVICE
AND
SCREENING RELAY CONNECTIONS

BELL TELEPHONE LABORATORIES
INCORPORATED


6S


PRINTED IN U. S. A.


SFD-10-01-C127

SFD-10-01-C127

3

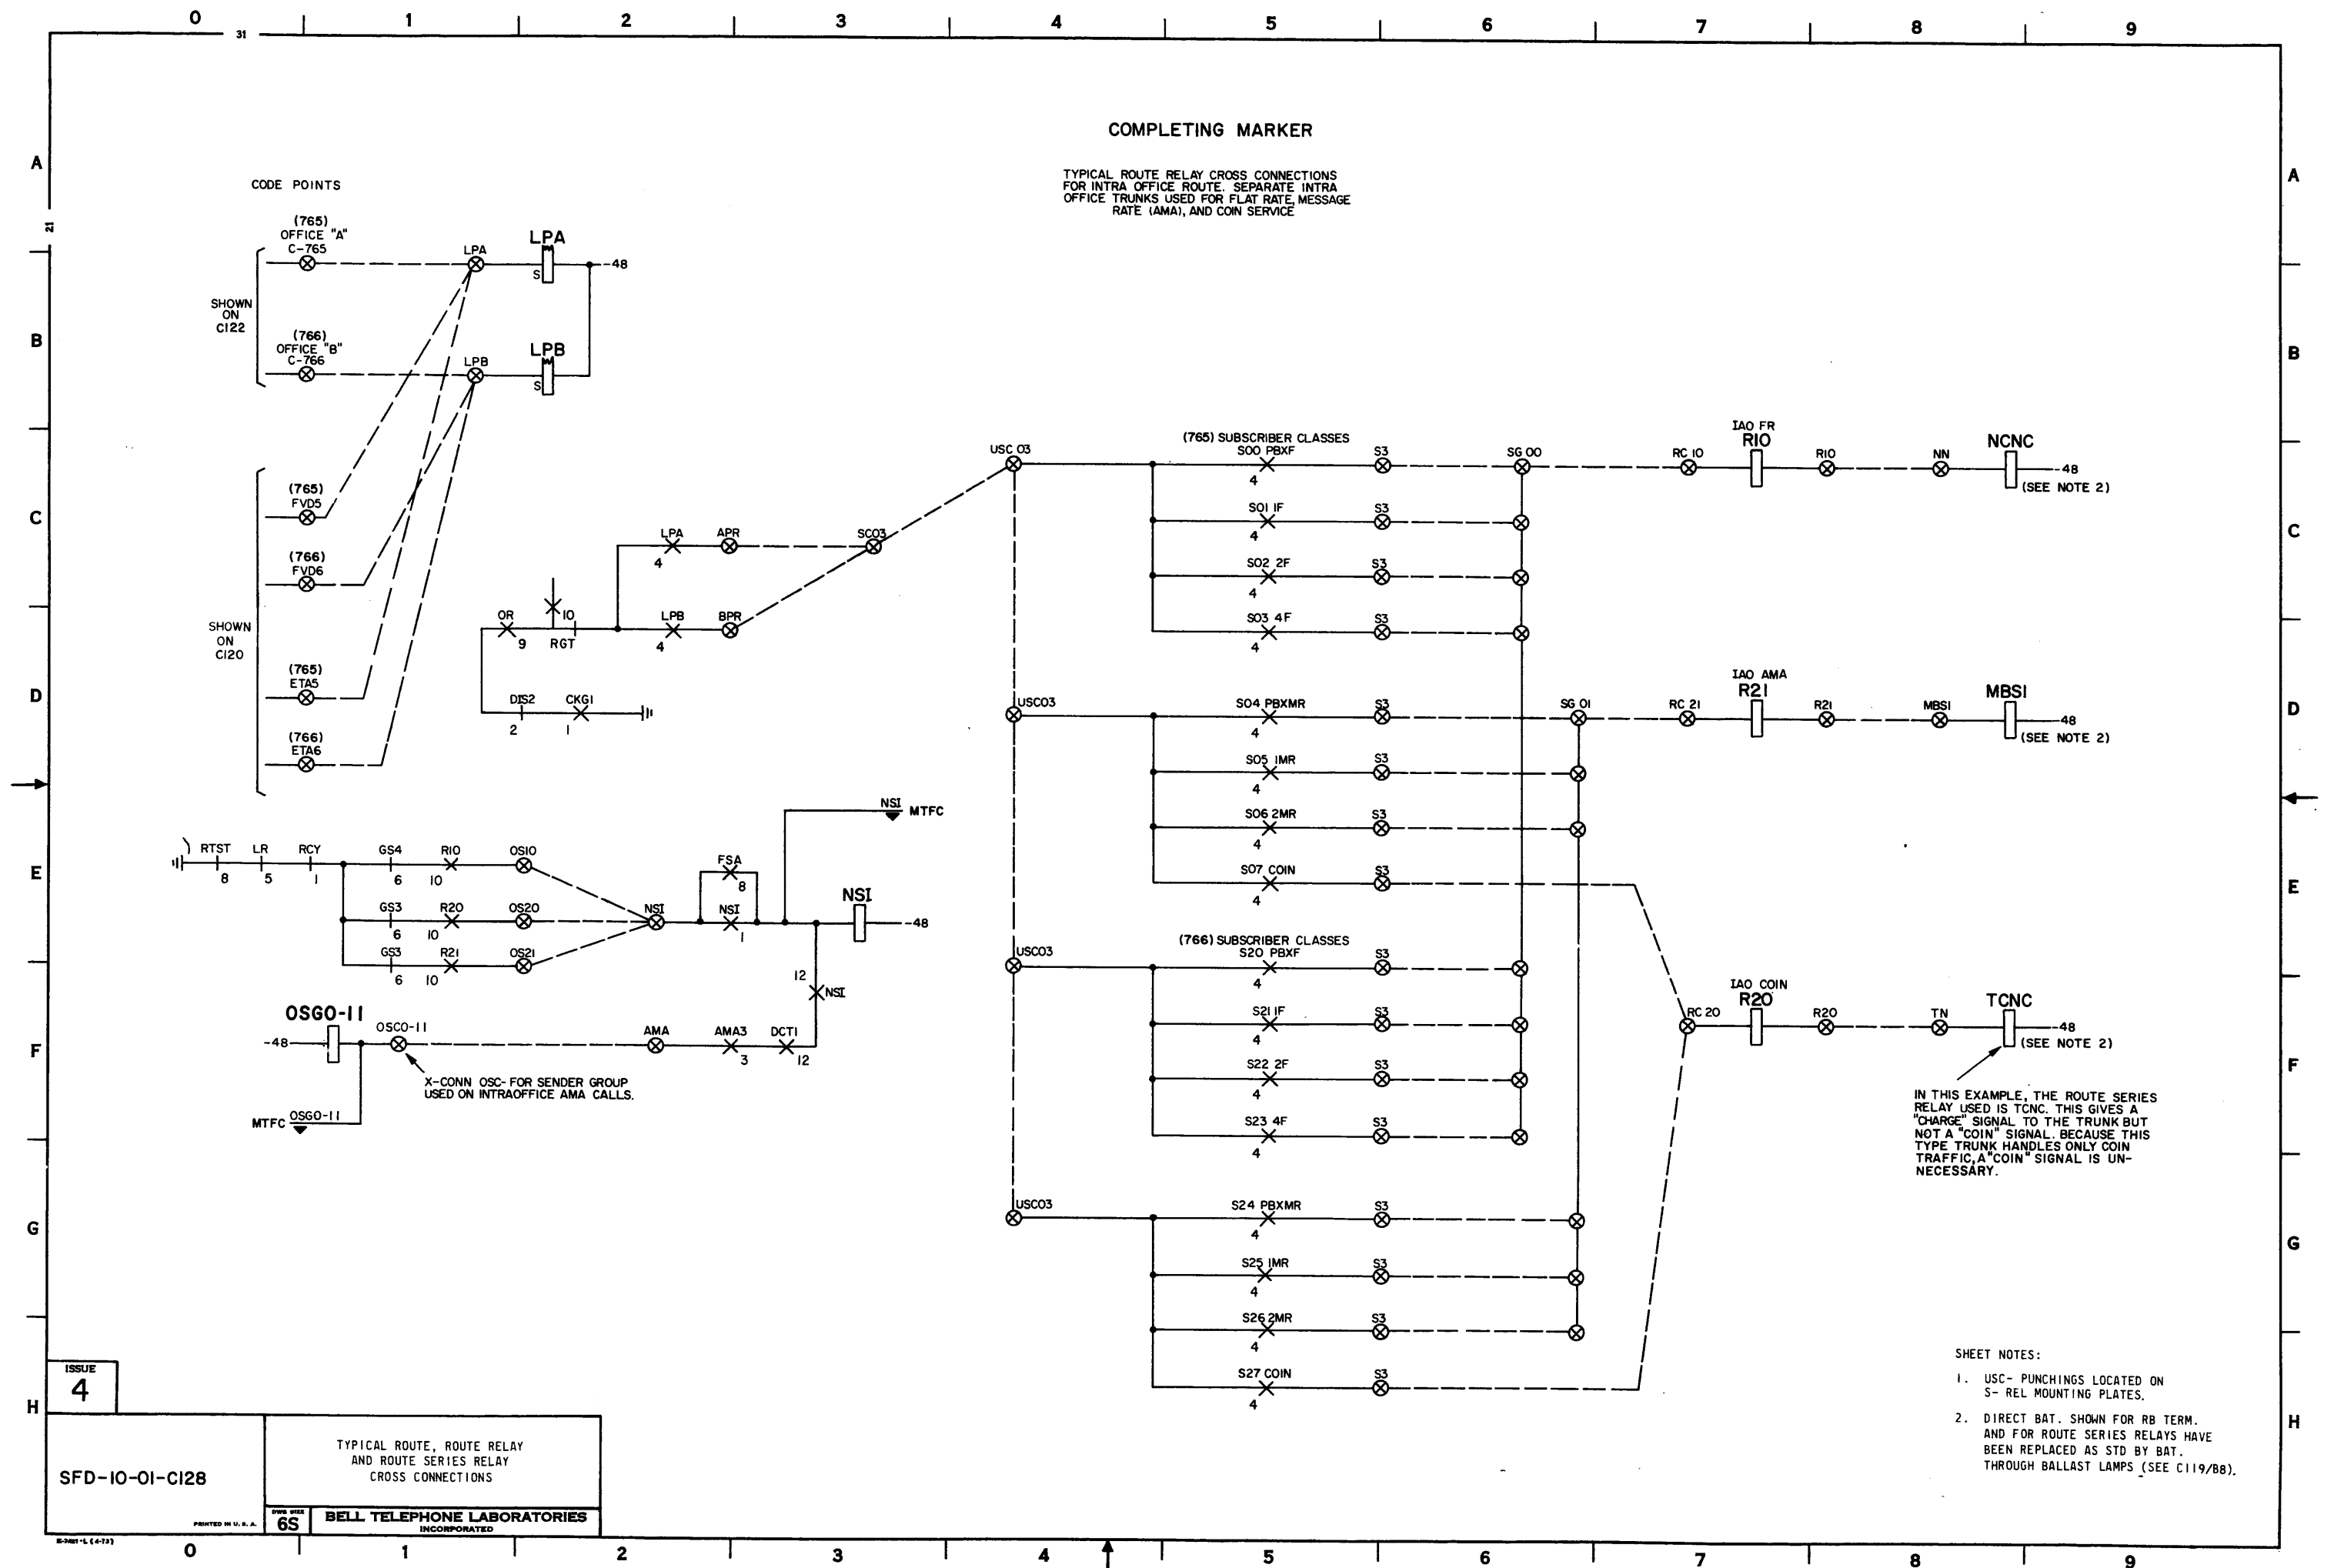

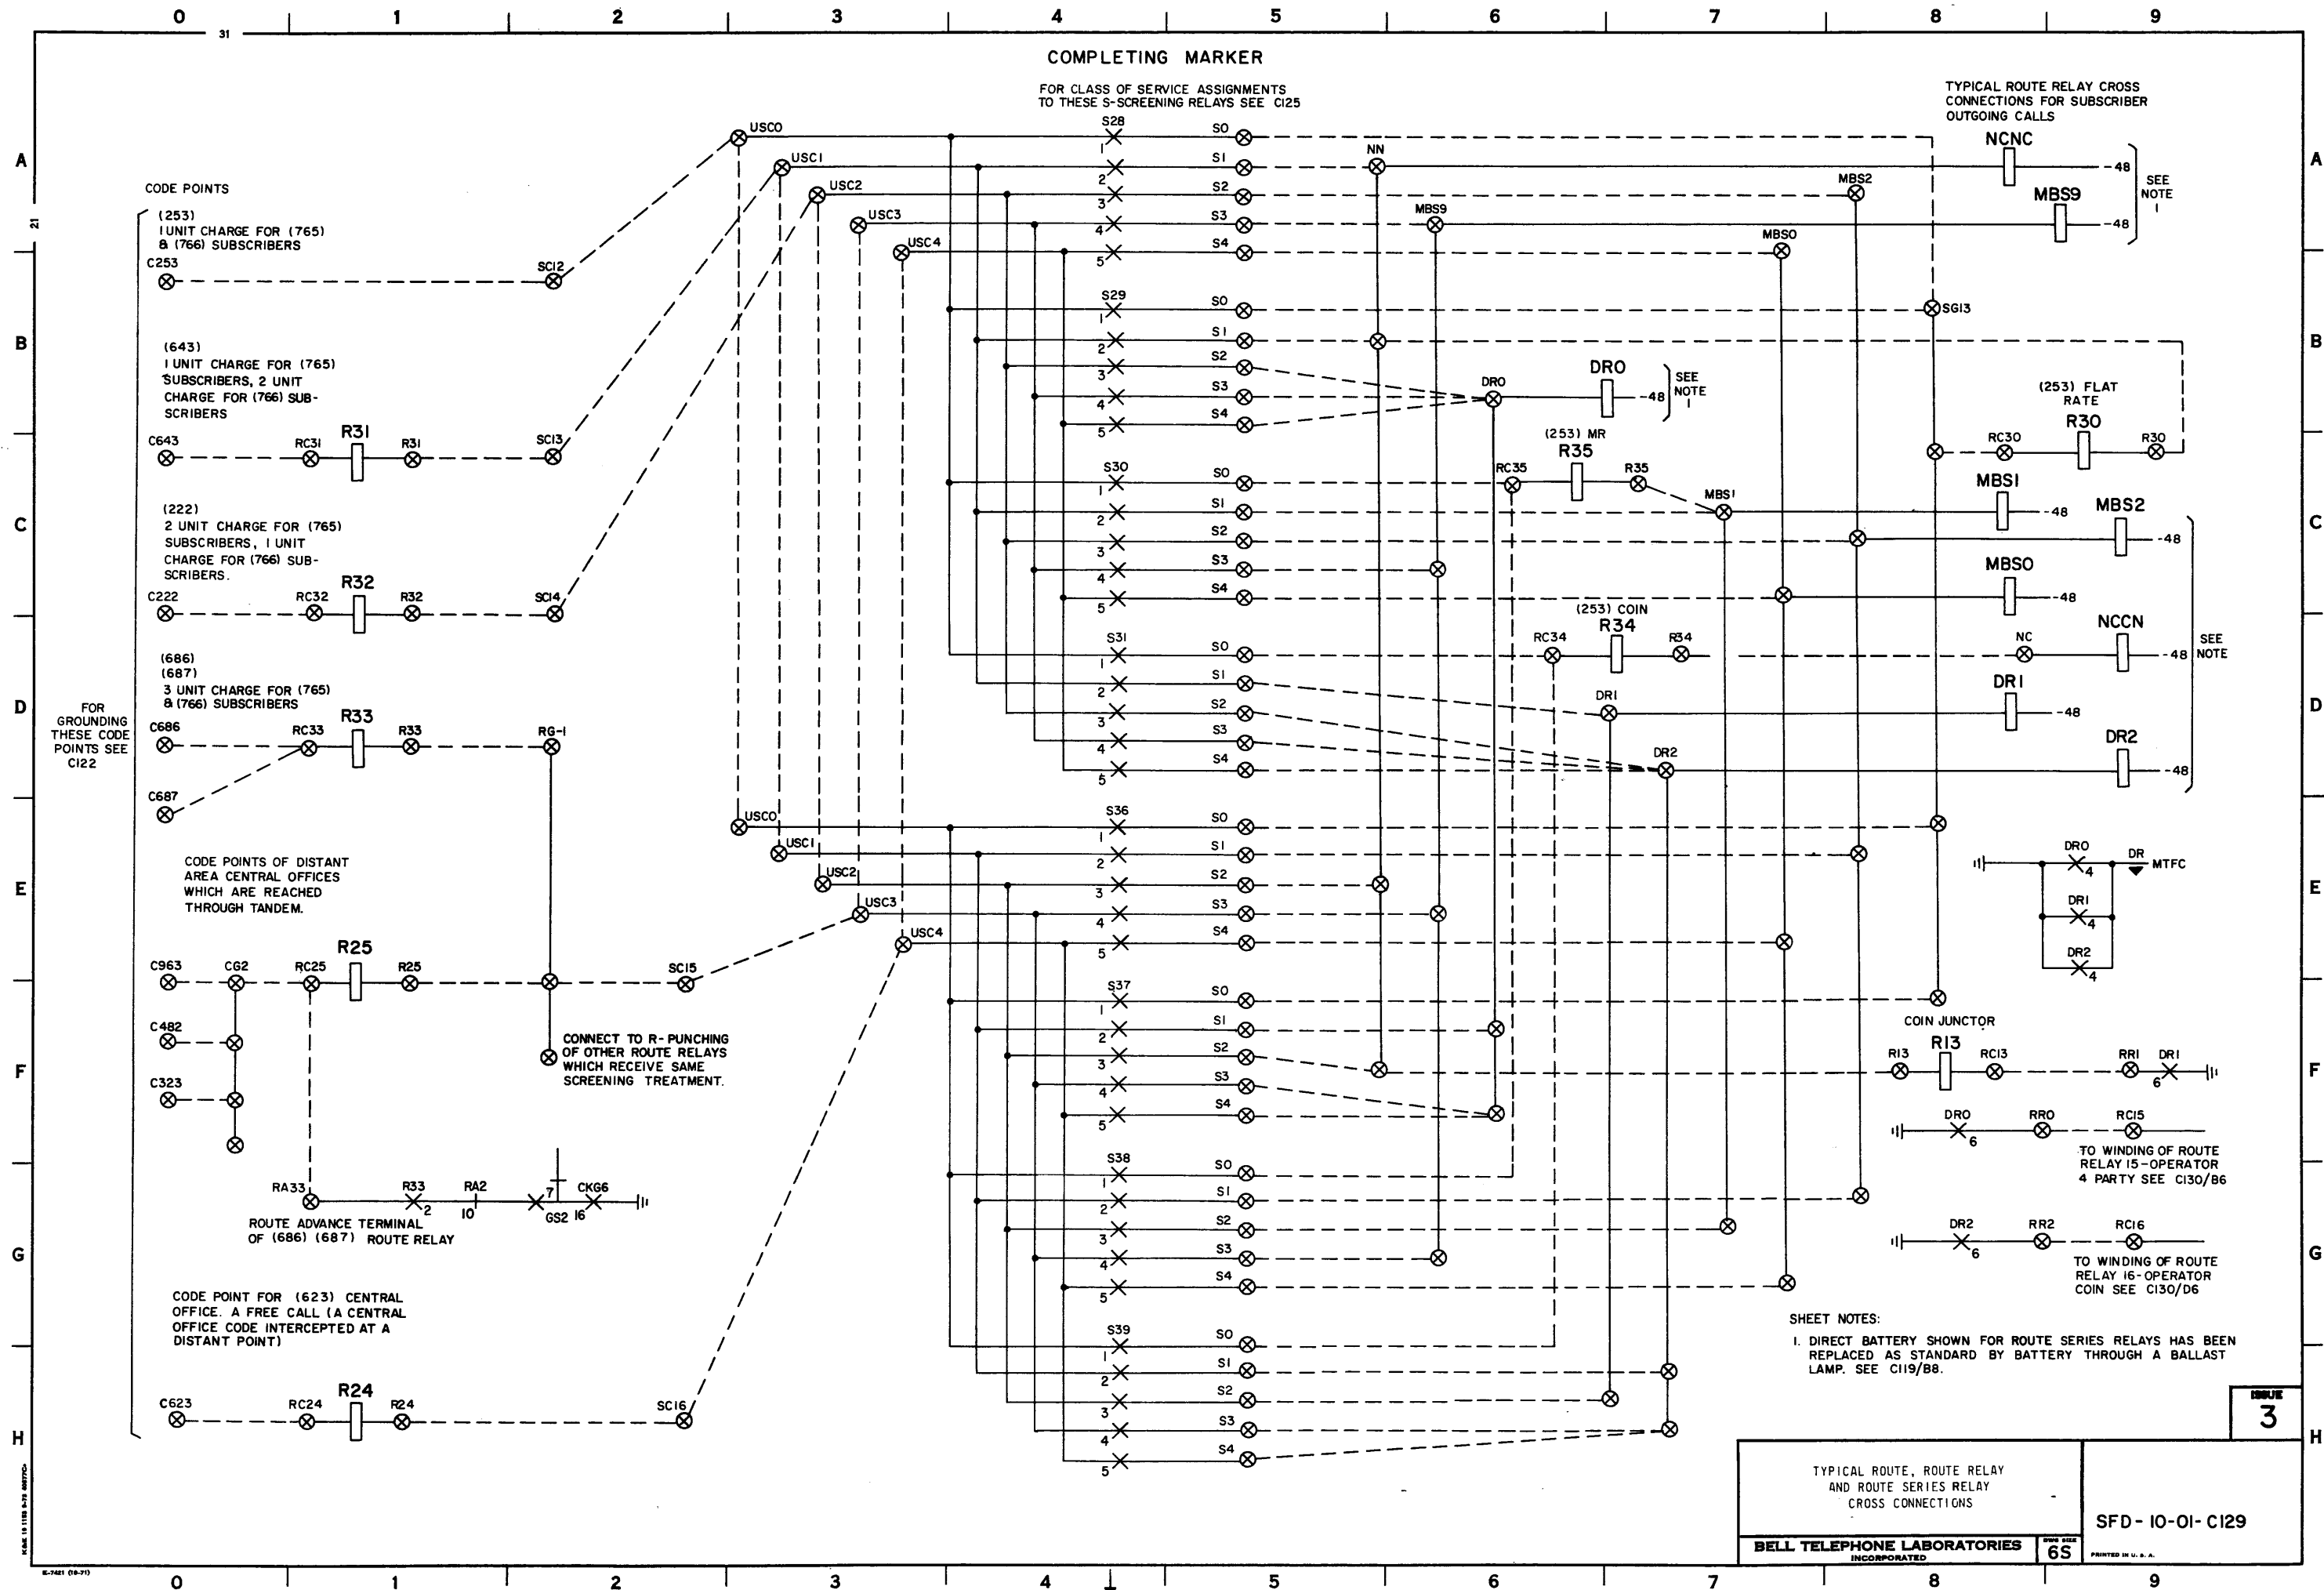

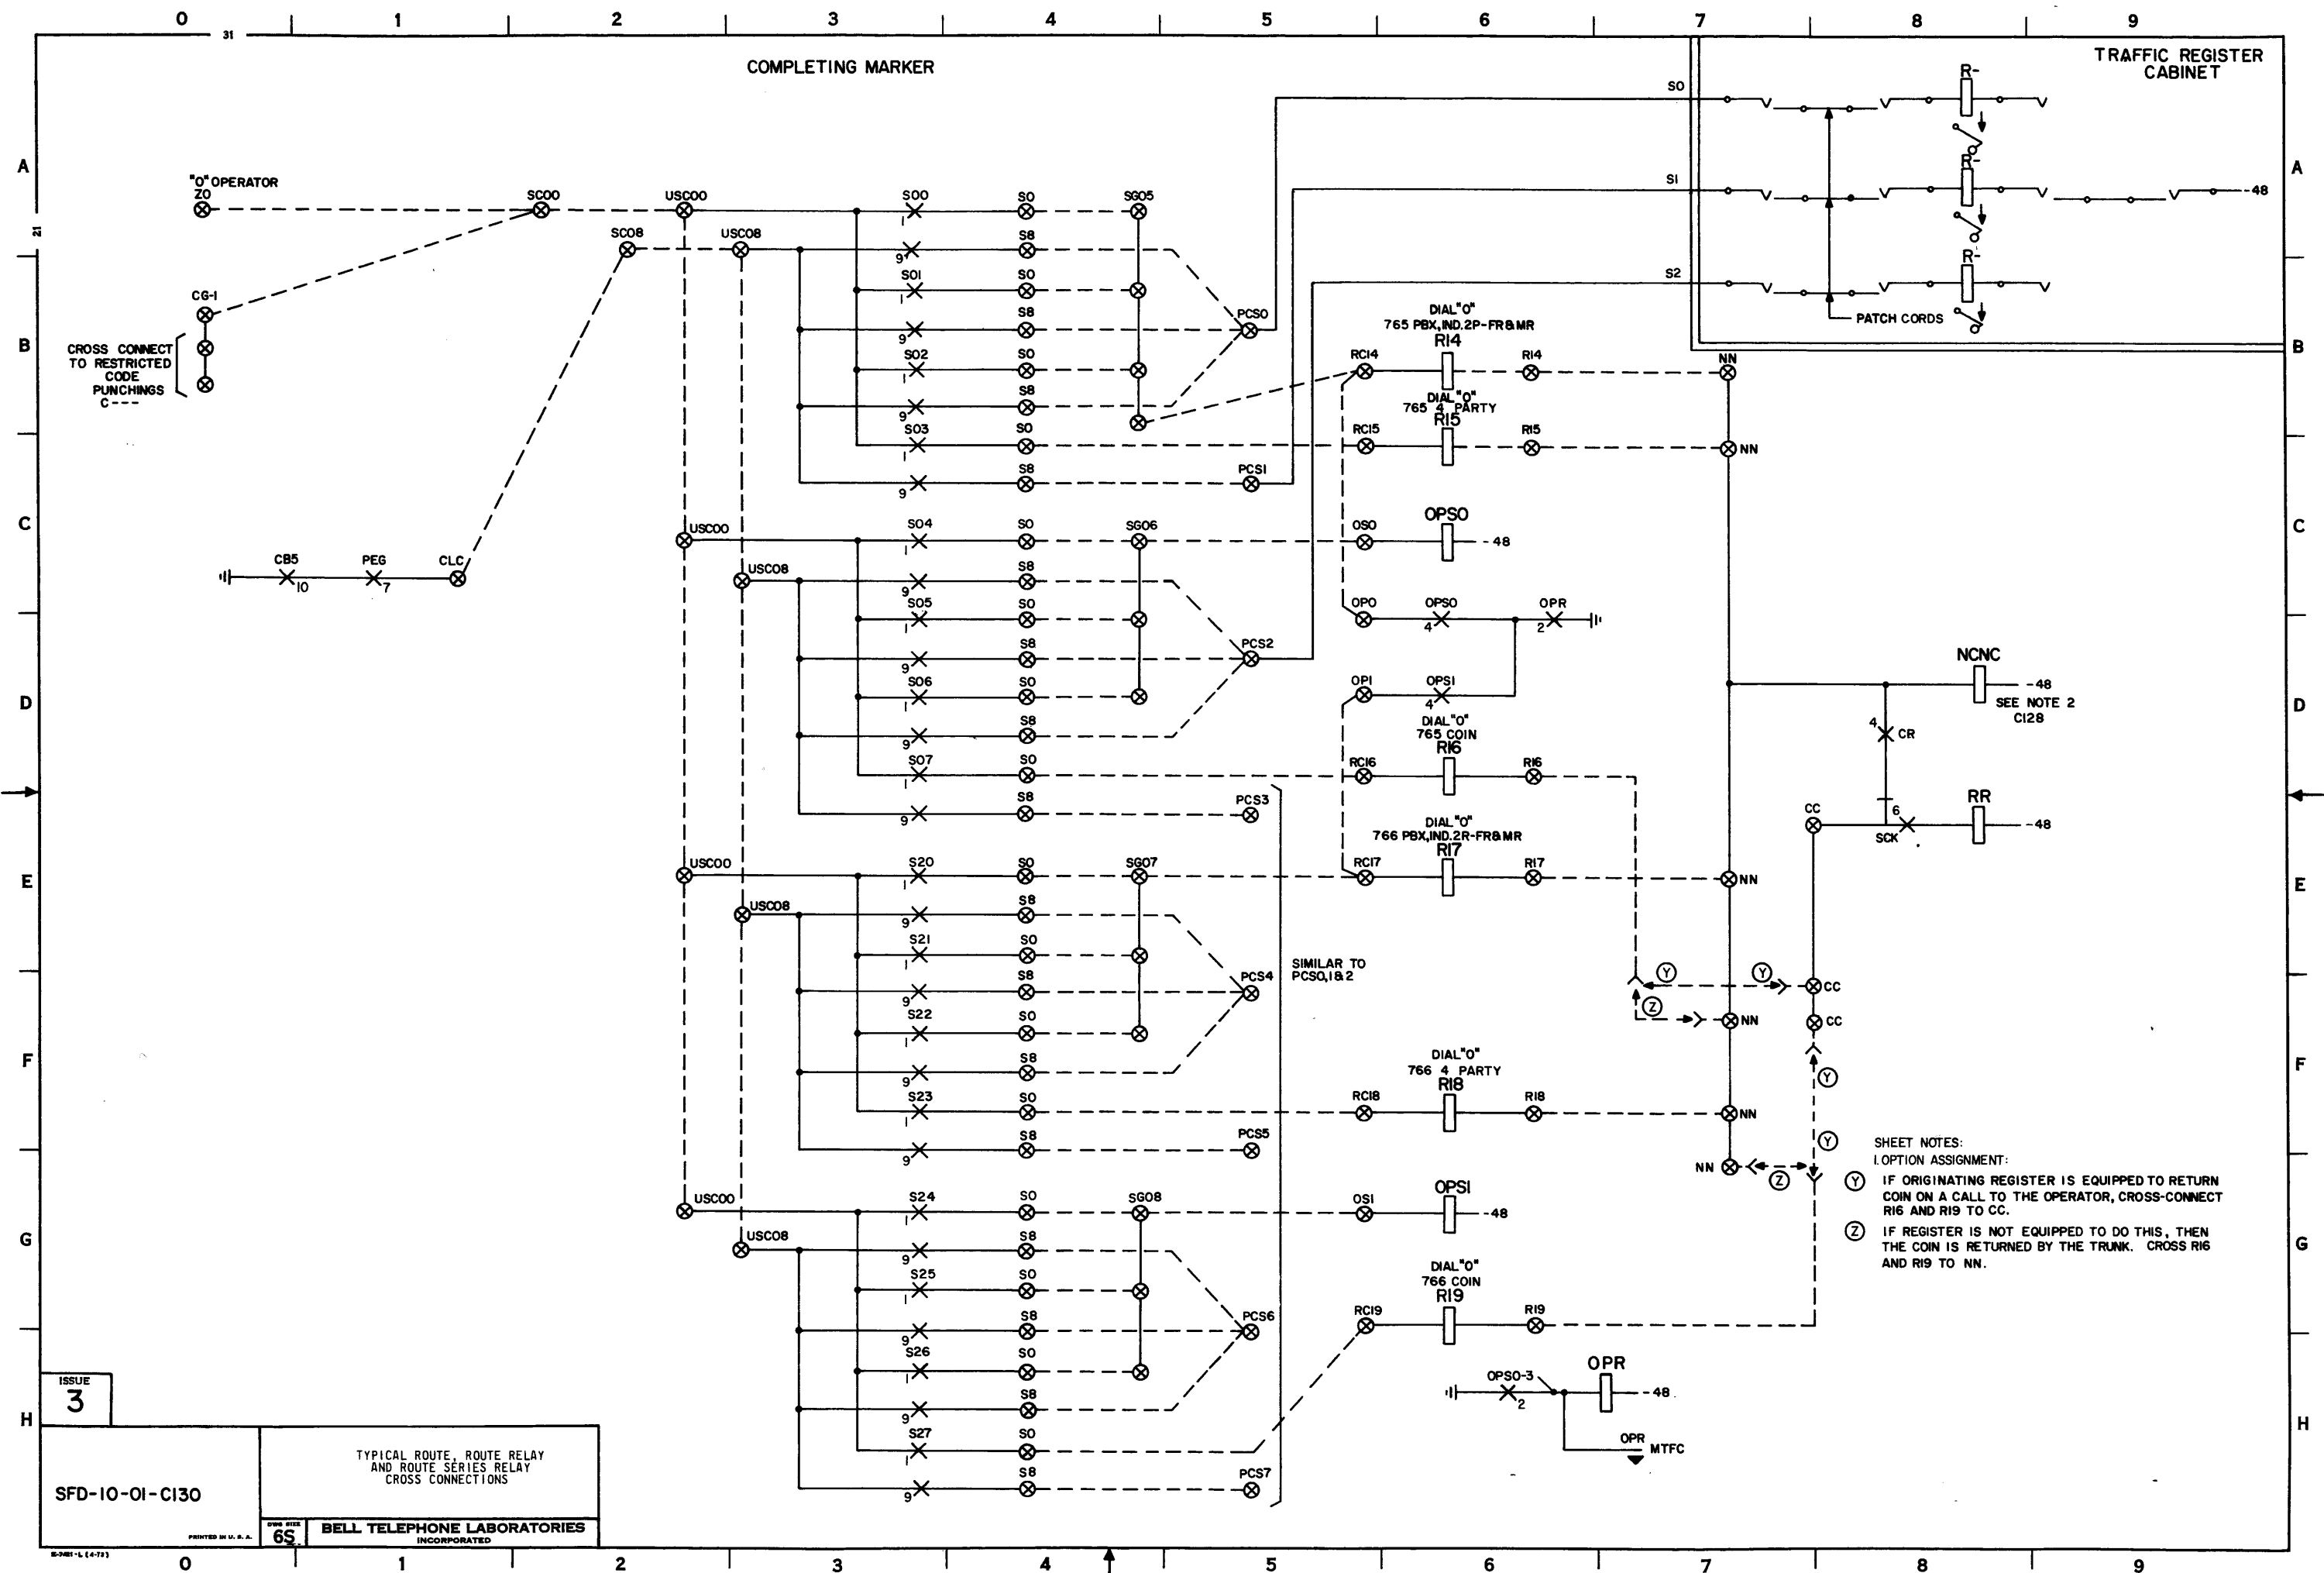

COMPLETING MARKER

CODE POINTS
C 211
LONG DISTANCE

SC01

USC01

S00 PBXF

S1

SG02

SC02

USC02

S01 IF

S1

SG03

S02 2F

S1

S03 4F

S1

(765)
211 NON COIN

RC00

R00

NN

TYPICAL ROUTE RELAY CROSS CONNECTIONS
FOR SERVICE CODES (X11)

NCNC

(SEE NOTE 2 SH C128)

INFORMATION

R26

RC 26

R26

RG0

INFORMATION

C 411

C120

BUSINESS OFFICE

R22

RC 22

R22

C 811

BUSINESS OFFICE

REPAIR SERVICE

R27

RC 27

R27

C 611

REPAIR SERVICE

S04 FBXMR

S1

S05 IMR

S1

S06 2MR

S1

S07 COIN

S1

(765)
211 COIN

RC01

R01

(766)
211 NON COIN

RC02

R02

NCCN

(SEE NOTE 2 SH C128)

S20 PBXF

S1

SGO 4

S21 IF

S1

S22 2F

S1

S23 4F

S1

S24 PBXMR

S1

S25 IMR

S1

S26 2MR

S1

S27 COIN

S1

(766)
211 COIN

RC03

R03

IF ORIGINATING REGISTER RETURNS
COIN ON A CALL TO THE OPERATOR,
CROSS CONN R01 AND R03
TO CC. IF COIN IS RETURNED BY
OPERATOR TRUNK, CROSS CONNECT
R01 AND R03 TO NC.

TYPICAL ROUTE, ROUTE RELAY
AND ROUTE SERIES RELAY
CROSS CONNECTIONS

BELL TELEPHONE LABORATORIES
INCORPORATED

65

SFD-10-01-C131

ISSUE
3

SFD-10-01-C131



THESE ARE
RA-PUNCHINGS OF
ROUTE RELAYS WHOSE
ALTERNATE ROUTE
IS OVERFLOW

CODE POINTS
OF VACANT
CENTRAL
OFFICE CODES

IF CALLS TO VACANT CODES ARE
- TO BE GIVEN A TONE, THEN CROSS-
CONNECT VC TO VP IF THESE CALLS
ARE TO BE ROUTED TO AN OPERATOR,
CROSS-CONNECT VC TO SC05

SHEET NOTES:

1. DIRECT BATTERY SHOWN FOR RB TERMINALS AND FOR ROUTE SERIES RELAYS HAS BEEN REPLACED AS STANDARD BY BAT. THROUGH BALLAST LAMPS. SEE C119/B8

ISSUE
3

SFD-10-01-C132


TYPICAL ROUTE, ROUTE RELAY
AND ROUTE SERIES RELAY
CROSS CONNECTIONS


DWG SIZE
6S





BELL TELEPHONE LABORATORIES
INCORPORATED

E-7421-1 (4-72)

SFD-10-01-C132

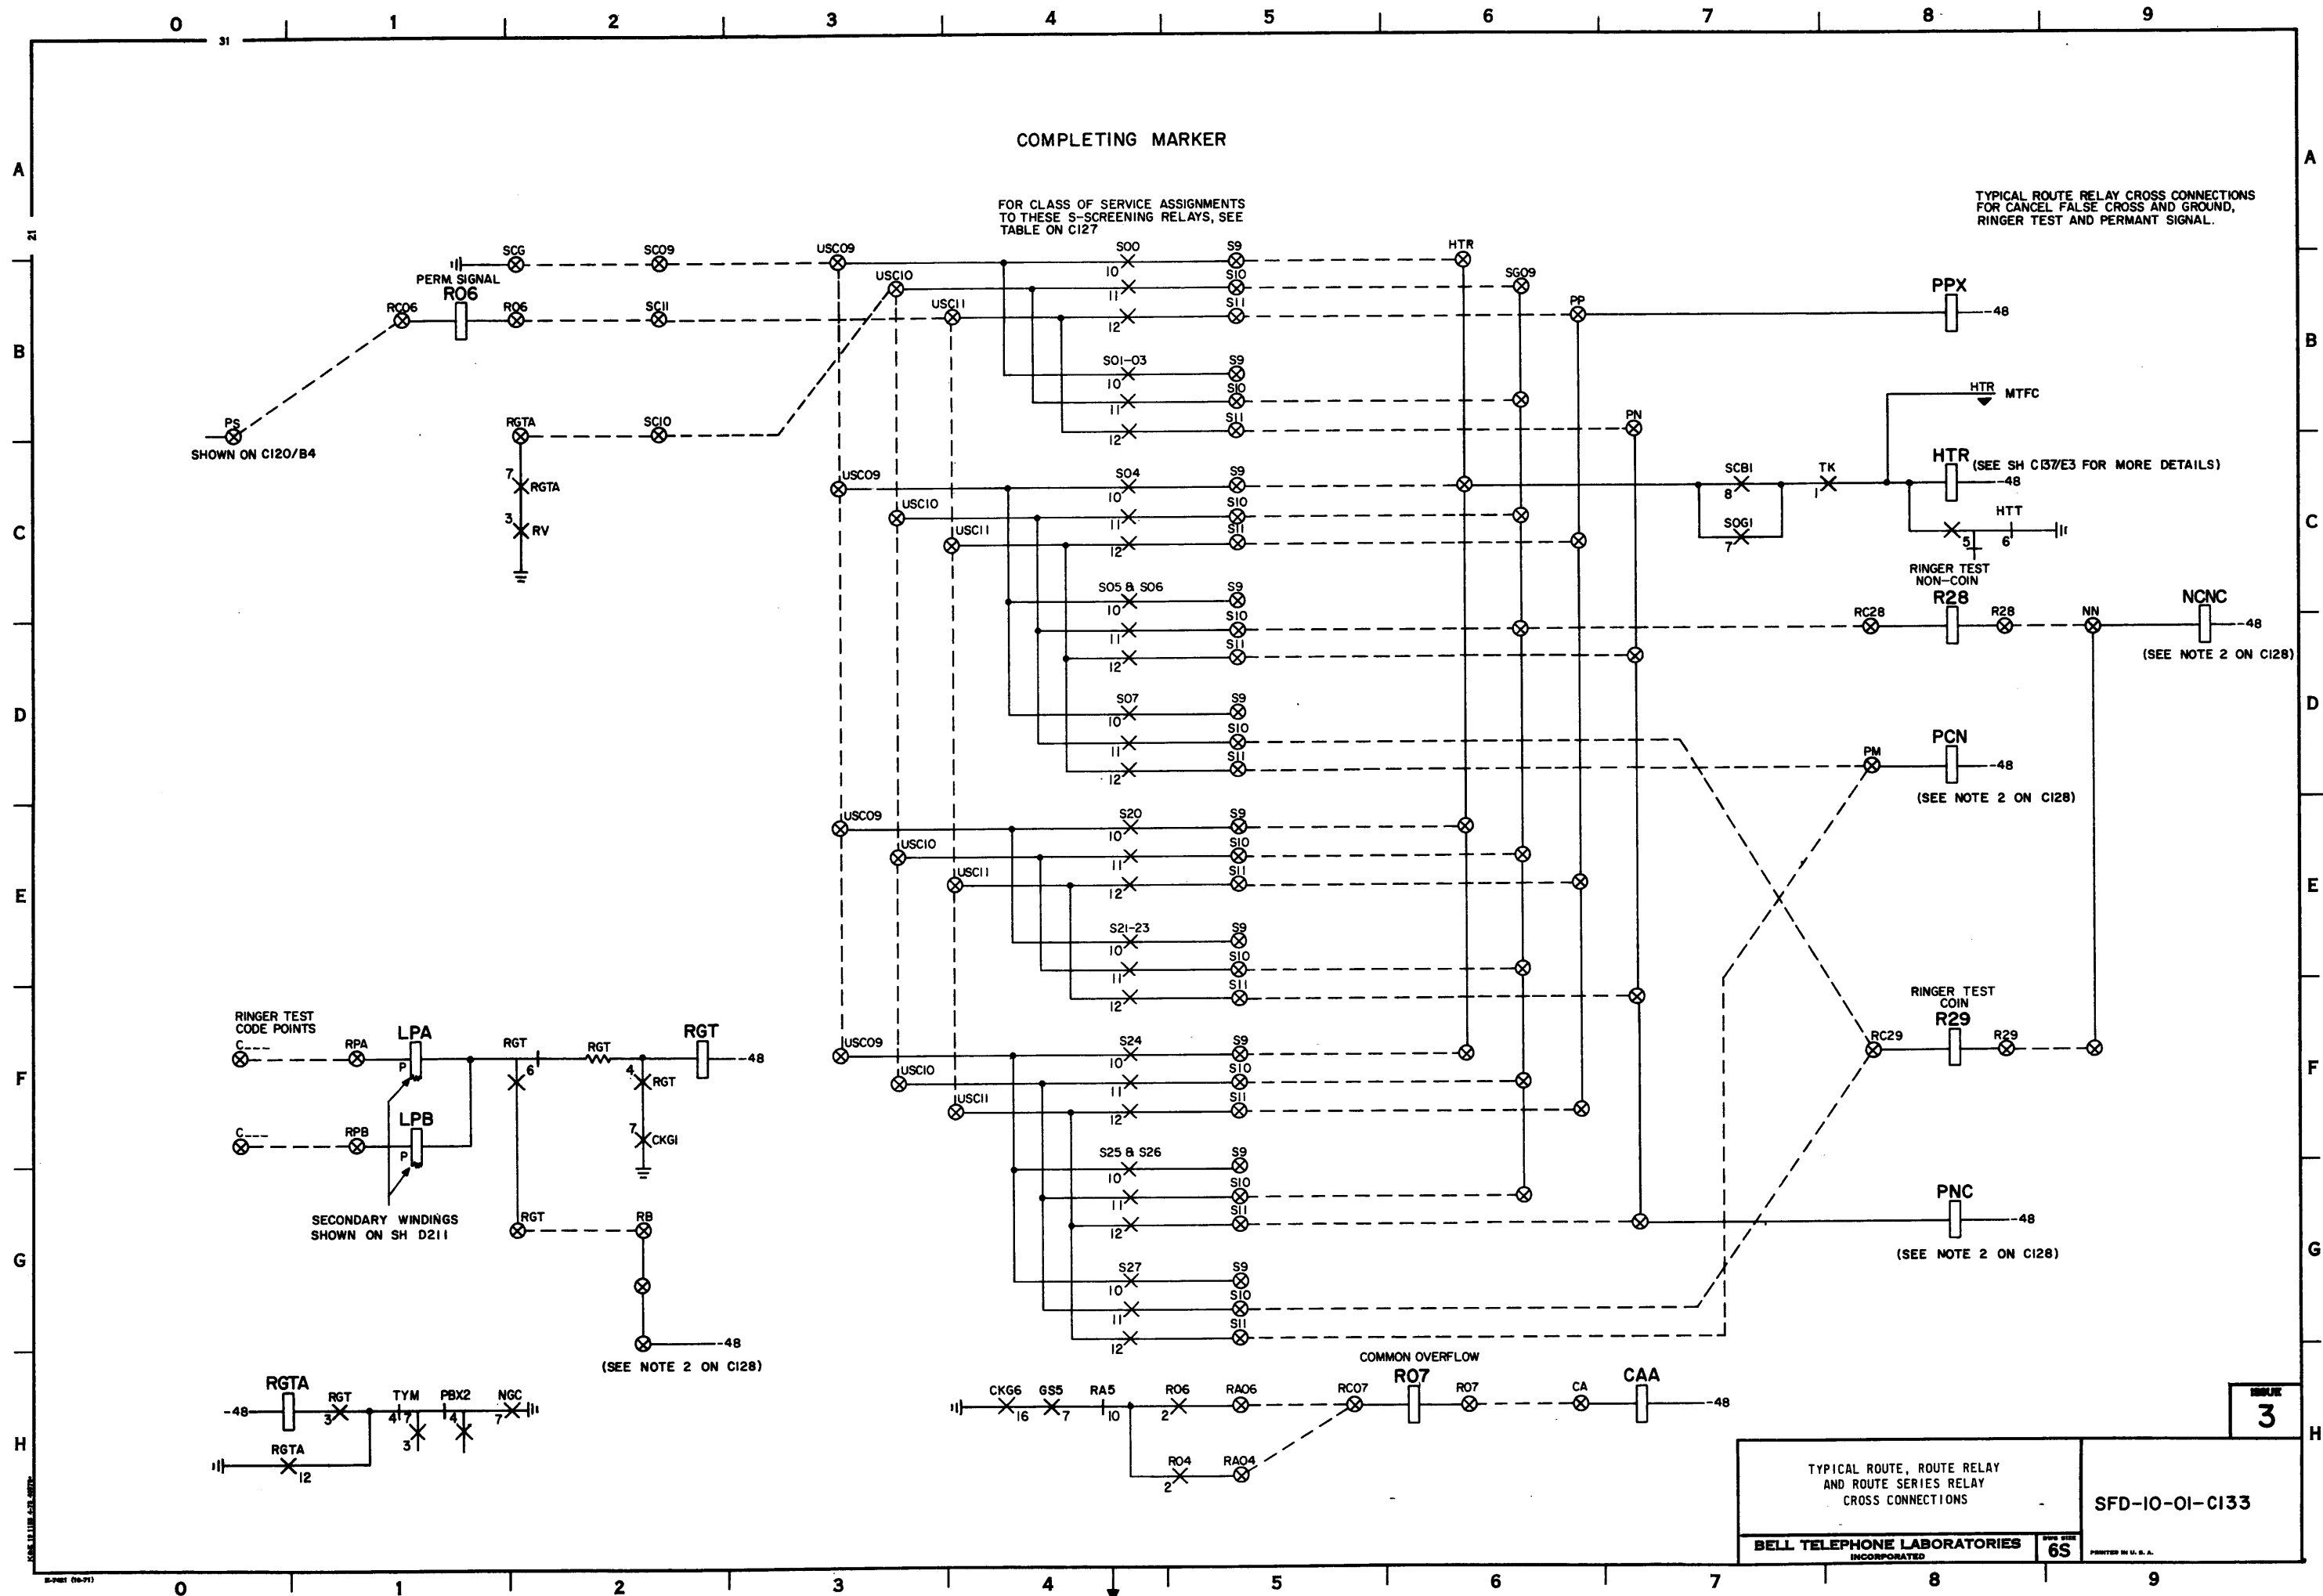

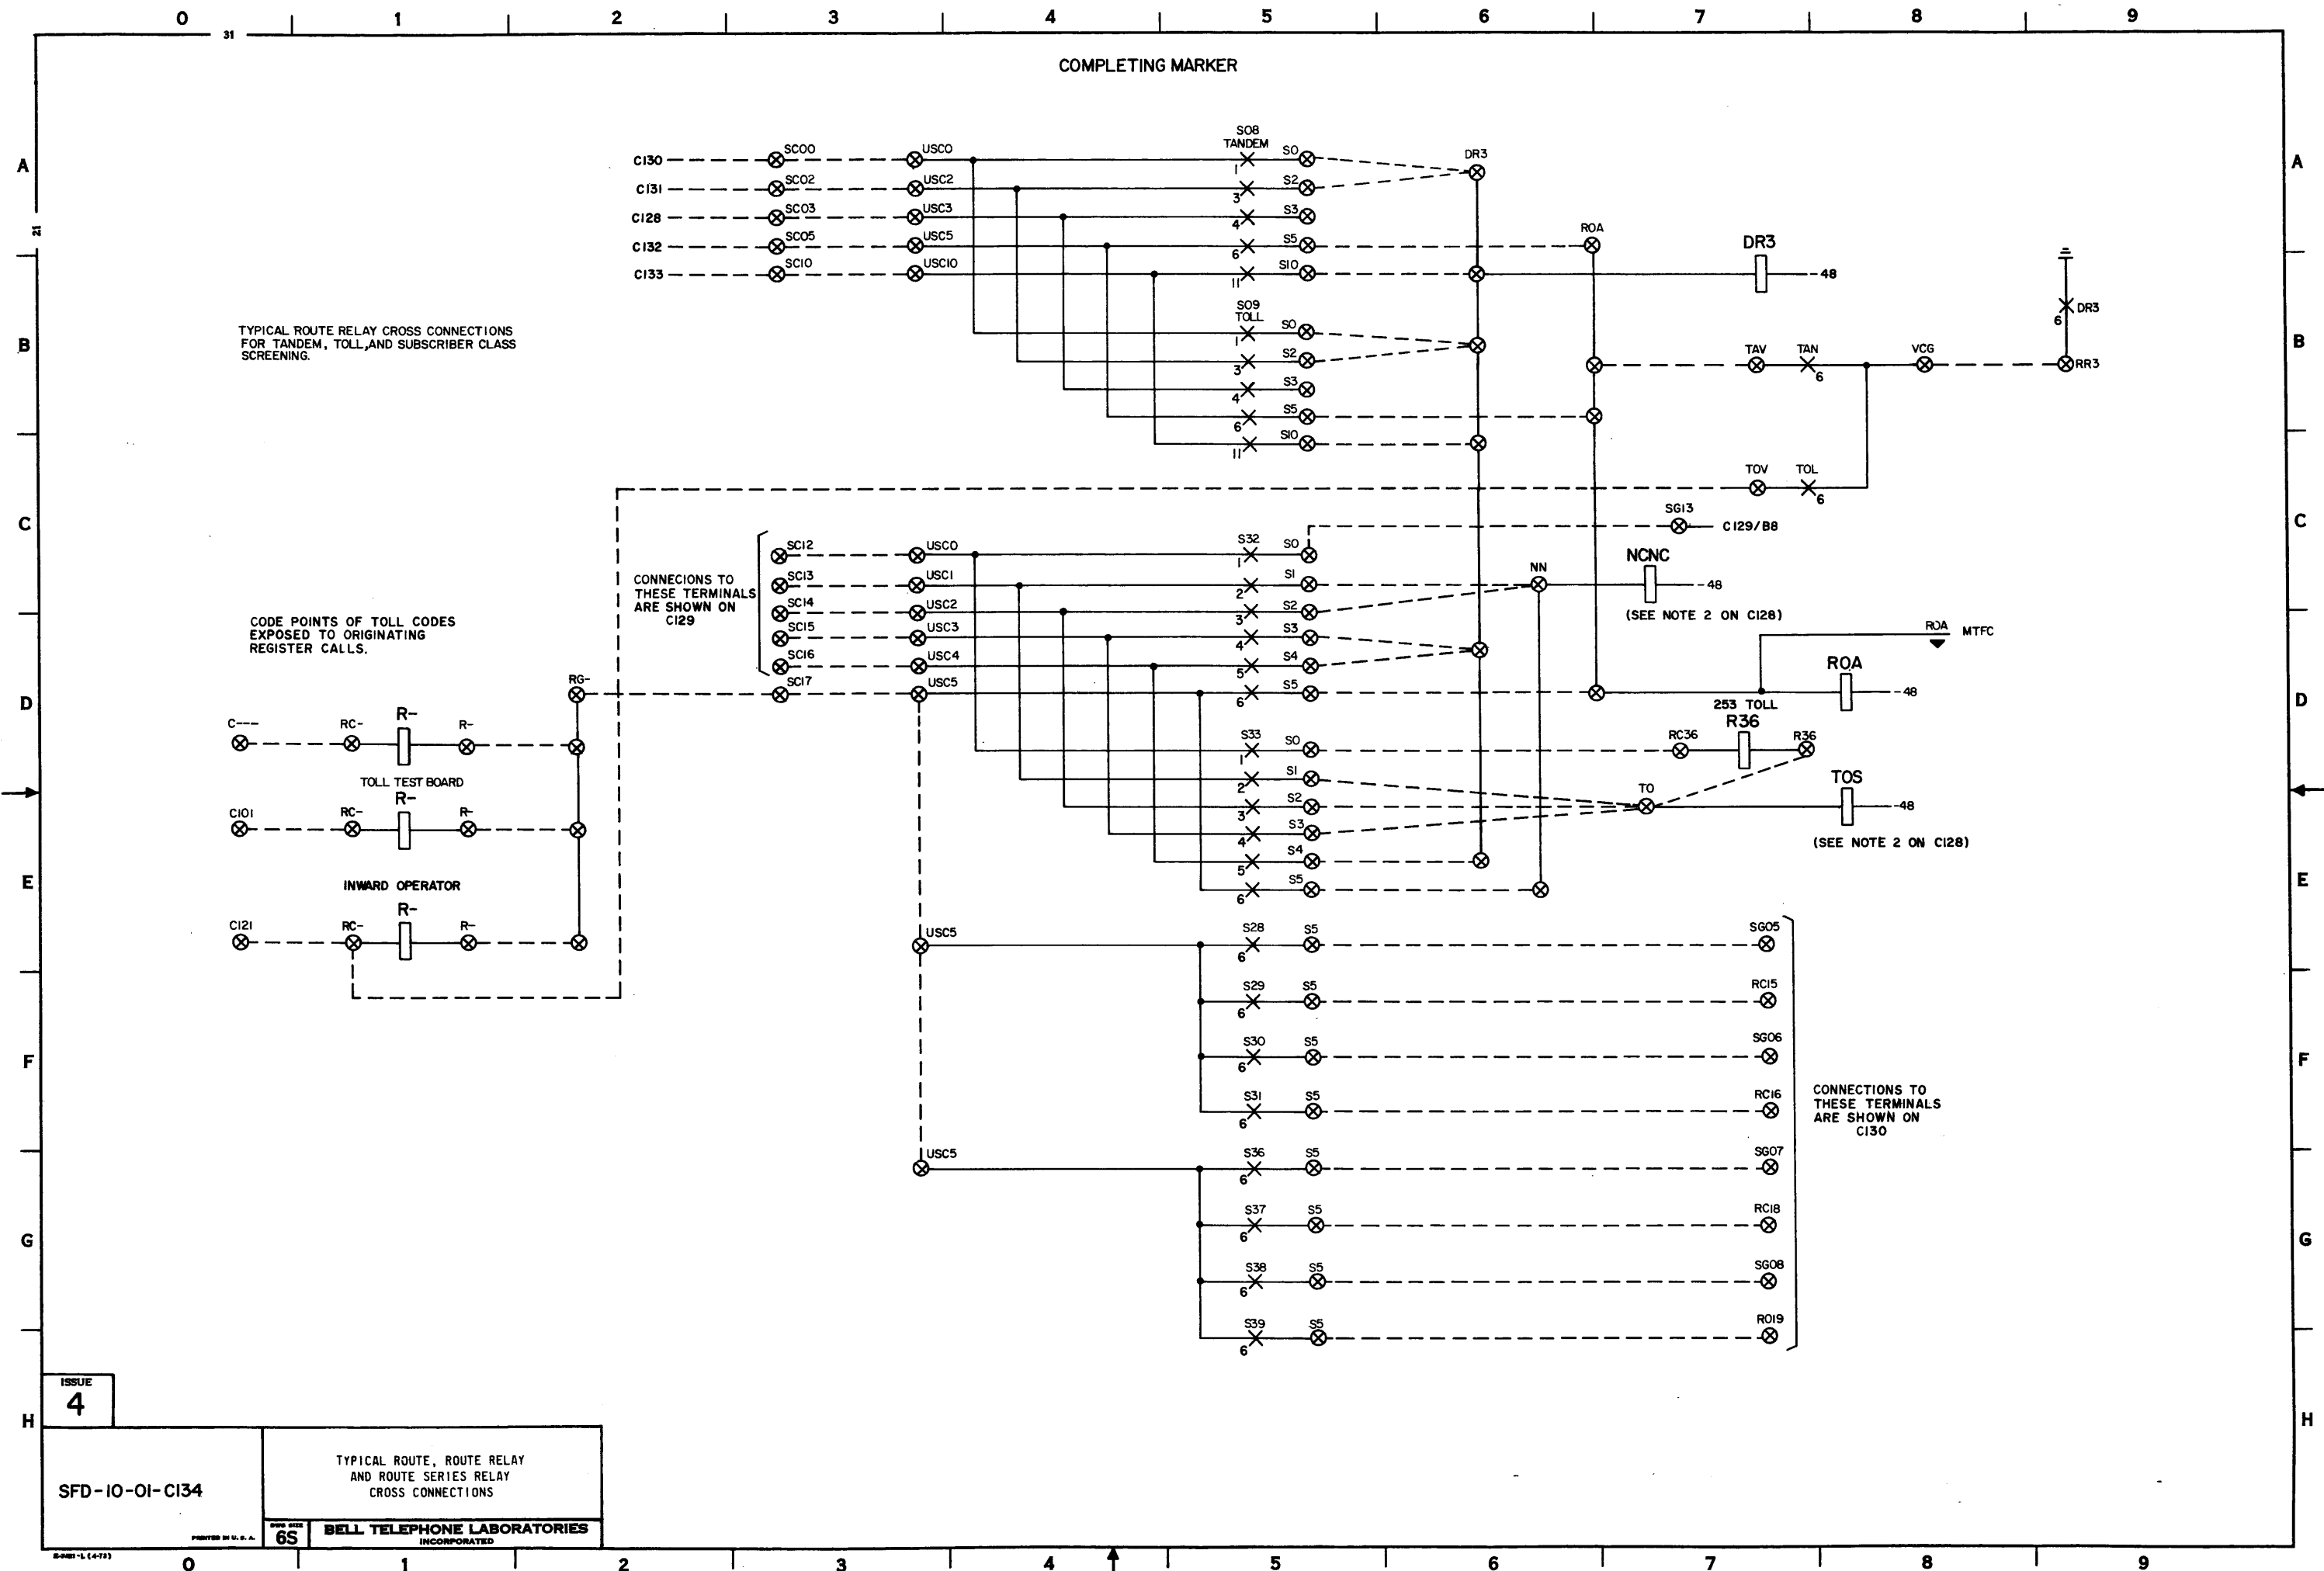

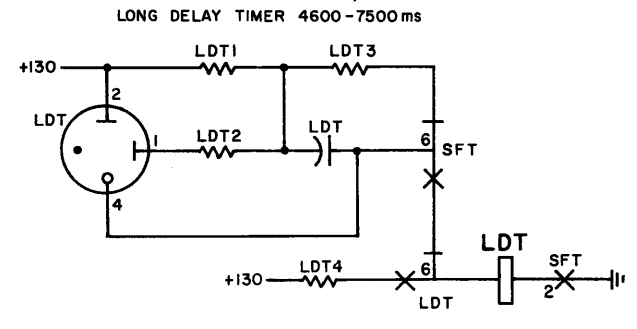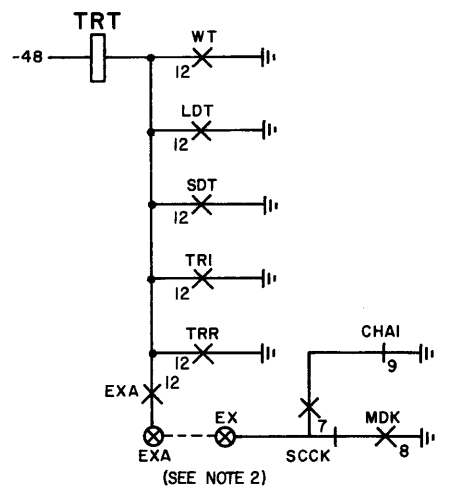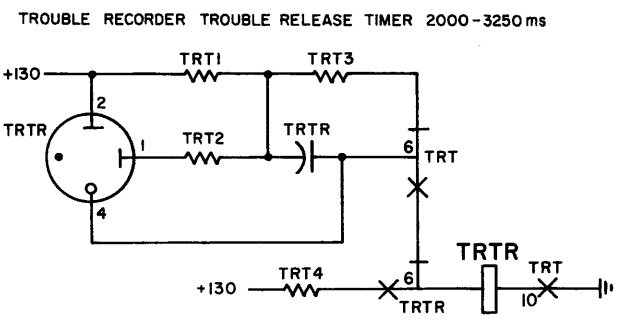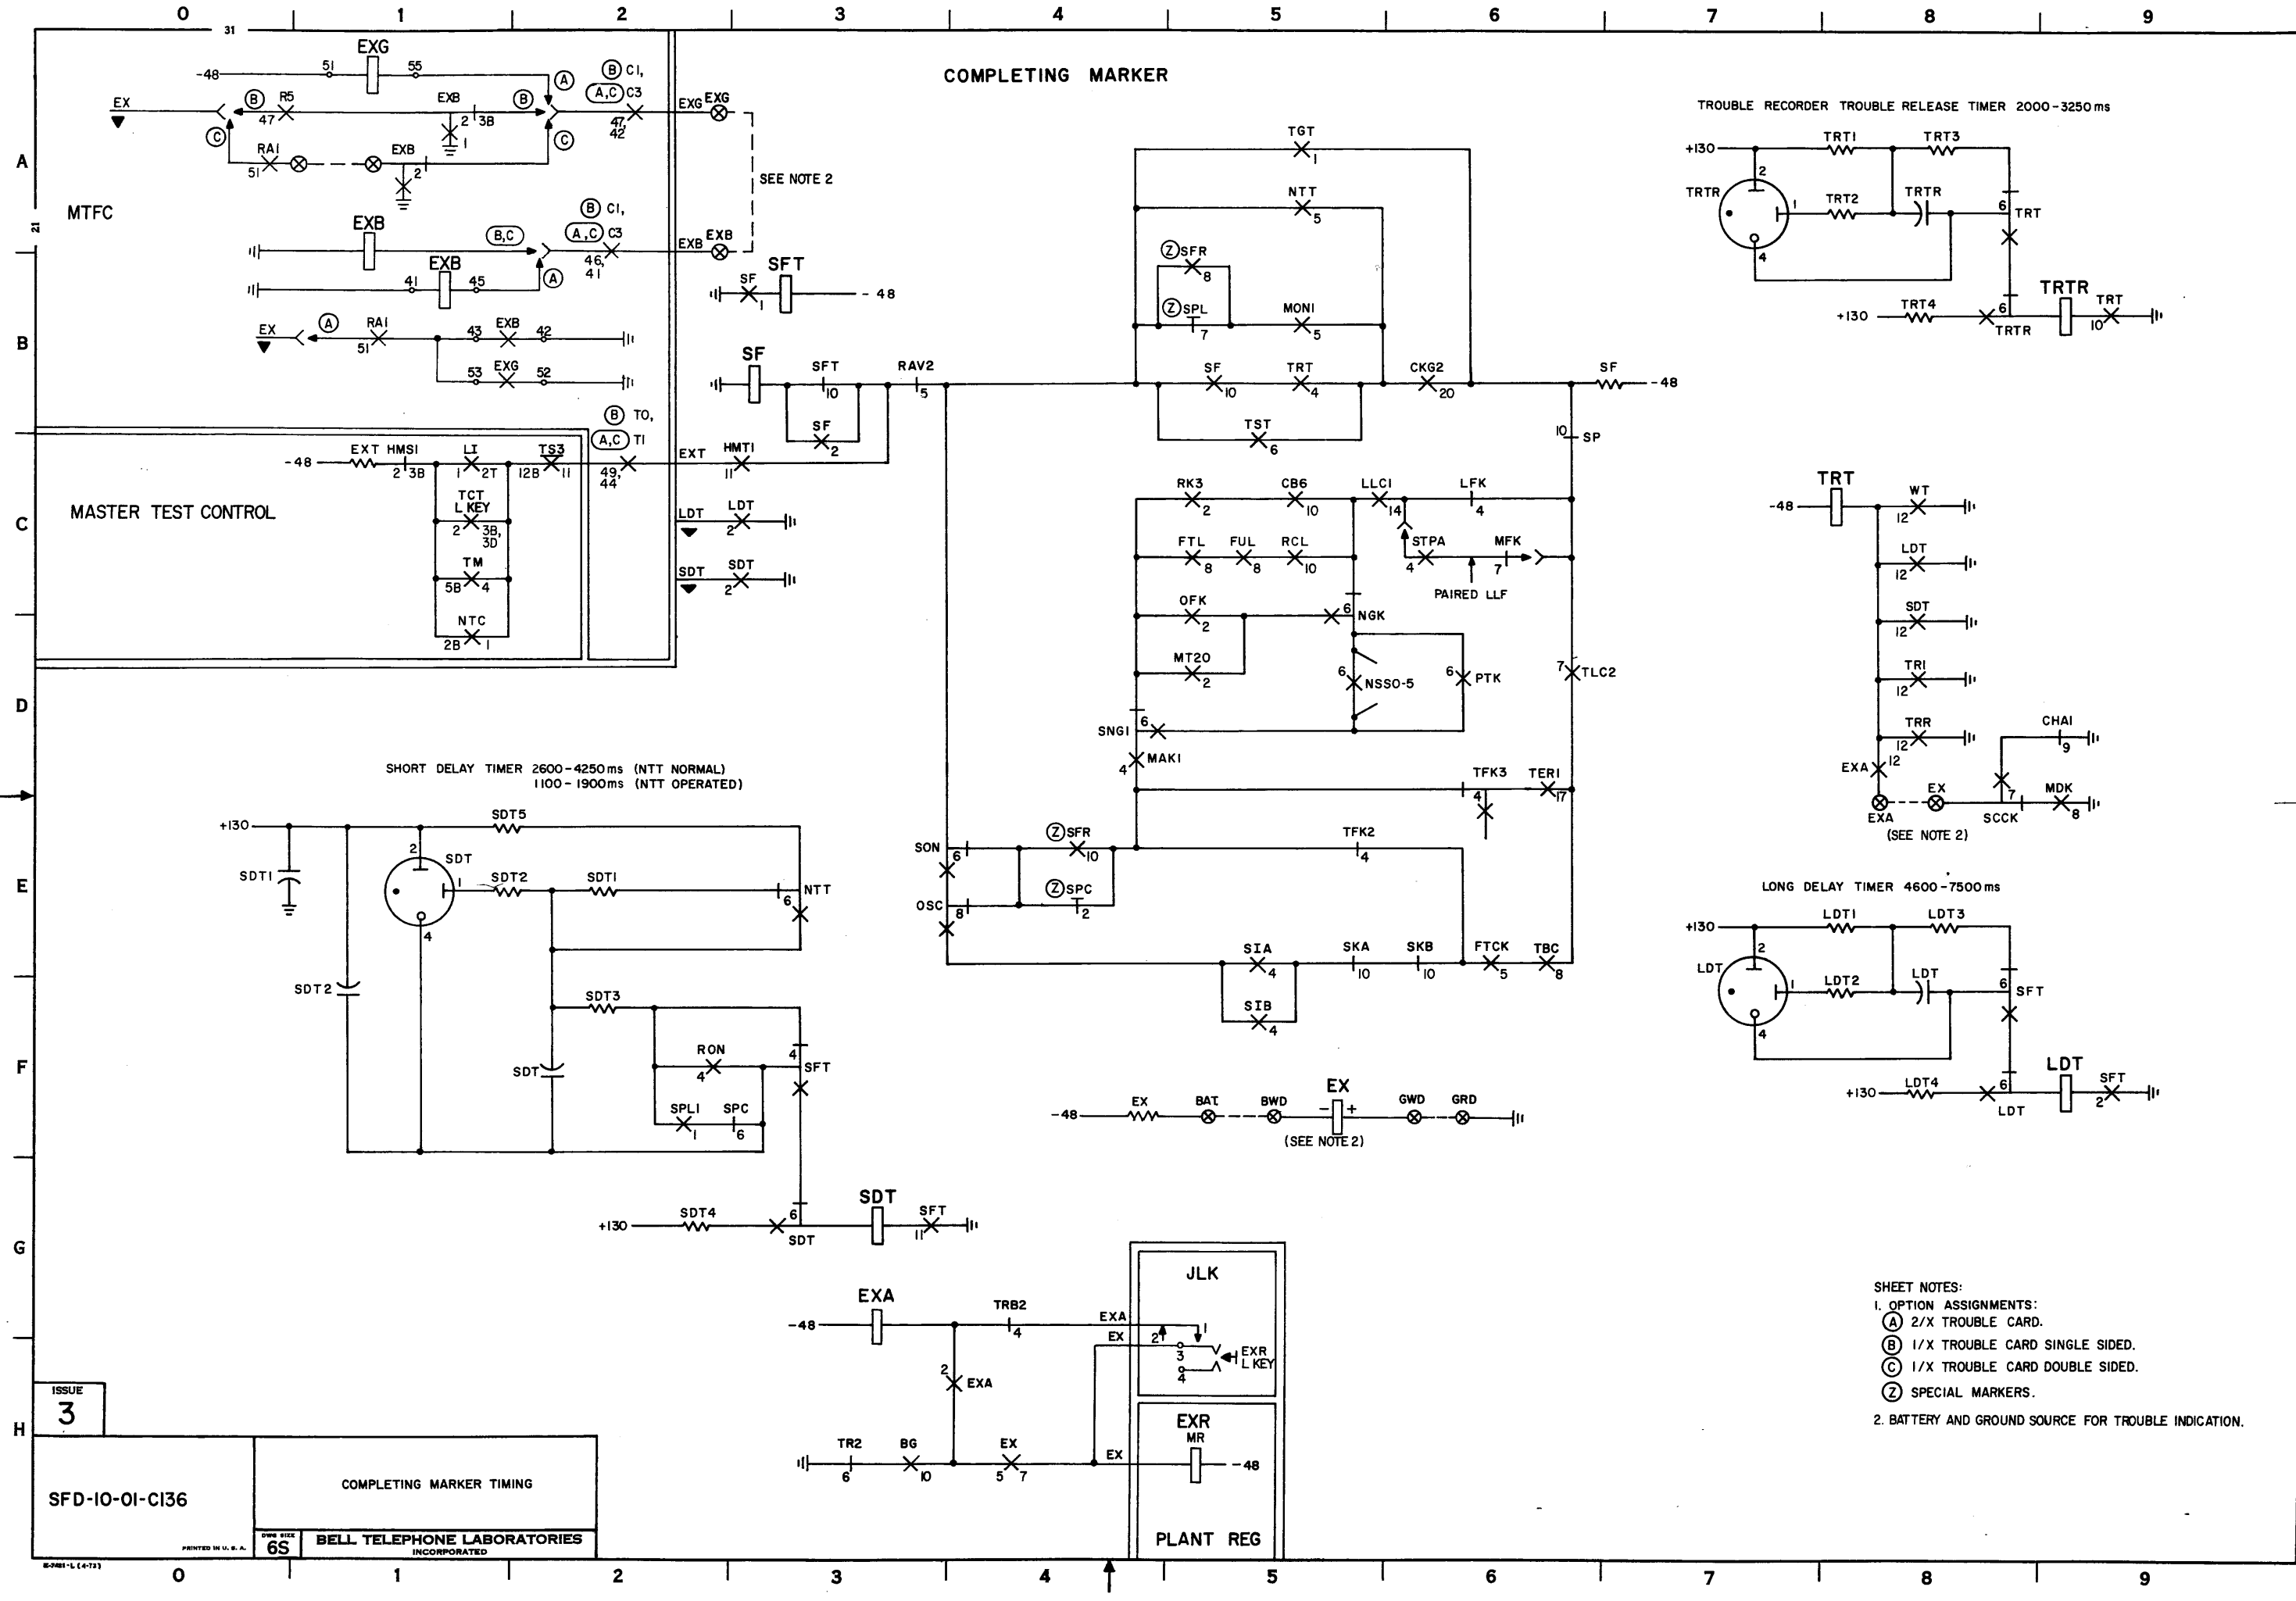

- SHEET NOTES:
- OPTION ASSIGNMENTS:
 - (A) 2/X TROUBLE CARD.
 - (B) 1/X TROUBLE CARD SINGLE SIDED.
 - (C) 1/X TROUBLE CARD DOUBLE SIDED.
 - (Z) SPECIAL MARKERS.
 - BATTERY AND GROUND SOURCE FOR TROUBLE INDICATION.



ISSUE
3

0 1 2 3 4 5 6 7 8 9



A
B
C
D
E
F
G
H

A
B
C
D
E
F
G
H

COMPLETING MARKER

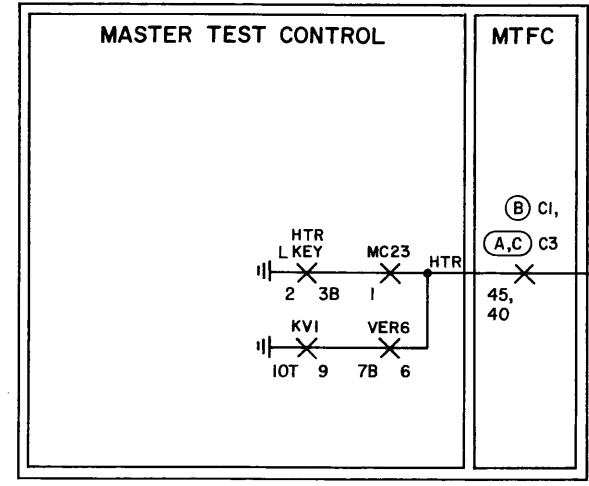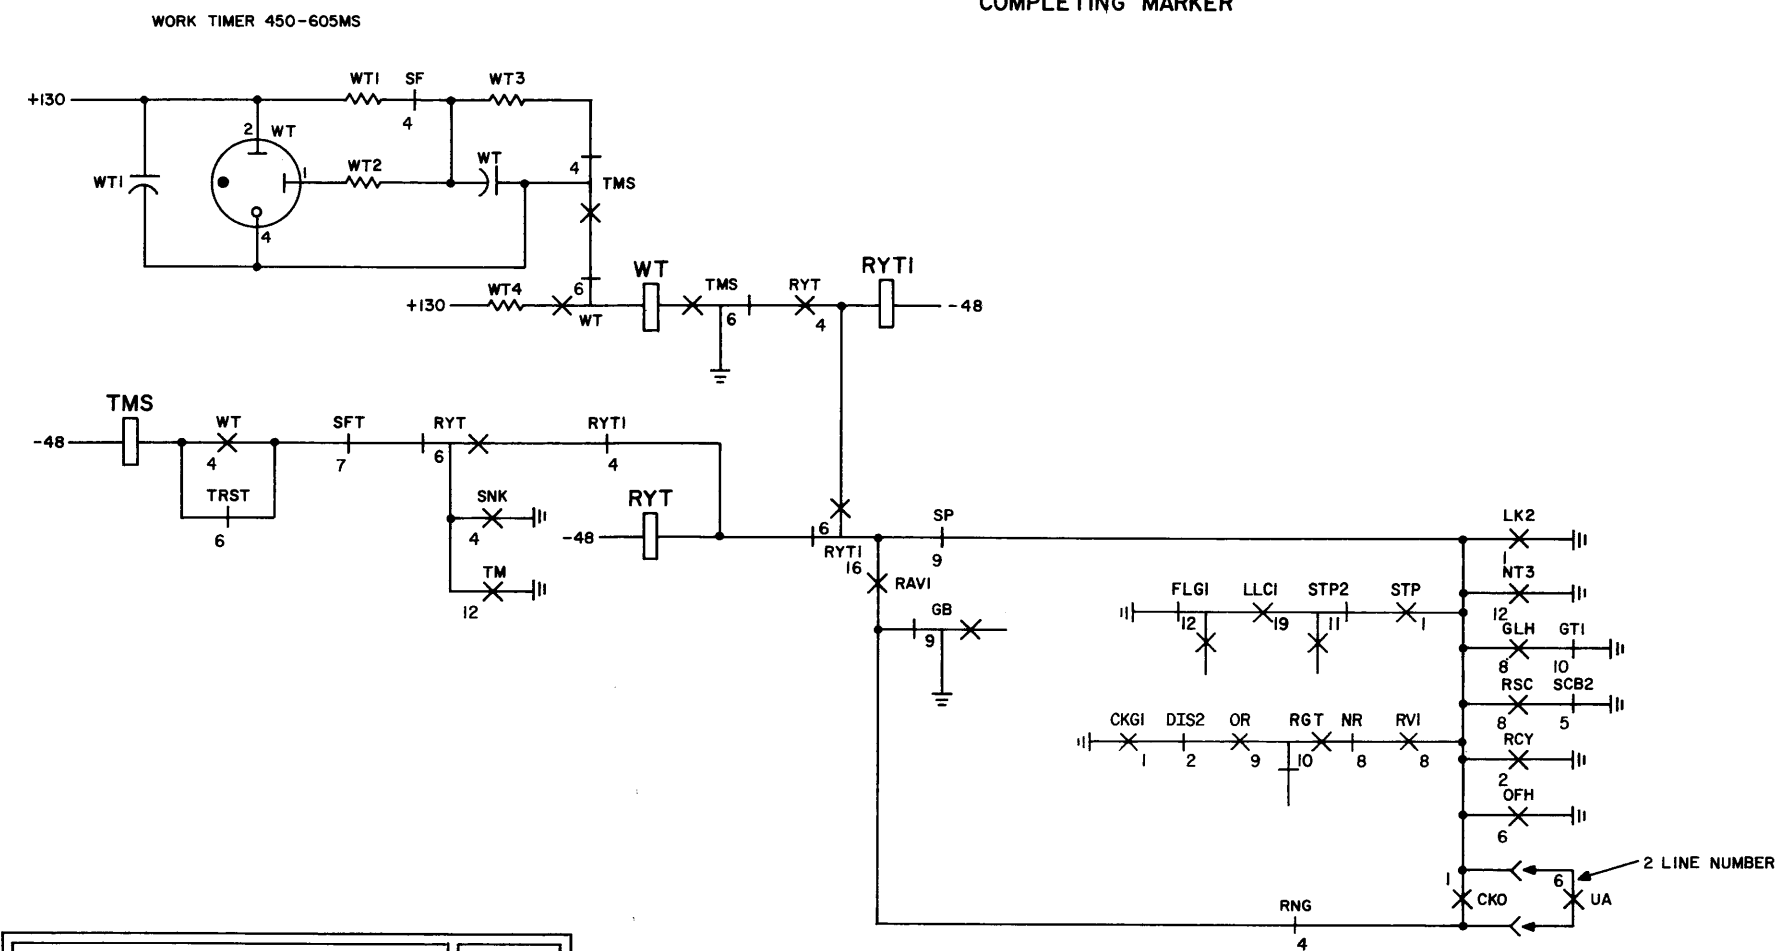

- SHEET NOTES:
- I. OPTION ASSIGNMENTS:
 - (A) 2/X TROUBLE CARD.
 - (B) 1/X TROUBLE CARD SINGLE SIDED.
 - (C) 1/X TROUBLE CARD DOUBLE SIDED.

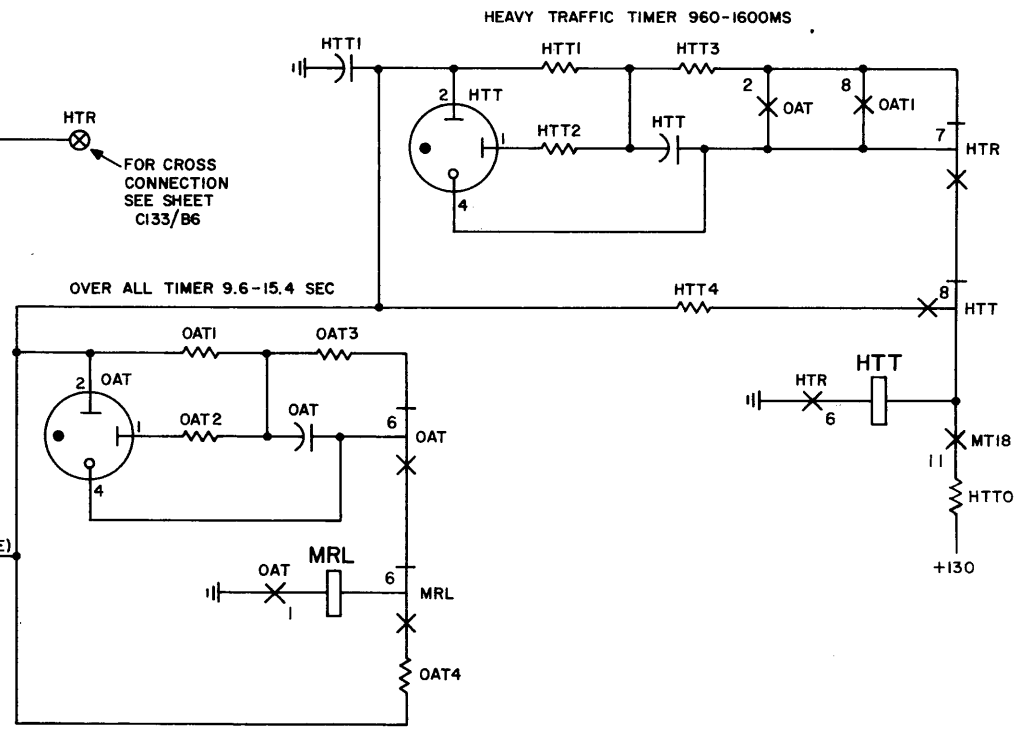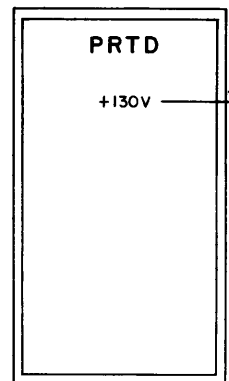


SFD-10-01-C137

ISSUE
3

0 1 2 3 4 5 6 7 8 9

LONG DELAY (LDT) & SHORT DELAY TIMING (SFT) CYCLES ON A SUBSCRIBER OUTGOING CALL (SOG)
WITH A SENDER (SON) OR WITHOUT A SENDER (NSO)

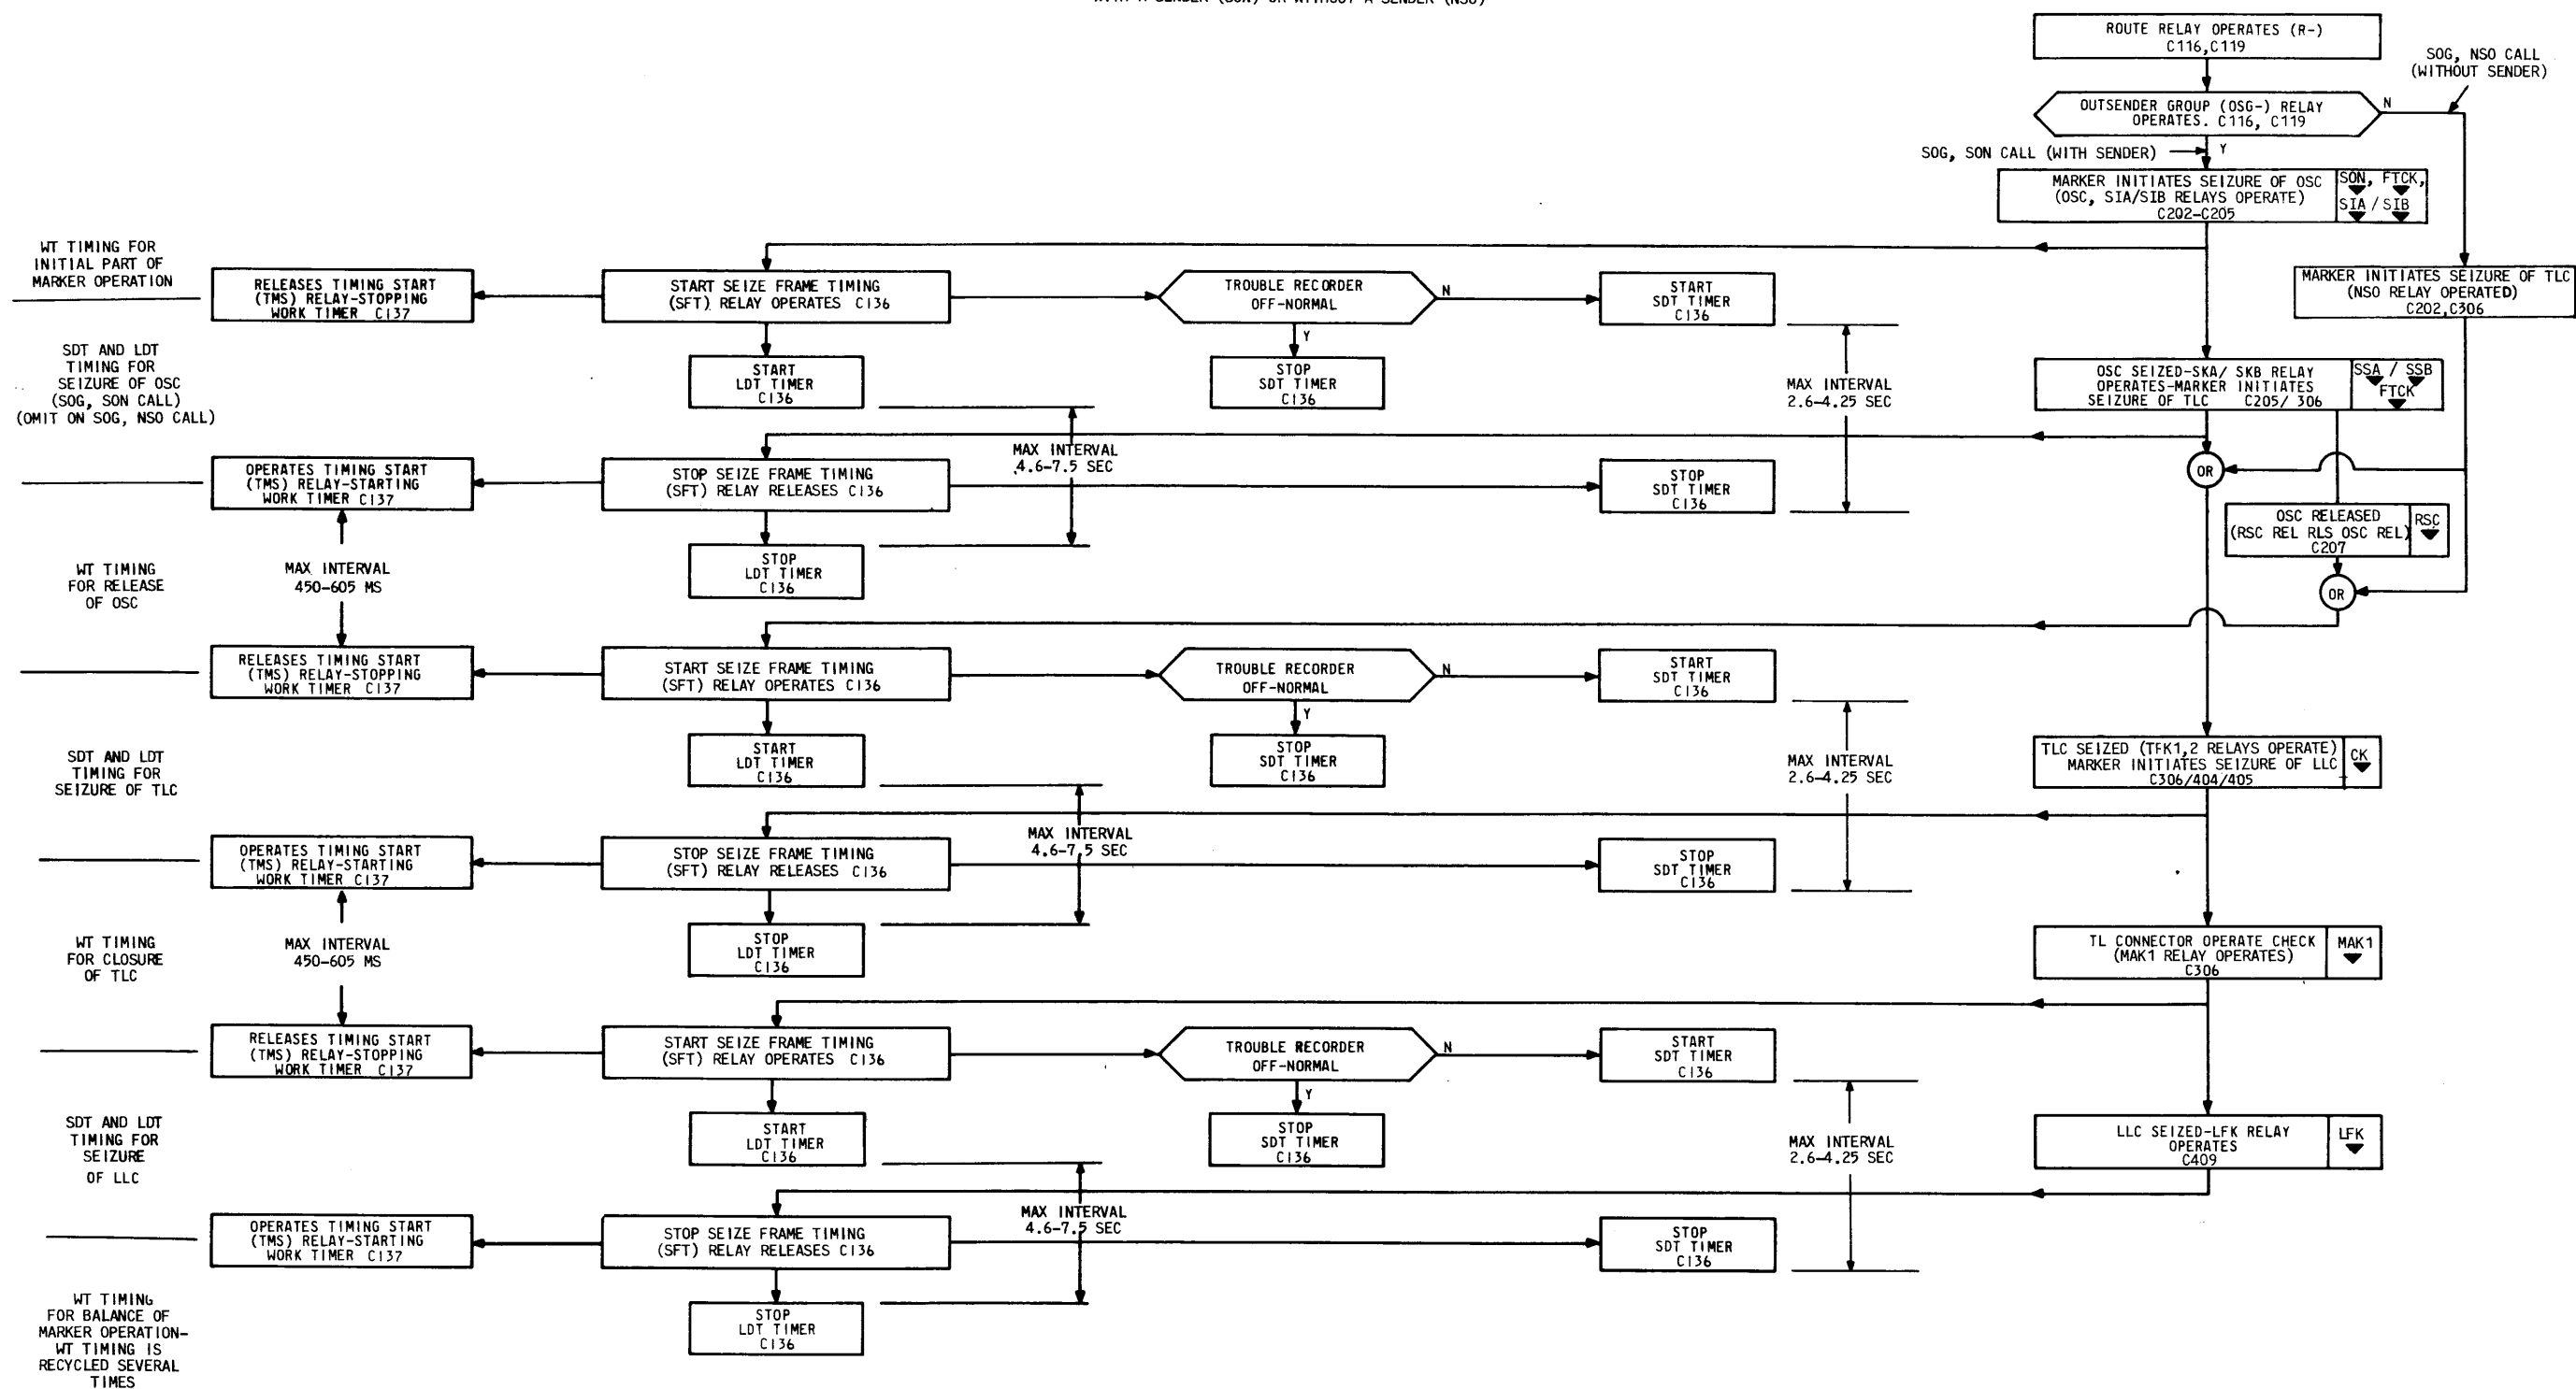

ISSUE
5

SFD-10-01-C138


FLOW CHART
LONG DELAY (LDT) & SHORT DELAY (SDT)
TIMING CYCLES

65


BELL TELEPHONE LABORATORIES
INCORPORATED

SFD-10-01-C138

ORIGINATING REGISTER MARKER CONNECTOR-A (ALL REFERENCES ARE TO ORIGINATING REGISTERS AND PC ASSOCIATED WITH THIS CONNECTOR)

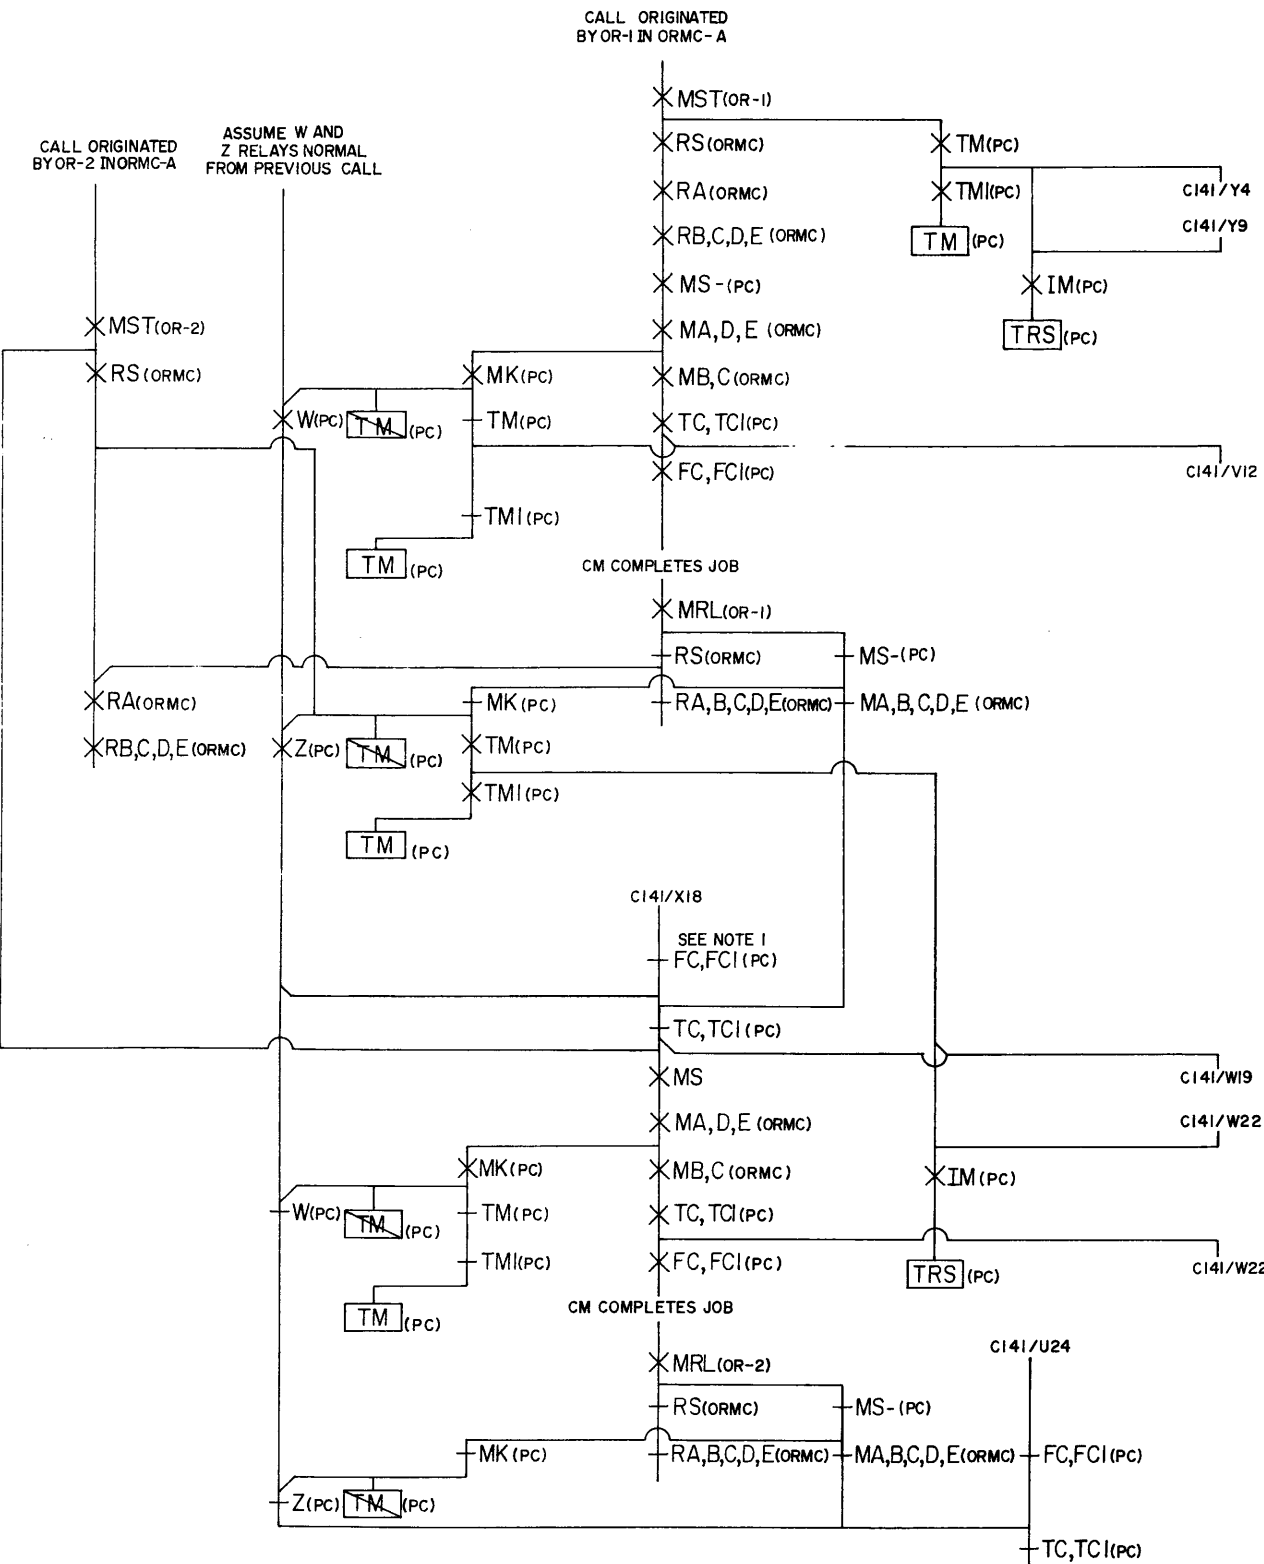

ORIGINATING REGISTER MARKER CONNECTOR-B (ALL REFERENCES ARE TO ORIGINATING REGISTERS AND PC ASSOCIATED WITH THIS CONNECTOR)

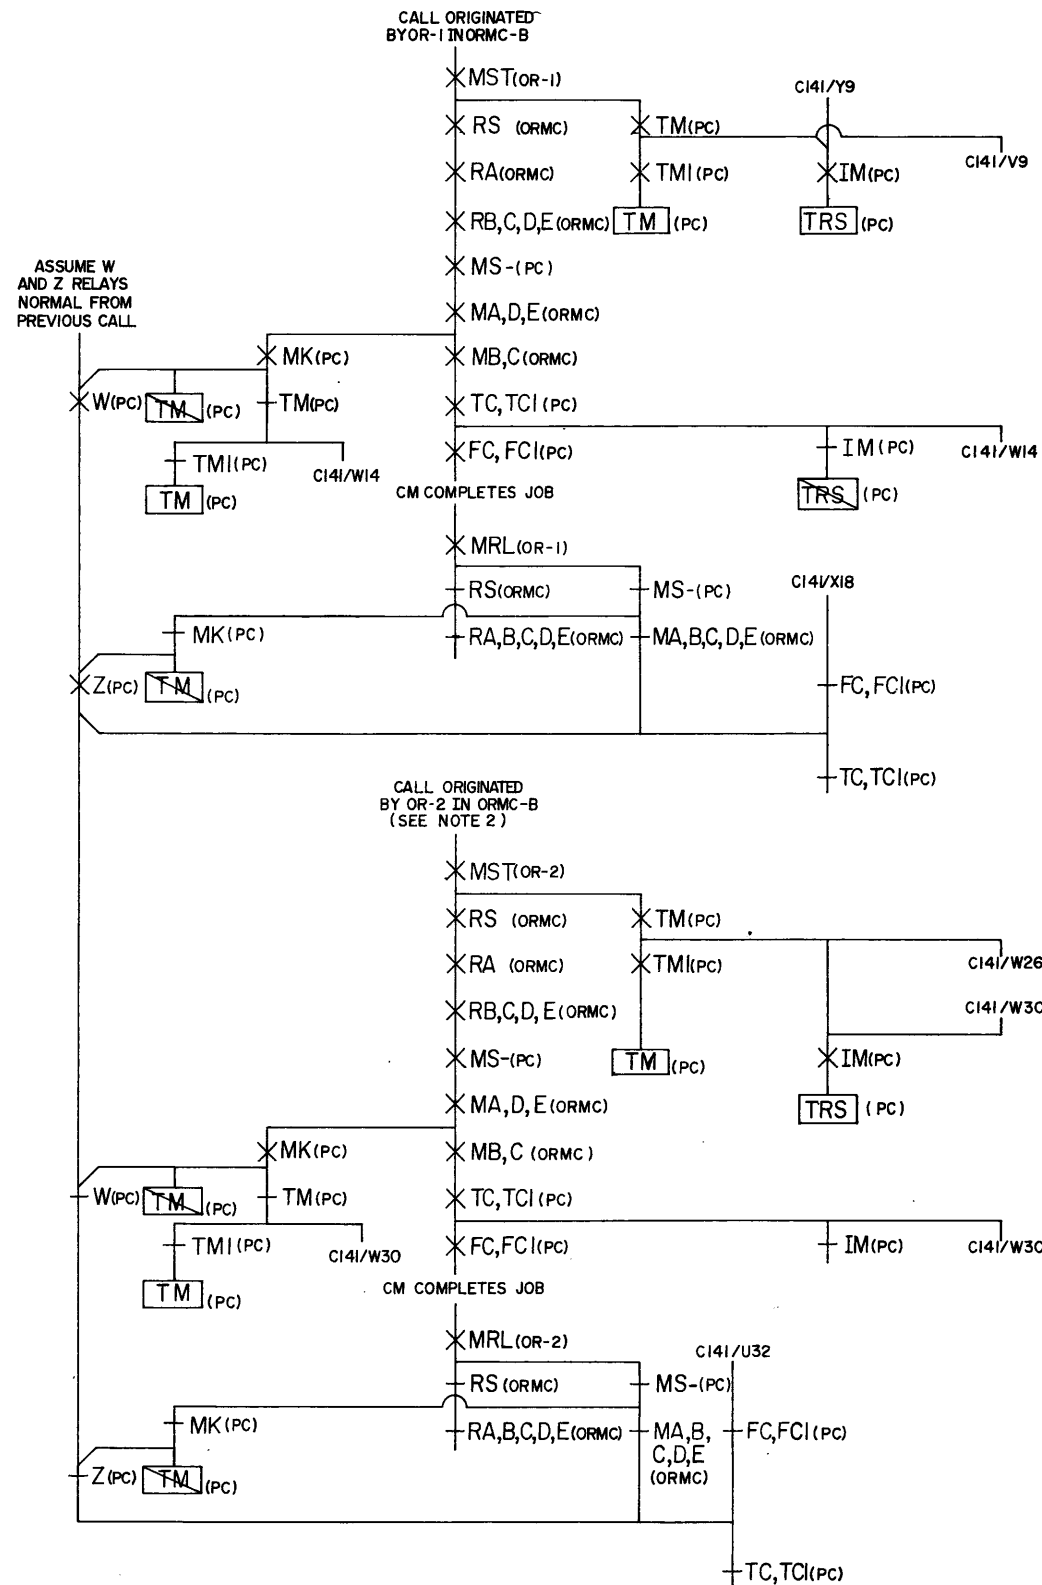

- SHEET NOTES:**
1. THE CALL FROM(OR-2) IN(ORMC-A) IS GATED UNTIL CALLS IN CONNECTORS B AND C HAVE BEEN HANDLED. RELEASE OF THE FC, FCI RELAYS IN THE (PC) BY THE (MTRC) UNGATES (ORMC-A).
 2. (ORMC-B) WAS UNGATED(FC, FCI RELAYS RELEASED BY MTRC) BEFORE A SECOND CALL WAS ORIGINATING.

ISSUE
4

SFD-10-01-C140

SEQUENCE CHART
MASTER TRAFFIC CONTROL

6S **BELL TELEPHONE LABORATORIES**
INCORPORATED


SFD-10-01-C140

A B C D E F G H J K L M N P Q R S T U V W X Y Z AA AB AC AD AE

ORIGINATING REGISTER MARKER CONNECTOR-C

(ALL REFERENCES ARE TO ORIGINATING REGISTERS AND
PC ASSOCIATED WITH THIS CONNECTOR)

MASTER TRAFFIC CONTROL

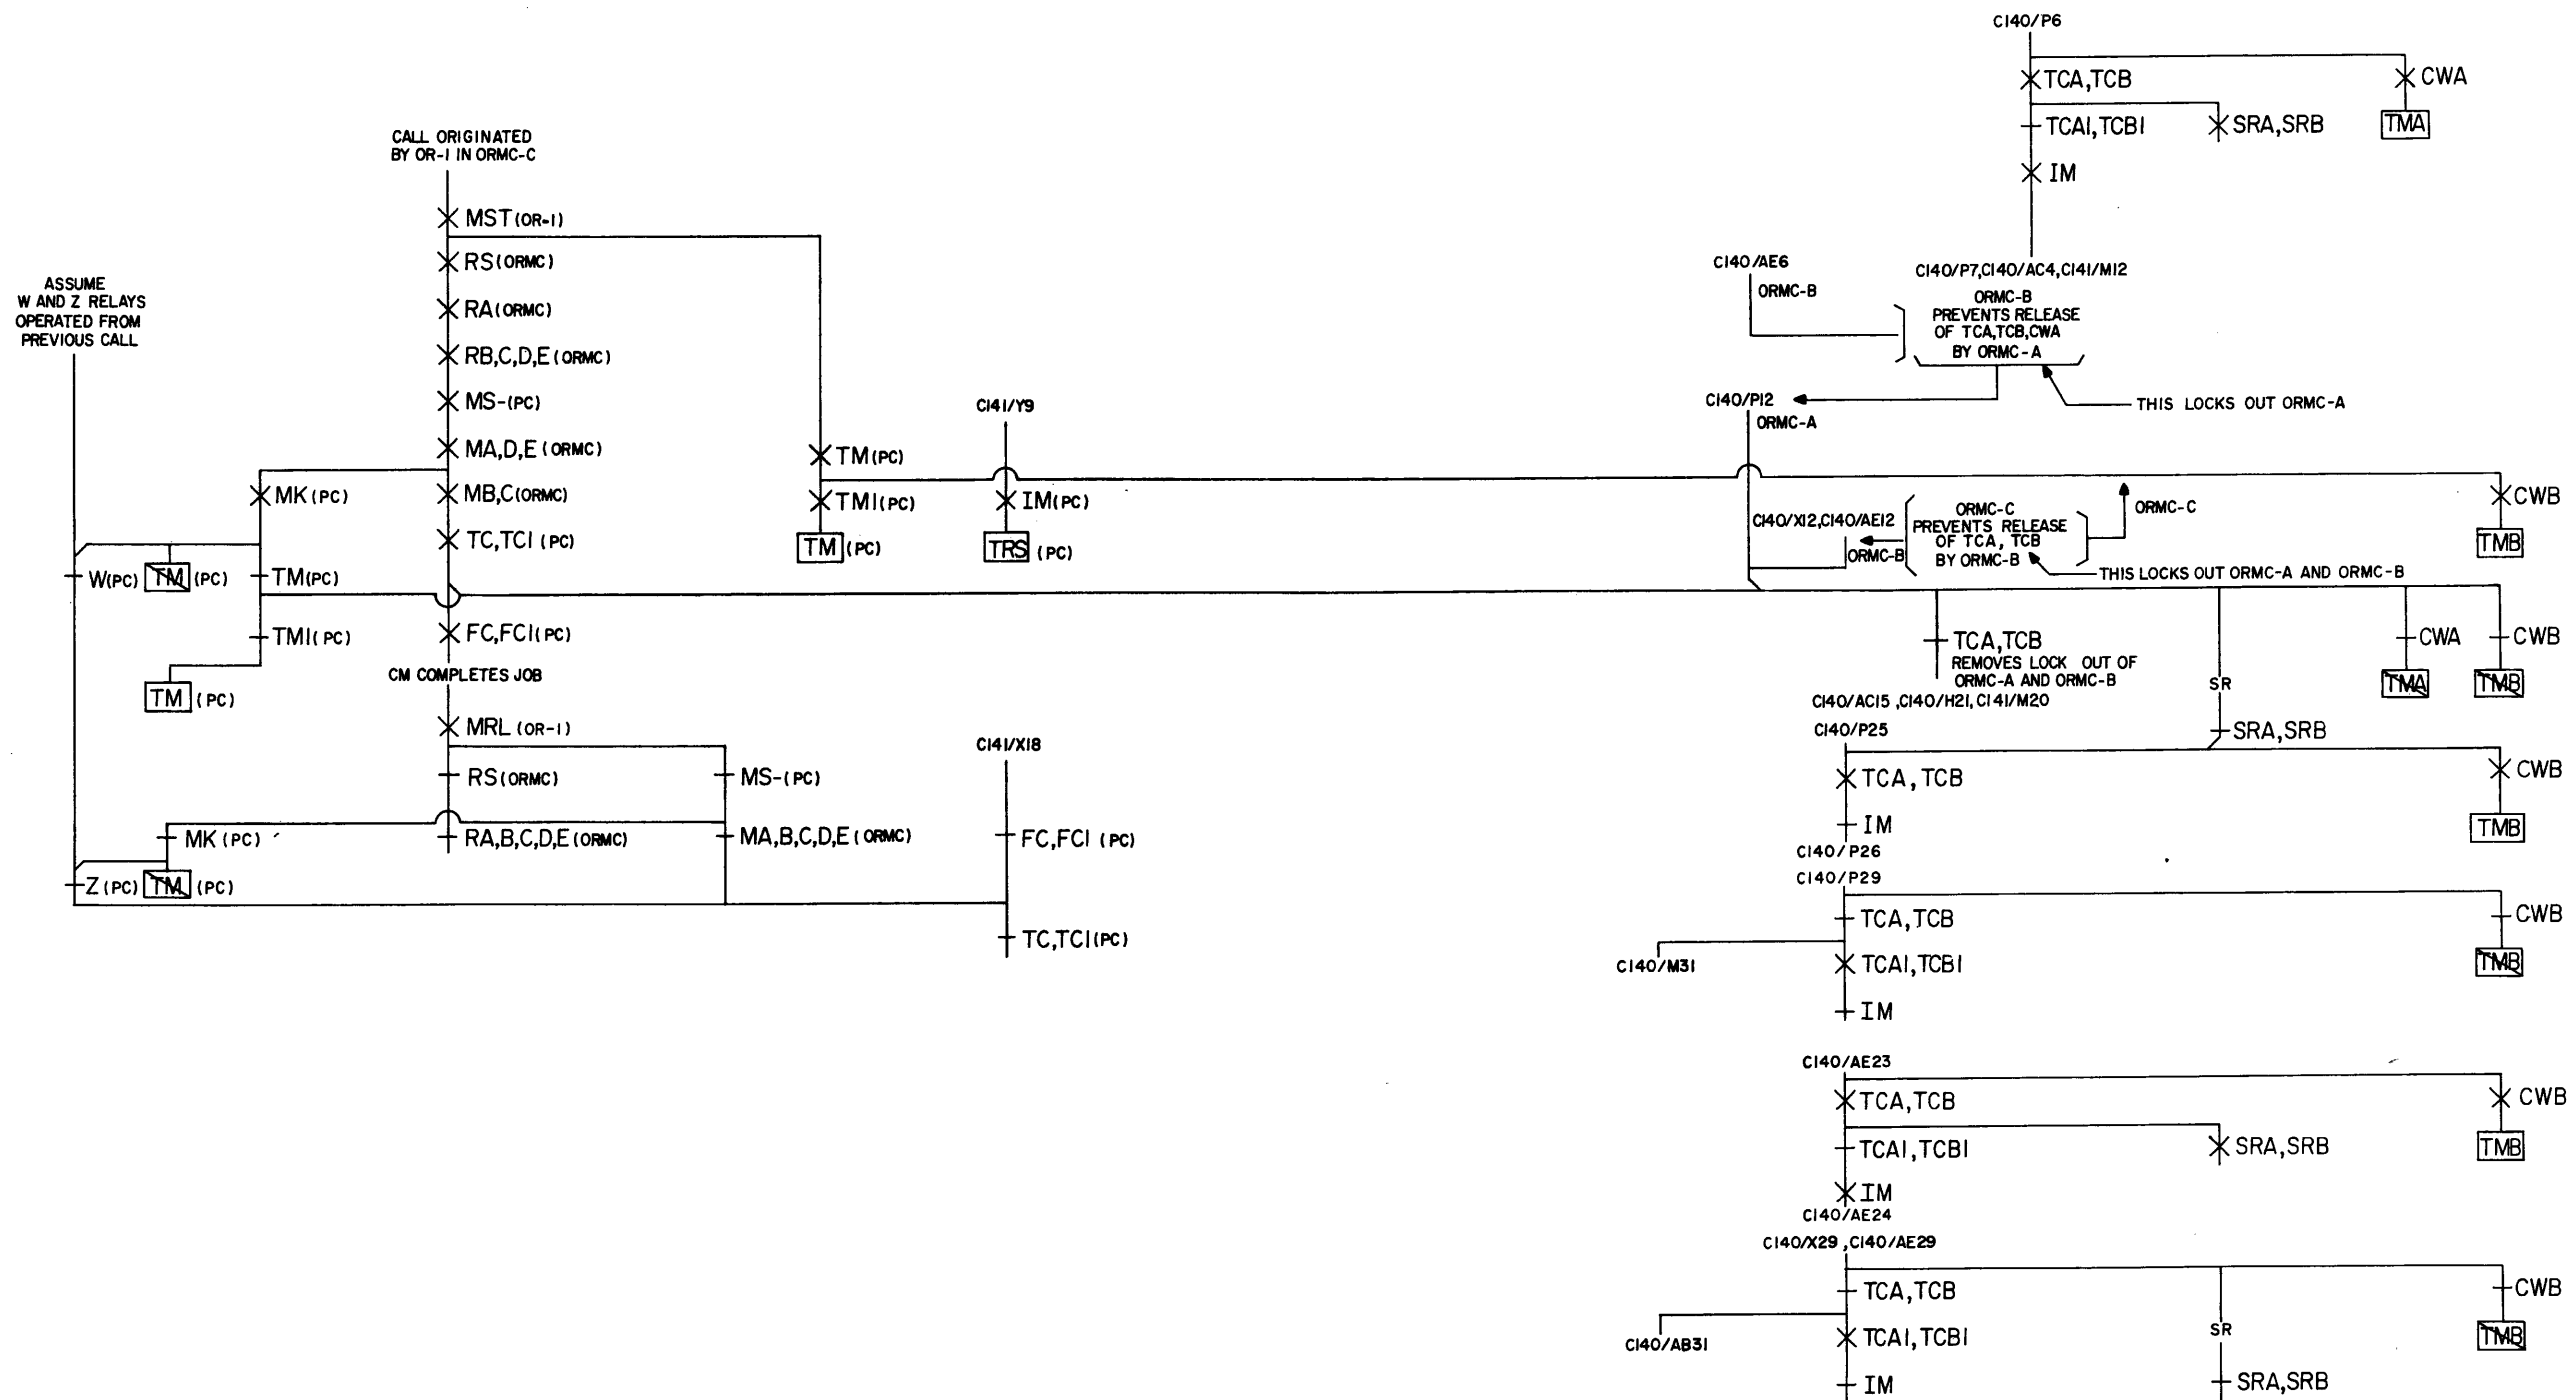

SFD-10-01-C141

BRUNING 44-131 24092

ISSUE
4


SEQUENCE CHART
MASTER TRAFFIC CONTROL

SFD-10-01-C141

BELL TELEPHONE LABORATORIES
INCORPORATED

6S

PRINTED IN U.S.A.

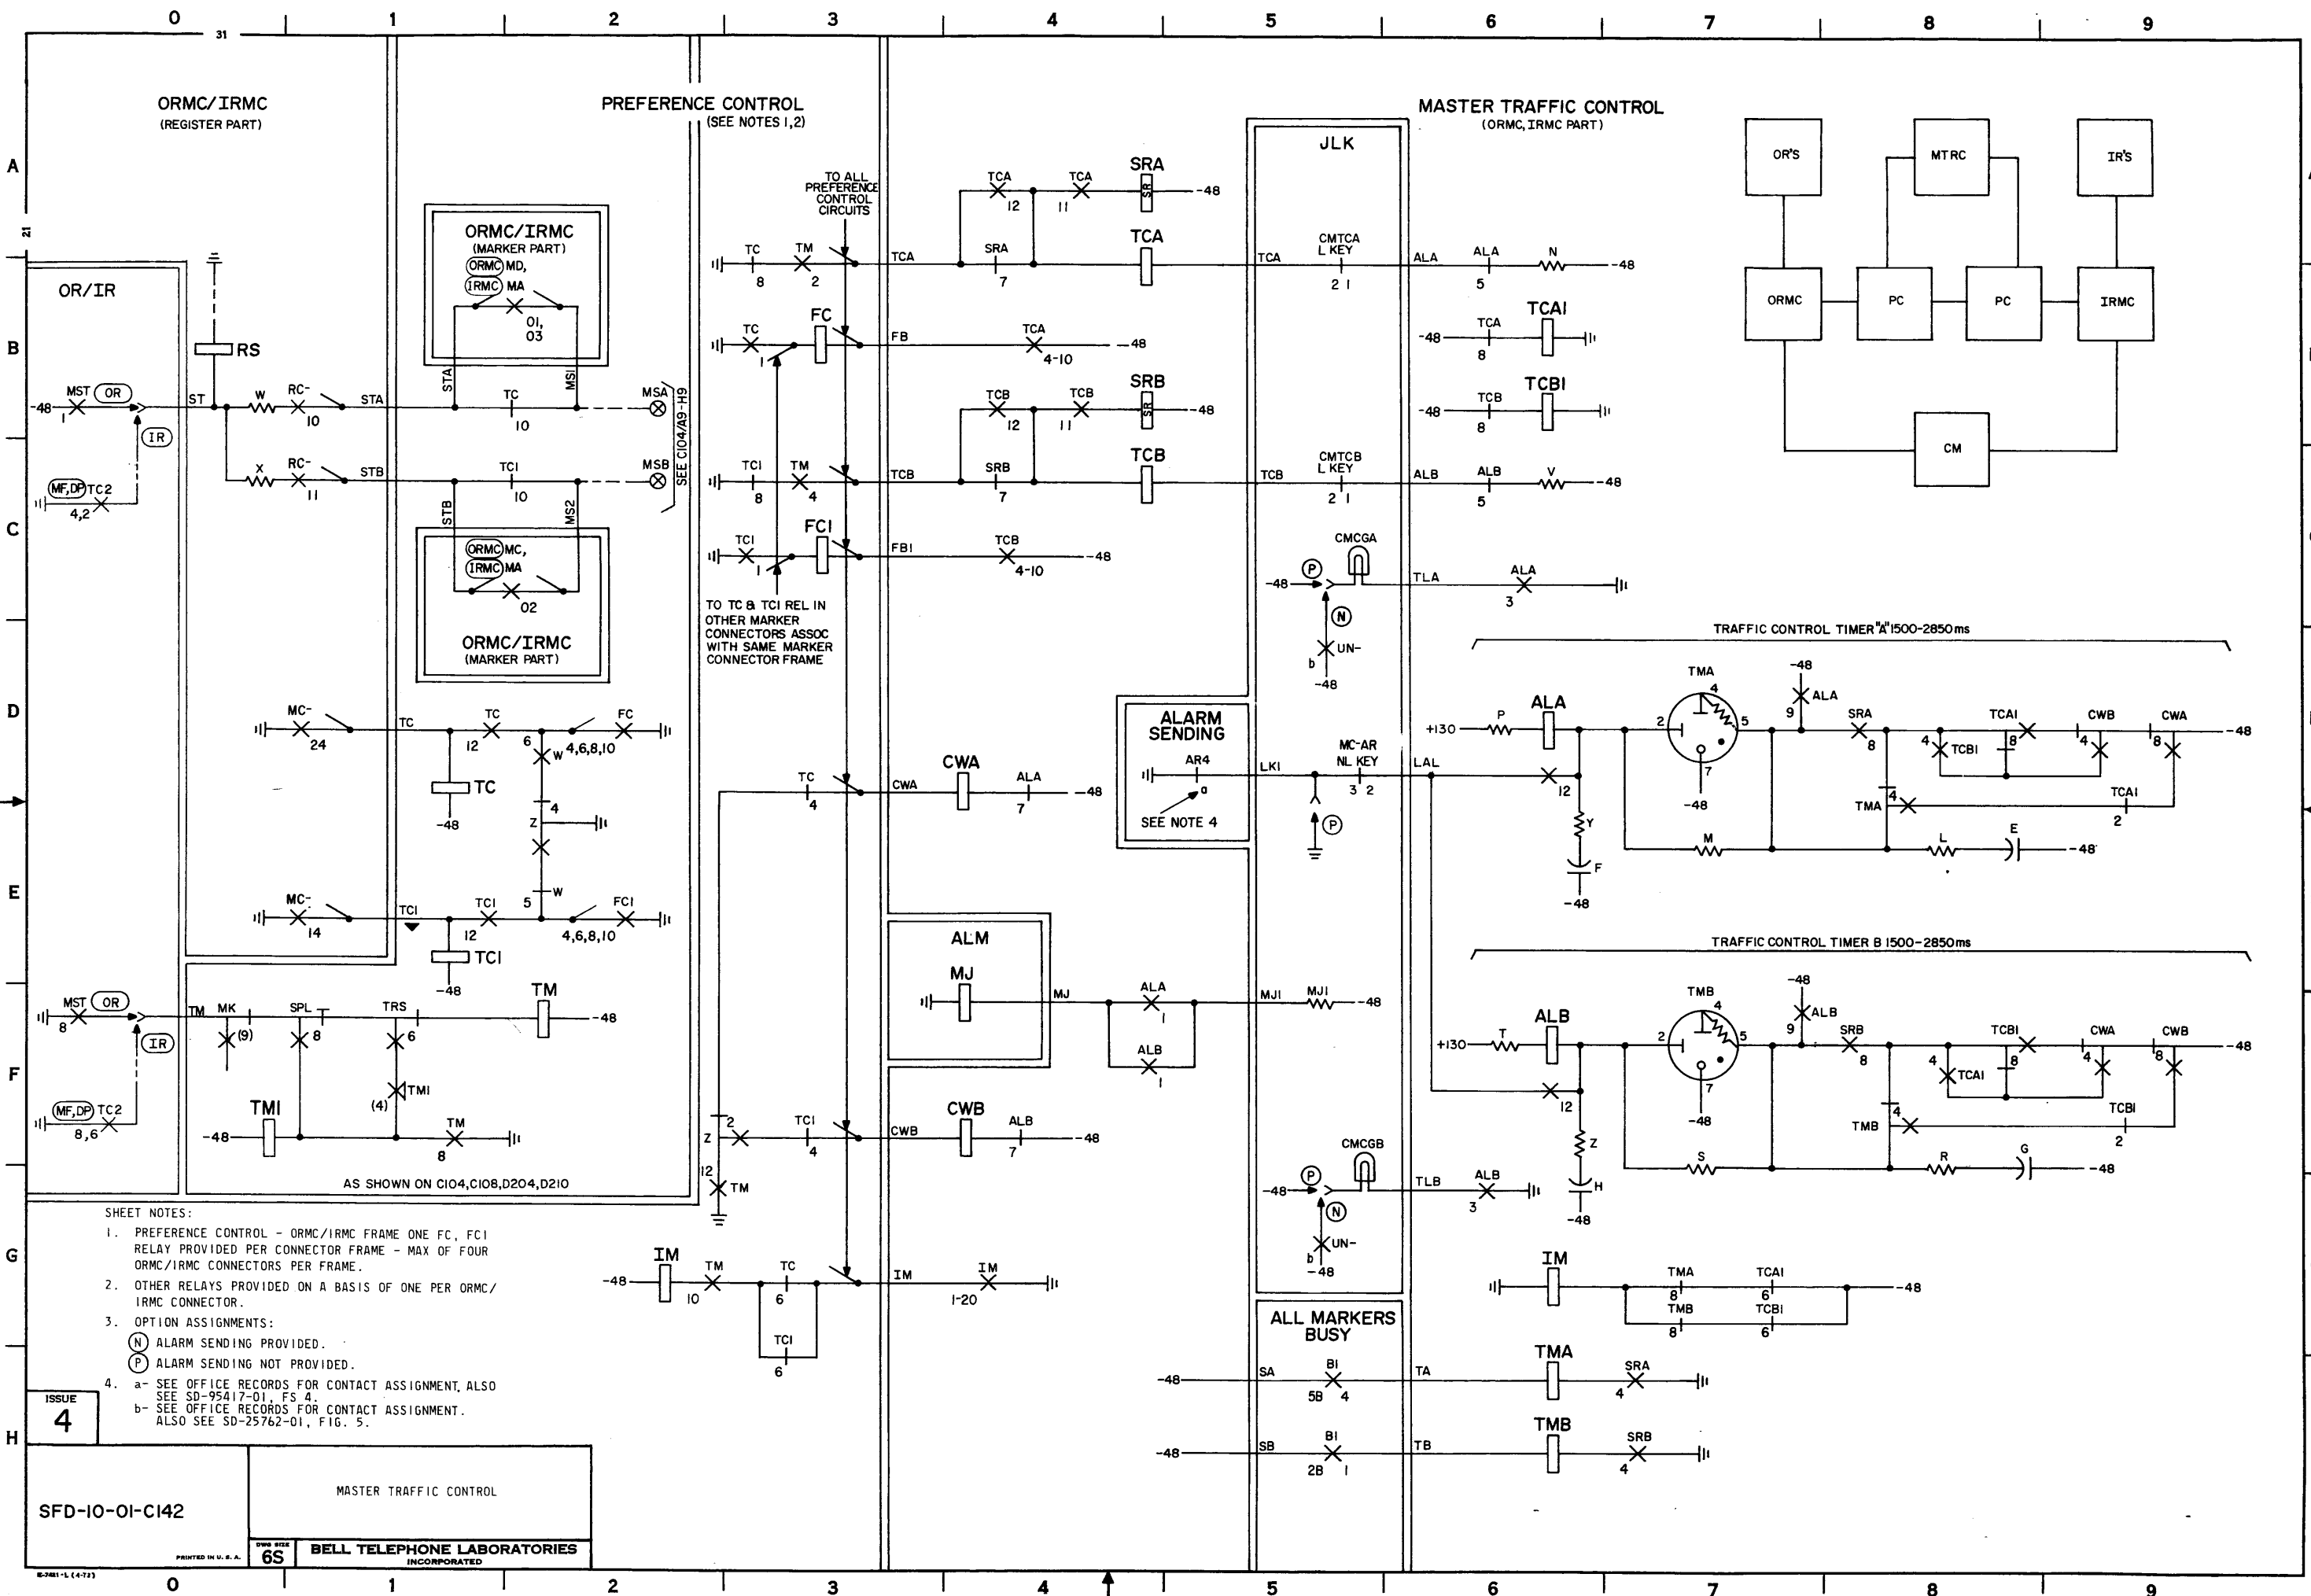

- SHEET NOTES:
- PREFERENCE CONTROL - ORMC/IRMC FRAME ONE FC, FC1 RELAY PROVIDED PER CONNECTOR FRAME - MAX OF FOUR ORMC/IRMC CONNECTORS PER FRAME.
 - OTHER RELAYS PROVIDED ON A BASIS OF ONE PER ORMC/IRMC CONNECTOR.
 - OPTION ASSIGNMENTS:
 - (N) ALARM SENDING PROVIDED.
 - (P) ALARM SENDING NOT PROVIDED.
 - a- SEE OFFICE RECORDS FOR CONTACT ASSIGNMENT, ALSO SEE SD-95417-01, FS 4.
b- SEE OFFICE RECORDS FOR CONTACT ASSIGNMENT. ALSO SEE SD-25762-01, FIG. 5.

ISSUE
4


SFD-10-01-C142

MASTER TRAFFIC CONTROL

DWG SIZE
6S

BELL TELEPHONE LABORATORIES
INCORPORATED

SFD-10-01-C142

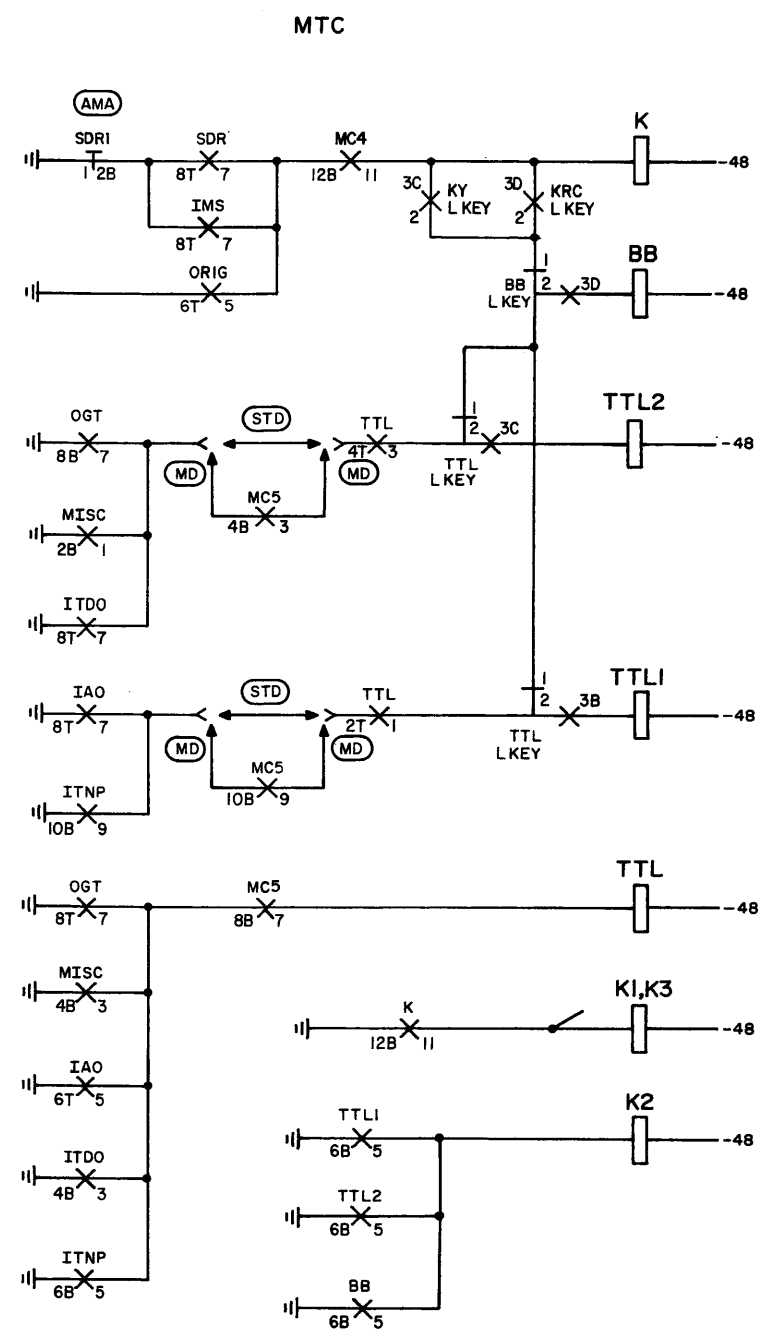

ISSUE
4


SFD-10-01-C144


TEST CALL DIGIT CONTROL


DWG SIZE
6S

BELL TELEPHONE LABORATORIES
INCORPORATED

SFD-10-01-C144










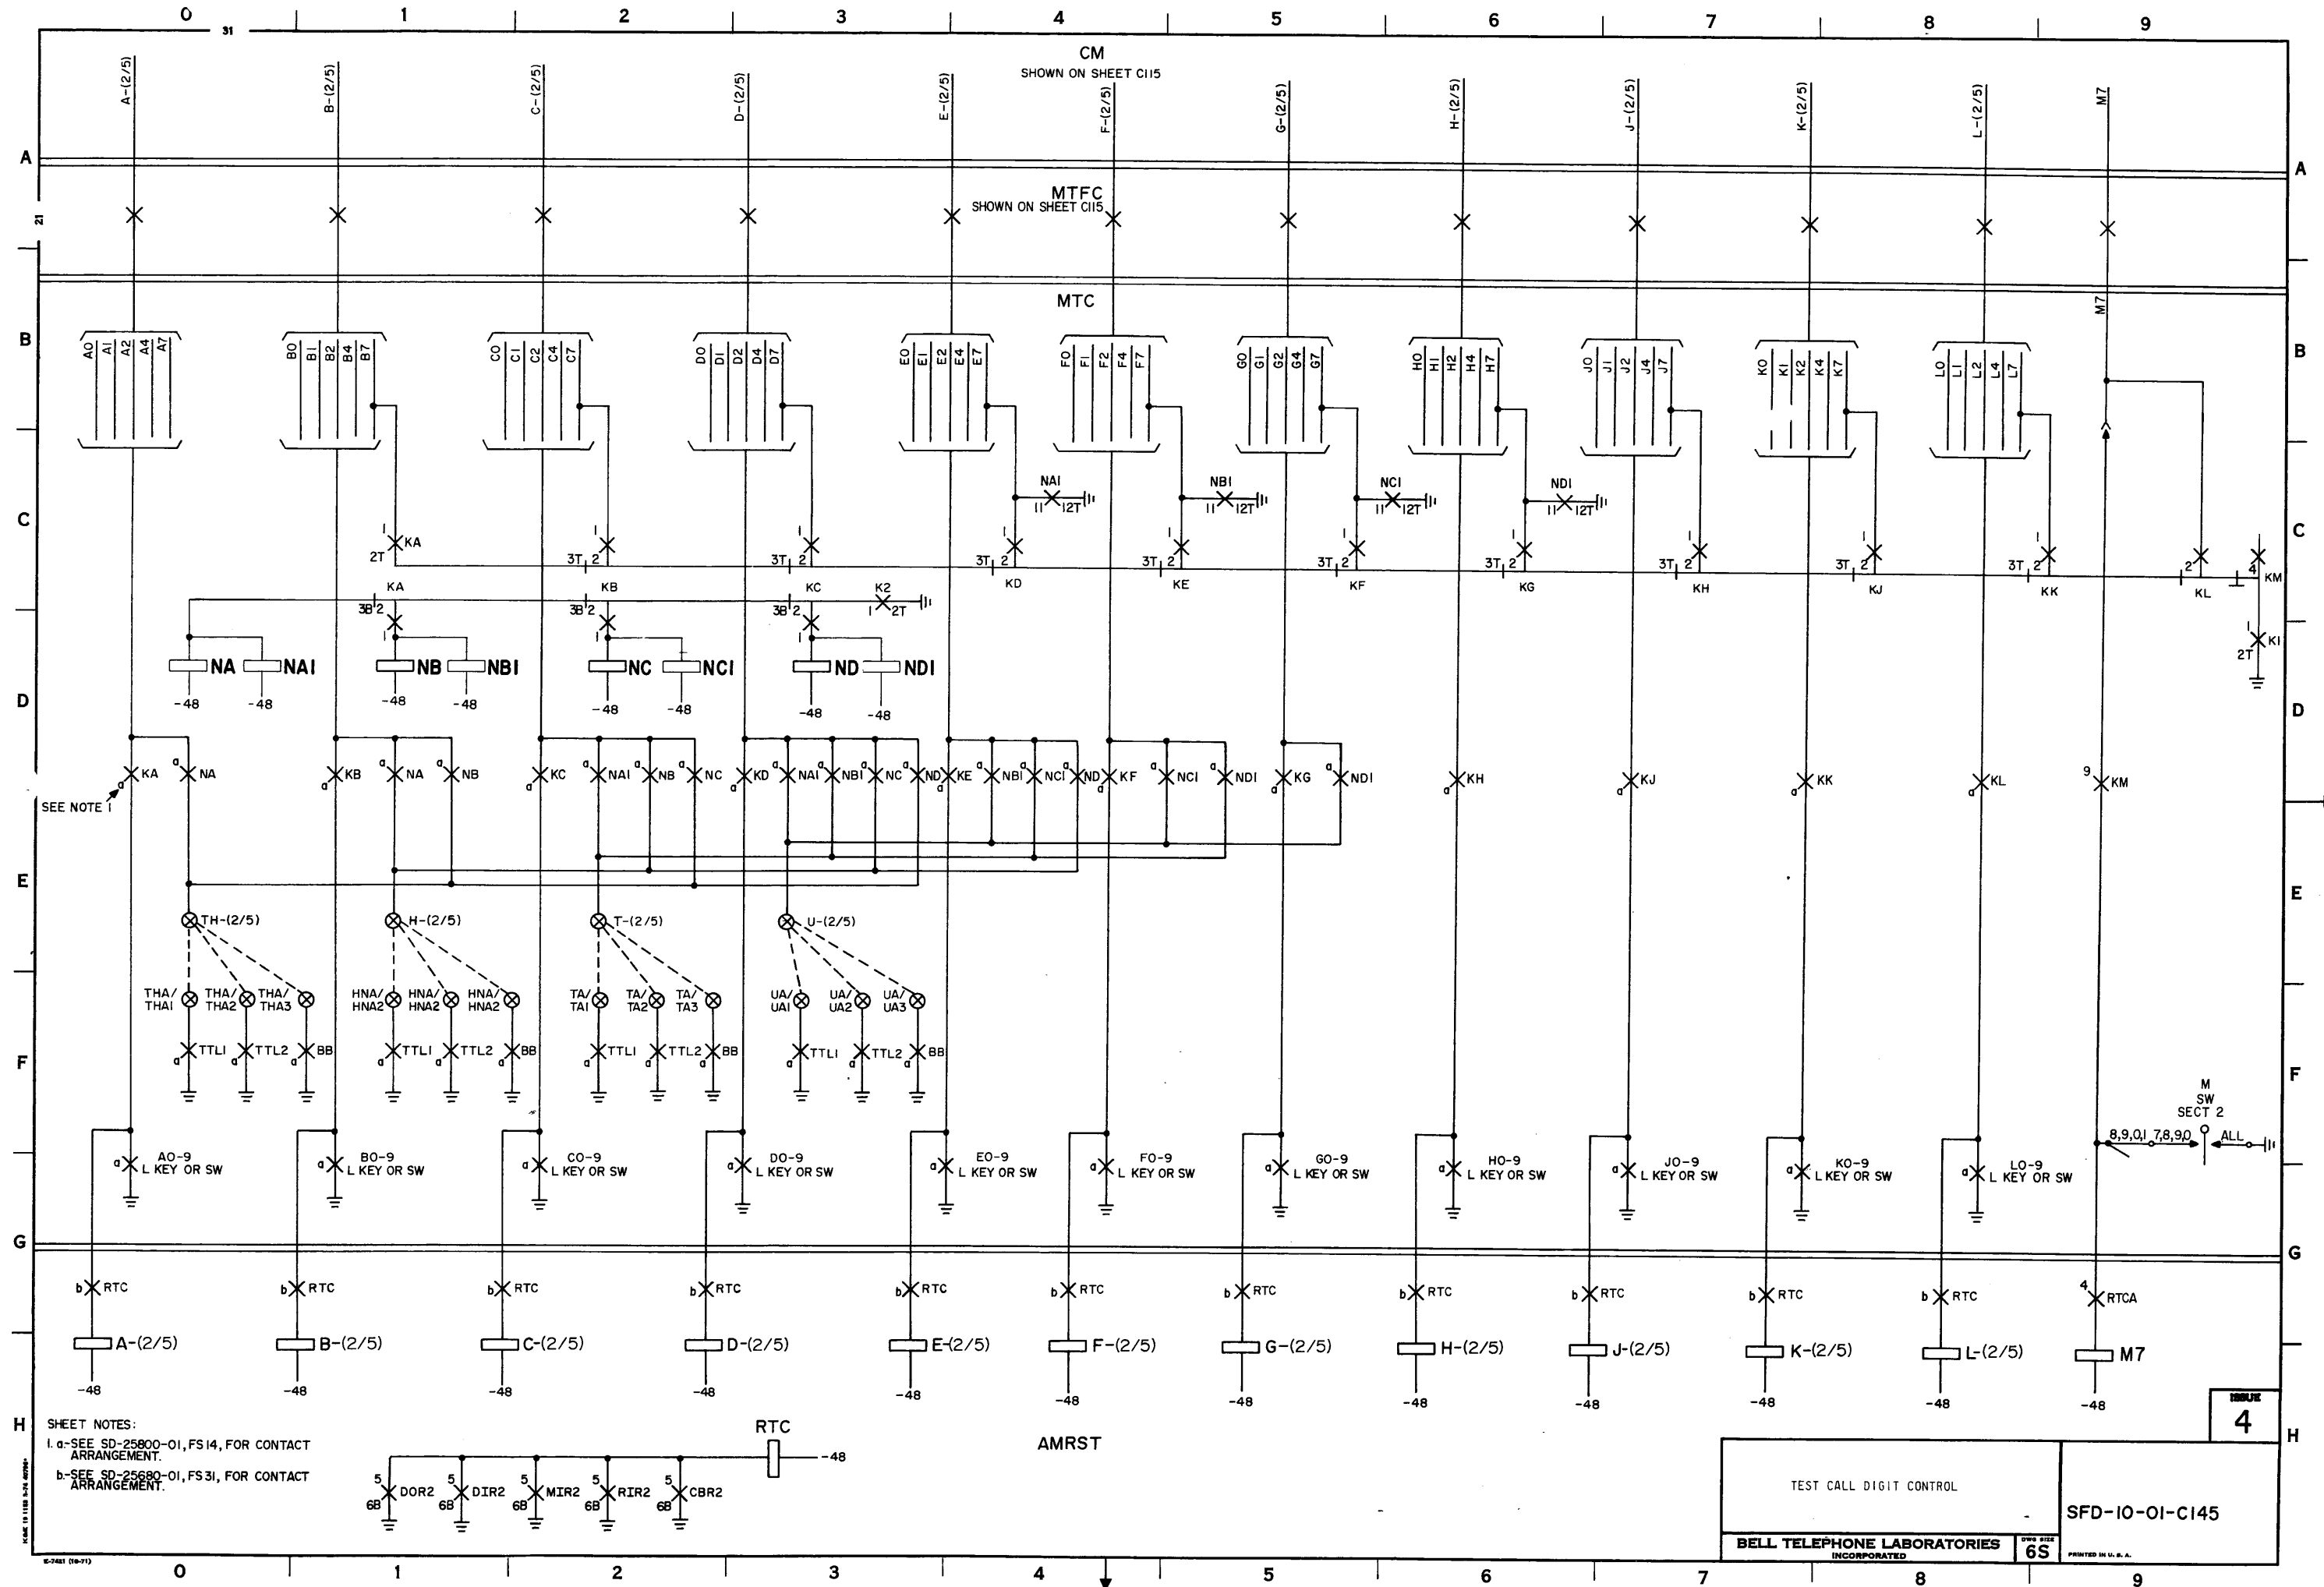


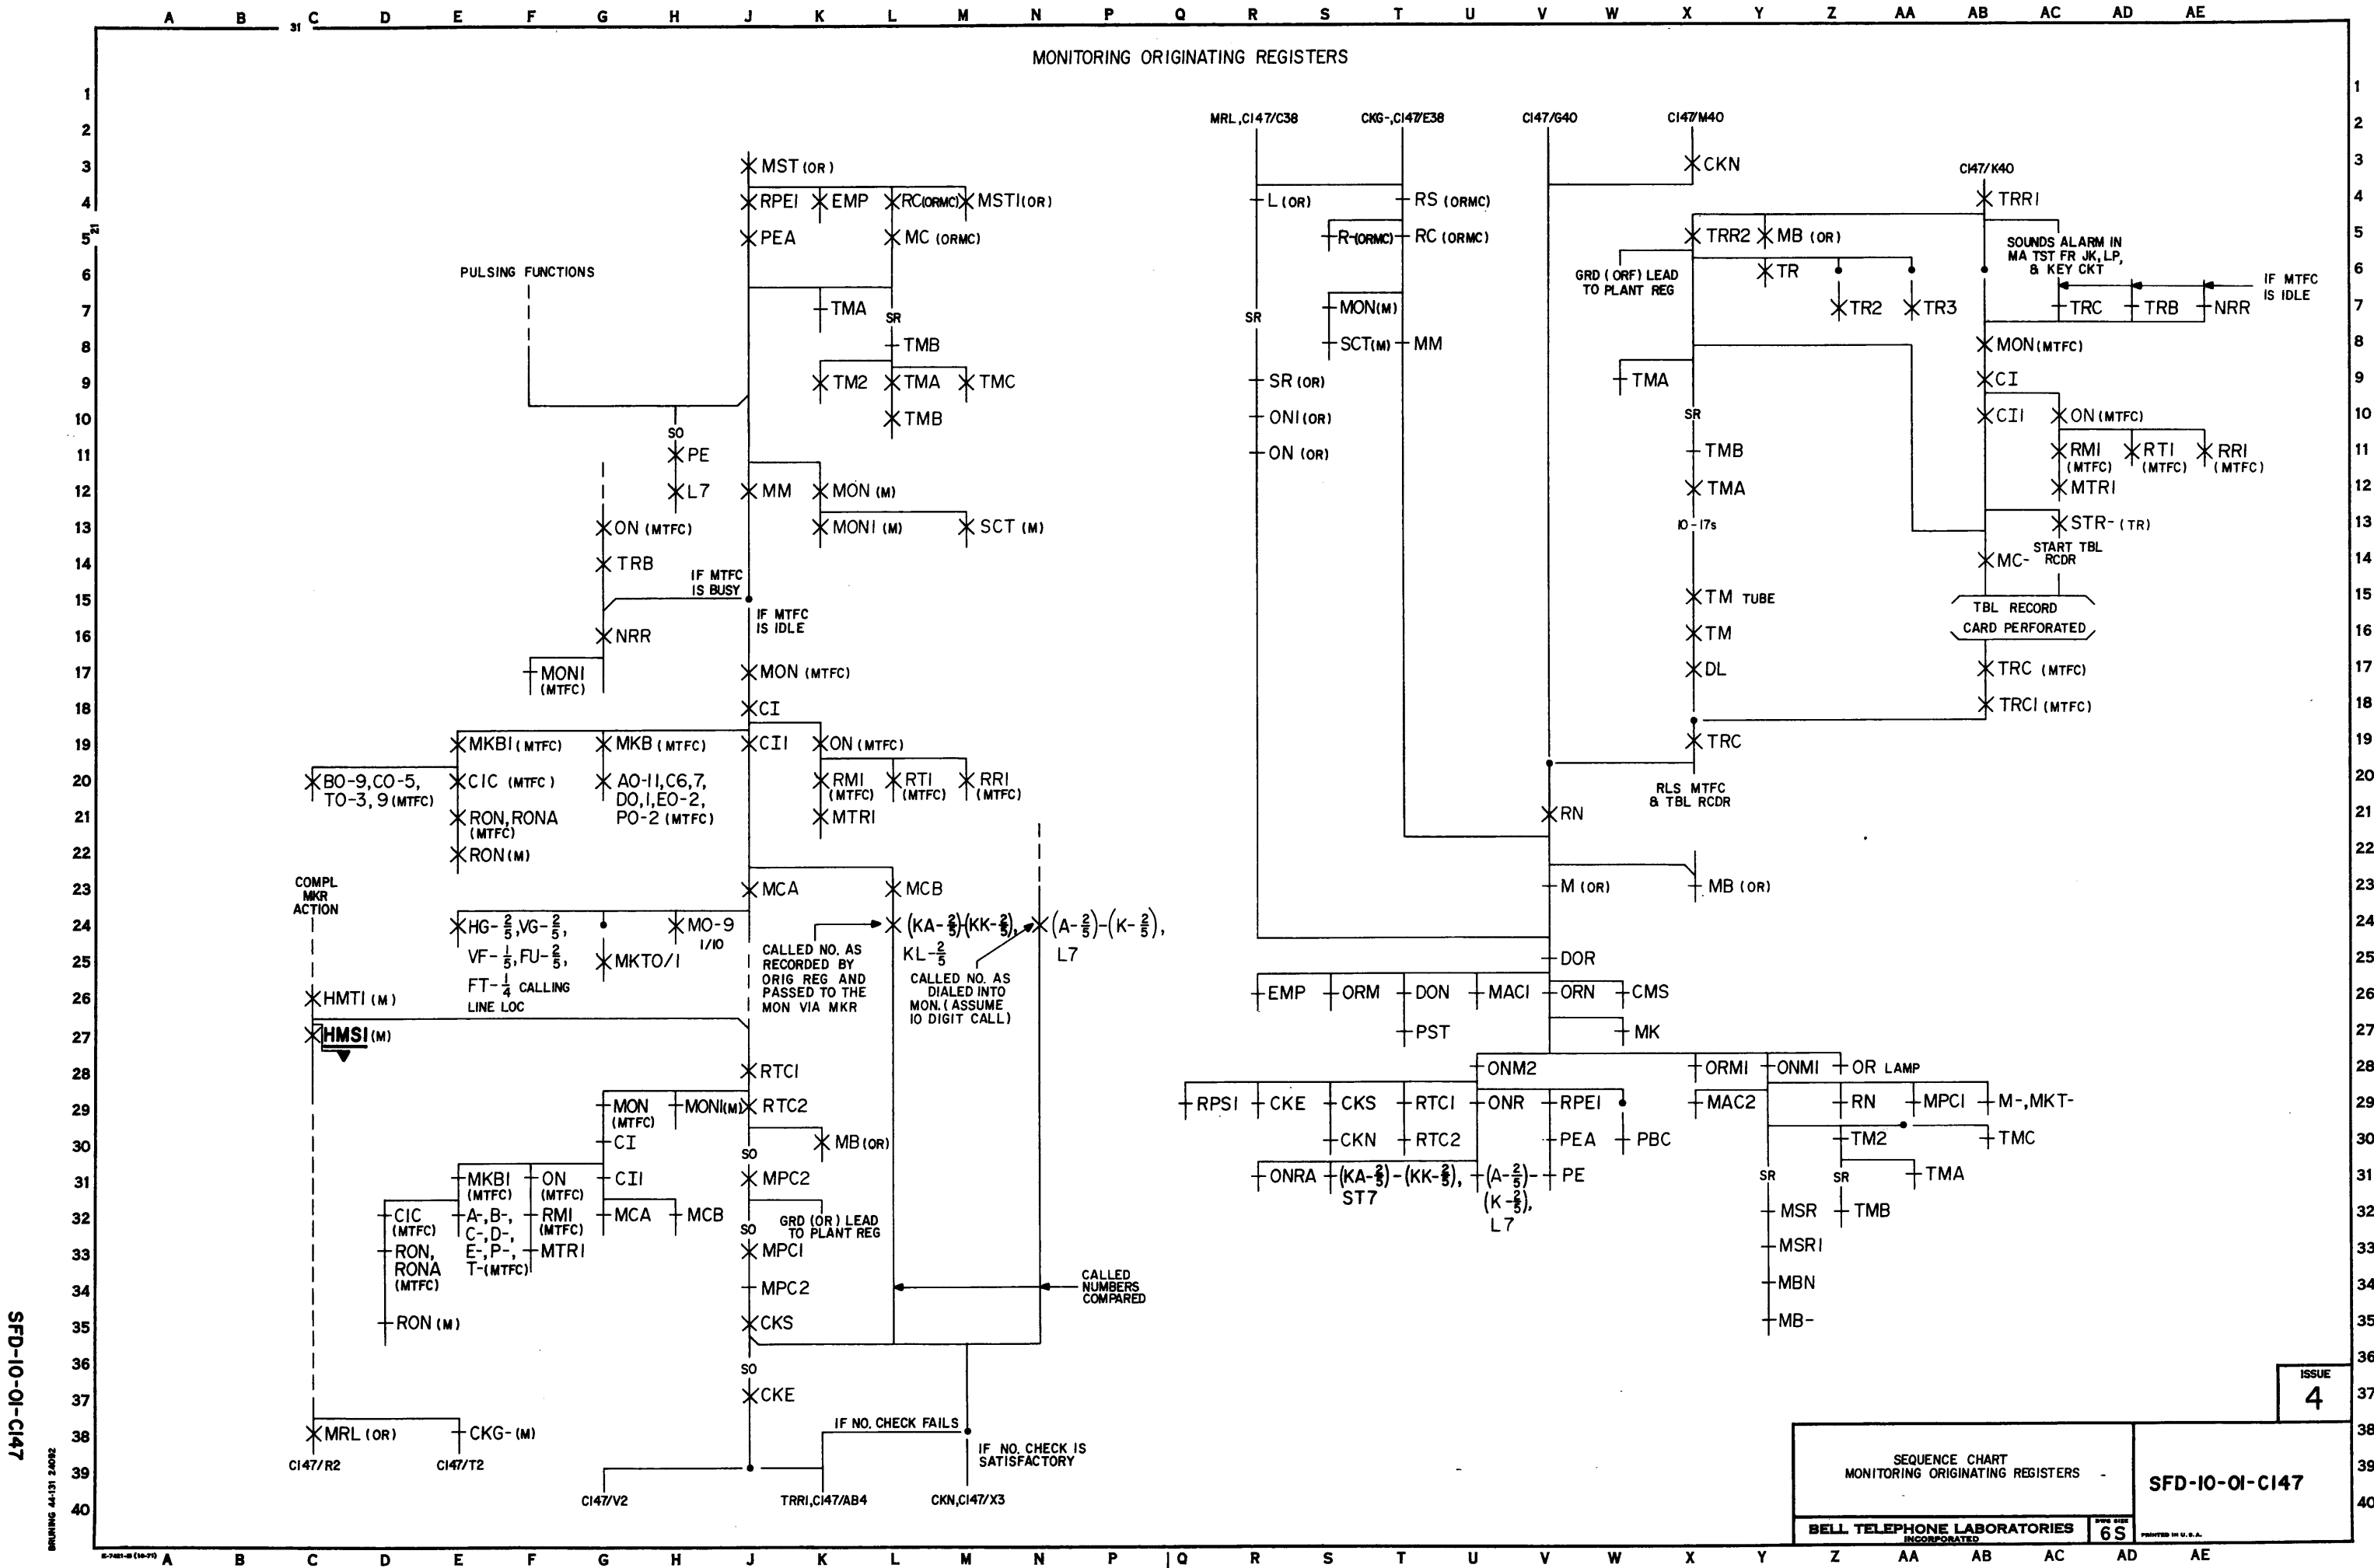

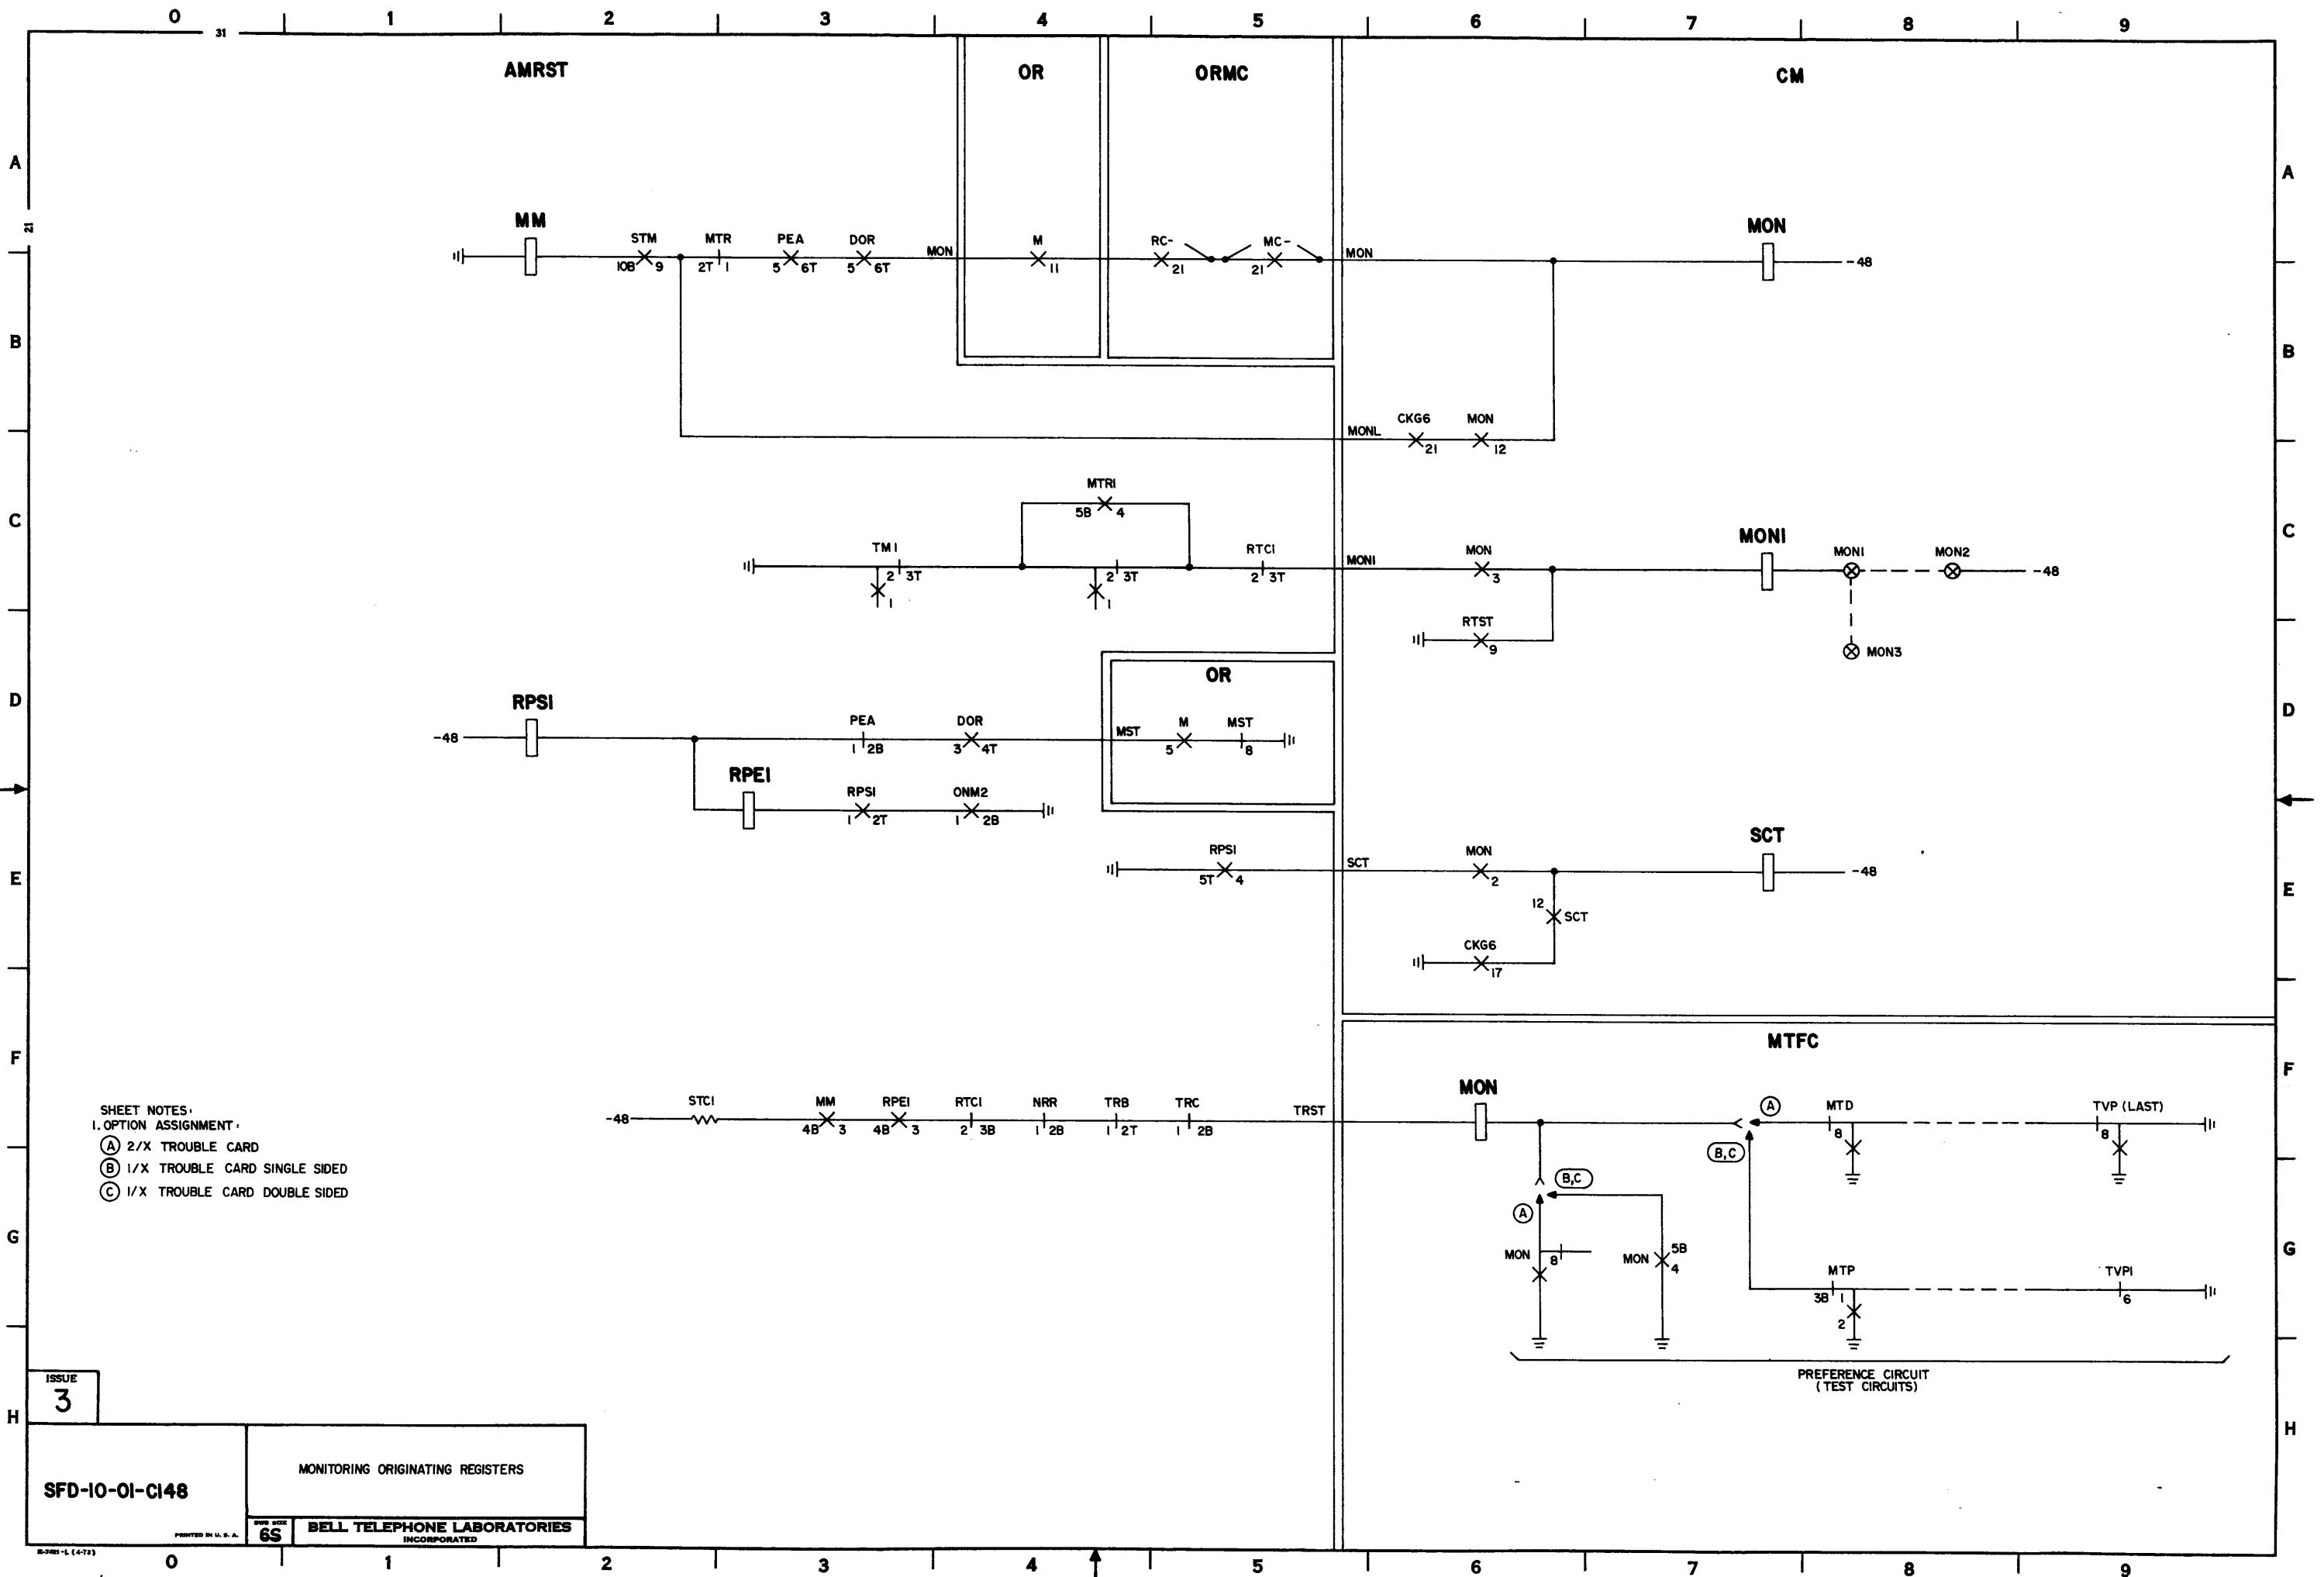



AMRST

OR

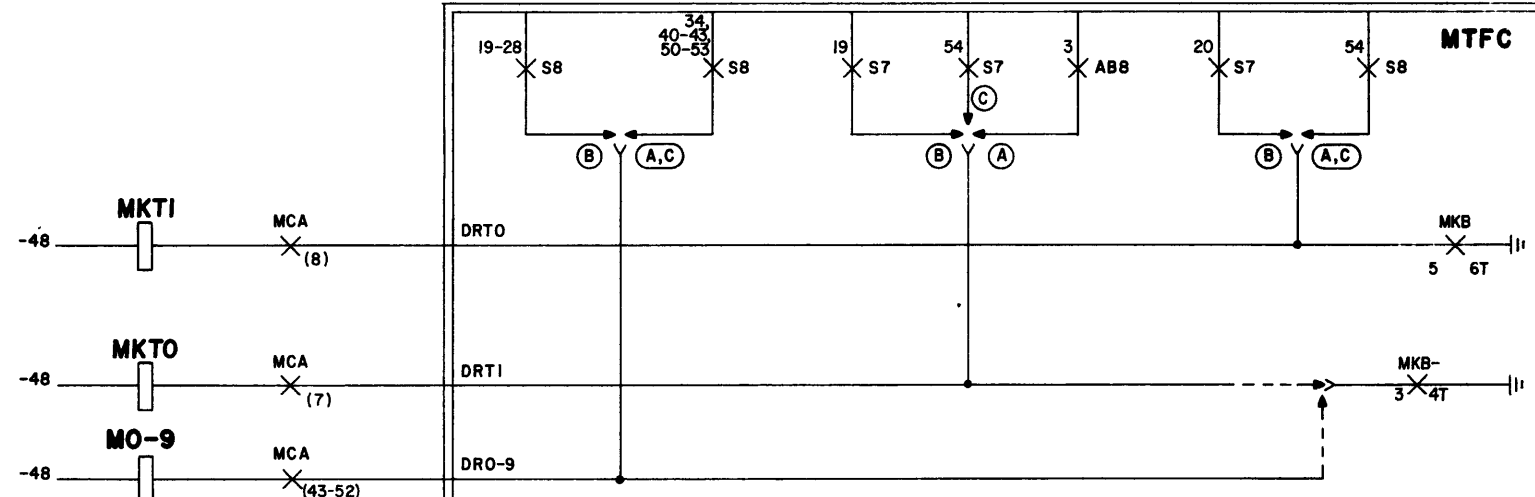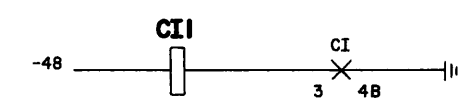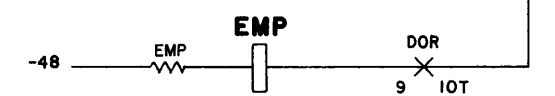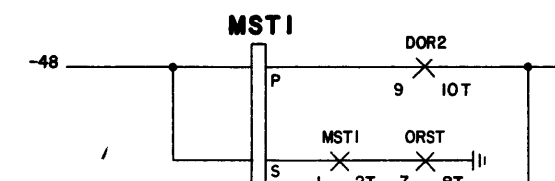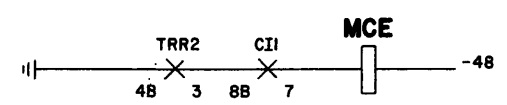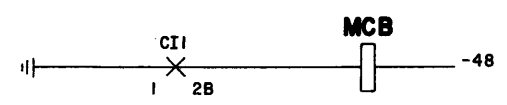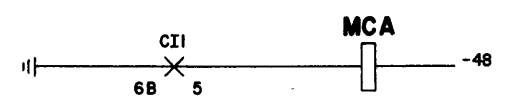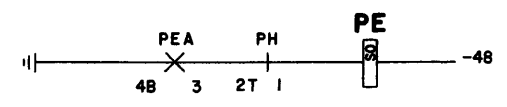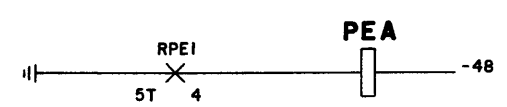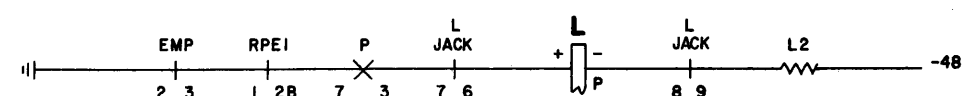

SHEET NOTES:
 1. OPTION ASSIGNMENTS:
 (A) 2/X TROUBLE CARD
 (B) 1/X TROUBLE CARD, SINGLE SIDED
 (C) 1/X TROUBLE CARD, DOUBLE SIDED

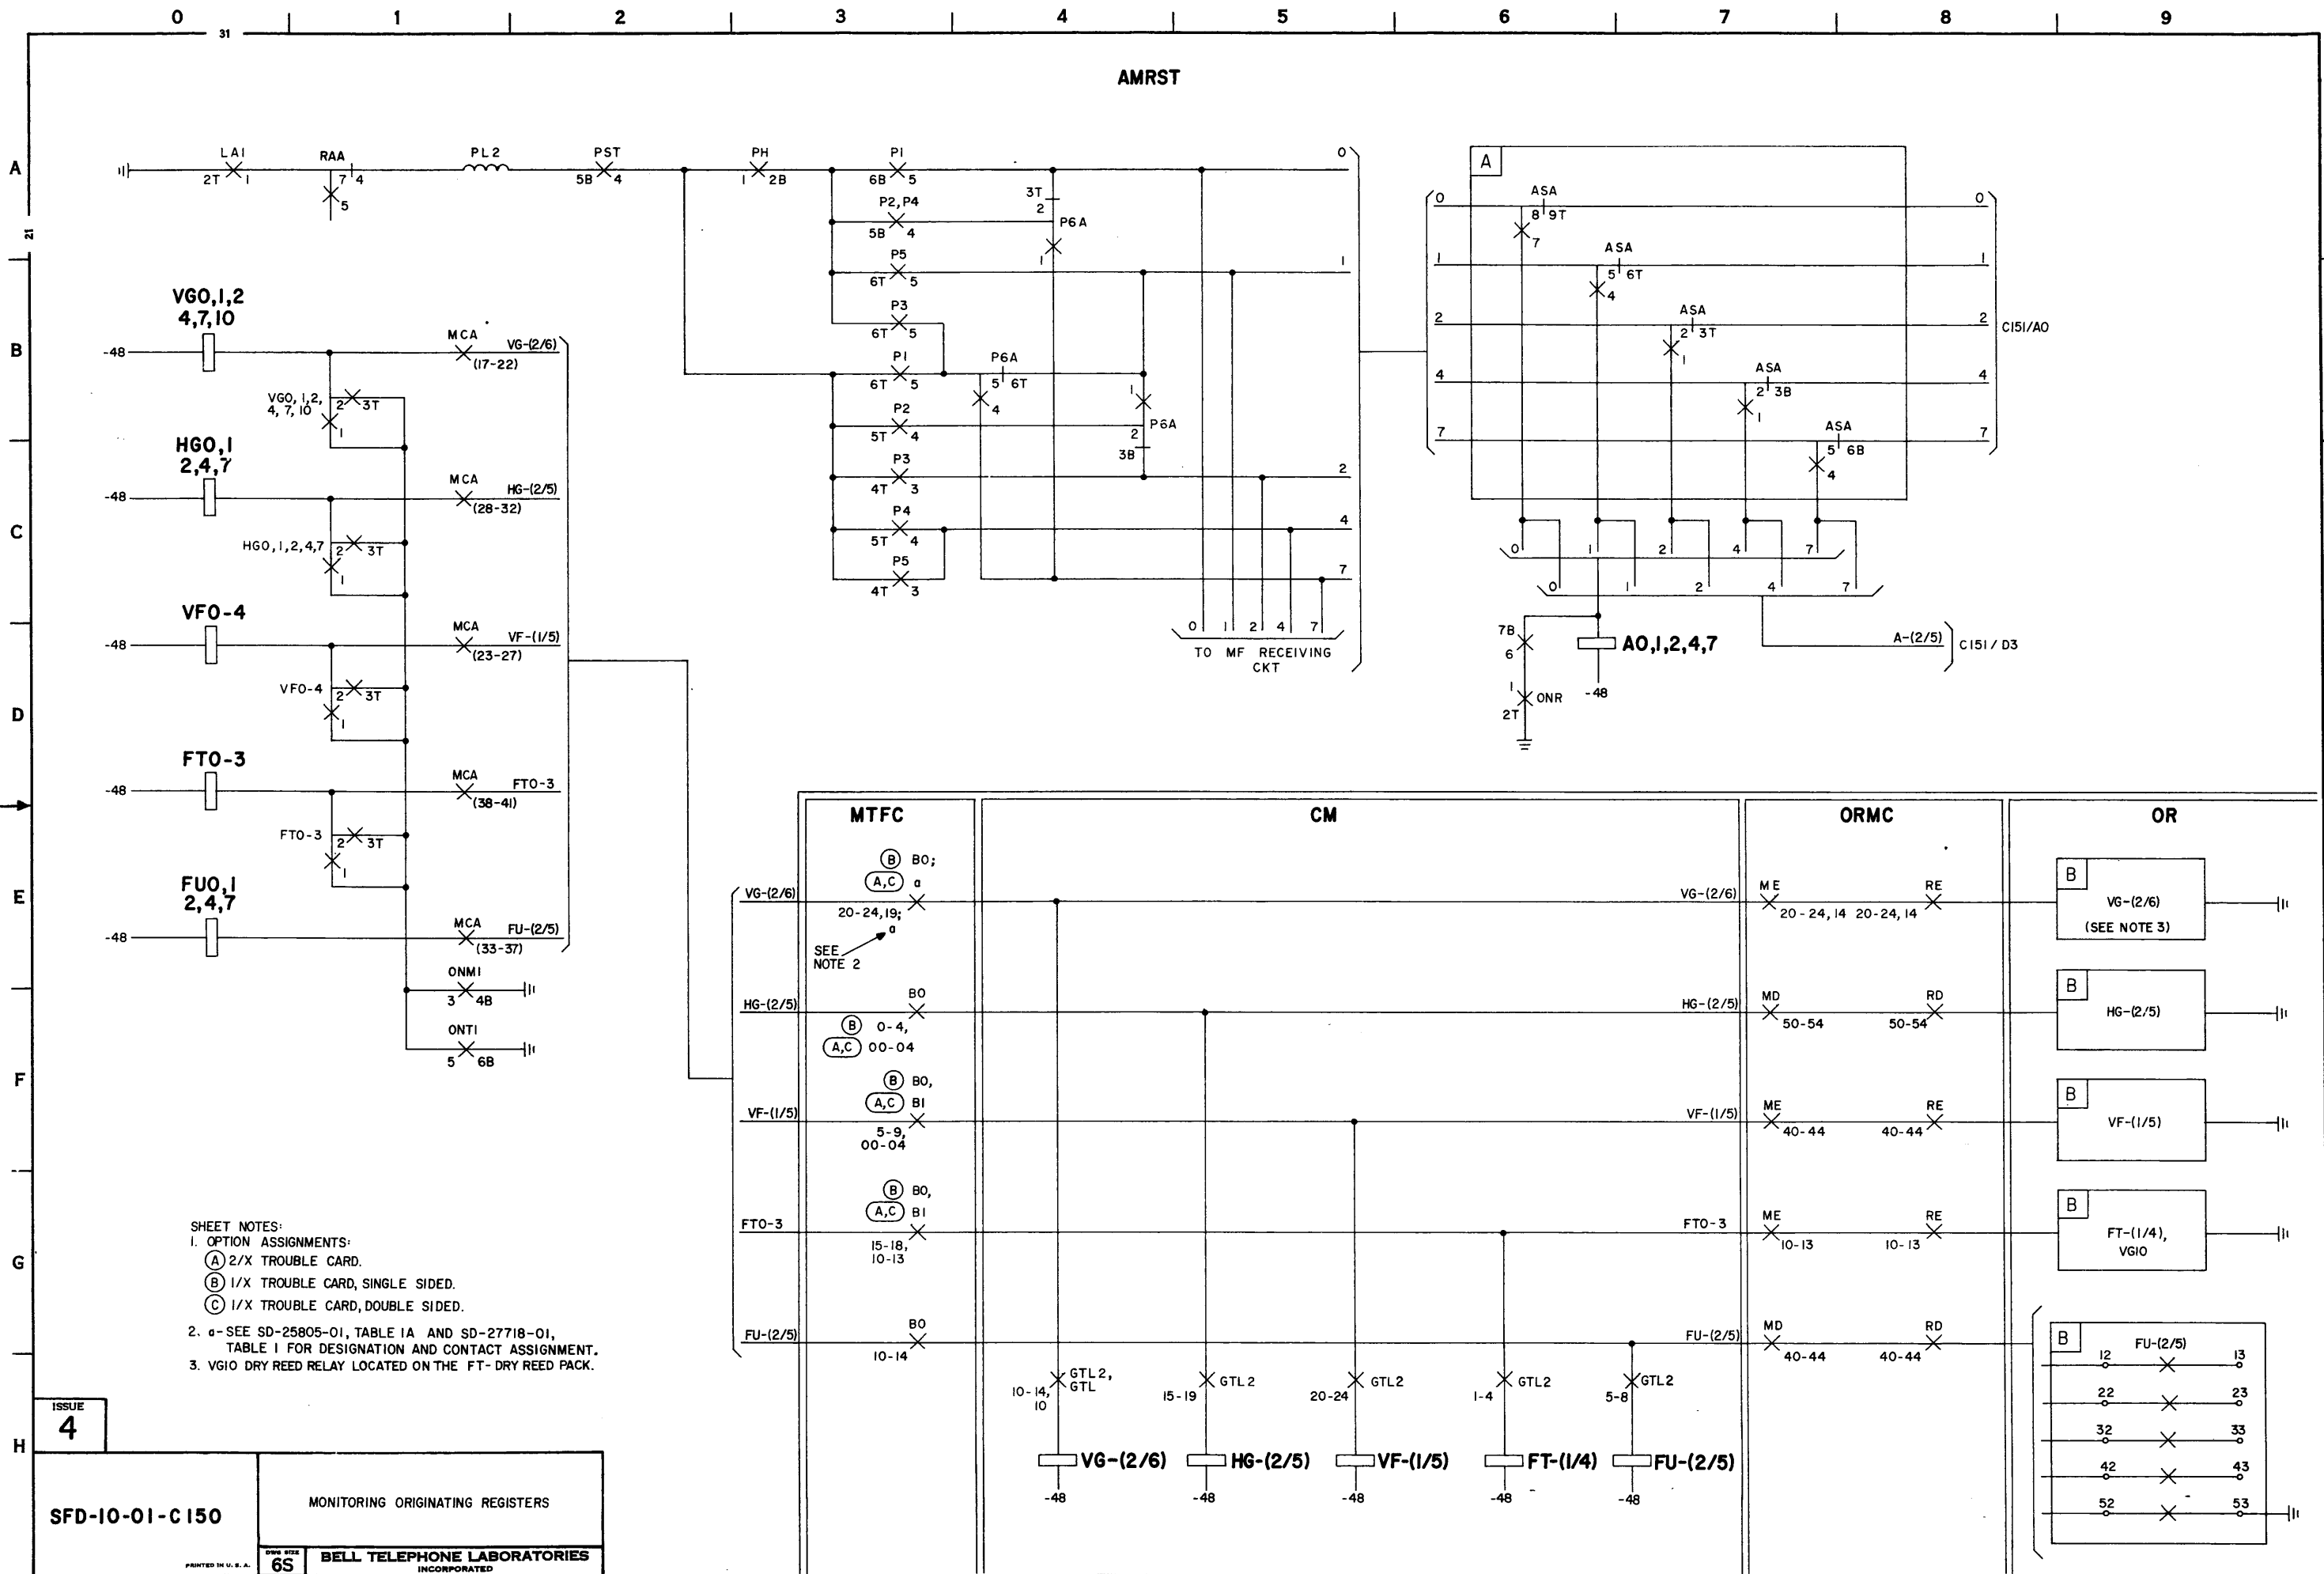

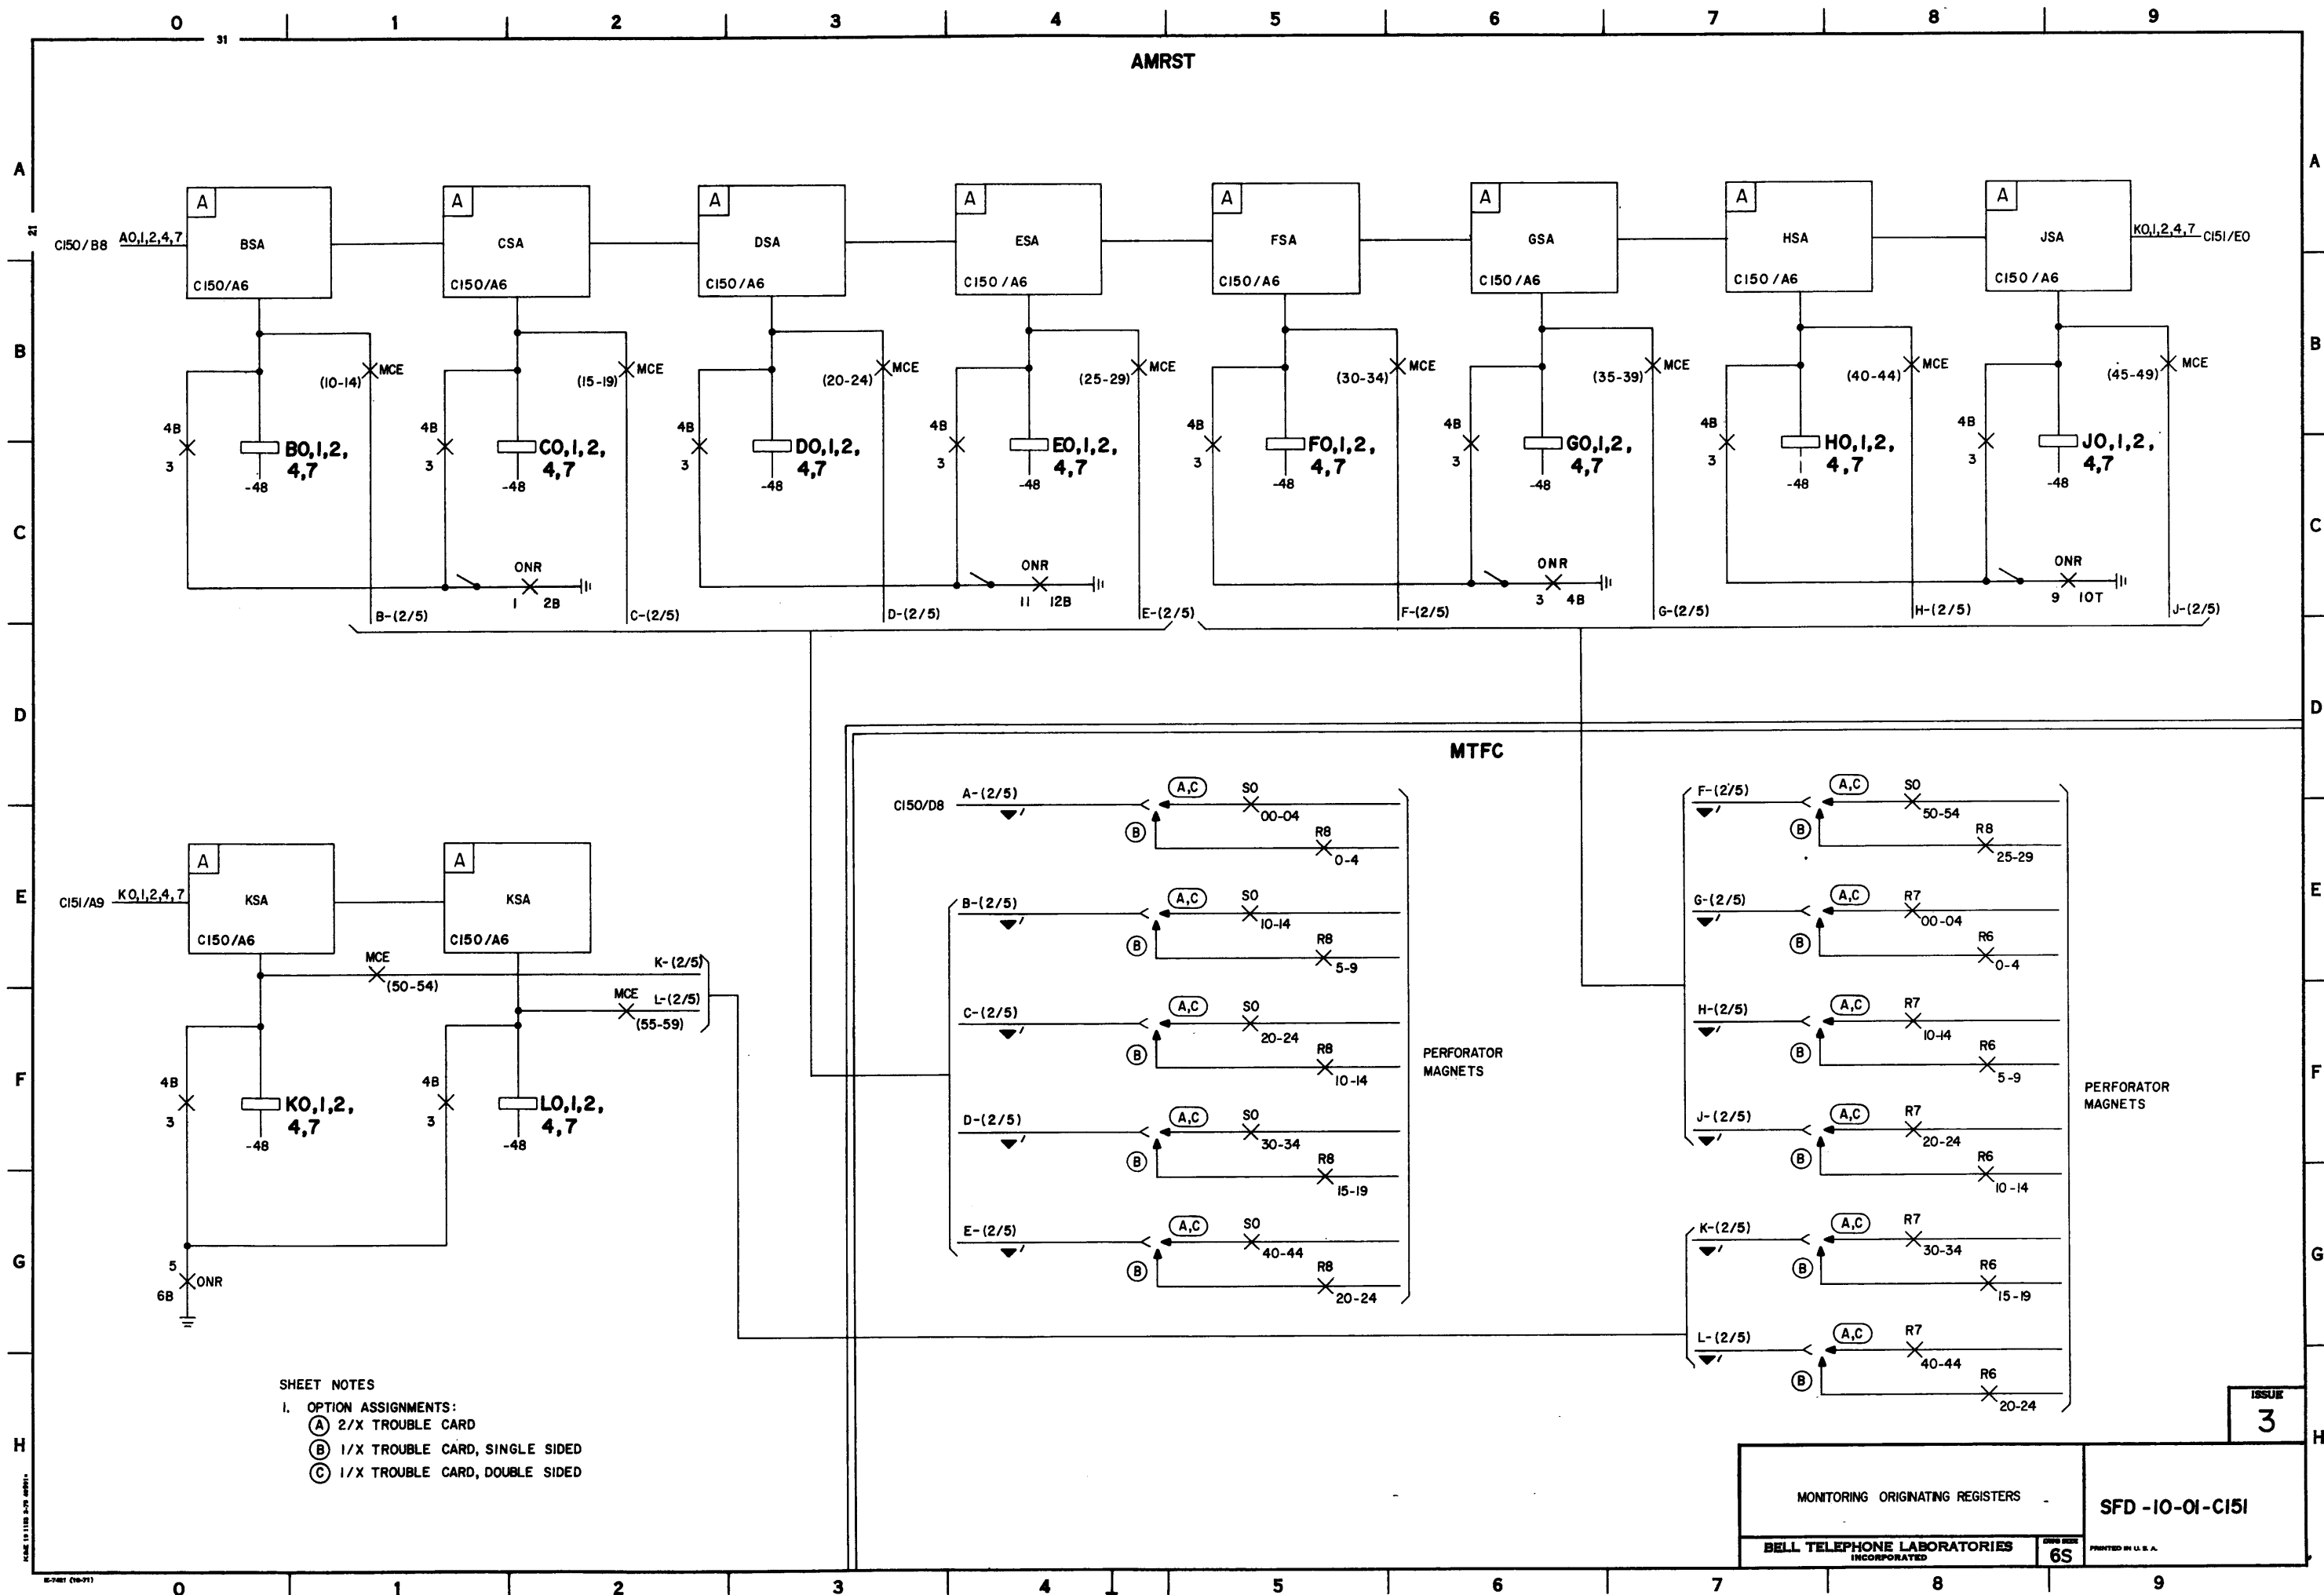




The diagram illustrates the components and signal flow of a telephone trunking system:


- CALLING SUB**: The starting point of the call.
- LINE LINK FRAME**: A frame containing a switch mechanism. It is connected to the Calling Sub via a **T & R** (Transmit and Receive) line.
- DIAL CONN T, R & S**: A connection line between the Line Link Frame and the Trunk Link Frame.
- TRUNK LINK FRAME**: A frame containing a switch mechanism. It is connected to the Line Link Frame via the Dial Conn line.
- TRUNK LINK FRAME**: A second frame, shown with a dashed border, containing a switch mechanism. It is connected to the first Trunk Link Frame via a **T, R & S** line.
- OUTGOING TRUNK**: A dashed box representing the trunk line leading to the **TRUNK TO CONN OFFICE**.
- SEND LINK**: A switch mechanism that receives signals from the Outgoing Trunk and the Outgoing Sender.
- OUTGOING SENDER**: A component that sends signals back to the Send Link.
- COMPLETING MARKER**: A component that sends signals to the Orig Reg Marker Connector and the Out Send Conn.
- OUT SEND CONN**: A connector (marked with an 'X') that receives signals from the Completing Marker and sends them to the Outgoing Sender. It is labeled with a circled (2).
- ORIG REG MARKER CONNECTOR**: A connector (marked with an 'X') that receives signals from the Completing Marker and sends them back to the Originating Register. It is labeled with a circled (1).
- ORIGINATING REGISTER**: The final destination for the call, receiving signals from the Trunk Link Frame and the Orig Reg Marker Connector.

INDEX	
PAGE NO.	TITLE
C201	PART C2-SELECTION OF A SENDER
C202	SEQUENCE CHART-SENDER SELECTION AND TIMING
C203	SEQUENCE CHART-OUTSENDER TIMING (OST)
C204	IDLE SENDER TEST
C205	SENDER SUBGROUP SELECTION
C206	SENDER CONTROL
C207	SENDER CONTROL
C208	CALLED NUMBER TRANSFER TO SENDER-TRANSLATION FOR NUMBER GROUP SELECTION
C209	CALLLED NUMBER DIGIT CHECK
C210	MARKER INPUTS TO SENDER
C211	MARKER INPUTS TO SENDER
C212	MARKER INPUTS TO SENDER
C213	OUTGOING SENDER CONTROL LEAD INTERCONNECTIONS
C214	SENDER REGISTRATION TIMING
C215	TRUNK GUARD TEST
C216	AMA RECORDER NUMBER

CAUTION!


**DUE TO THE SIMPLIFIED NATURE
OF THIS DOCUMENT, INFORMATION
SHOWN MAY NOT BE COMPLETE.**

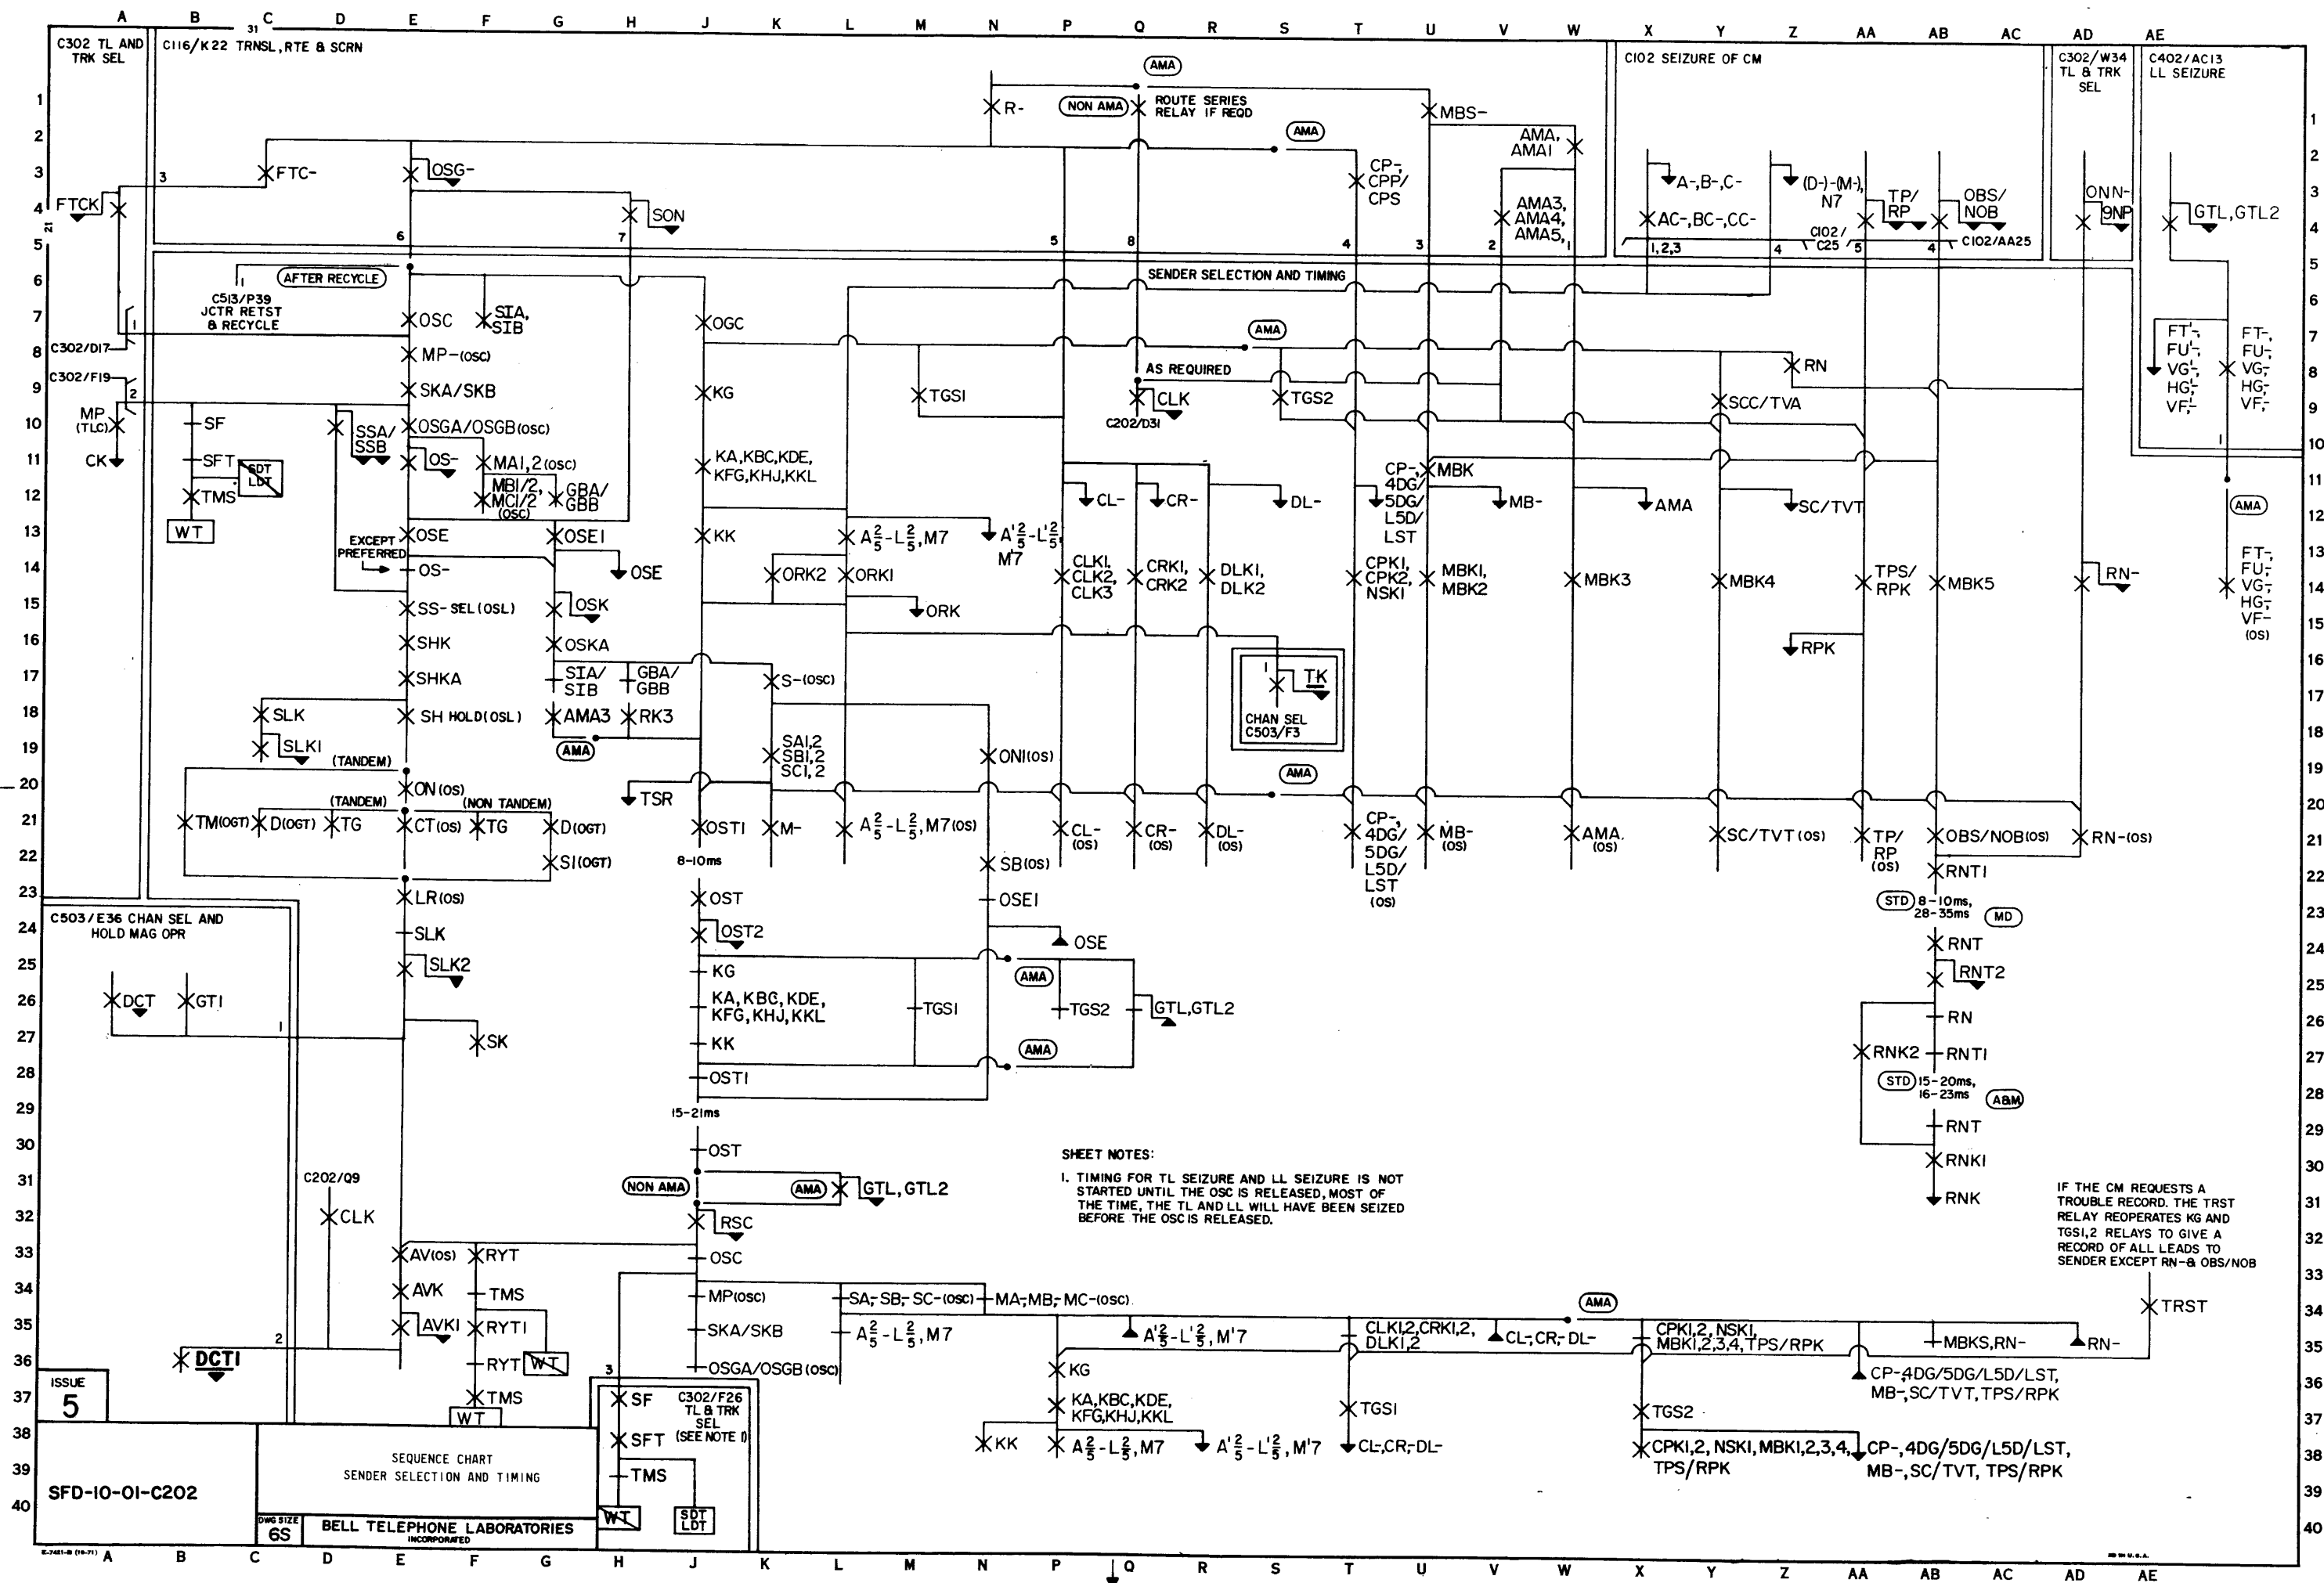


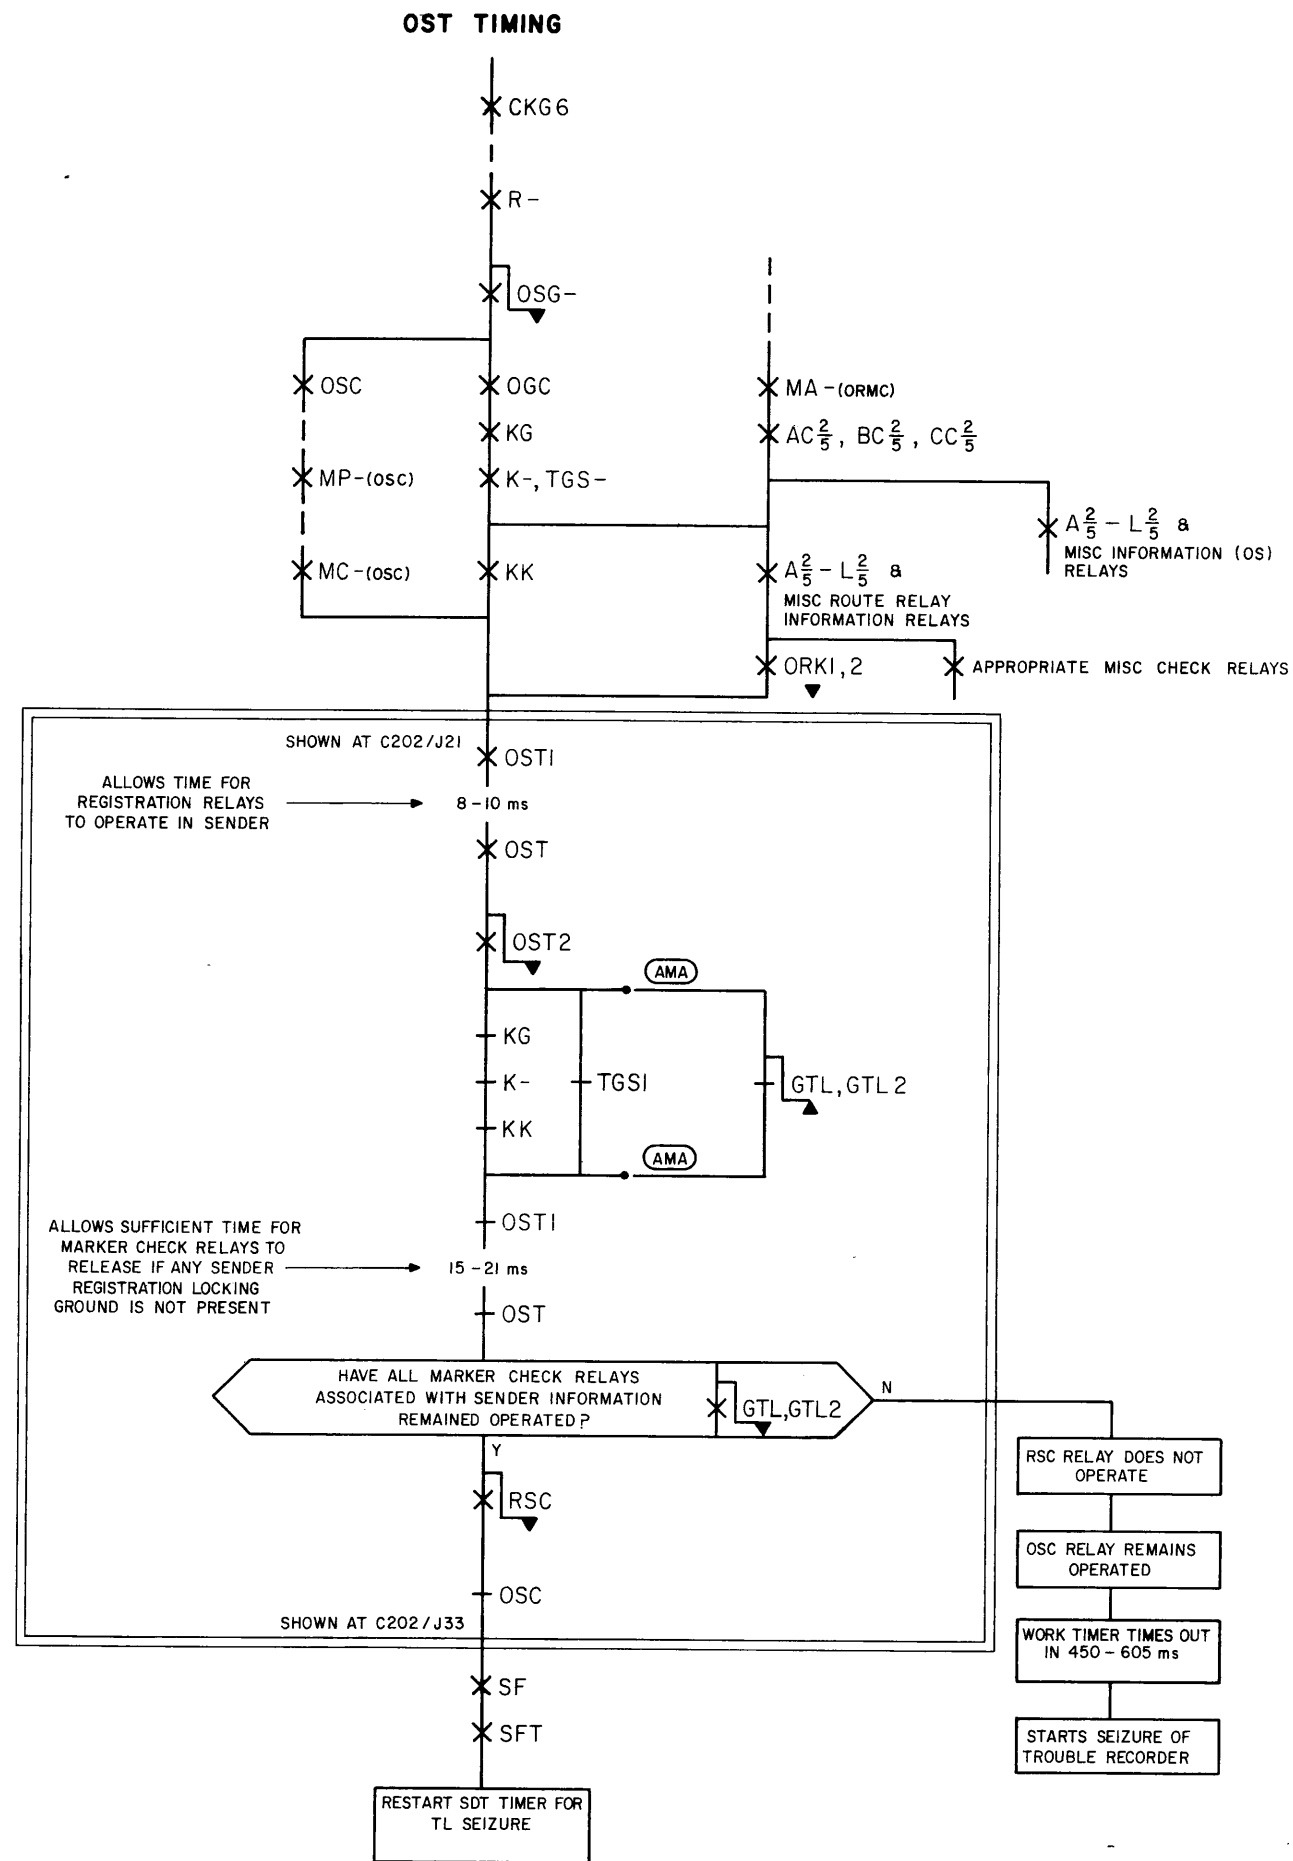SEQUENCE CHART
OUTSENDER TIMING (OST)BELL TELEPHONE LABORATORIES
INCORPORATEDDWG SIZE
6S

SFD-10-01-C203

ISSUE
4

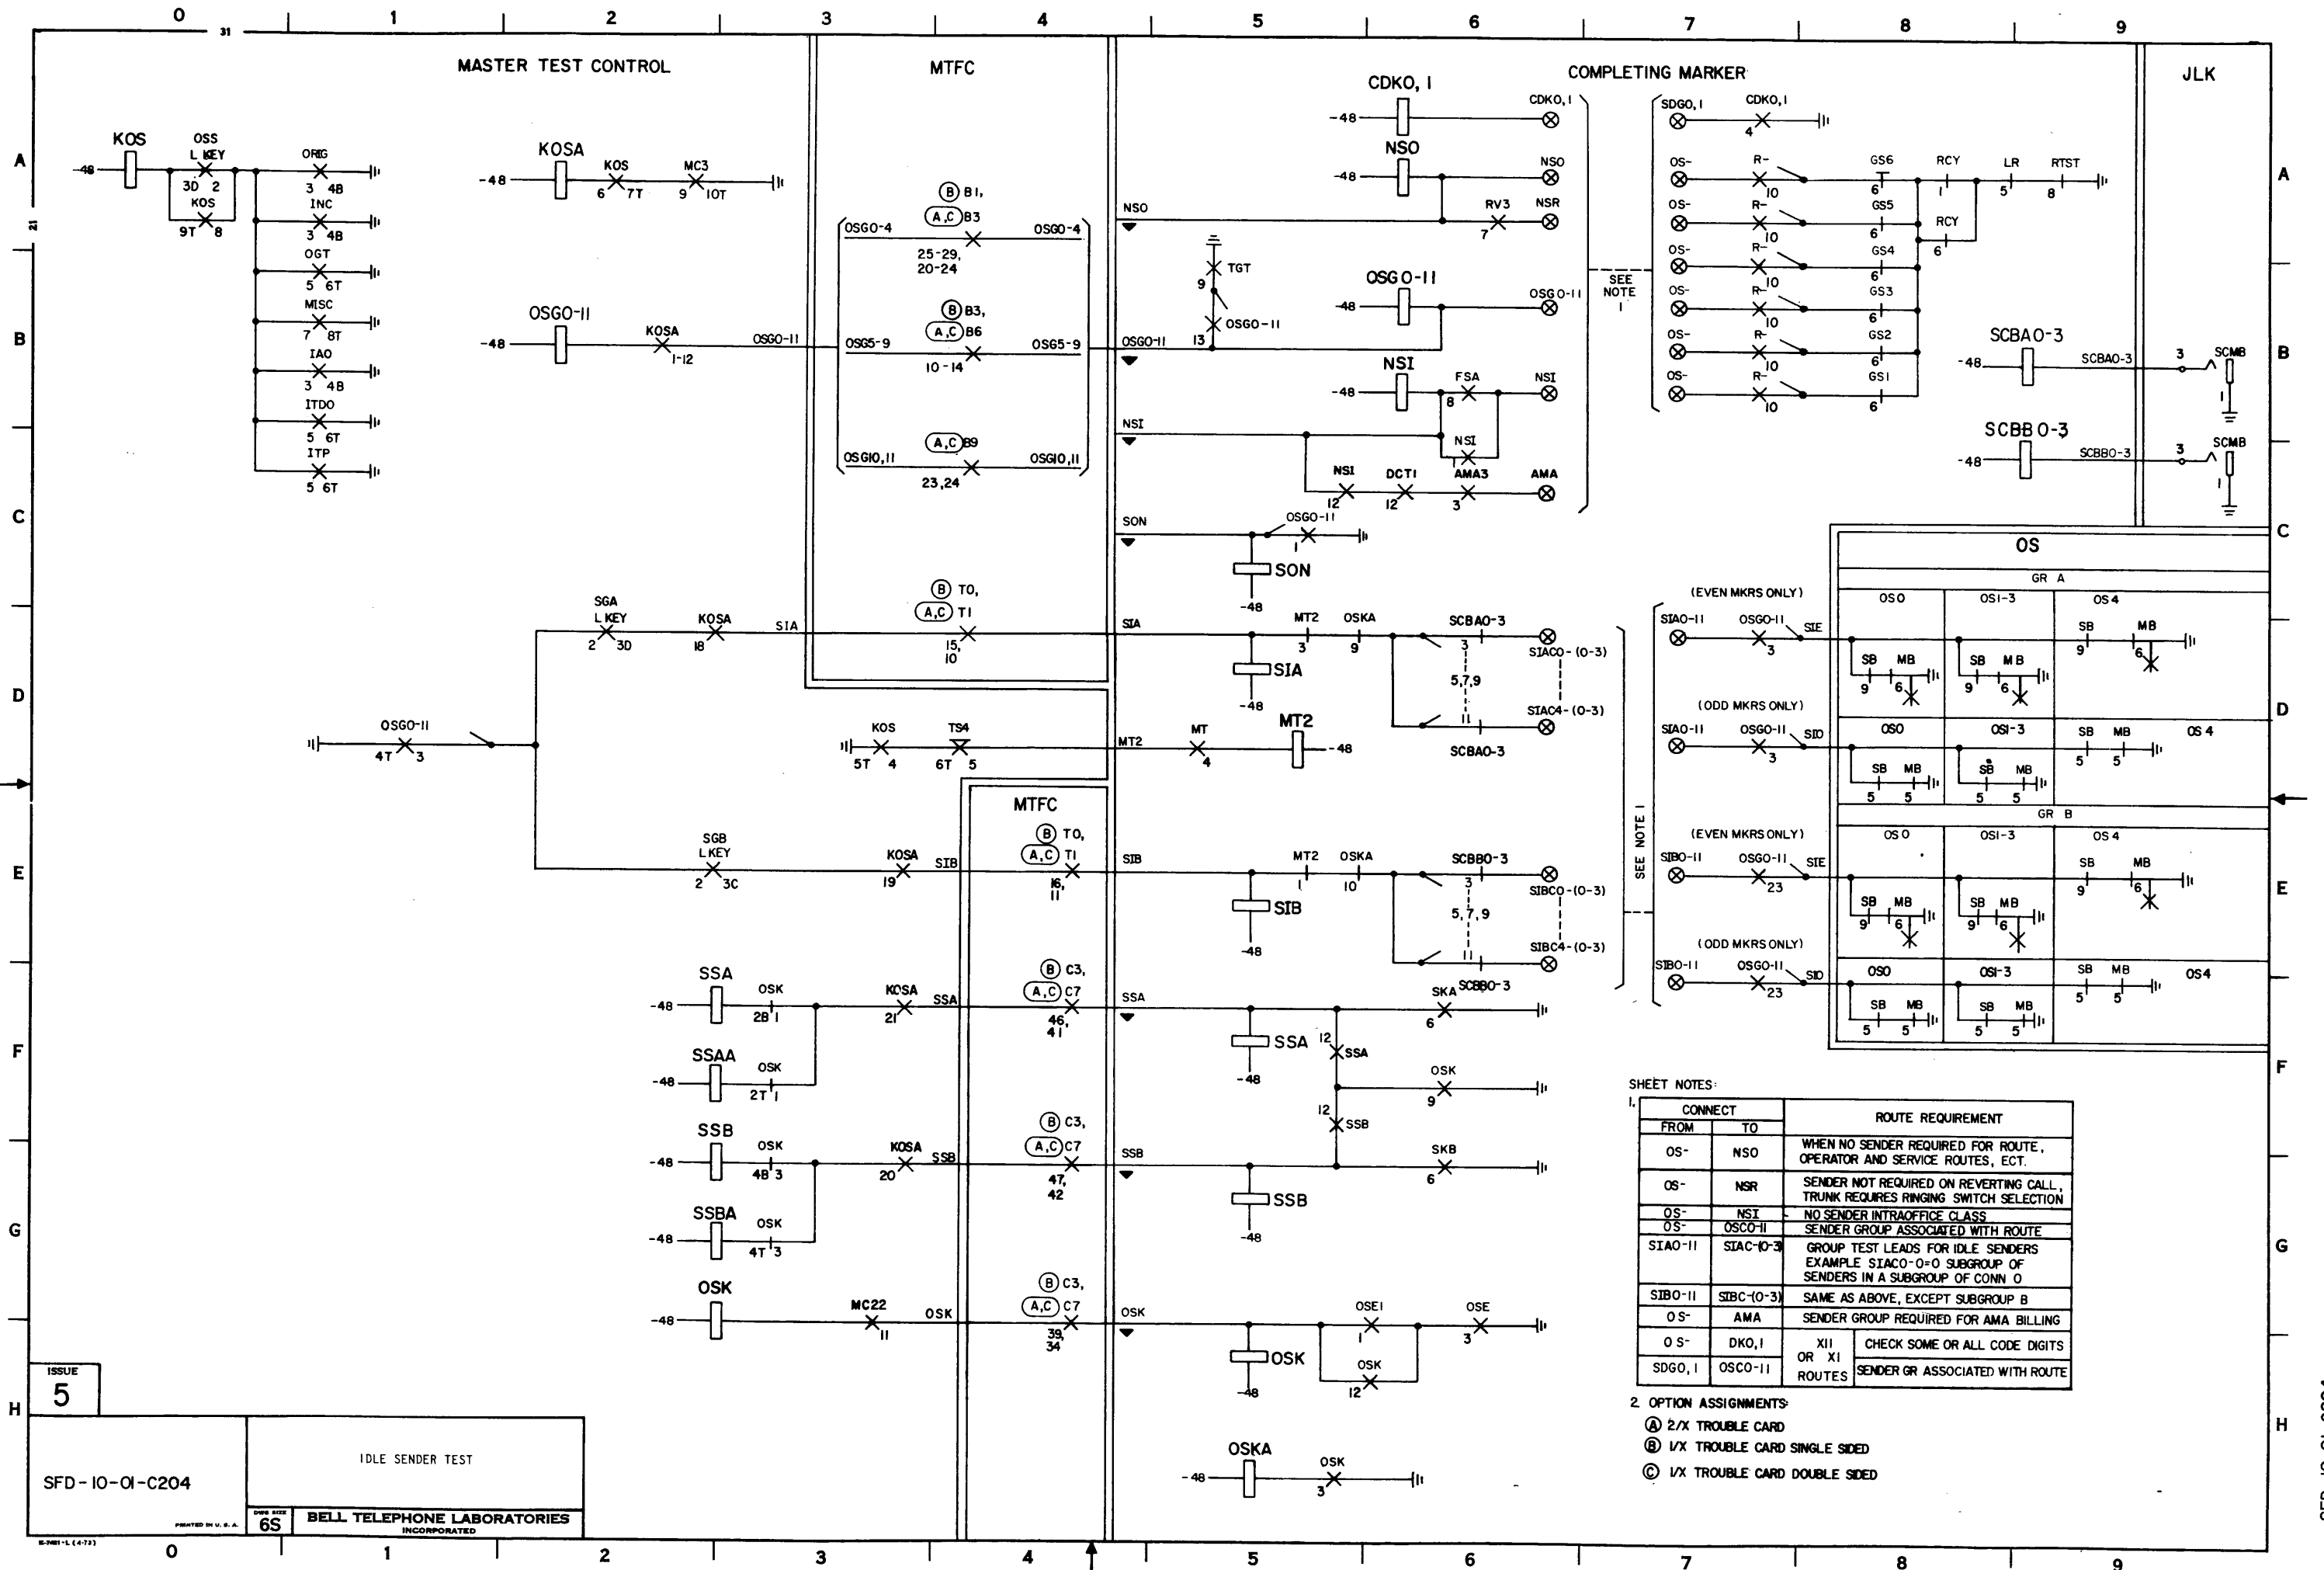

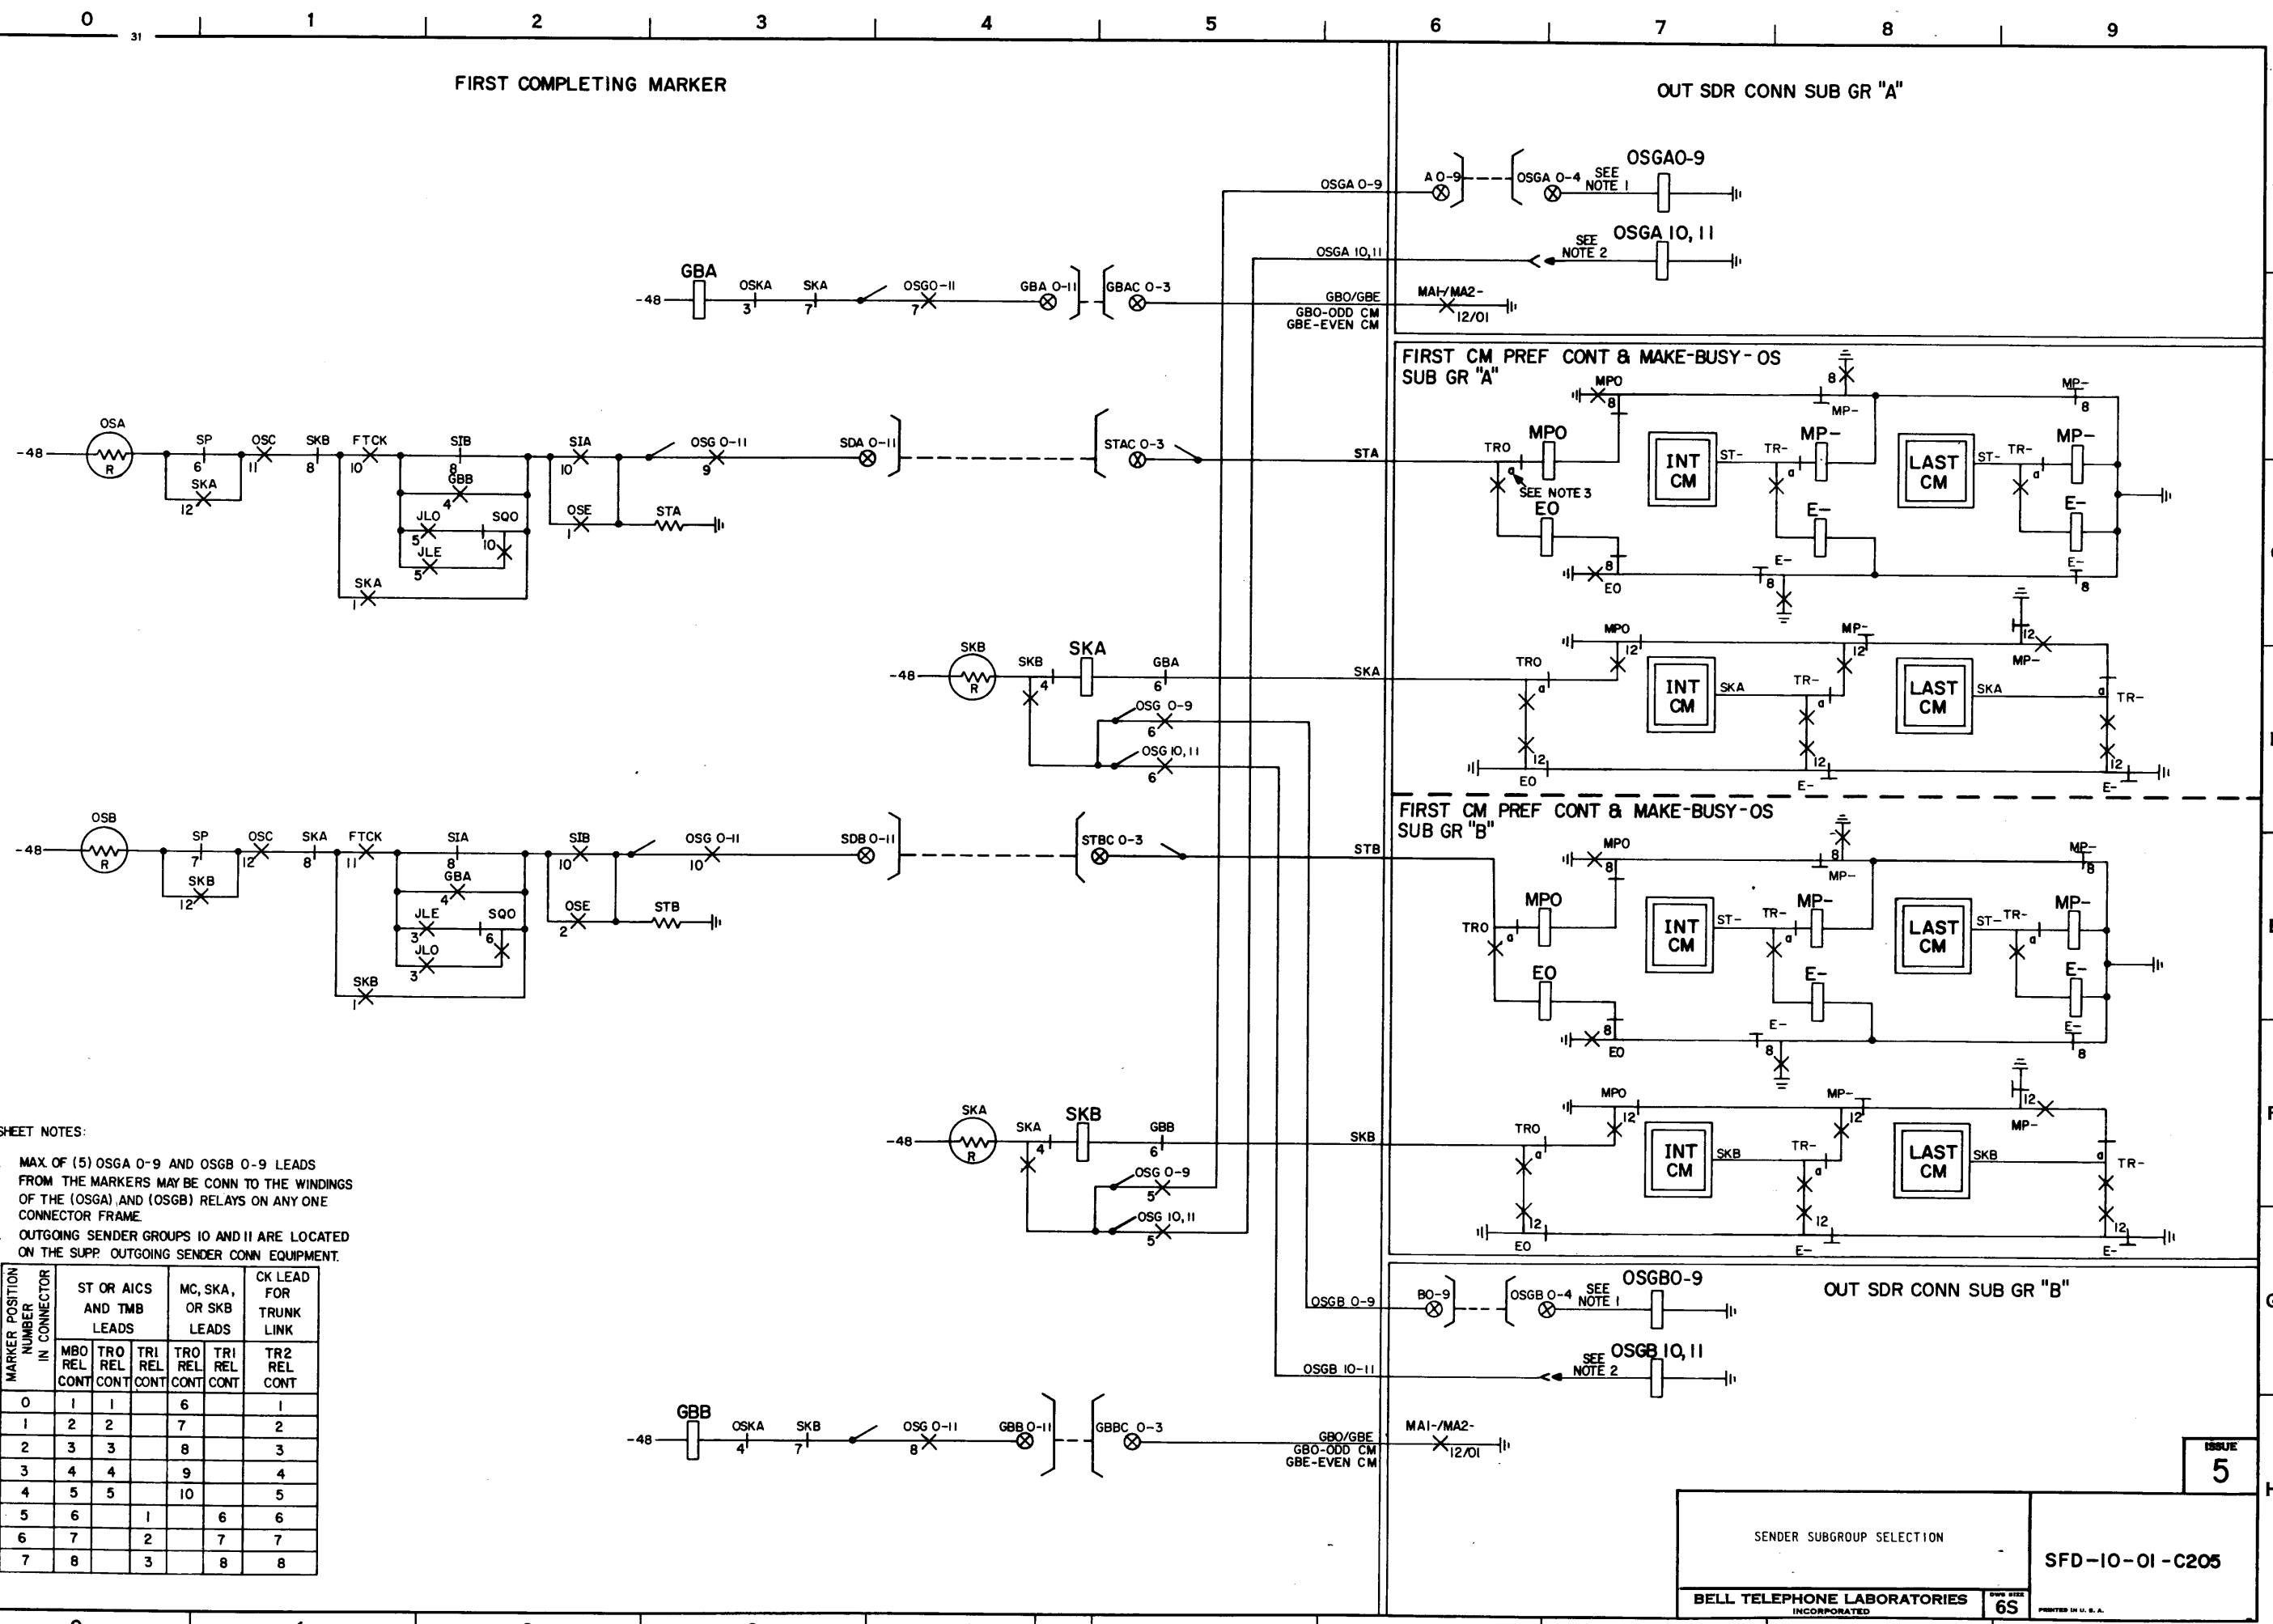

- SHEET NOTES:
- 1. MAX OF (5) OSGA 0-9 AND OSGB 0-9 LEADS FROM THE MARKERS MAY BE CONN TO THE WINDINGS OF THE (OSGA) AND (OSGB) RELAYS ON ANY ONE CONNECTOR FRAME.
 - 2. OUTGOING SENDER GROUPS 10 AND 11 ARE LOCATED ON THE SUPP. OUTGOING SENDER CONN EQUIPMENT.
 - 3.


MARKER POSITION NUMBER IN CONNECTOR	ST OR AICS AND TMB LEADS			MC, SKA, OR SKB LEADS			CK LEAD FOR TRUNK LINK
	MBO REL CONT	TRO REL CONT	TRI REL CONT	TRO REL CONT	TRI REL CONT	TR2 REL CONT	
0	1	1		6			1
1	2	2		7			2
2	3	3		8			3
3	4	4		9			4
4	5	5		10			5
5	6		1		6		6
6	7		2		7		7
7	8		3		8		8

SFD-10-01-C205

COMPLETING MARKER

OSC


OS

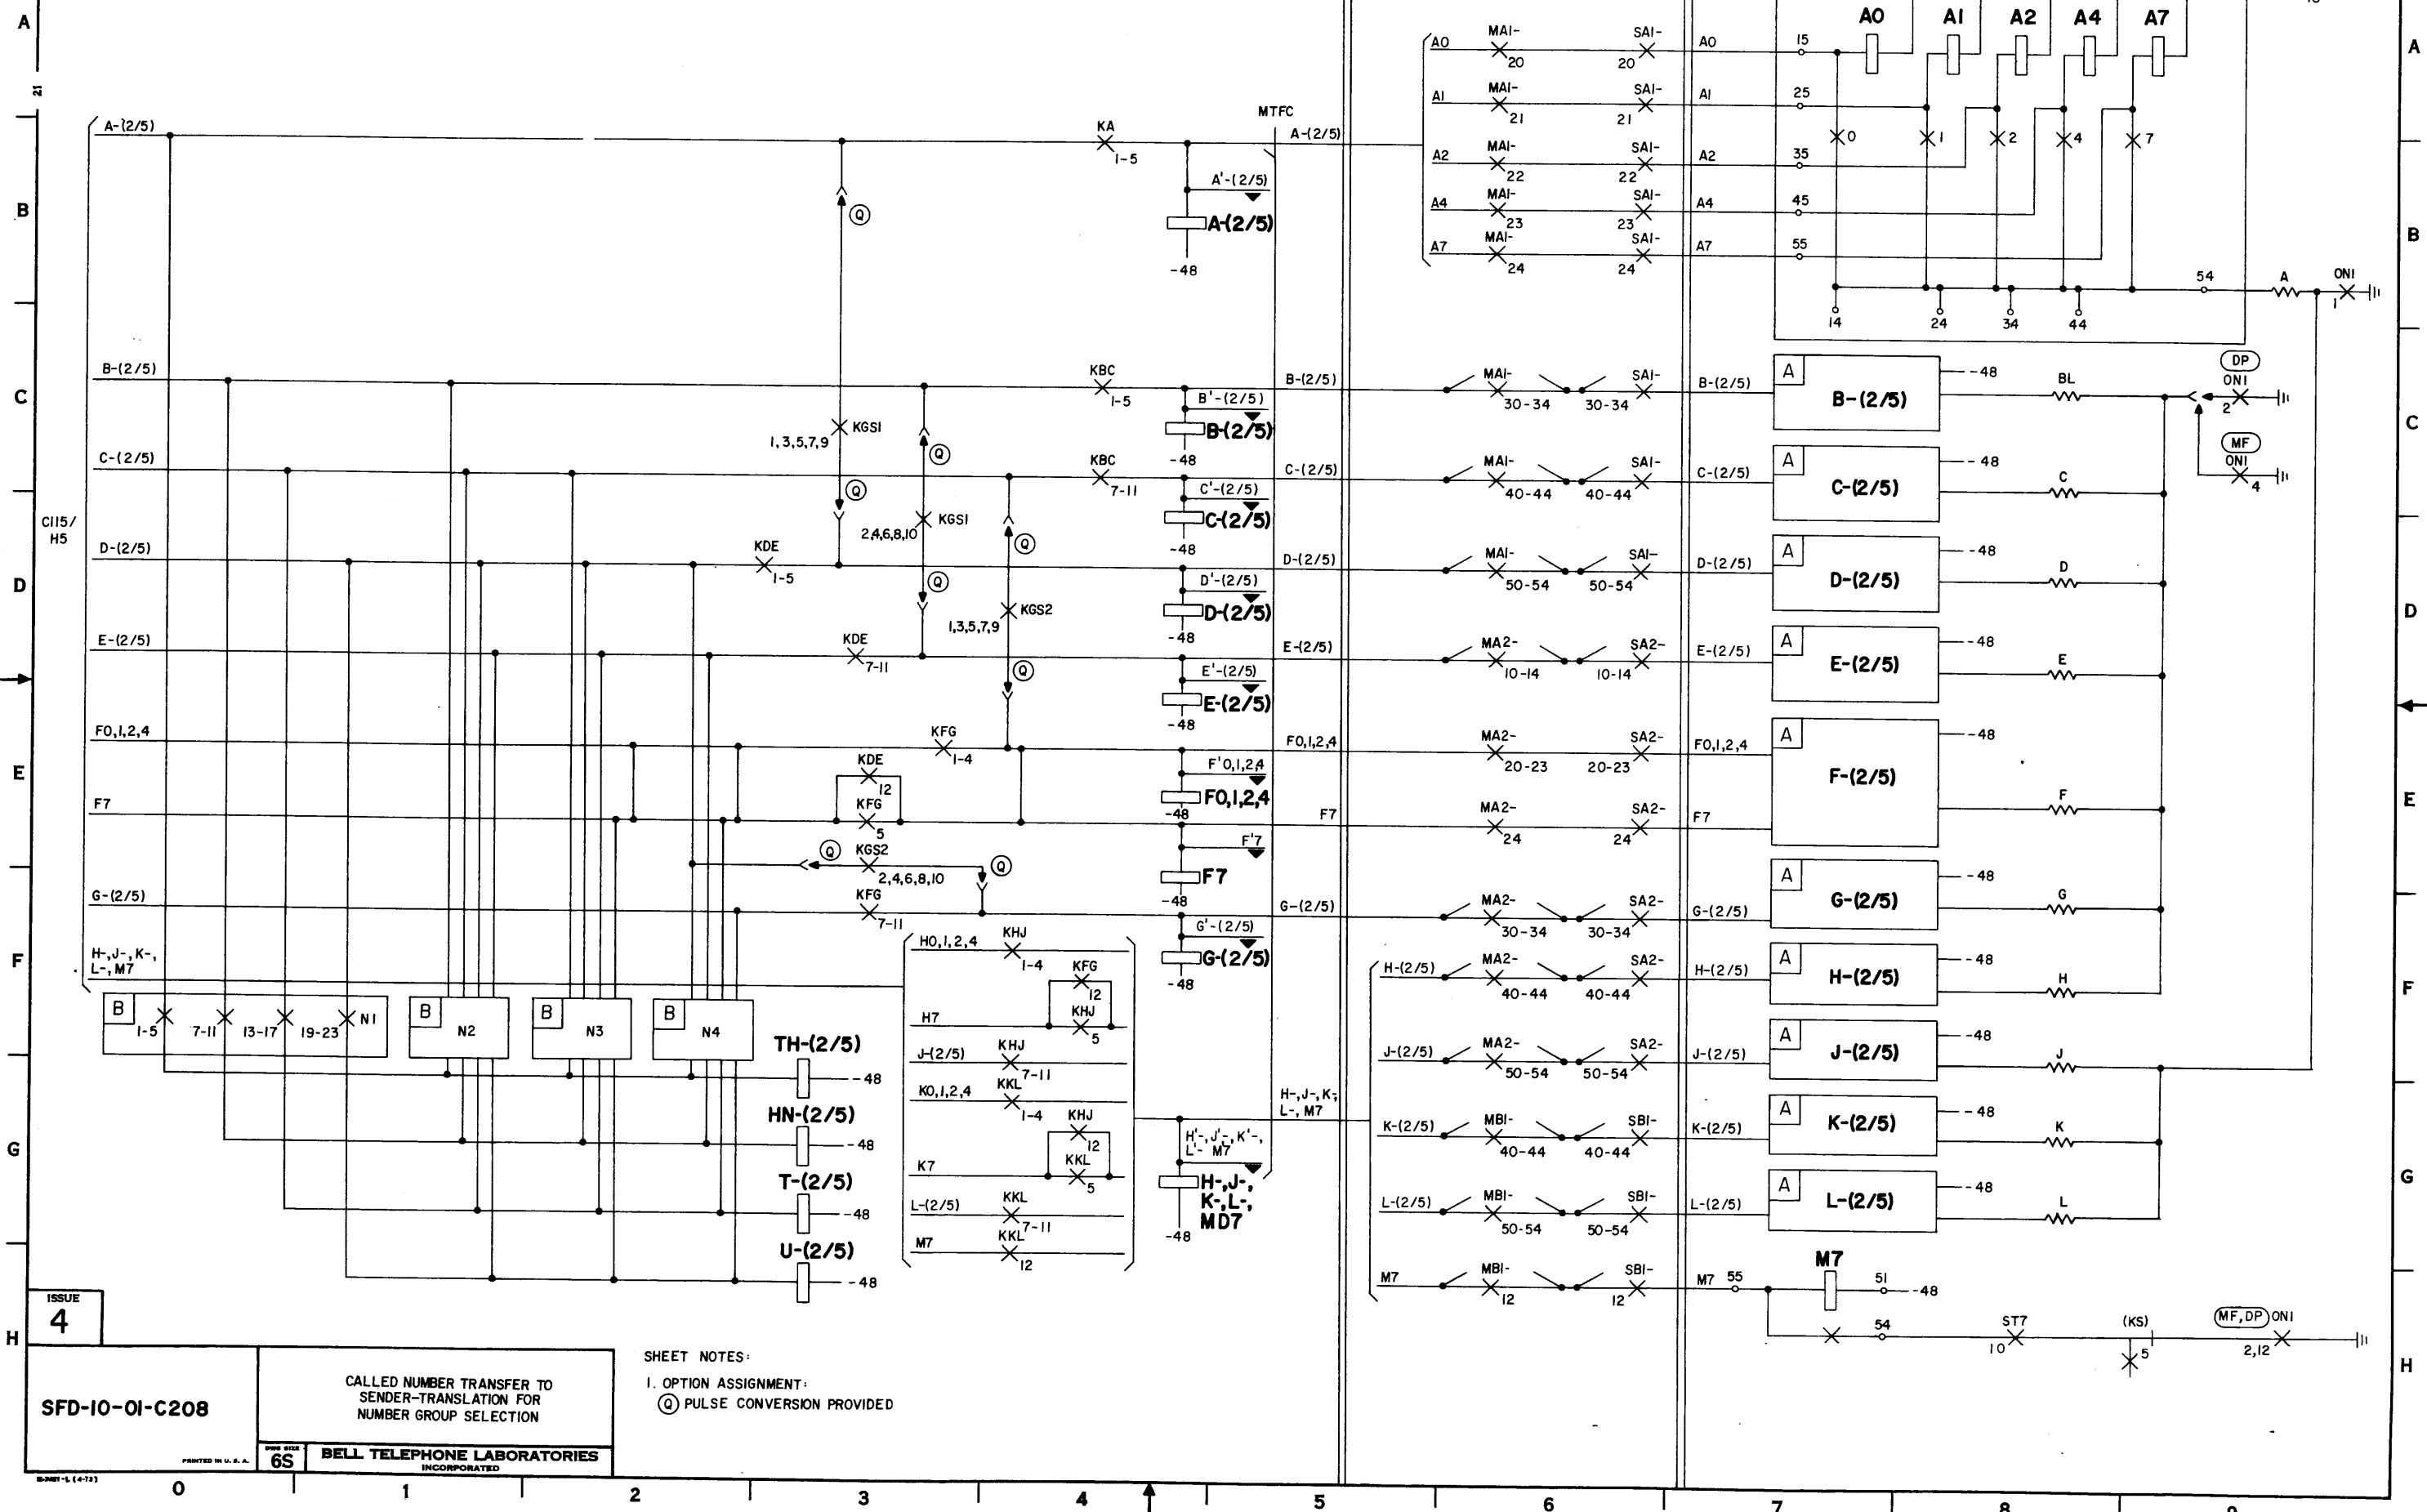

COMPLETING MARKER






OSC

OS

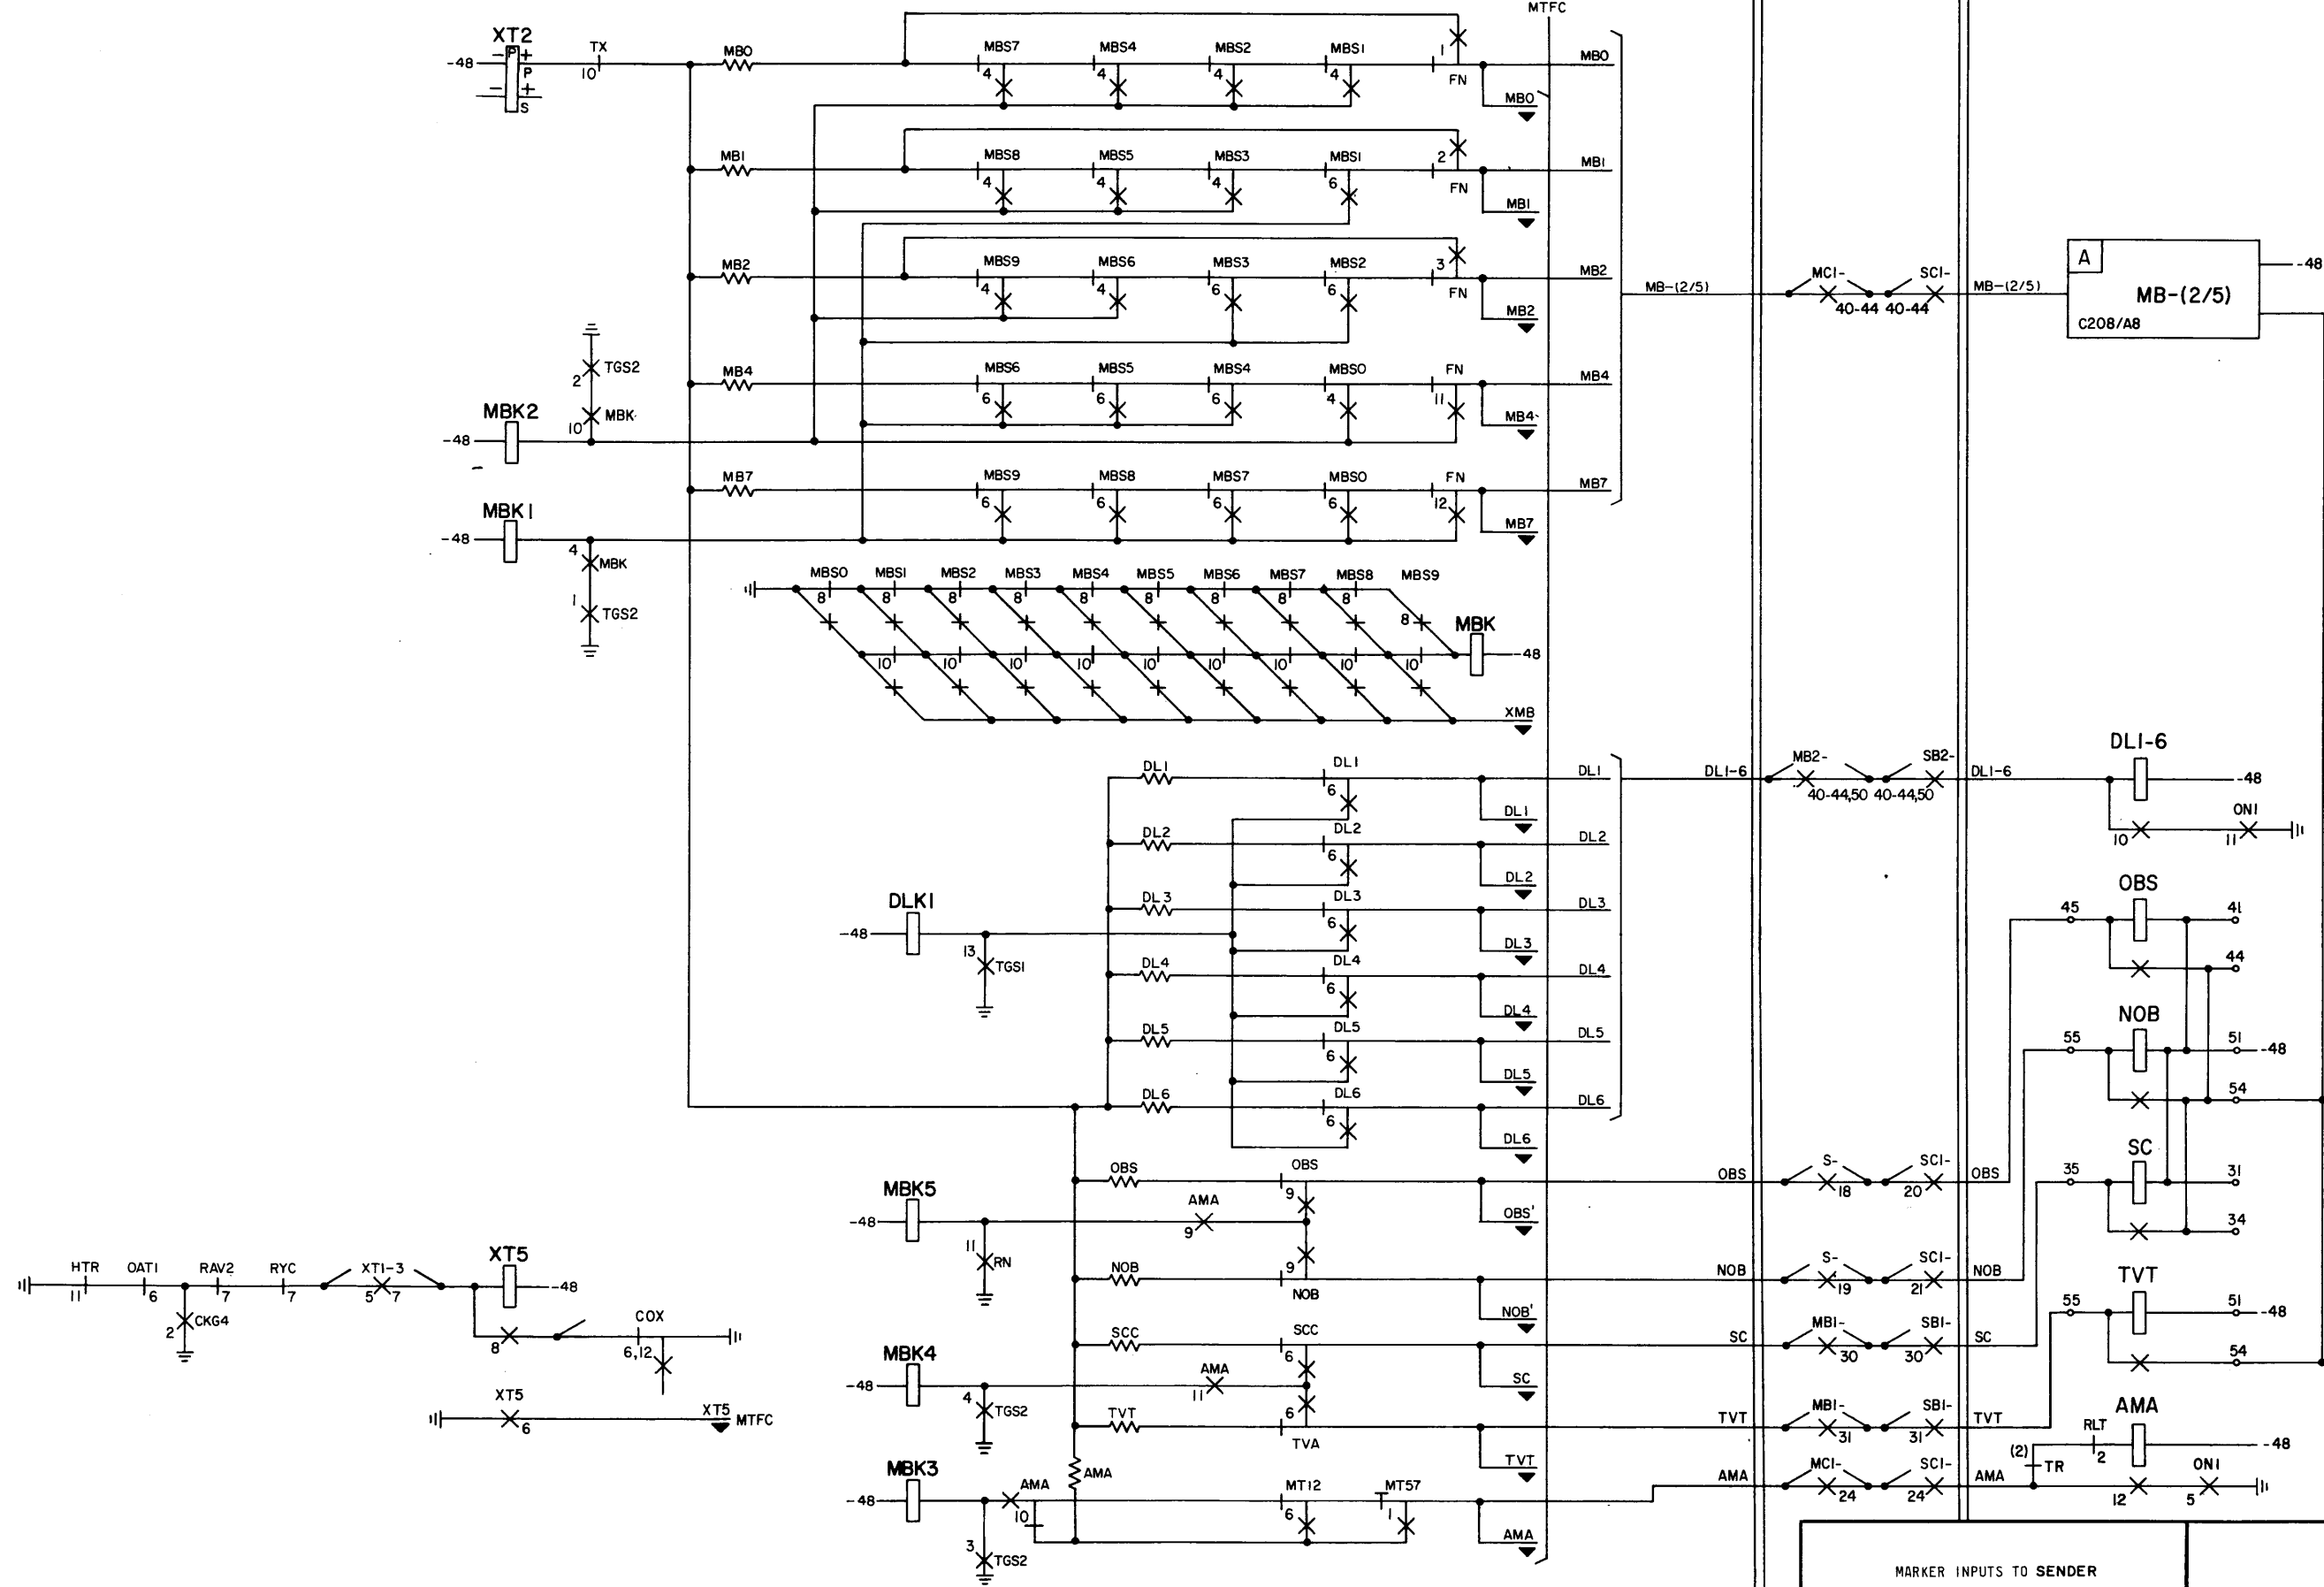

SFD-10-01-C211

0 1 2 3 4 5 6 7 8 9

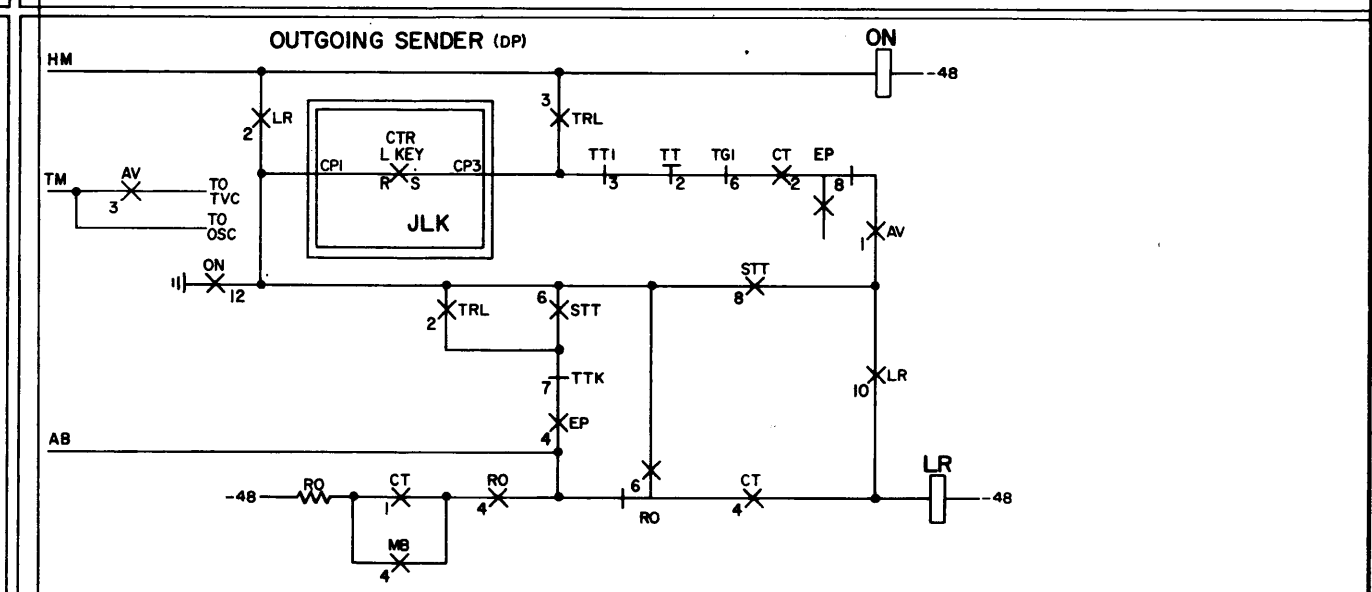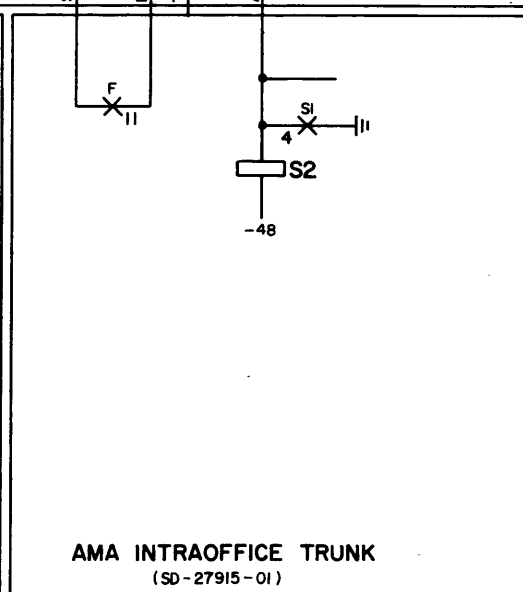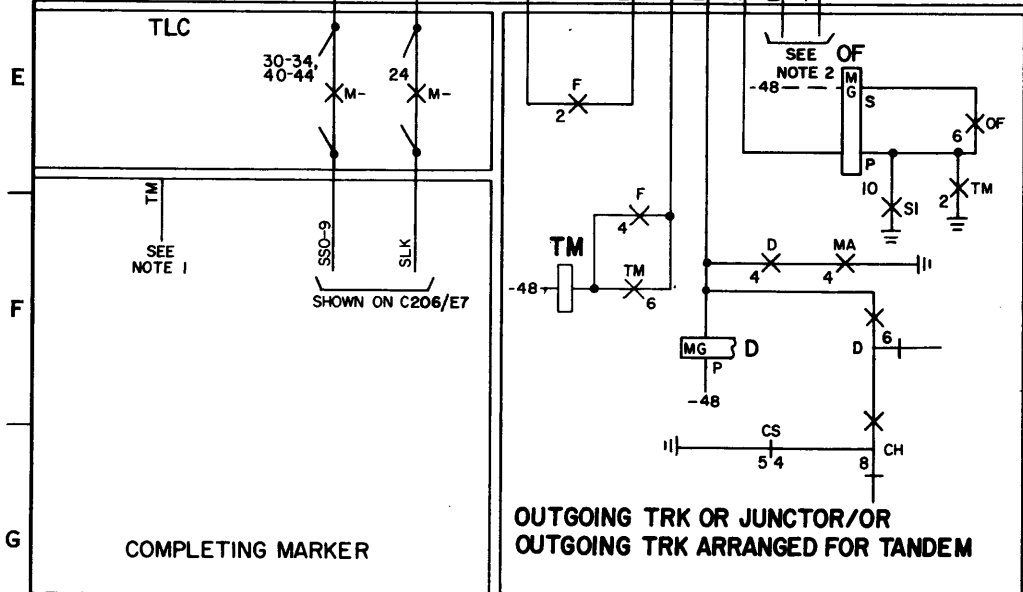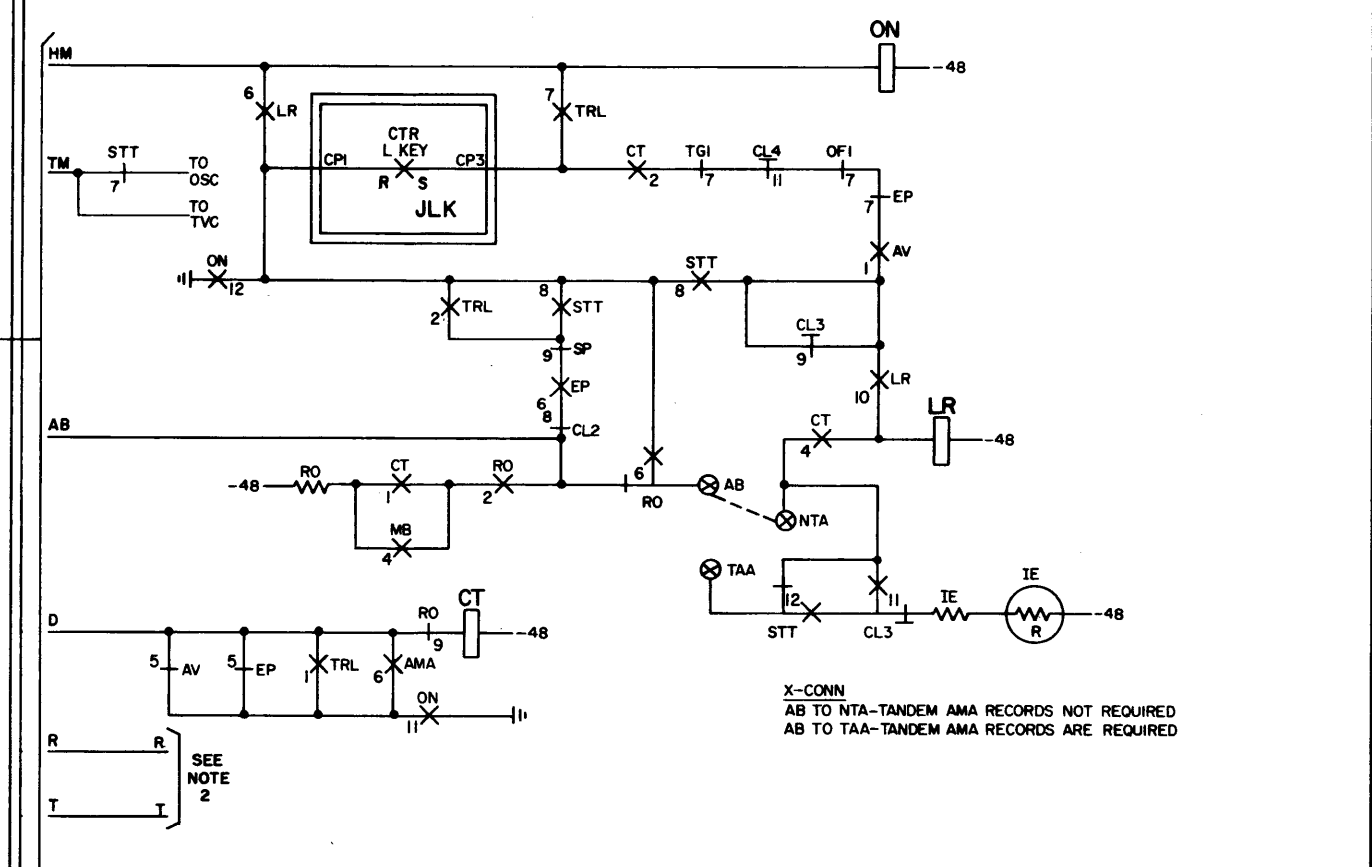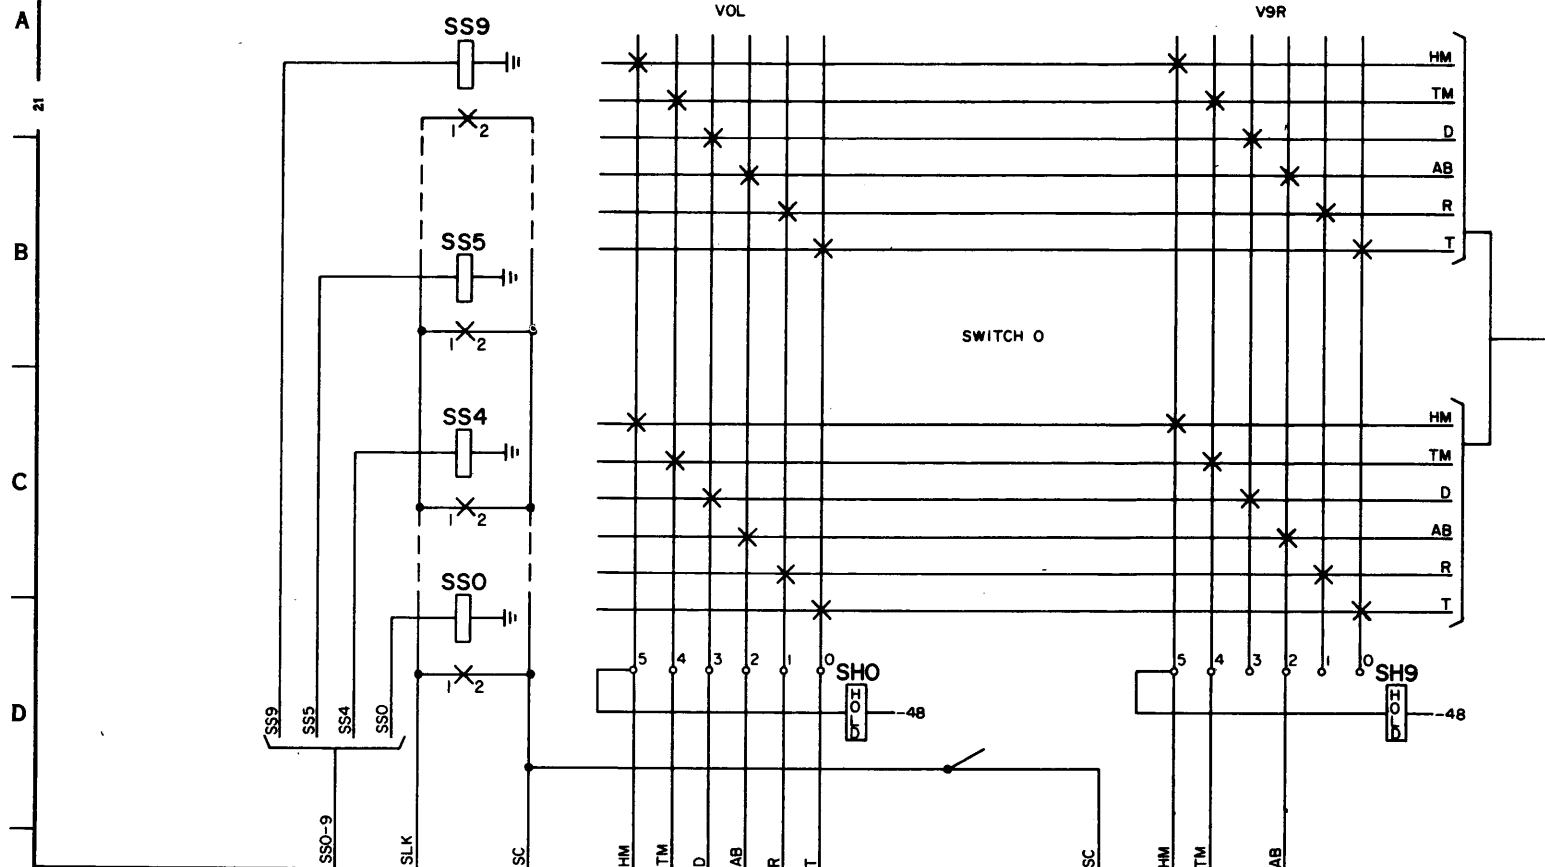

SHEET NOTES:

1. THE TM PATH IS USED ONLY ON TANDEM AND AMA CALLS. THE TANDEM PATH IN THE COMPLETING MARKER IS SHOWN ON SHEETS G115, G133 & G135. THE AMA PART WILL BE SHOWN IN A SUBSEQUENT SFD.
2. THE TIP AND RING PATHS ARE SHOWN IN DETAIL ON SHEETS G114 AND G132


OUTGOING SENDER CONTROL LEAD INTERCONNECTIONS

BELL TELEPHONE LABORATORIES INCORPORATED


SFD-10-01-C213

5

COMPLETING MARKER

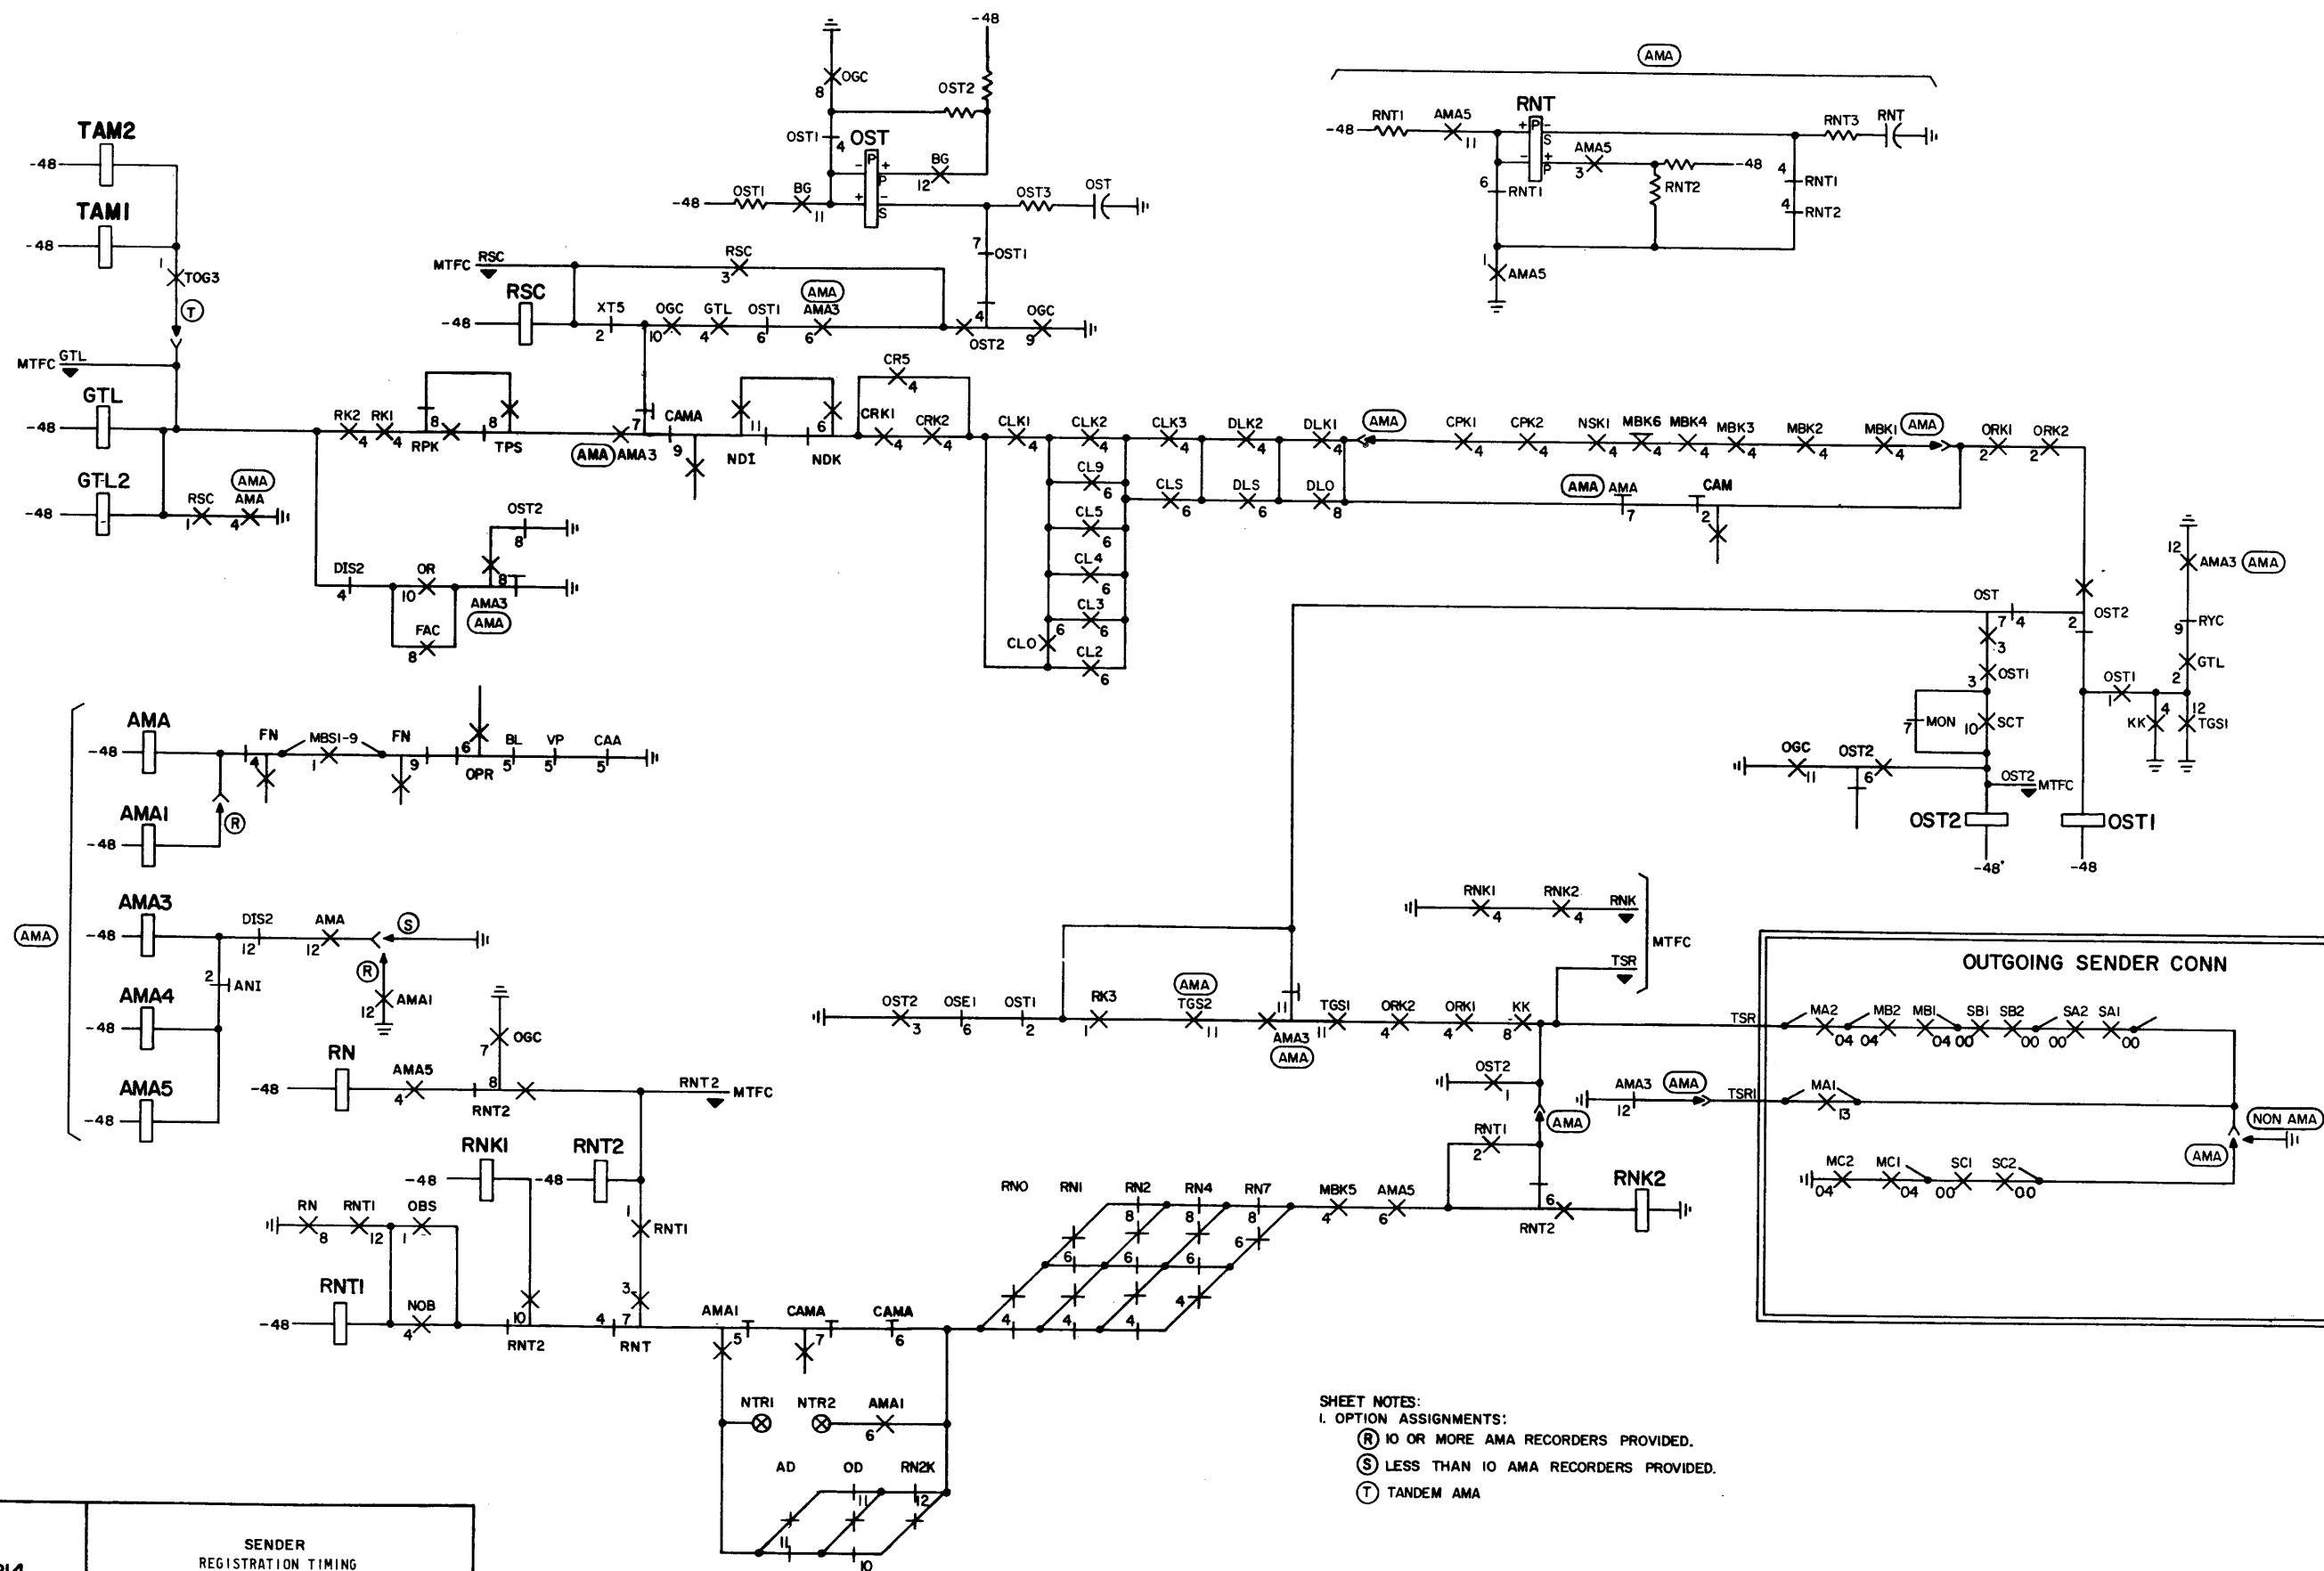

SHEET NOTES:
I. OPTION ASSIGNMENTS:
 (R) 10 OR MORE AMA RECORDERS PROVIDED.
 (S) LESS THAN 10 AMA RECORDERS PROVIDED.
 (T) TANDEM AMA

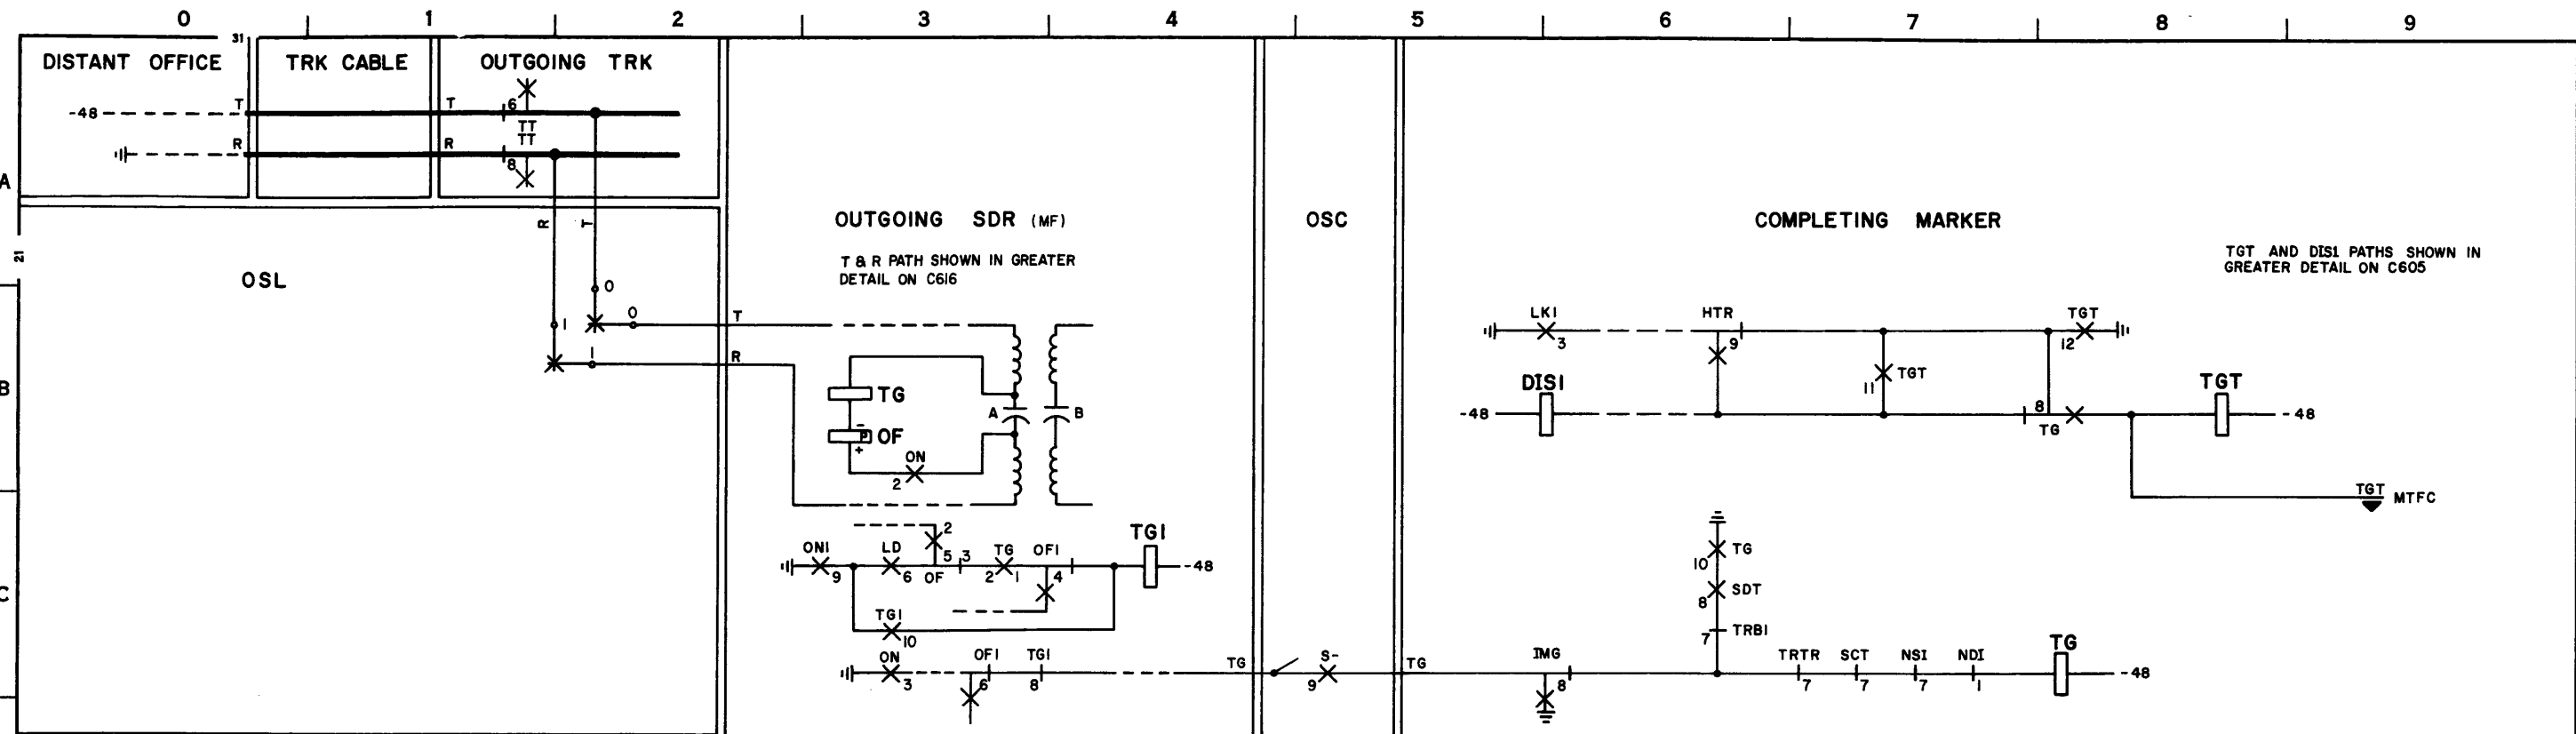


SHEET NOTES:
1. TGT RELAY OPERATED PREVENTS
RELEASE OF THE FOLLOWING
RELAYS WHEN THE DISI RELAY
OPERATES IN ORDER TO PROVIDE
SUITABLE TROUBLE RECORD INFORMATION.

FS-
TS-
OSG-
TB-
OS-
SLK1
SLK2


RA-
SON
ETC.

IF TG(OS) HAS NOT OPERATED

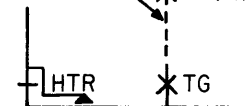


SEE NOTE 1

IF TG(OS) OPERATES BEFORE
SDT TIME OUT

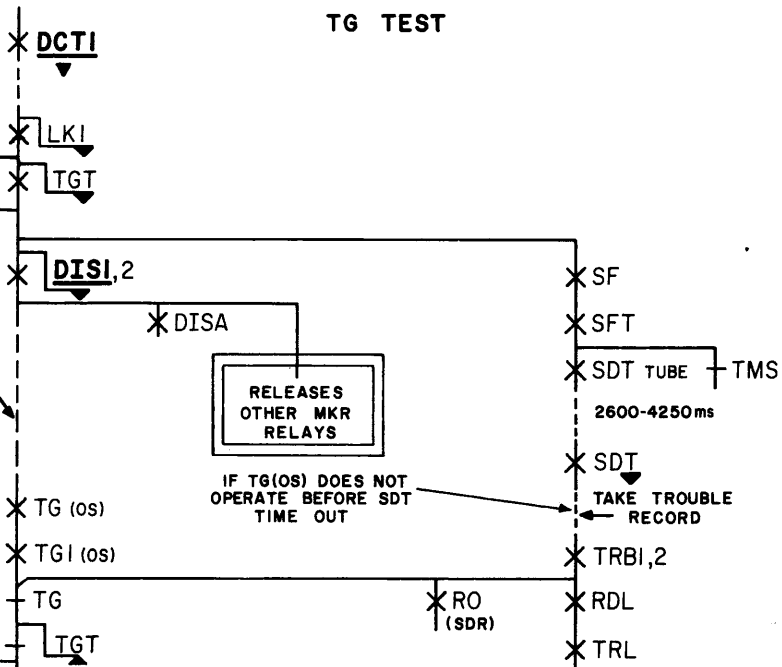

OPERATION OF (SDT) BEFORE
RELEASE OF (TG) CAUSES
A TROUBLE RECORD FOLLOWED
BY A TROUBLE RELEASE
DISCONNECT

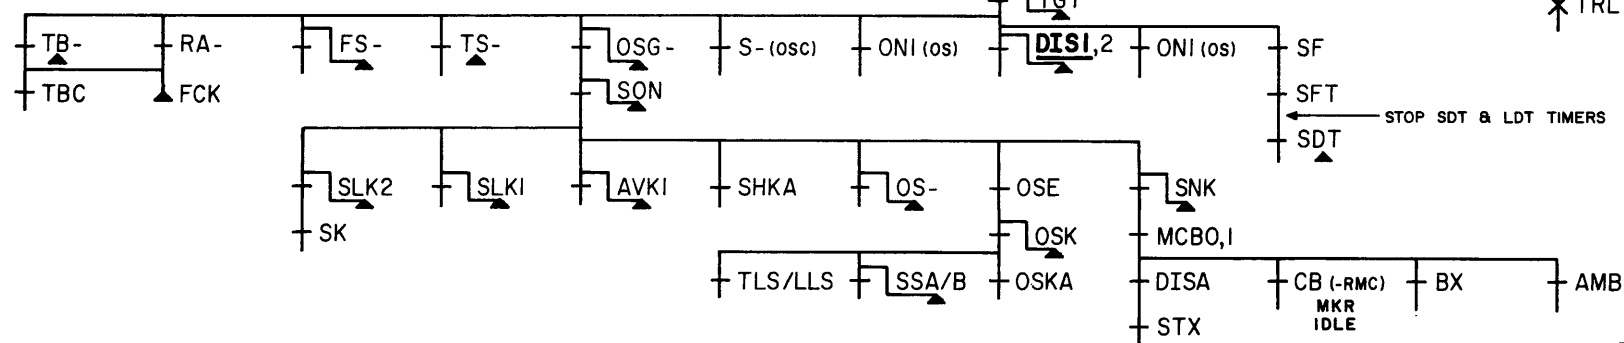

TRUNK GUARD TEST

BELL TELEPHONE LABORATORIES
INCORPORATED

6S


SFD-10-01-C215

PRINTED IN U. S. A.

3

SFD-10-01-C215


ESTABLISHING OUTGOING TRUNK CONNECTION

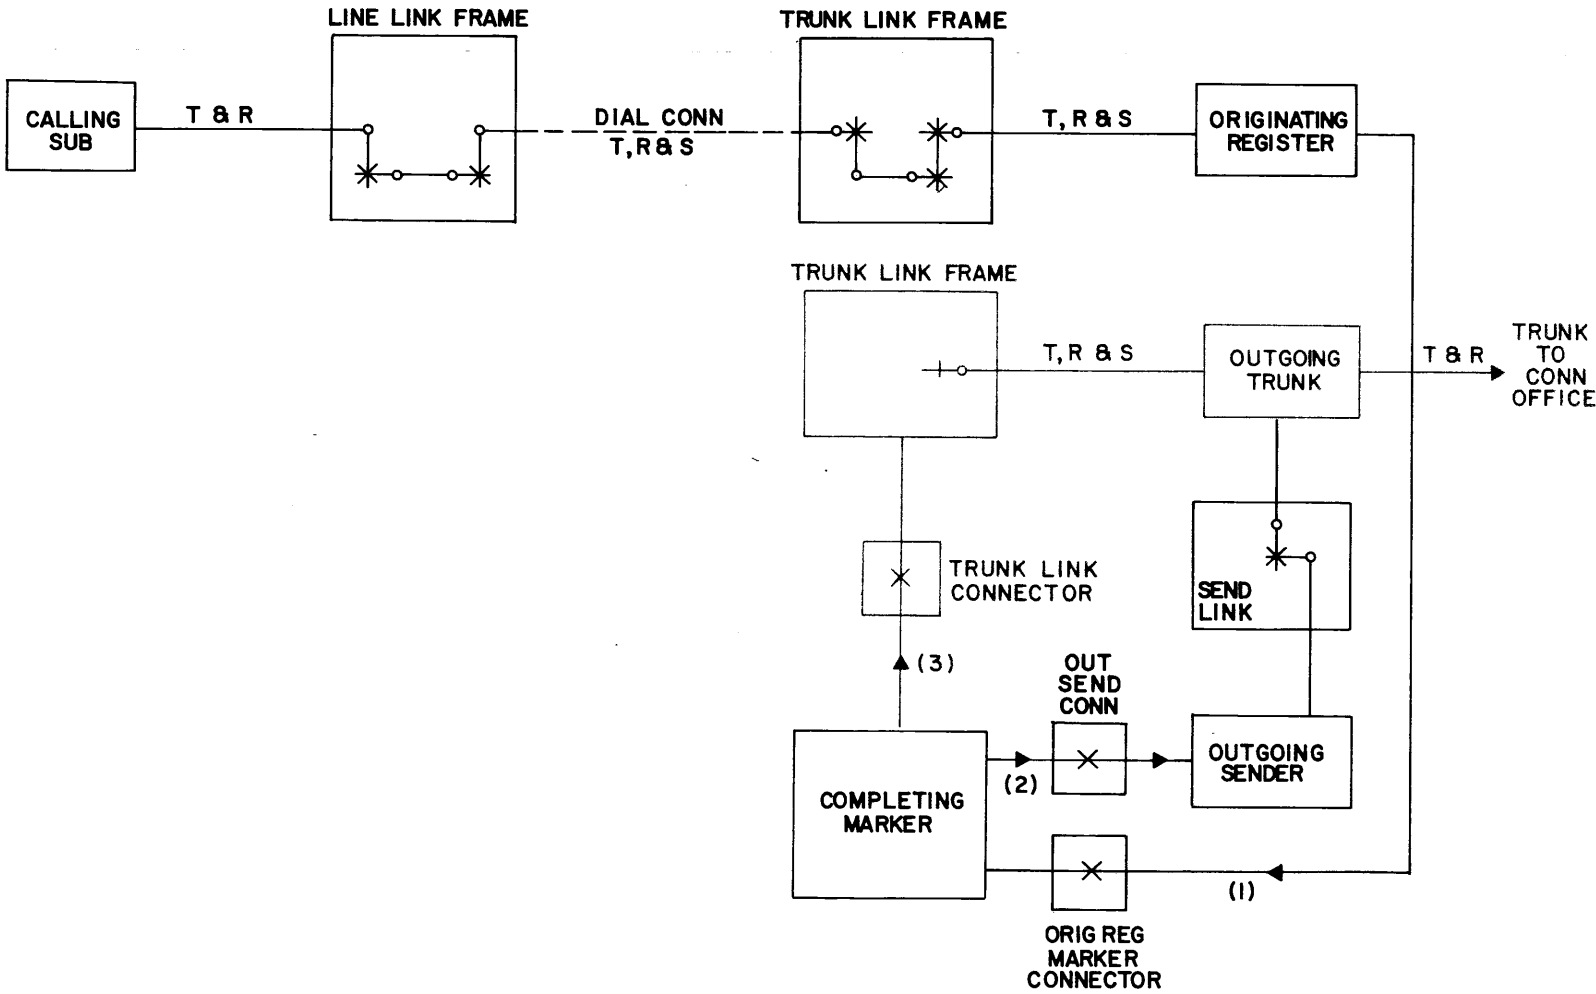


CAUTION!
DUE TO THE SIMPLIFIED NATURE
OF THIS DOCUMENT, INFORMATION
SHOWN MAY NOT BE COMPLETE.

INDEX

PAGE NO.	TITLE
C301	PART C3-CONNECTION TO TRUNK LINK FRAME AND TRUNK
C302	SEQUENCE CHART-TRUNK LINK FRAME SELECTION AND TRUNK SELECTION
C303	RESERVED
C304	IDLE TRUNK TEST
C305	TRUNK LINK FRAME SELECTION
C306	TRUNK LINK FRAME SEIZURE
C307	TRUNK LINK FRAME MEMORY
C308	TRUNK SEIZURE
C309	TRUNK SEIZURE
C310	SENDER NO DIGIT AND TRUNK TT RELAY CONTROL
C311	OPERATION OF CONTROL RELAYS IN TRUNK LINK FRAME
C312	TRUNK CLASS CONTROL
C313	TRUNK CHARGING
C314	TRUNK SELECTION TIMING

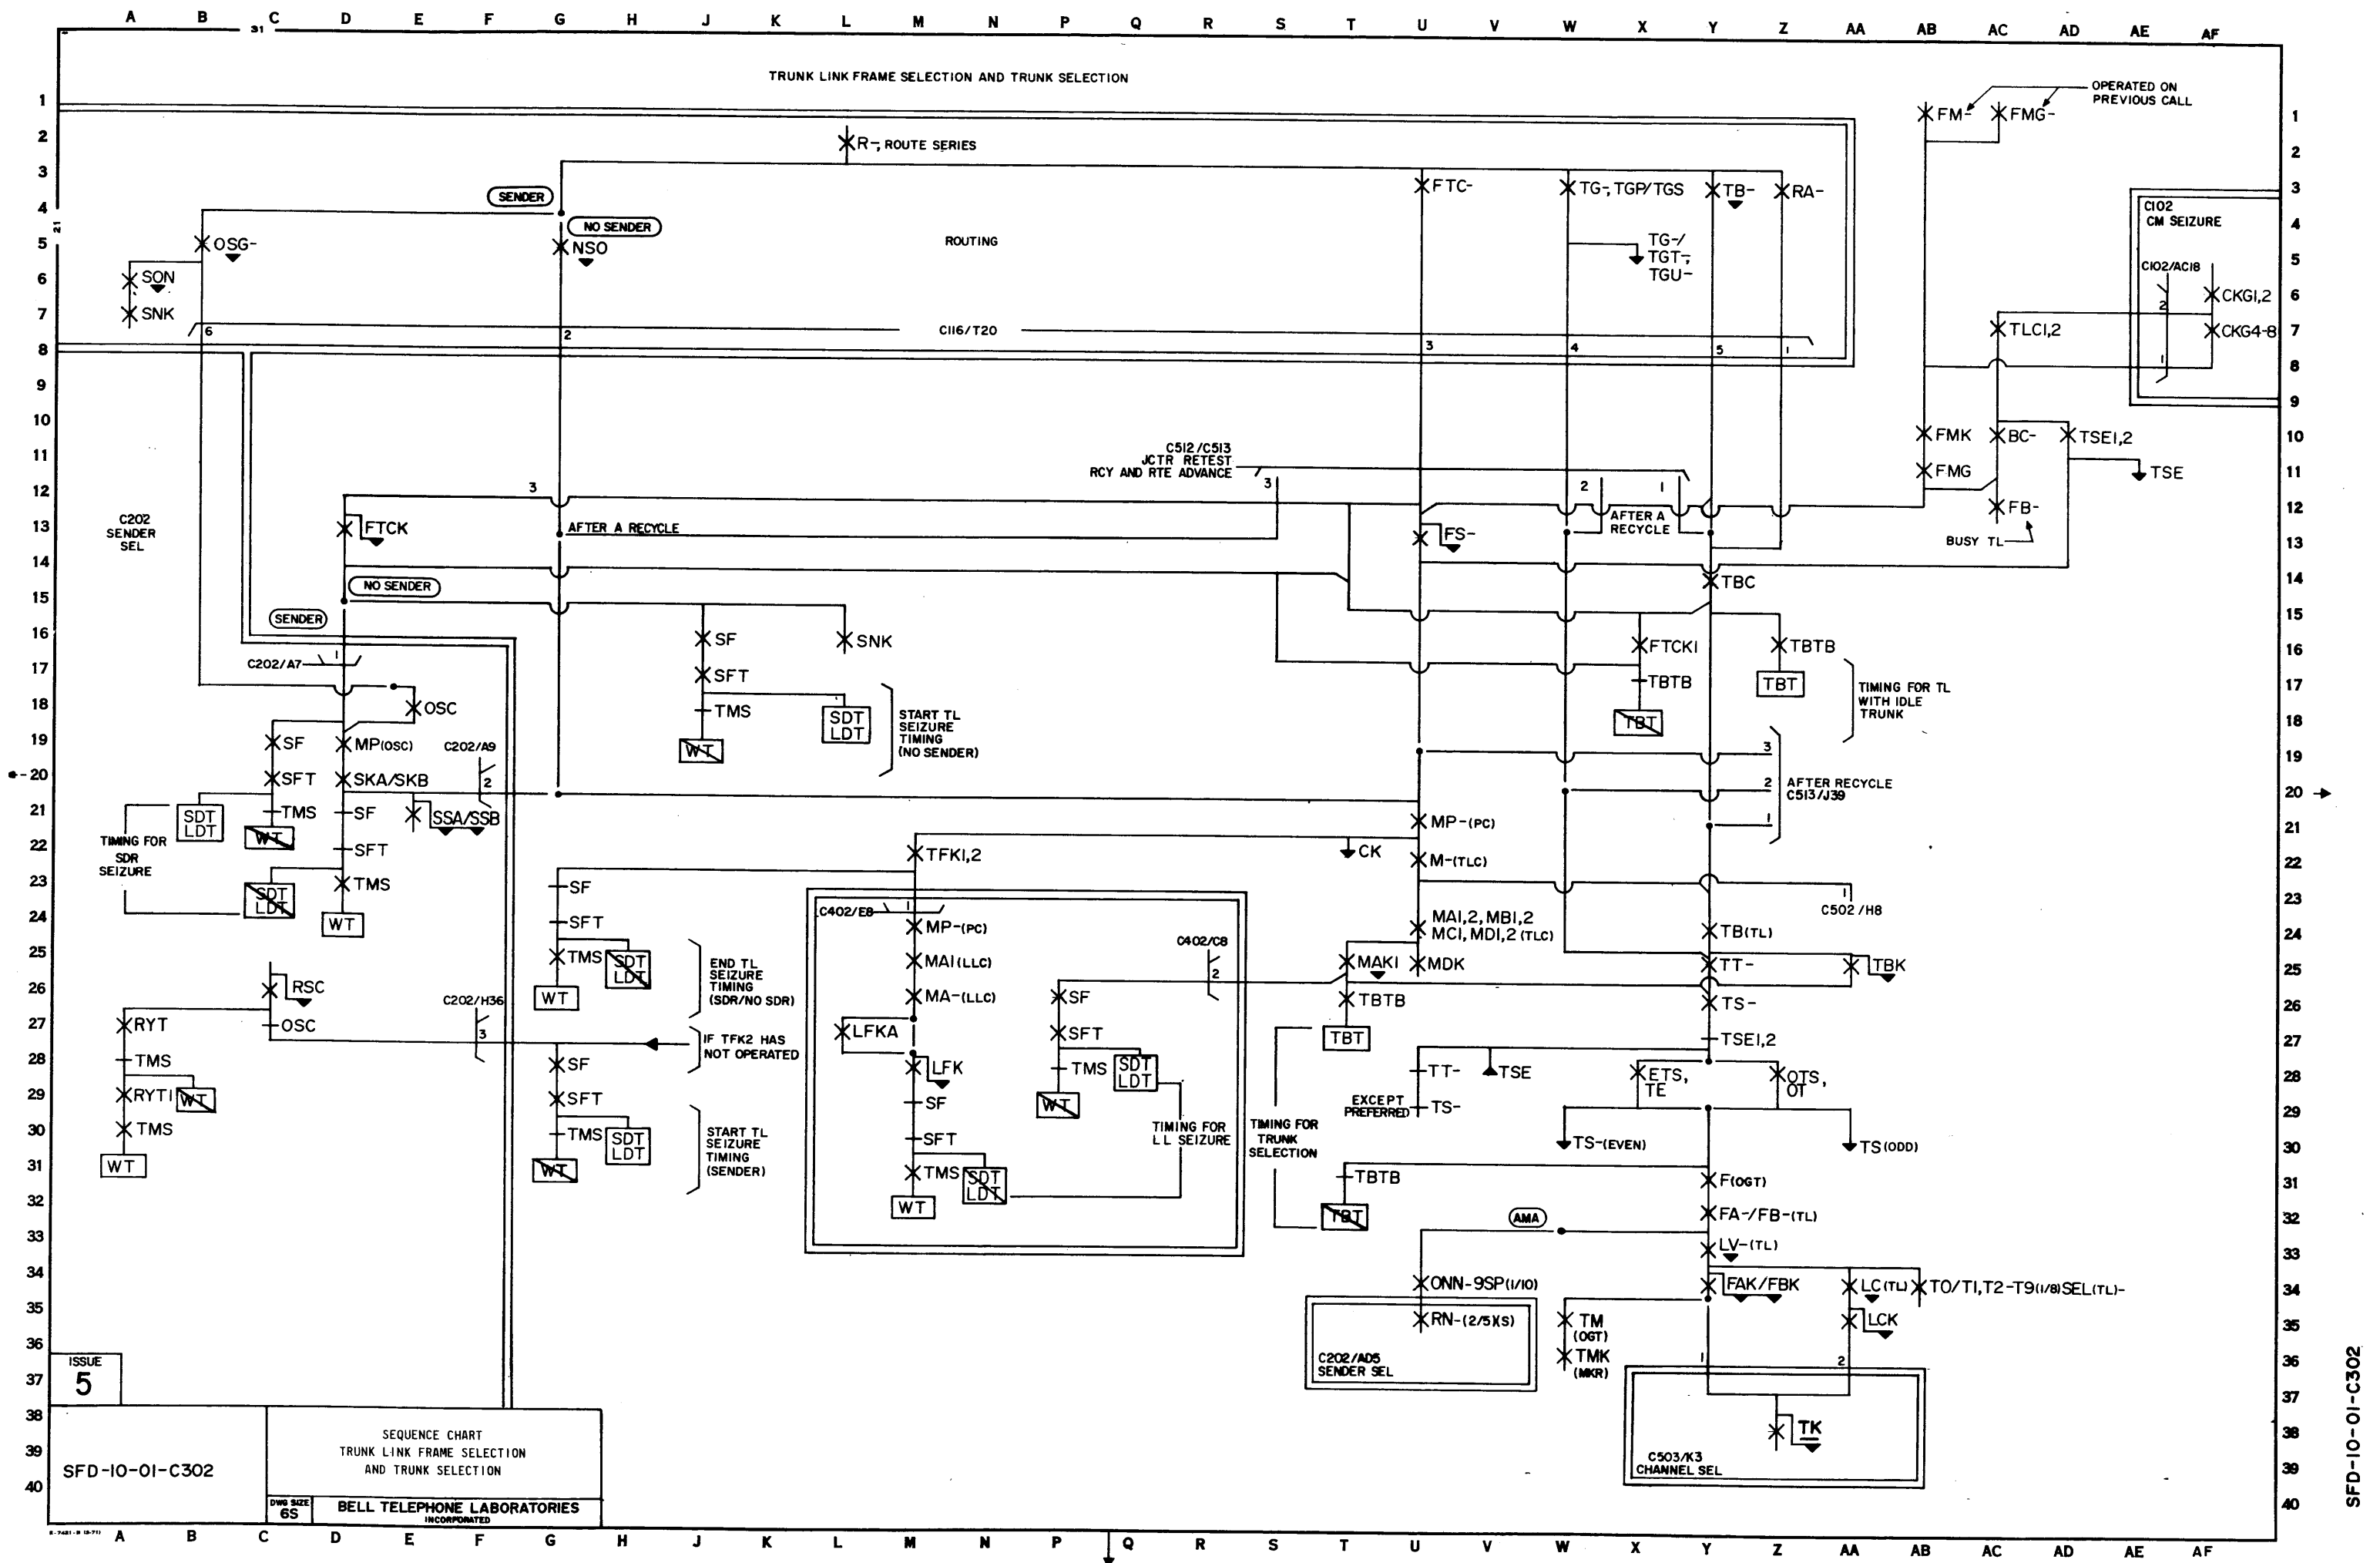

COMPLETING MARKER TRUNK LINK FRAME SELECTION

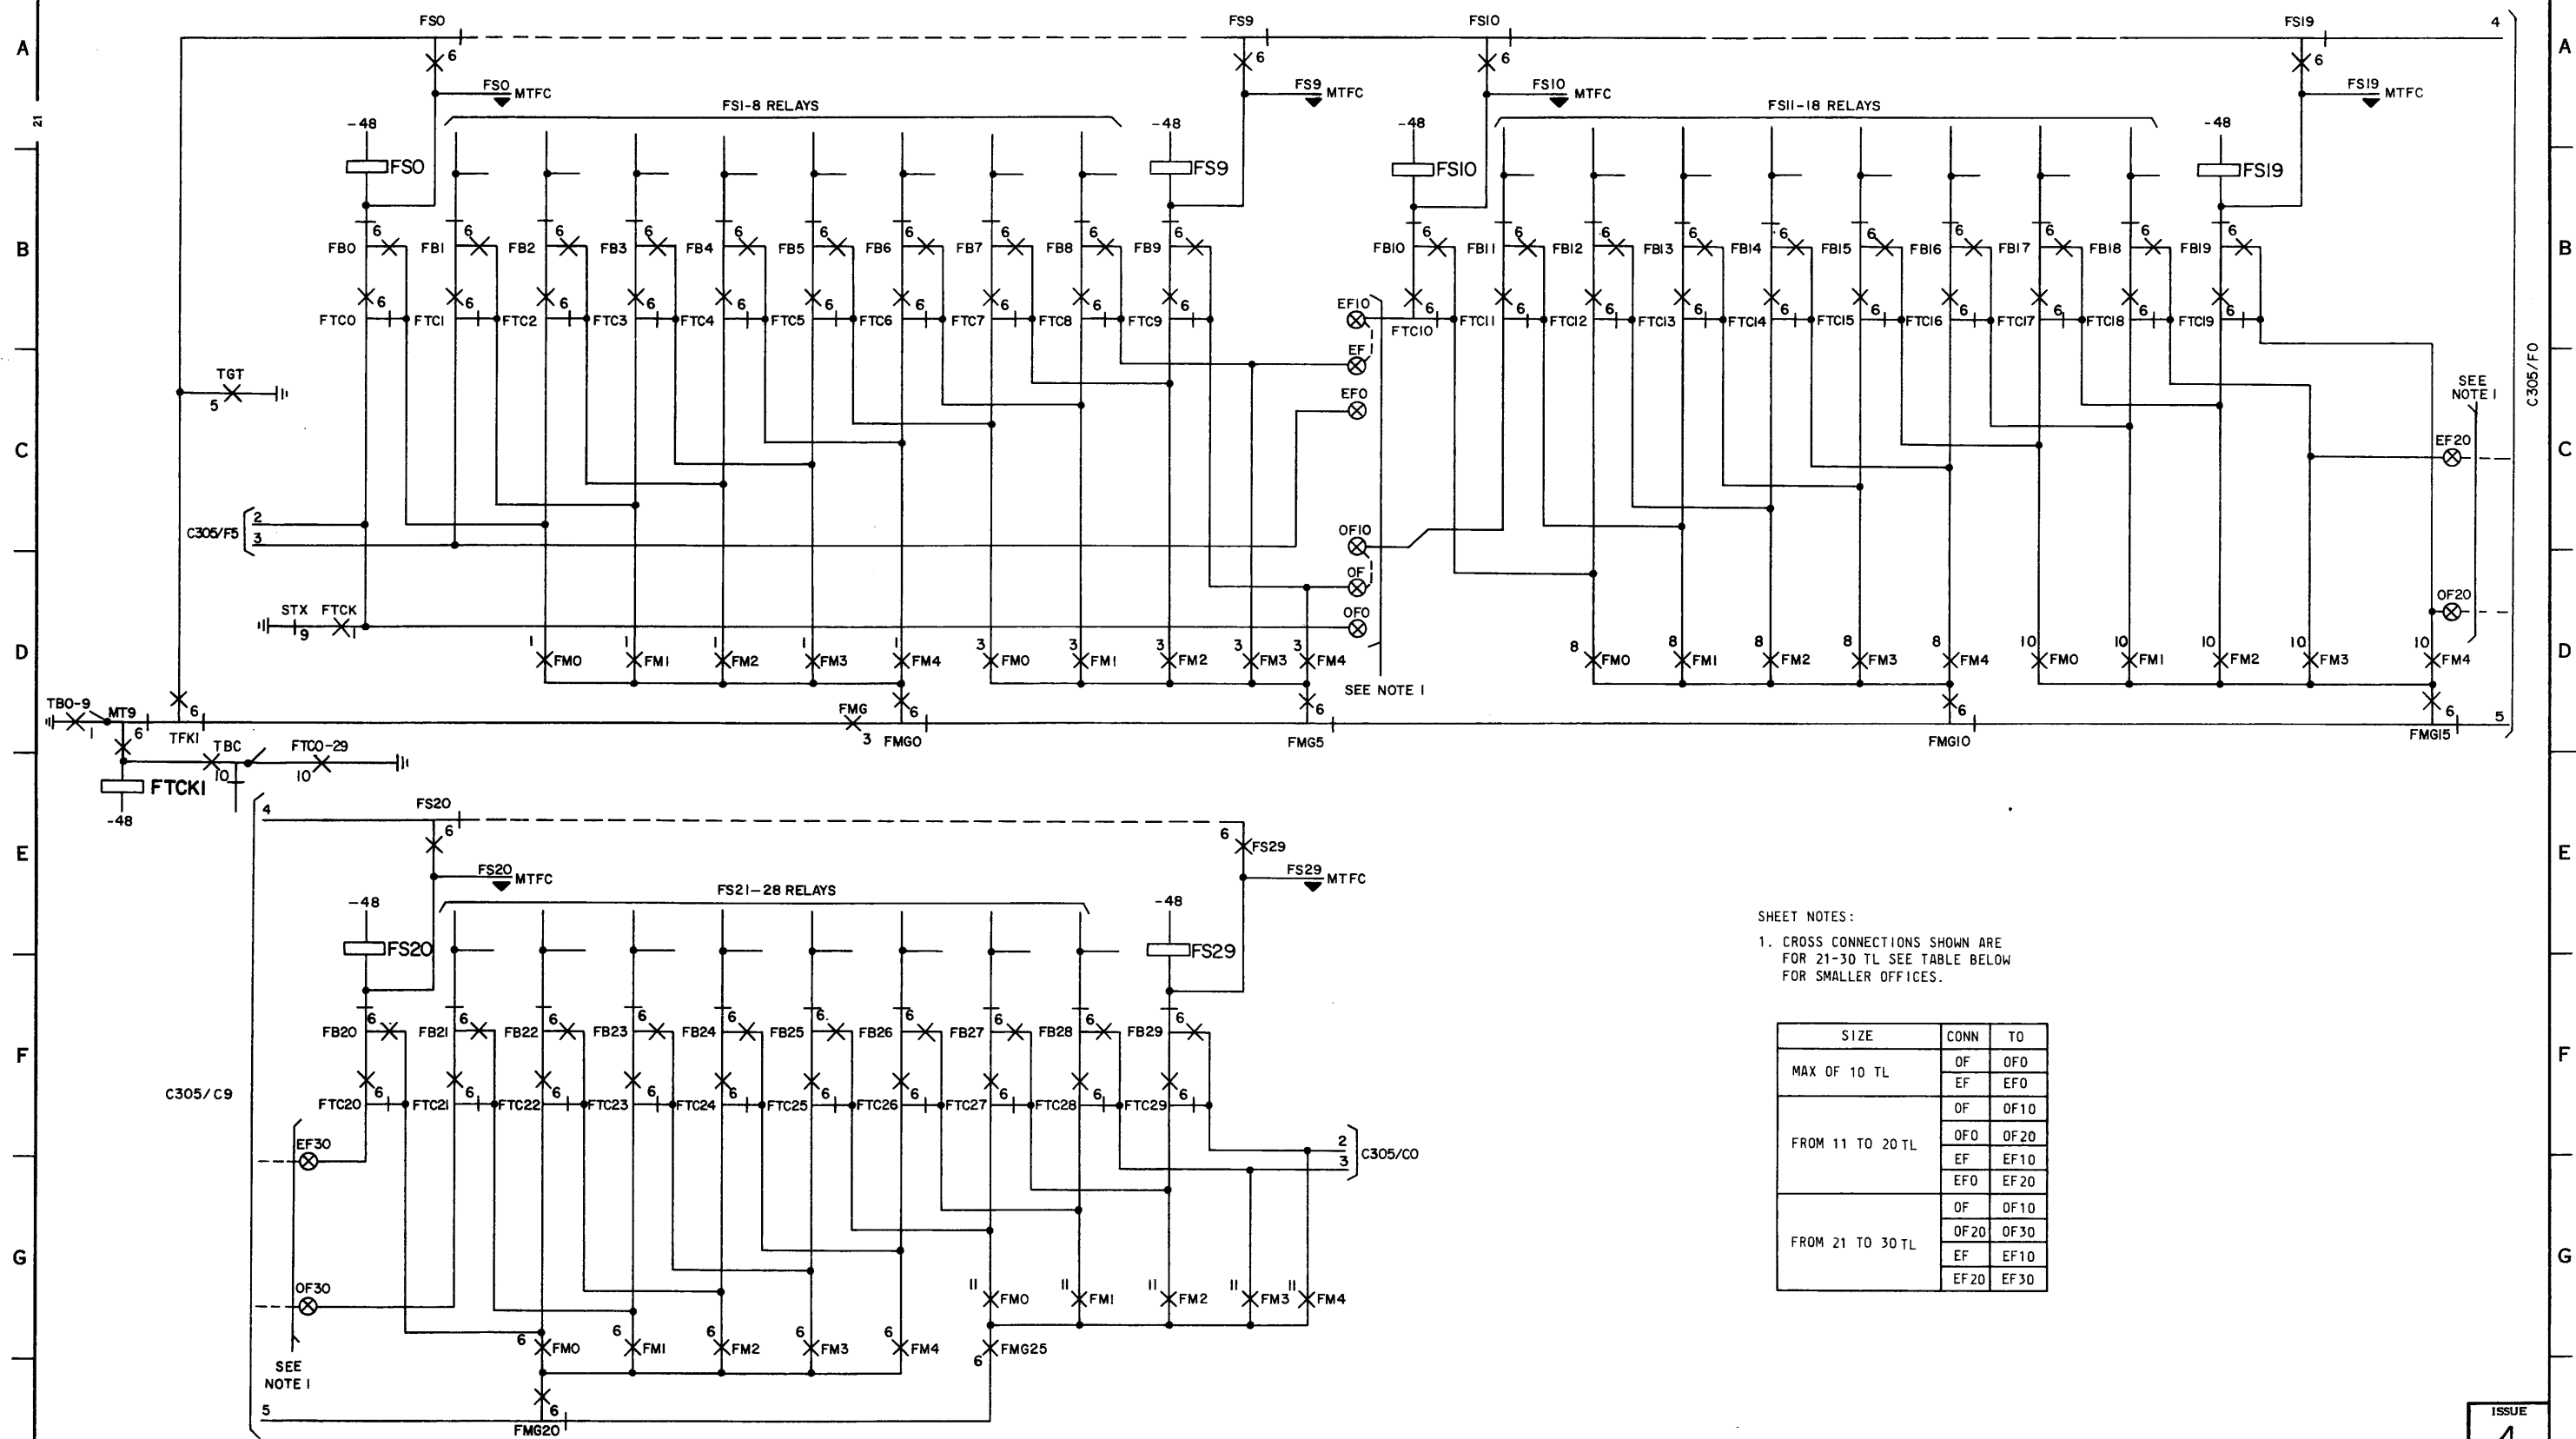

SHEET NOTES:

1. CROSS CONNECTIONS SHOWN ARE FOR 21-30 TL SEE TABLE BELOW FOR SMALLER OFFICES.

SIZE	CONN	TO
MAX OF 10 TL	OF	OF0
	EF	EF0
FROM 11 TO 20 TL	OF	OF10
	OF0	OF20
	EF	EF10
	EF0	EF20
FROM 21 TO 30 TL	OF	OF10
	OF20	OF30
	EF	EF10
	EF20	EF30

SFD-10-01-C305

USE 18 (118) 1178 0001D

10-7081 (10-71)

TRUNK LINK FRAME
SELECTION


BELL TELEPHONE LABORATORIES
INCORPORATED

SIZE
6S

PRINTED IN U. S. A.

SFD-10-01-C305

ISSUE
4

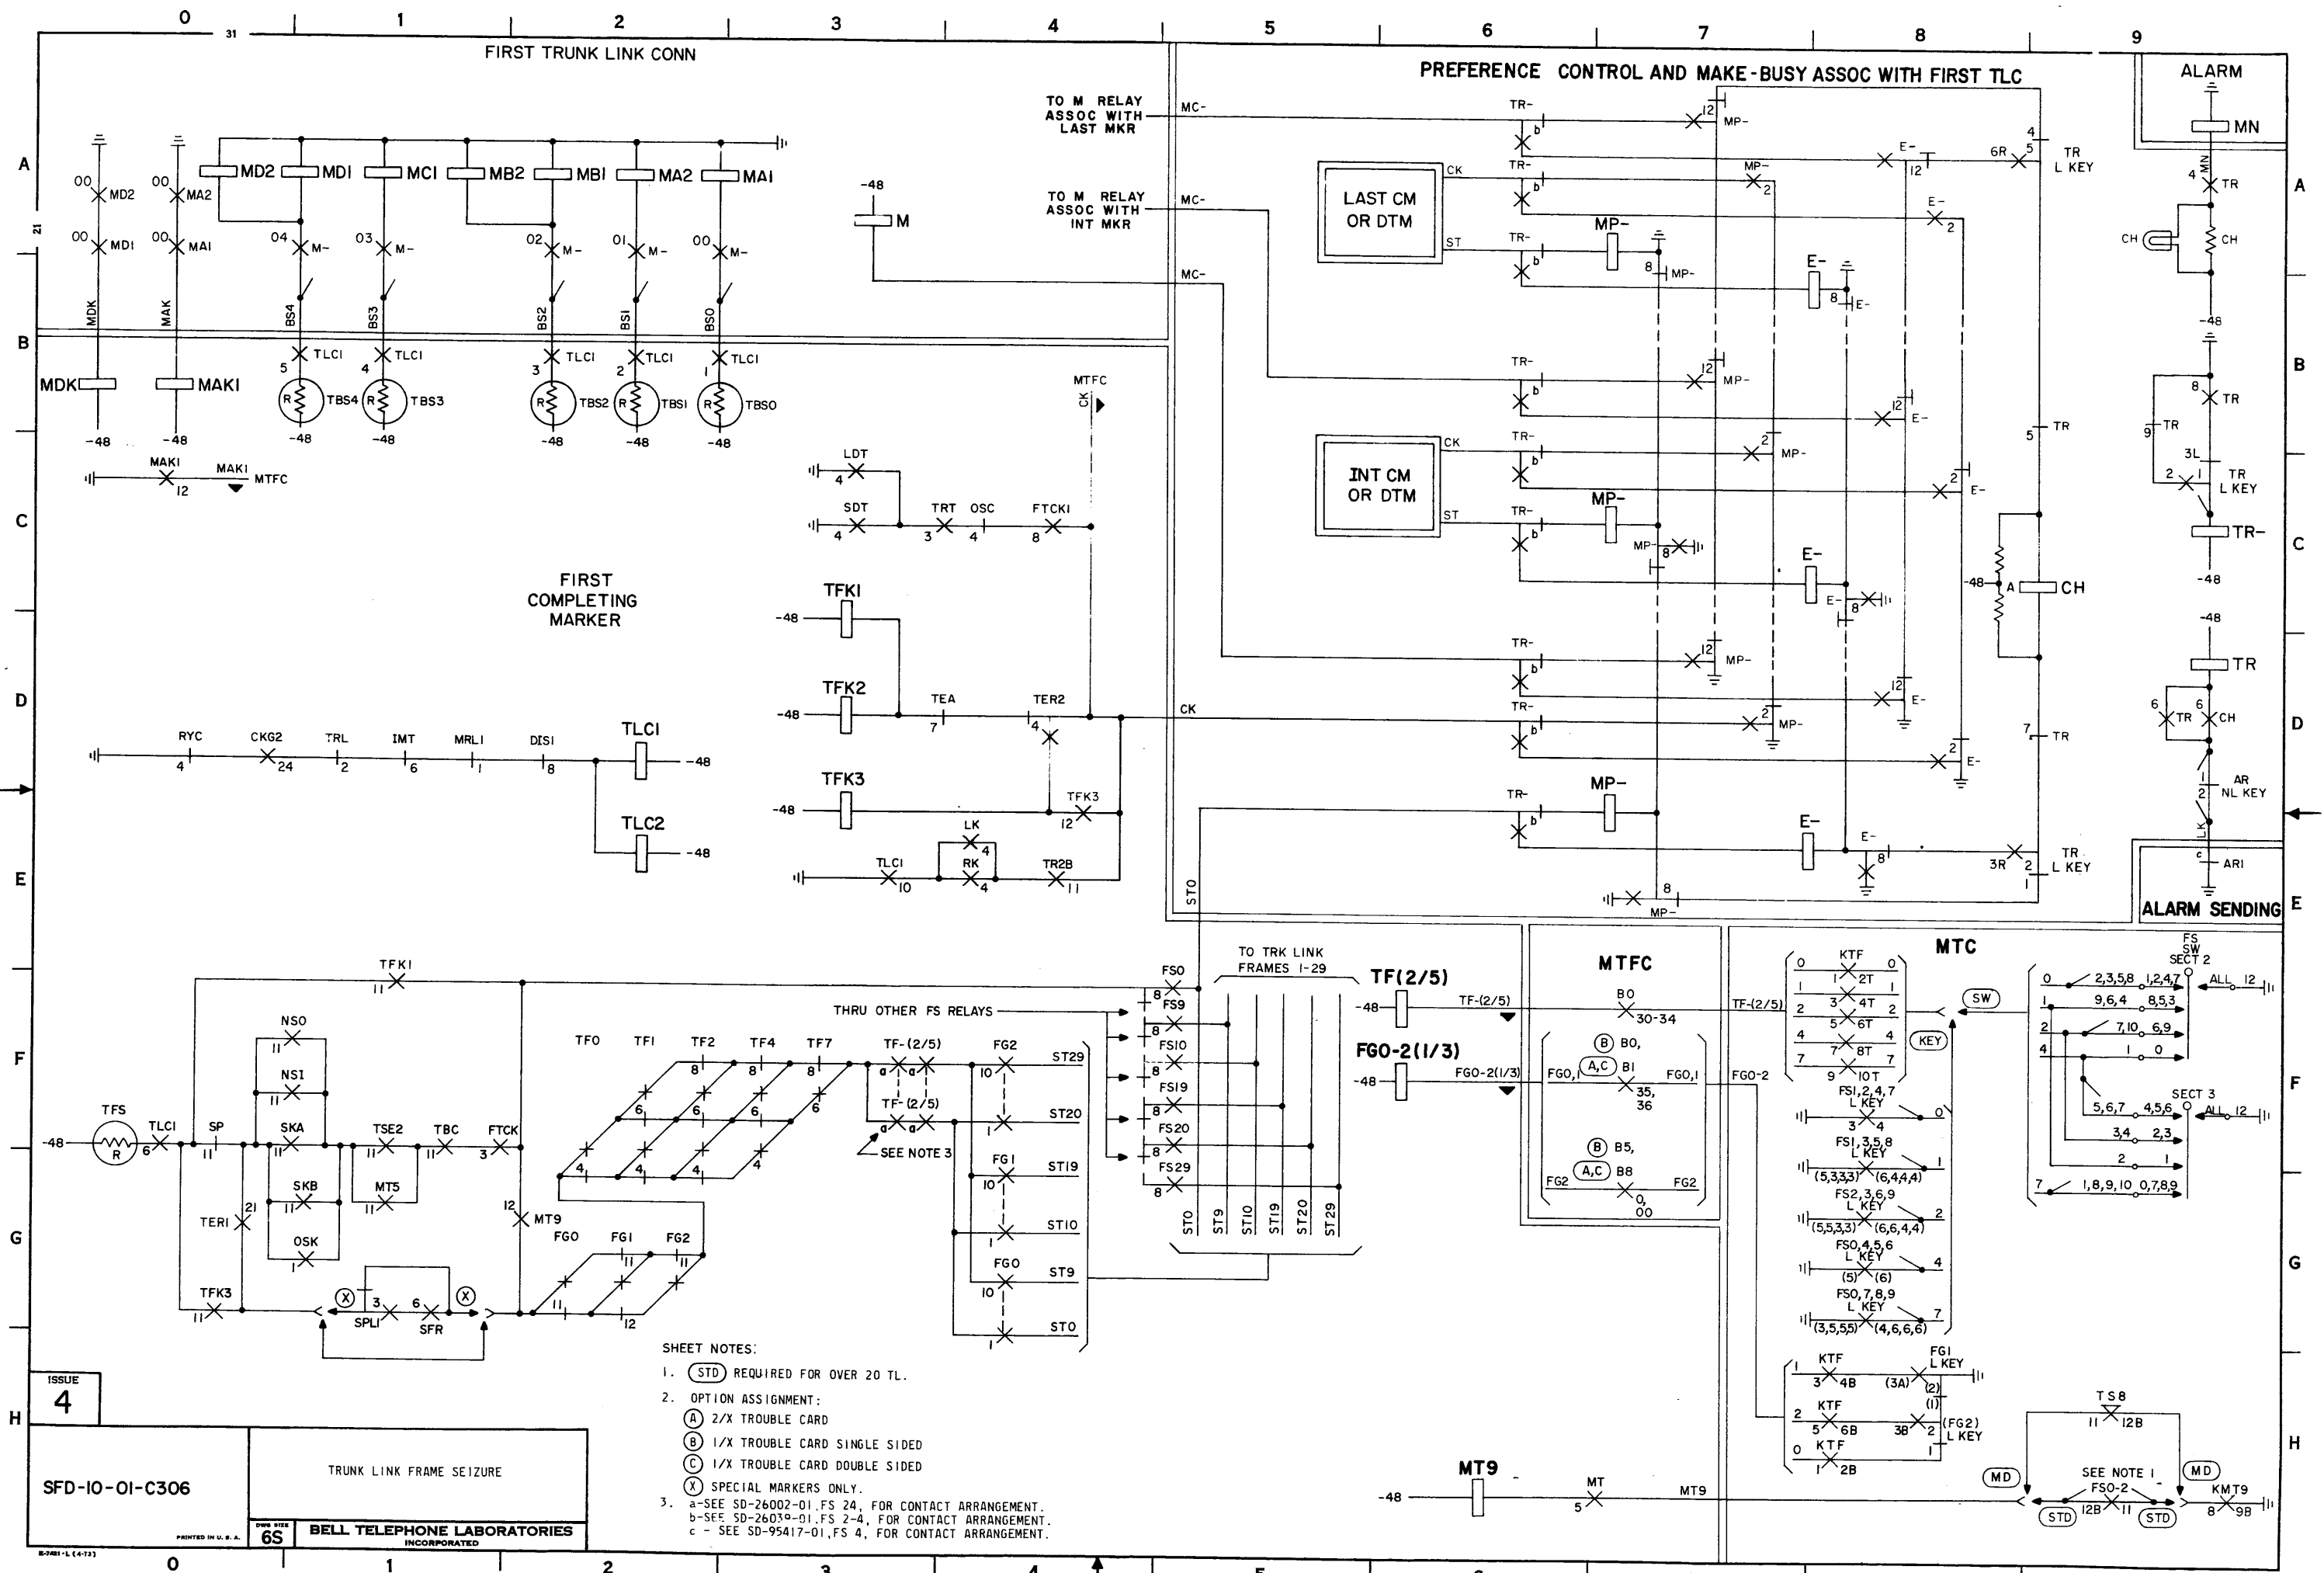


COMPLETING MARKER

SHEET NOTES:

- | SIZE | CONNECT | TO |
|------------------|---------|-----|
| MAX OF 10 TL | FS1 | FS2 |
| FROM 11 TO 20 TL | FS2 | FS3 |
| OVER 20 | NONE | |

2. OPTION ASSIGNMENT:

- (A) 2/X TROUBLE CARD
- (B) 1/X TROUBLE CARD SINGLE SIDED
- (C) 1/X TROUBLE CARD DOUBLE SIDED

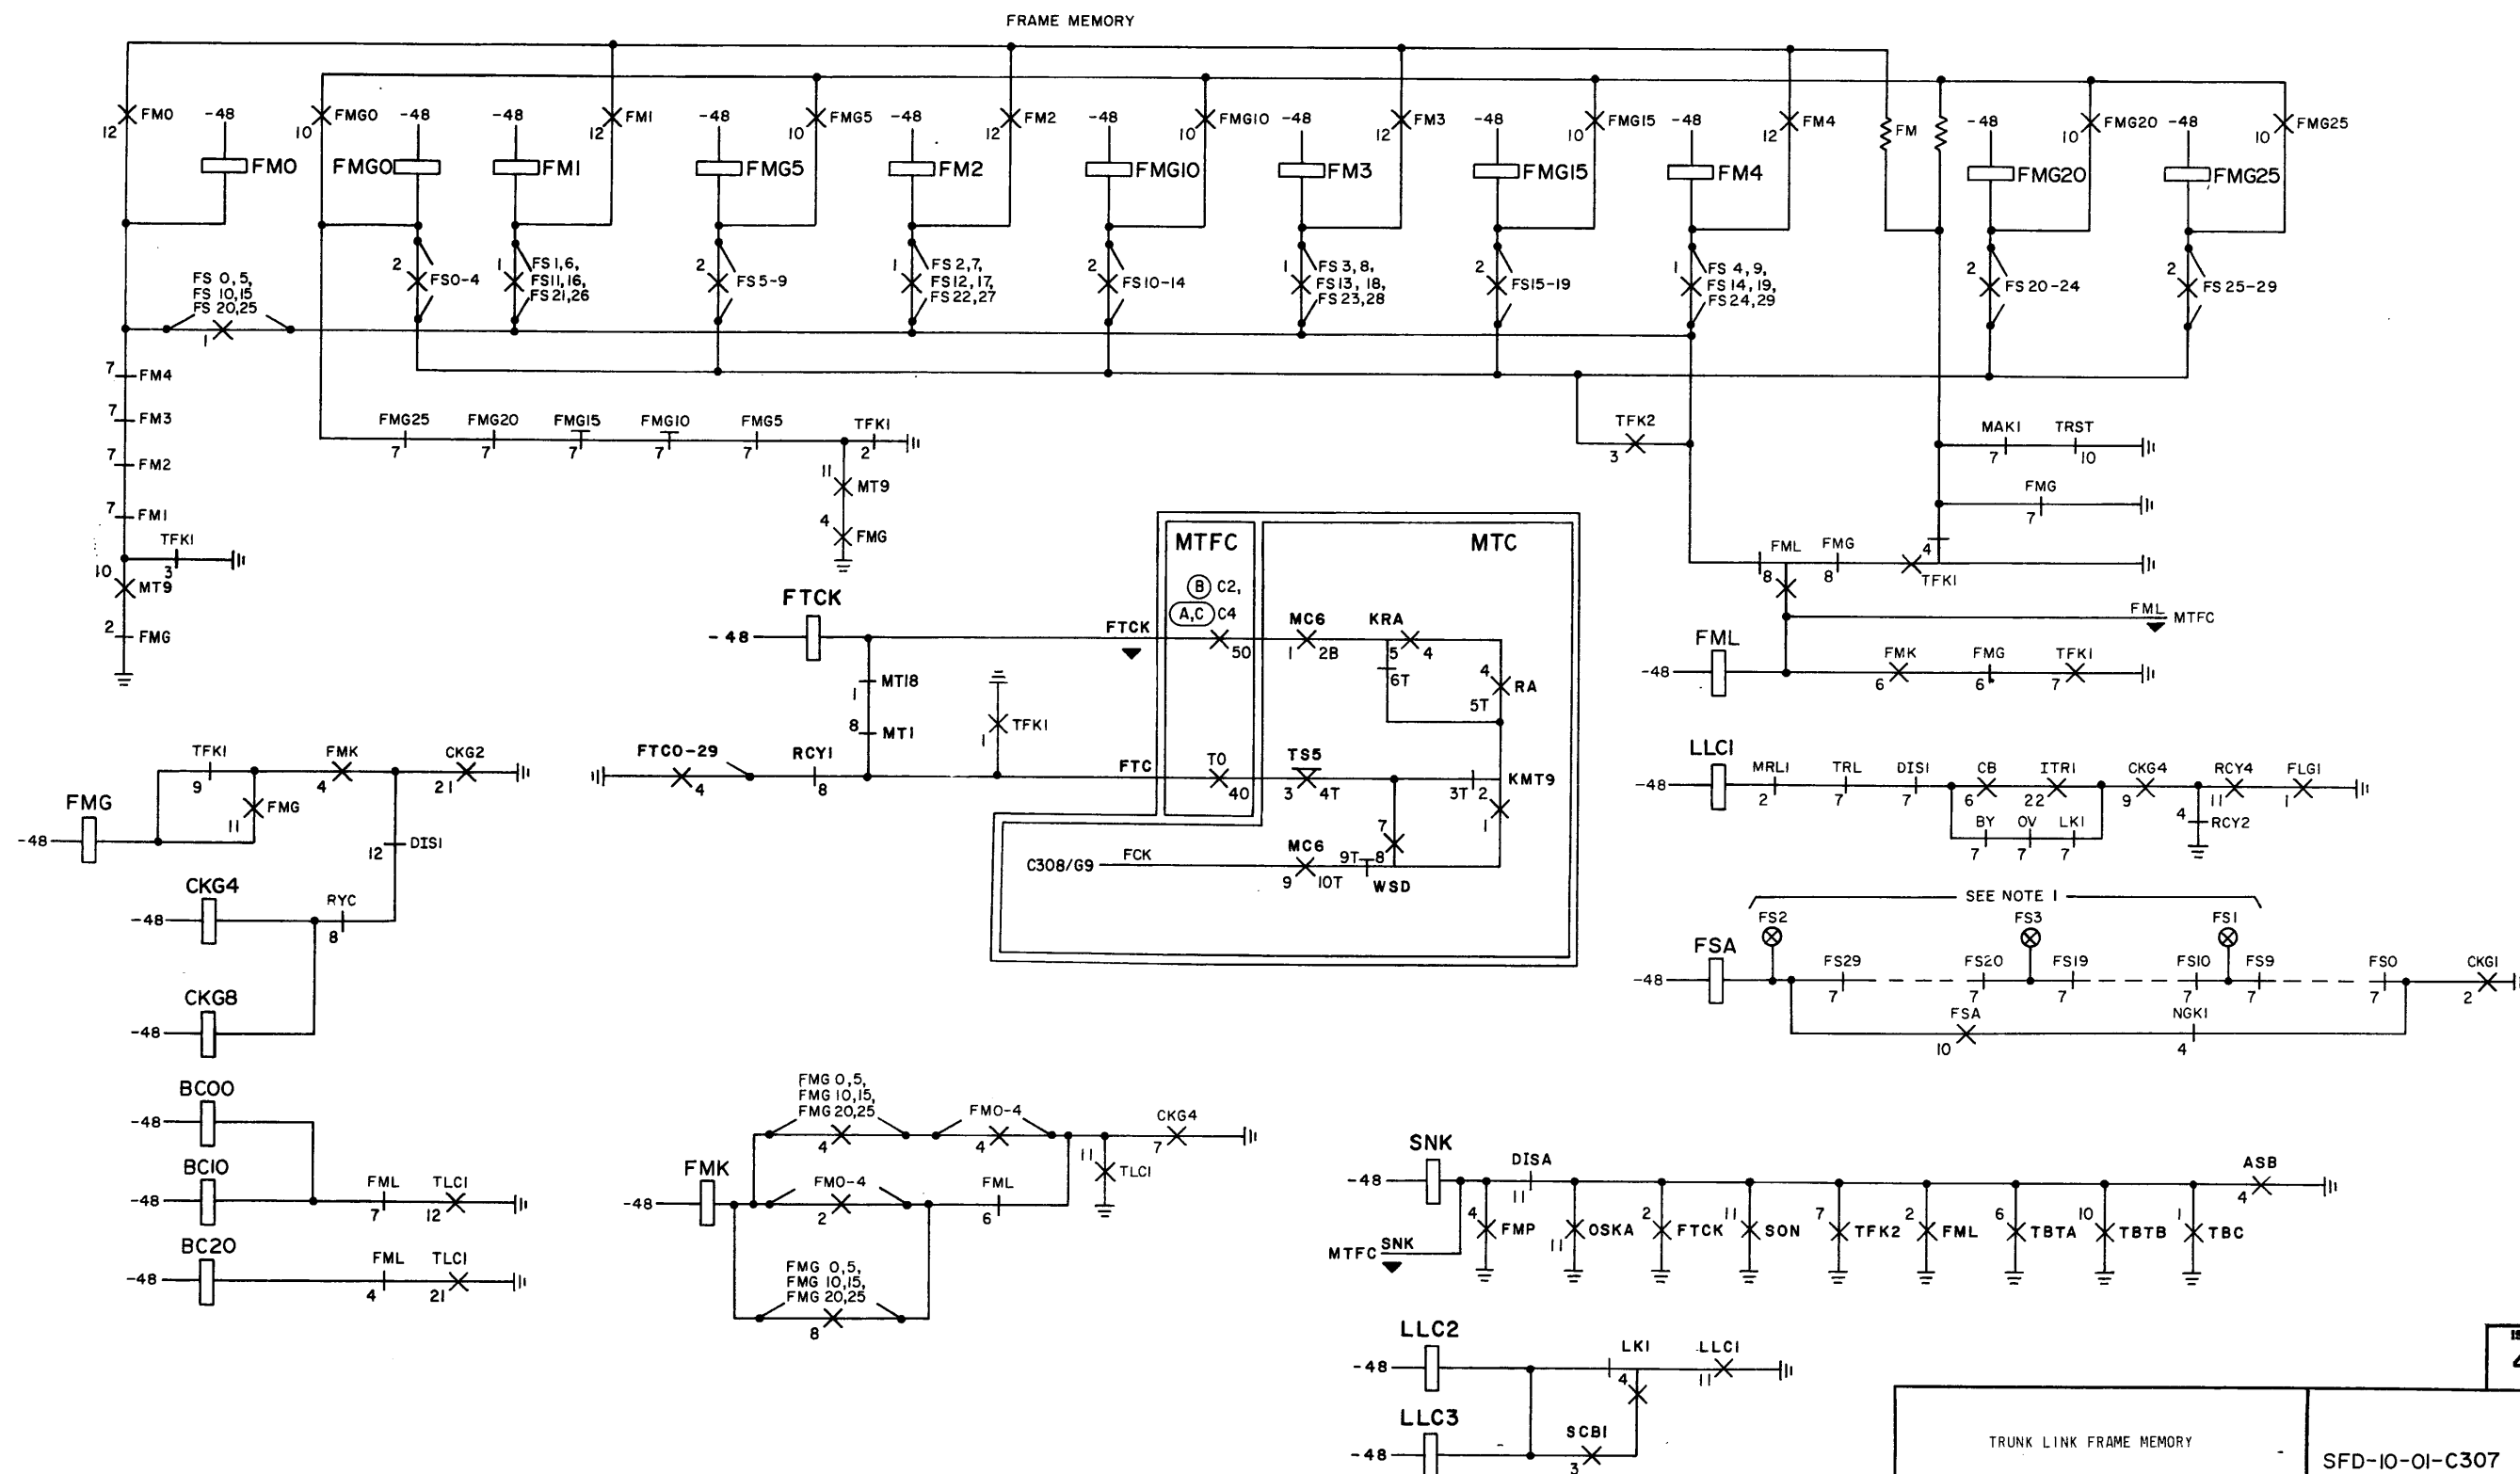

COMPLETING MARKER





TRUNK SEIZURE


ONE SIZE
6S

BELL TELEPHONE LABORATORIES
INCORPORATED

SFD-10-01-C308

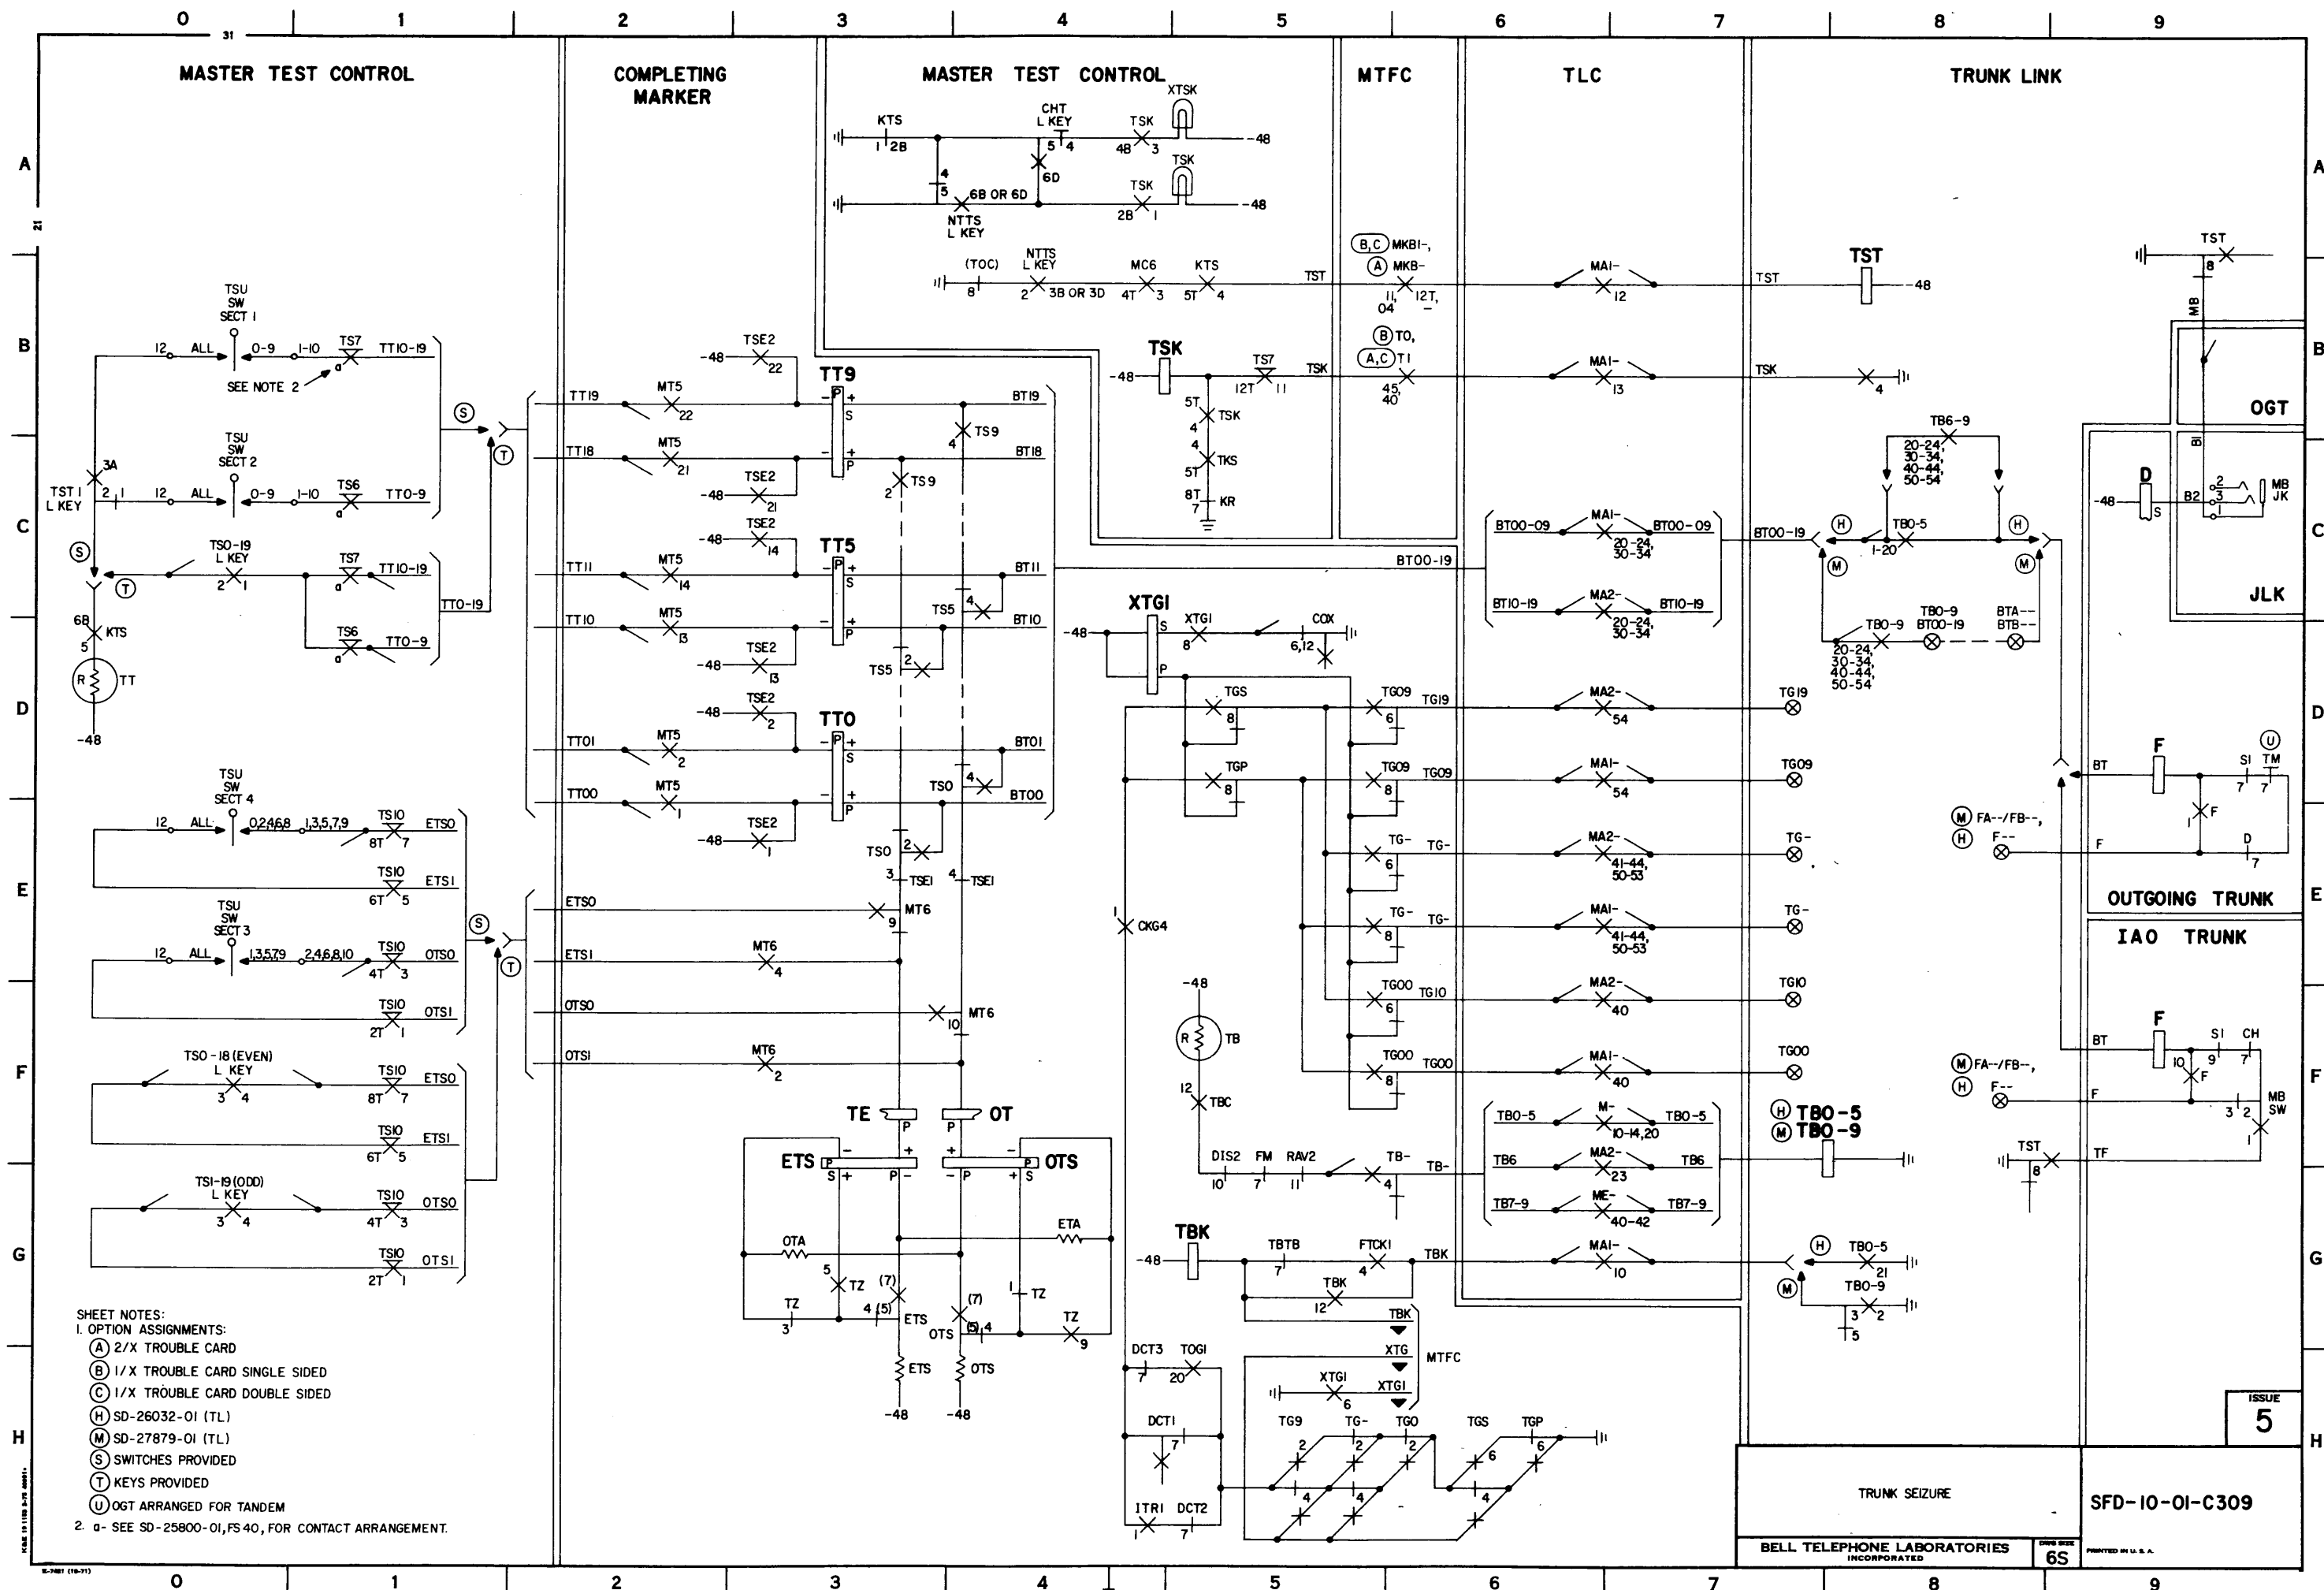

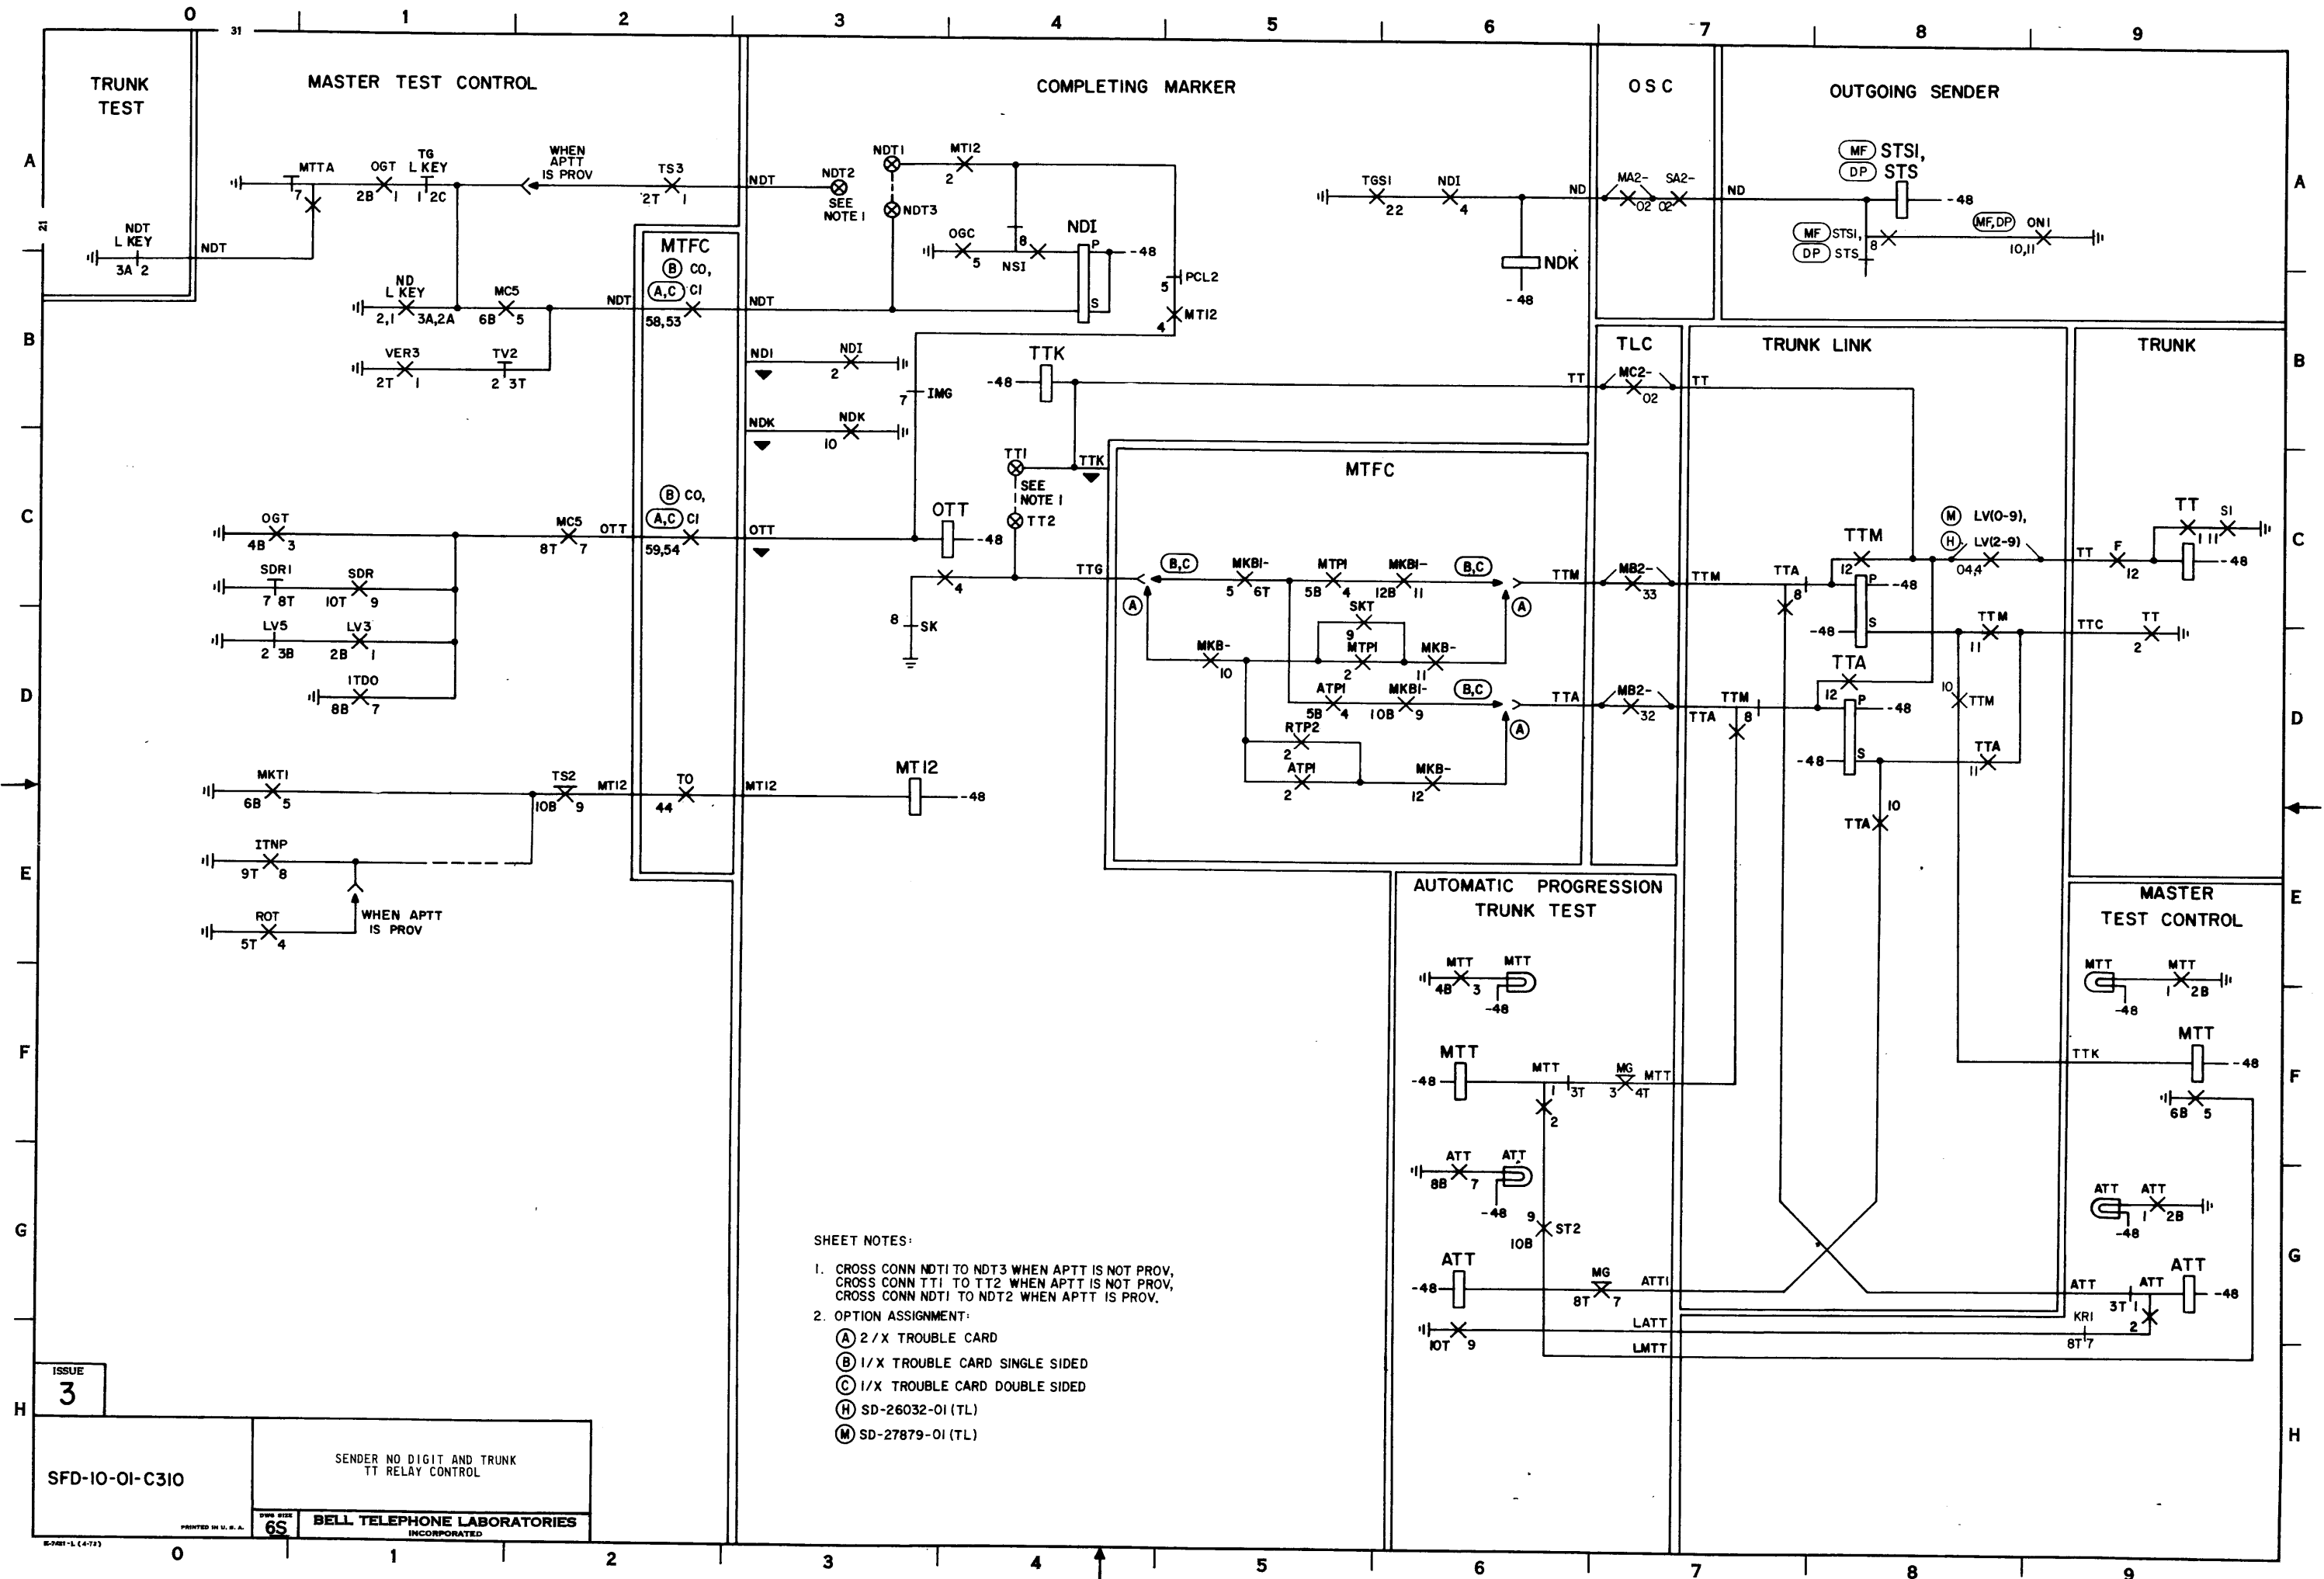

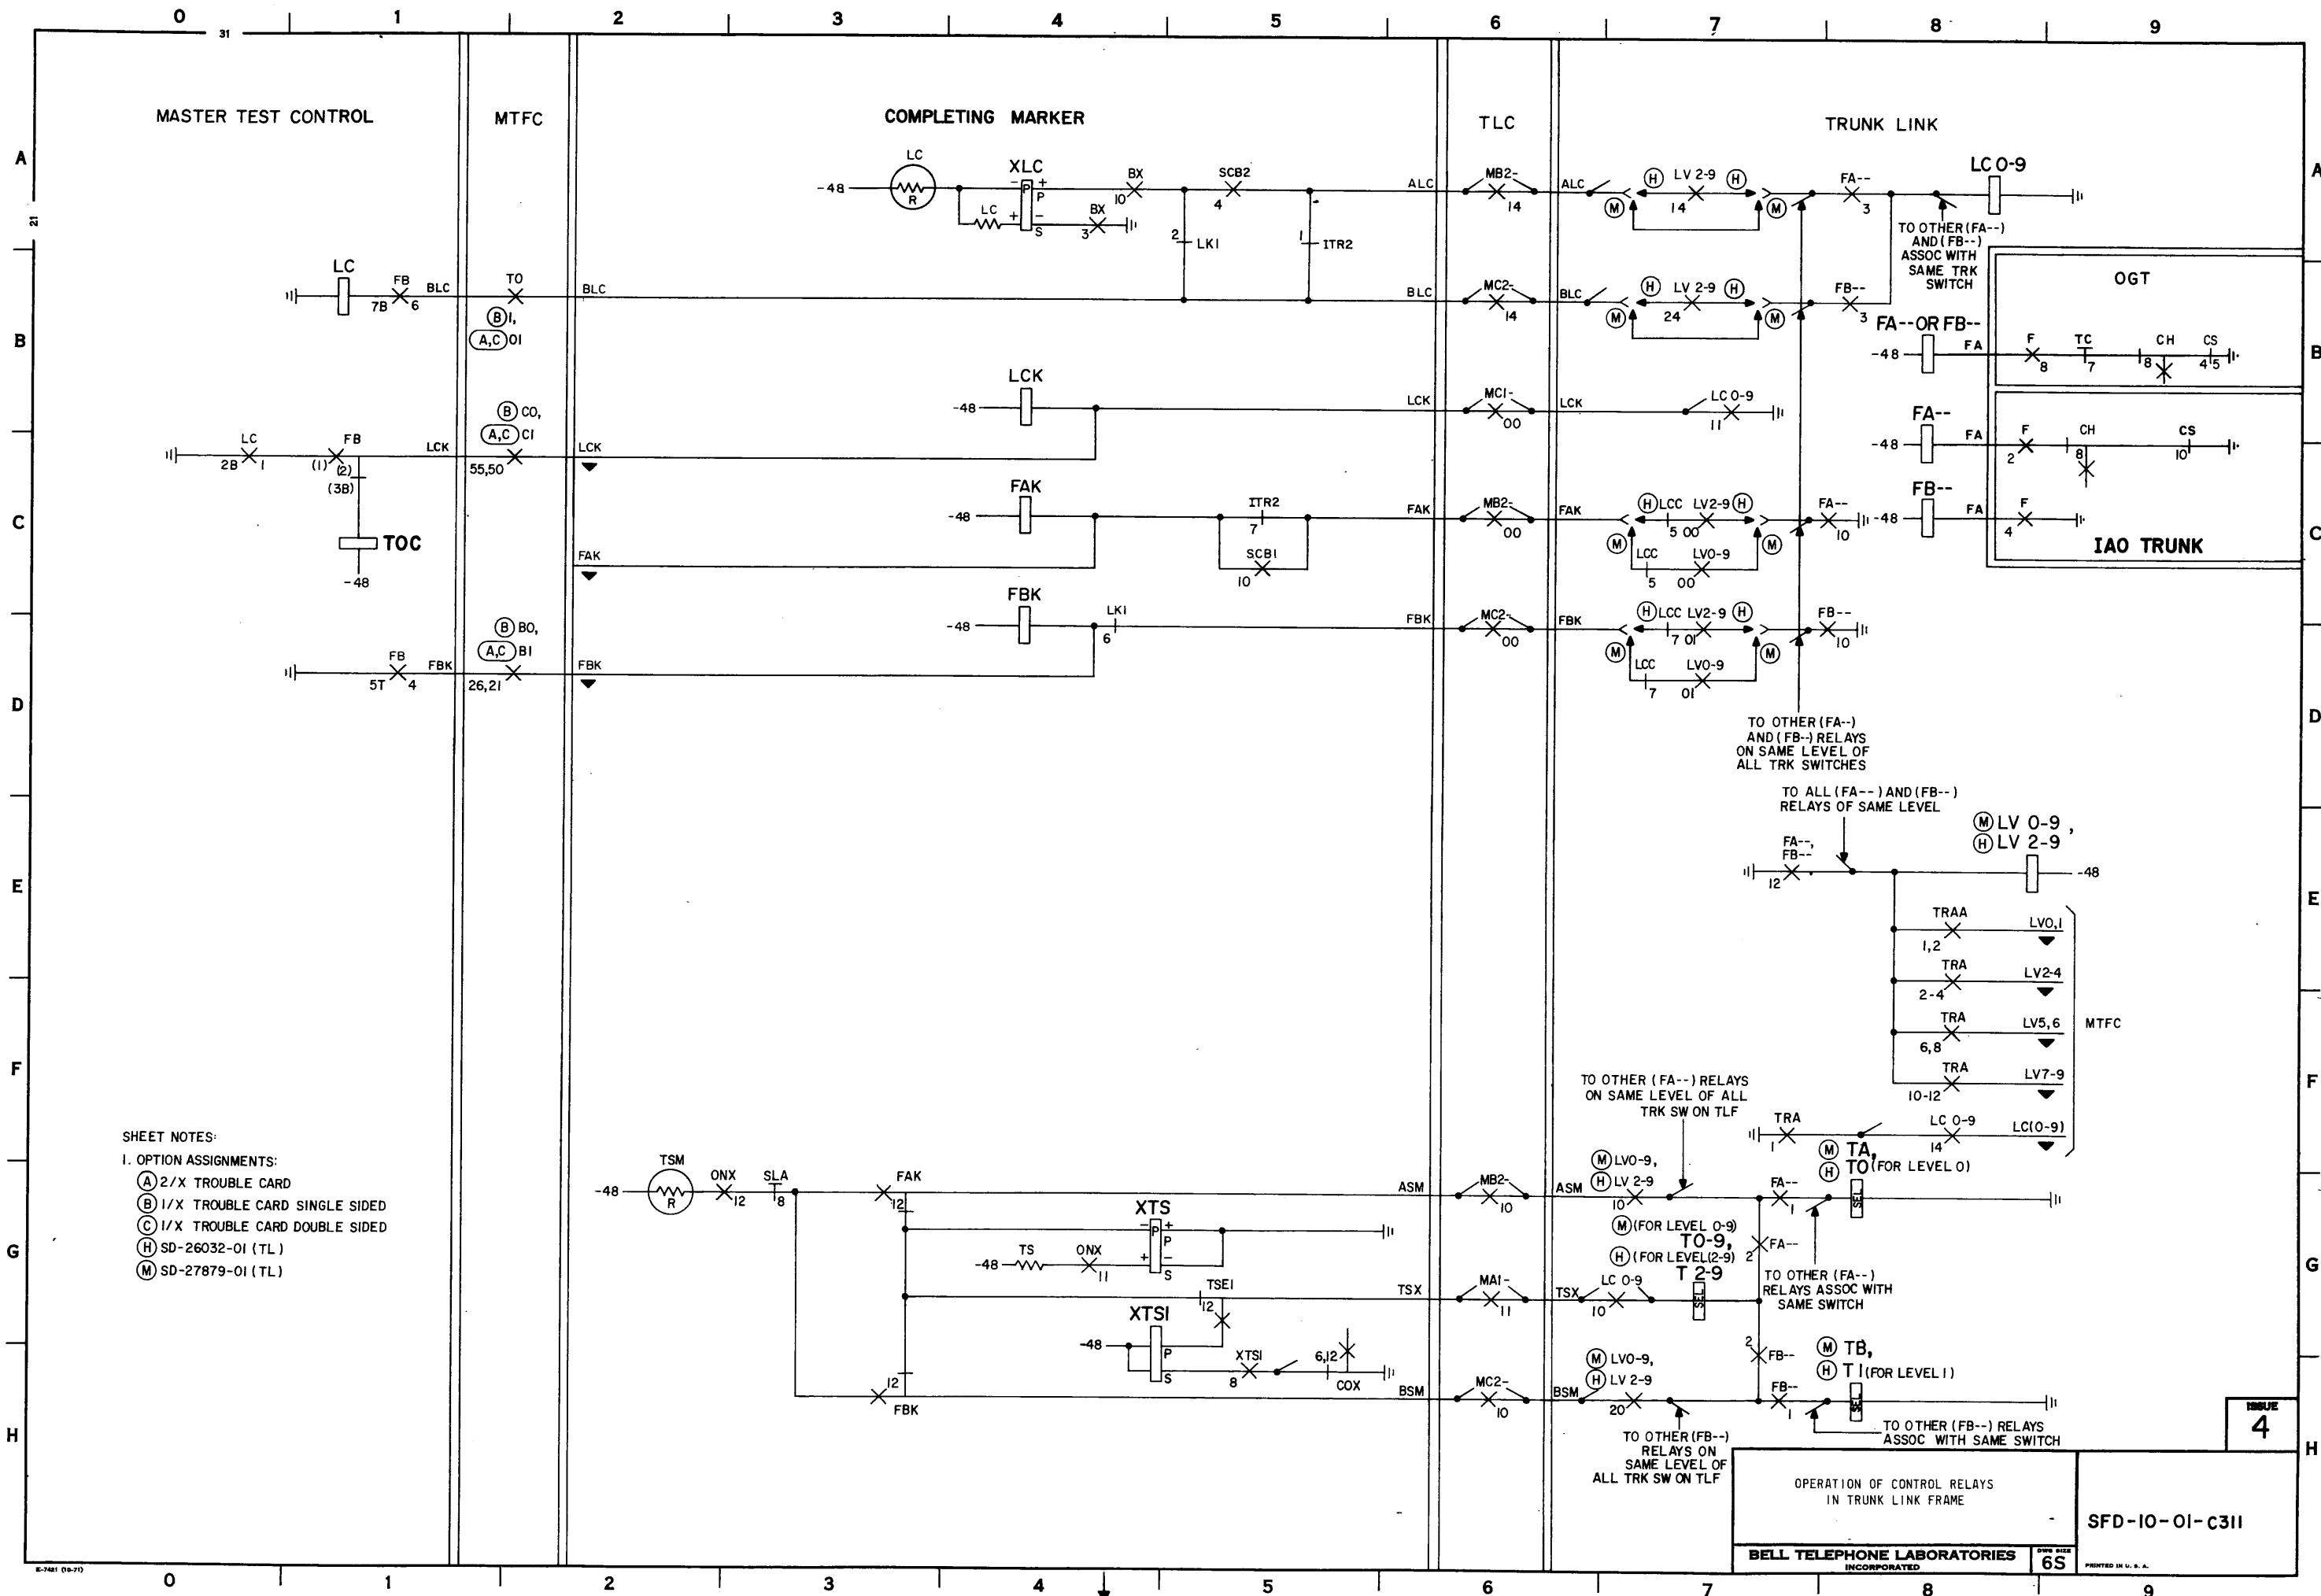

COMPLETING MARKER

TLC

TL

OGT
(SD-26065-01)

MTFC

CNC

ISSUE
5


SFD-10-01-C312

TRUNK CLASS CONTROL


6S

BELL TELEPHONE LABORATORIES
INCORPORATED

SFD-10-01-C312

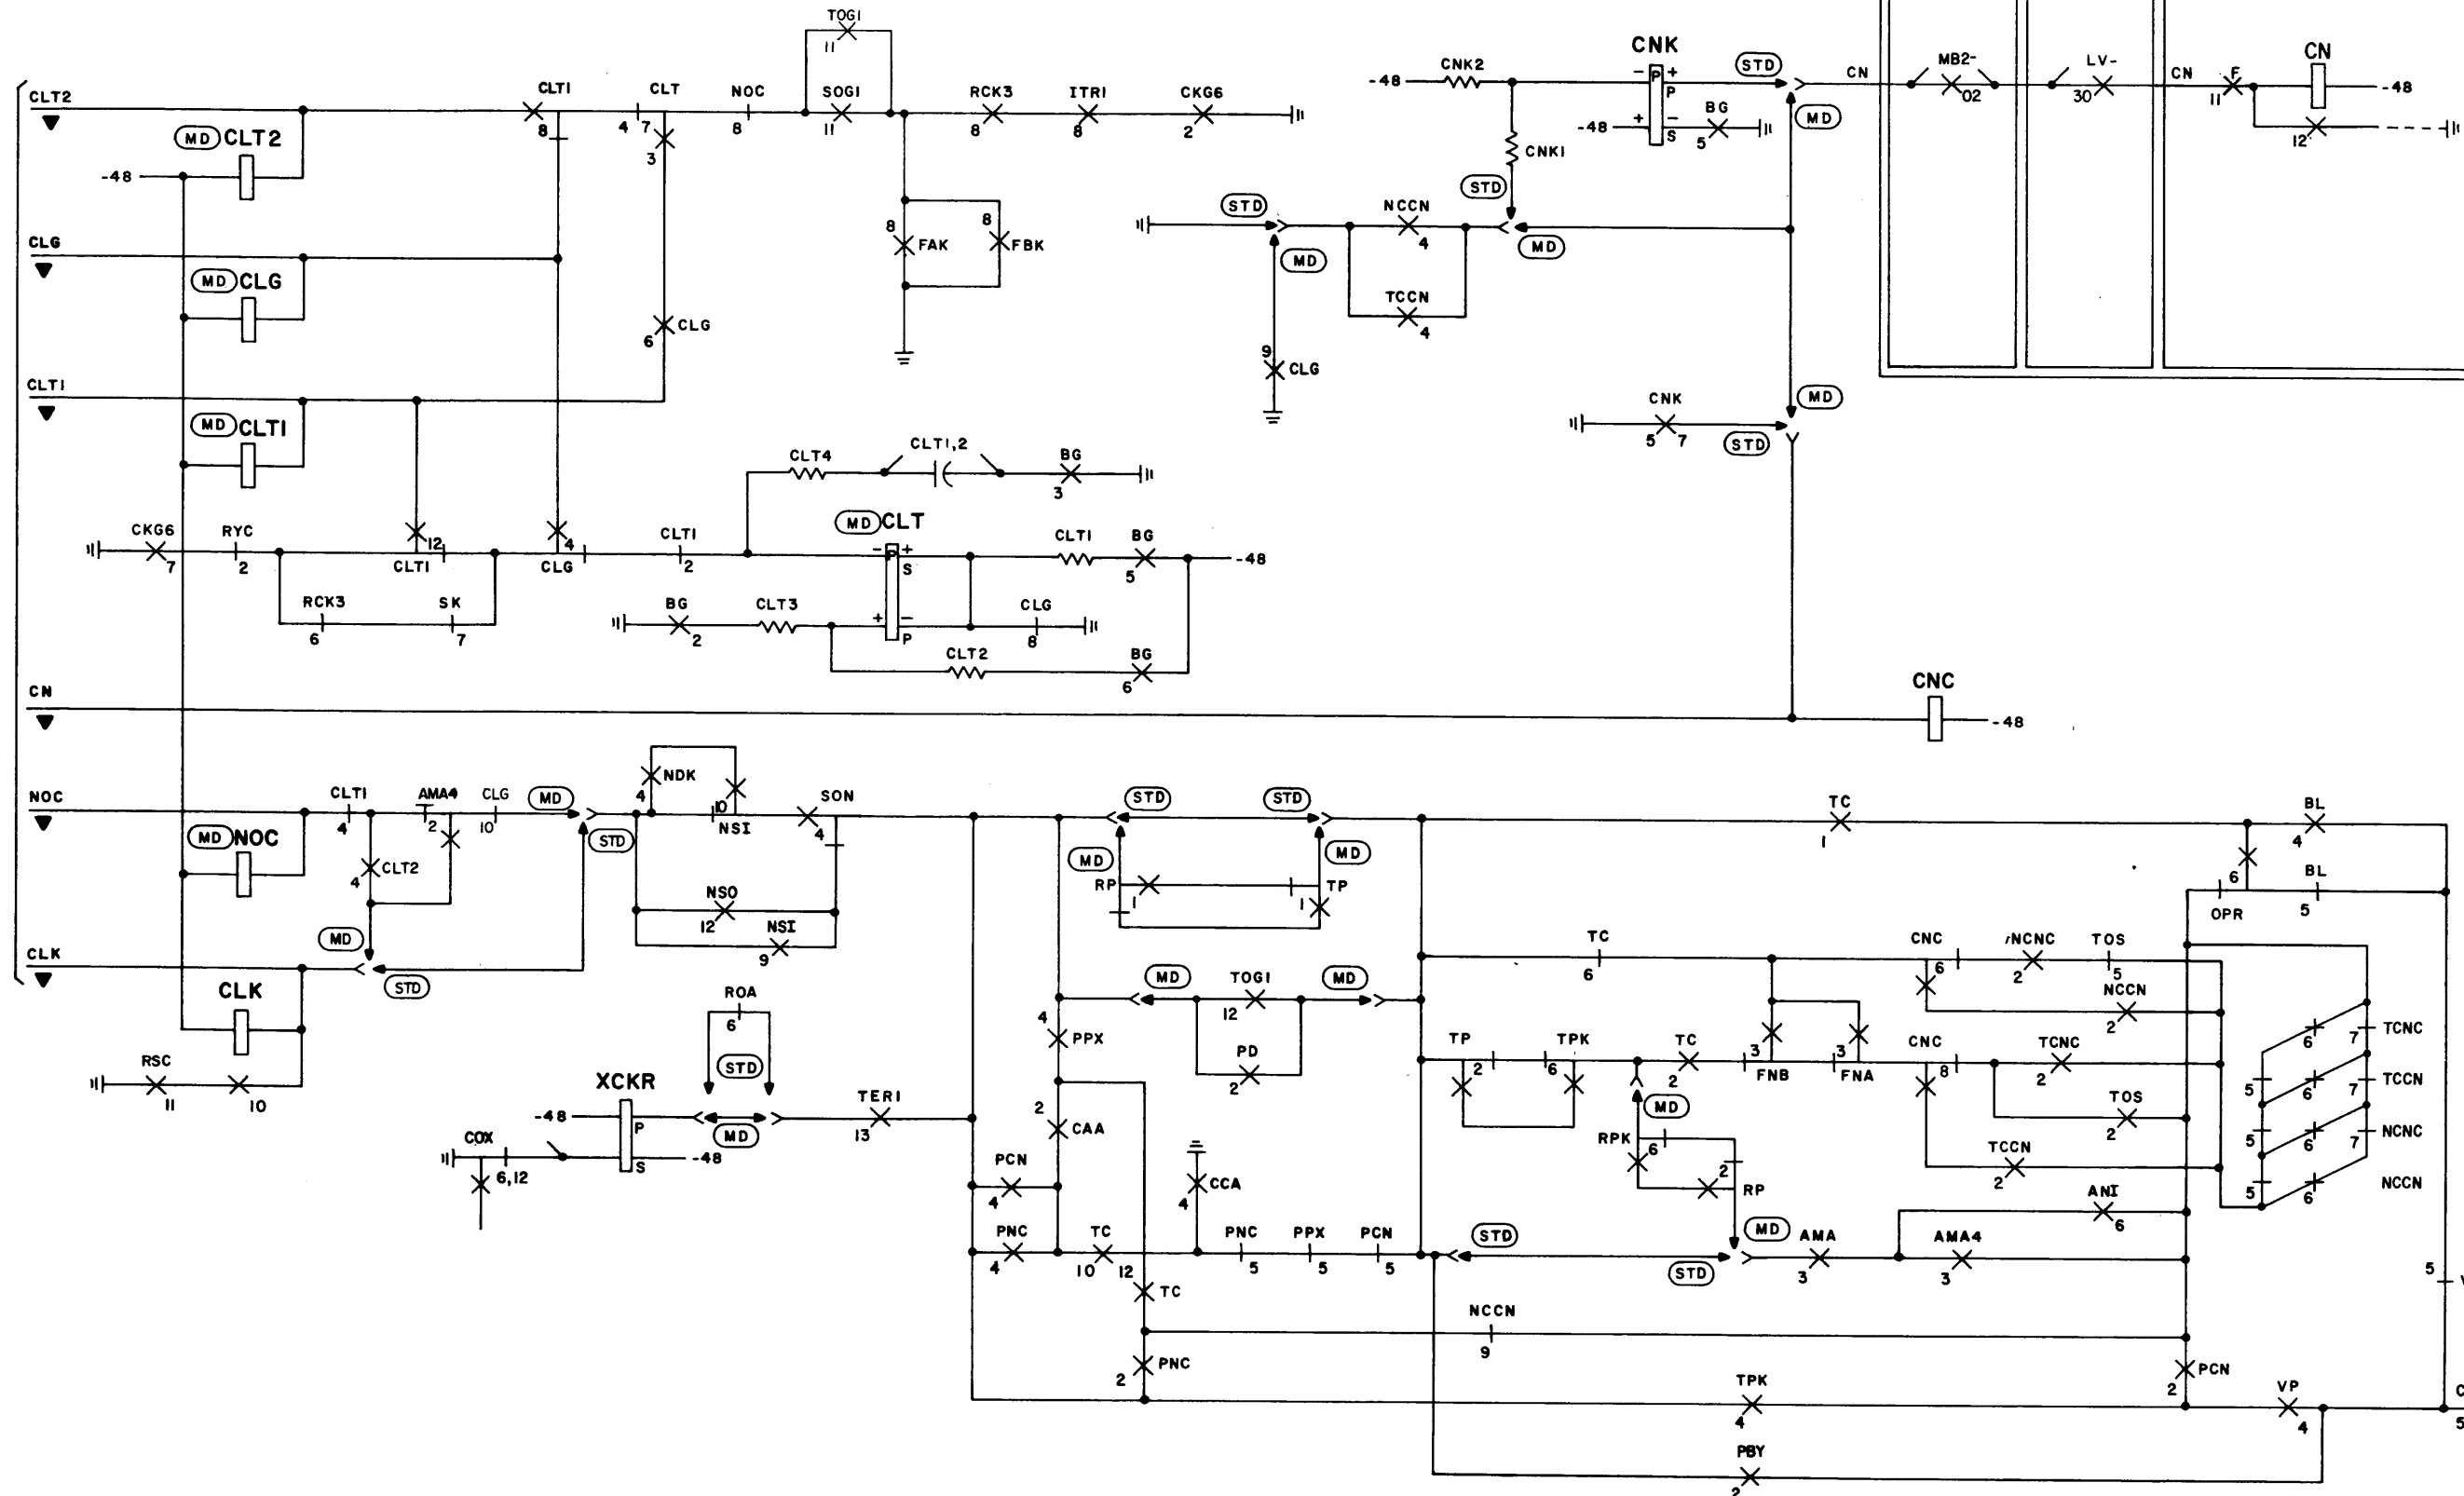

COMPLETING MARKER

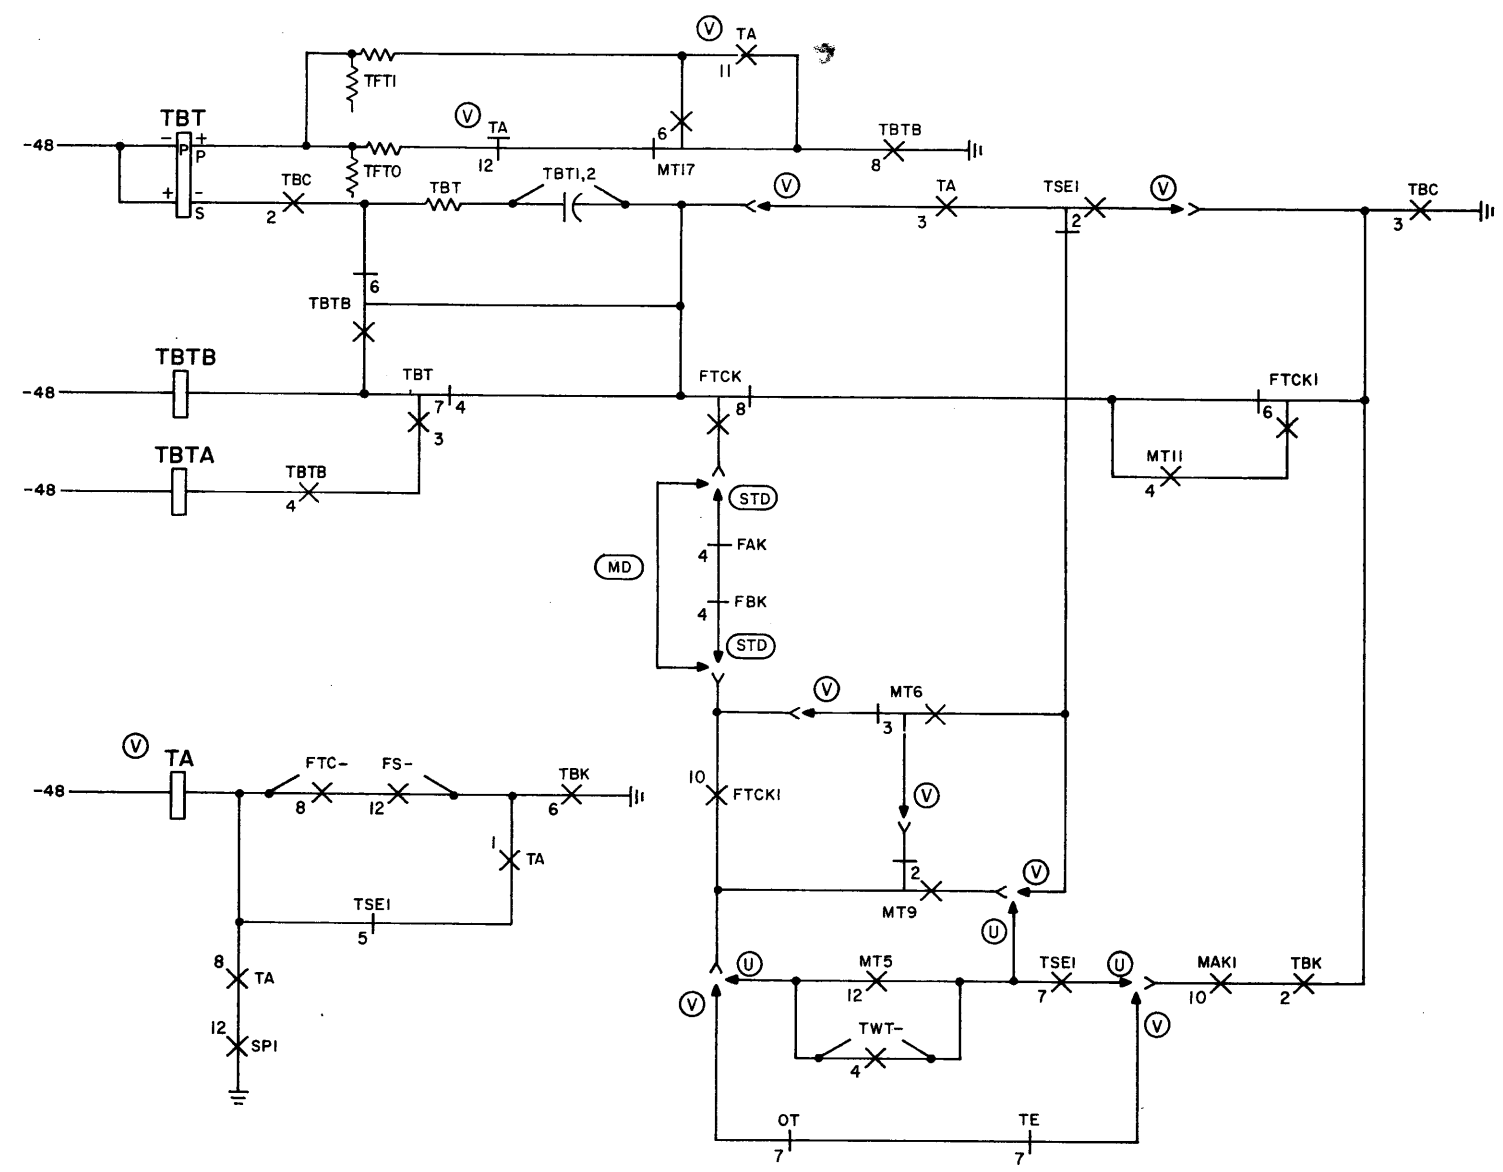


SHEET NOTES:
1. OPTION ASSIGNMENTS:
U MD
V STD PROVIDES DETECTION OF OPEN BUSY TEST LEADS FOR 2 WAY TRUNKS.


The diagram illustrates the components and signal flow of a telephone exchange system. The components and their connections are as follows:


- CALLING SUB**: The starting point of the call.
- LINE LINK FRAME**: A switch frame that receives the call from the calling subscriber via a **T & R** (Trunk and Receiver) connection.
- DIAL CONN T, R & S**: A dashed line representing the dial connection between the Line Link Frame and the Trunk Link Frame.
- TRUNK LINK FRAME**: A switch frame that receives the call from the Line Link Frame via the dial connection.
- ORIGINATING REGISTER**: A register that receives the call from the Trunk Link Frame via a **T, R & S** connection.
- LINE LINK CONNECTOR**: A connector (marked with an 'X') that receives a signal from the Line Link Frame and sends it to the Completing Marker via a line labeled **(4)**.
- TRUNK LINK FRAME**: A second Trunk Link Frame that receives a signal from the Completing Marker via a line labeled **(3)**.
- TRUNK LINK CONNECTOR**: A connector (marked with an 'X') that receives a signal from the Trunk Link Frame and sends it to the Outgoing Trunk via a line labeled **T, R & S**.
- OUTGOING TRUNK**: A trunk line that carries the call to the **TRUNK TO CONN OFFICE**.
- SEND LINK**: A switch frame that receives a signal from the Outgoing Trunk and sends it to the Outgoing Sender via a line labeled **T & R**.
- OUTGOING SENDER**: A sender that receives the signal from the Send Link and sends it back to the Originating Register via a line labeled **(1)**.
- COMPLETING MARKER**: A marker that receives a signal from the Originating Register via a line labeled **(2)** and sends it to the Outgoing Sender via a line labeled **OUT SEND CONN**.
- ORIG REG MARKER CONNECTOR**: A connector (marked with an 'X') that receives a signal from the Originating Register and sends it to the Completing Marker via a line labeled **(1)**.

CAUTION !
DUE TO THE SIMPLIFIED NATURE
OF THIS DOCUMENT, INFORMATION
SHOWN MAY NOT BE COMPLETE.


INDEX	
PAGE NO.	TITLE
C401	PART C4 CONNECTION TO LINE LINK FRAME
C402	SEQUENCE CHART LINE LINK FRAME SEIZURE AND CONTROL
C403	LINE LOCATION CONTROL
C404	LINE LINK FRAME SEIZURE
C405	LINE LINK FRAME SEIZURE
C406	20,30,60 CLASSES OF SERVICE INPUT TO COMPLETING MARKER
C407	100 CLASSES OF SERVICE INPUT TO COMPLETING MARKER
C408	LINE LINK FRAME LOCKOUT
C409	LINE LINK FRAME CONTROLS - NON PAIRED OPERATION
C410	PAIRED LINE LINK FRAMES - AUXILIARY LINE LINK FRAME SEIZURE
C411	PAIRED LINE LINK FRAMES - AUXILIARY LINE LINK CONTROL

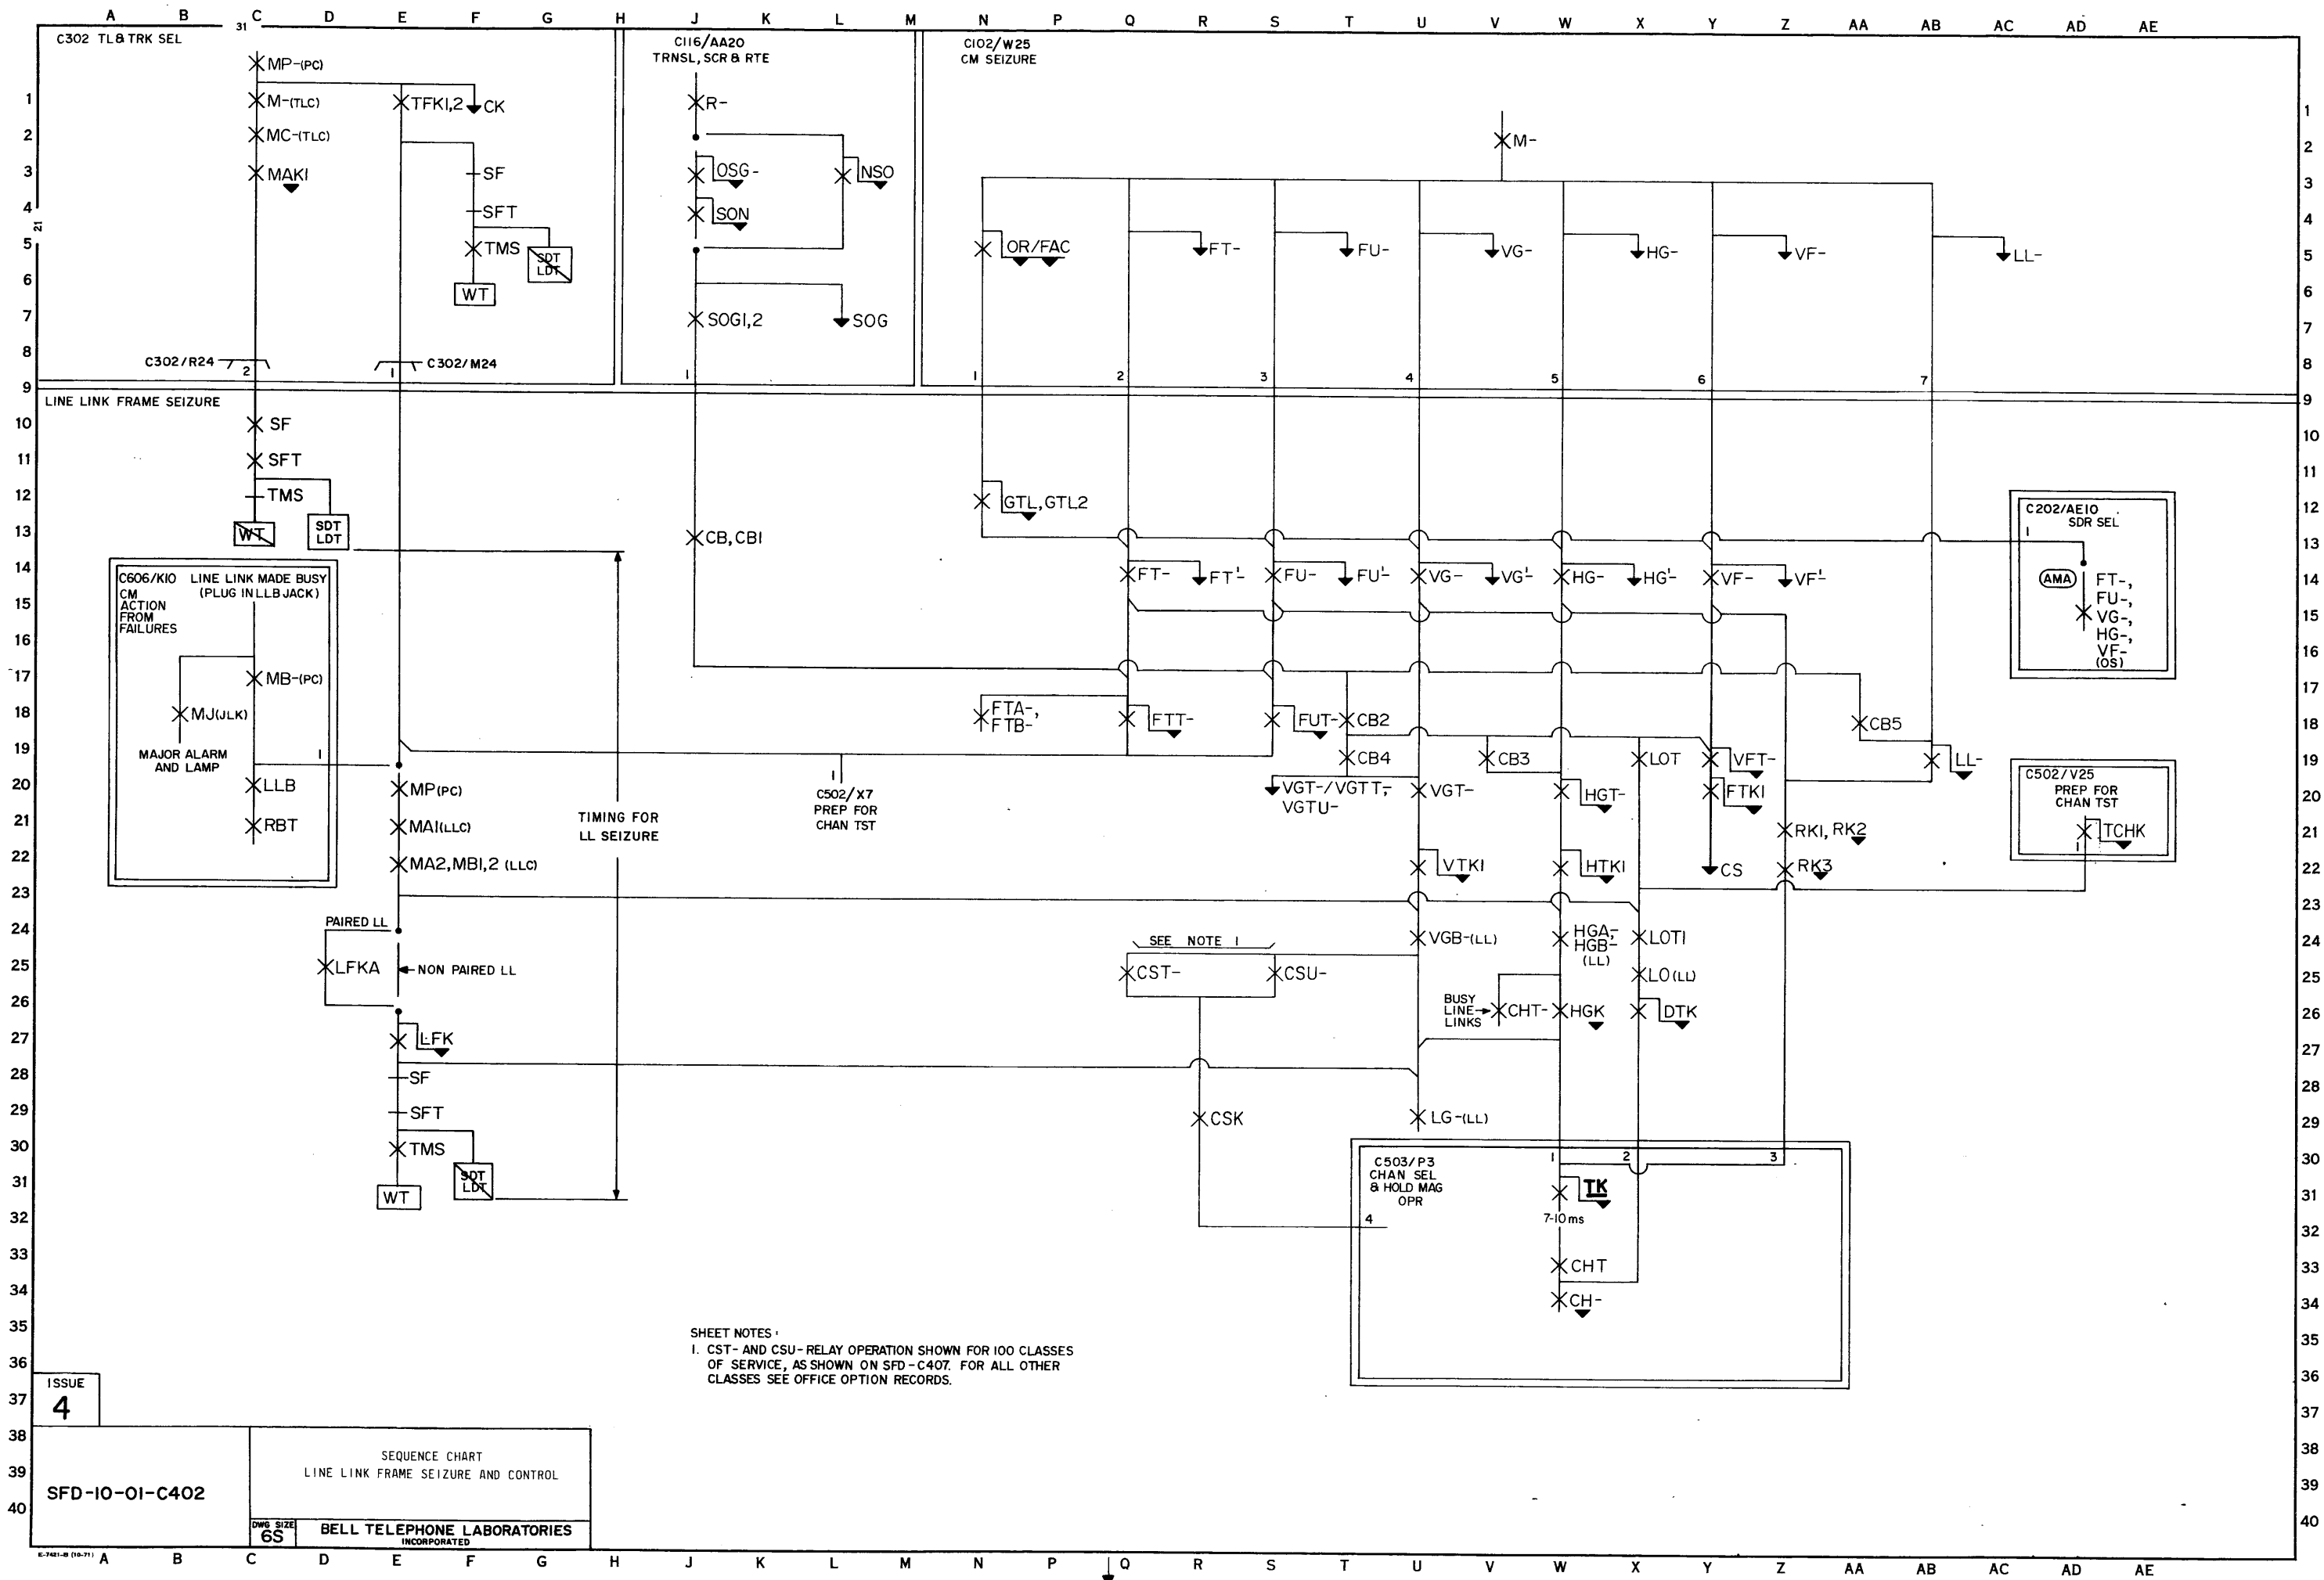


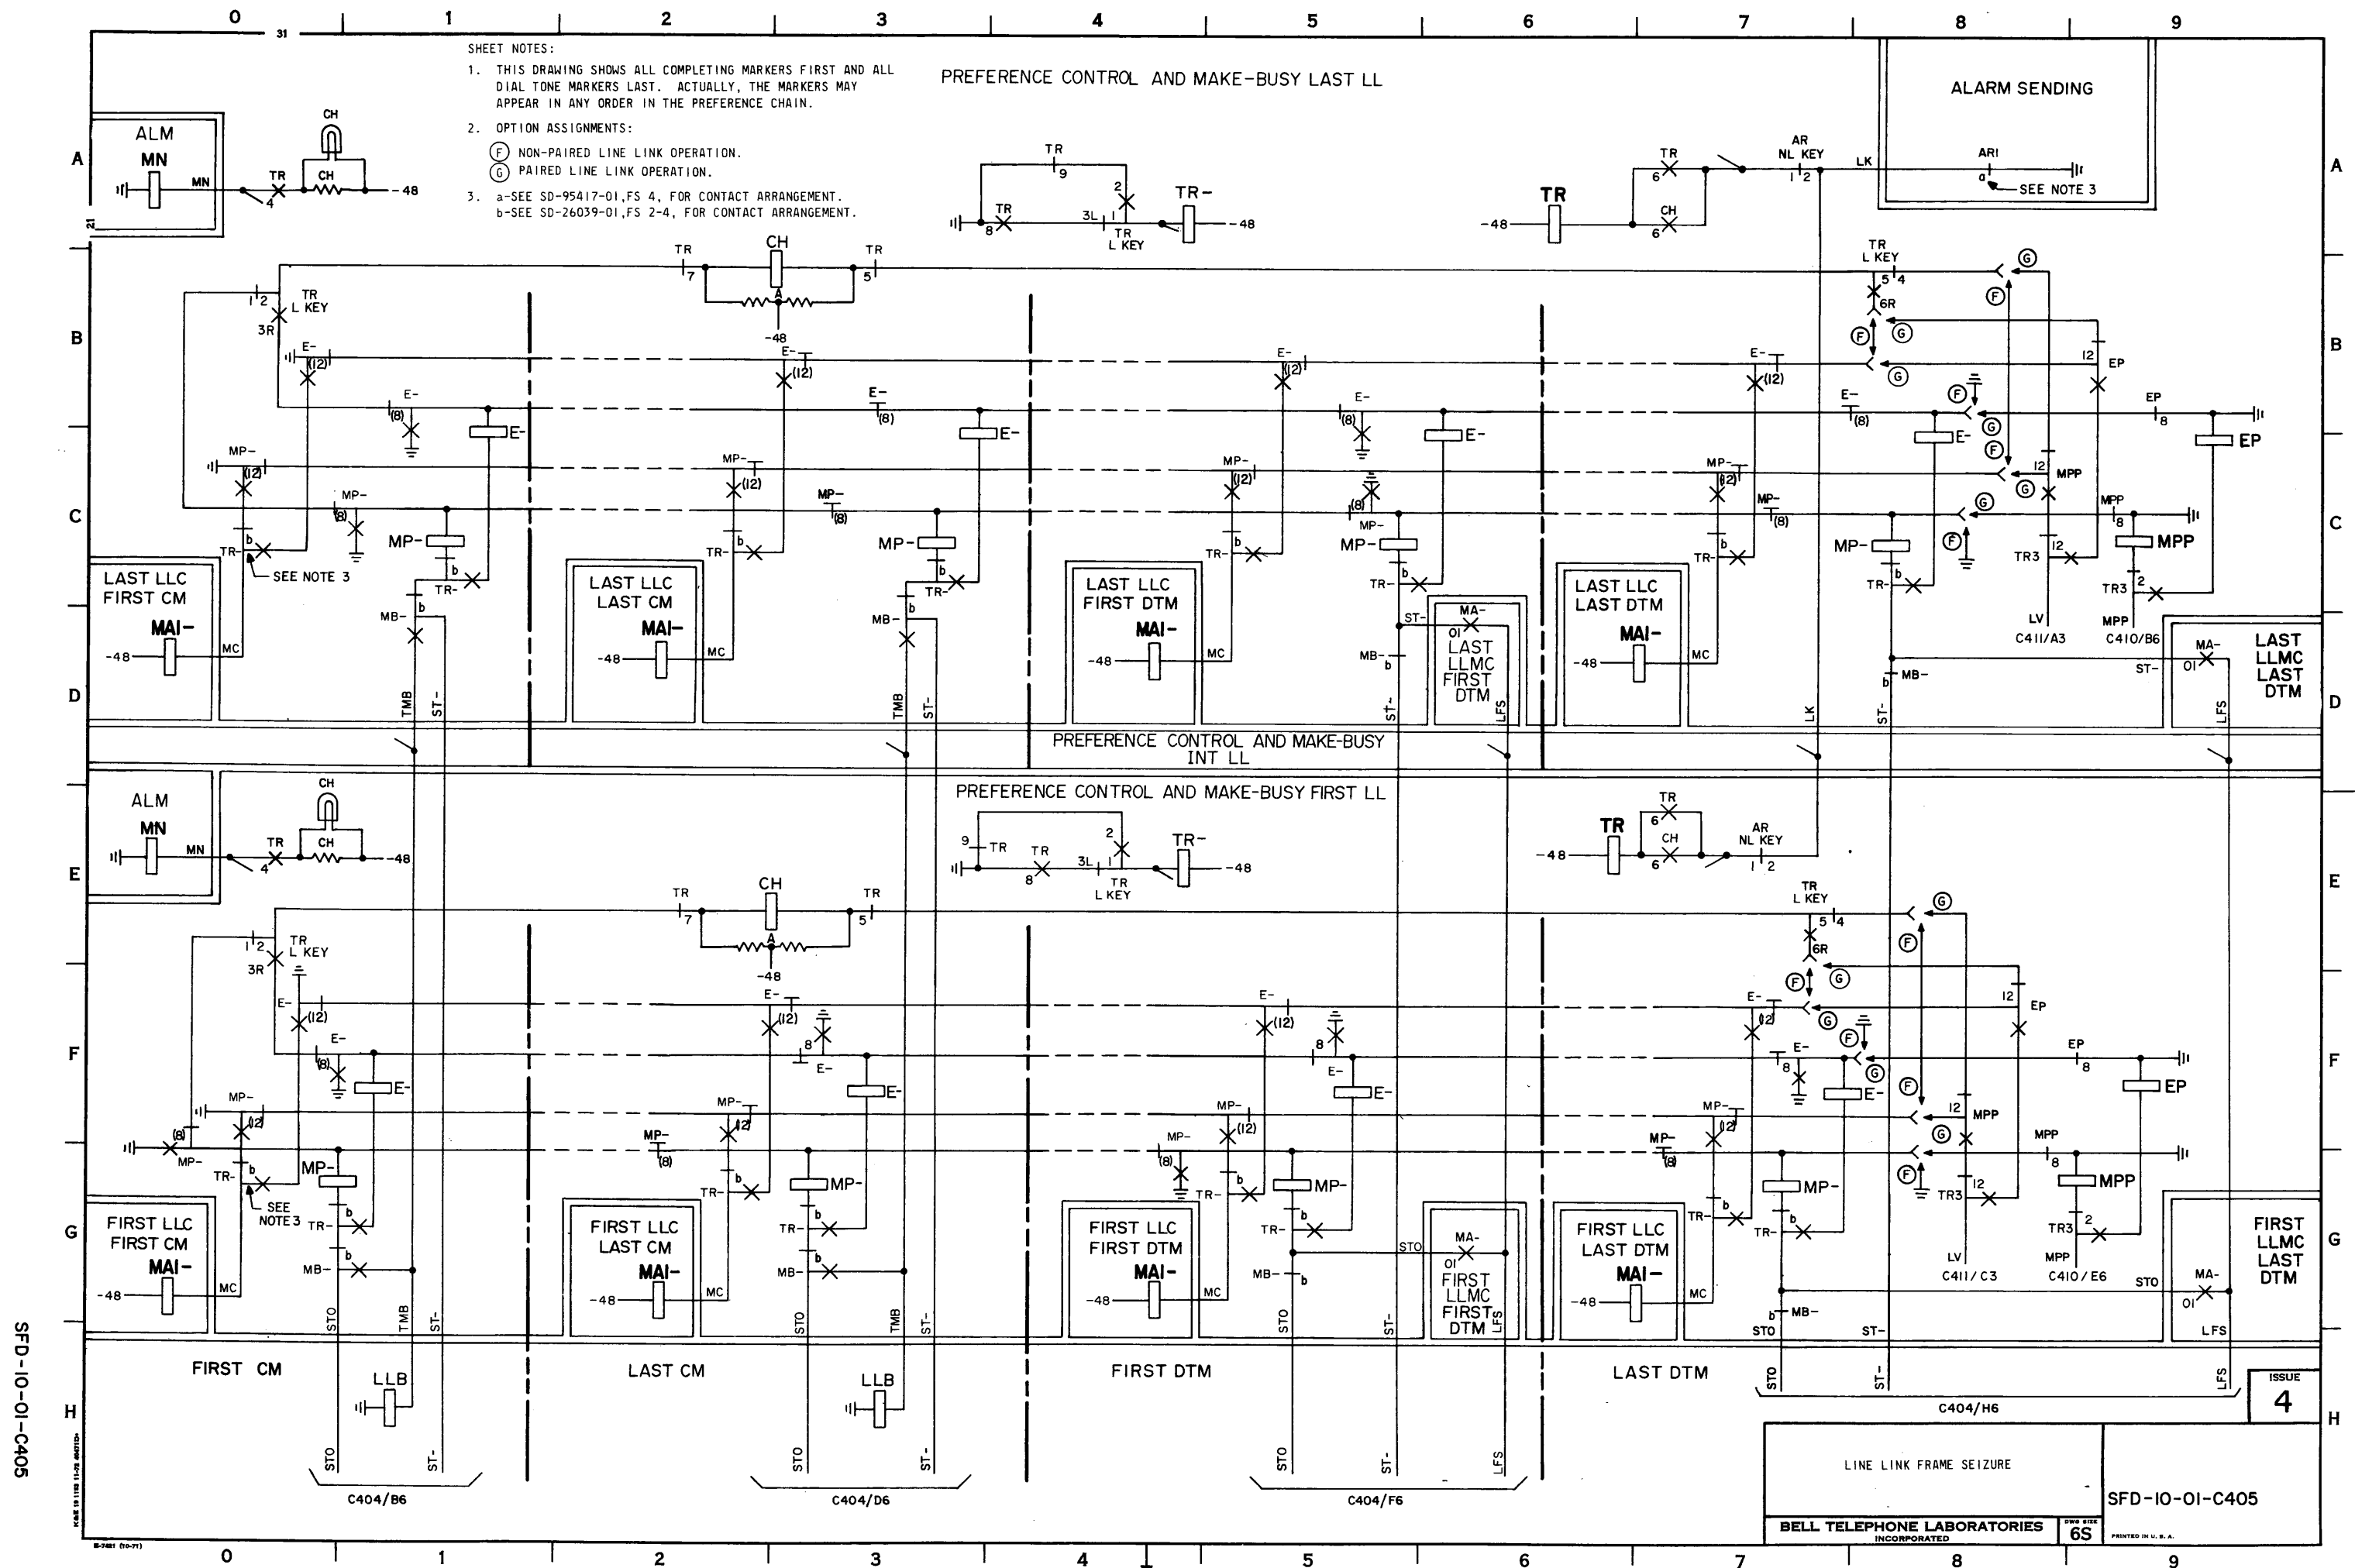

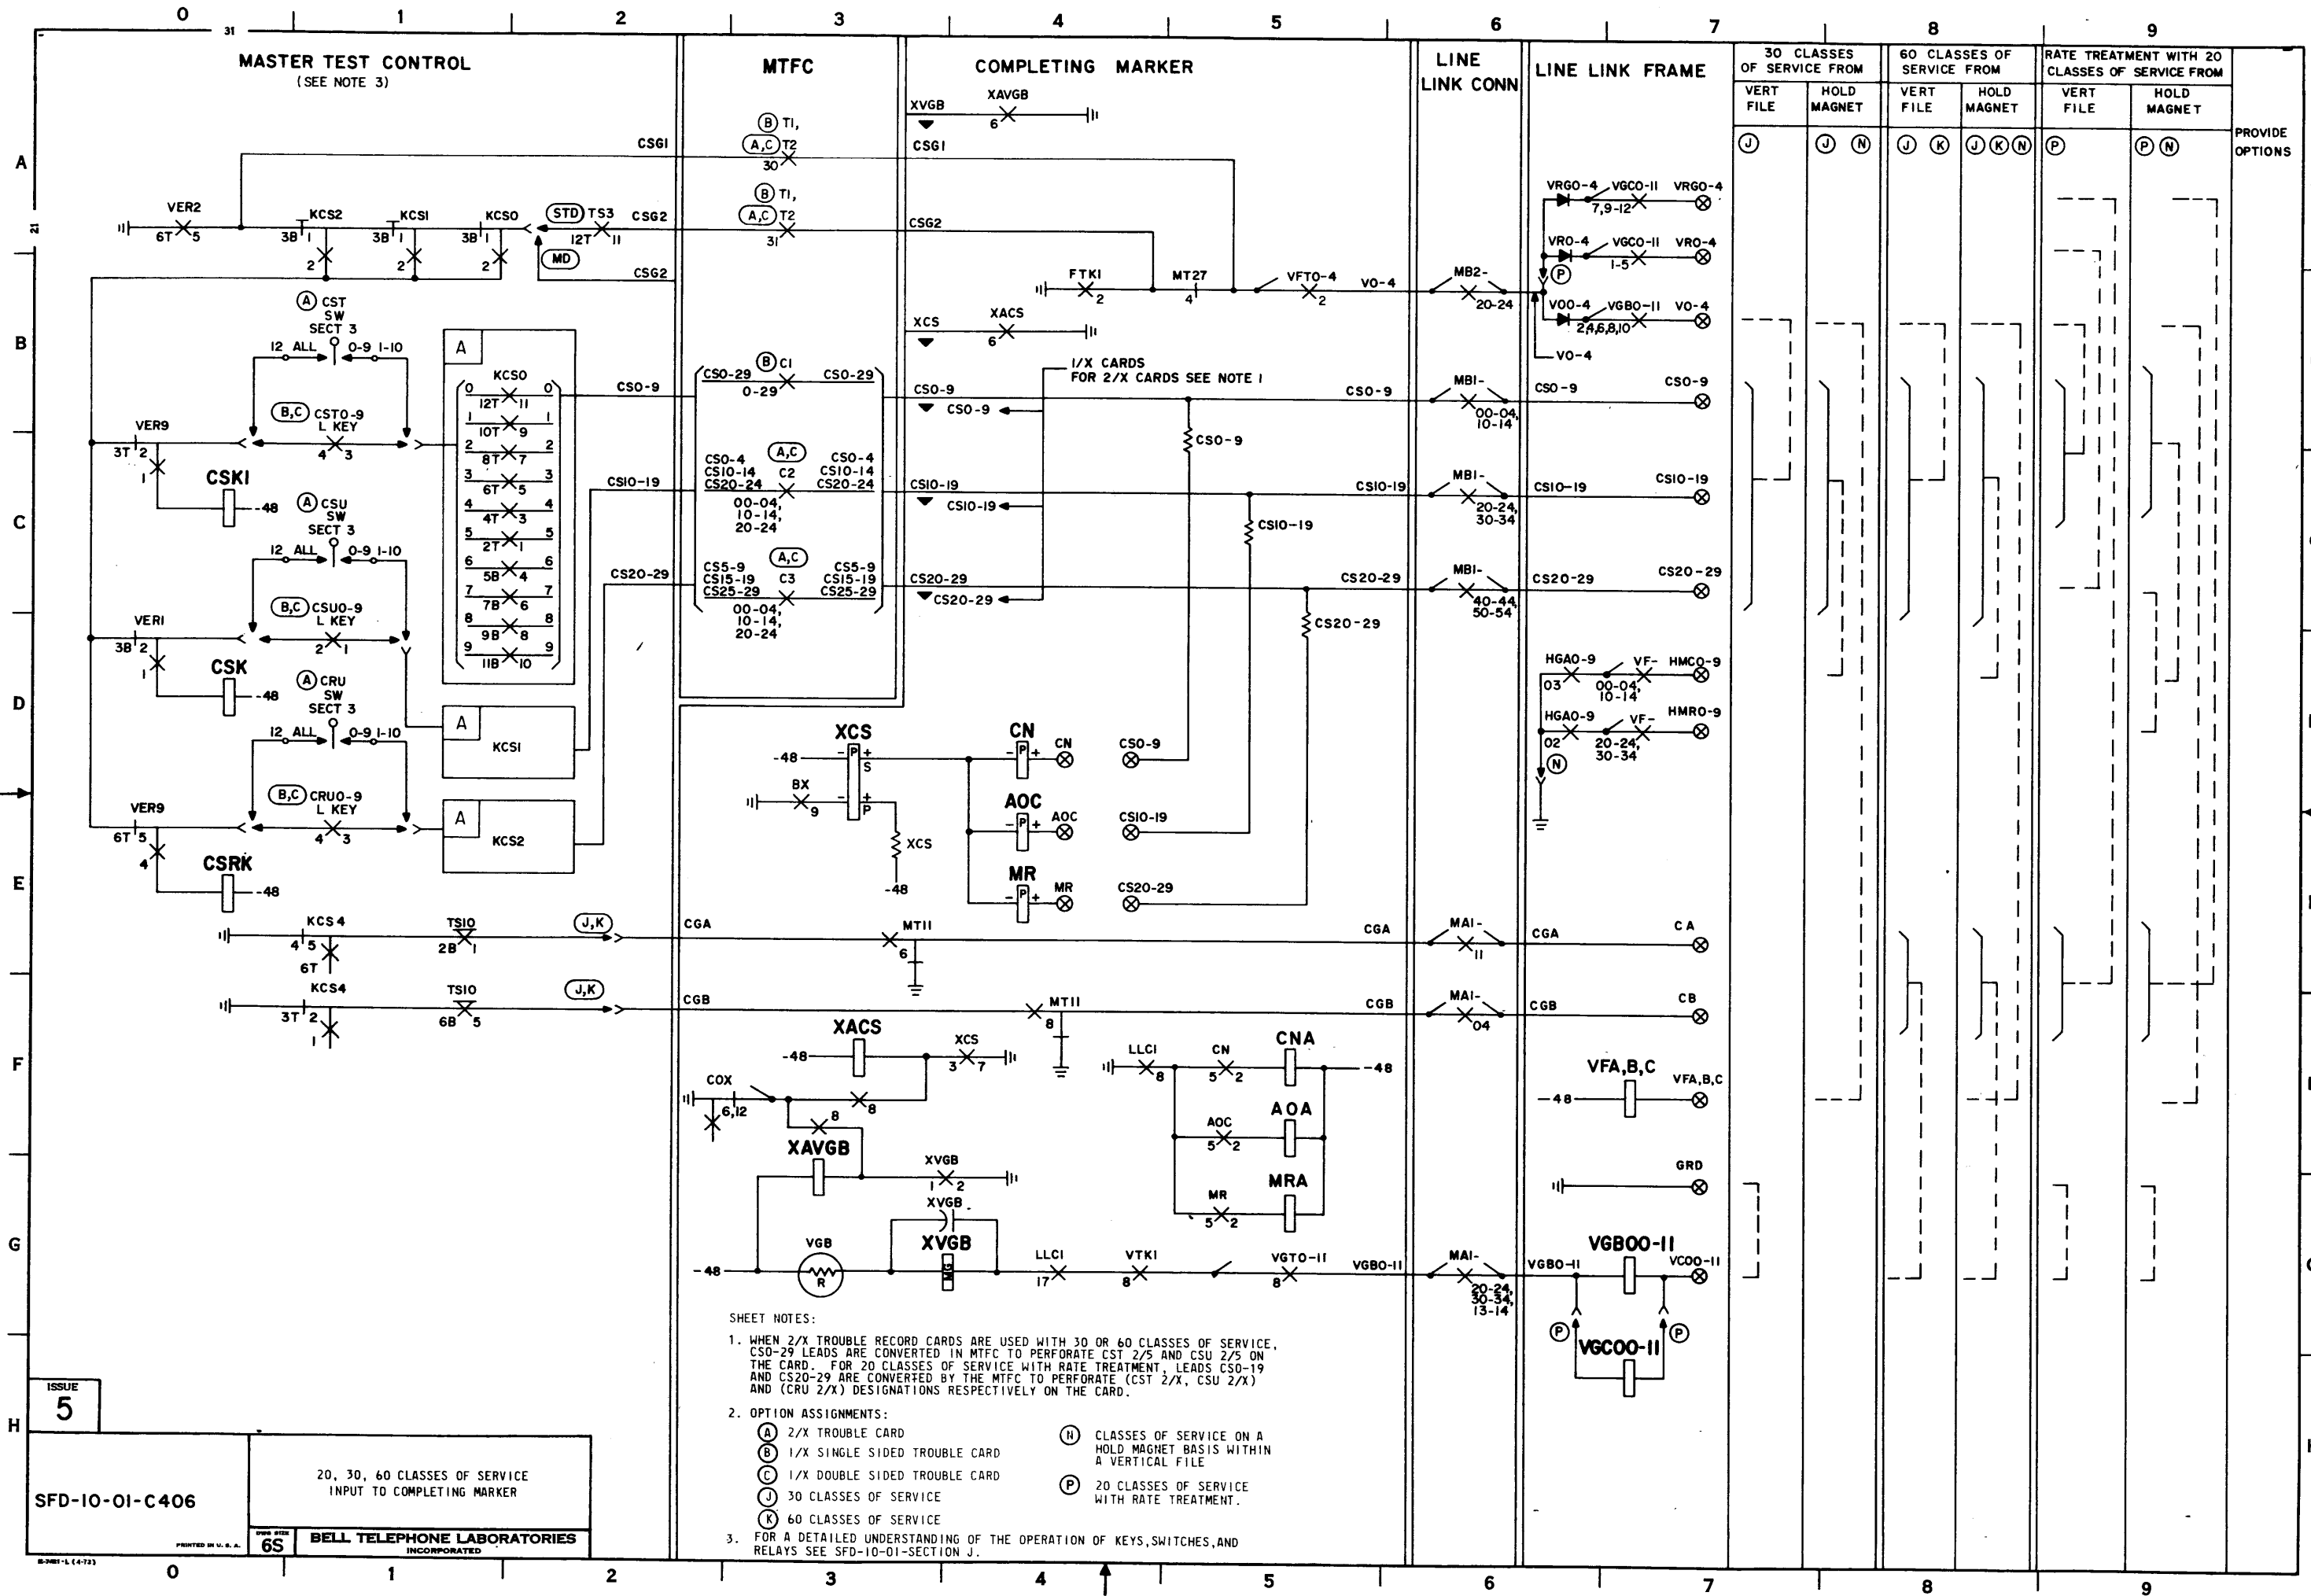


SFD-10-01-C406

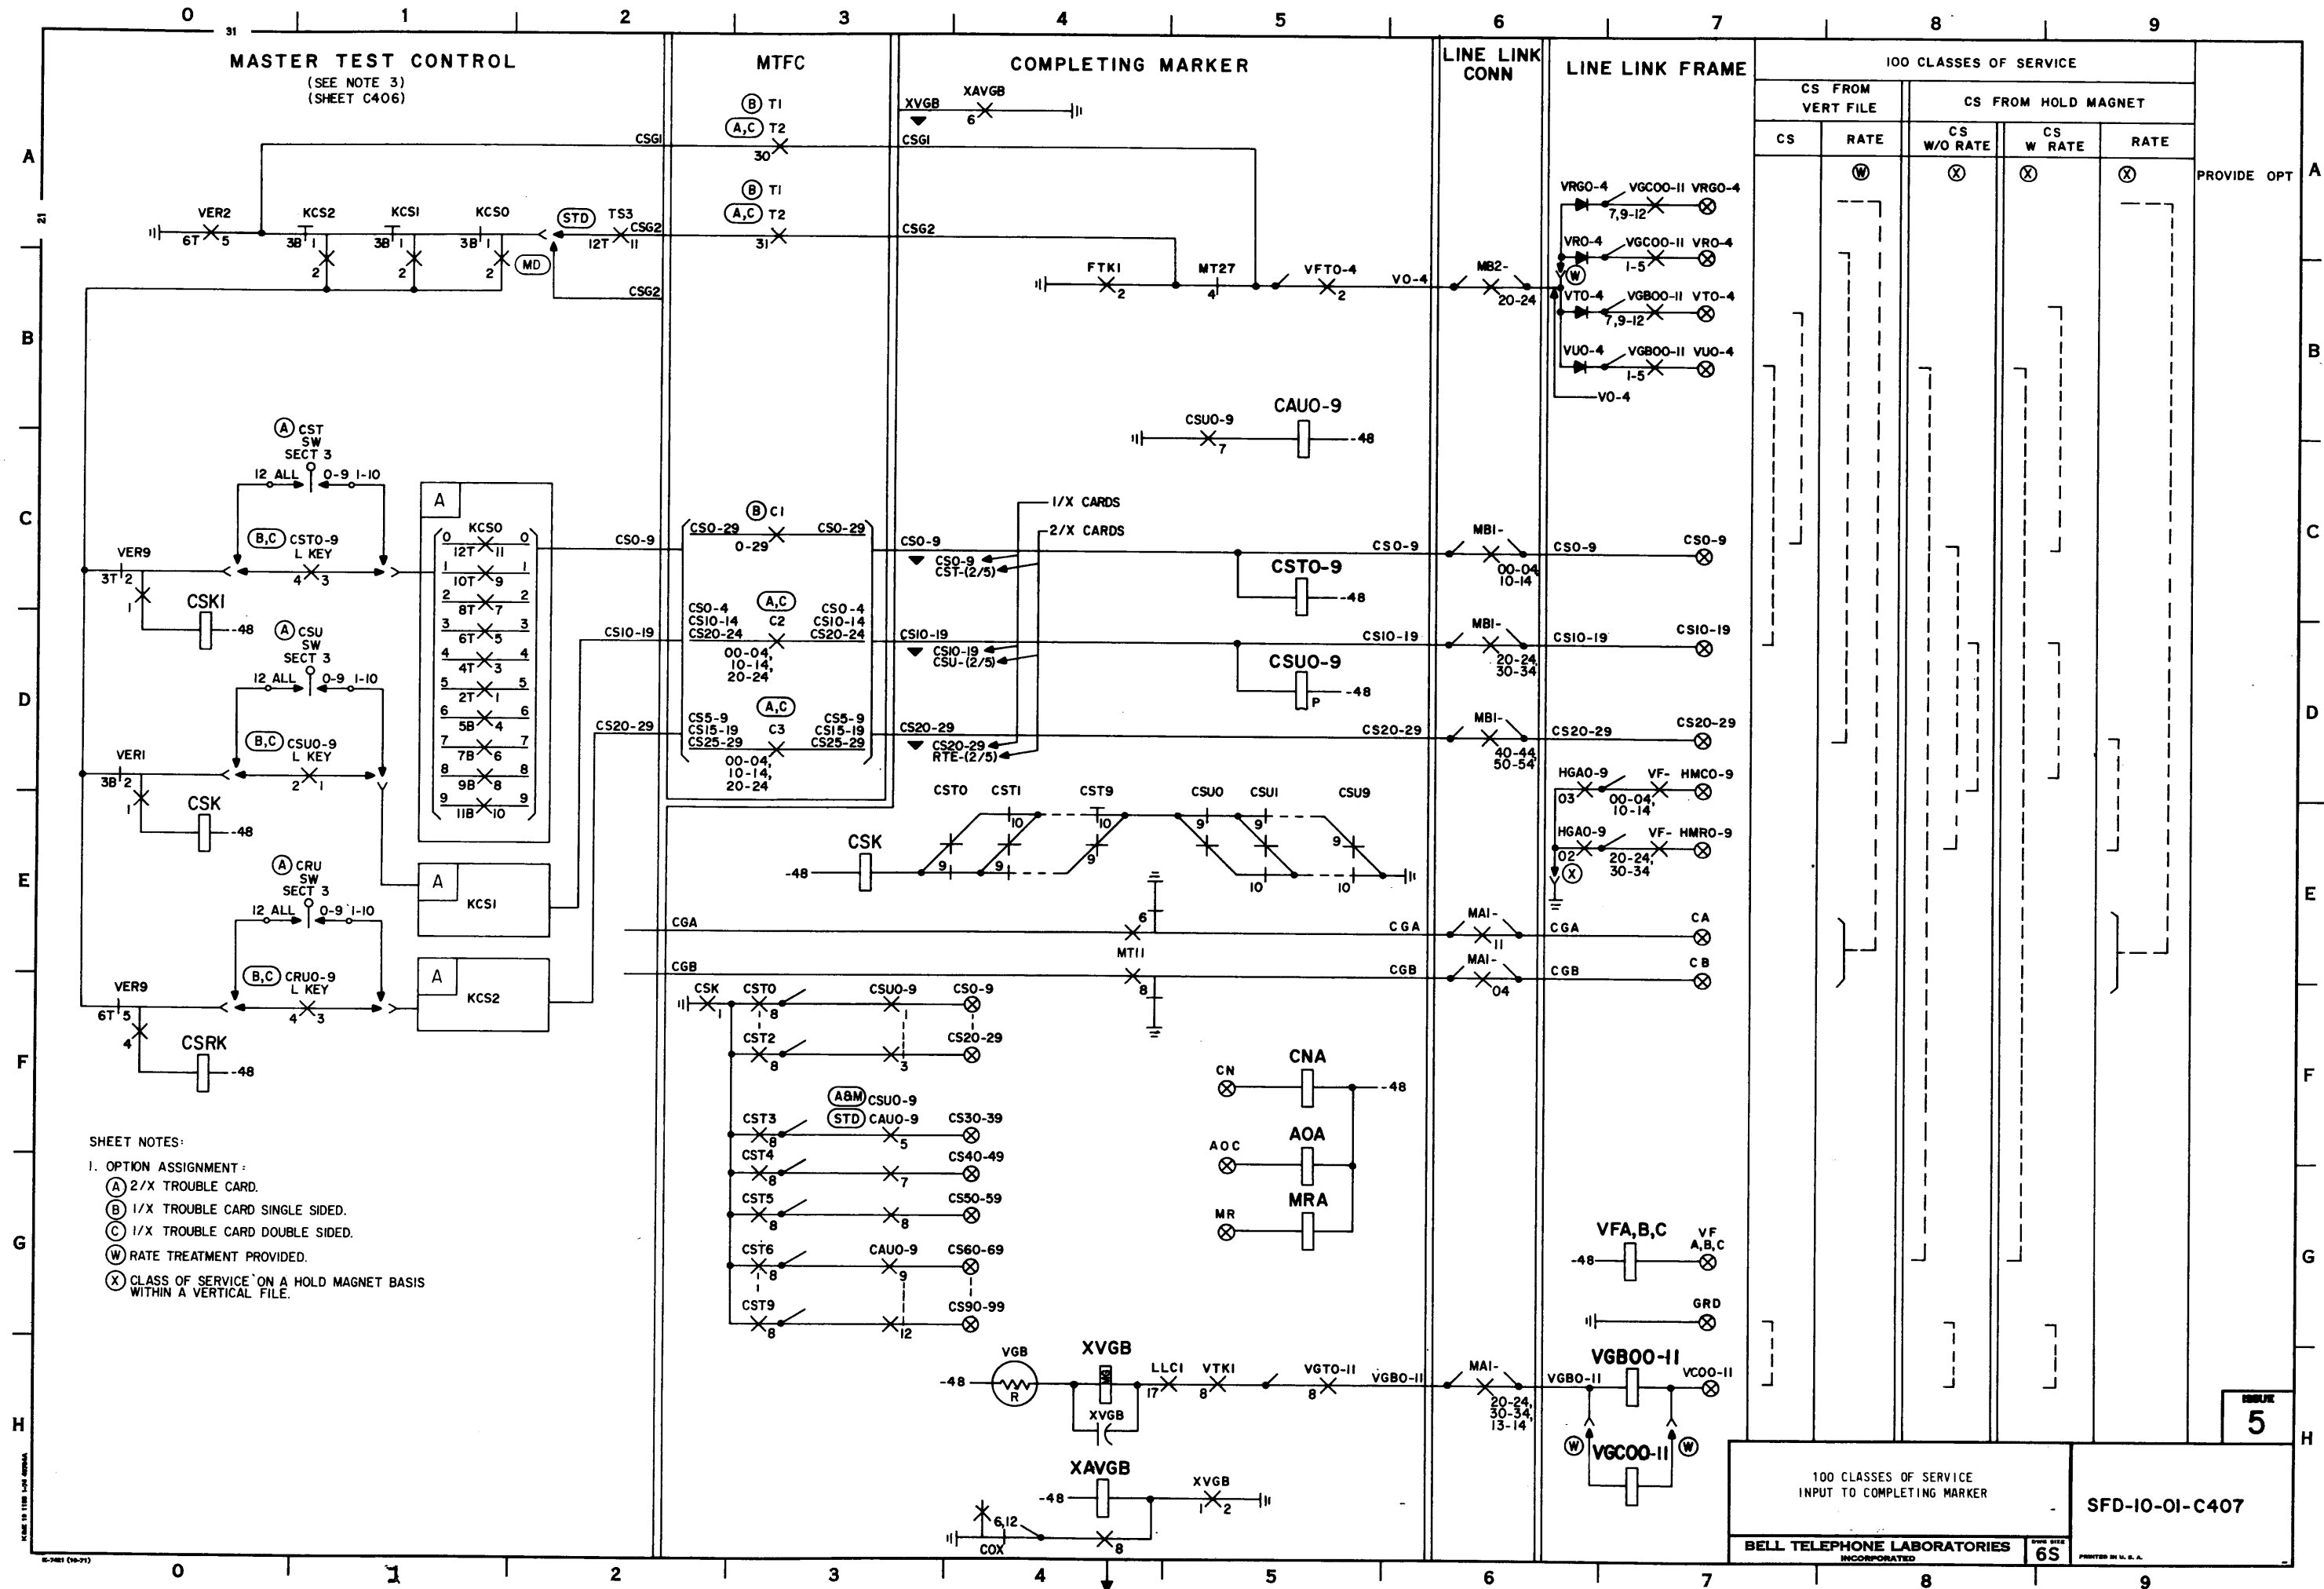

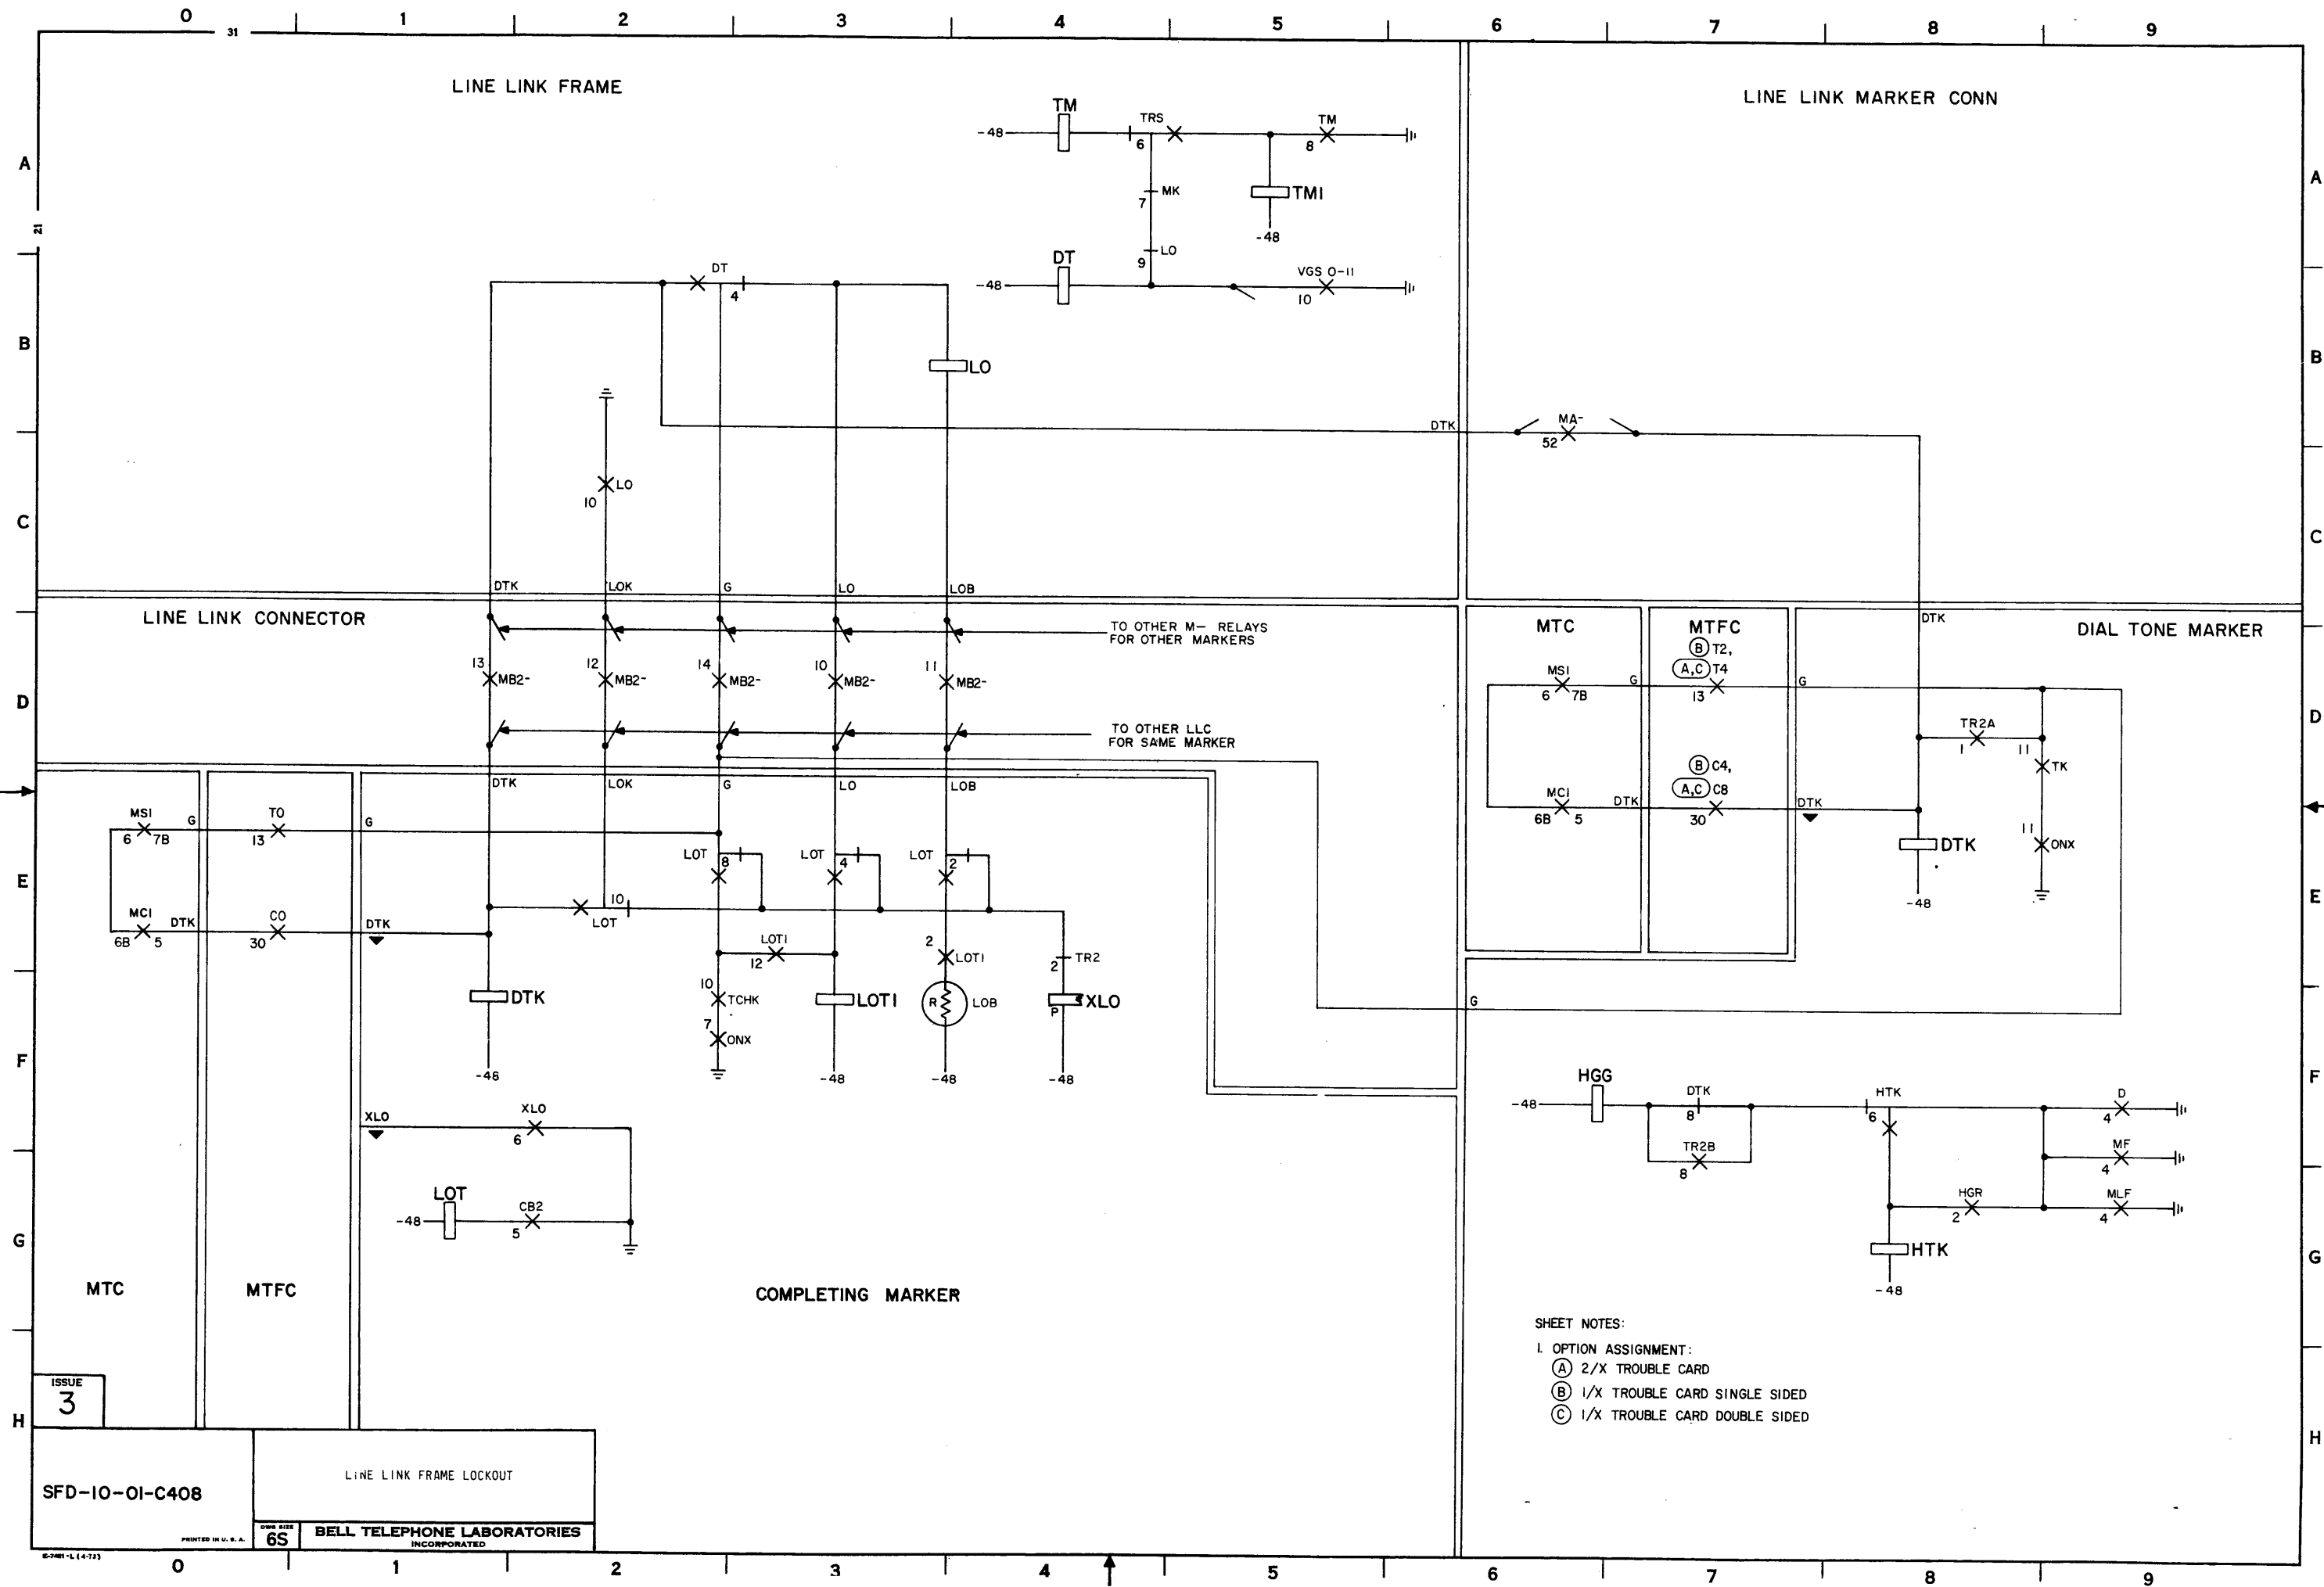

SFD-10-01-C408

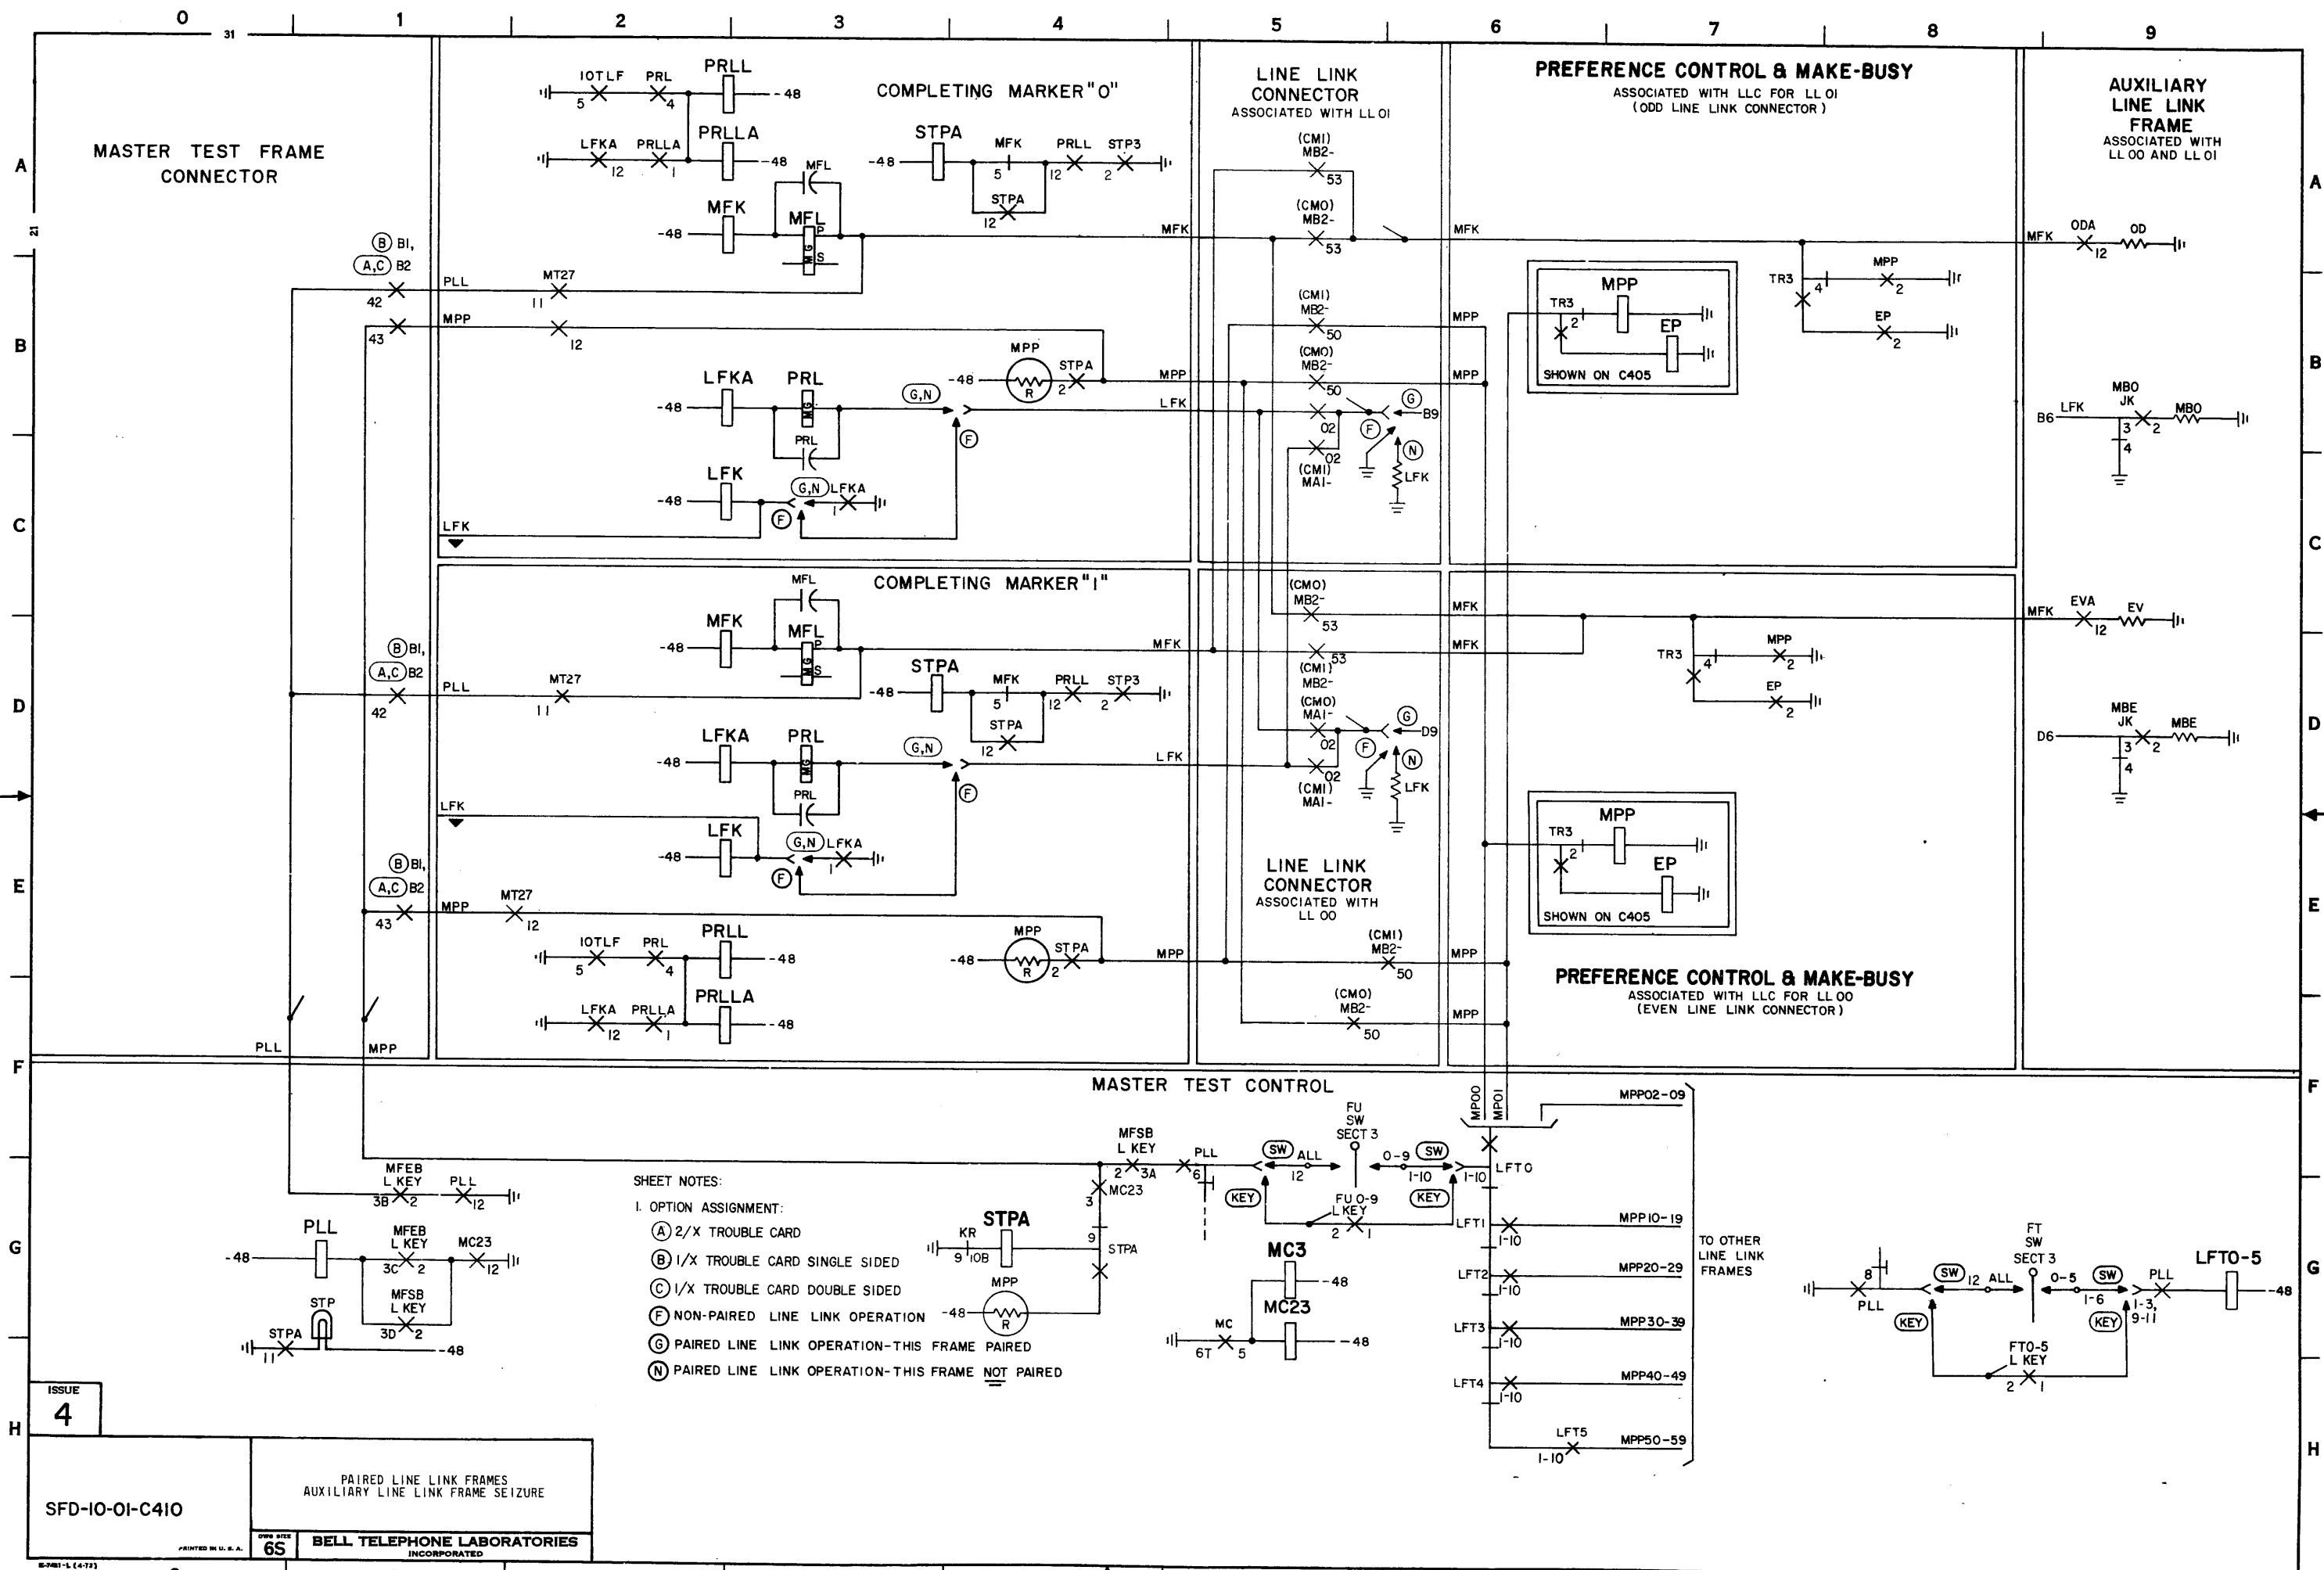


ISSUE
4

SFD-10-01-C410


PAIRED LINE LINK FRAMES
AUXILIARY LINE LINK FRAME SEIZURE

BELL TELEPHONE LABORATORIES
INCORPORATED

SFD-10-01-C410

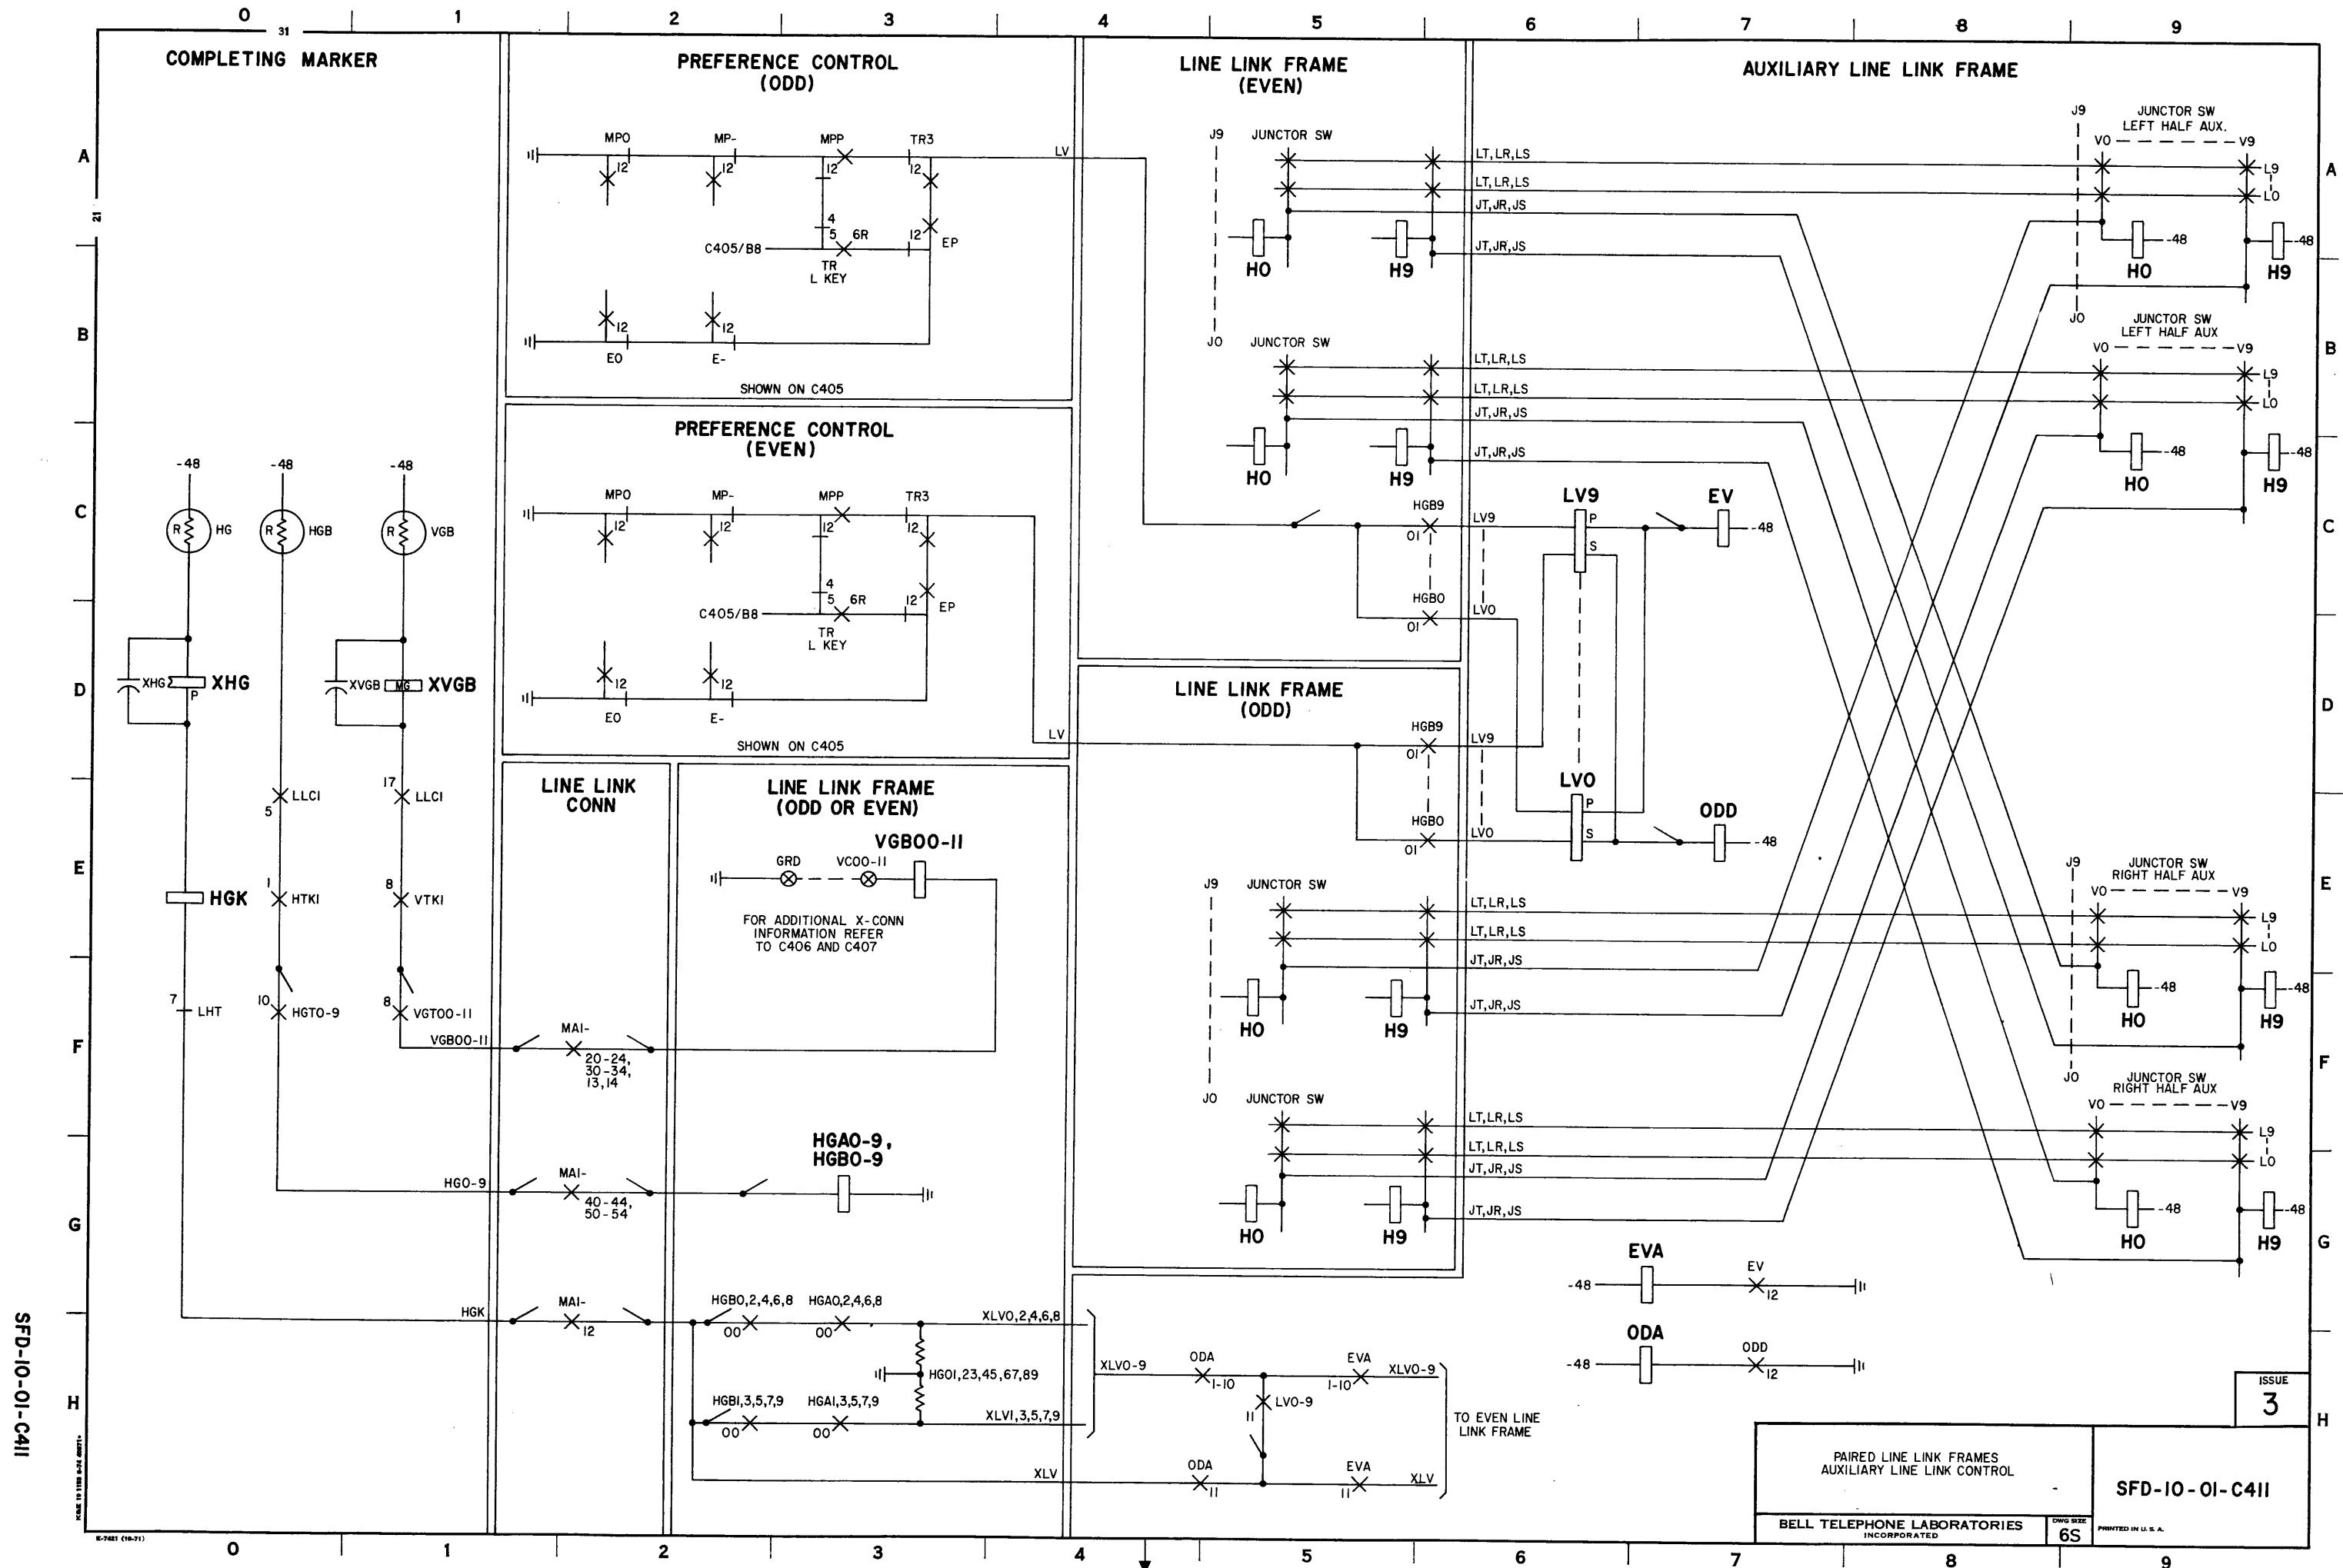


ESTABLISHING OUTGOING TRUNK CONNECTION

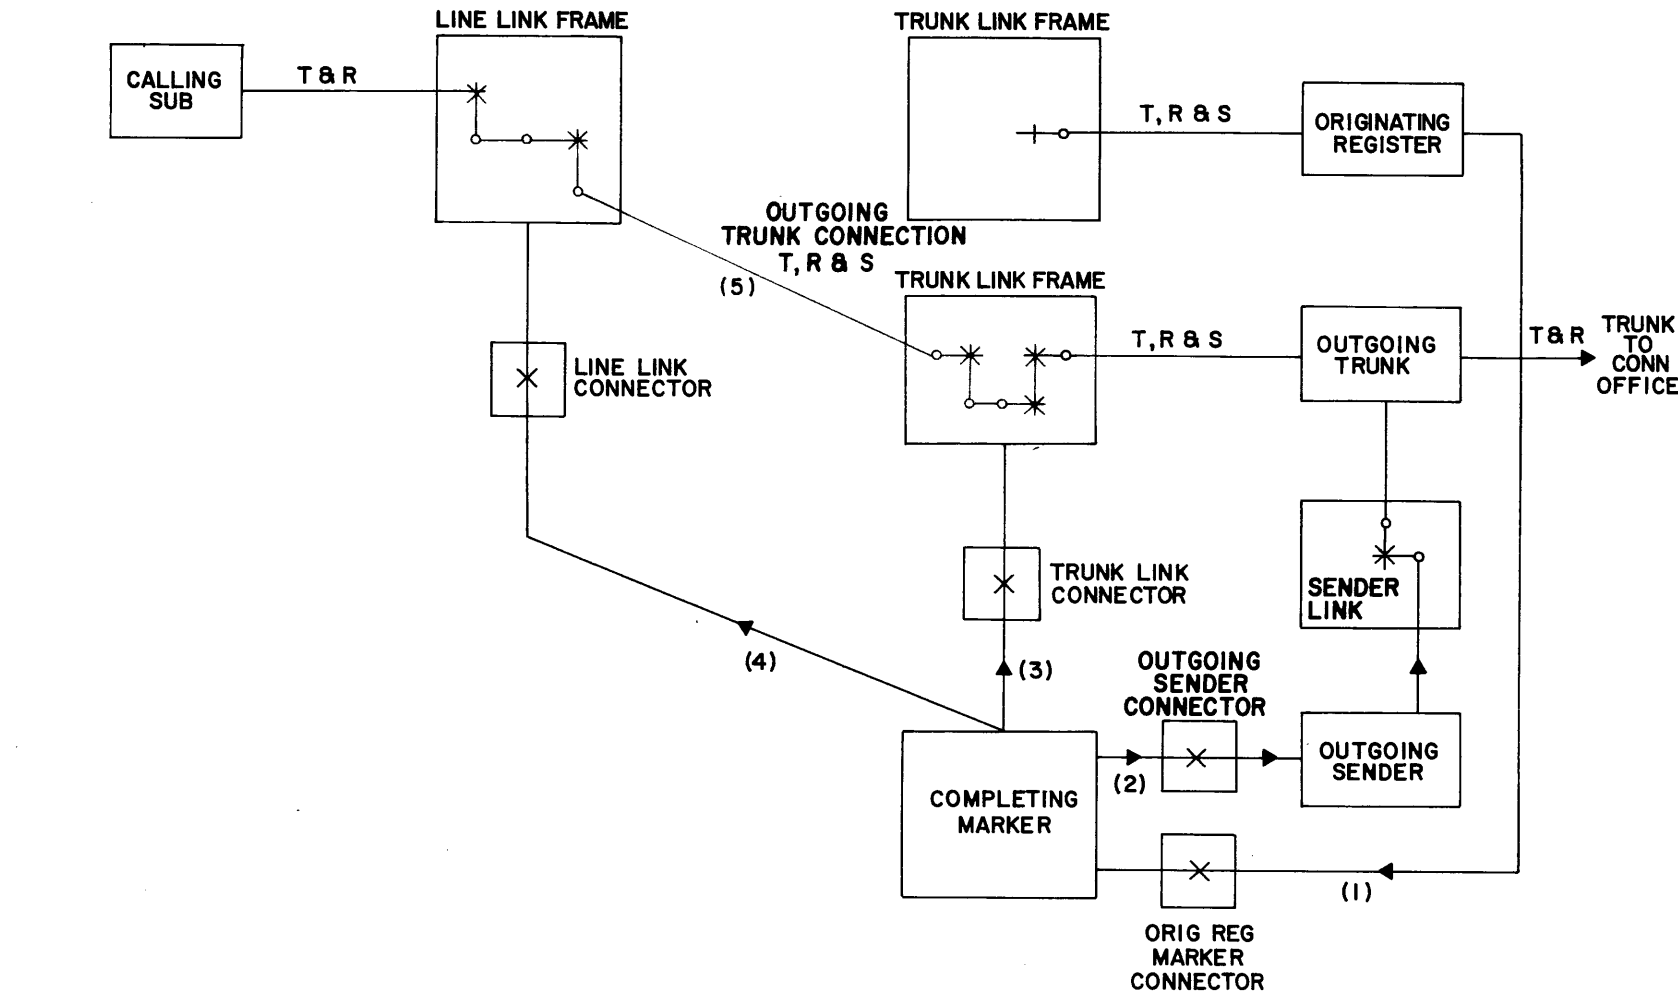



CAUTION!
DUE TO THE SIMPLIFIED NATURE
OF THIS DOCUMENT, INFORMATION
SHOWN MAY NOT BE COMPLETE.

INDEX


PAGE NO.	TITLE
C501	PART C5 NETWORK CONNECTION
C502	SEQUENCE CHART-PREPARATION FOR CHANNEL TEST
C503	SEQUENCE CHART-CHANNEL SELECTION AND HOLD MAGNET OPERATION
C504	JUNCTOR PATTERN UNITS CONTROL
C505	JUNCTOR PATTERN TENS CONTROL
C506	SEQUENCE CHART -JUNCTOR SEQUENCE CONTROL
C507	JUNCTOR SEQUENCE CONTROL
C508	JUNCTOR SUBGROUP SELECTION FOR 2, 2-3, 5 AND 10 TLF SIZES
C509	JUNCTOR SUBGROUP SELECTION FOR 3,4,6,7,8,9 TLF SIZES
C510	JUNCTOR SUBGROUP CONNECTOR RELAYS
C511	RESERVED
C512	FLOW CHART - JUNCTOR RETEST, RECYCLE AND ROUTE ADVANCE
C513	SEQUENCE CHART-JUNCTOR RETEST, RECYCLE AND ROUTE ADVANCE
C514	SEQUENCE CHART-JUNCTOR RETEST, RECYCLE AND ROUTE ADVANCE
C515	SEQUENCE CHART-JUNCTOR RETEST, RECYCLE AND ROUTE ADVANCE
C516	RECYCLE AND ROUTE ADVANCE CONTROL
C517	RECYCLE AND ROUTE ADVANCE
C518	RESERVED
C519	GROUND SUPPLY AND ROUTE ADVANCE
C520	RIGHT OR LEFT, REGULAR, EXTENSION, OR SECOND EXTENSION TRUNK LINK FRAME
C521	JUNCTOR CONNECT RELAYS
C522	COMPLETING MARKER CHANNEL TEST CONTROL
C523	SEQUENCE CHART-CONTROL OF CHANNEL SELECTION BY MASTER TEST CONTROL
C524	COMPLETING MARKER CHANNEL TEST AND SELECTION
C525	COMPLETING MARKER CHANNEL TEST AND SELECTION AND FAILURE TO MATCH
C526	LINE LINK FRAME SELECT MAGNET OPERATION
C527	TRUNK LINK FRAME SELECT MAGNET OPERATION (SD-26032-01)
C528	TRUNK LINK FRAME SELECT AND HOLD MAGNET OPERATION (SD-27879-01)
C529	HOLD MAGNET OPERATION
C530	HOLD MAGNET TIMING AND CONTROL
C531	HOLD MAGNET TIMING AND CONTROL
C532	HOLD MAGNET SIMULATION AND CONTROL BY MASTER TEST CONTROL ON ORIG, SDR, MISC, OGT, IAO, AND ITDO CLASSES OF TEST
C533	LINKAGE CHECK AND HOLD MAGNET OPERATION
C534	OPTIONAL ARRANGEMENTS FOR HOLD MAGNET OPERATION
C535	COMPLETING MARKER - CONTINUITY AND FALSE CROSS AND GROUND TESTS
C536	RESERVED
C537	NO TEST CONNECTOR

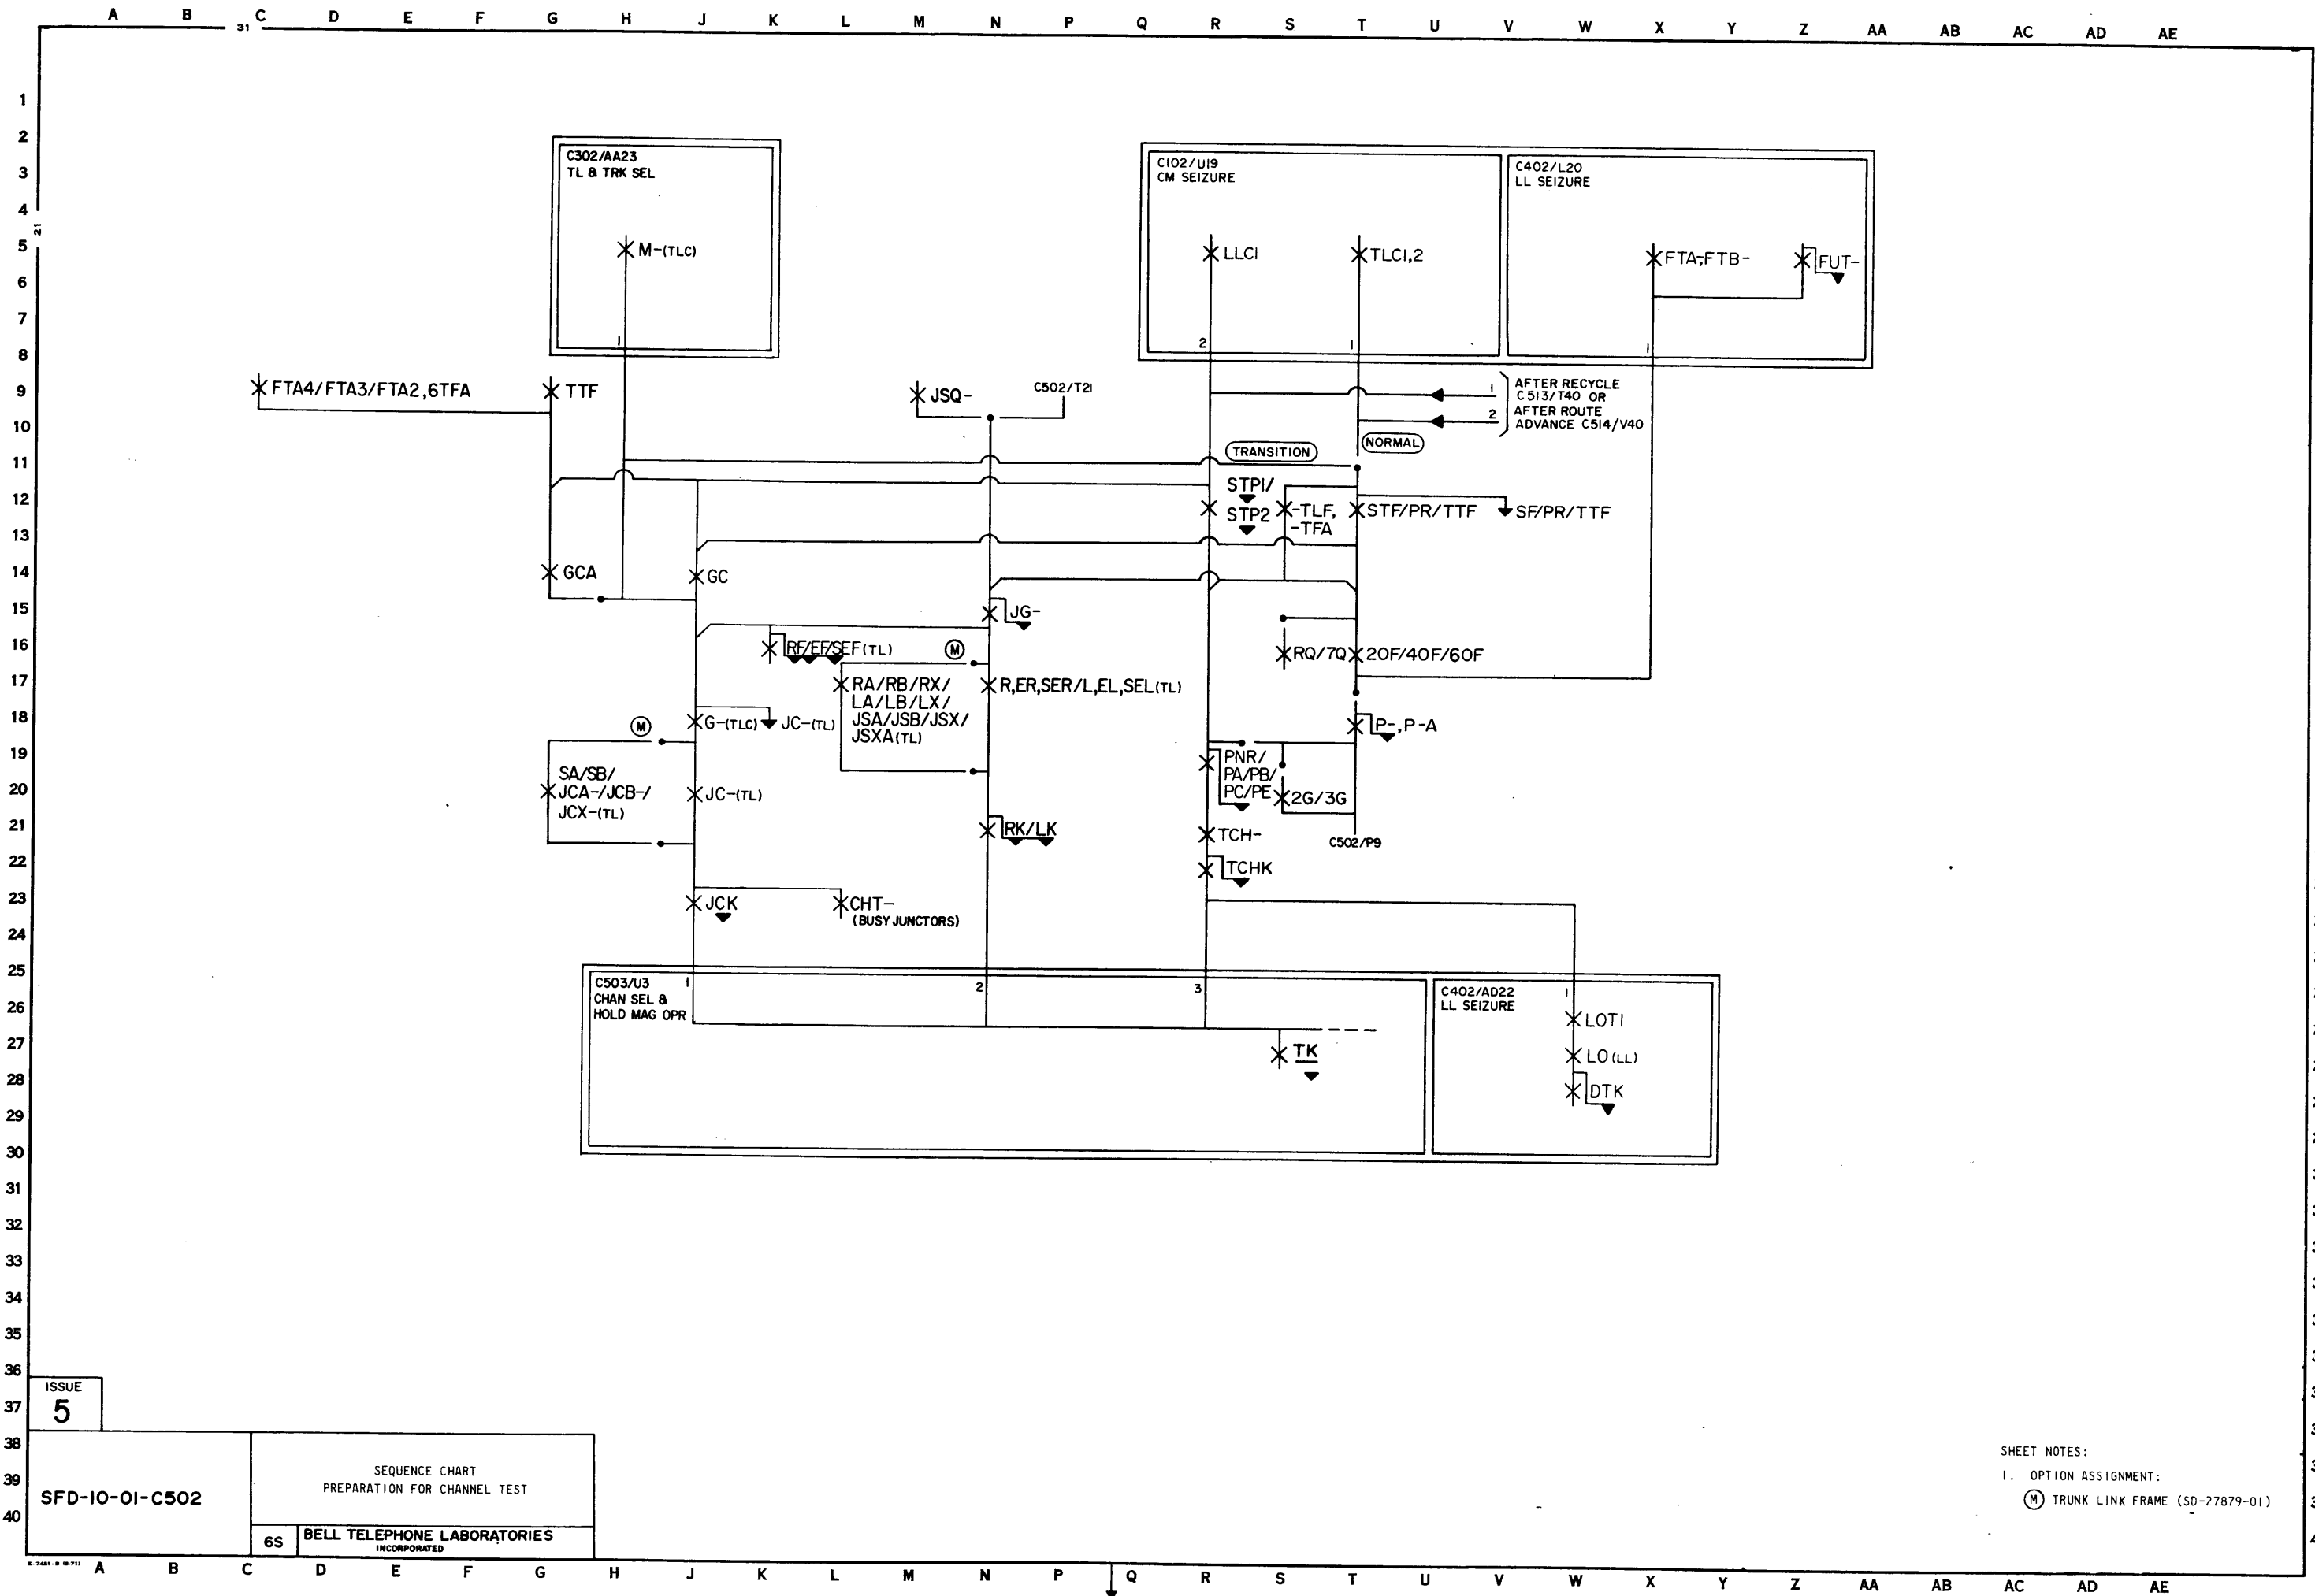

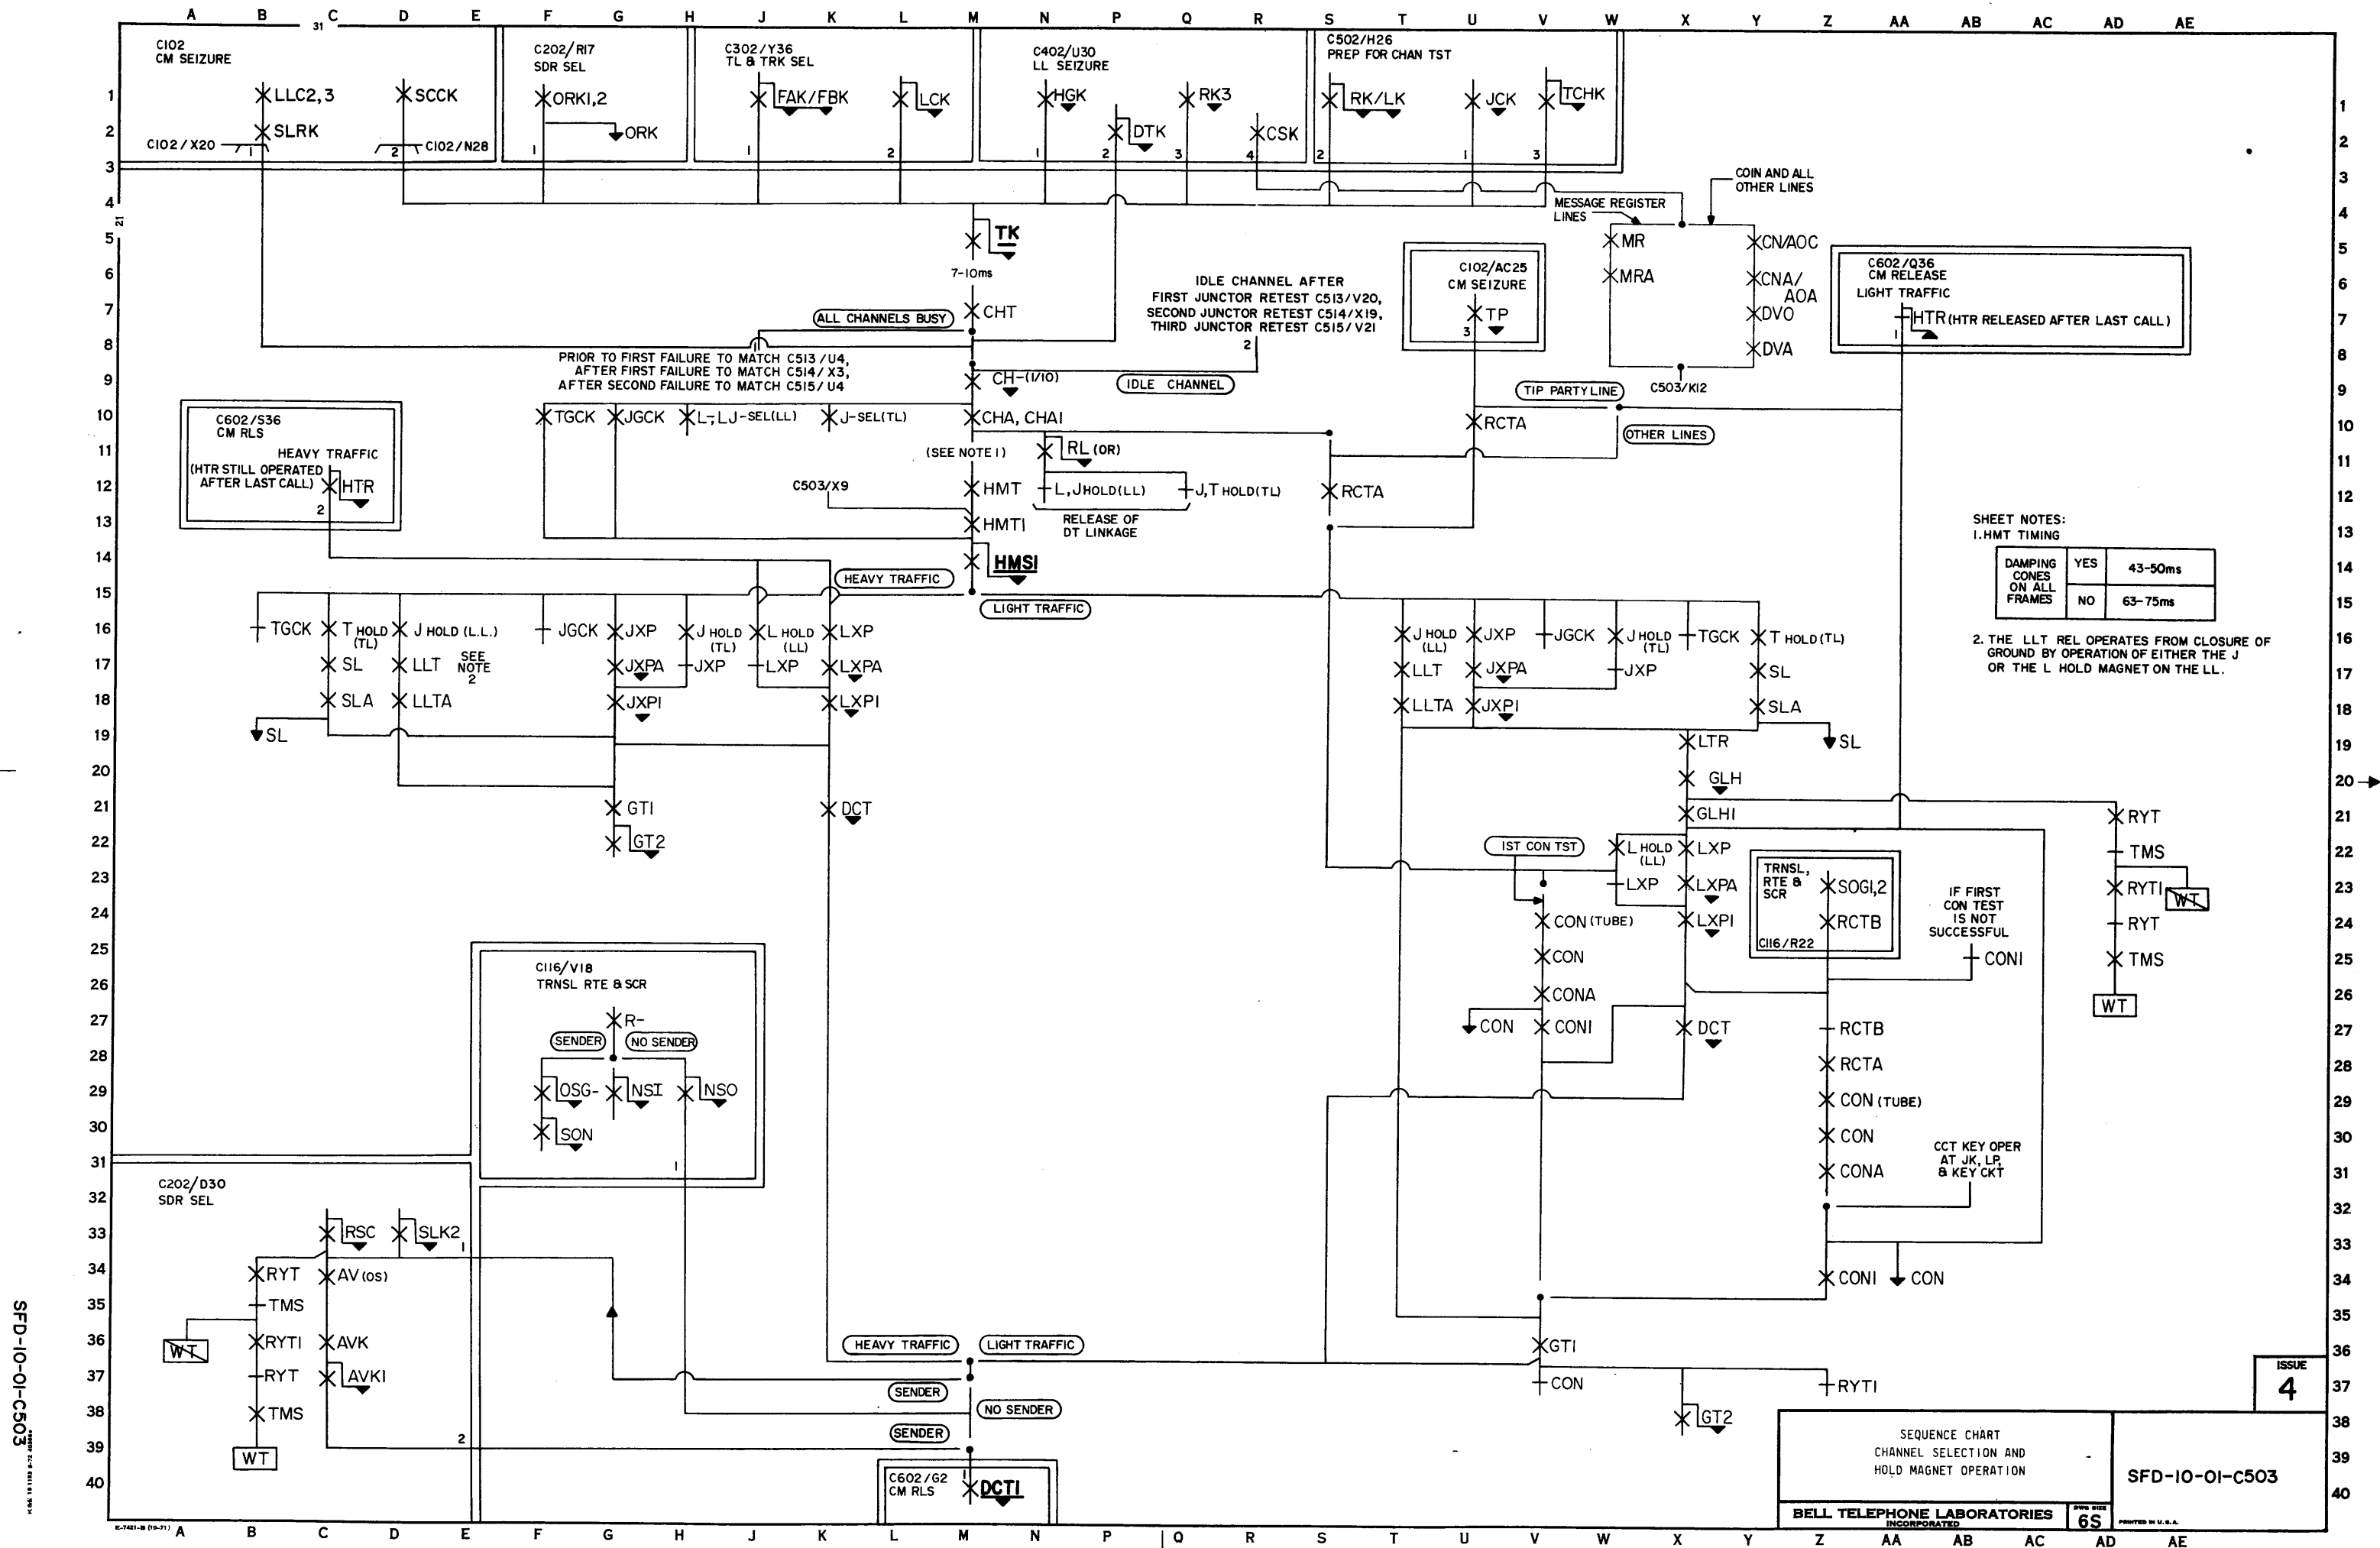

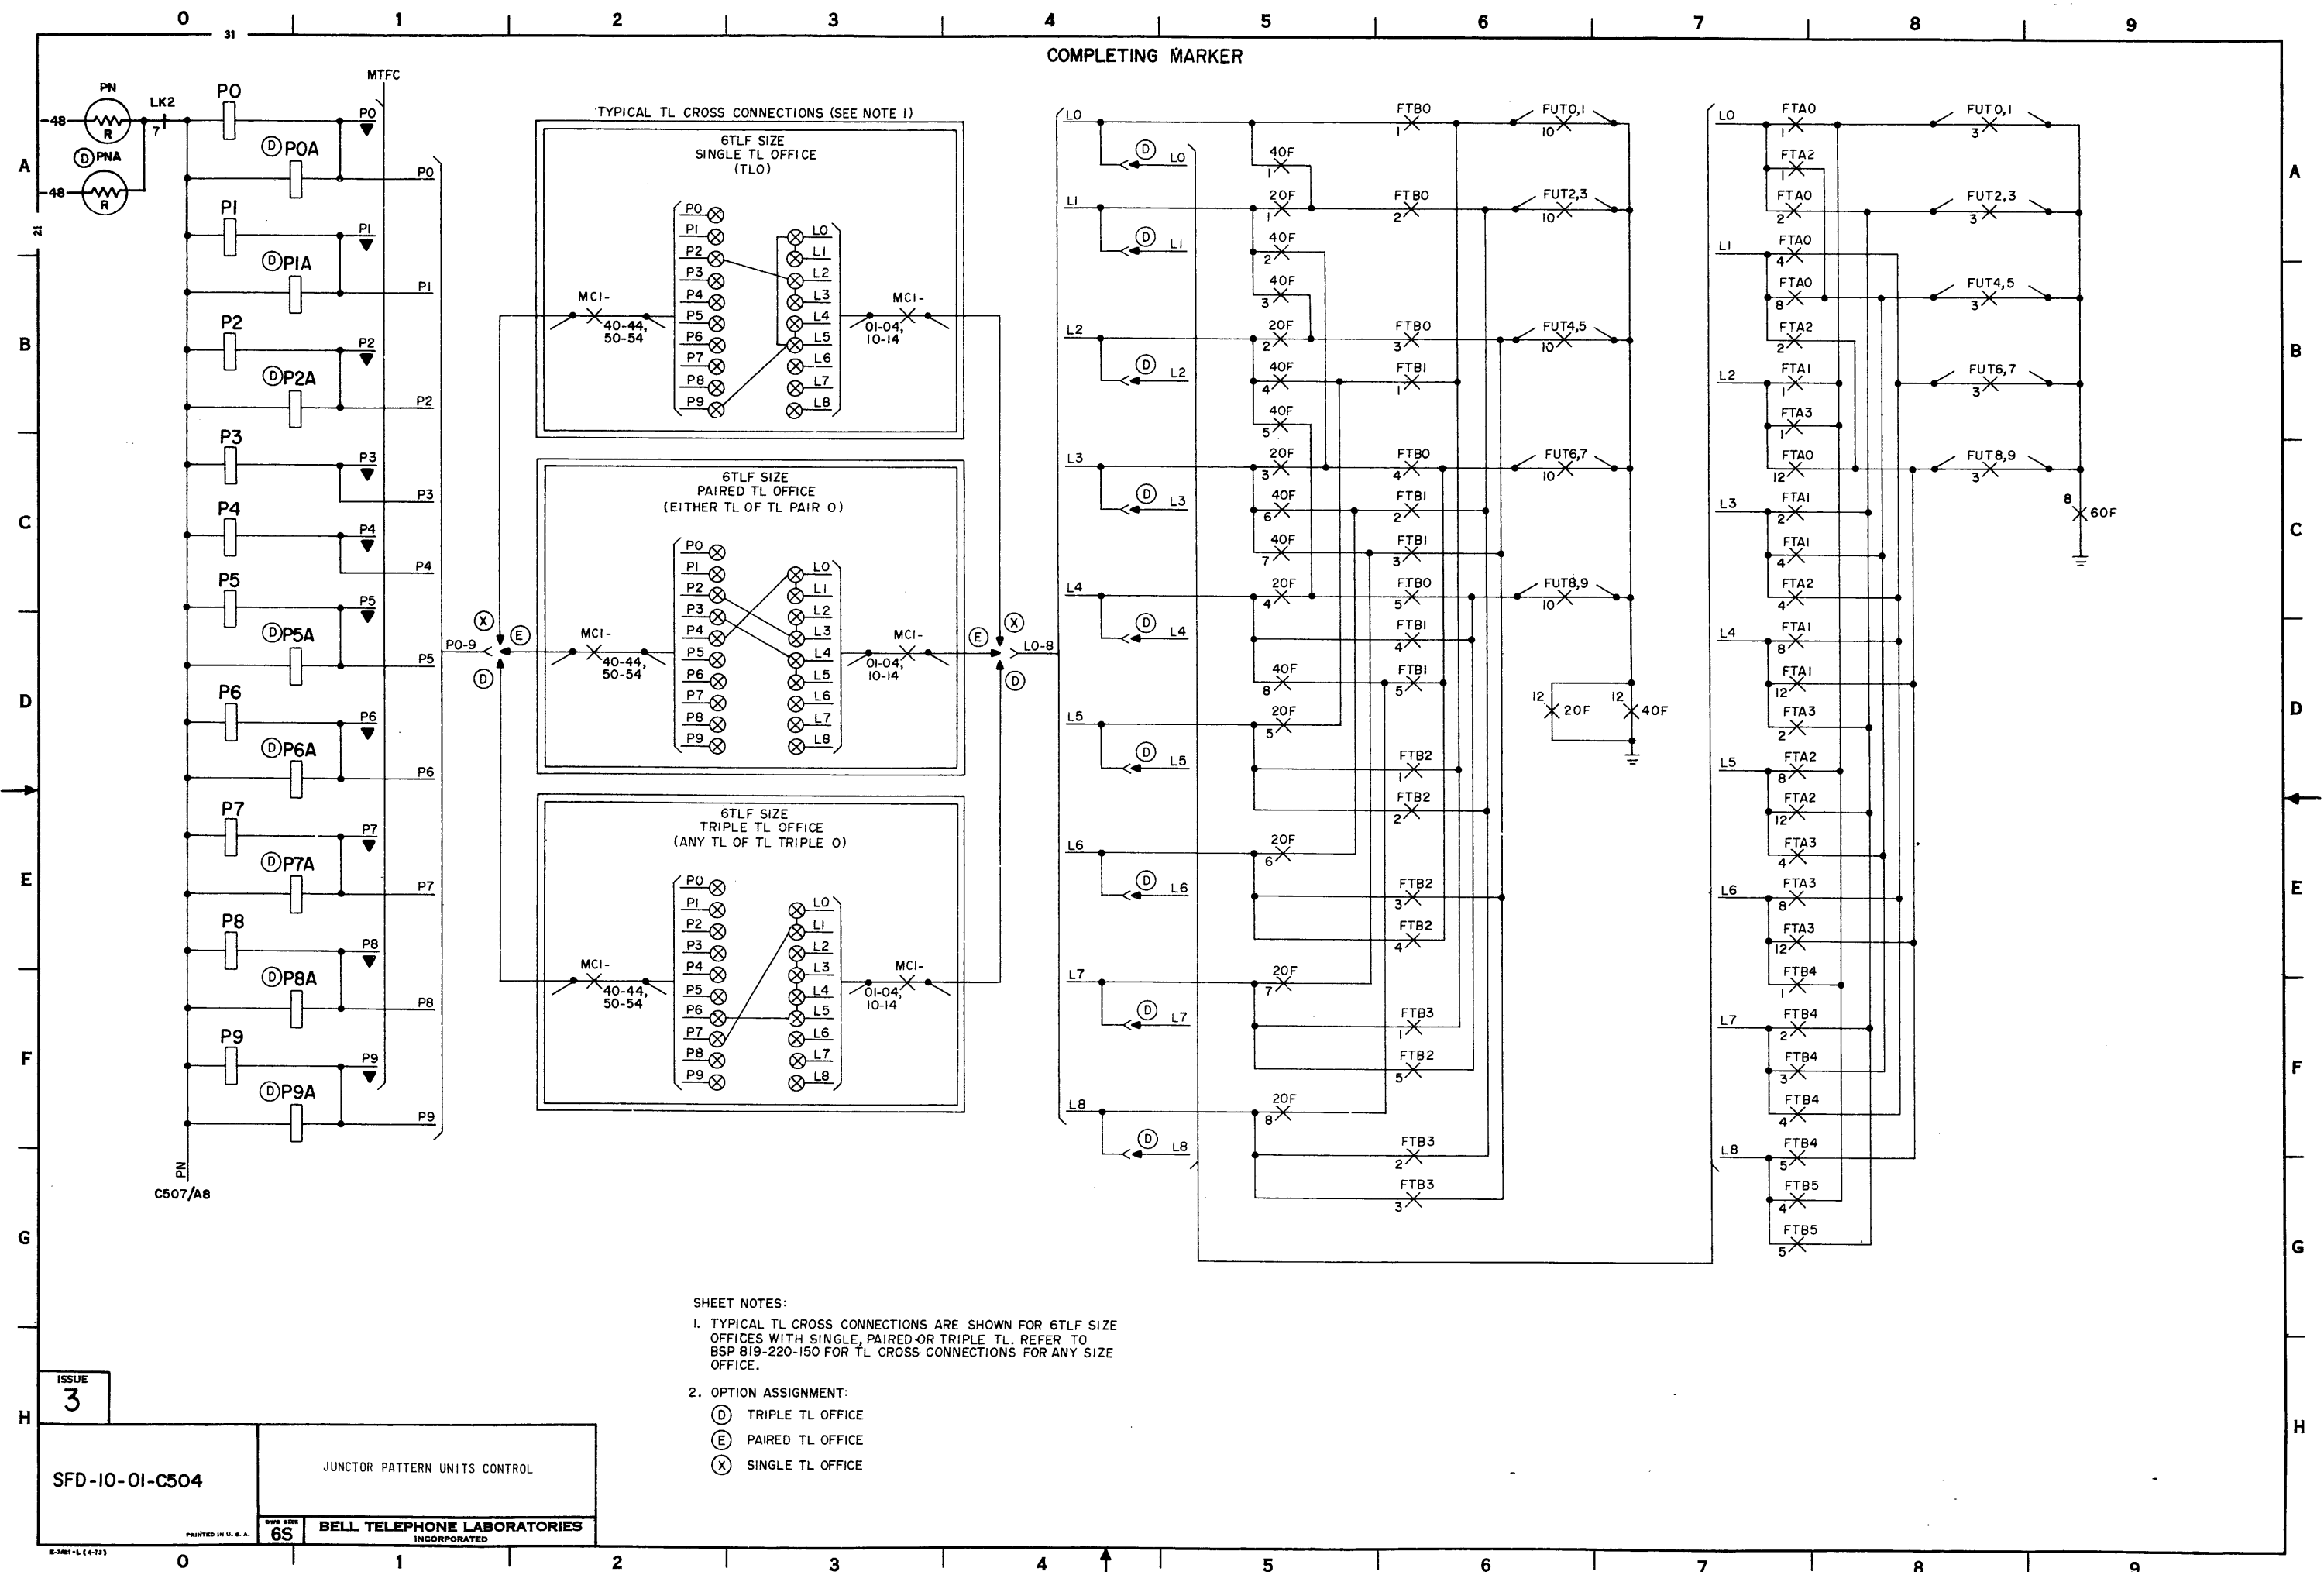

COMPLETING MARKER

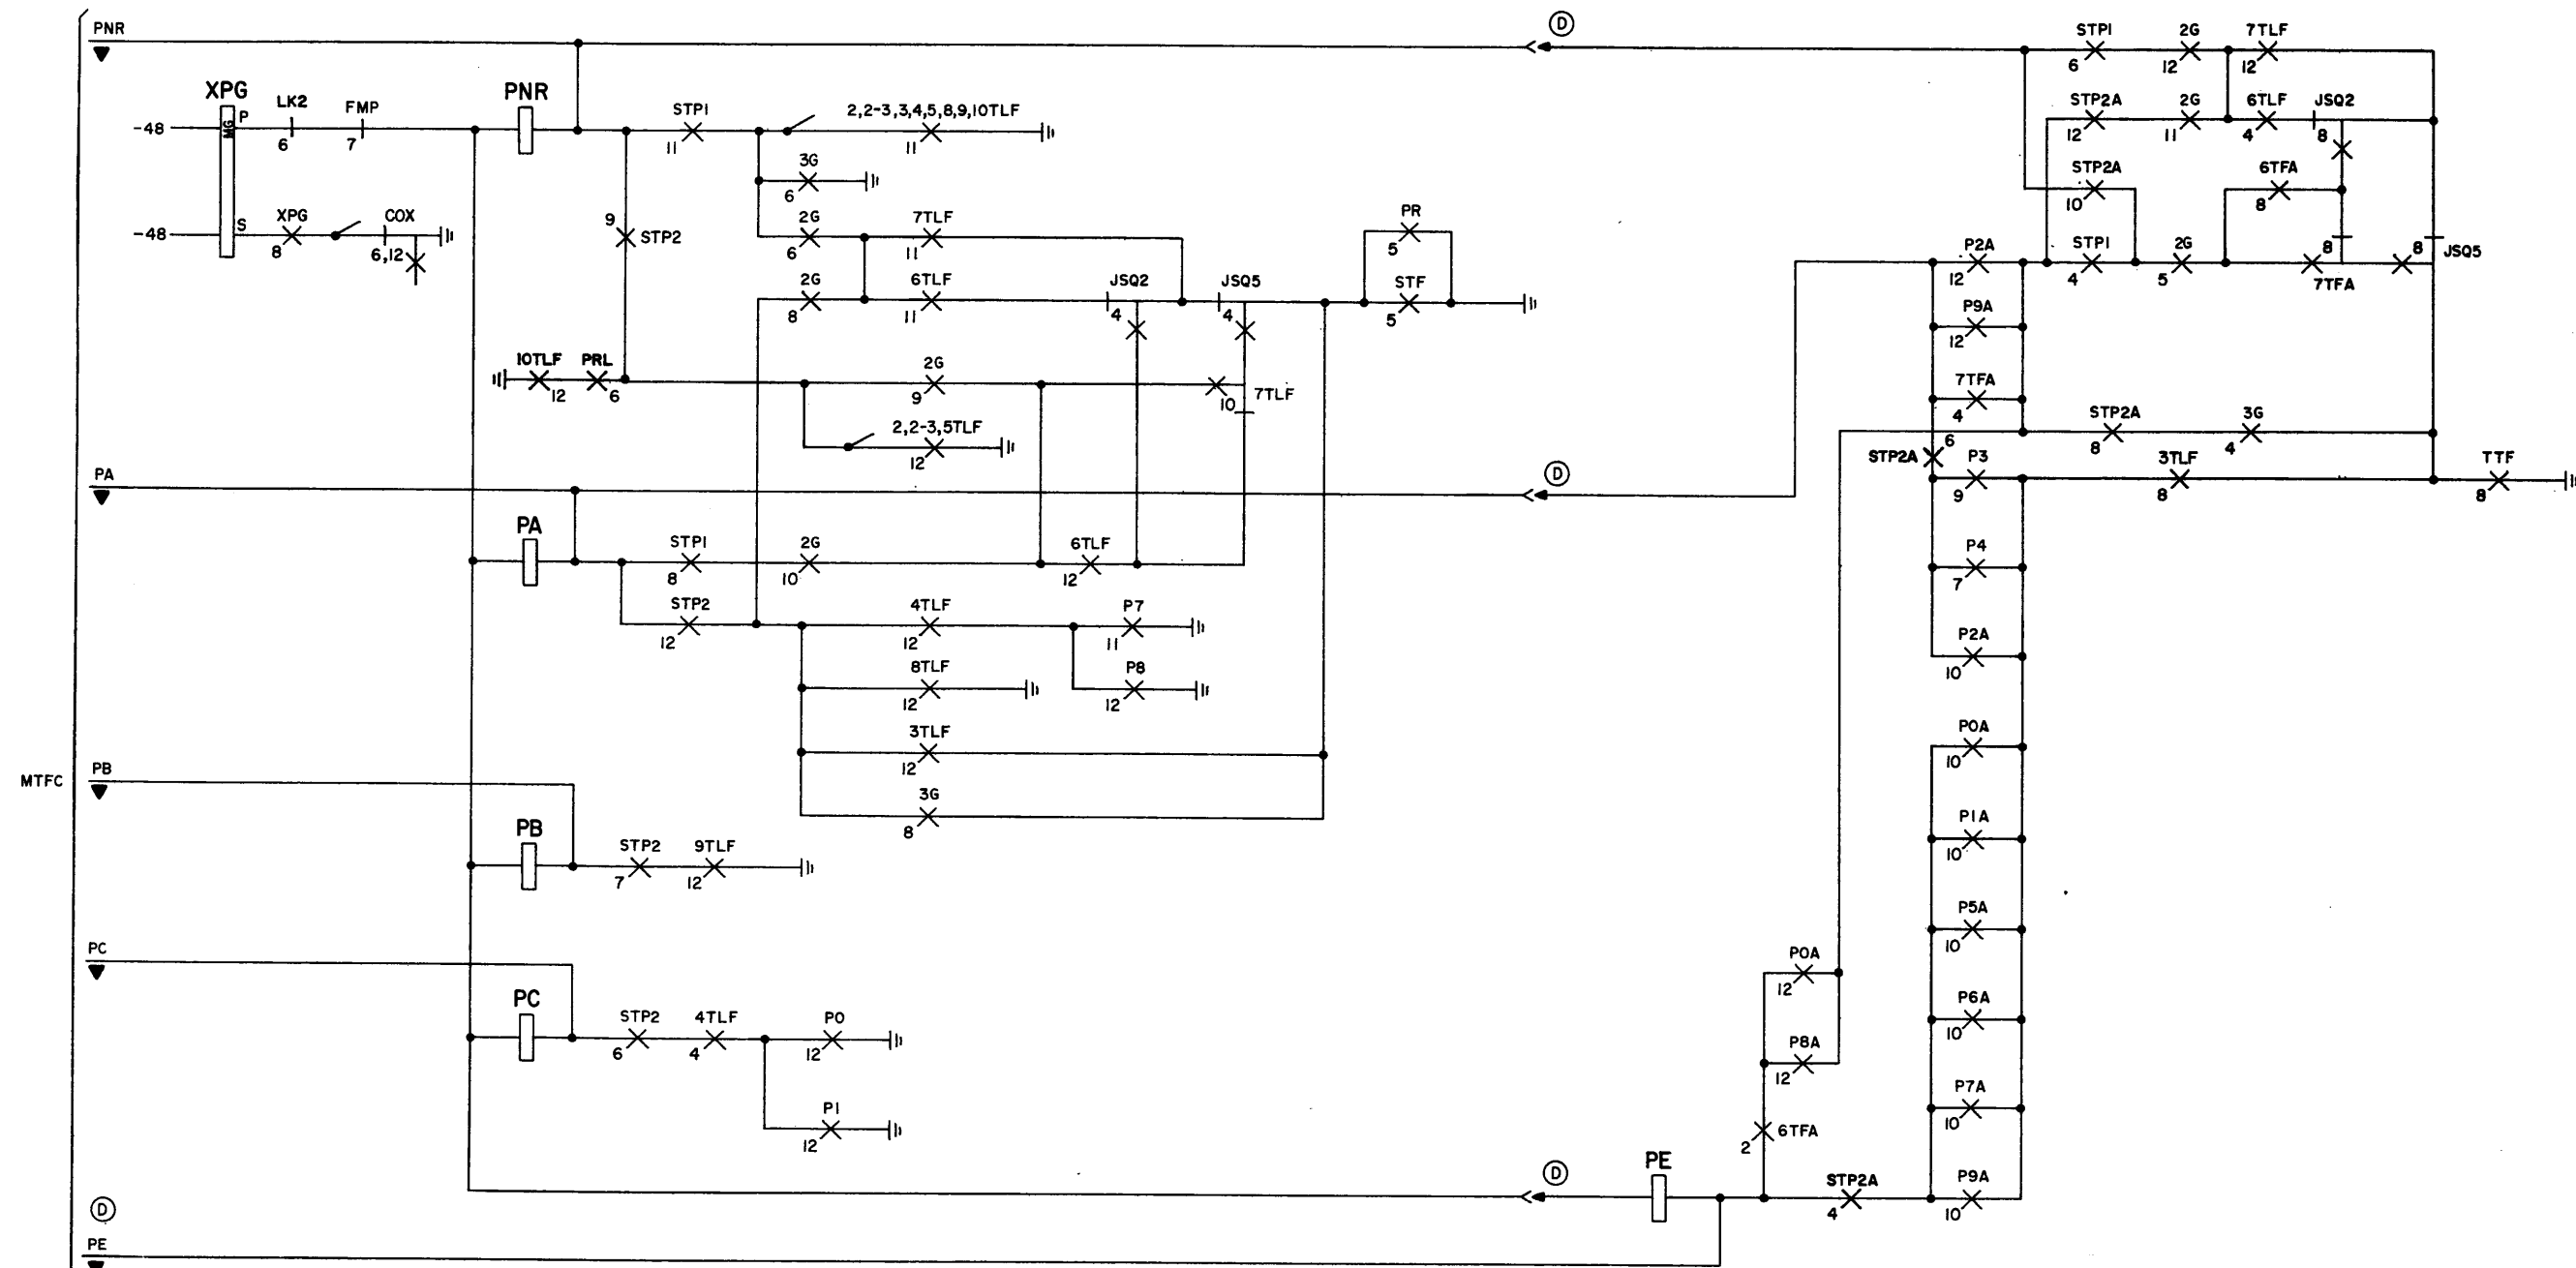

SHEET NOTES:

1. OPTION ASSIGNMENT:

- (A) 2/X TROUBLE CARD
- (B,C) 1/X TROUBLE CARDS
- (D) TRIPLE TRUNK LINK FRAMES
- (R) 3 TO 6 GROUPS OF ORIGINATING REGISTERS

JUNCTOR PATTERN TENS CONTROL


BELL TELEPHONE LABORATORIES
INCORPORATED


6S

SFD-10-01-C505


3

SFD-10-01-C505

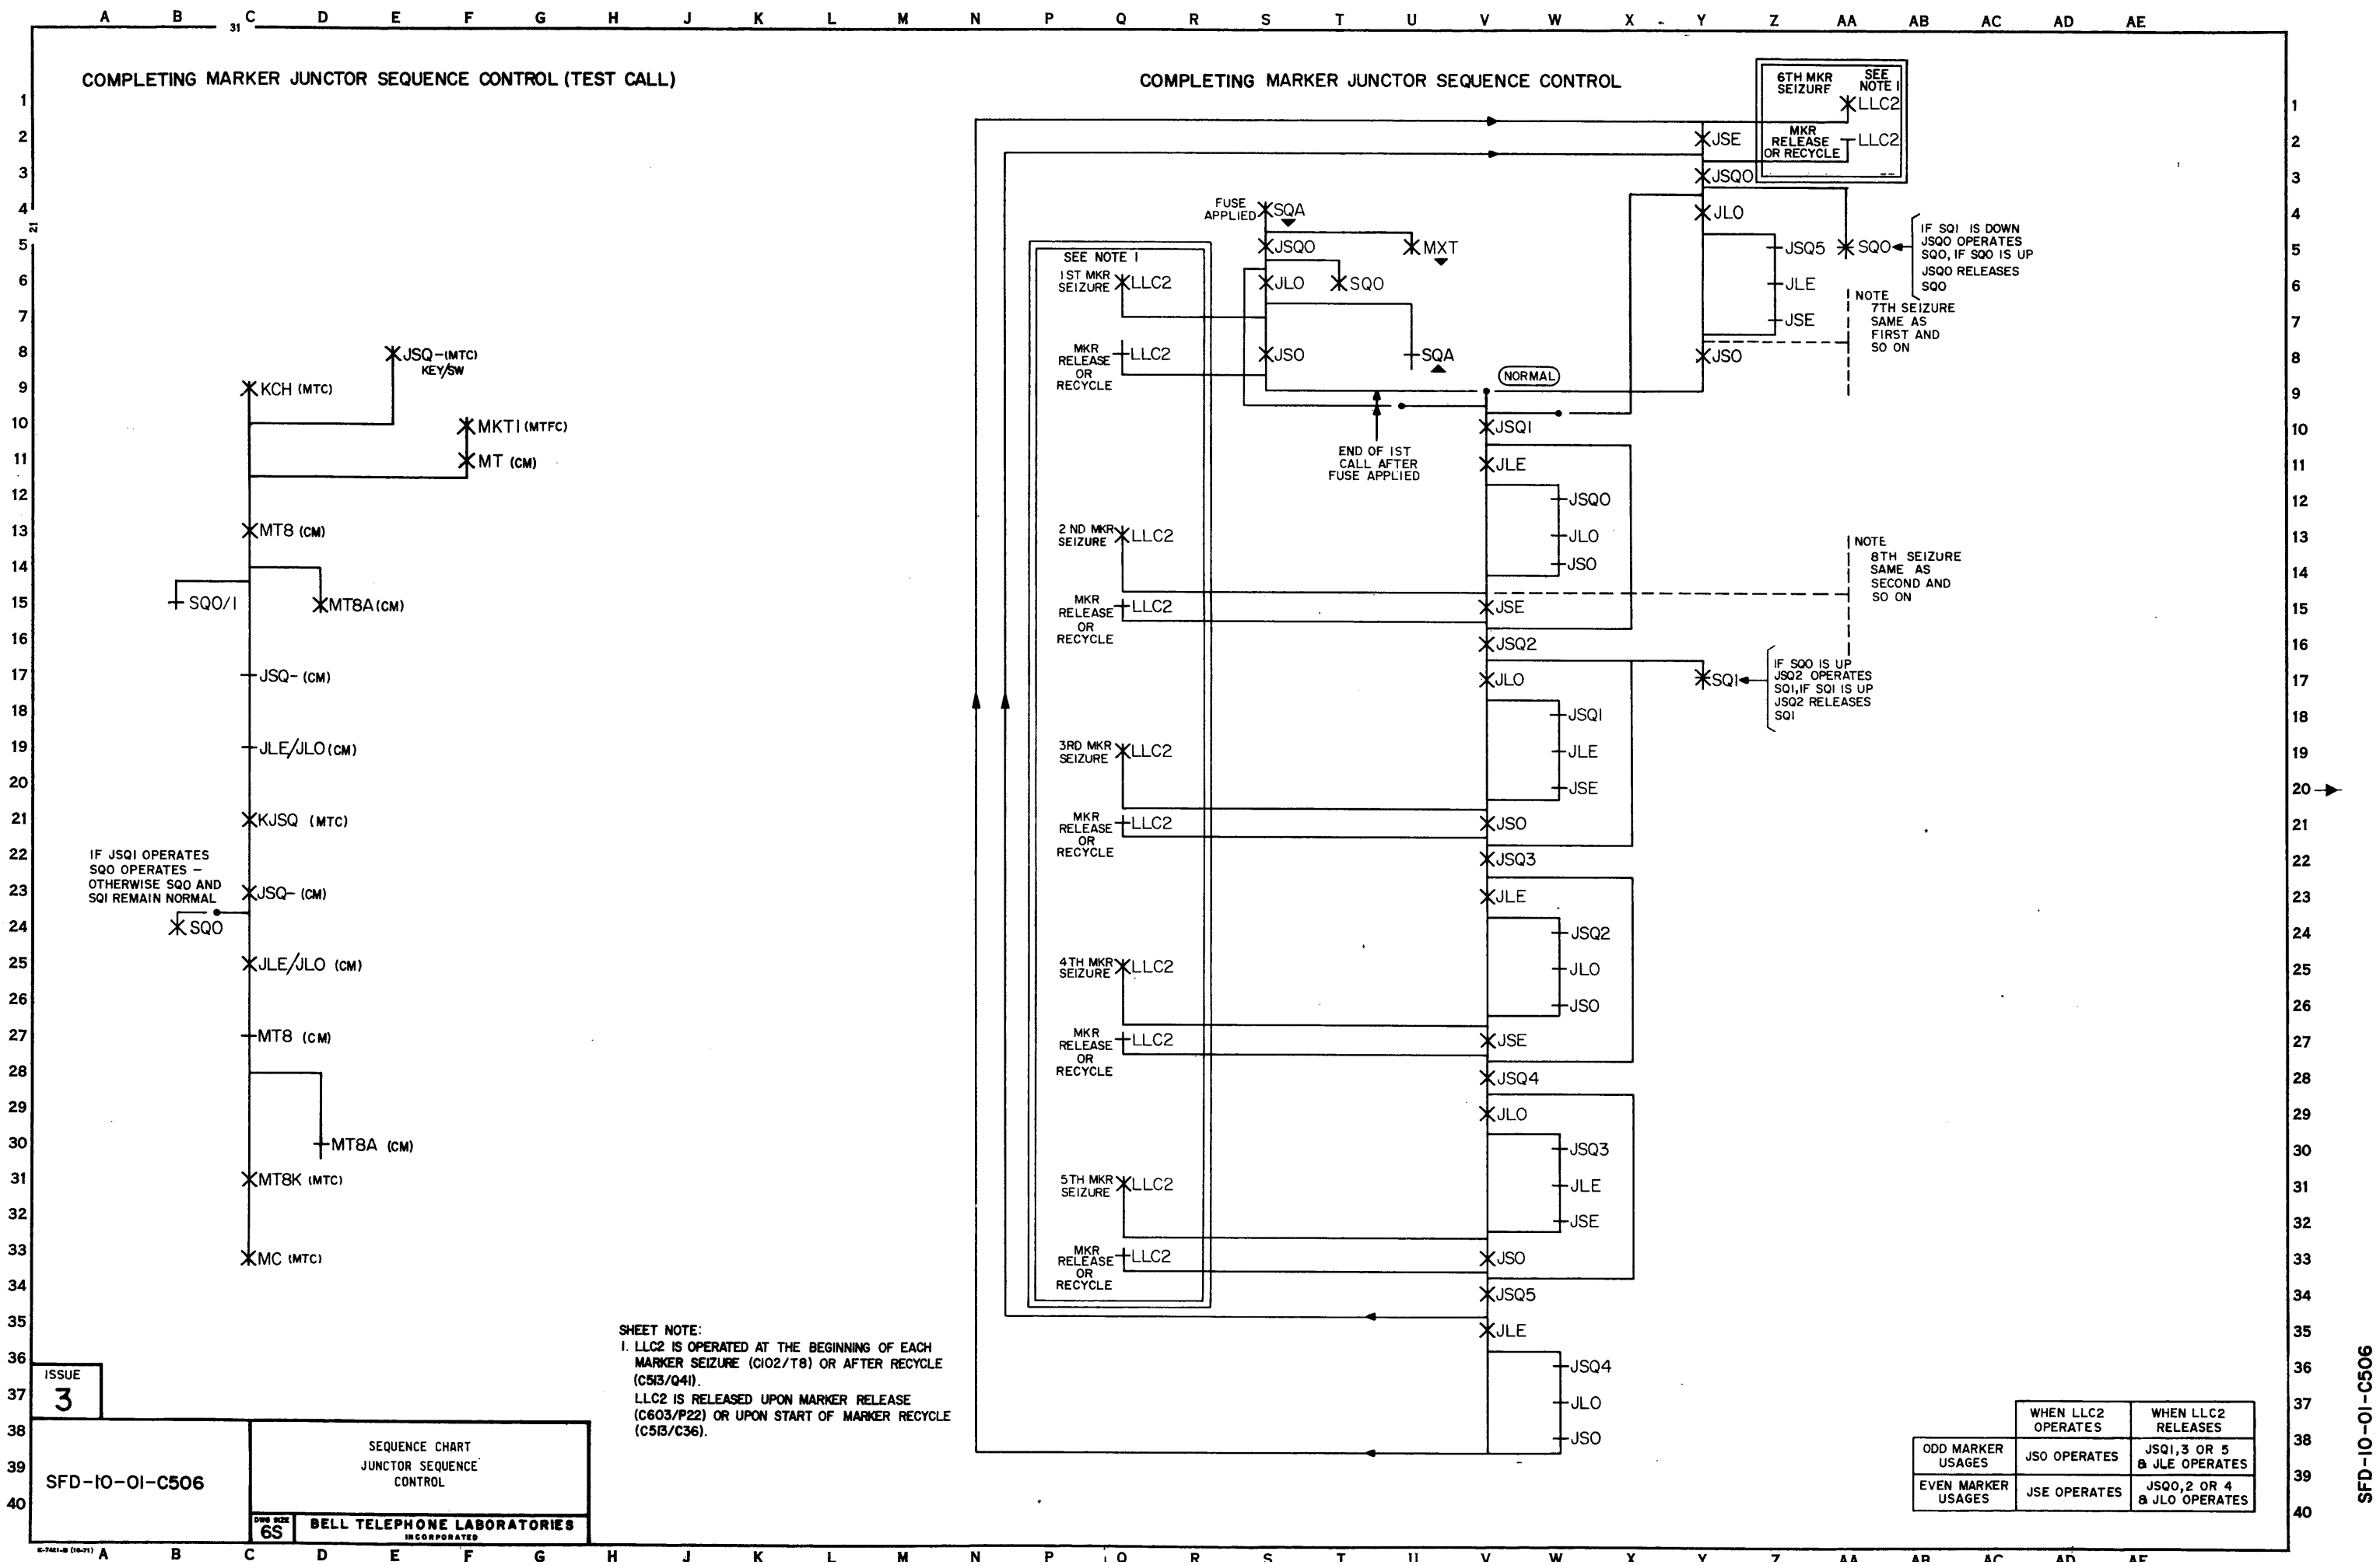

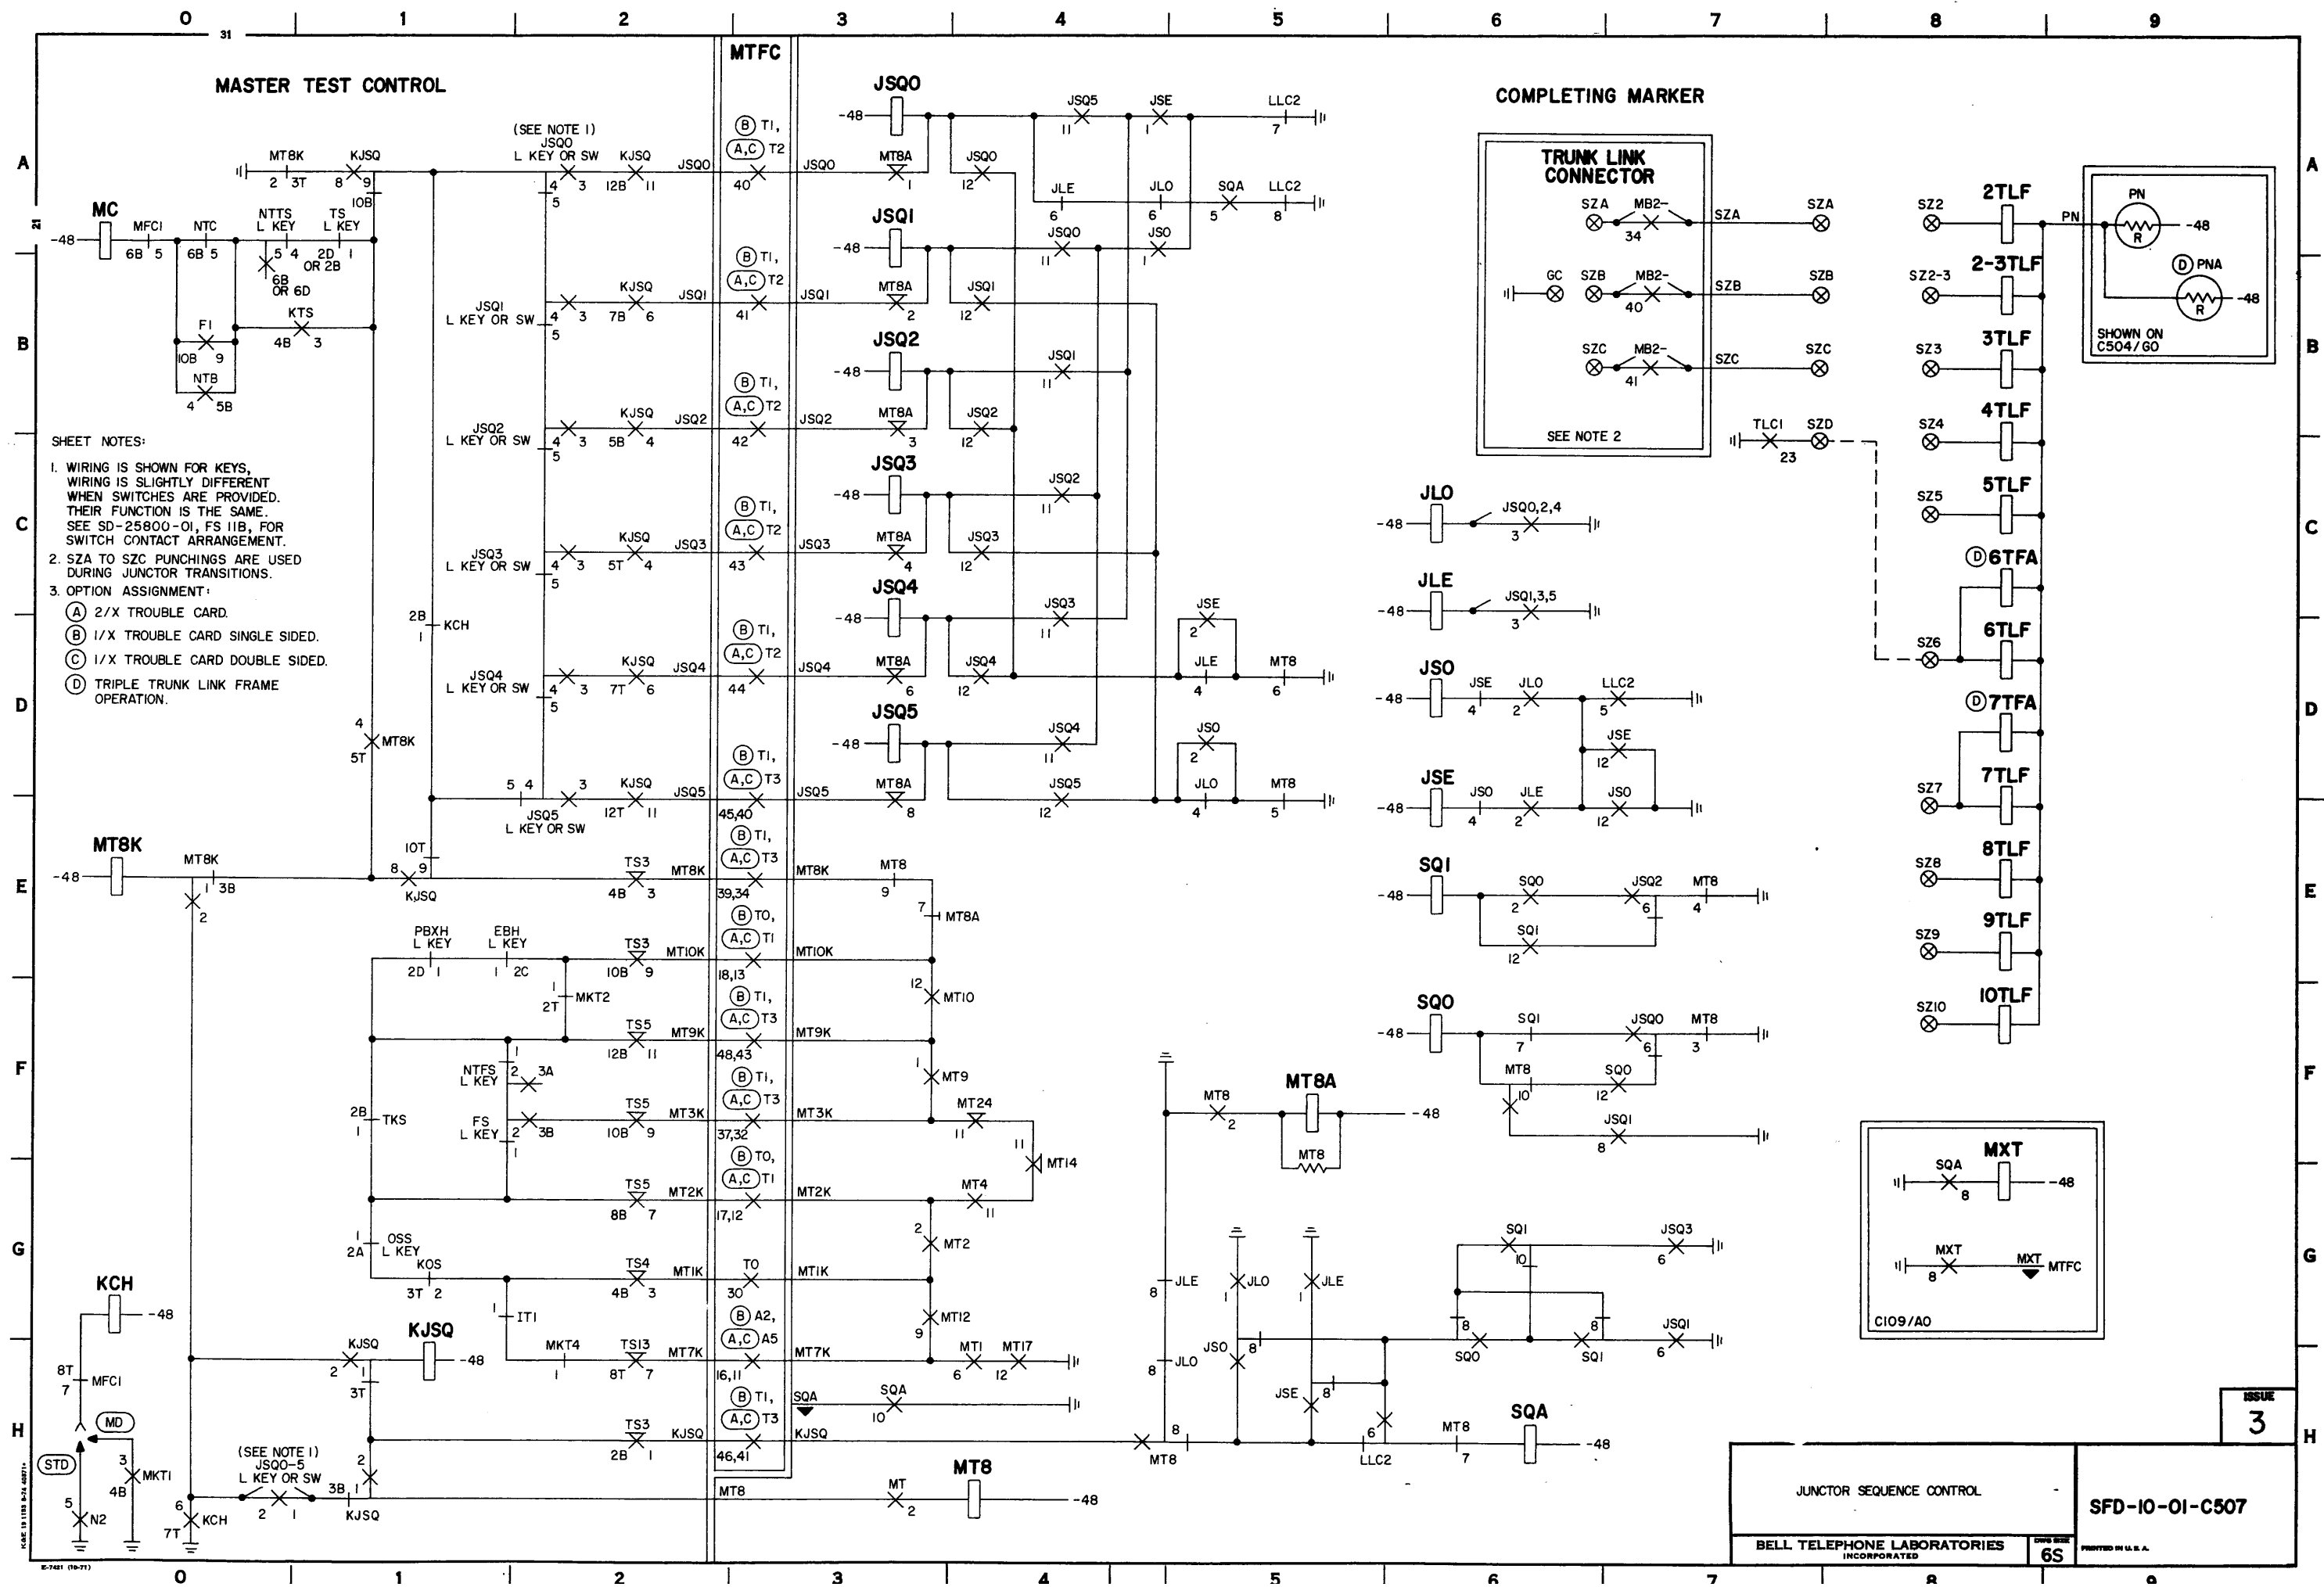

COMPLETING MARKER
JUNCTOR SUBGROUP SELECTION
FOR 2,2-3,5 AND 10 TLF SIZES
(SEE NOTE 1)

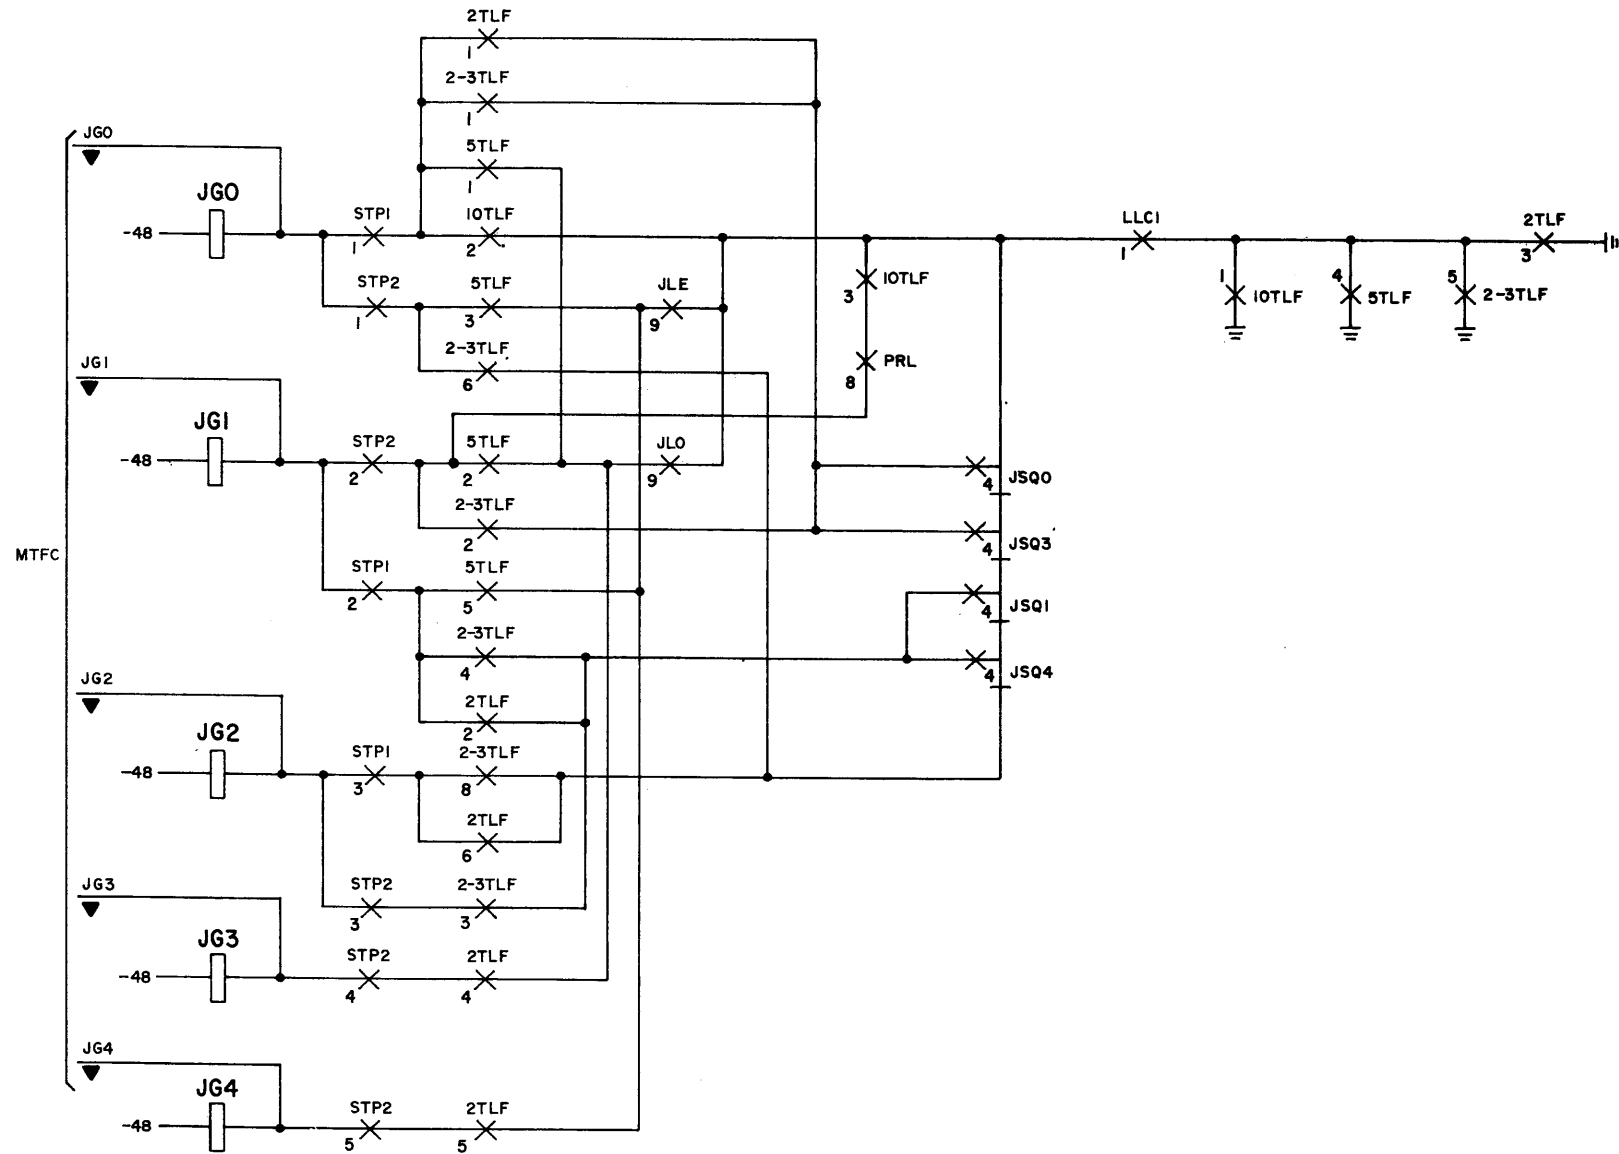

SHEET NOTES:

1. THIS IS A SIMPLIFIED DRAWING SHOWING PATHS USED FOR JUNCTOR SUBGROUP SELECTION IN 2,2-3,5 AND 10 TLF SIZES. ALL JUNCTOR SUBGROUPS FOR THESE SIZES HAVE 10 JUNCTORS.

ISSUE

3

SFD-10-01-C508


JUNCTOR SUBGROUP SELECTION
FOR 2,2-3,5 AND 10 TLF SIZES

6S

BELL TELEPHONE LABORATORIES
INCORPORATED

SFD-10-01-C508

COMPLETING MARKER JUNCTOR SUBGROUP SELECTION FOR 3, 4, 6, 7, 8, 9 TLF SIZES (SEE NOTE 1)


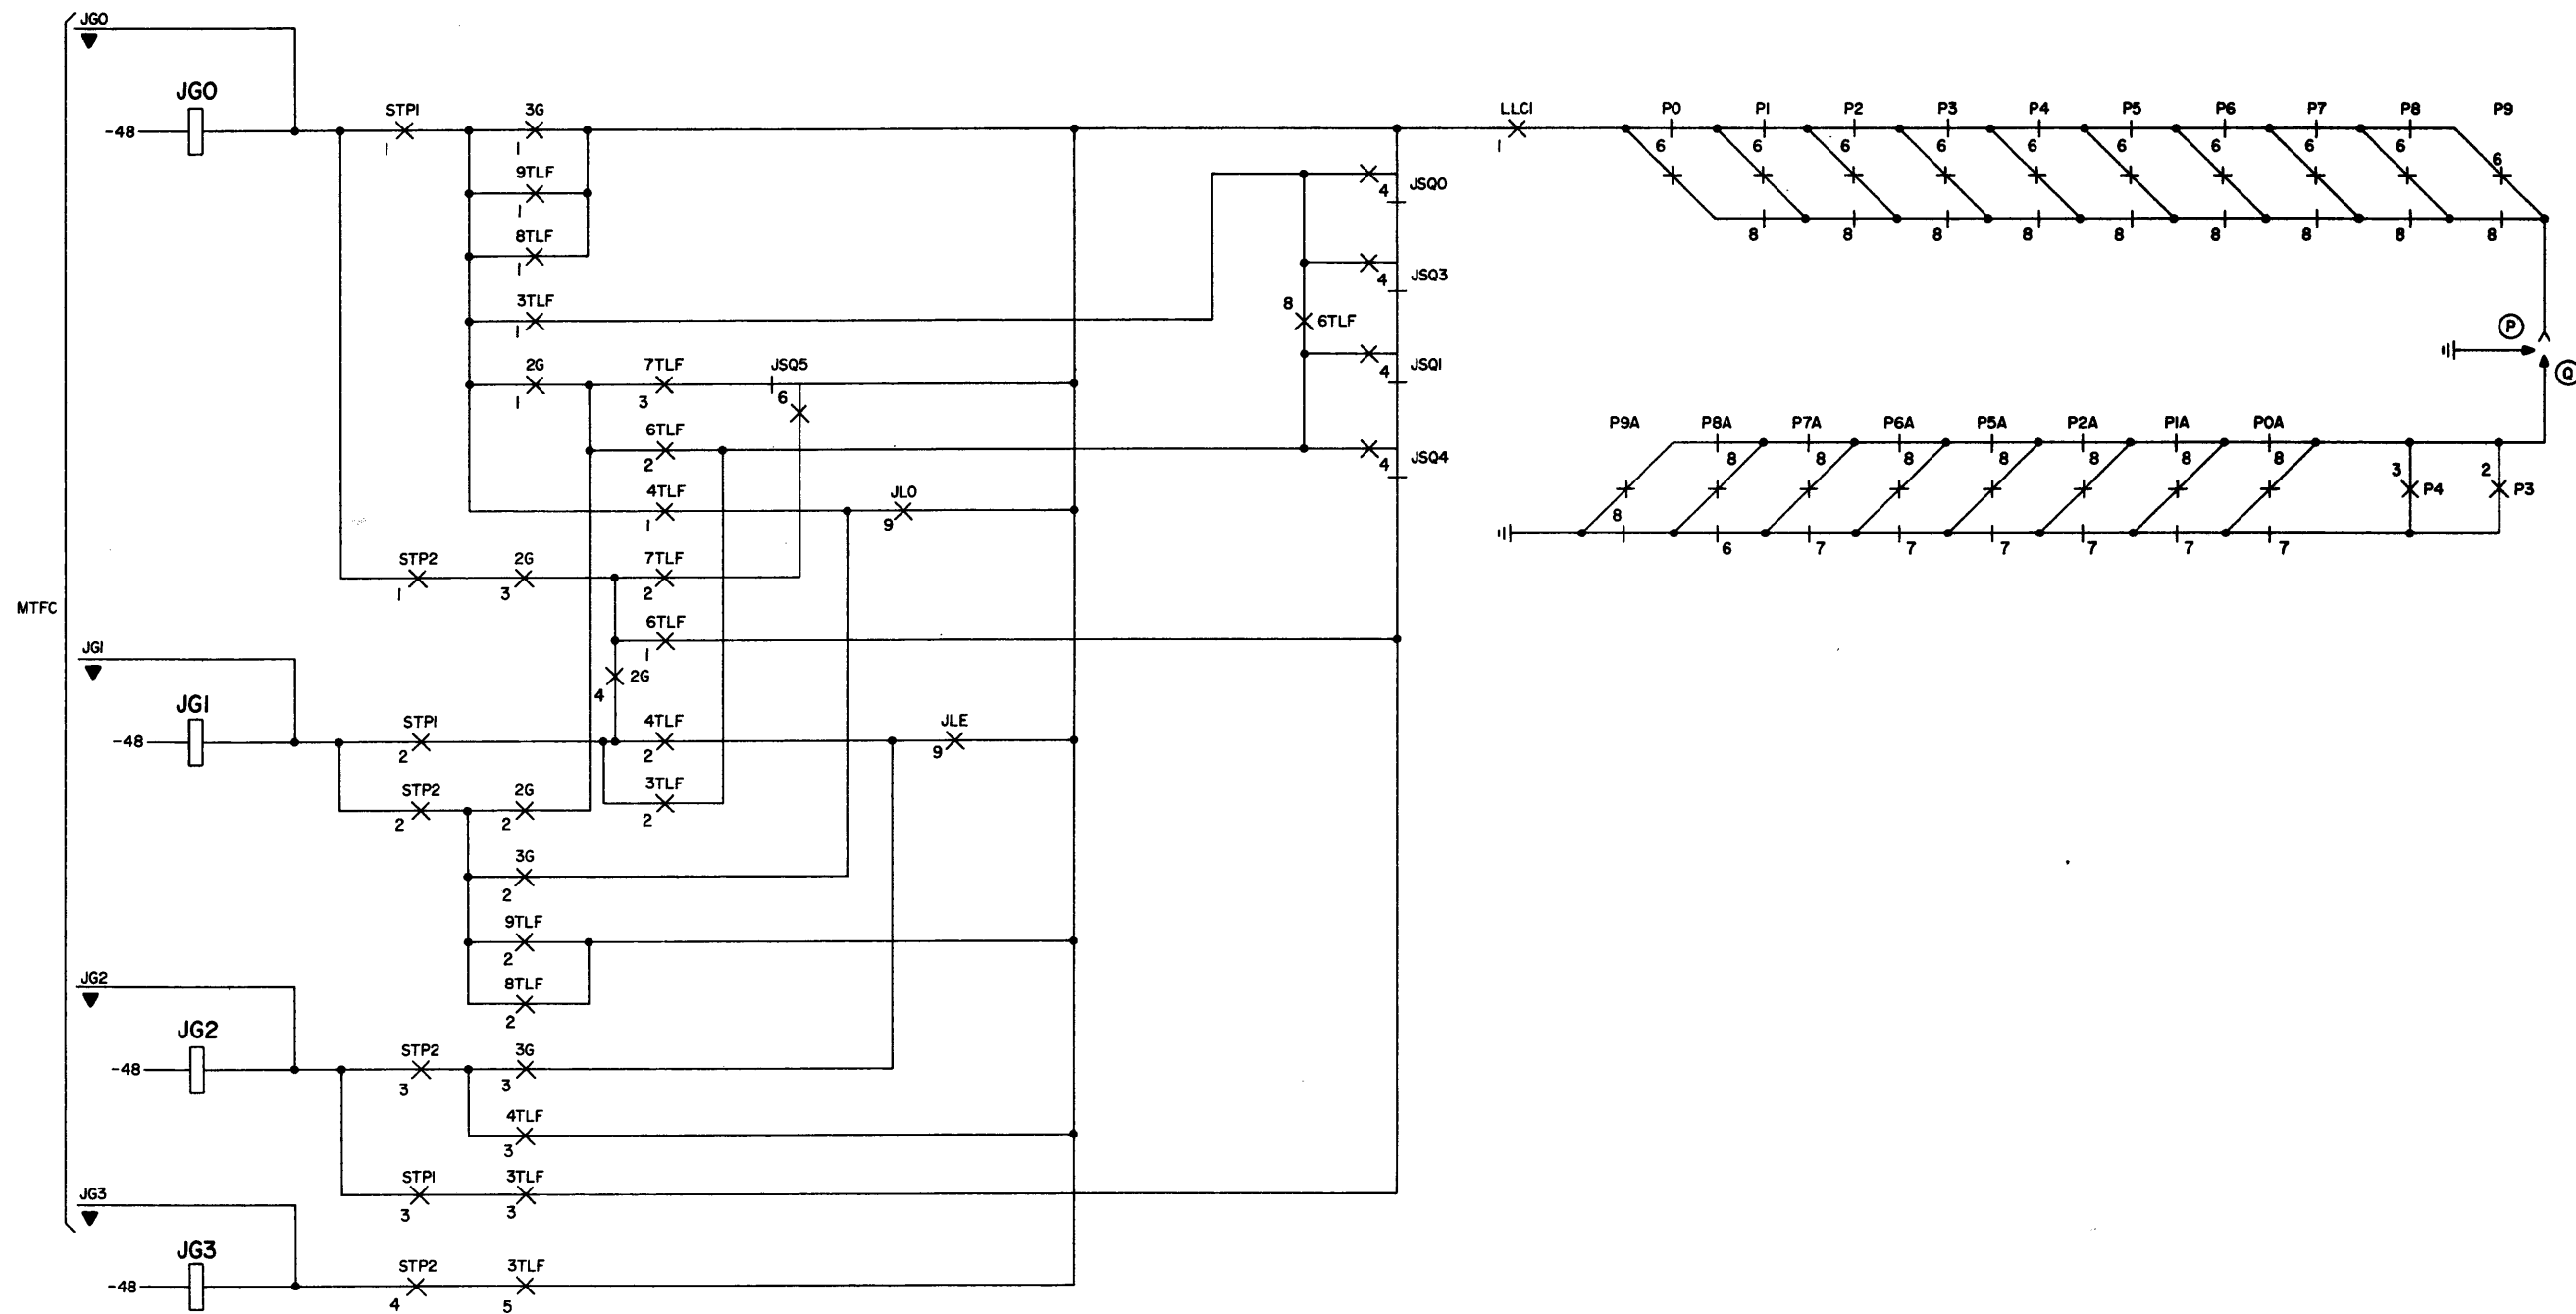


SHEET NOTES:

1. THIS IS A SIMPLIFIED DRAWING SHOWING PATHS USED FOR JUNCTOR SUBGROUP SELECTION IN 3, 4, 6, 7, 8, AND 9 TLF SIZES. EACH OF THESE SIZES HAVE ONE OR MORE JUNCTOR SUBGROUPS WITH LESS THAN 10 JUNCTORS.

2. OPTION ASSIGNMENT:

- (P) 20 OR LESS TRUNK LINK FRAMES.
- (Q) MORE THAN 20 TRUNK LINK FRAMES.

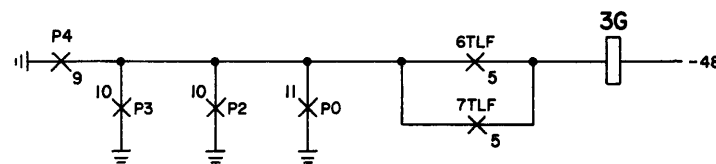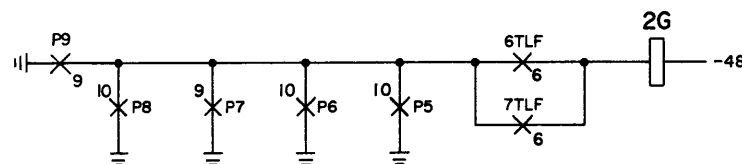

SFD-10-01-C509


JUNCTOR SUBGROUP SELECTION
FOR 3, 4, 6, 7, 8, 9 TLF SIZES


BELL TELEPHONE LABORATORIES
INCORPORATED

6S

SFD-10-01-C509

3

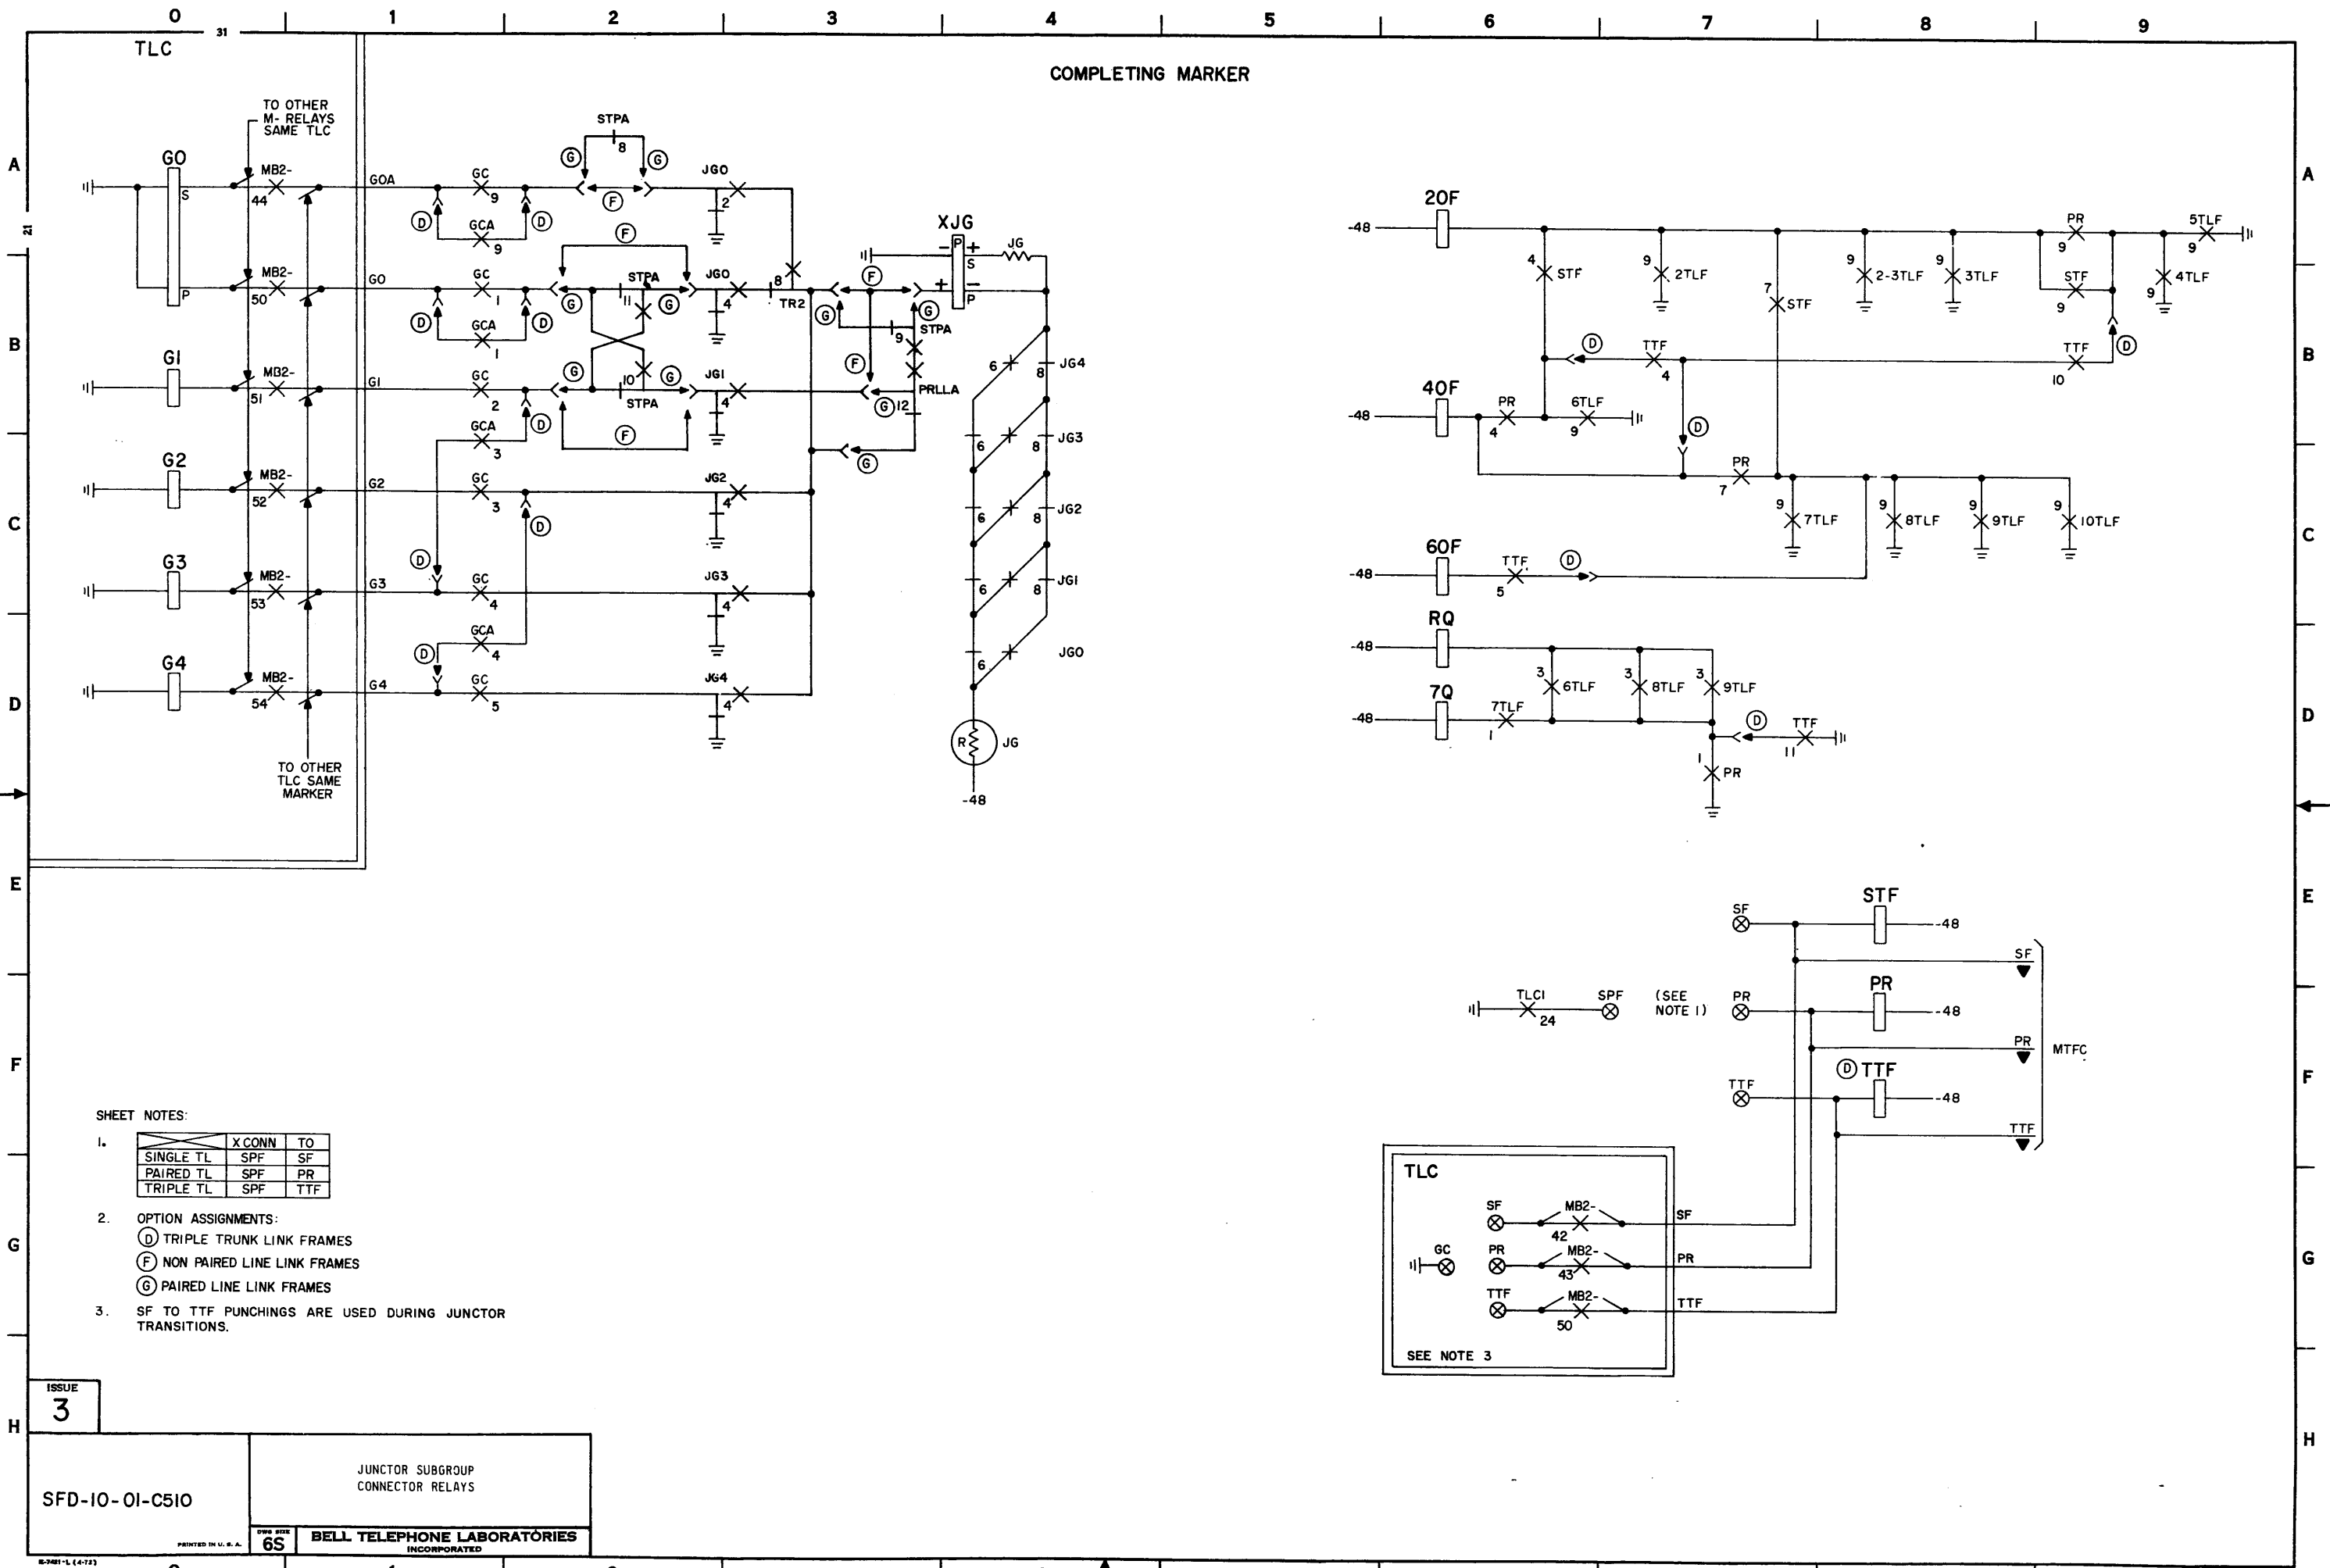

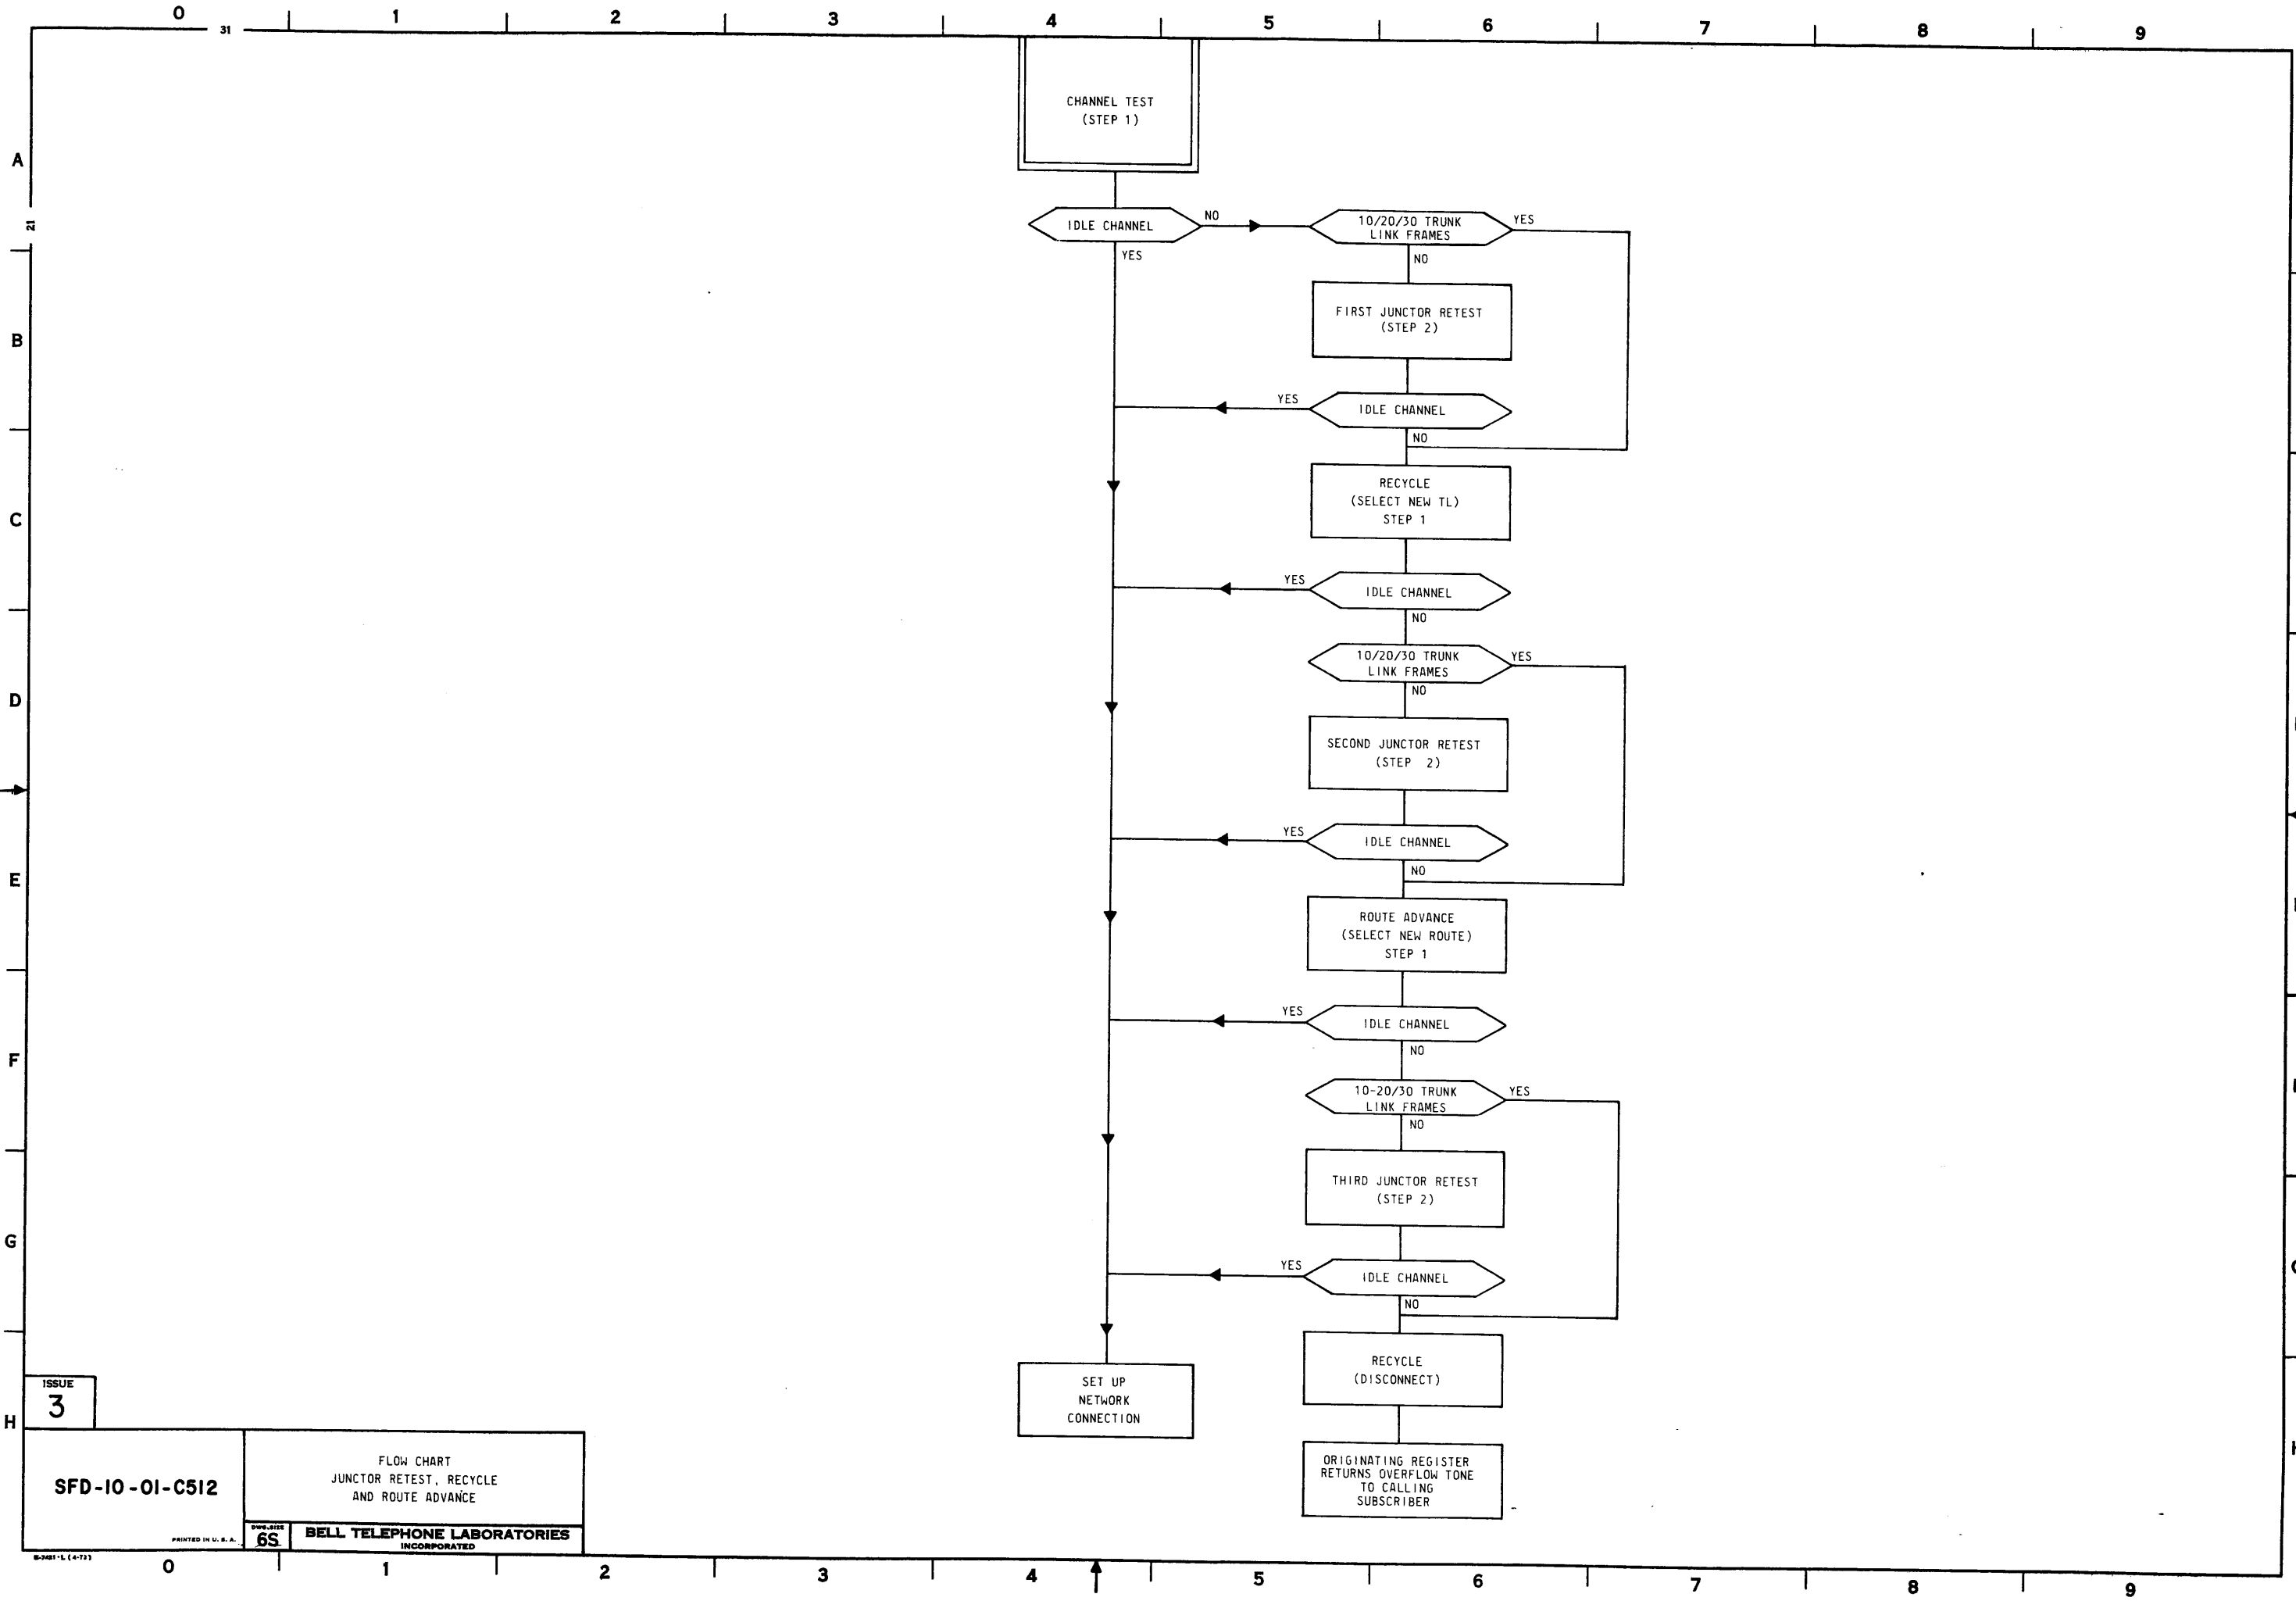

ISSUE
3


SFD-10-01-C512


FLOW CHART
JUNCTOR RETEST, RECYCLE
AND ROUTE ADVANCE


6S

BELL TELEPHONE LABORATORIES
INCORPORATED

SFD-10-01-C512

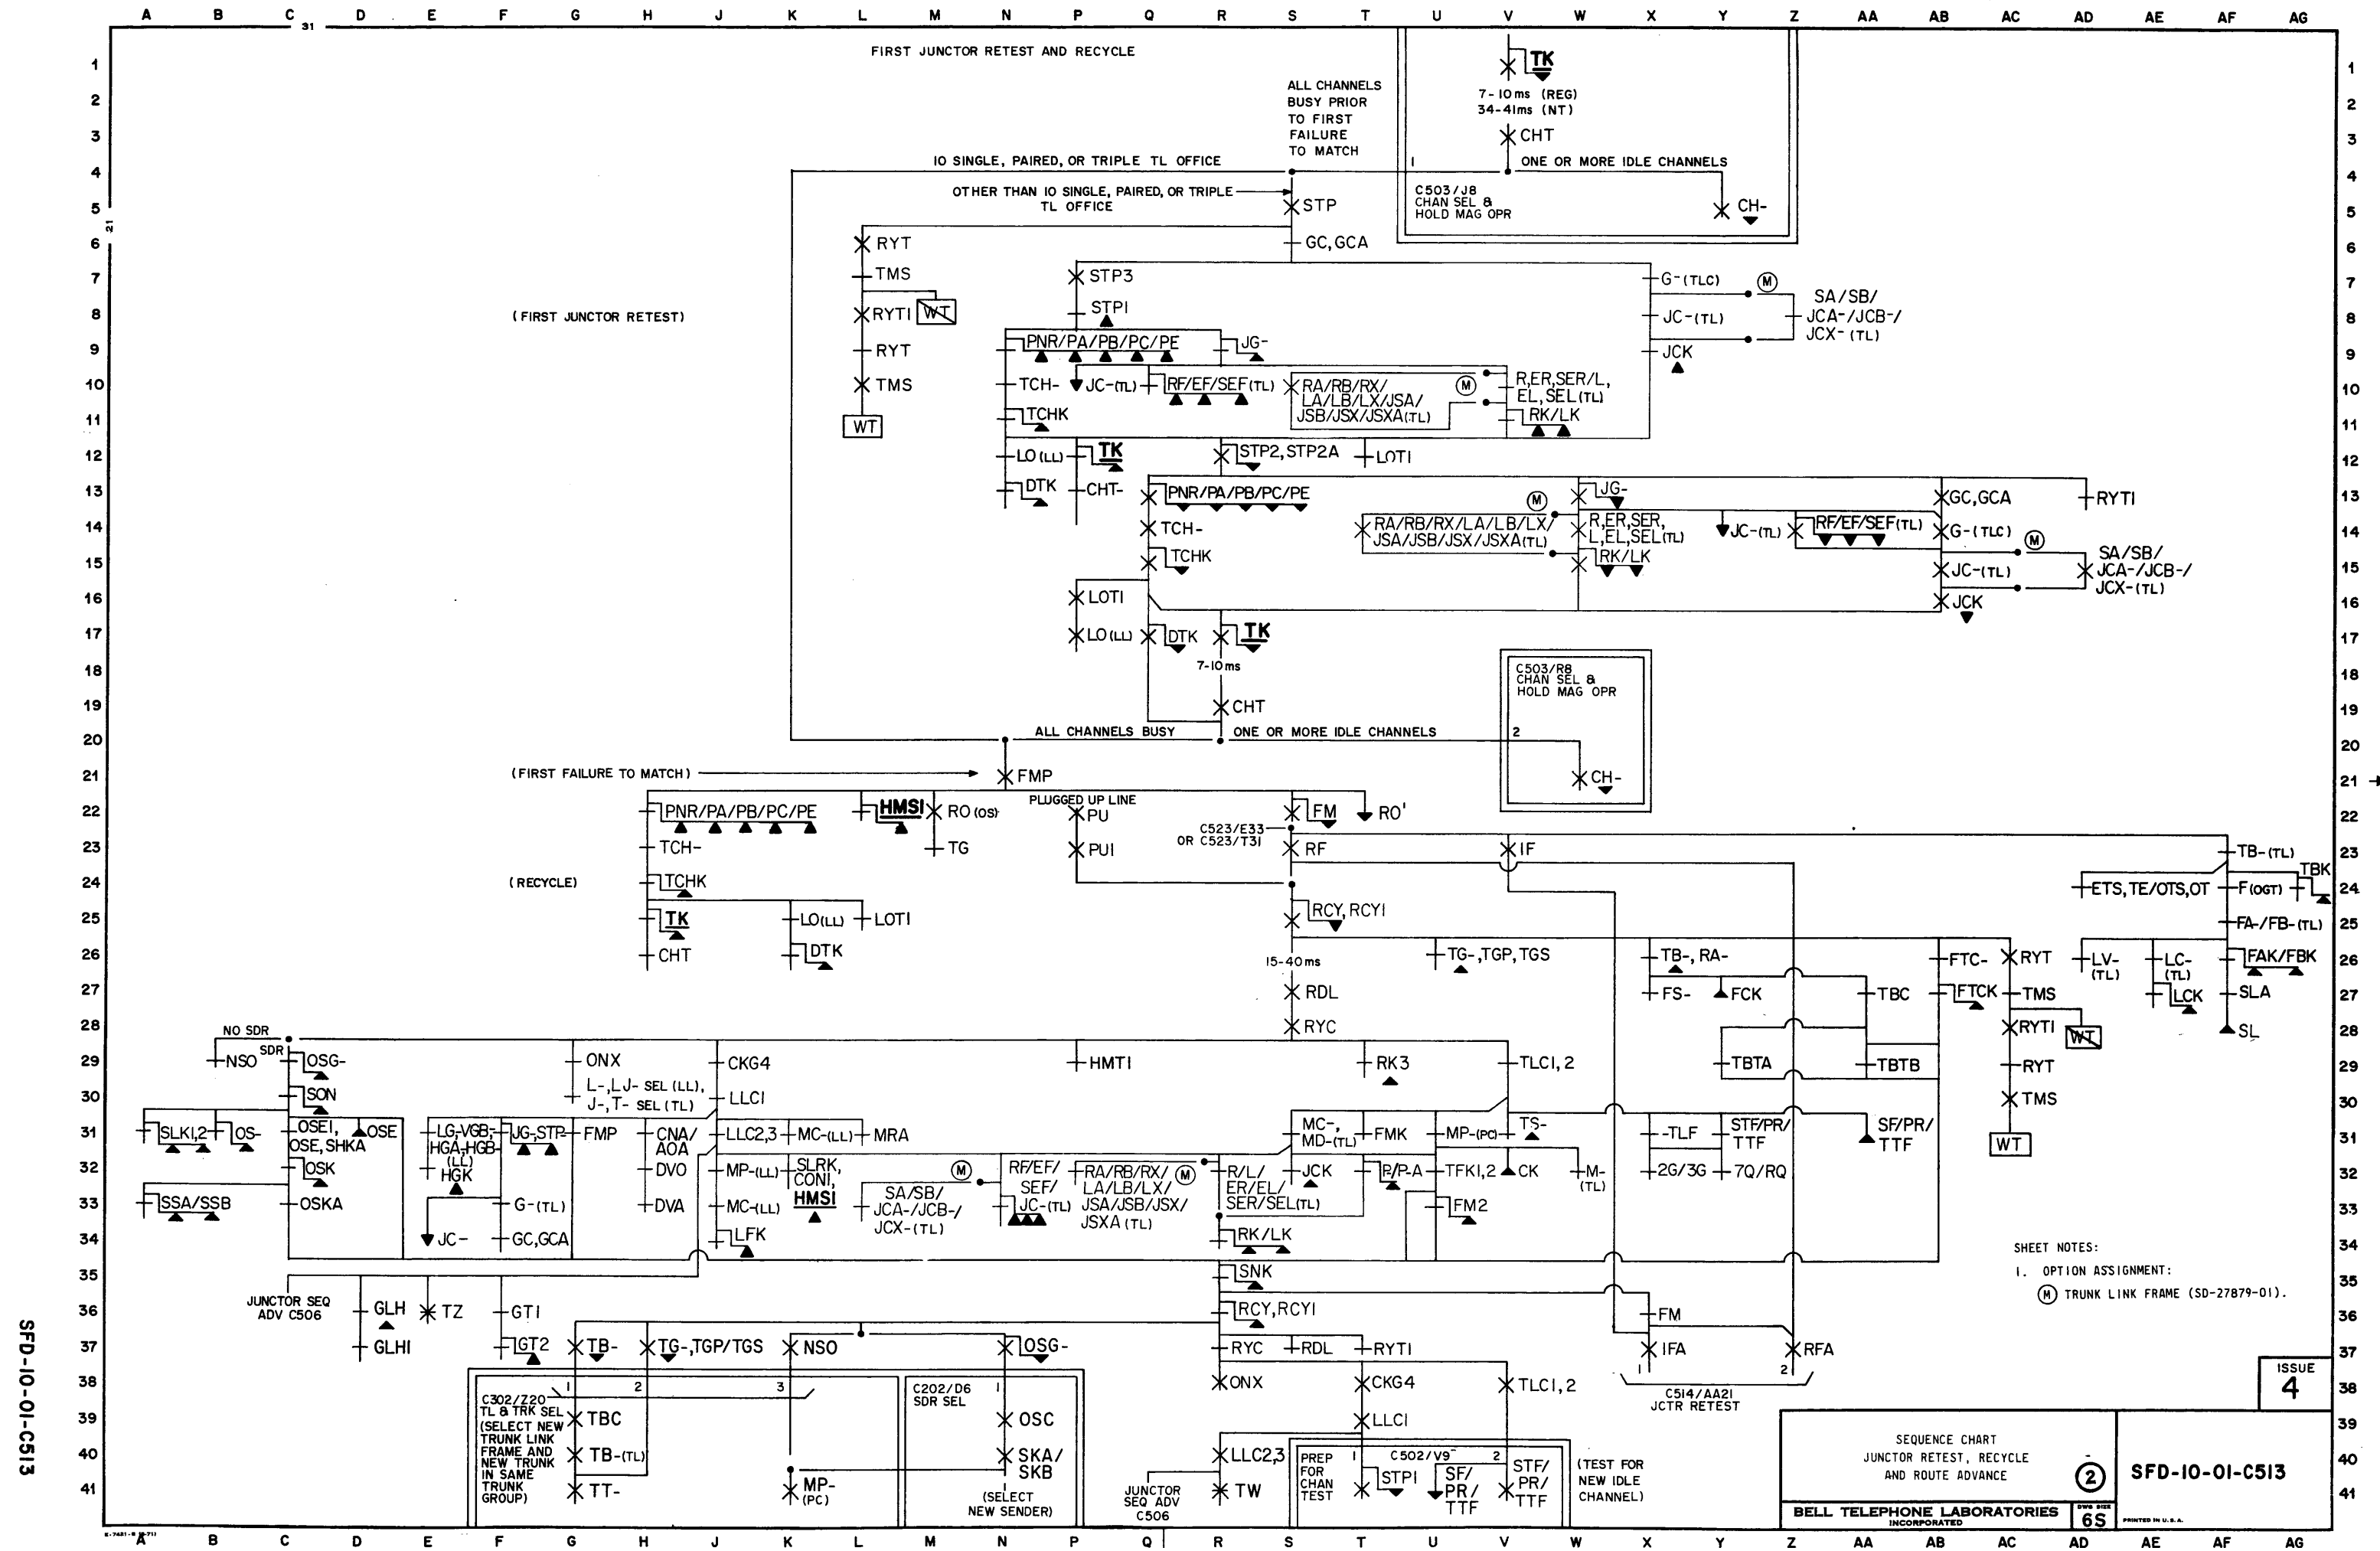

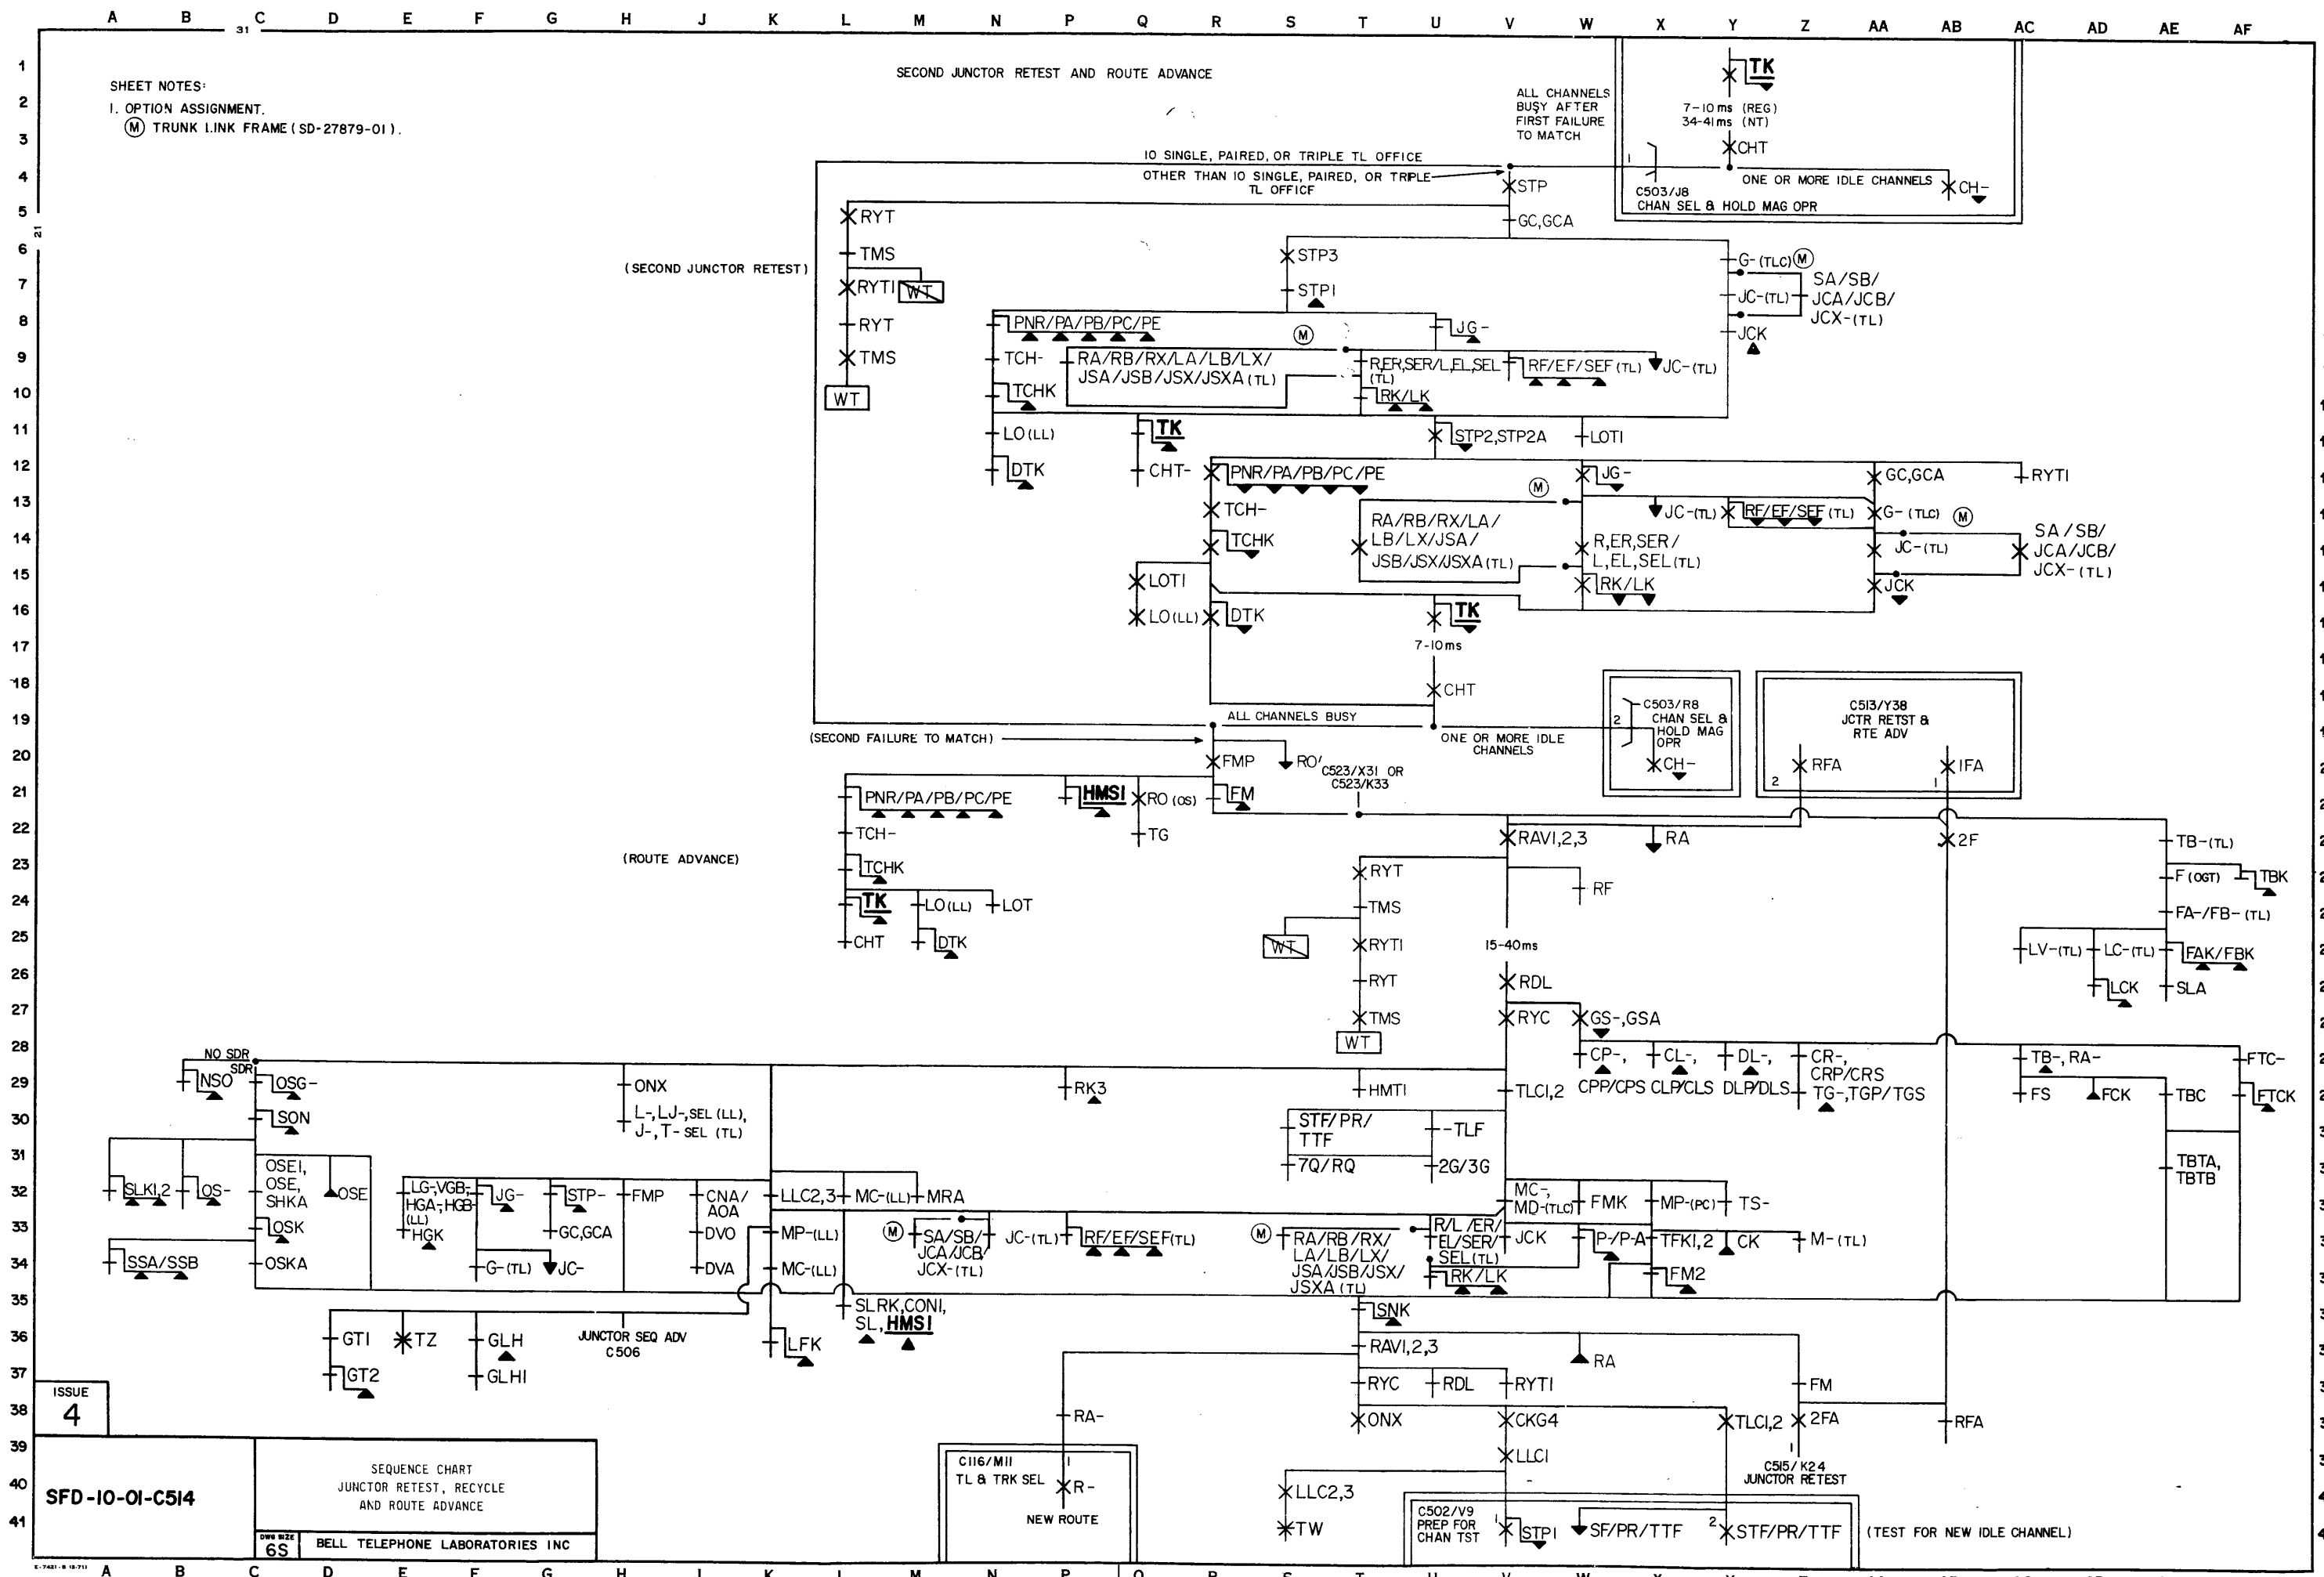

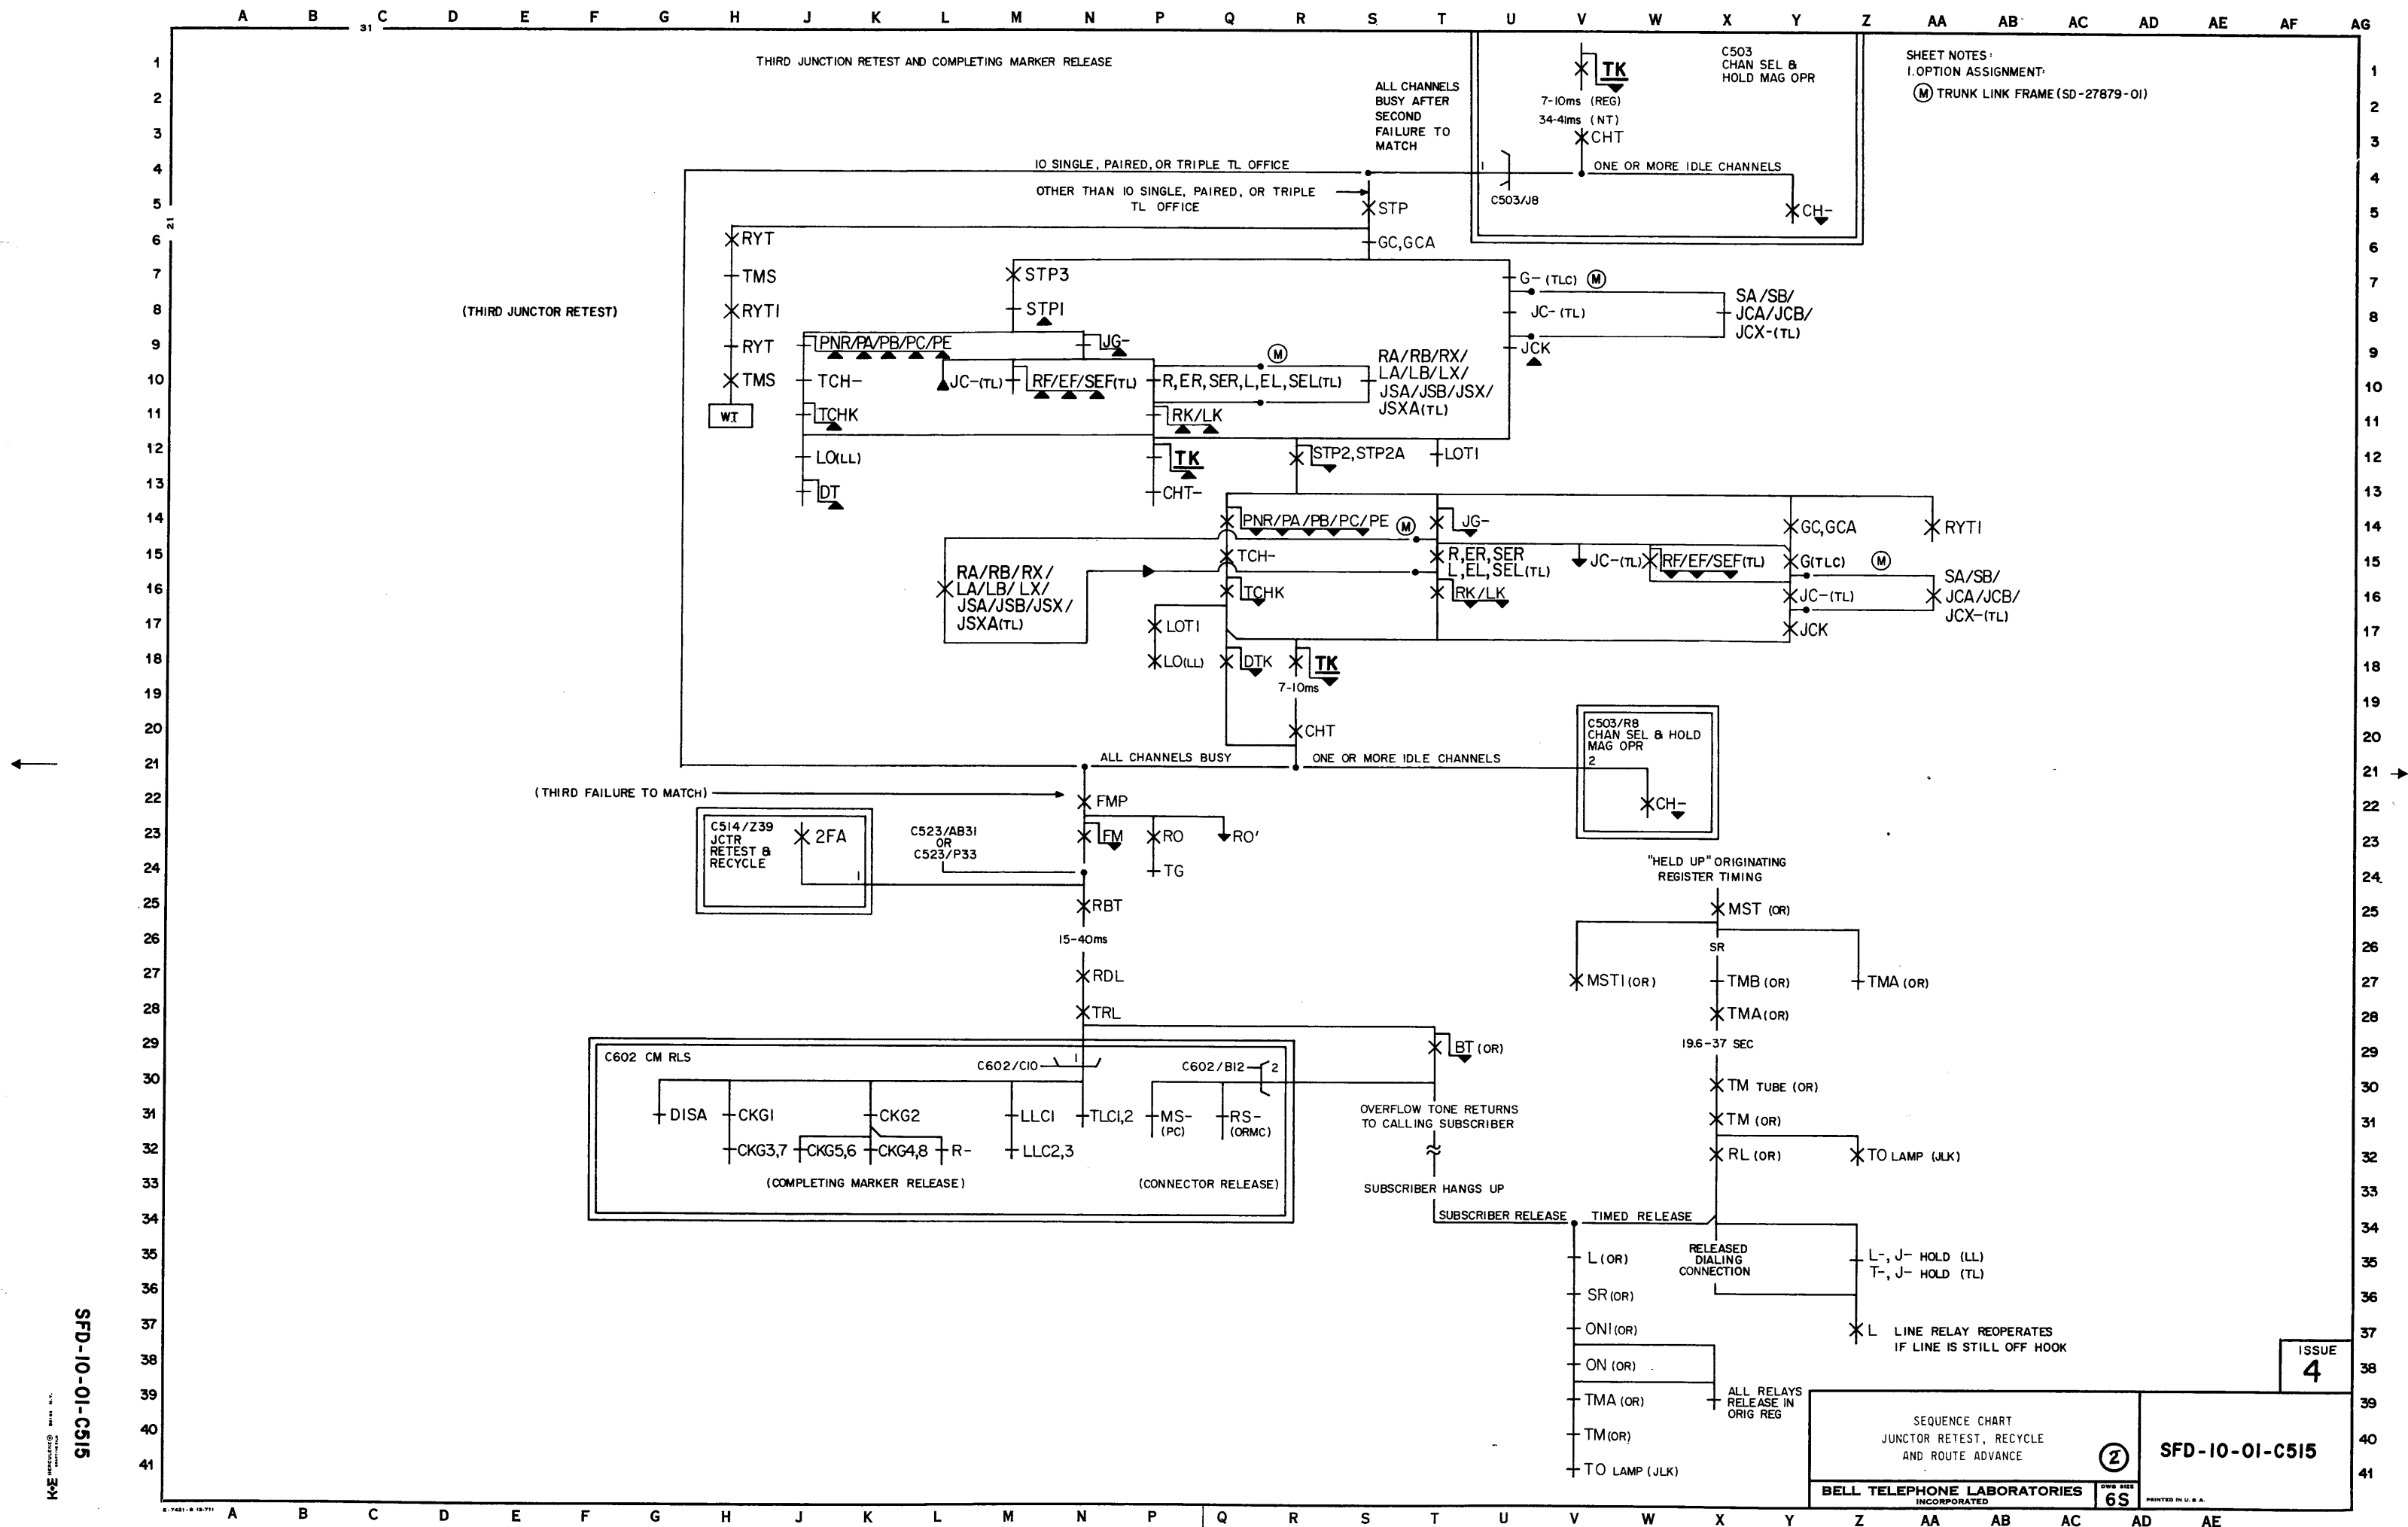

SFD-10-01-C515


ISSUE
4

SEQUENCE CHART
JUNCTOR RETEST, RECYCLE
AND ROUTE ADVANCE

BELL TELEPHONE LABORATORIES
INCORPORATED

SFD-10-01-C515

MASTER TEST CONTROL

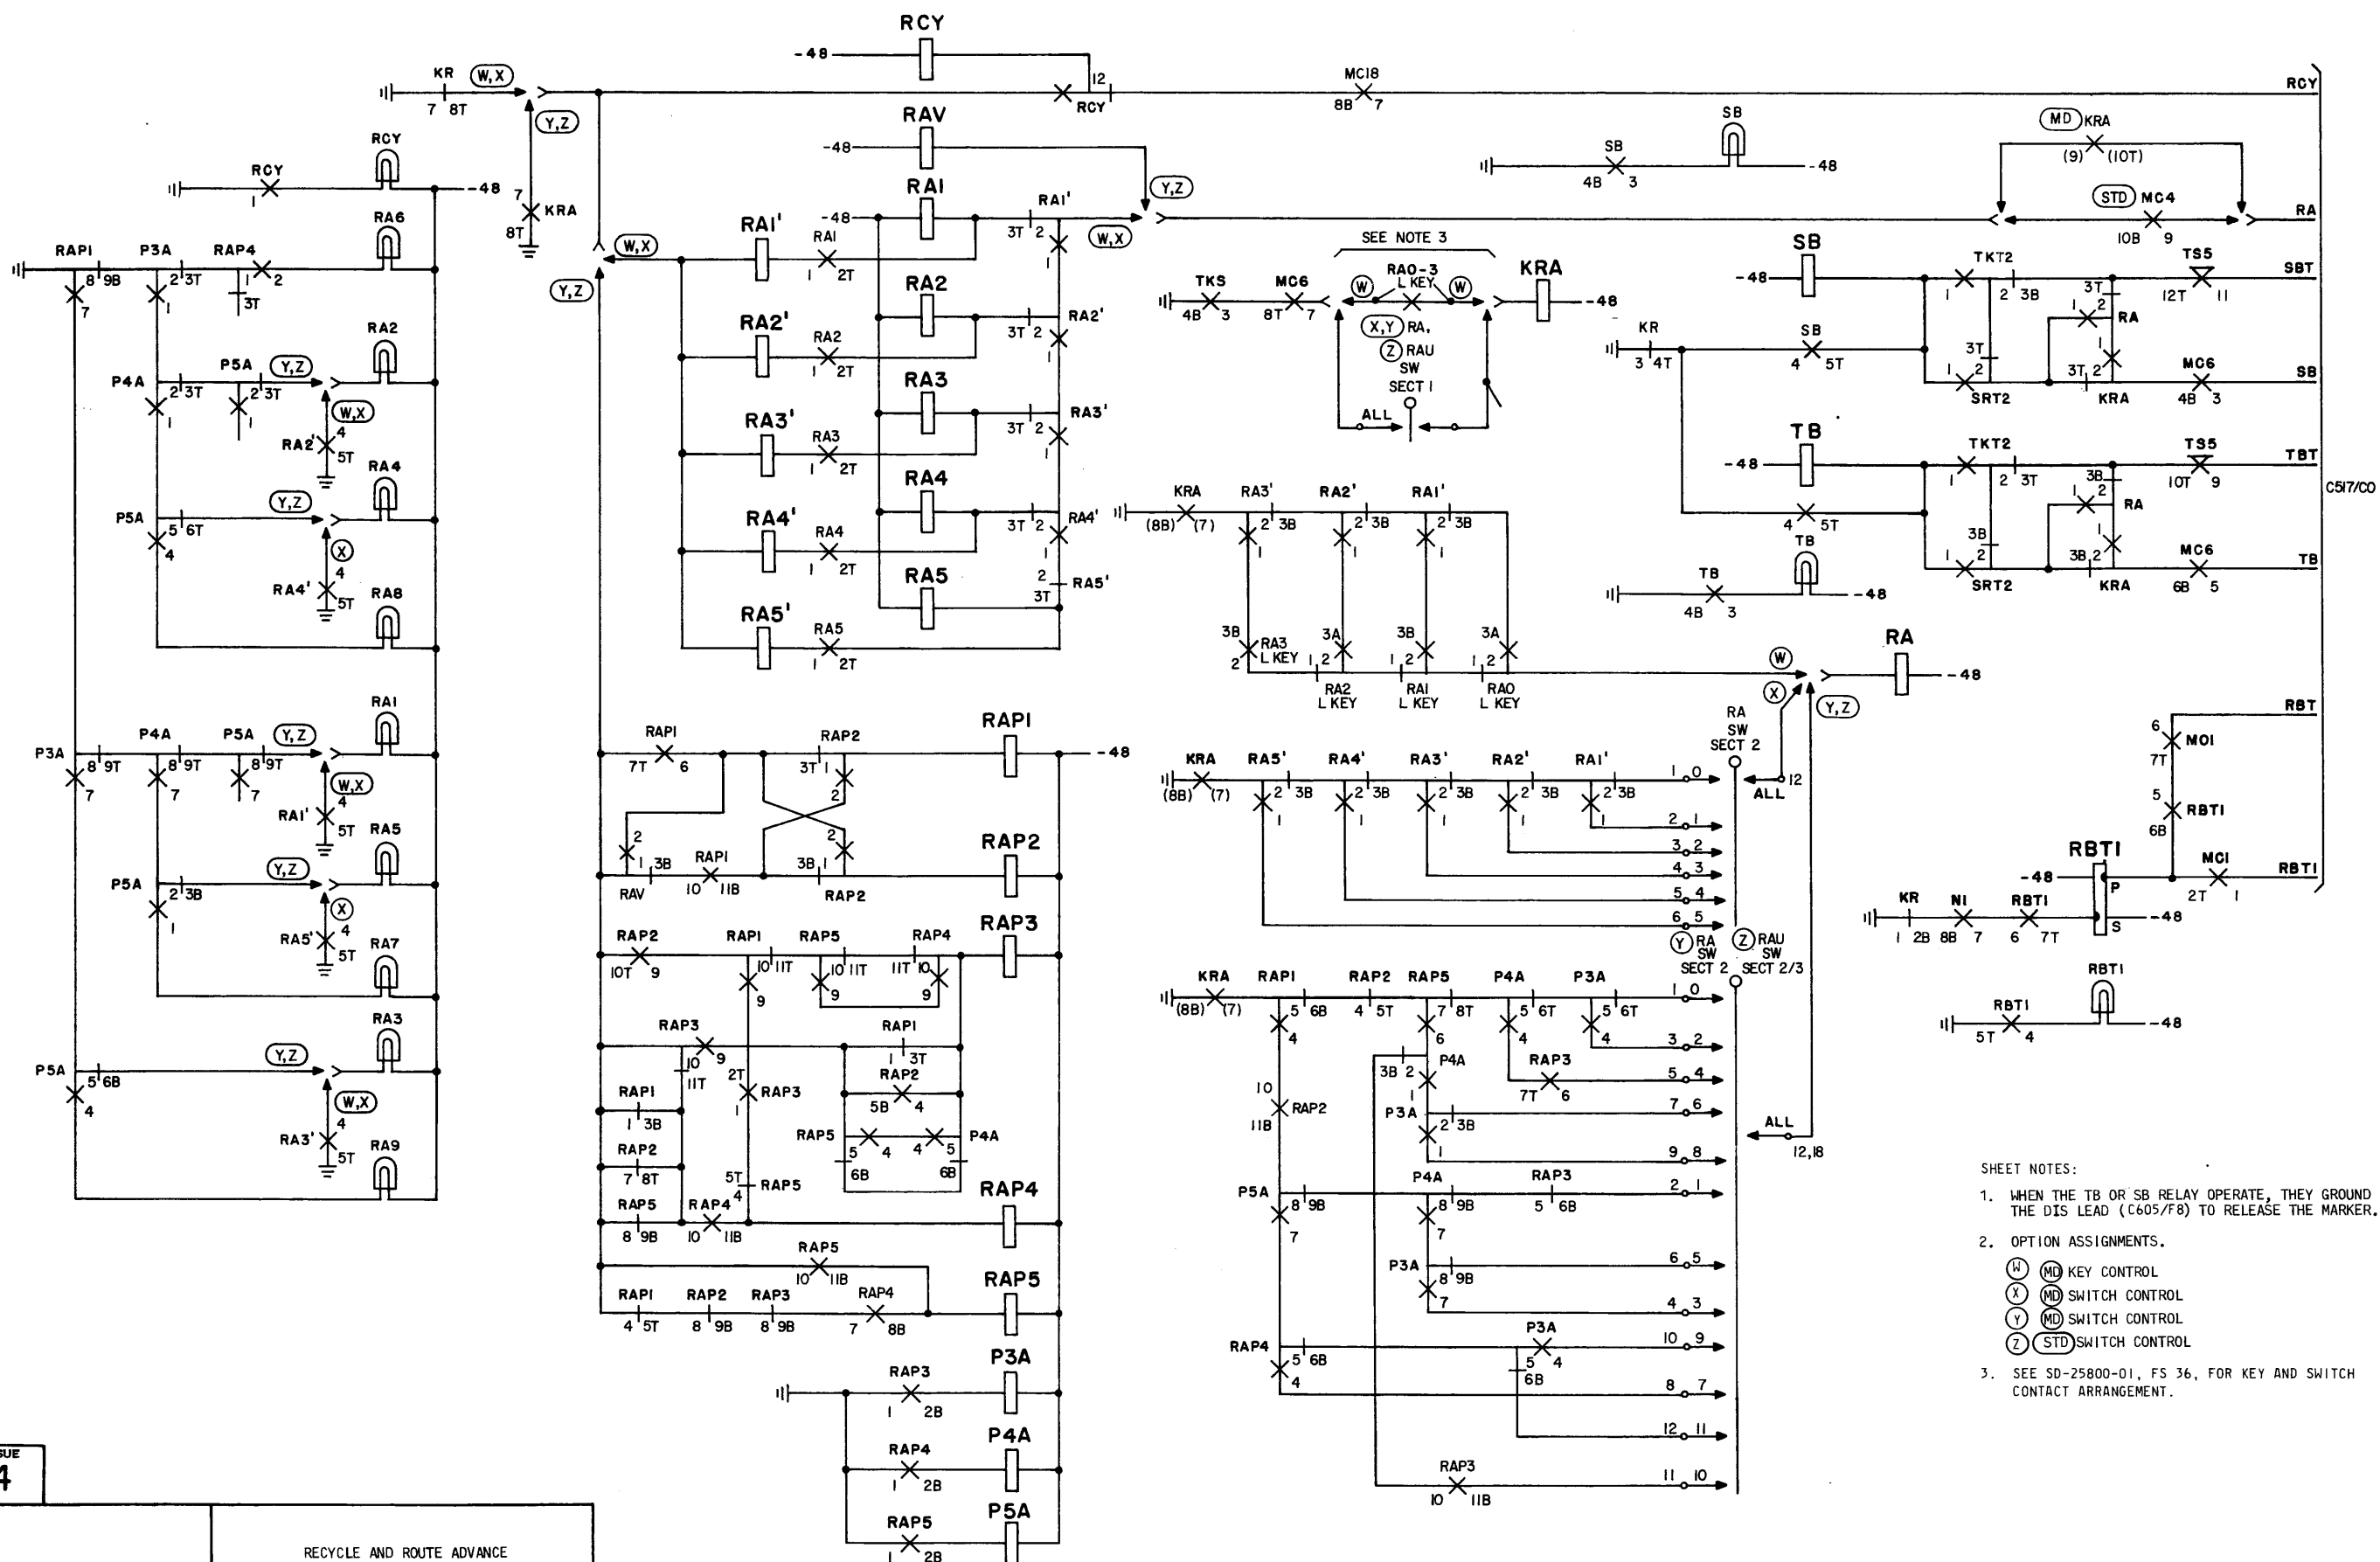

SHEET NOTES:

1. WHEN THE TB OR SB RELAY OPERATE, THEY GROUND THE DIS LEAD (C605/F8) TO RELEASE THE MARKER.
2. OPTION ASSIGNMENTS.

(W)	(MD)	KEY CONTROL
(X)	(MD)	SWITCH CONTROL
(Y)	(MD)	SWITCH CONTROL
(Z)	(STD)	SWITCH CONTROL
3. SEE SD-25800-01, FS 36, FOR KEY AND SWITCH CONTACT ARRANGEMENT.

ISSUE
4

SFD-10-01-C516



RECYCLE AND ROUTE ADVANCE
CONTROL

DWG SIZE
6S

BELL TELEPHONE LABORATORIES
INCORPORATED

SFD-10-01-C516

COMPLETING MARKER

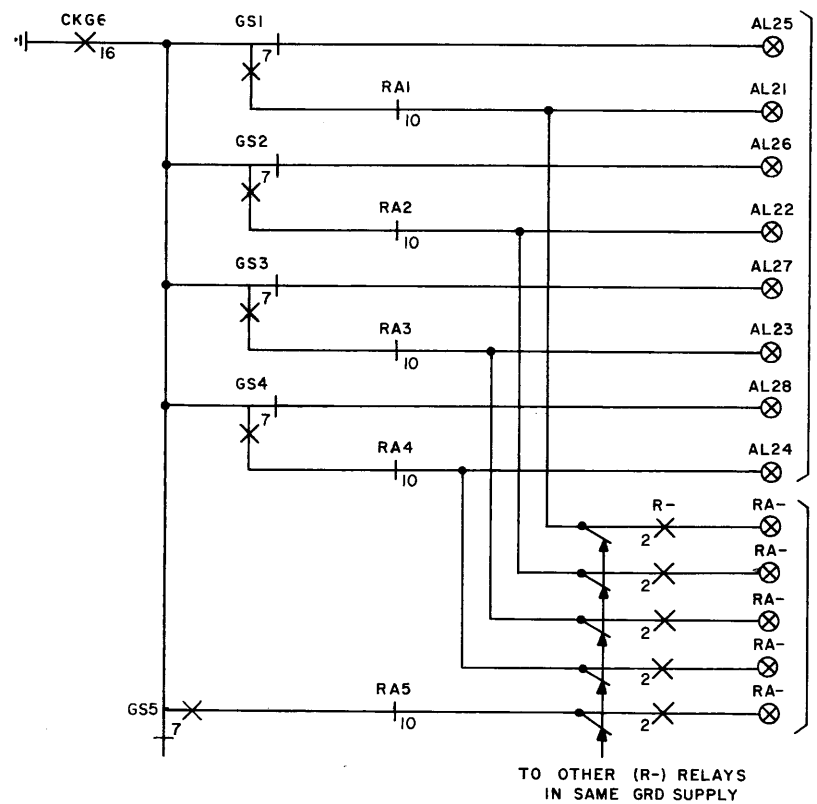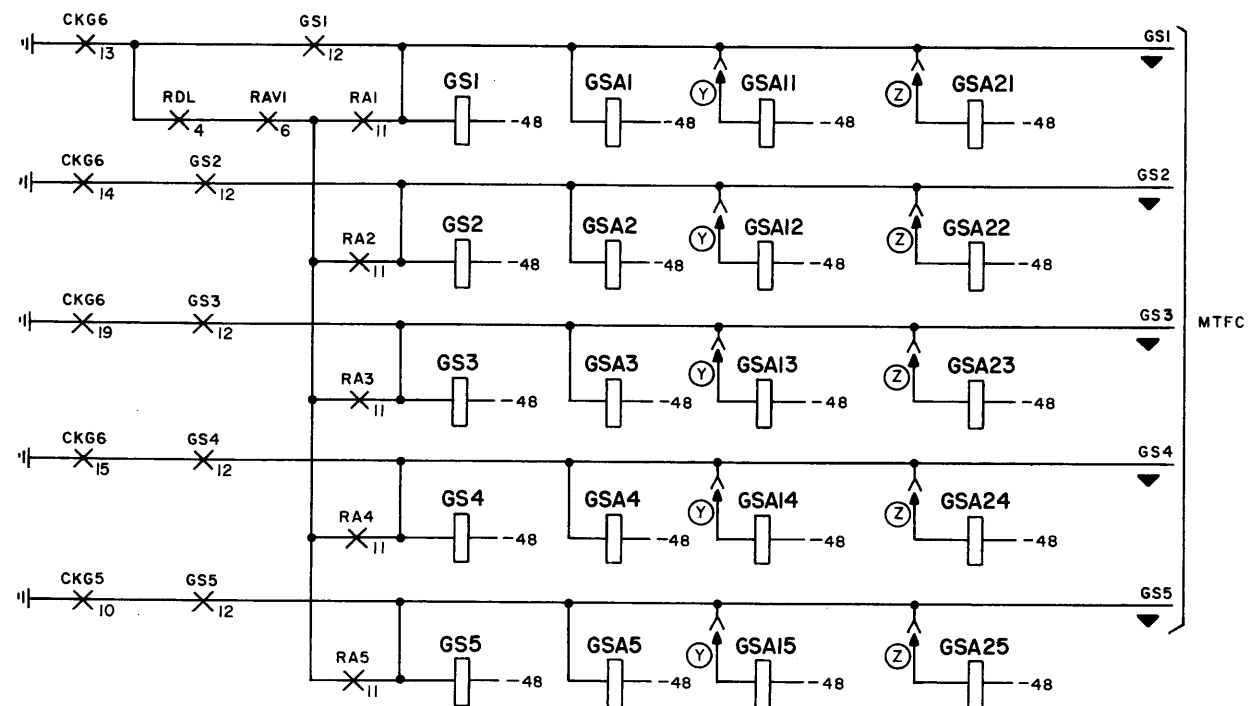

TRUNK AND SENDER
ALLOTTED, GROUND
SUPPLY ASSIGNMENT
(SEE SD-26002-01'D'SEC
NOTE 400 PART 60)

SEE SHEET C129/G1
FOR TYPICAL XCONN

TO OTHER (R-) RELAYS
IN SAME GRD SUPPLY

SHEET NOTES:

1. OPTION ASSIGNMENTS:

- (Y) 10 OR MORE TRUNK LINK FRAMES.
- (Z) 20 OR MORE TRUNK LINK FRAMES.

SFD-10-01-C519

GROUND SUPPLY AND ROUTE ADVANCE

BELL TELEPHONE LABORATORIES
INCORPORATED


6S


SFD-10-01-C519


PRINTED IN U. S. A.


ISSUE

4

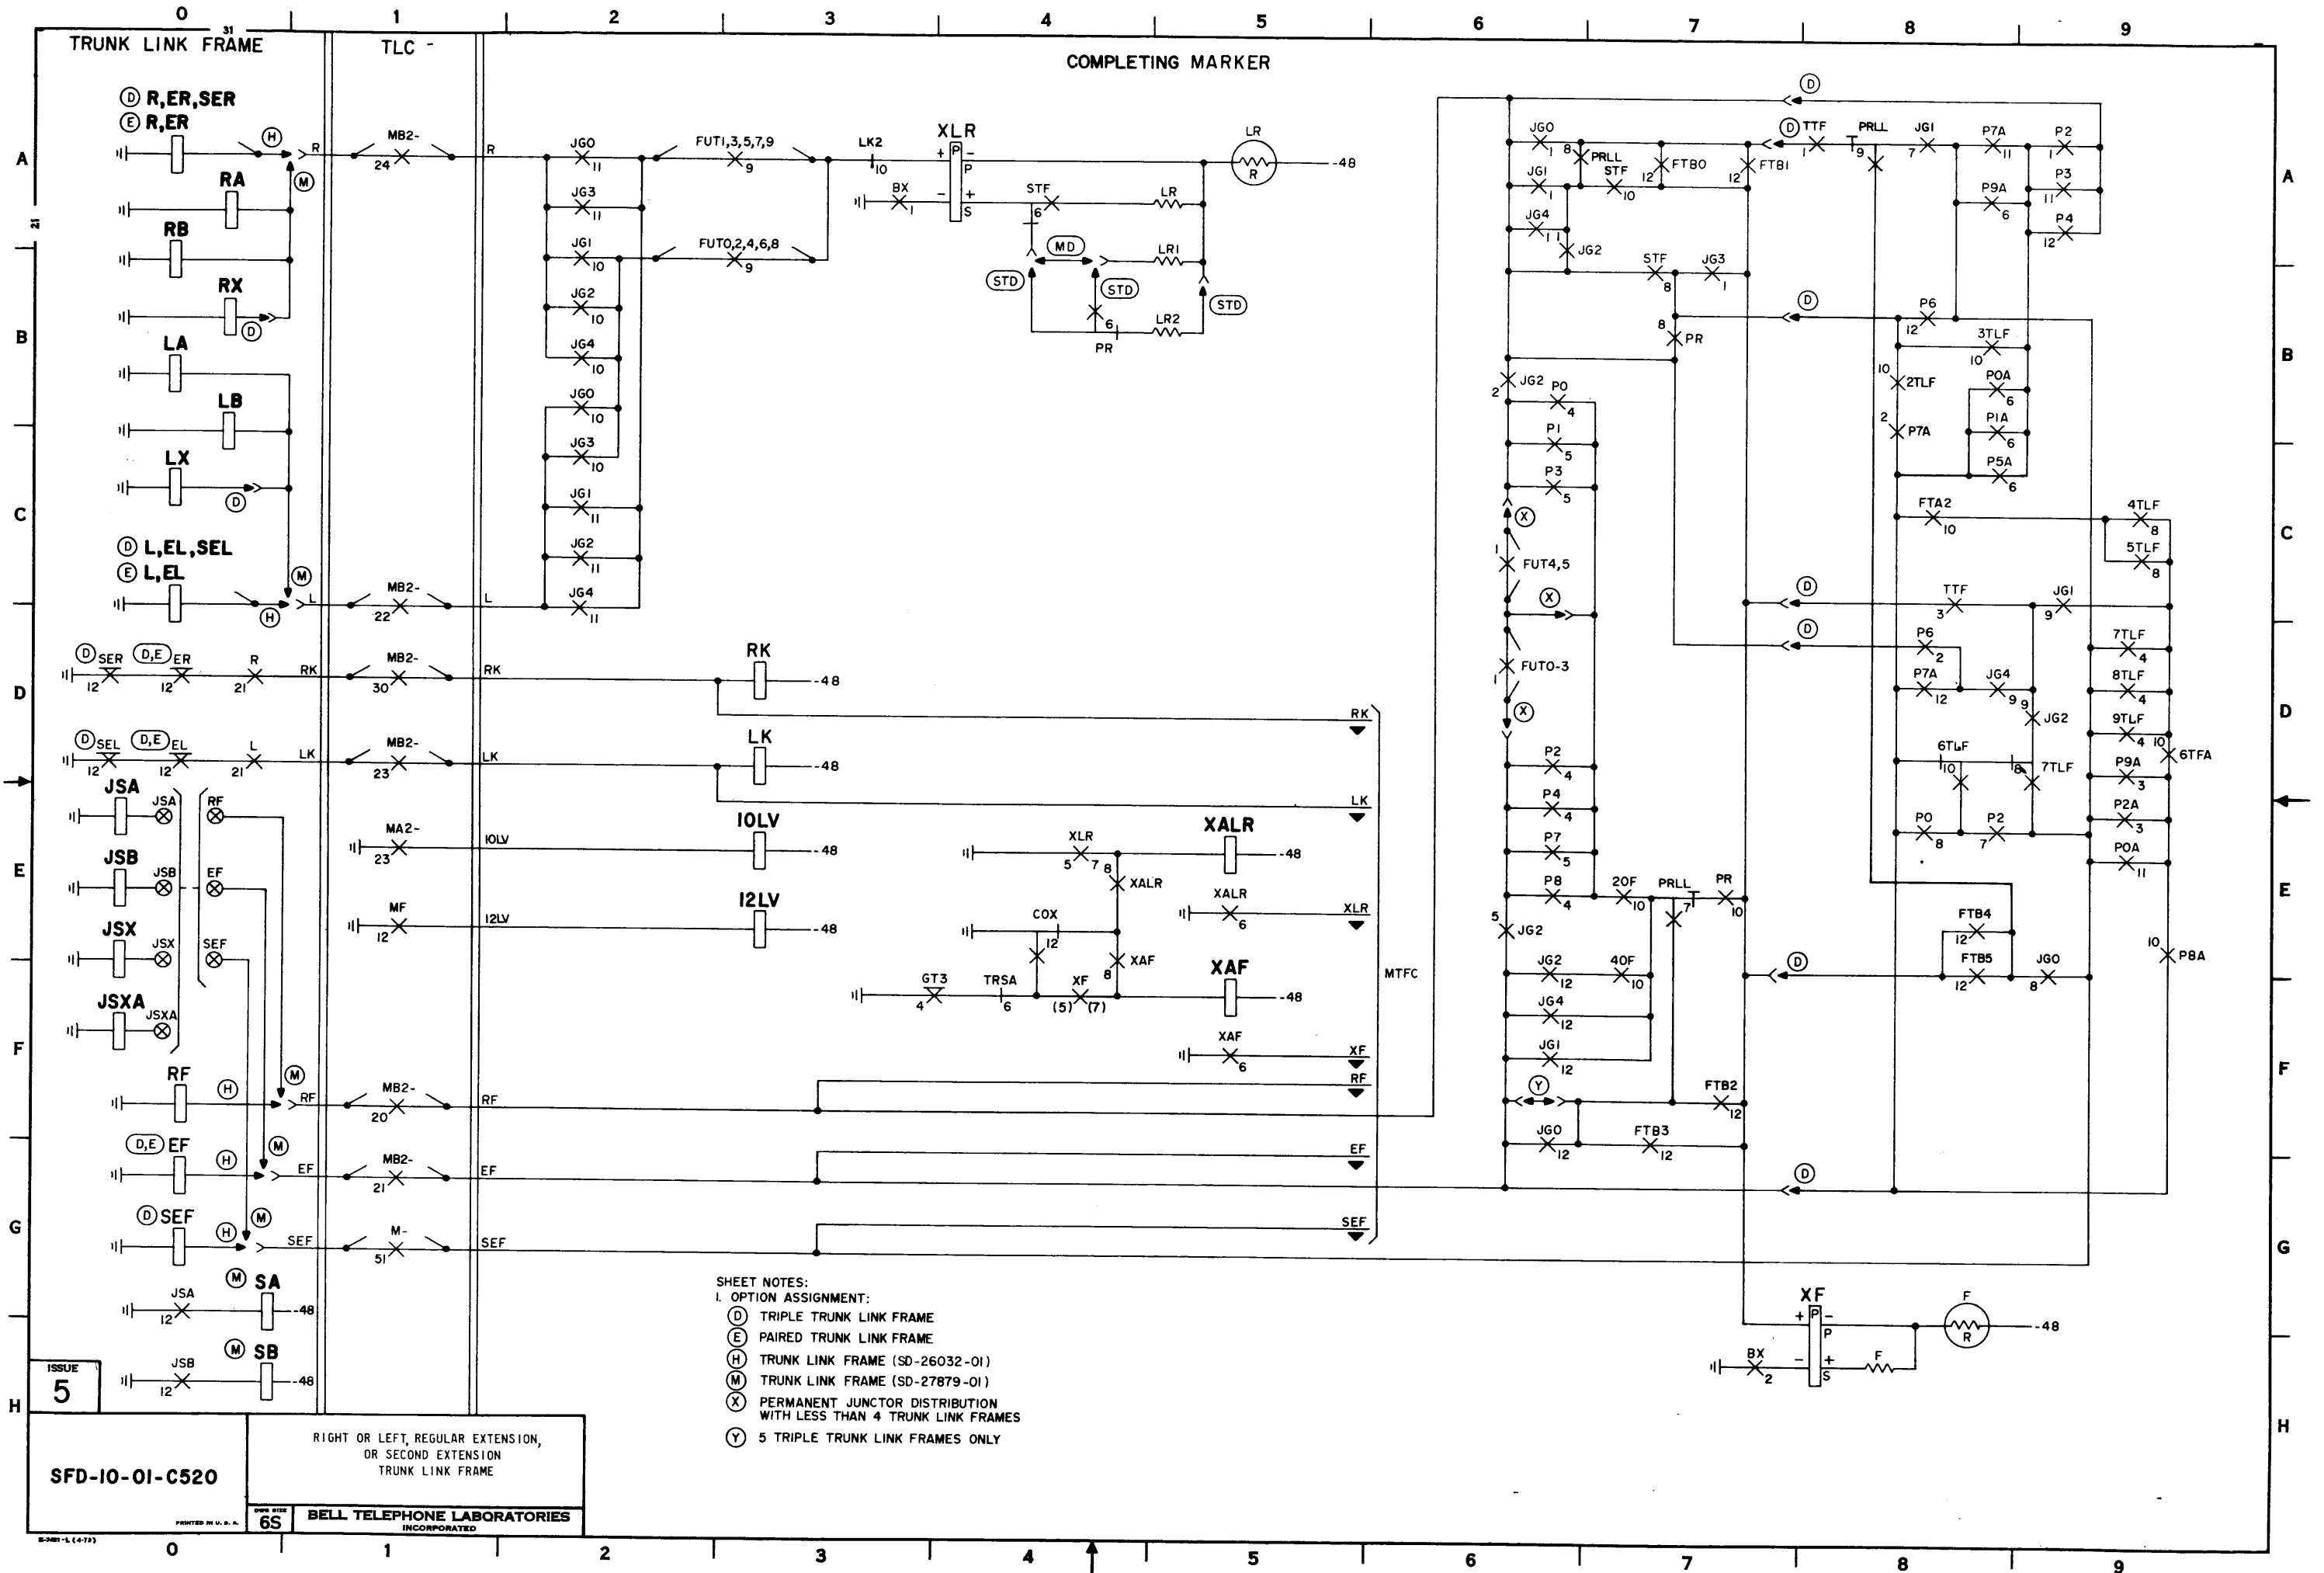

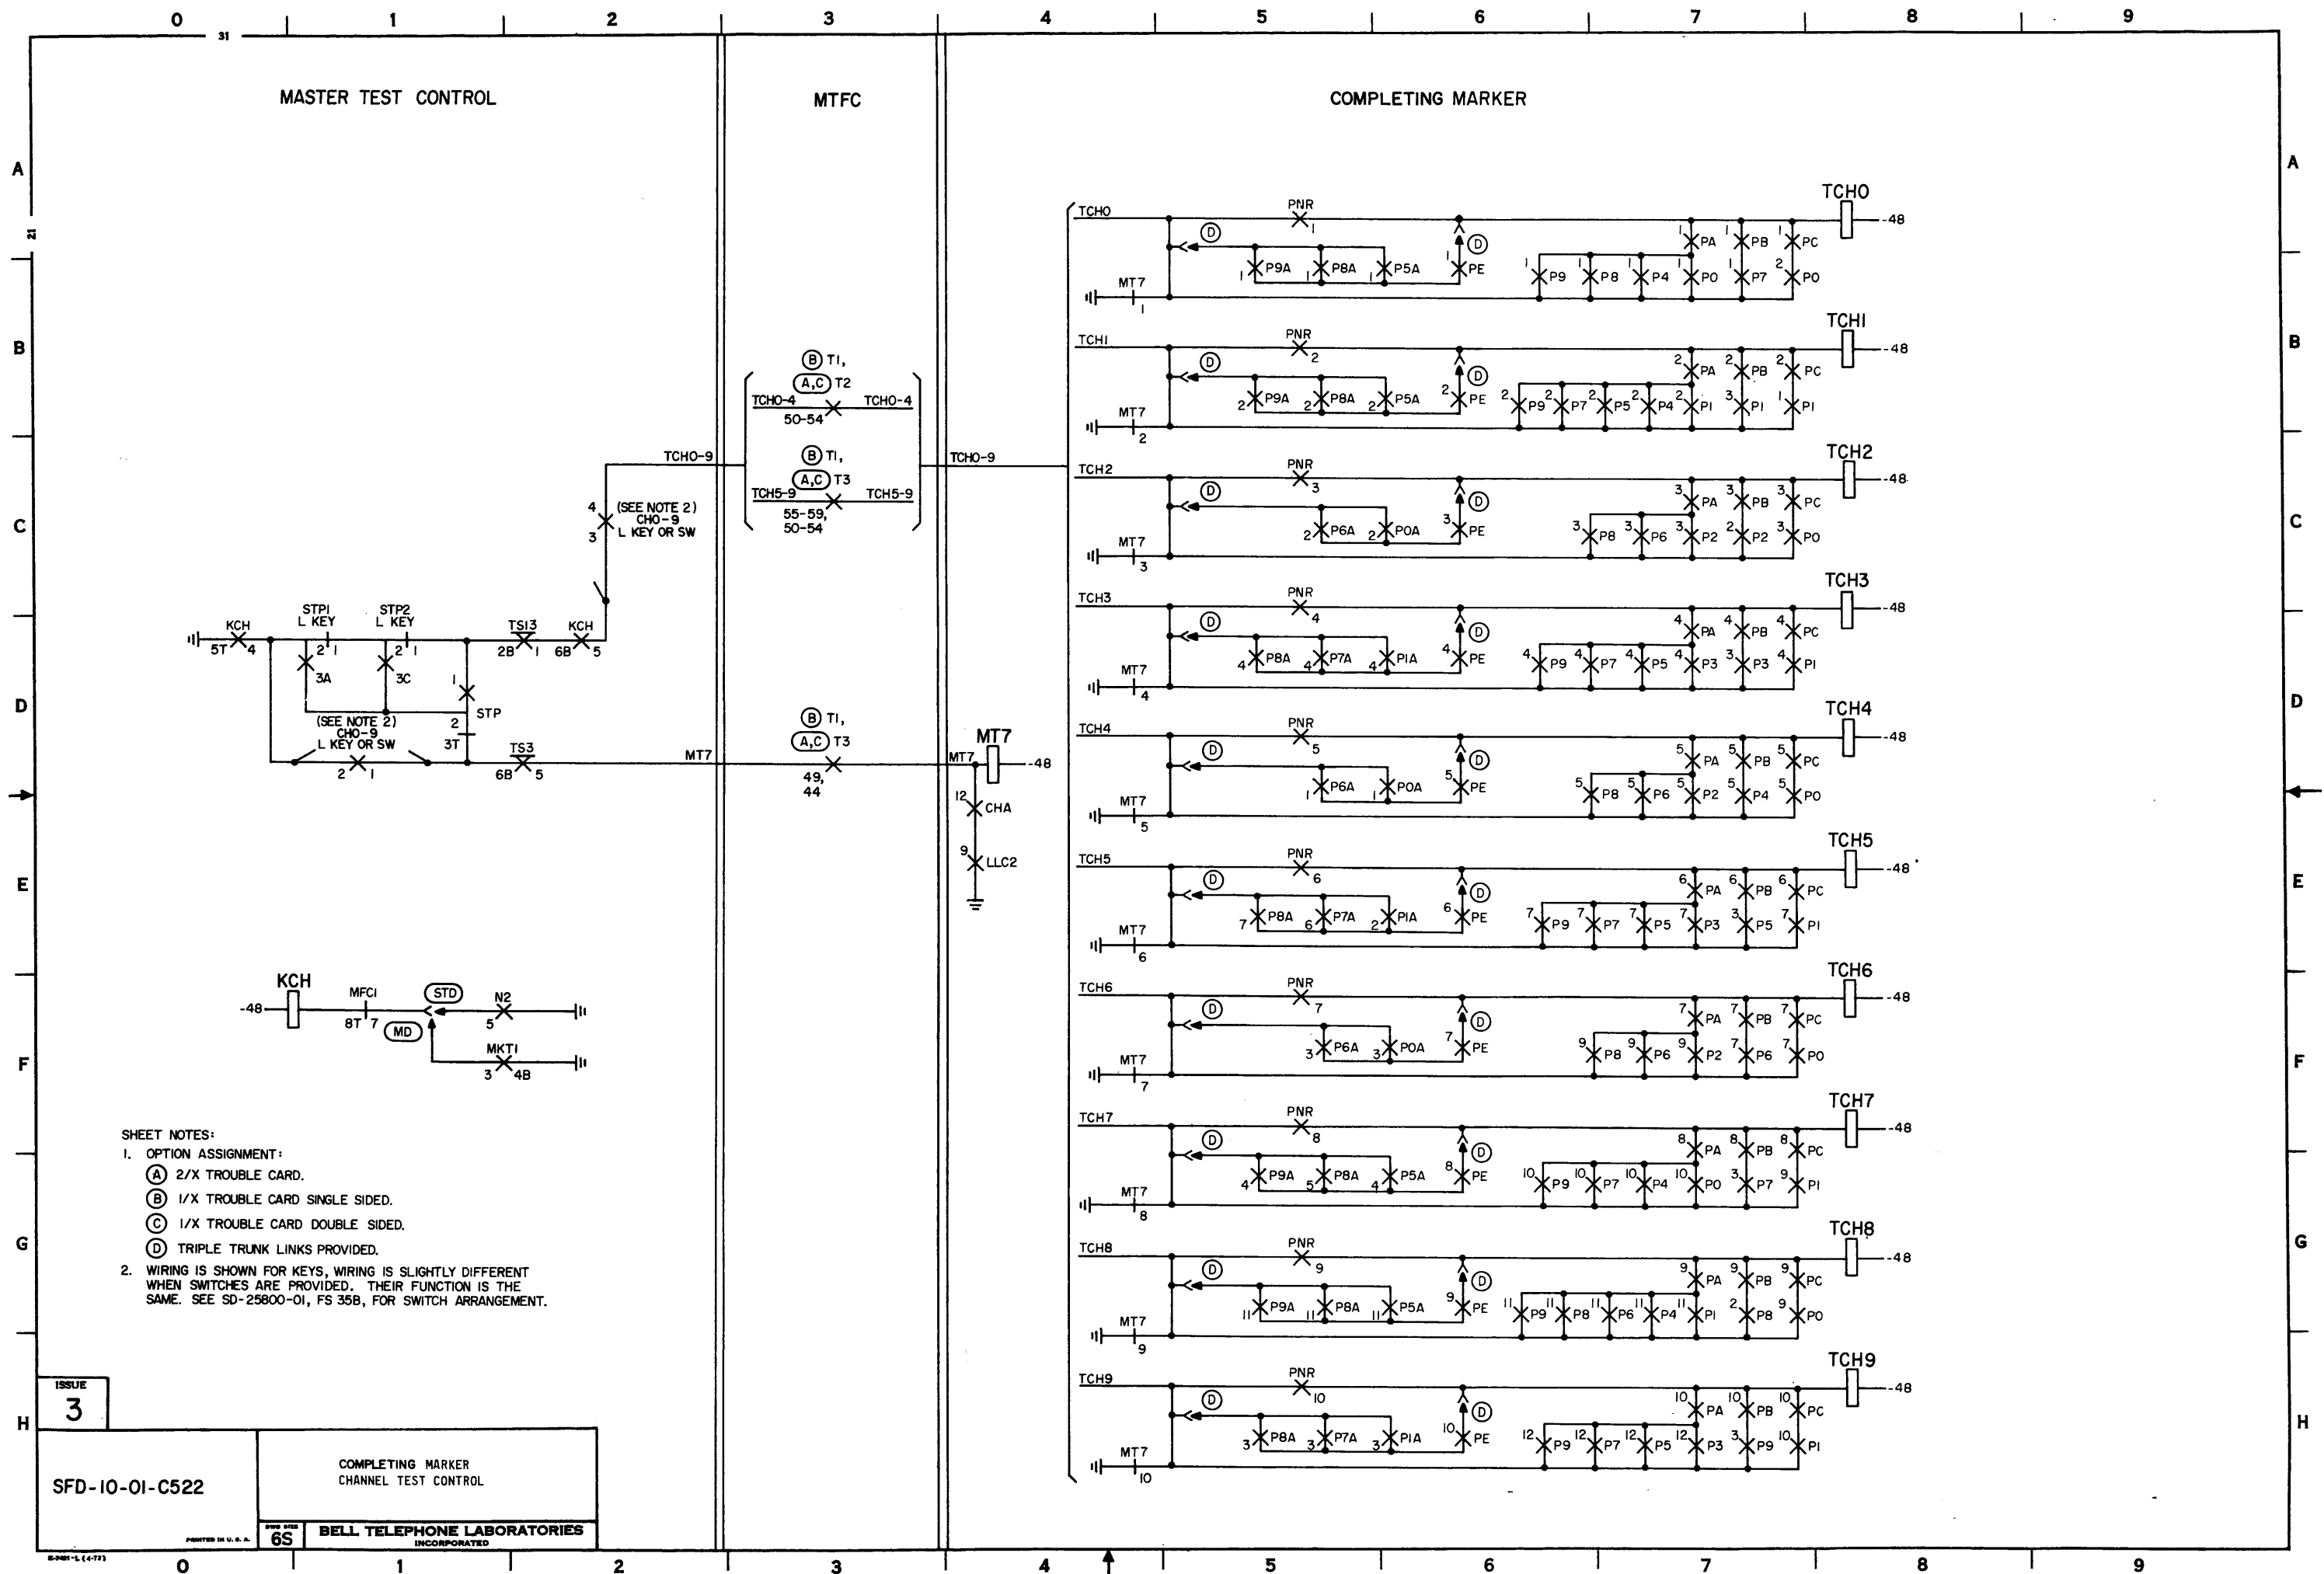

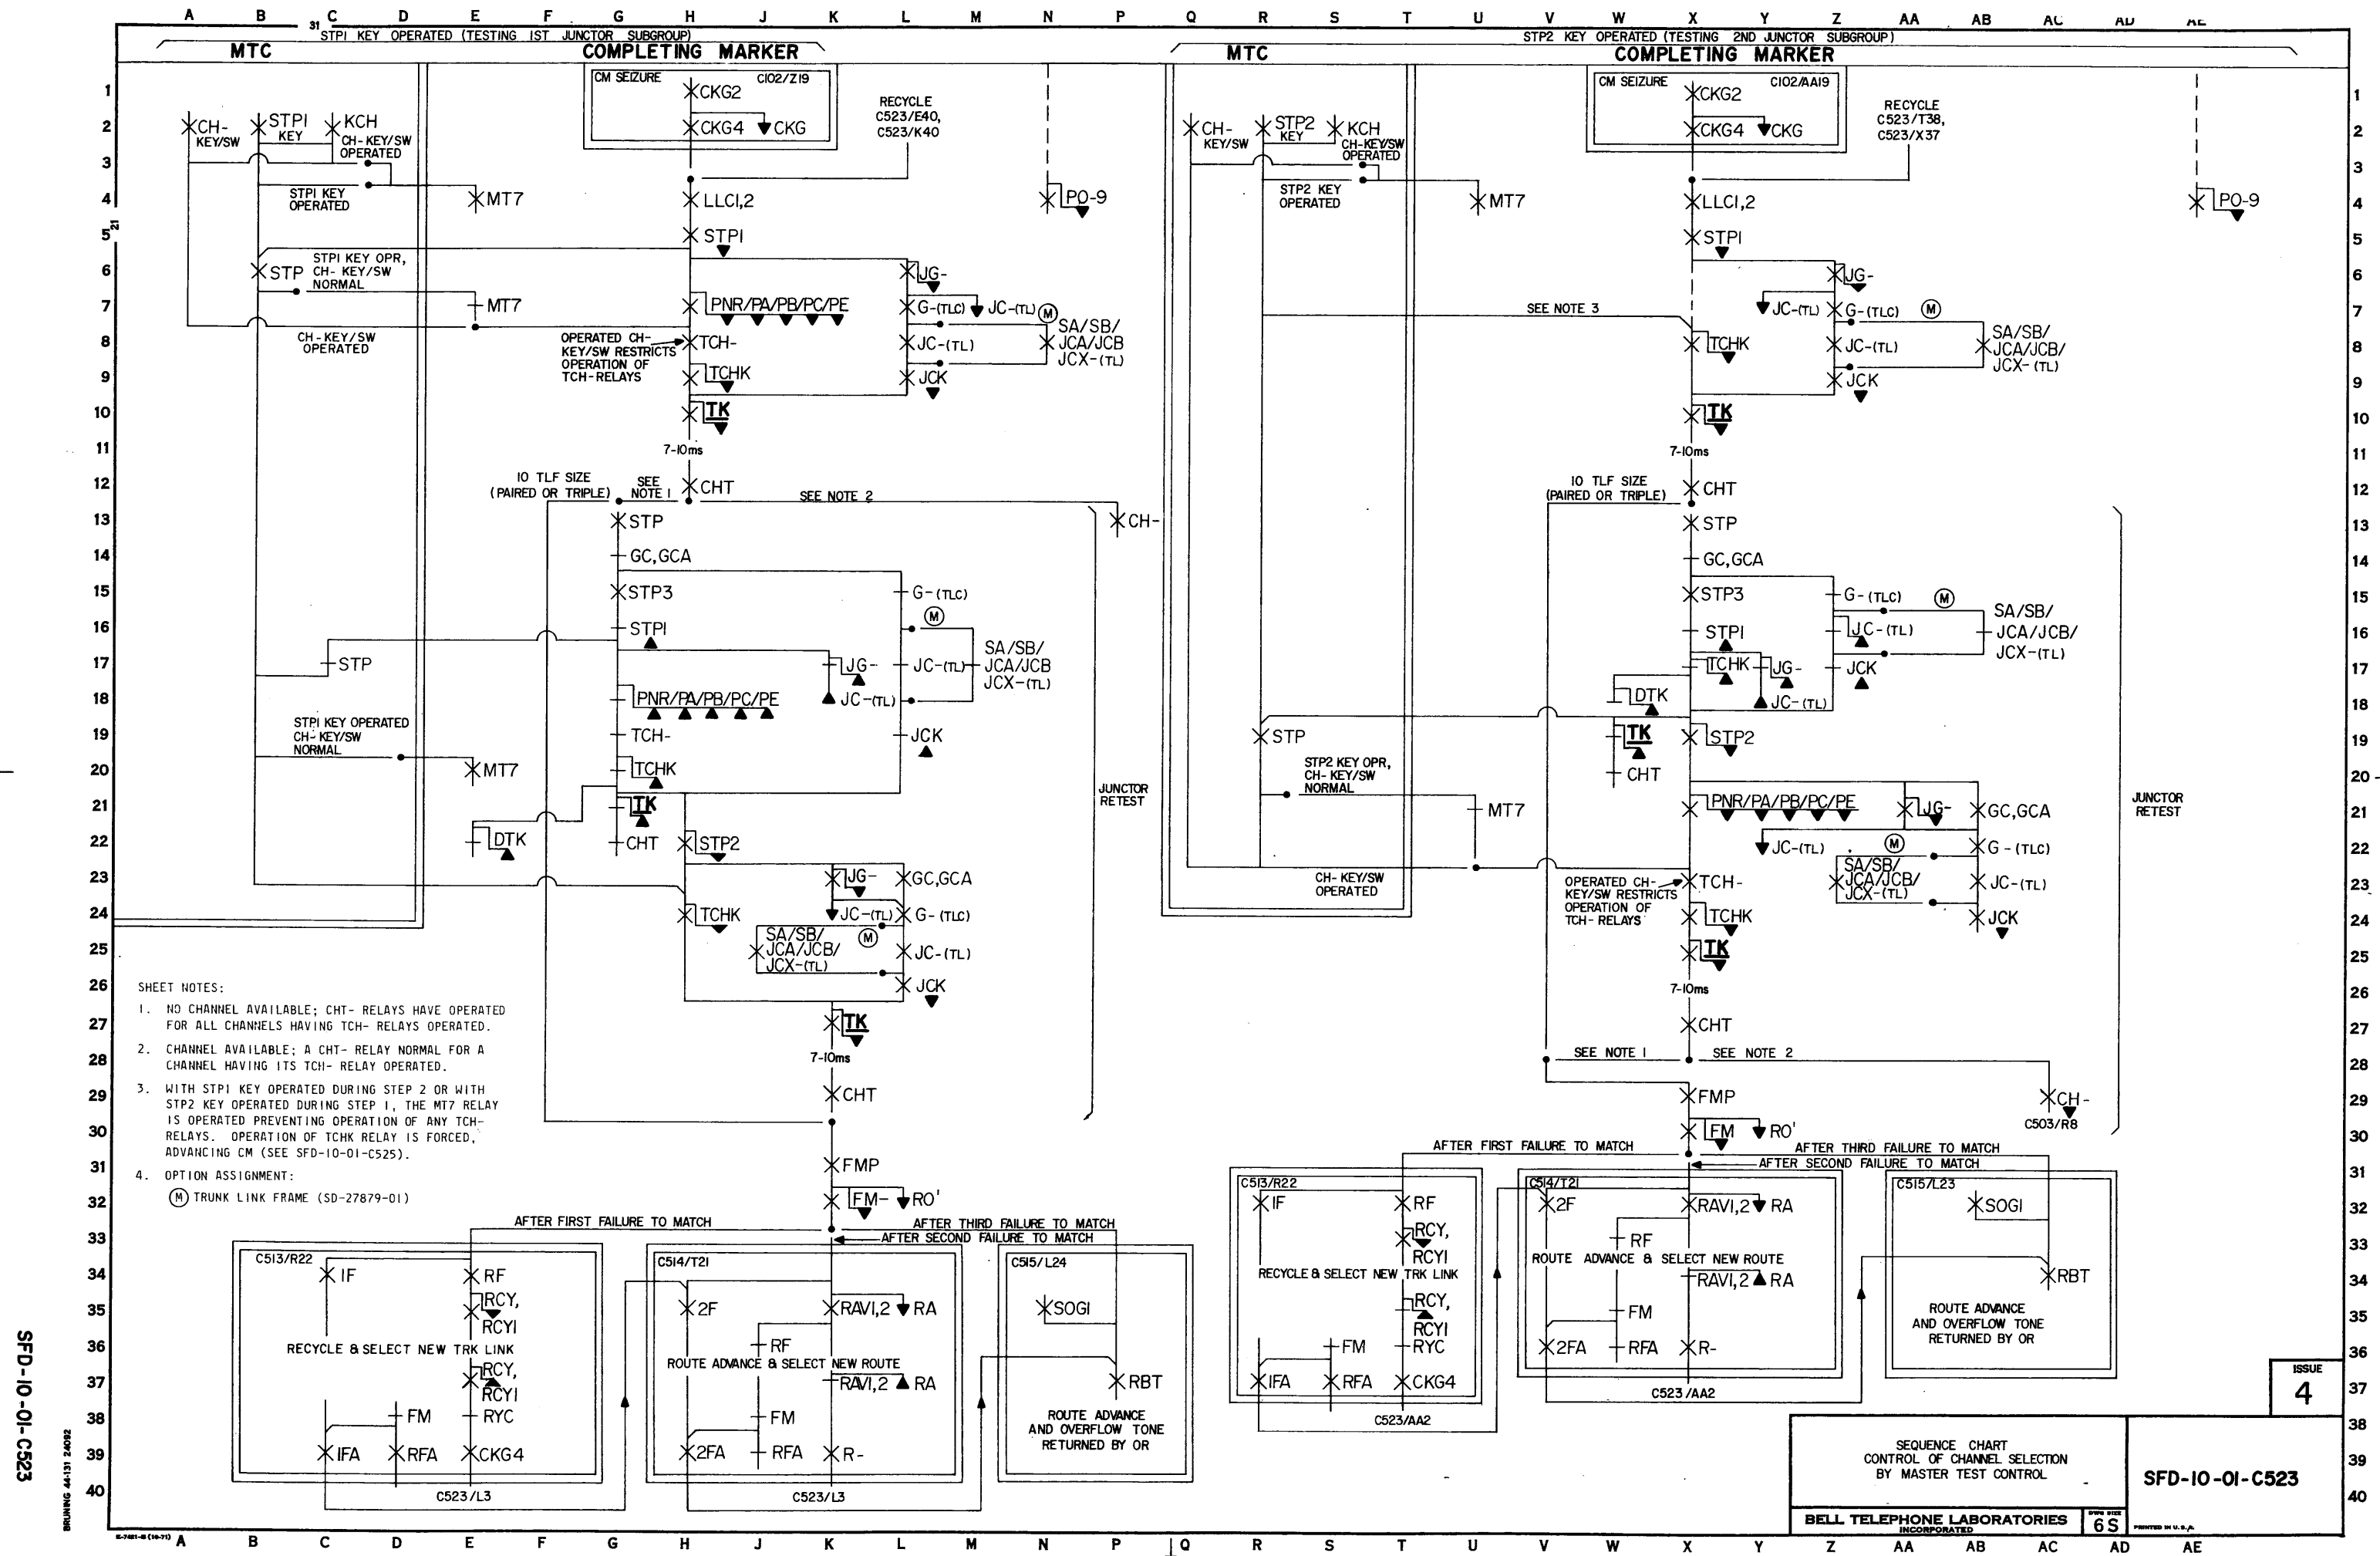

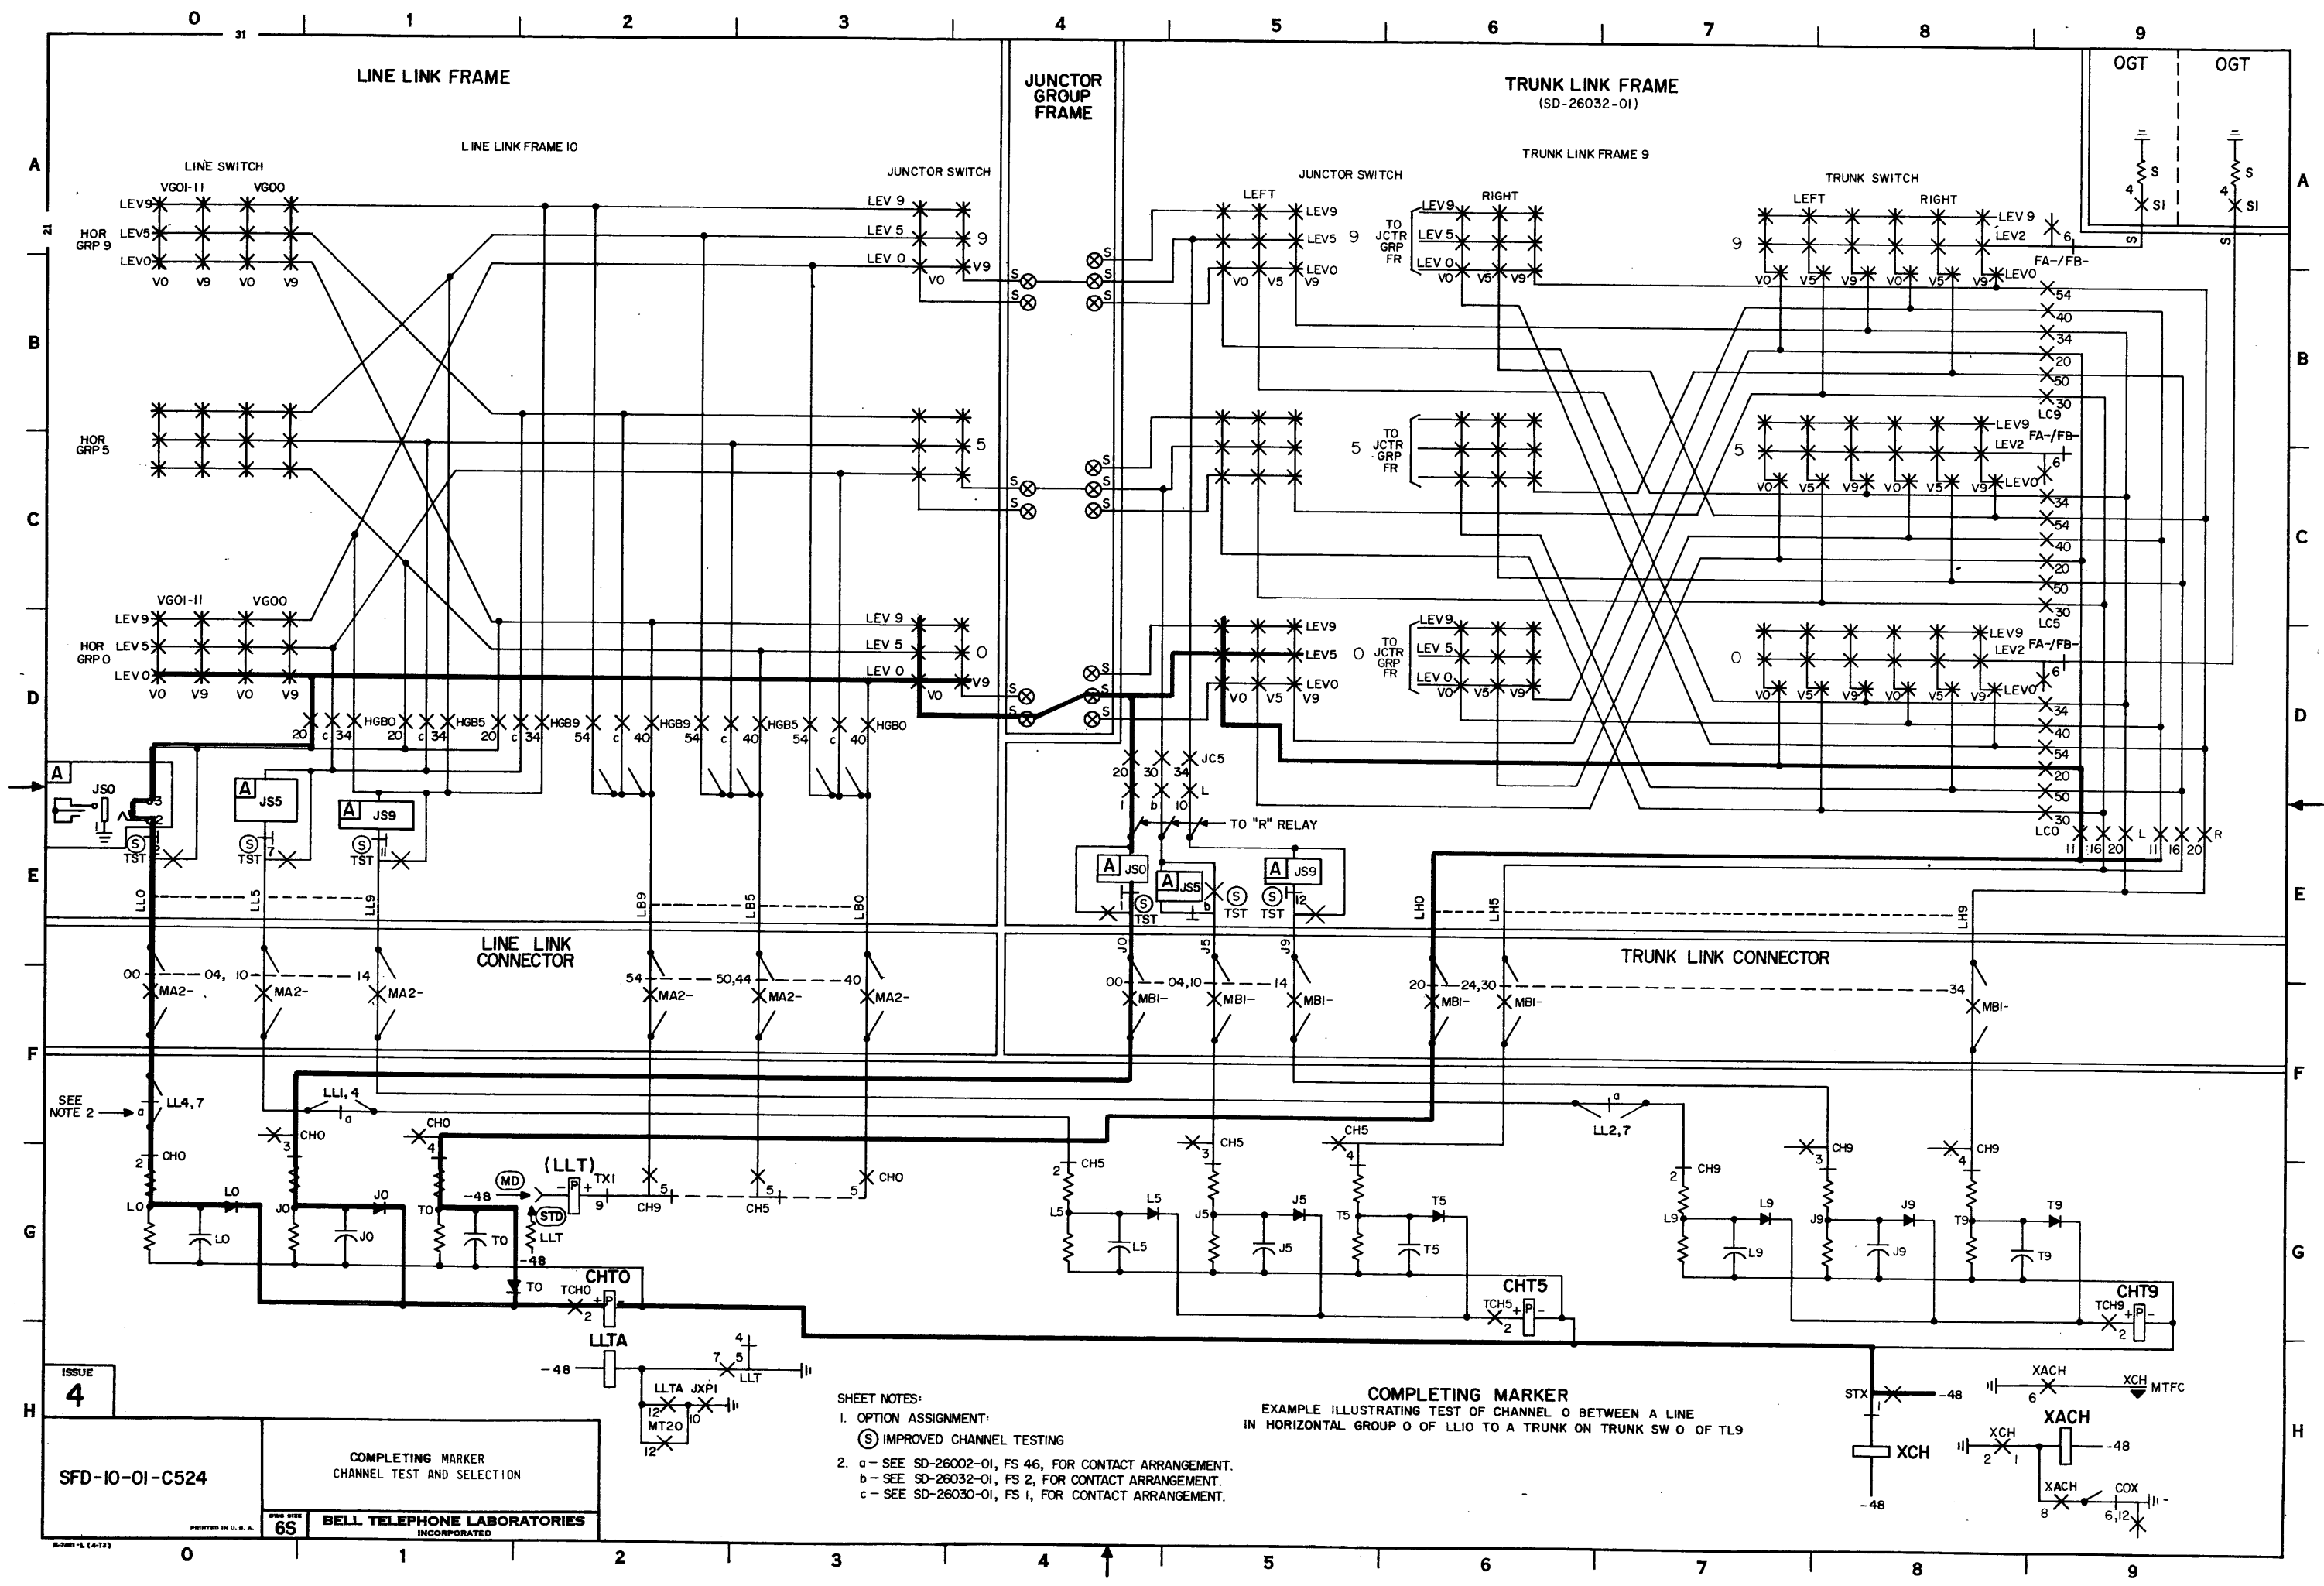

ISSUE
4

SFD-10-01-C524

COMPLETING MARKER
CHANNEL TEST AND SELECTION

BELL TELEPHONE LABORATORIES
INCORPORATED


SHEET NOTES:

- 1. OPTION ASSIGNMENT:
 - (S) IMPROVED CHANNEL TESTING
- 2. a - SEE SD-26002-01, FS 46, FOR CONTACT ARRANGEMENT.
- b - SEE SD-26032-01, FS 2, FOR CONTACT ARRANGEMENT.
- c - SEE SD-26030-01, FS 1, FOR CONTACT ARRANGEMENT.

COMPLETING MARKER
EXAMPLE ILLUSTRATING TEST OF CHANNEL 0 BETWEEN A LINE
IN HORIZONTAL GROUP 0 OF LL10 TO A TRUNK ON TRUNK SW 0 OF TL9

SFD-10-01-C524
2 SHEETS, SH 1

COMPLETING MARKER

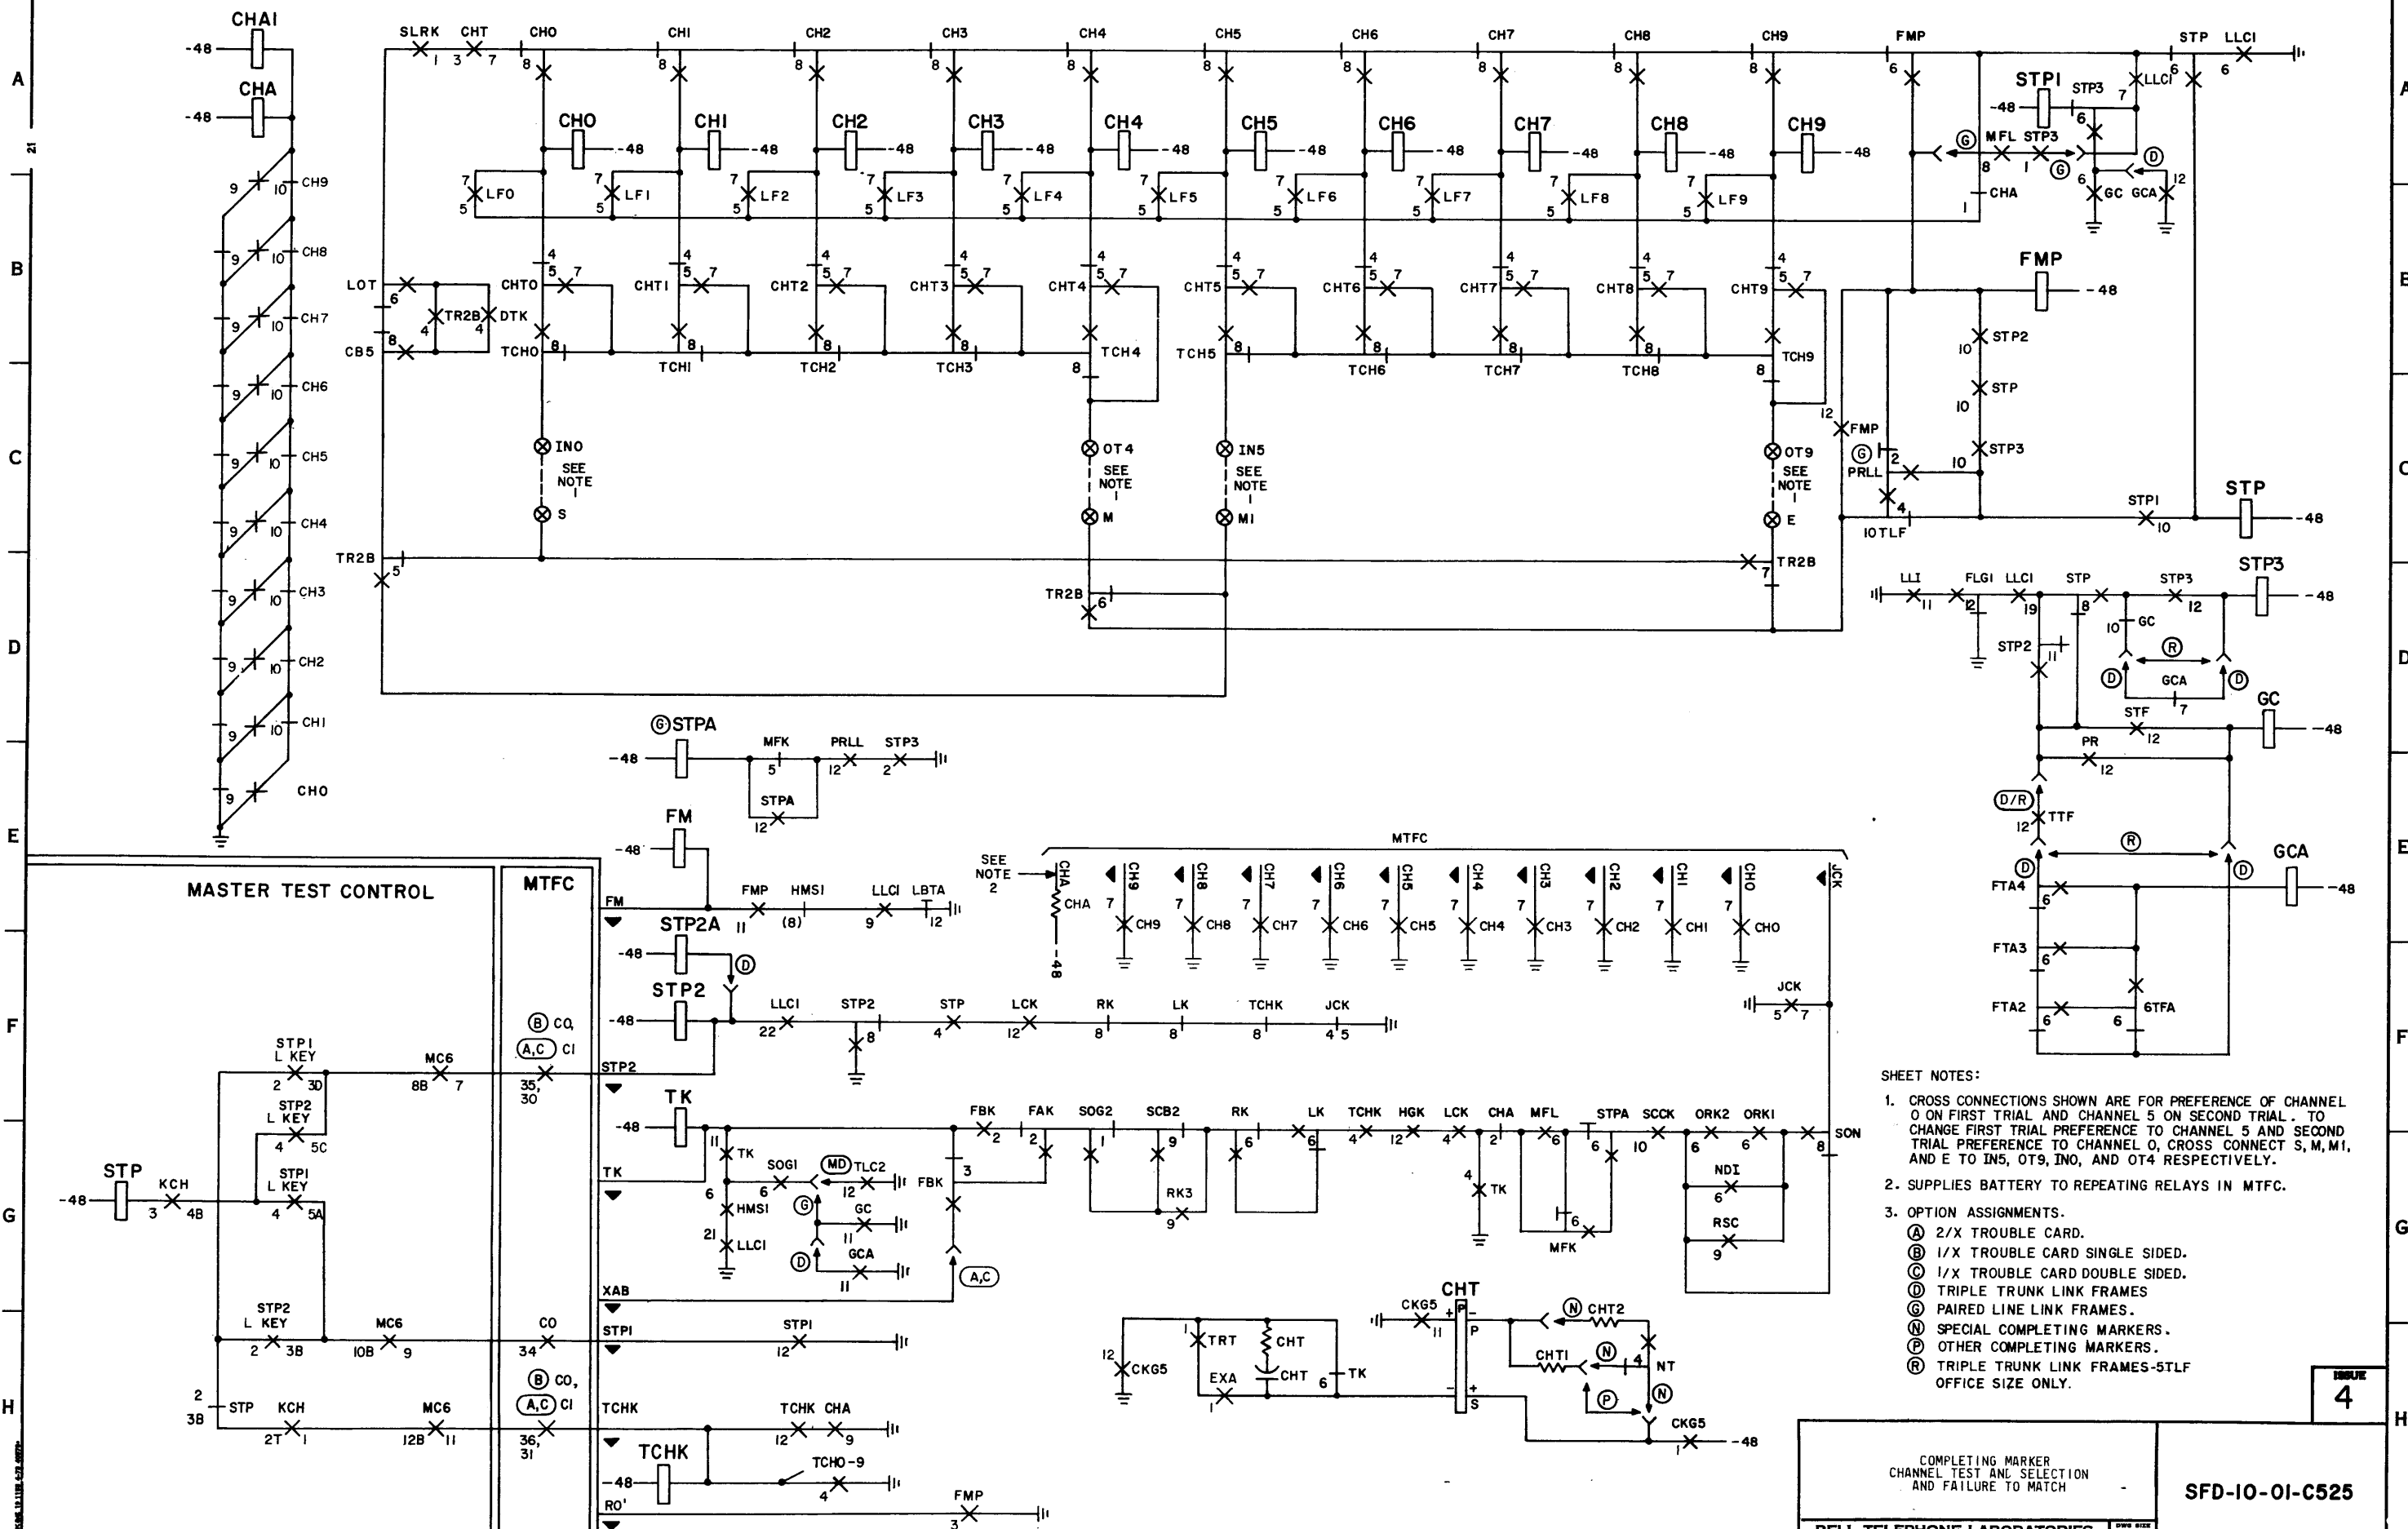

SHEET NOTES:

- CROSS CONNECTIONS SHOWN ARE FOR PREFERENCE OF CHANNEL 0 ON FIRST TRIAL AND CHANNEL 5 ON SECOND TRIAL. TO CHANGE FIRST TRIAL PREFERENCE TO CHANNEL 5 AND SECOND TRIAL PREFERENCE TO CHANNEL 0, CROSS CONNECT S, M, M1, AND E TO IN5, OT9, INO, AND OT4 RESPECTIVELY.
- SUPPLIES BATTERY TO REPEATING RELAYS IN MTFC.
- OPTION ASSIGNMENTS.
 - (A) 2/X TROUBLE CARD.
 - (B) 1/X TROUBLE CARD SINGLE SIDED.
 - (C) 1/X TROUBLE CARD DOUBLE SIDED.
 - (D) TRIPLE TRUNK LINK FRAMES.
 - (E) PAIRED LINE LINK FRAMES.
 - (F) SPECIAL COMPLETING MARKERS.
 - (G) OTHER COMPLETING MARKERS.
 - (H) TRIPLE TRUNK LINK FRAMES-SILF OFFICE SIZE ONLY.

COMPLETING MARKER
CHANNEL TEST AND SELECTION
AND FAILURE TO MATCH


BELL TELEPHONE LABORATORIES
INCORPORATED

65

SFD-10-01-C525

4

SFD-10-01-C525

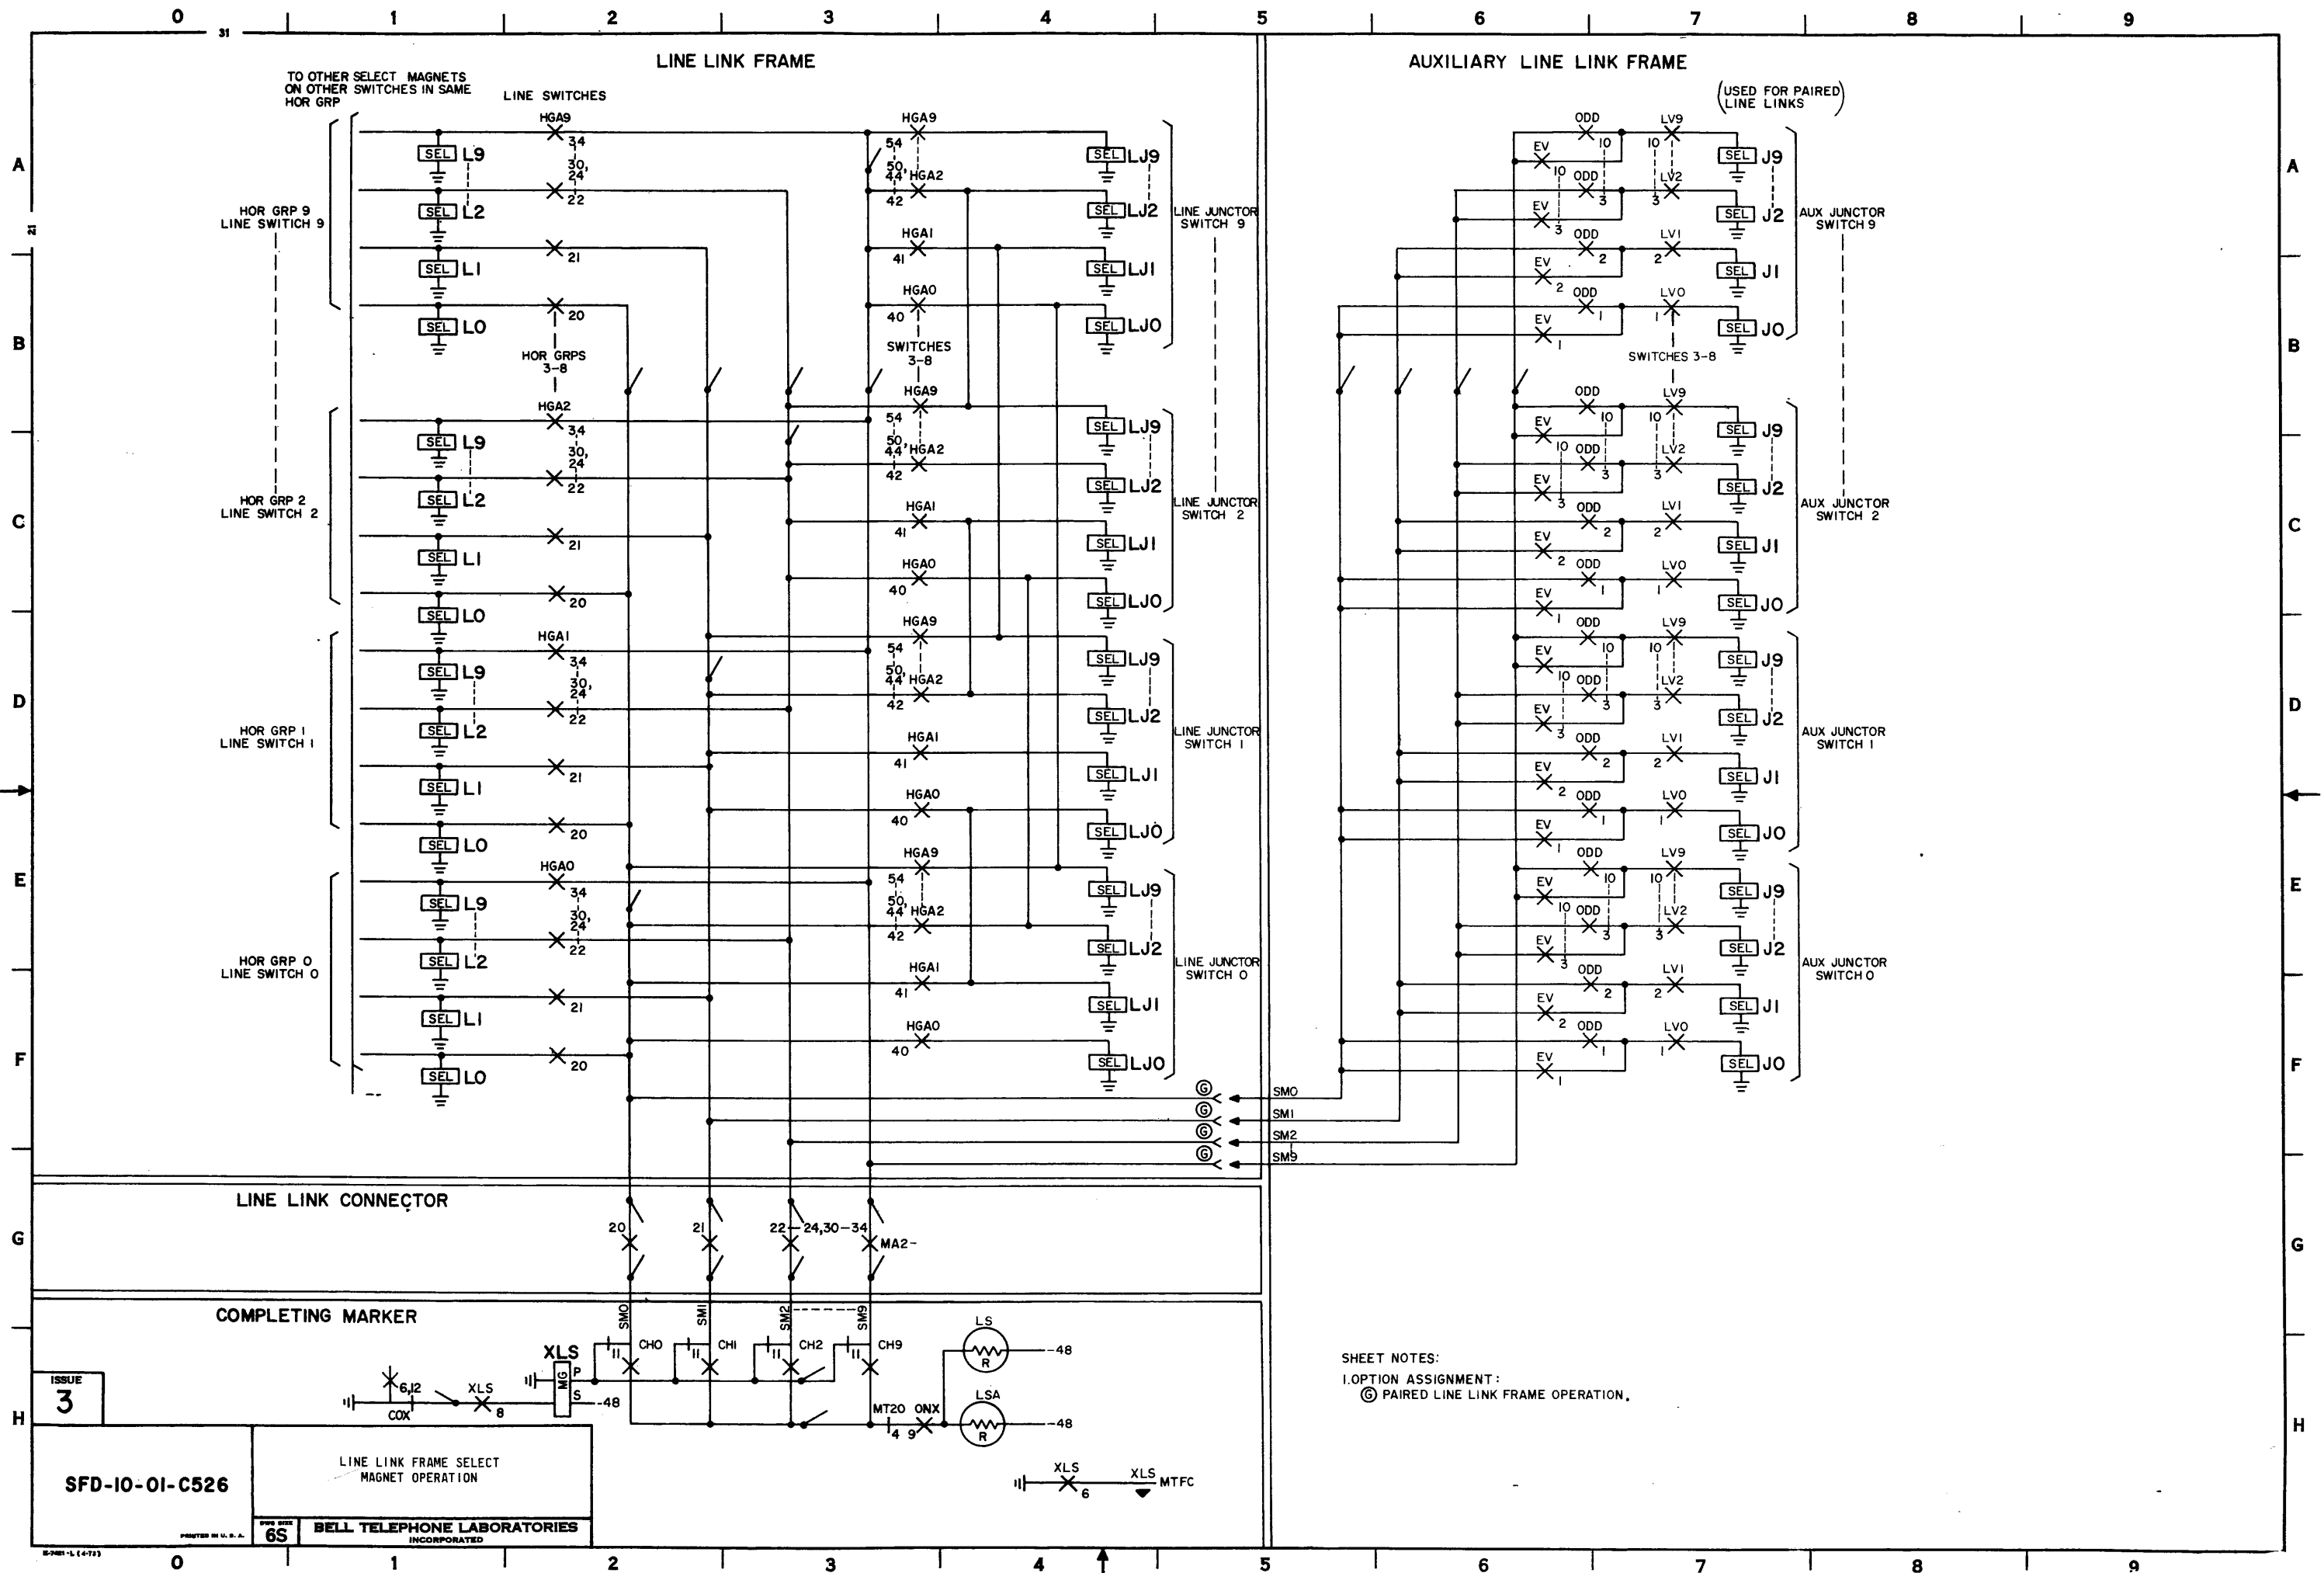





TRUNK LINK FRAME

JUNCTOR SWITCH (SINGLE)

EXTENSION JUNCTOR SWITCH (PAIRED)

SECOND EXTENSION JUNCTOR SWITCH (TRIPLE)

TRUNK SWITCH

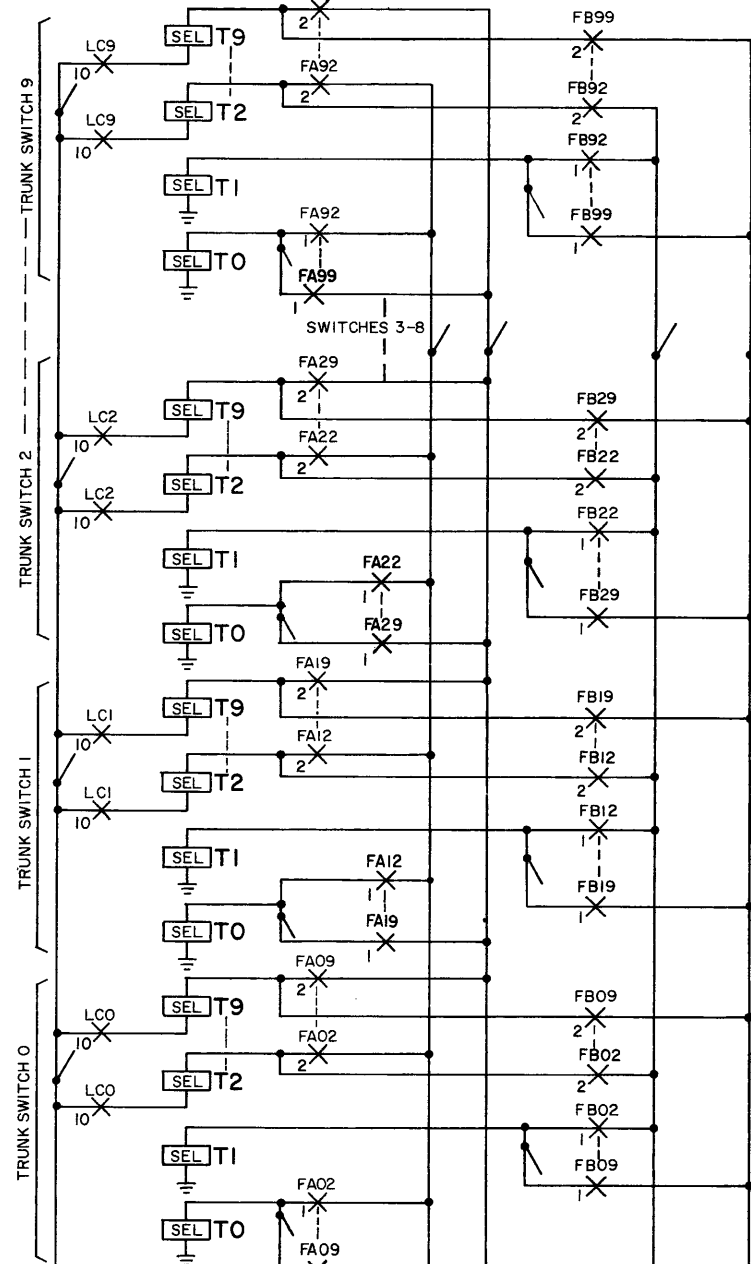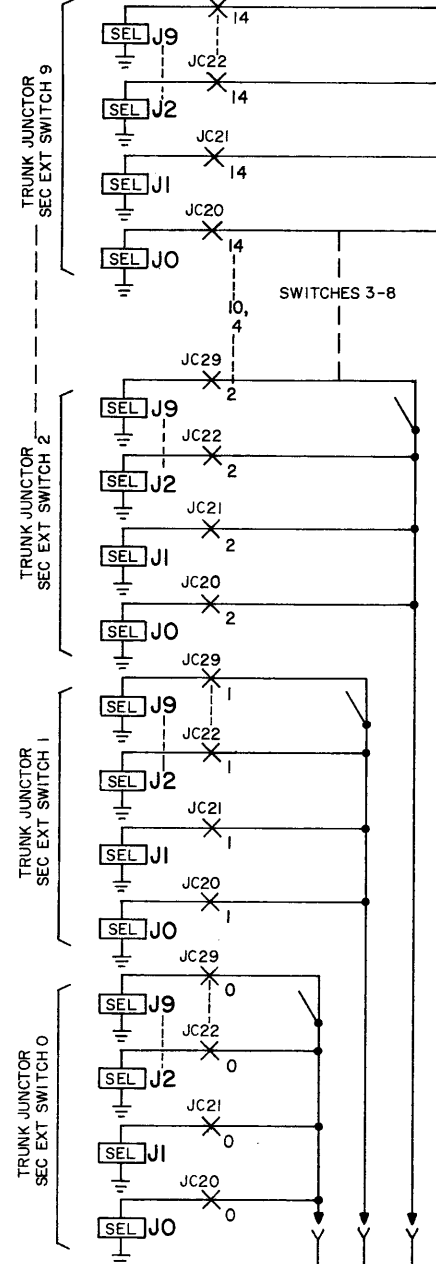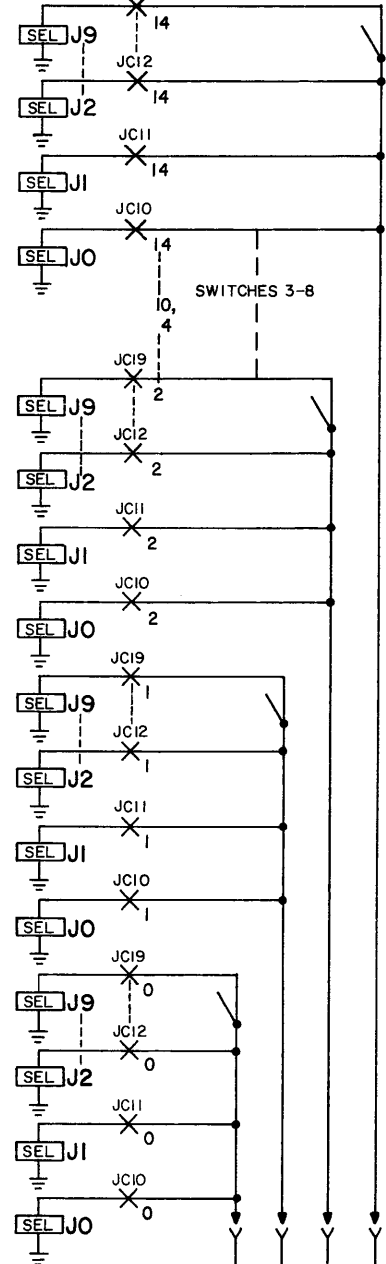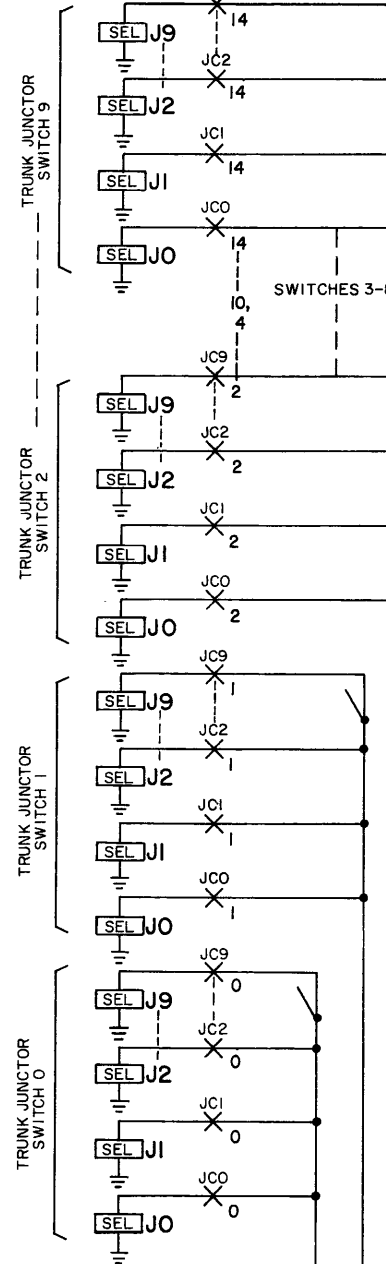

SHEET NOTES:
I. OPTION ASSIGNMENT:
(D) TRIPLE TRUNK LINK FRAMES.
(E) PAIRED TRUNK LINK FRAMES.

TRUNK LINK CONNECTOR

COMPLETING MARKER

XAJS

XTSI

XTS

TRUNK LINK FRAME
SELECT MAGNET OPERATION
(SD-26032-01)


BELL TELEPHONE LABORATORIES
INCORPORATED


6S


SFD-10-01-C527

SFD-10-01-C527

4

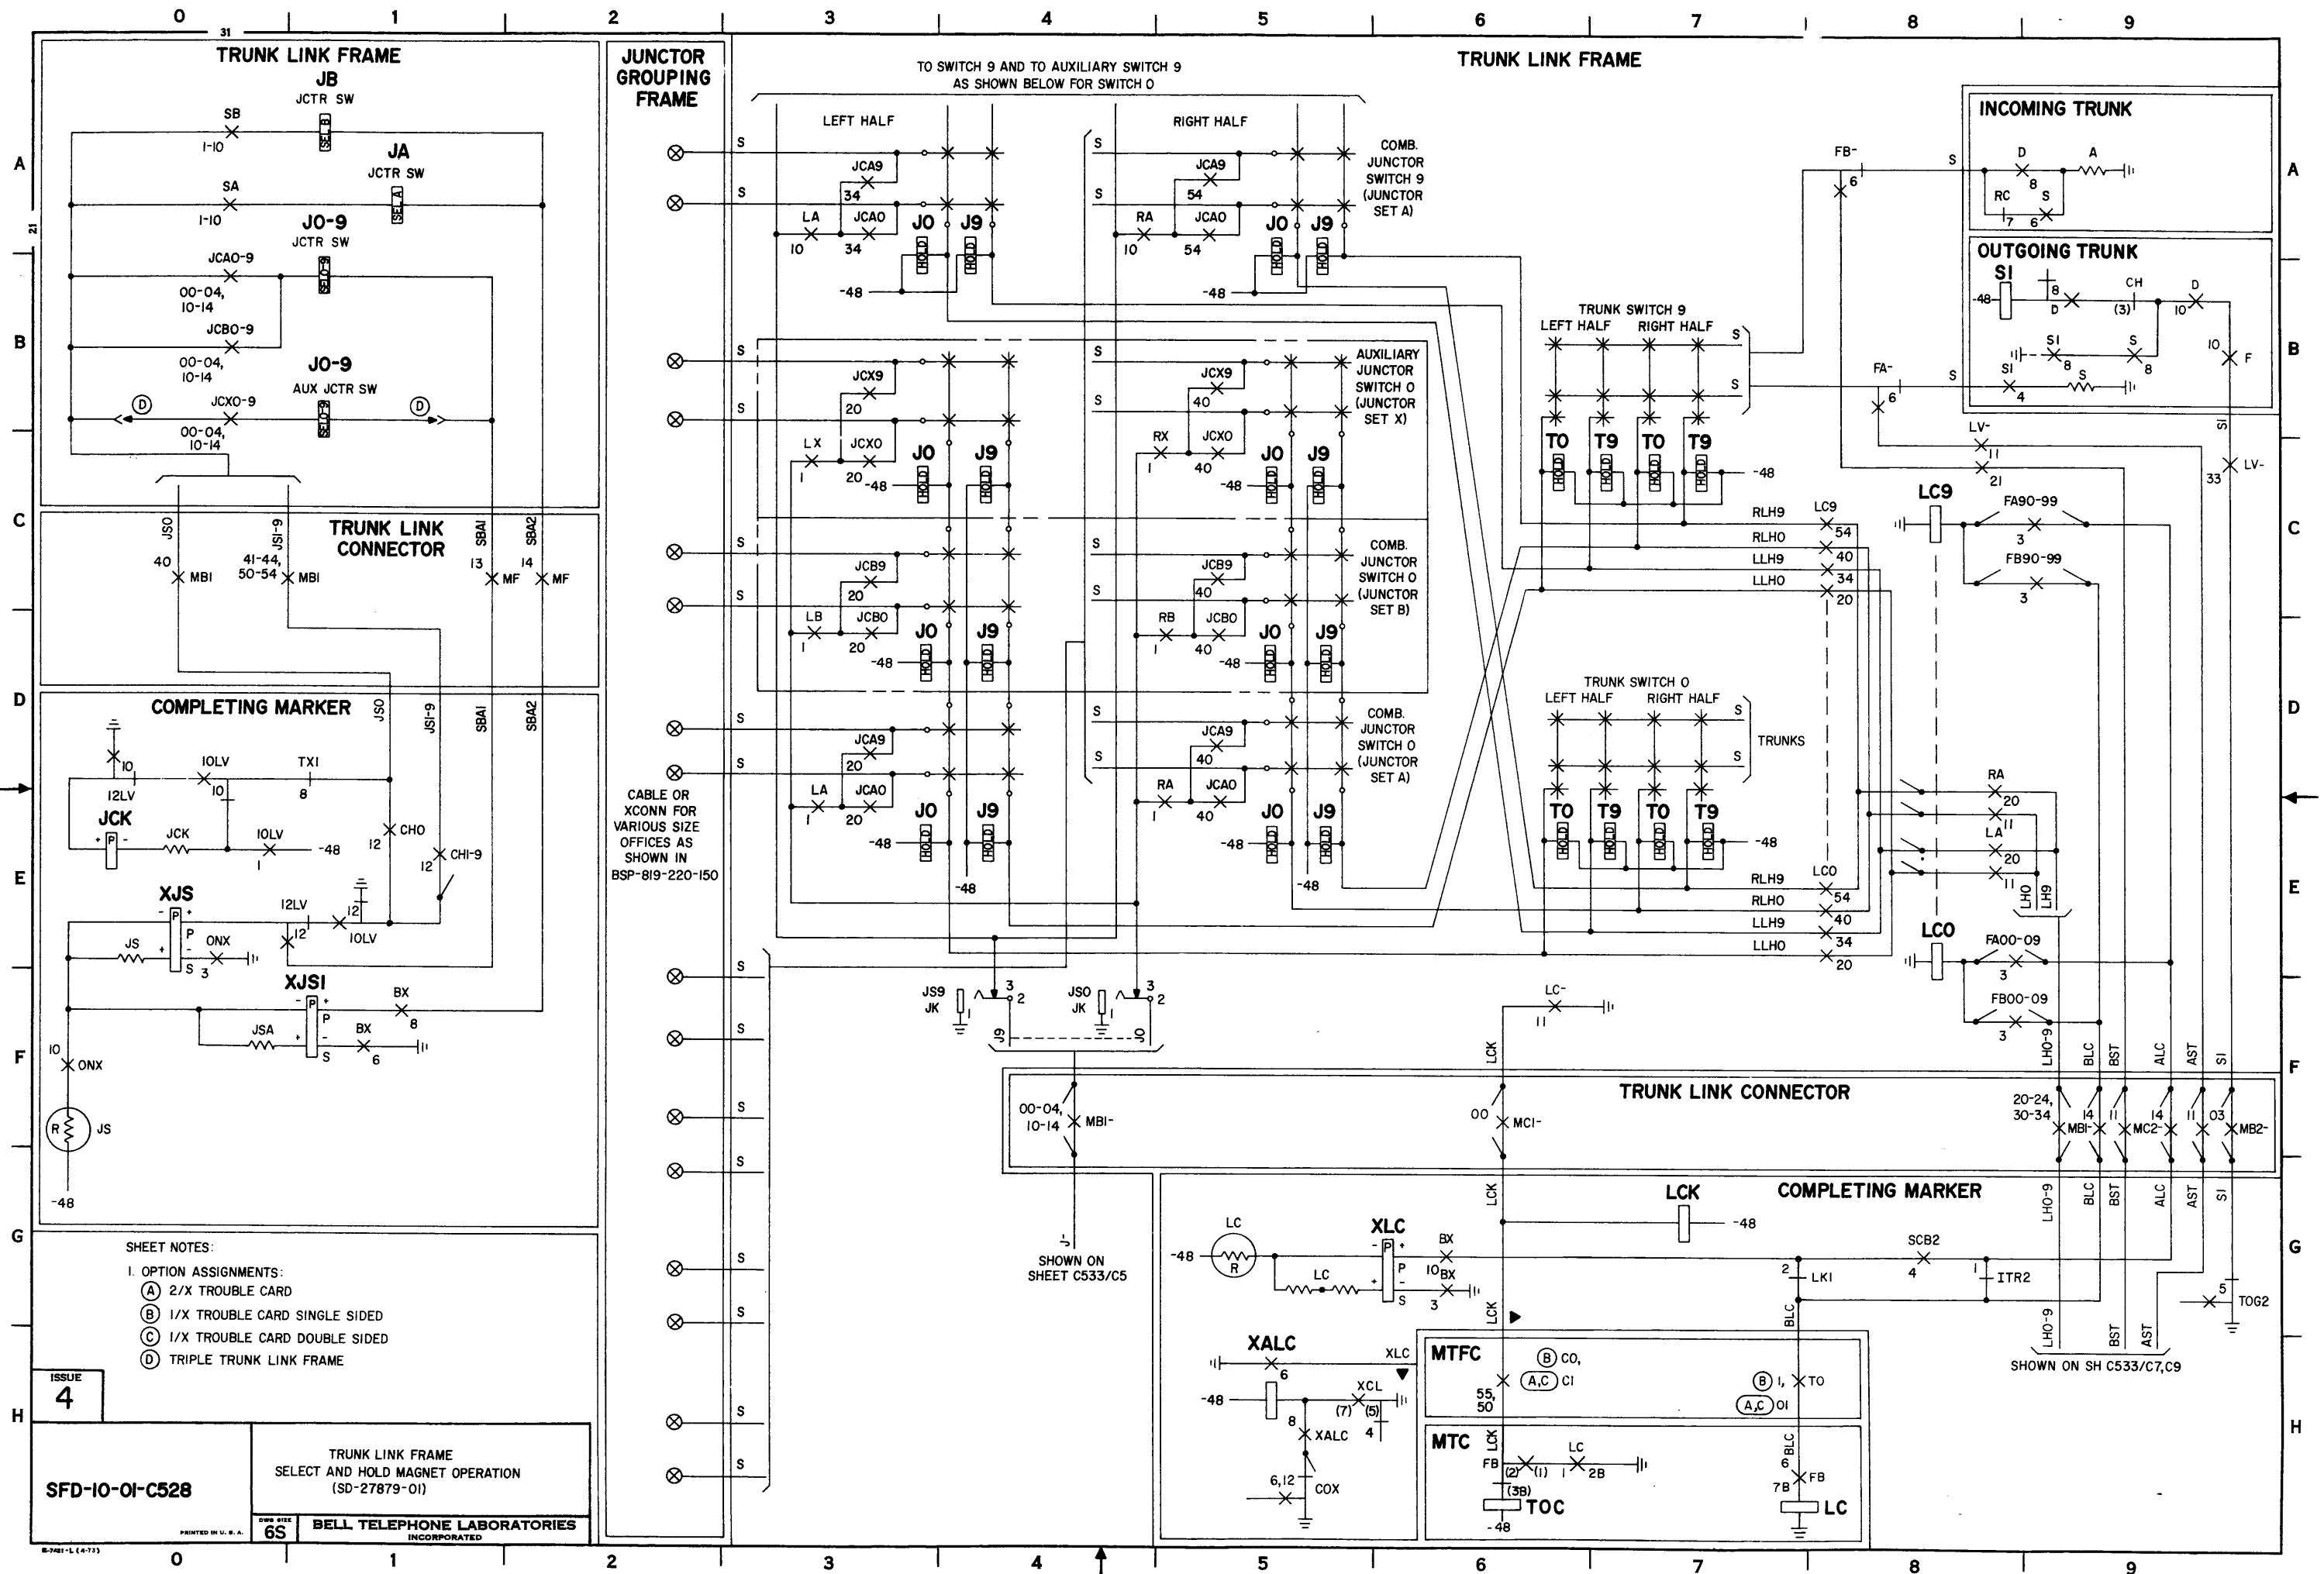

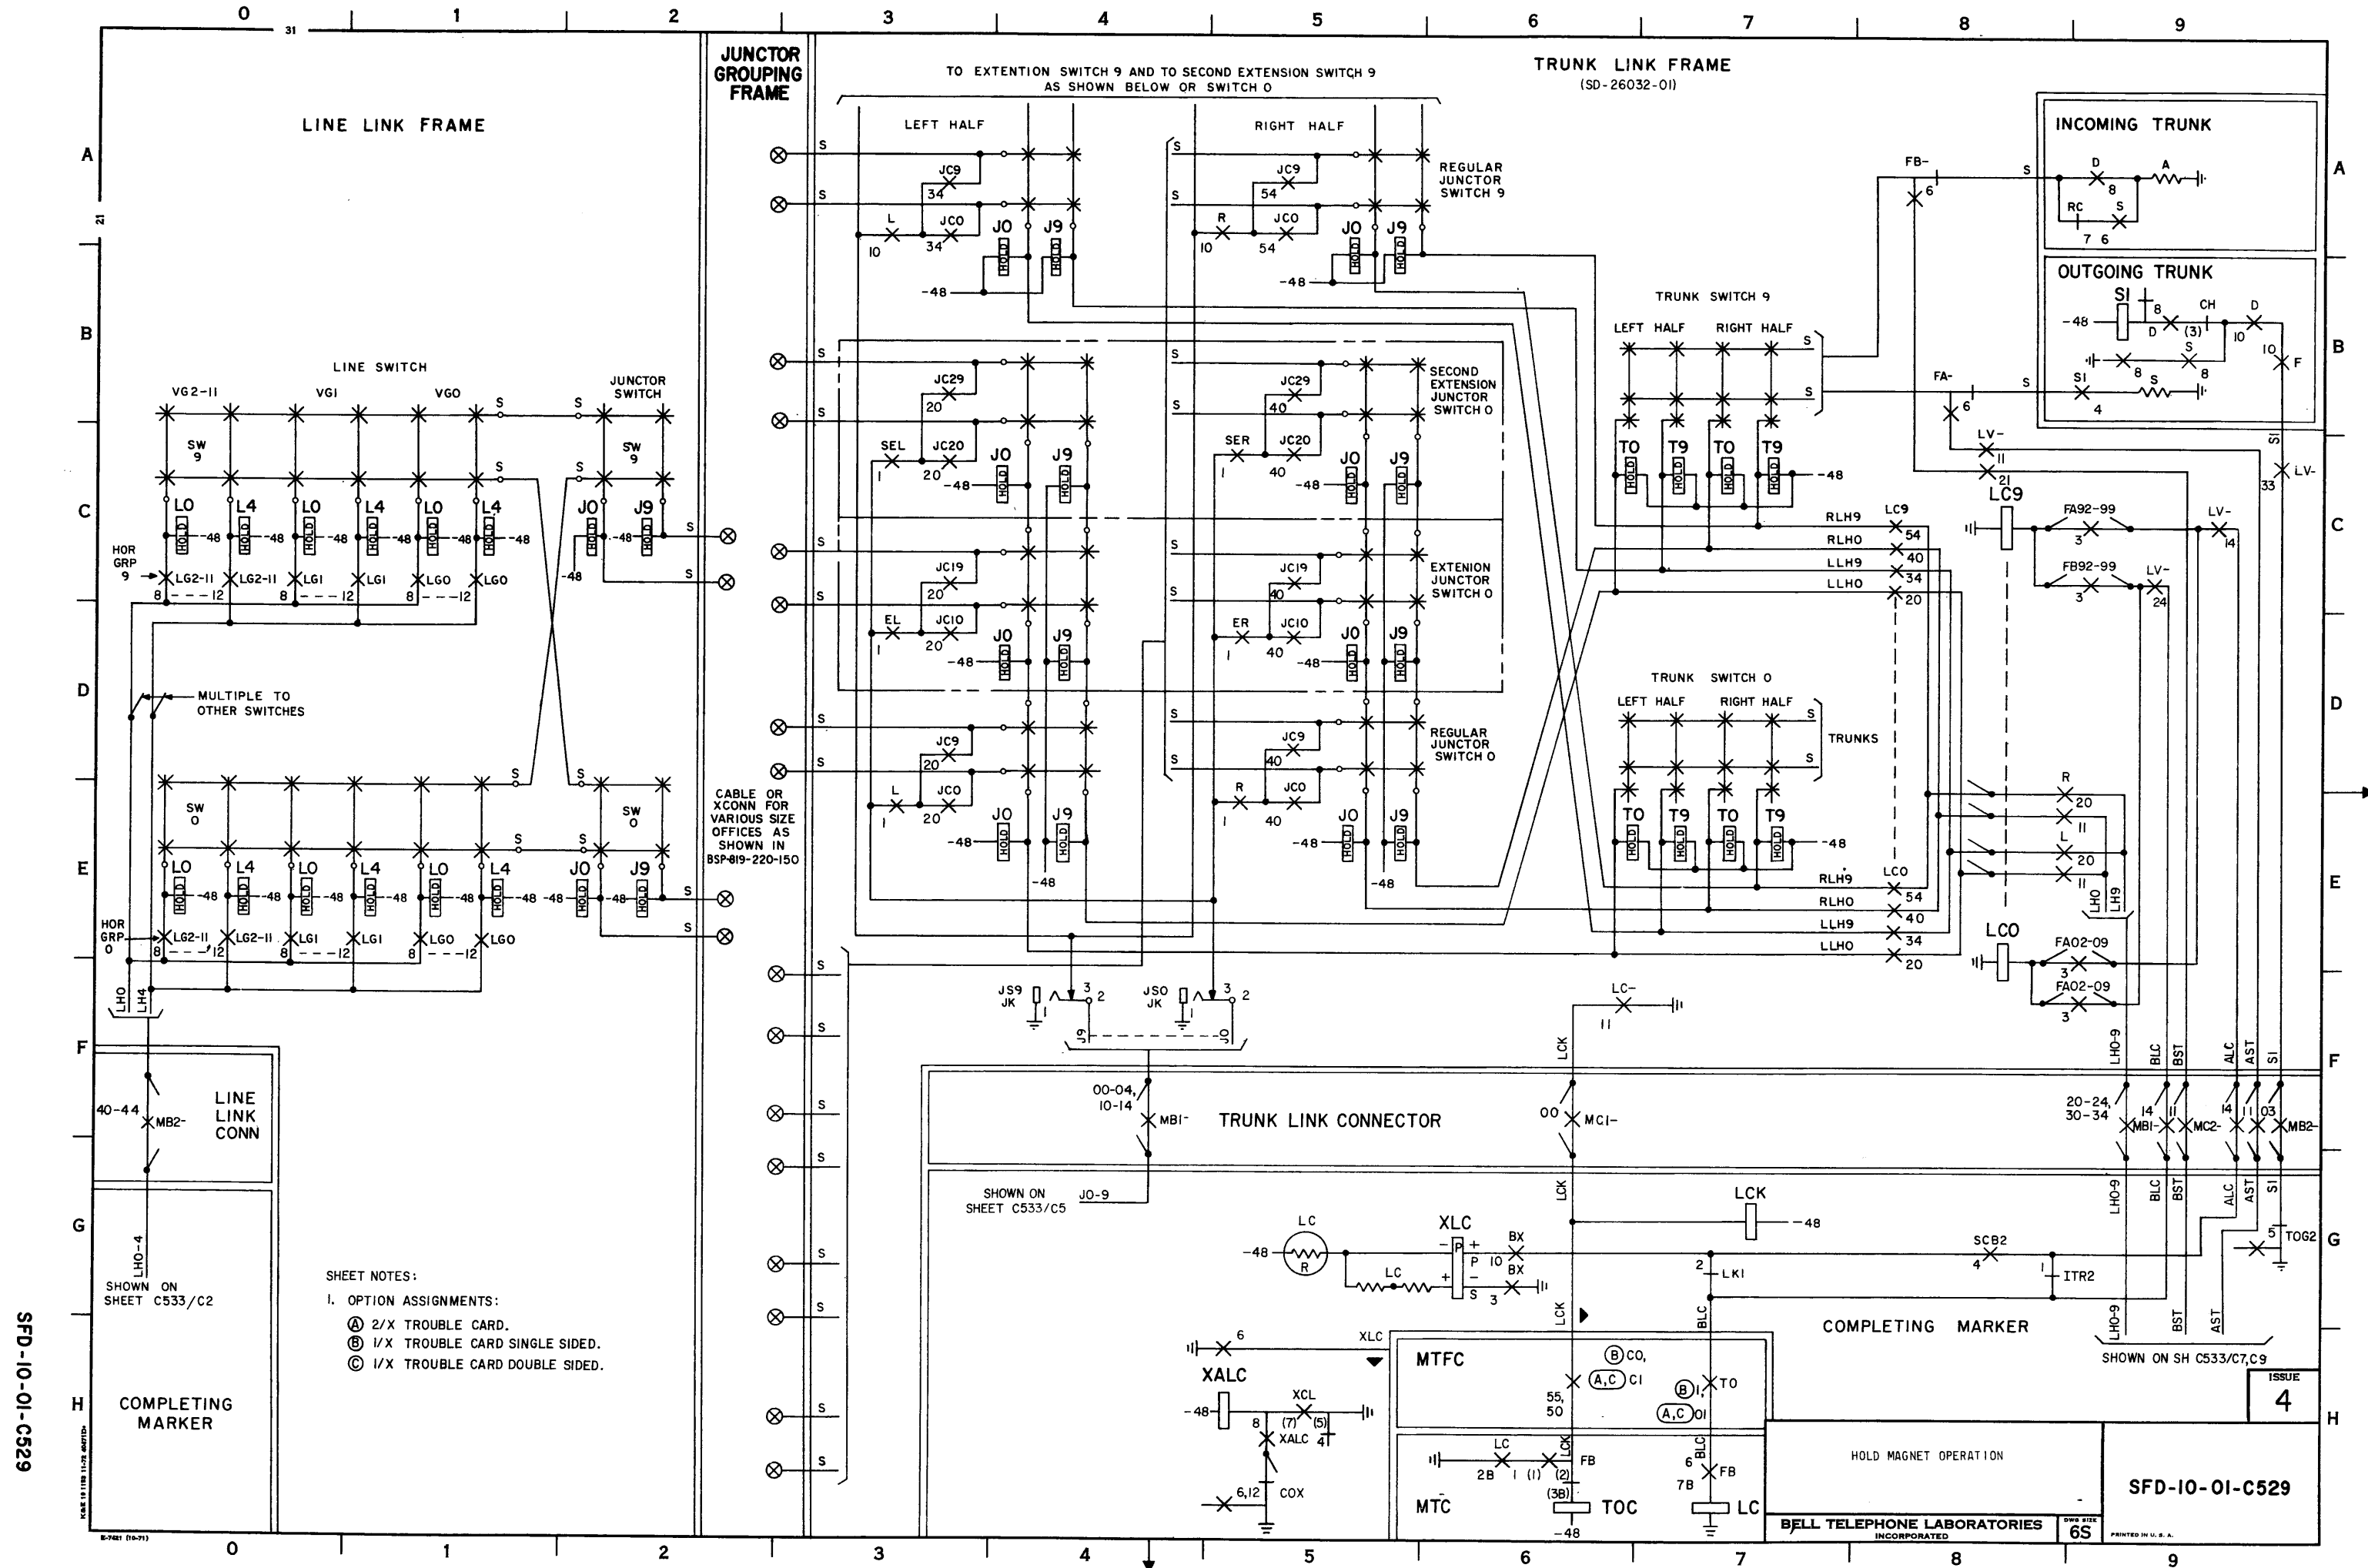

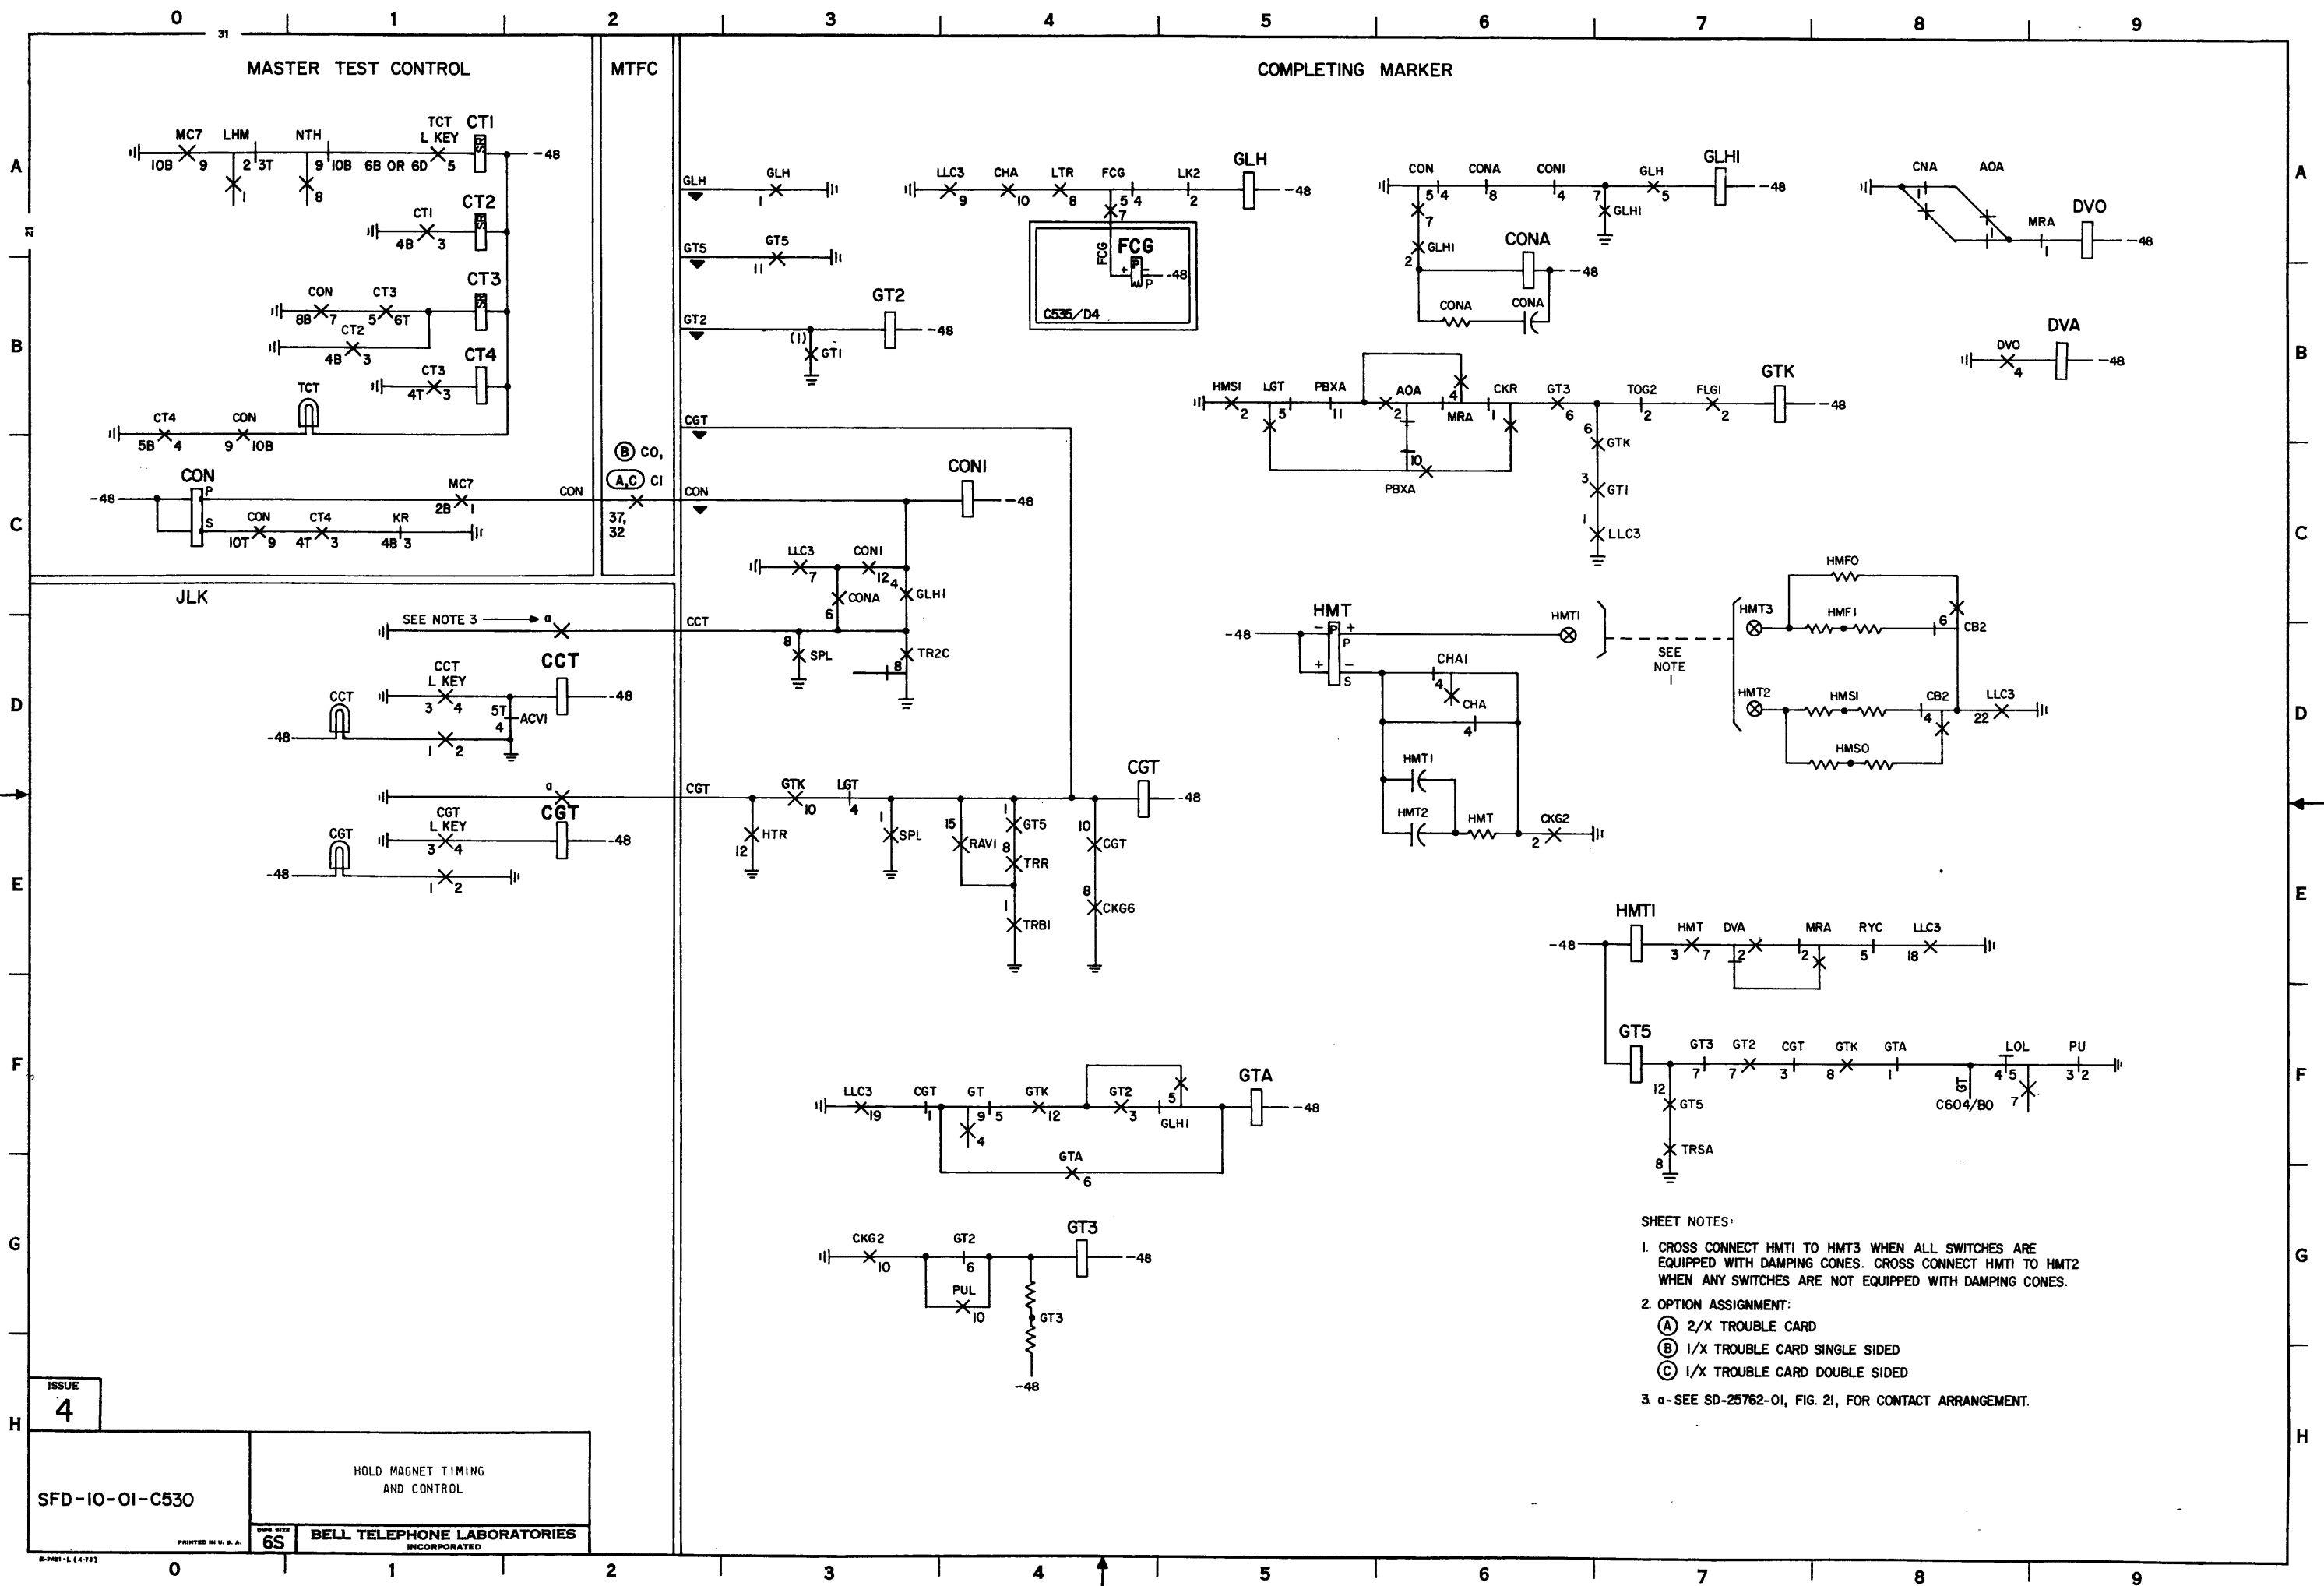




COMPLETING MARKER

OPT	FEATURE
①	TRIPLE TL PROVIDED
②	PAIRED LL OPERATION
③	NO PAIRED LL & 2ND EXT. TL PROVIDED
④	NO PAIRED LL & NO 2ND EXT. TL PROVIDED
⑤	PLL & NO 2ND EXT. TL PROVIDED
⑥	NO TRIPLE TL OPERATION
⑦	NO TL WITH 12 LEVEL SWITCHES
⑧	ALL TL WITH 12 LEVEL SWITCHES
⑨	ANY BUT NOT ALL TL WITH 12 LEVEL SWITCHES
⑩	280 TYPE POLAR RELAYS (MD)
⑪	316 TYPE POLAR RELAYS (STD)
⑫	NO PAIRED LL OPERATION
⑬	PAIRED LL & 2ND EXT. TLF PROVIDED

MARKER CIRCUIT ON C533 SHOWS OPTIONS "P,R,S, & X".

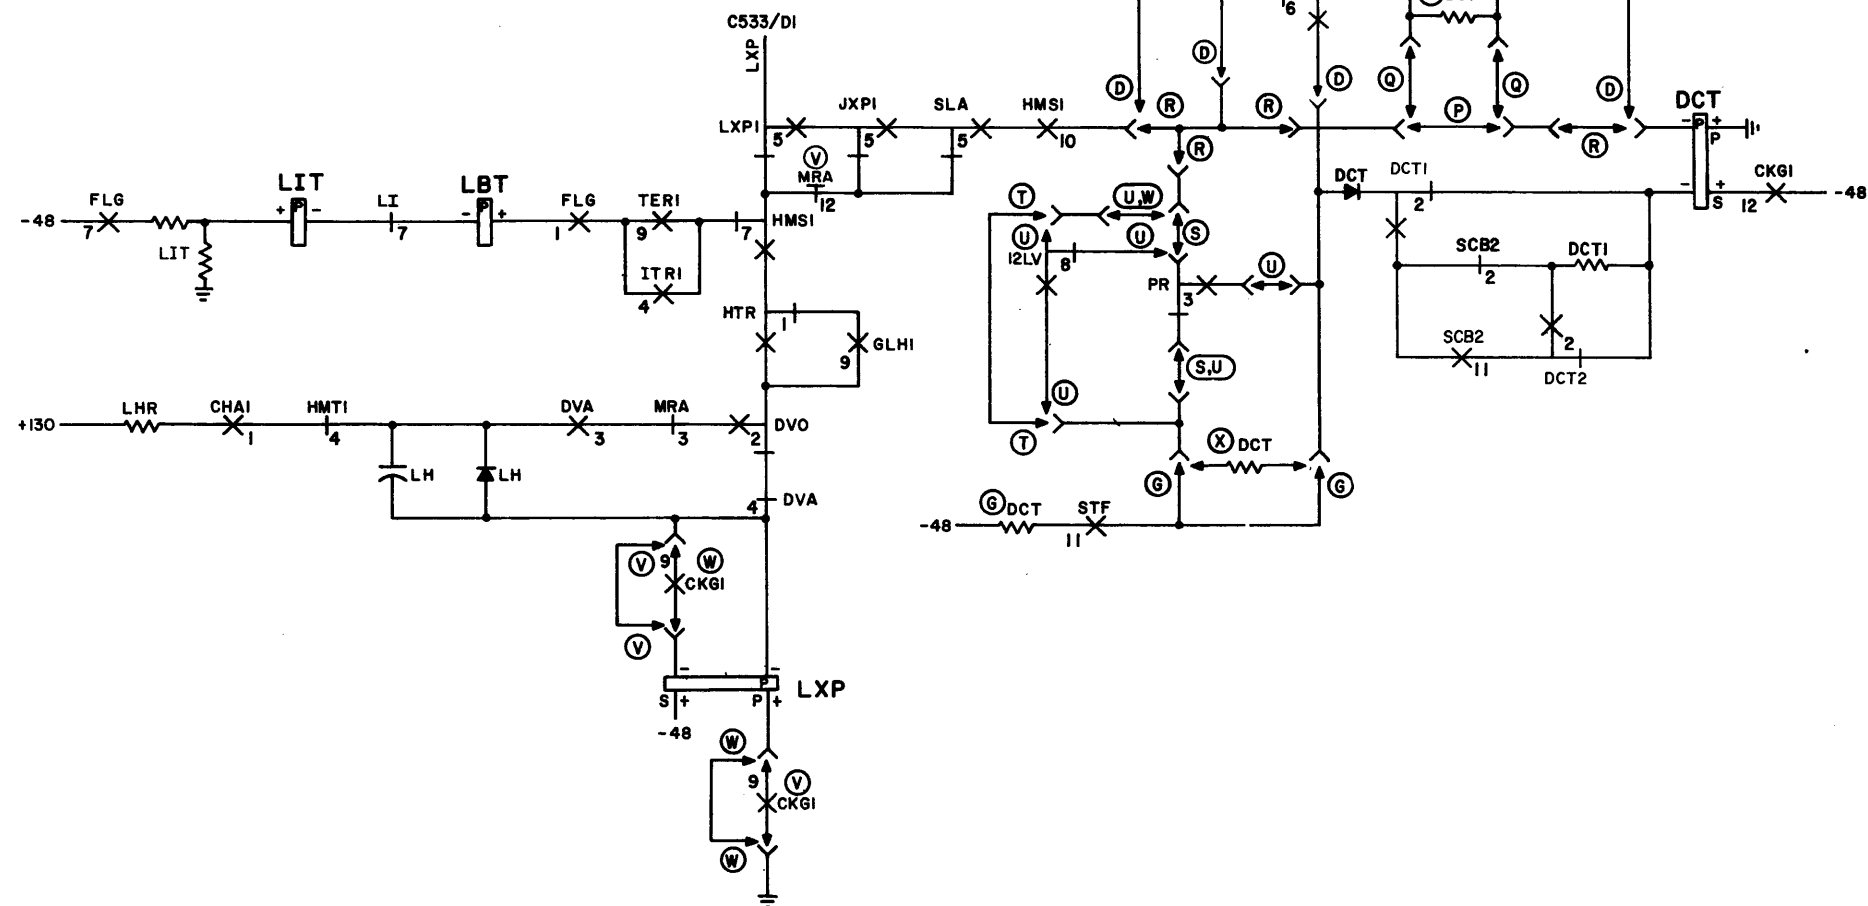

ISSUE
4

SFD-10-01-C534


OPTIONAL ARRANGEMENTS
FOR HOLD MAGNET
OPERATION

6S


BELL TELEPHONE LABORATORIES
INCORPORATED

SFD-10-01-C534


MASTER TEST CONTROL

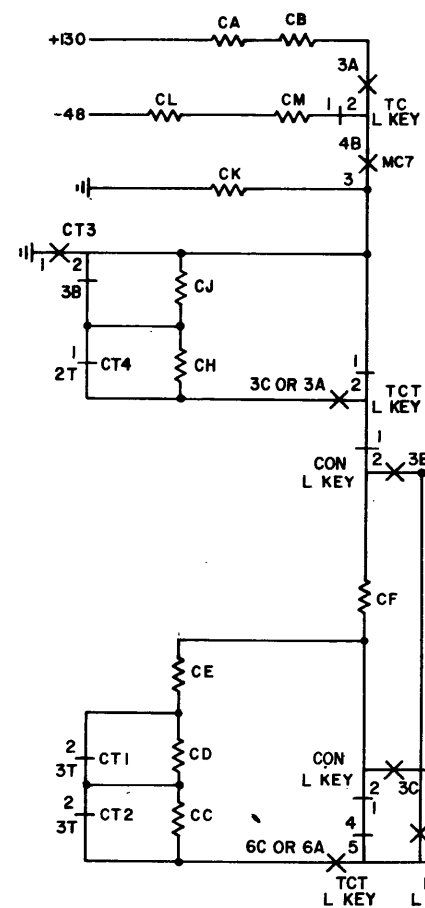


LINE LINK FRAME

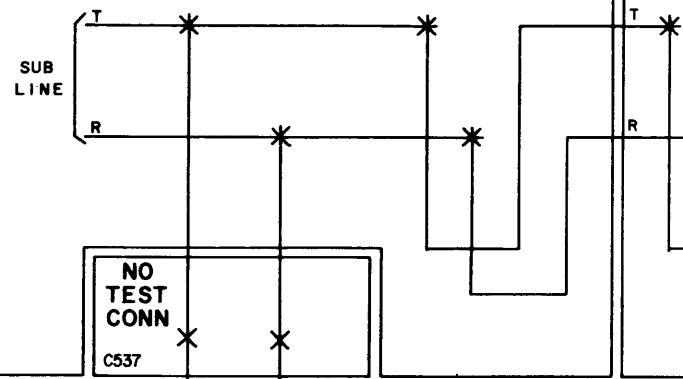


TRK LINK FRAME

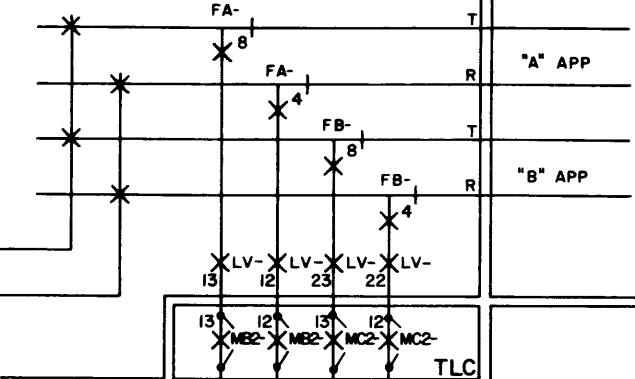

TRK CKT

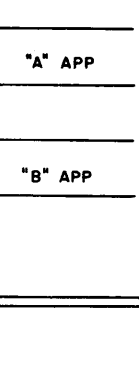

COMPLETING MARKER

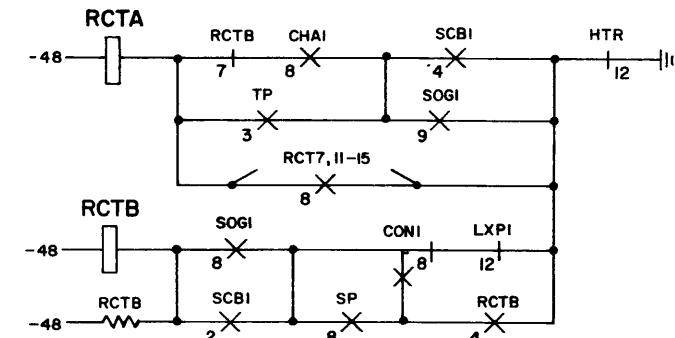


SHEET NOTES:

1. MULTIPLE ARRANGEMENT FOR RINGING CURRENT DETECTION (LESS THAN 12 MARKERS PROVIDED)

2. a-SEE SD-25762-01, FIG. 21, FOR CONTACT ARRANGEMENT.

3. OPTION ASSIGNMENT:

- (A) 2/X TROUBLE CARD.
- (B) 1/X TROUBLE CARD SINGLE SIDED.
- (C) 1/X TROUBLE CARD DOUBLE SIDED.

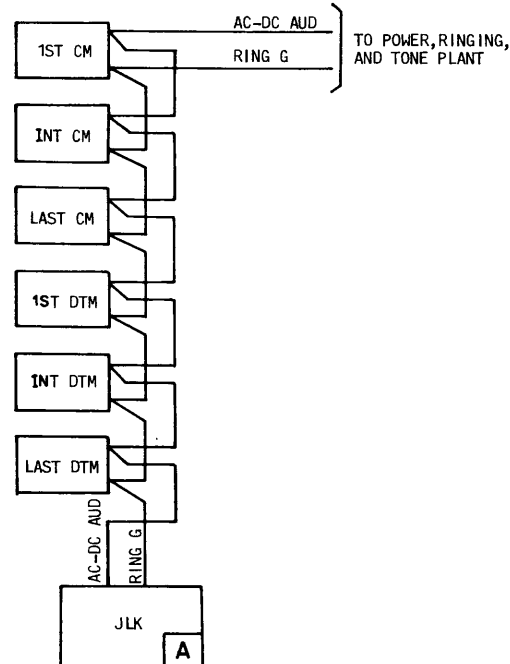

MTFC

(B) 2, (AC) 02

(B) 3, (AC) 03

(B) 4, (AC) 04

(B) 216, (AC) 216

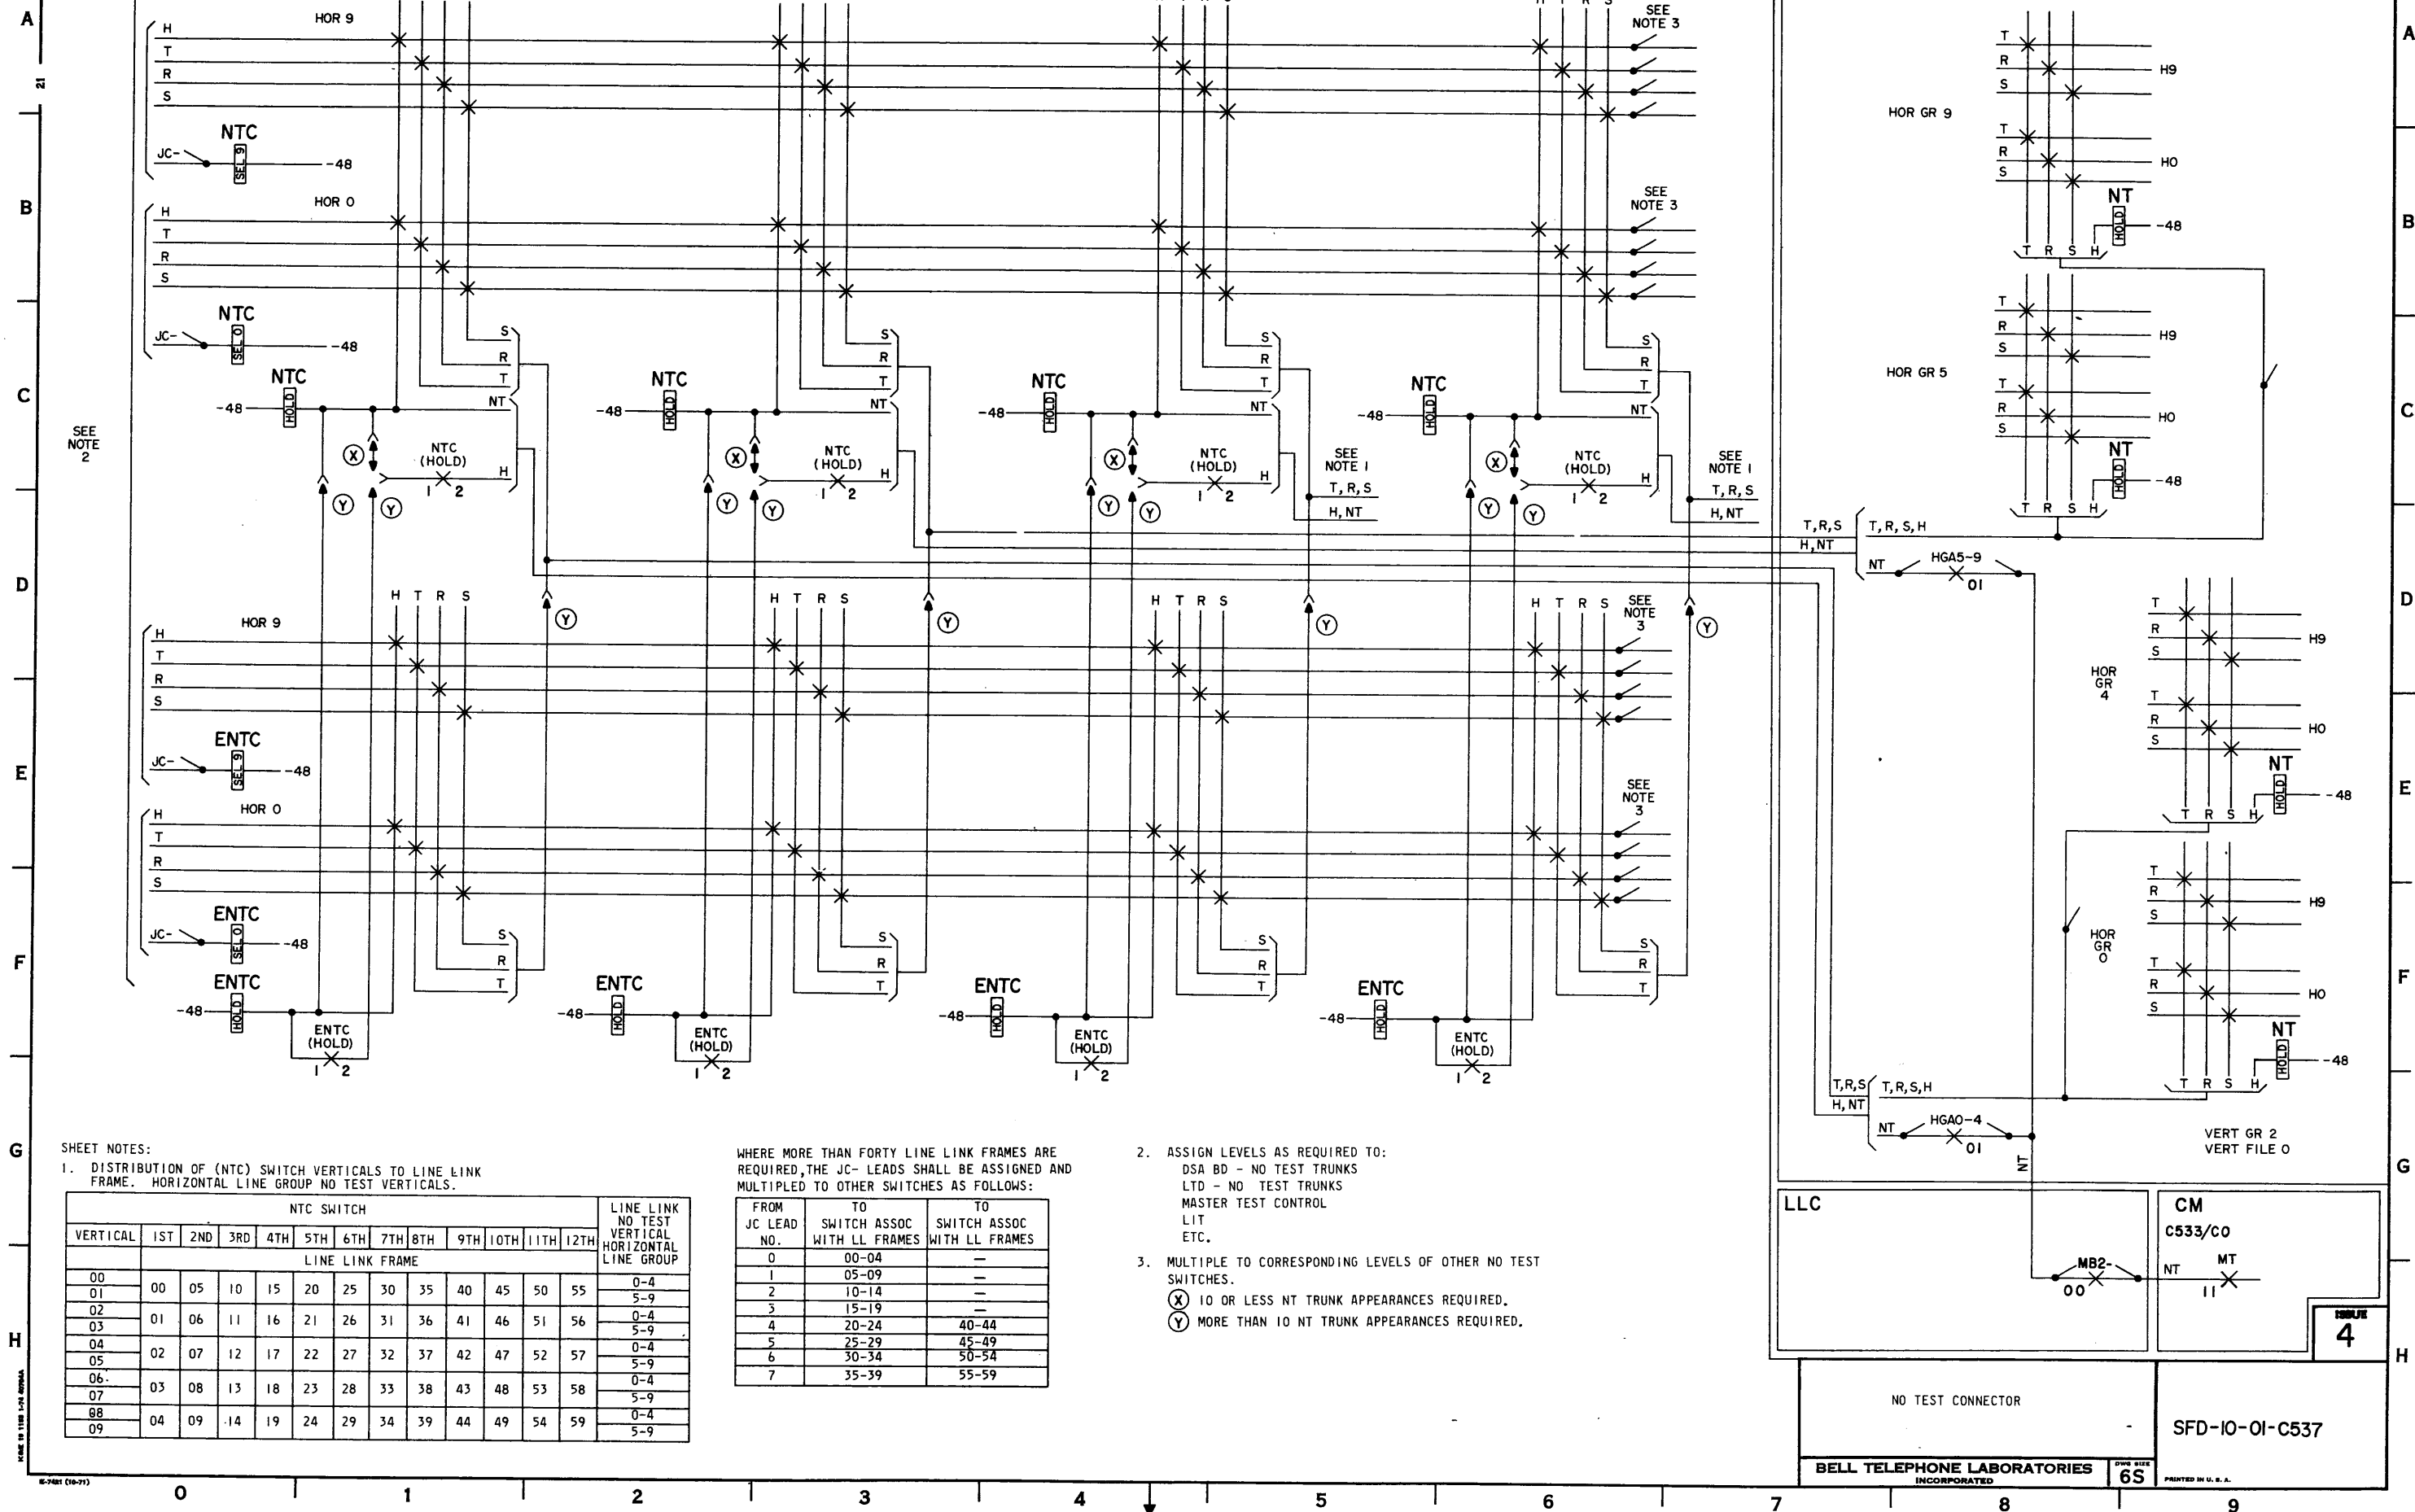


ESTABLISHING OUTGOING TRUNK CONNECTION

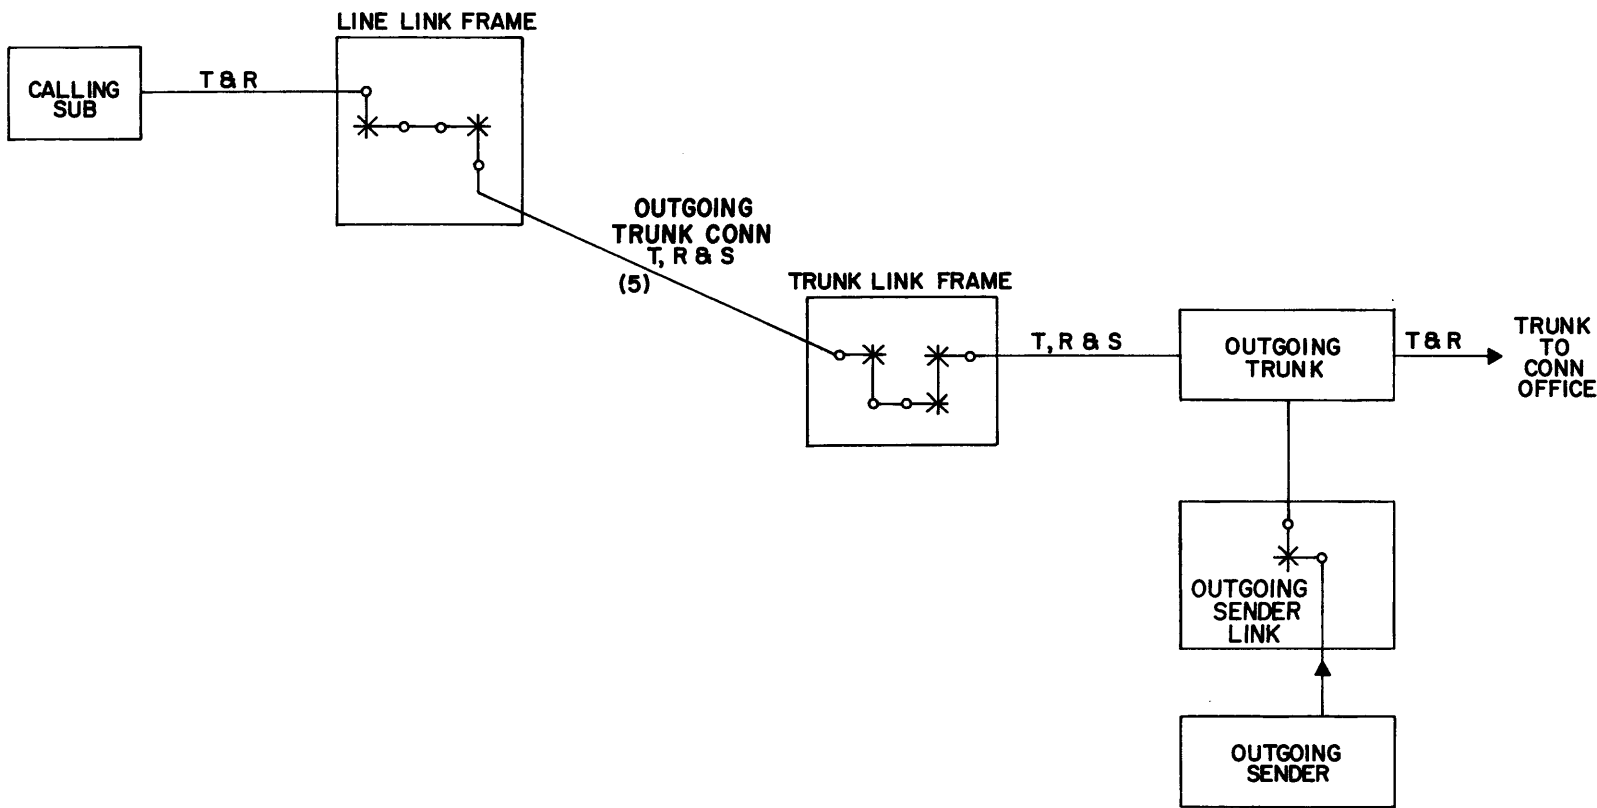

CAUTION !
DUE TO THE SIMPLIFIED NATURE
OF THIS DOCUMENT, INFORMATION
SHOWN MAY NOT BE COMPLETE.

INDEX	
PAGE NO.	TITLE
C601	PART C6-COMPLETING MARKER RELEASE AND SENDER OPERATION
C602	SEQUENCE CHART-COMPLETING MARKER RELEASE
C603	SEQUENCE CHART-COMPLETING MARKER RELEASE
C604	COMPLETING MARKER RELEASE
C605	COMPLETING MARKER RELEASE
C606	SEQUENCE CHART-MARKER ACTION FROM FAILURES (OUTGOING)
C607	COMPLETING MARKER TROUBLE RECORD CONTROL
C608	RESERVED
C609	SEQUENCE CHART-REGULAR CALL MF OUTGOING SENDER
C610	MF SENDER-DIGIT REGISTRATION
C611	MF SENDER-DIGIT STEERING FOR OUTPULSING
C612	MF SENDER-DIGIT REGISTER OUTPUT
C613	MF SENDER-PULSE GENERATOR AND TIMING
C614	MTC AND AMRST CONTROL OF SENDER OUTPULSING
C615	SUPERVISORY CONTROL-MF OUTGOING SENDER
C616	ESTABLISHED CONNECTION-OUTGOING CALL
C617	ESTABLISHED CONNECTION-INCOMING CALL
C618	SEQUENCE CHART-REGULAR CALL DP SENDER
C619	SEQUENCE CHART-REGULAR CALL DP SENDER
C620	DP SENDER-DIGIT REGISTRATION
C621	DP SENDER-DIGIT STEERING FOR OUTPULSING
C622	DP SENDER-DIGIT REGISTRATION OUTPUT
C623	DP SENDER-PULSE GENERATOR, COUNTING, AND TIMING
C624	DP SENDER-SUPERVISORY CONTROL
C625	DP SENDER-DIGIT CONTROL
C626	ESTABLISHED CONNECTION OUTGOING CALL
C627	ESTABLISHED CONNECTION INCOMING CALL

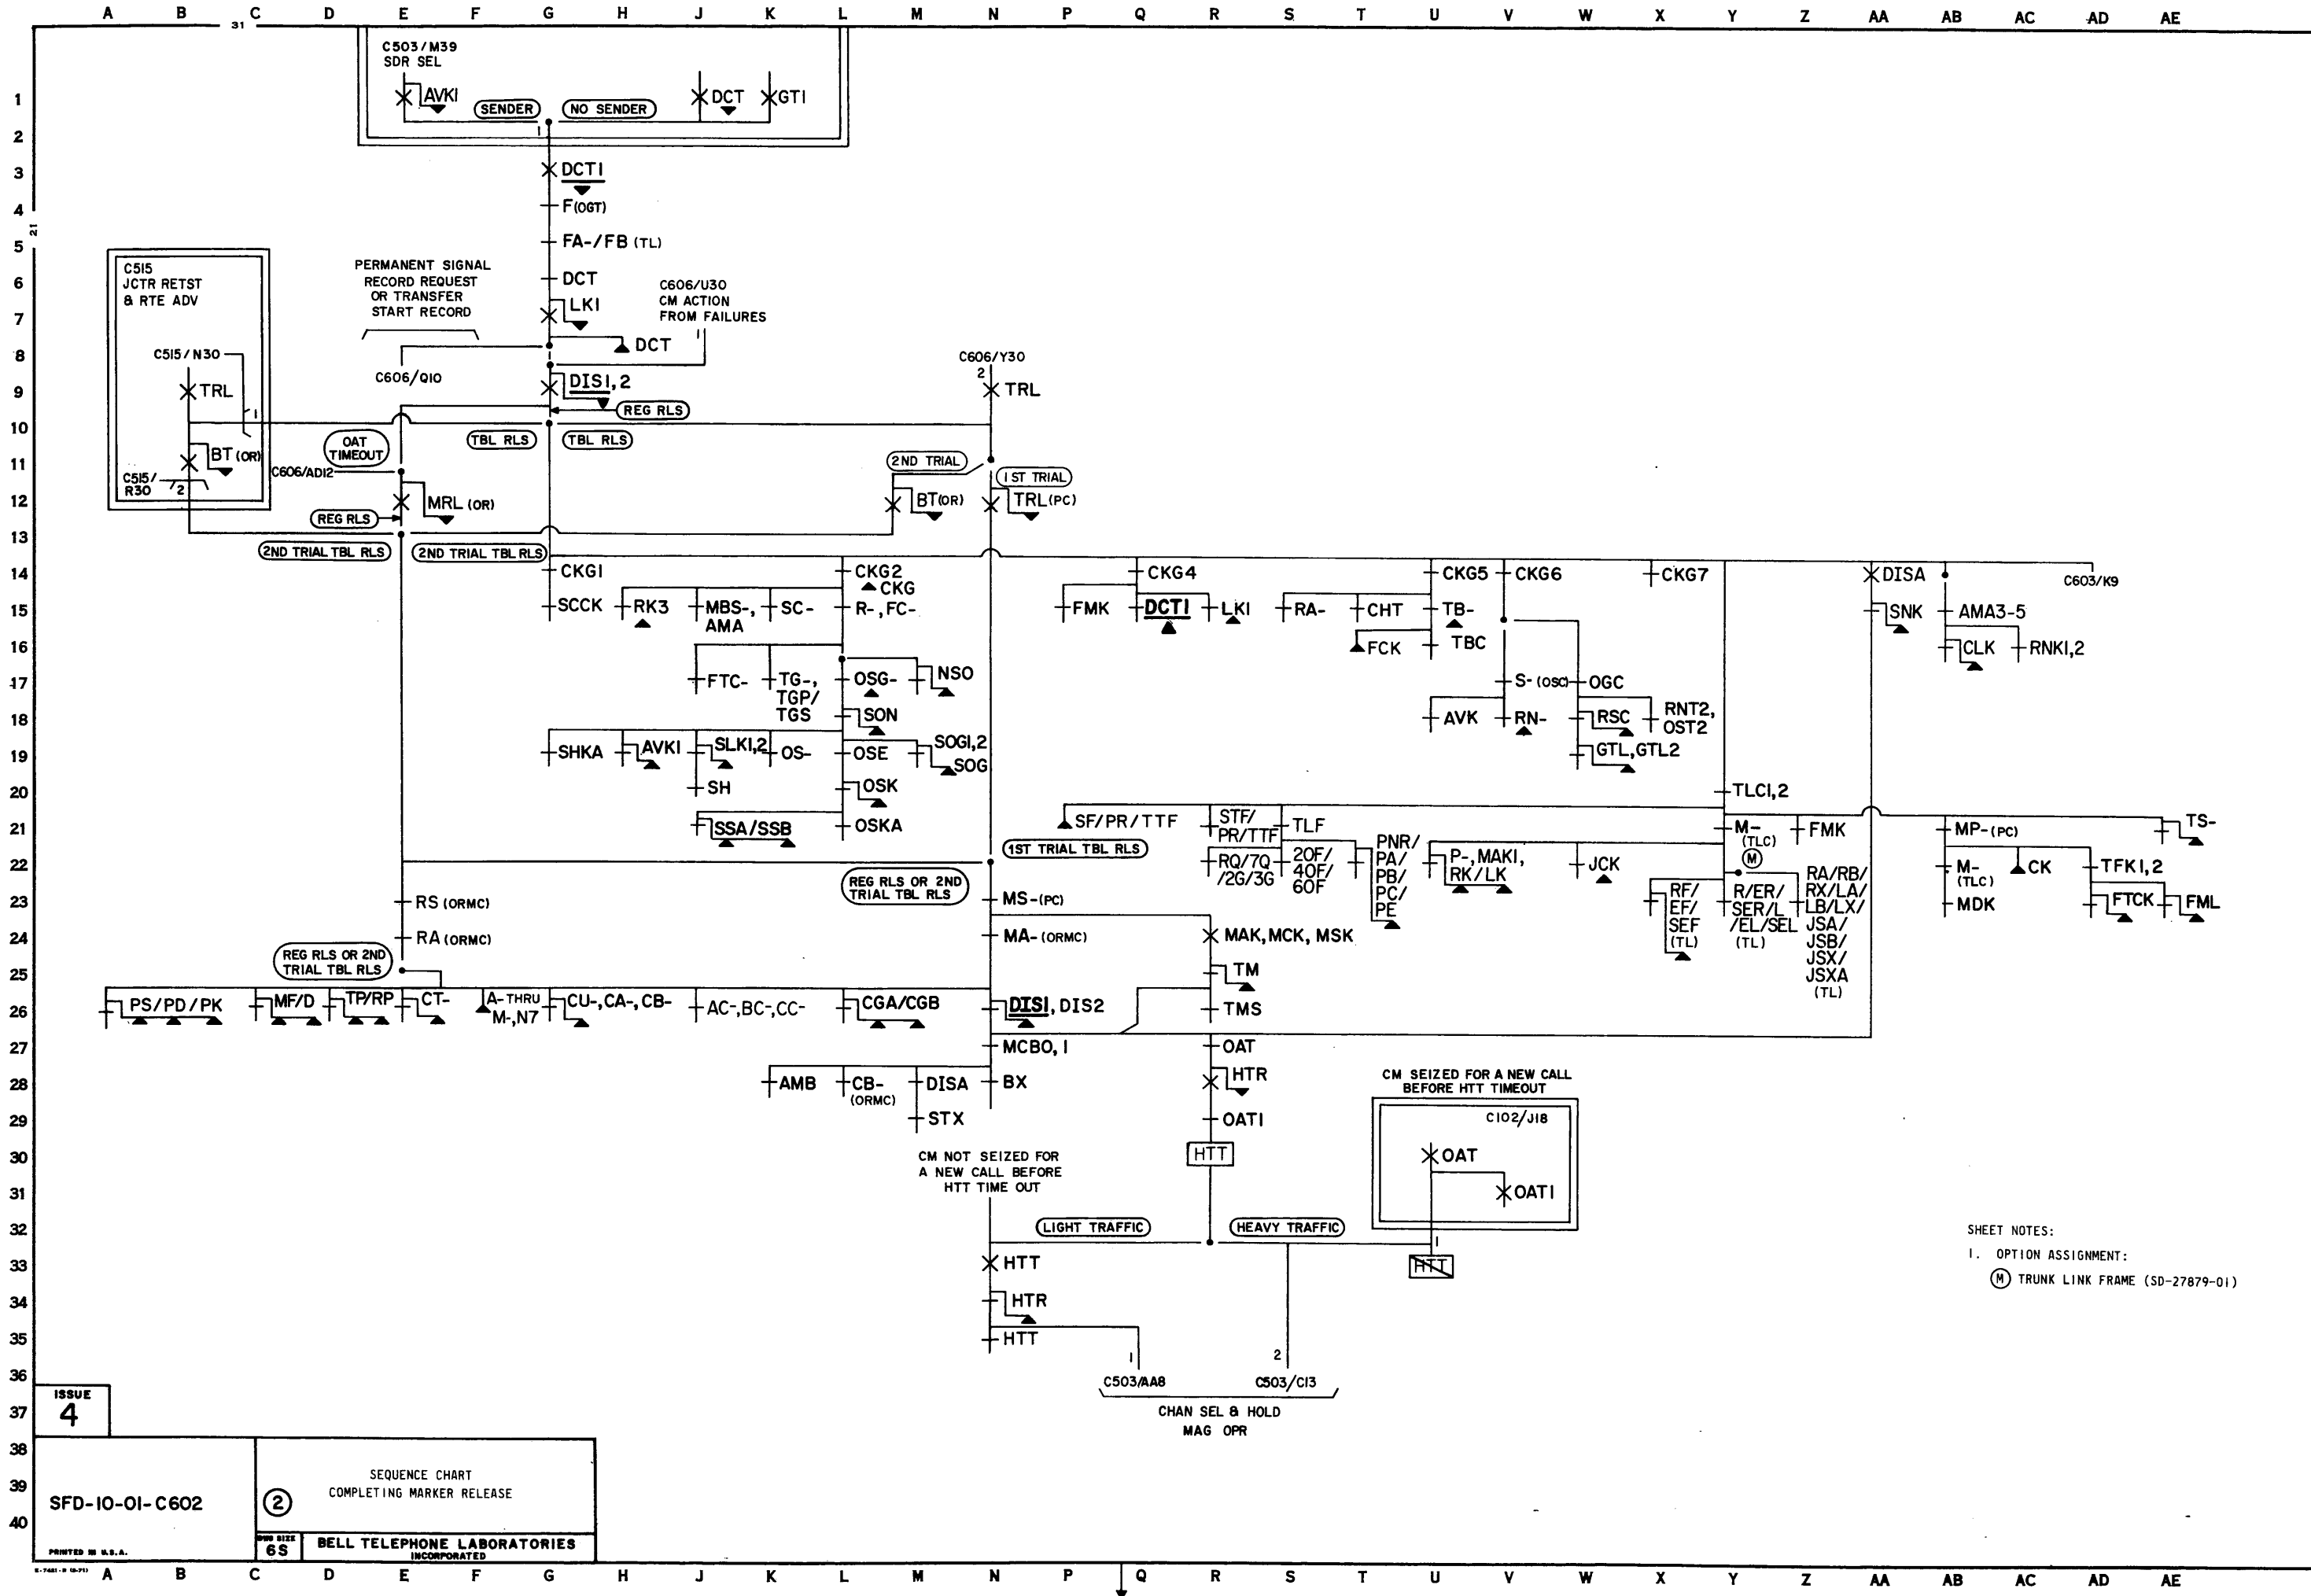

ISSUE
4

SFD-10-01-C602

SEQUENCE CHART
COMPLETING MARKER RELEASE

②


BELL TELEPHONE LABORATORIES
INCORPORATED


SHEET NOTES:
1. OPTION ASSIGNMENT:
(M) TRUNK LINK FRAME (SD-27879-01)


SFD-10-01-C602


SFD-10-01-C603

10-1100 6-72 60000

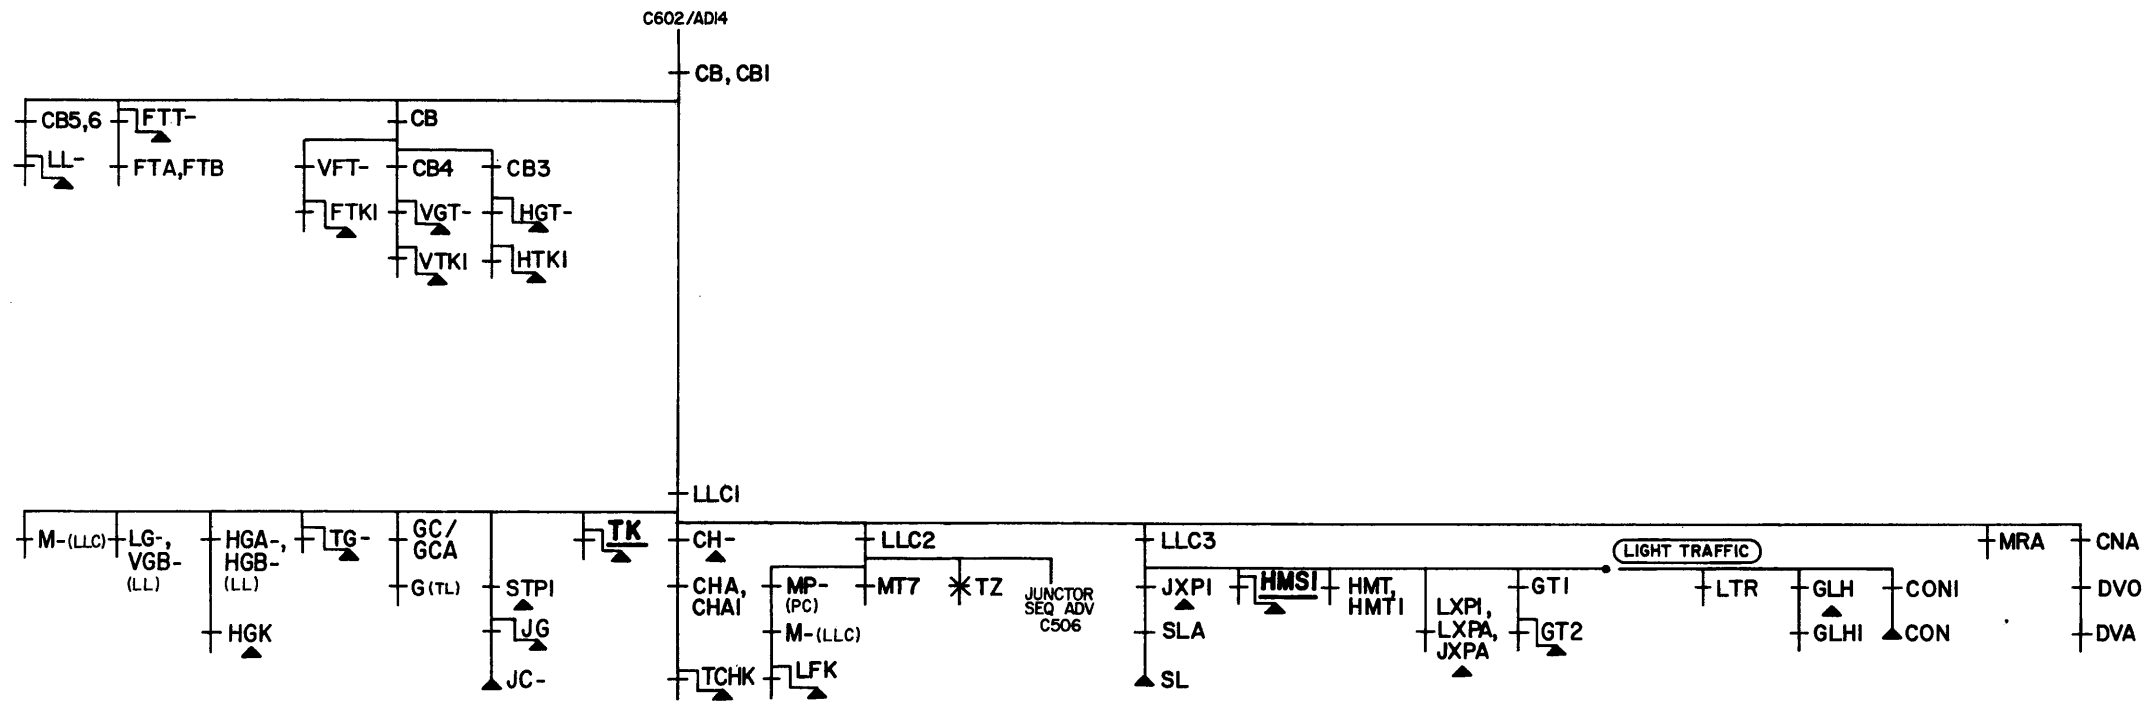


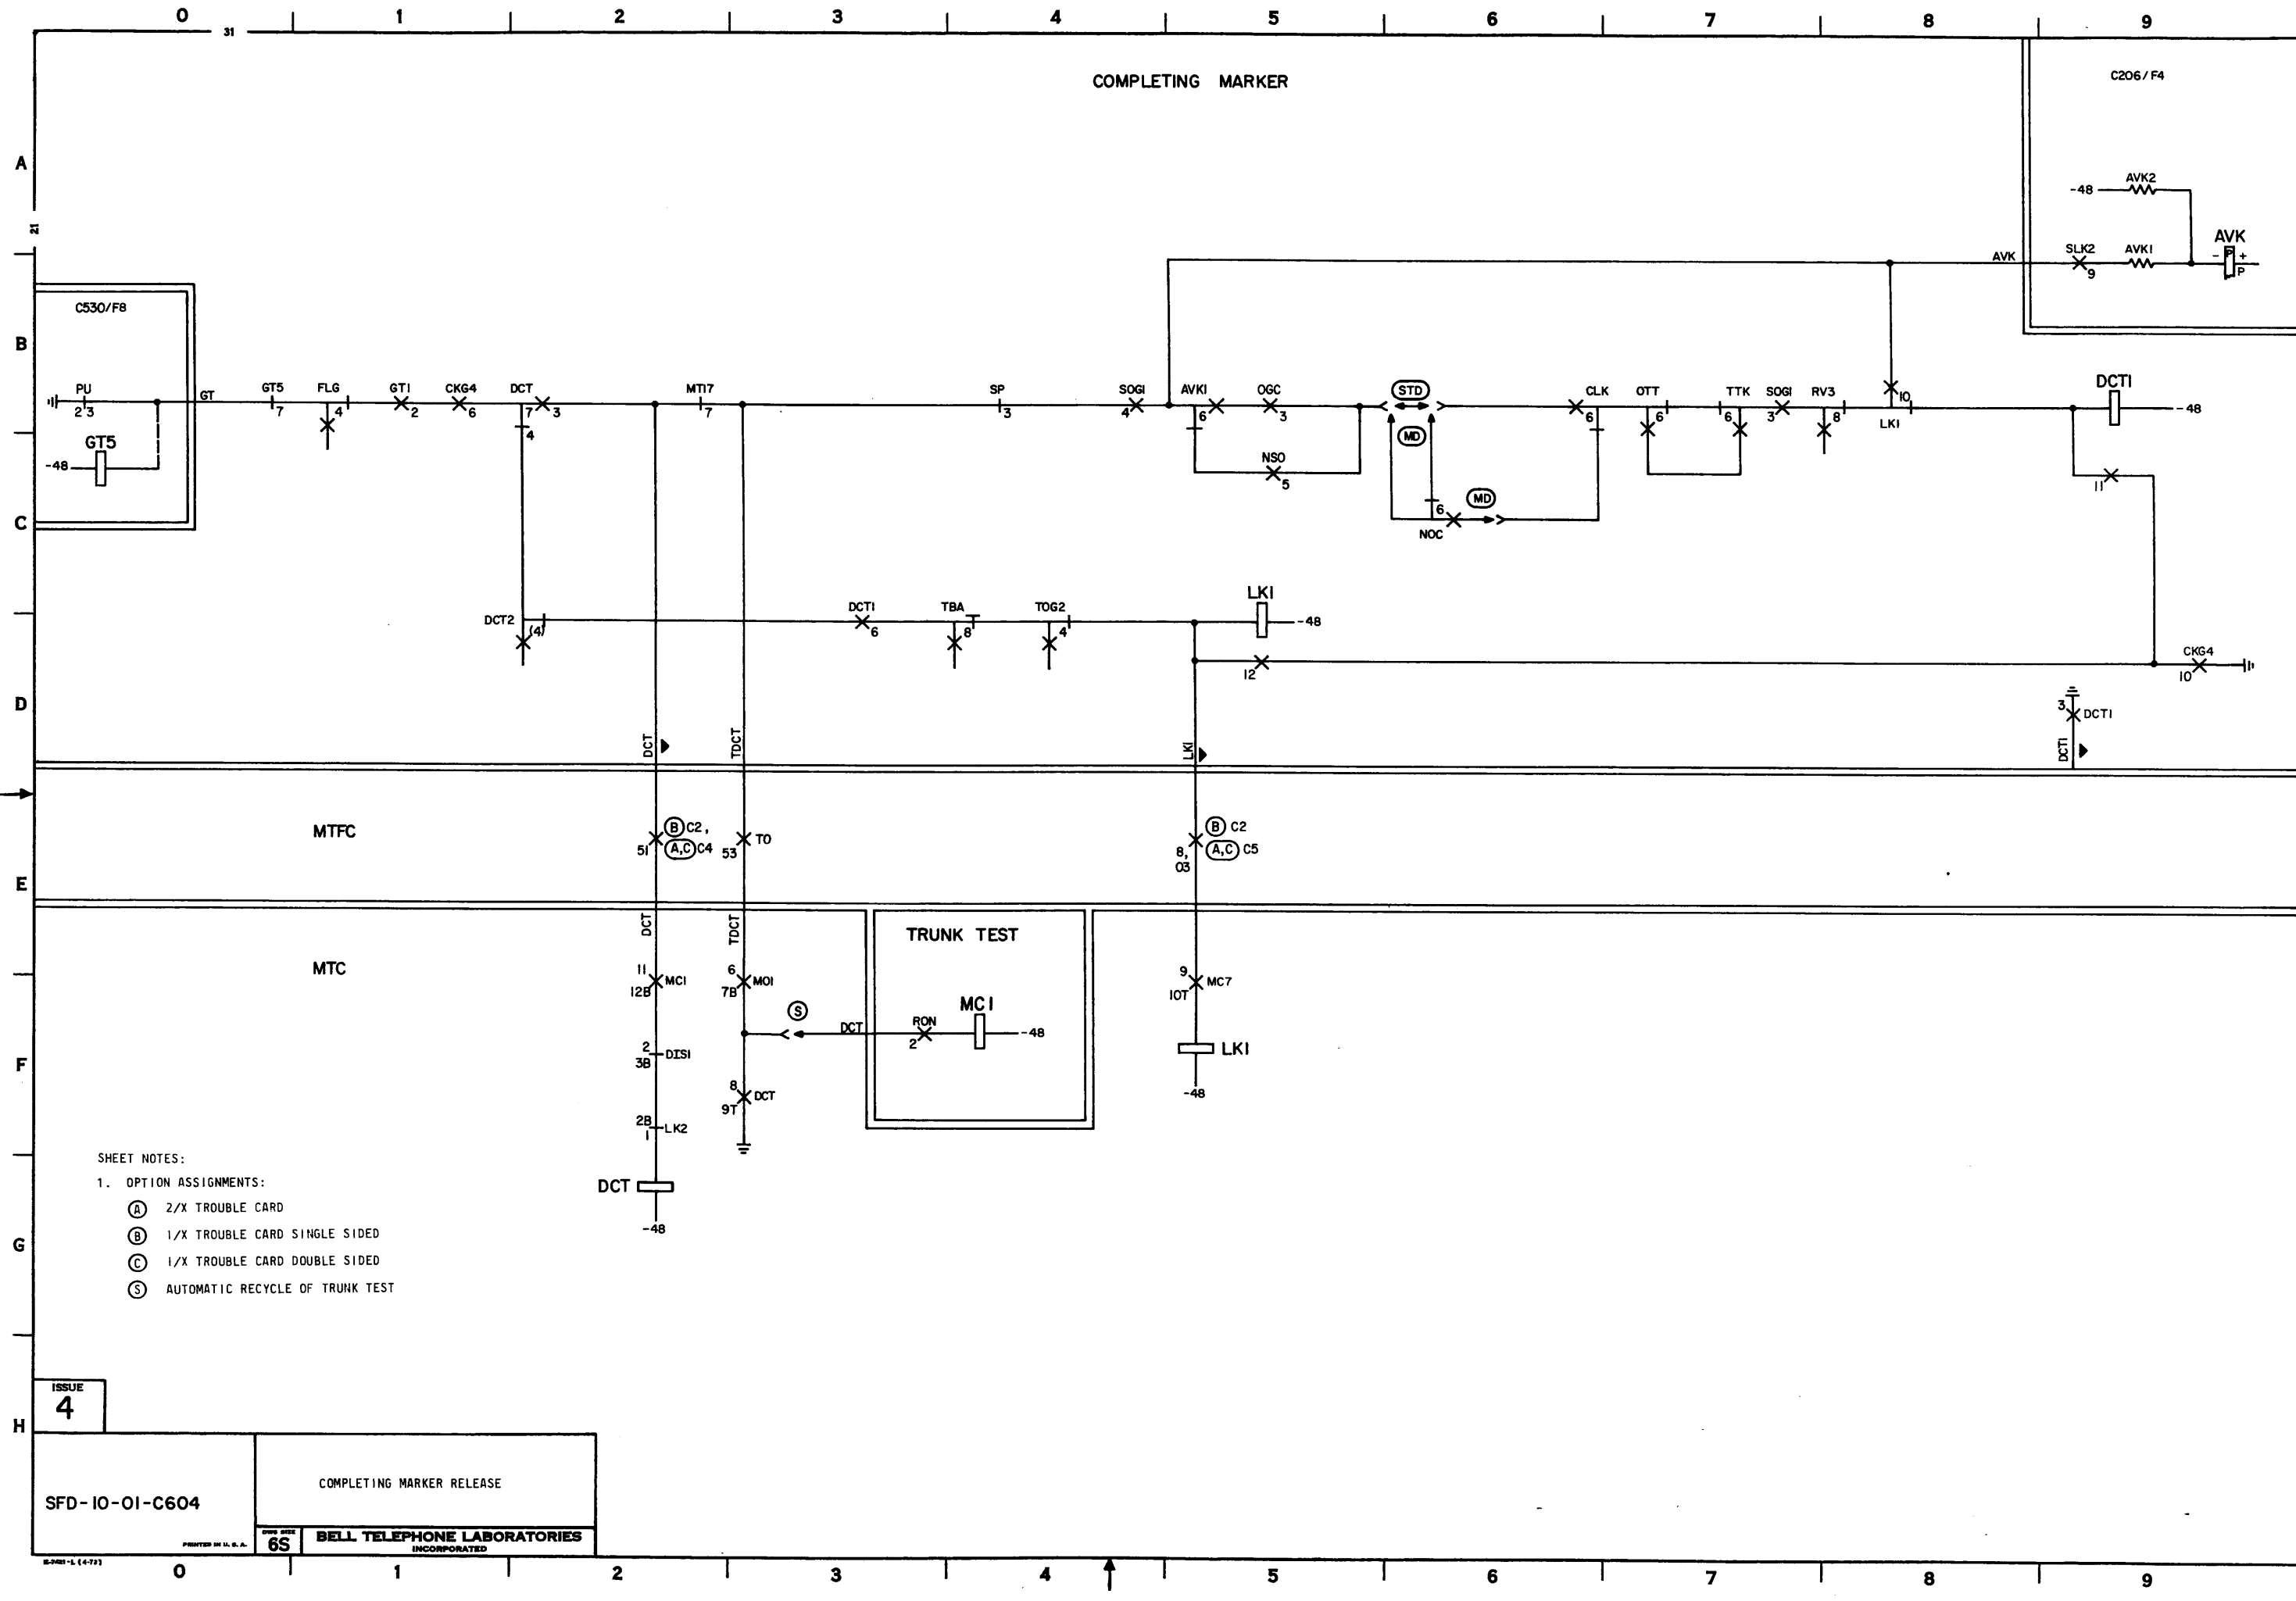

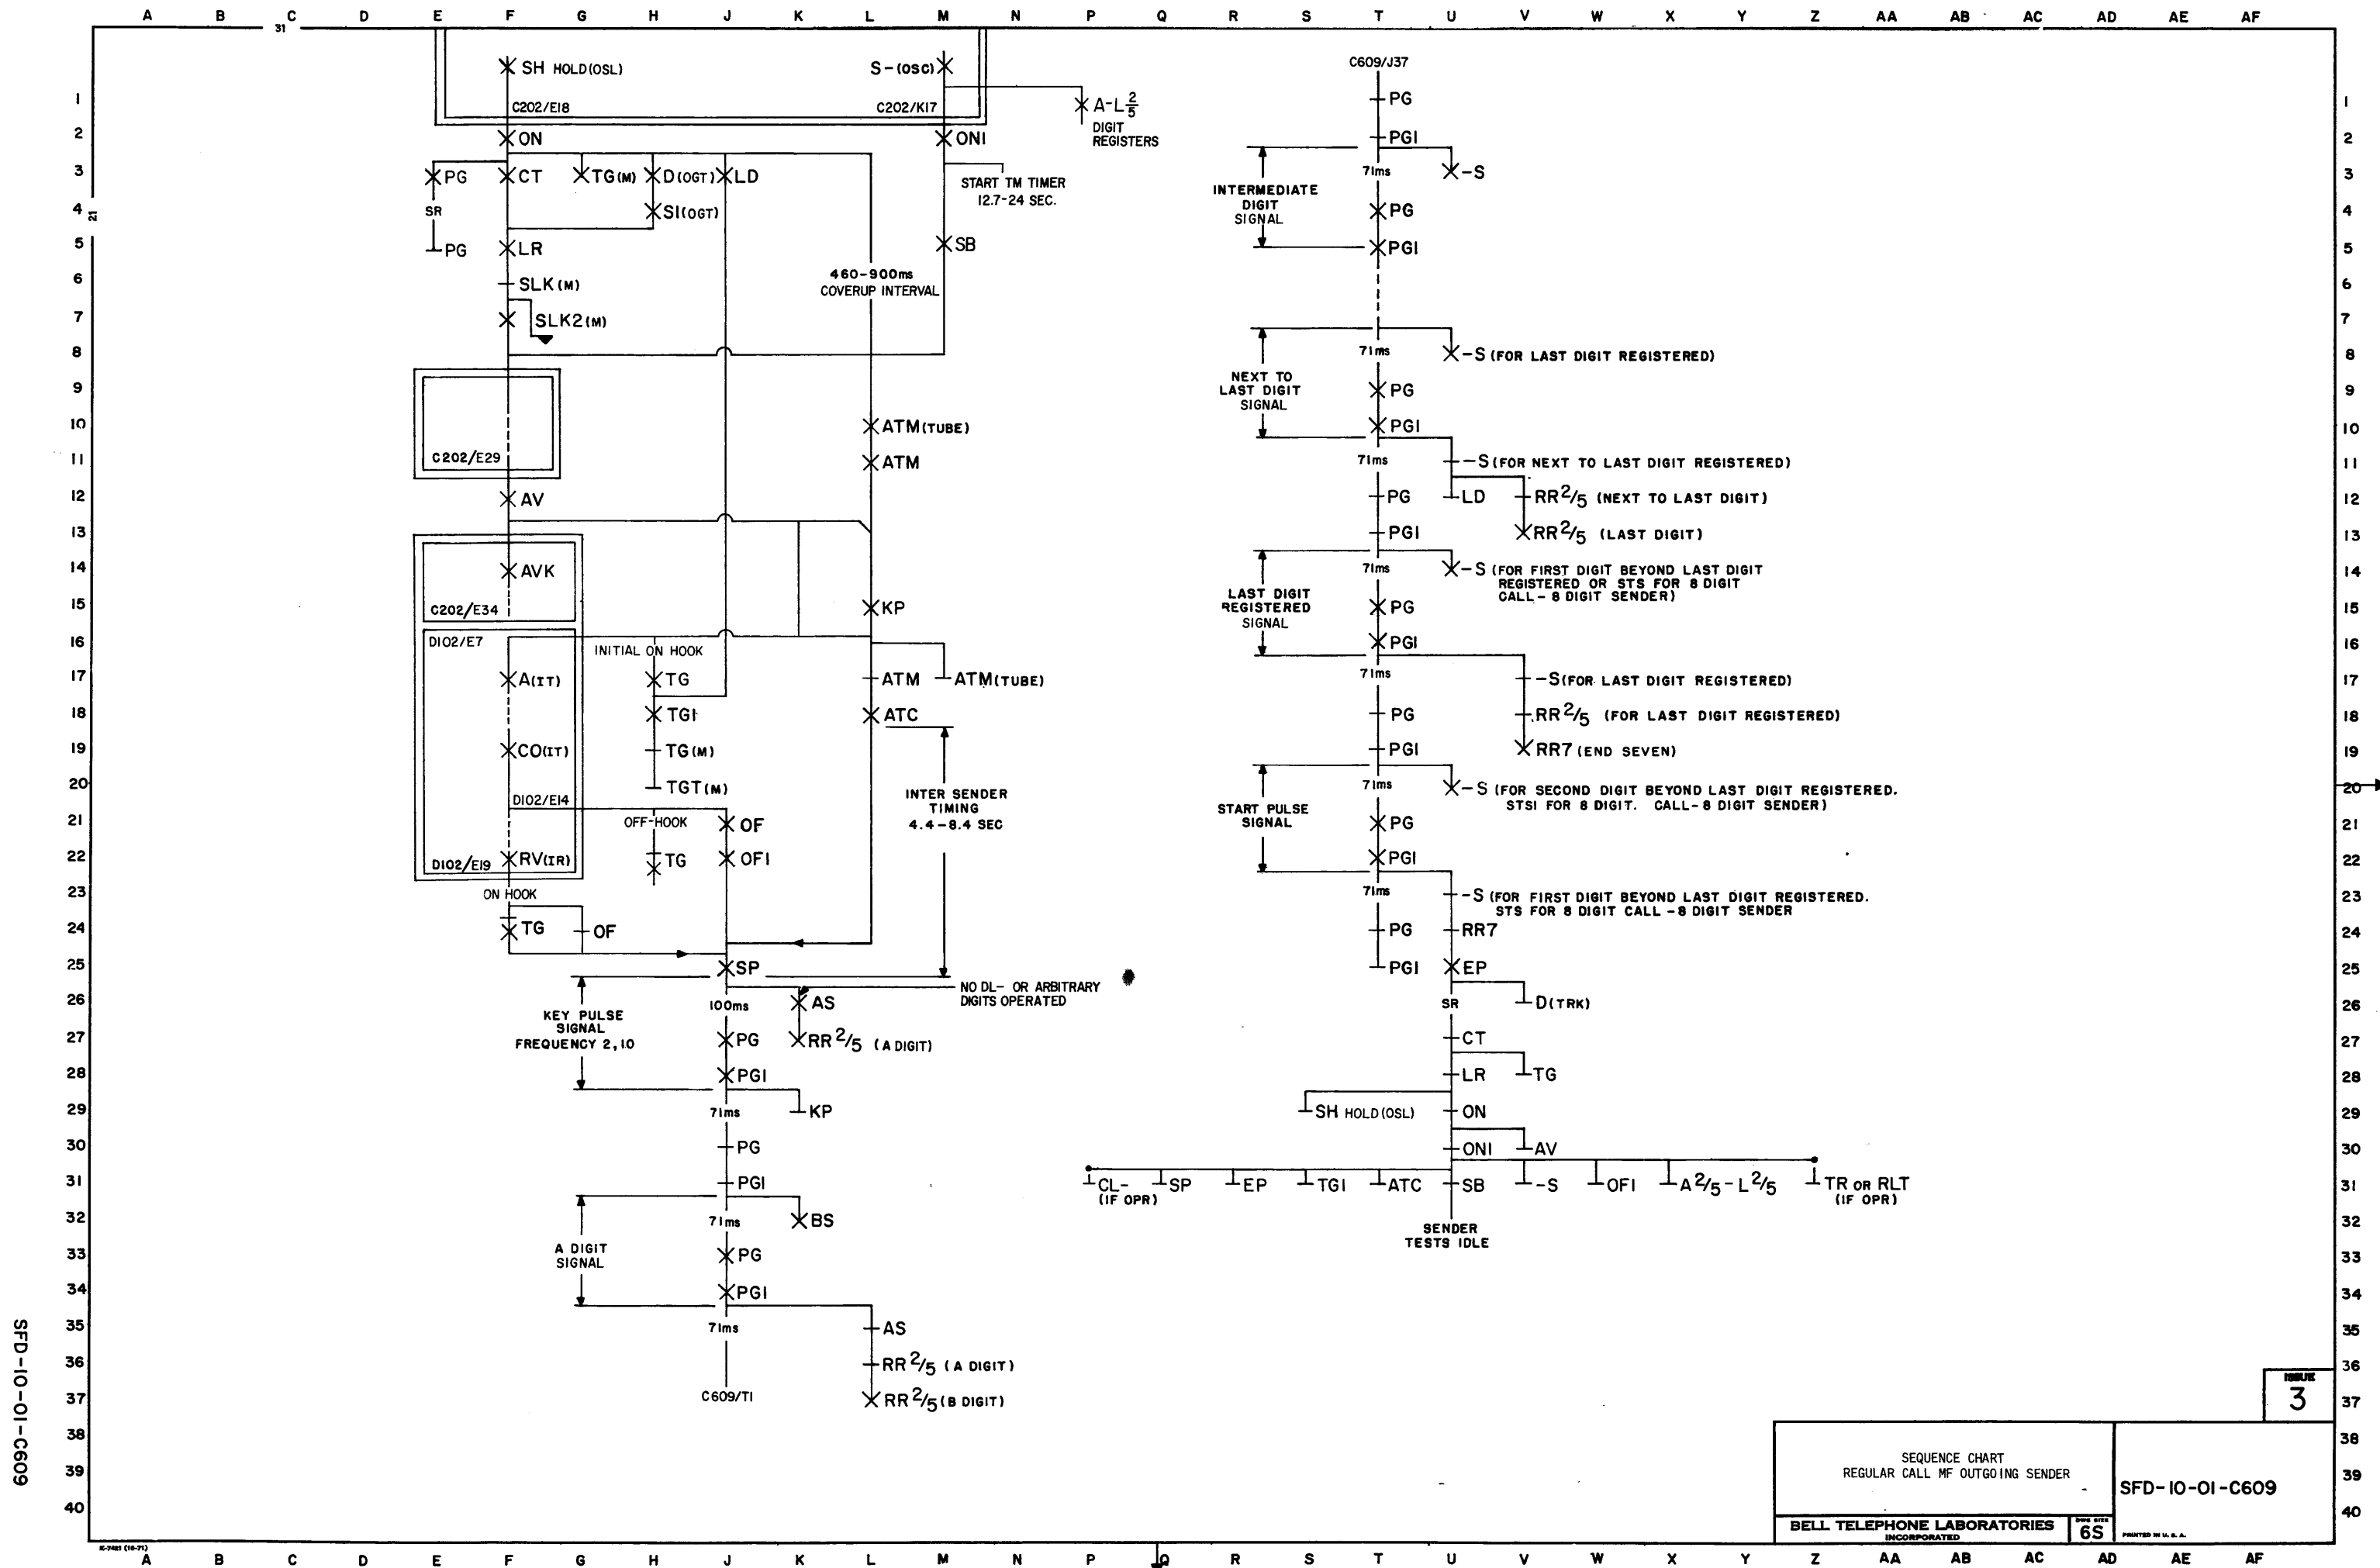

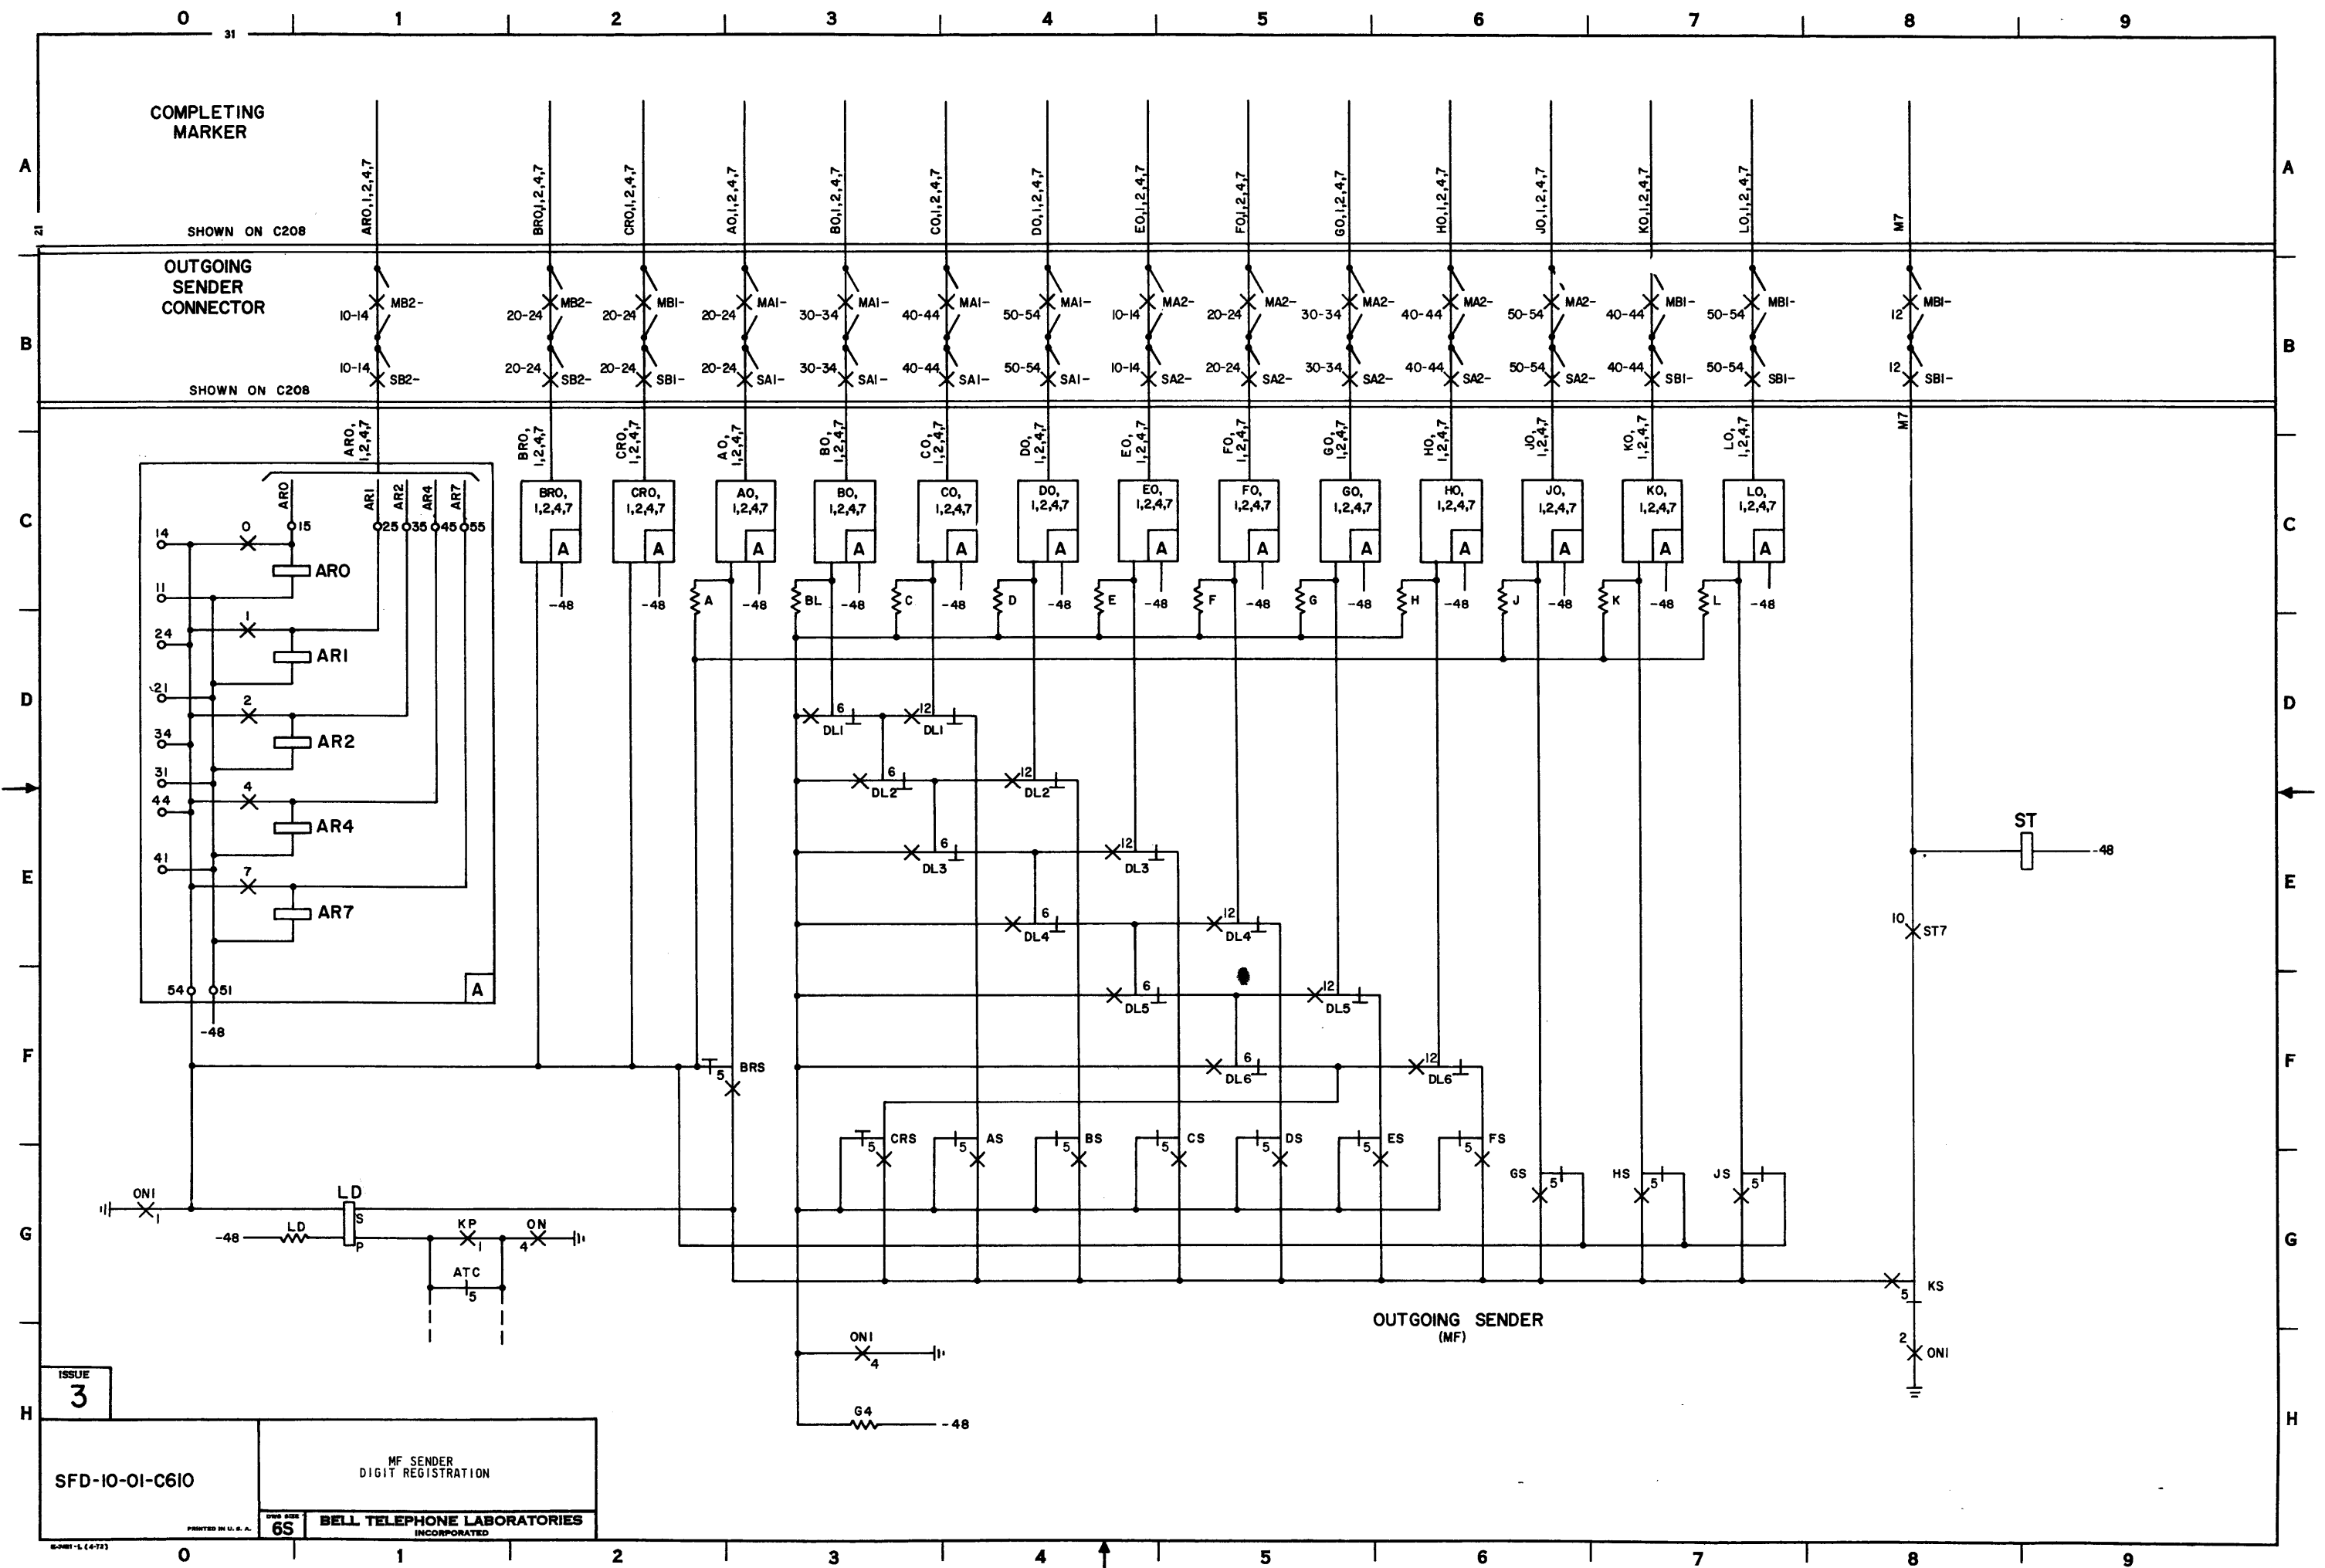

OUTGOING SENDER (MF)

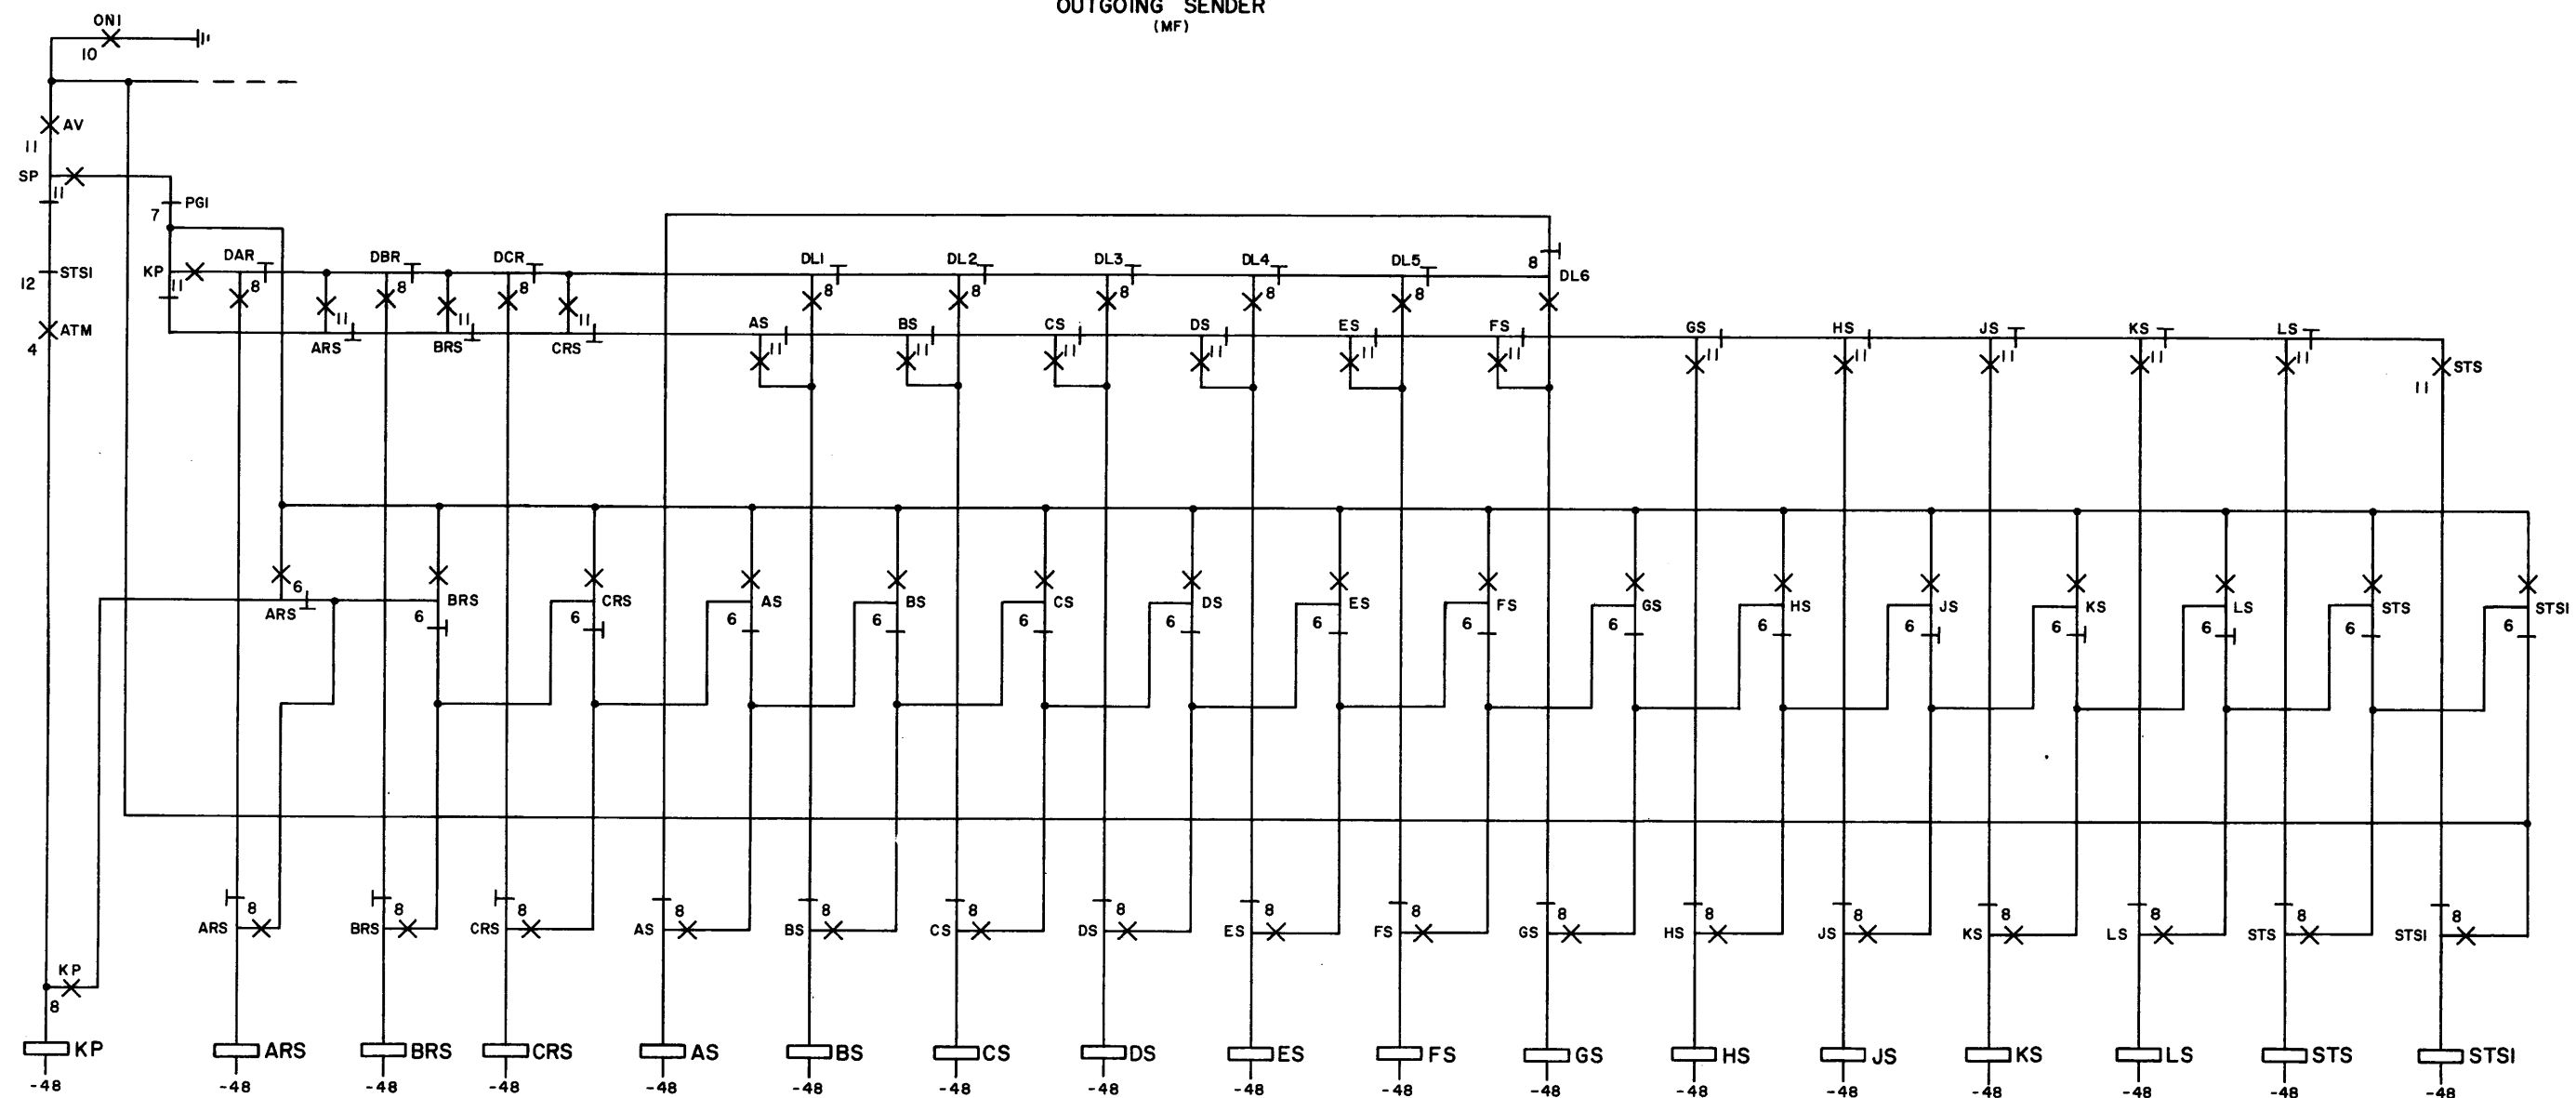

SFD-10-01-C611

3


MF SENDER - DIGIT STEERING
FOR OUTPULSING

BELL TELEPHONE LABORATORIES
INCORPORATED

65

PRINTED IN U. S. A.

SFD-10-01-C611

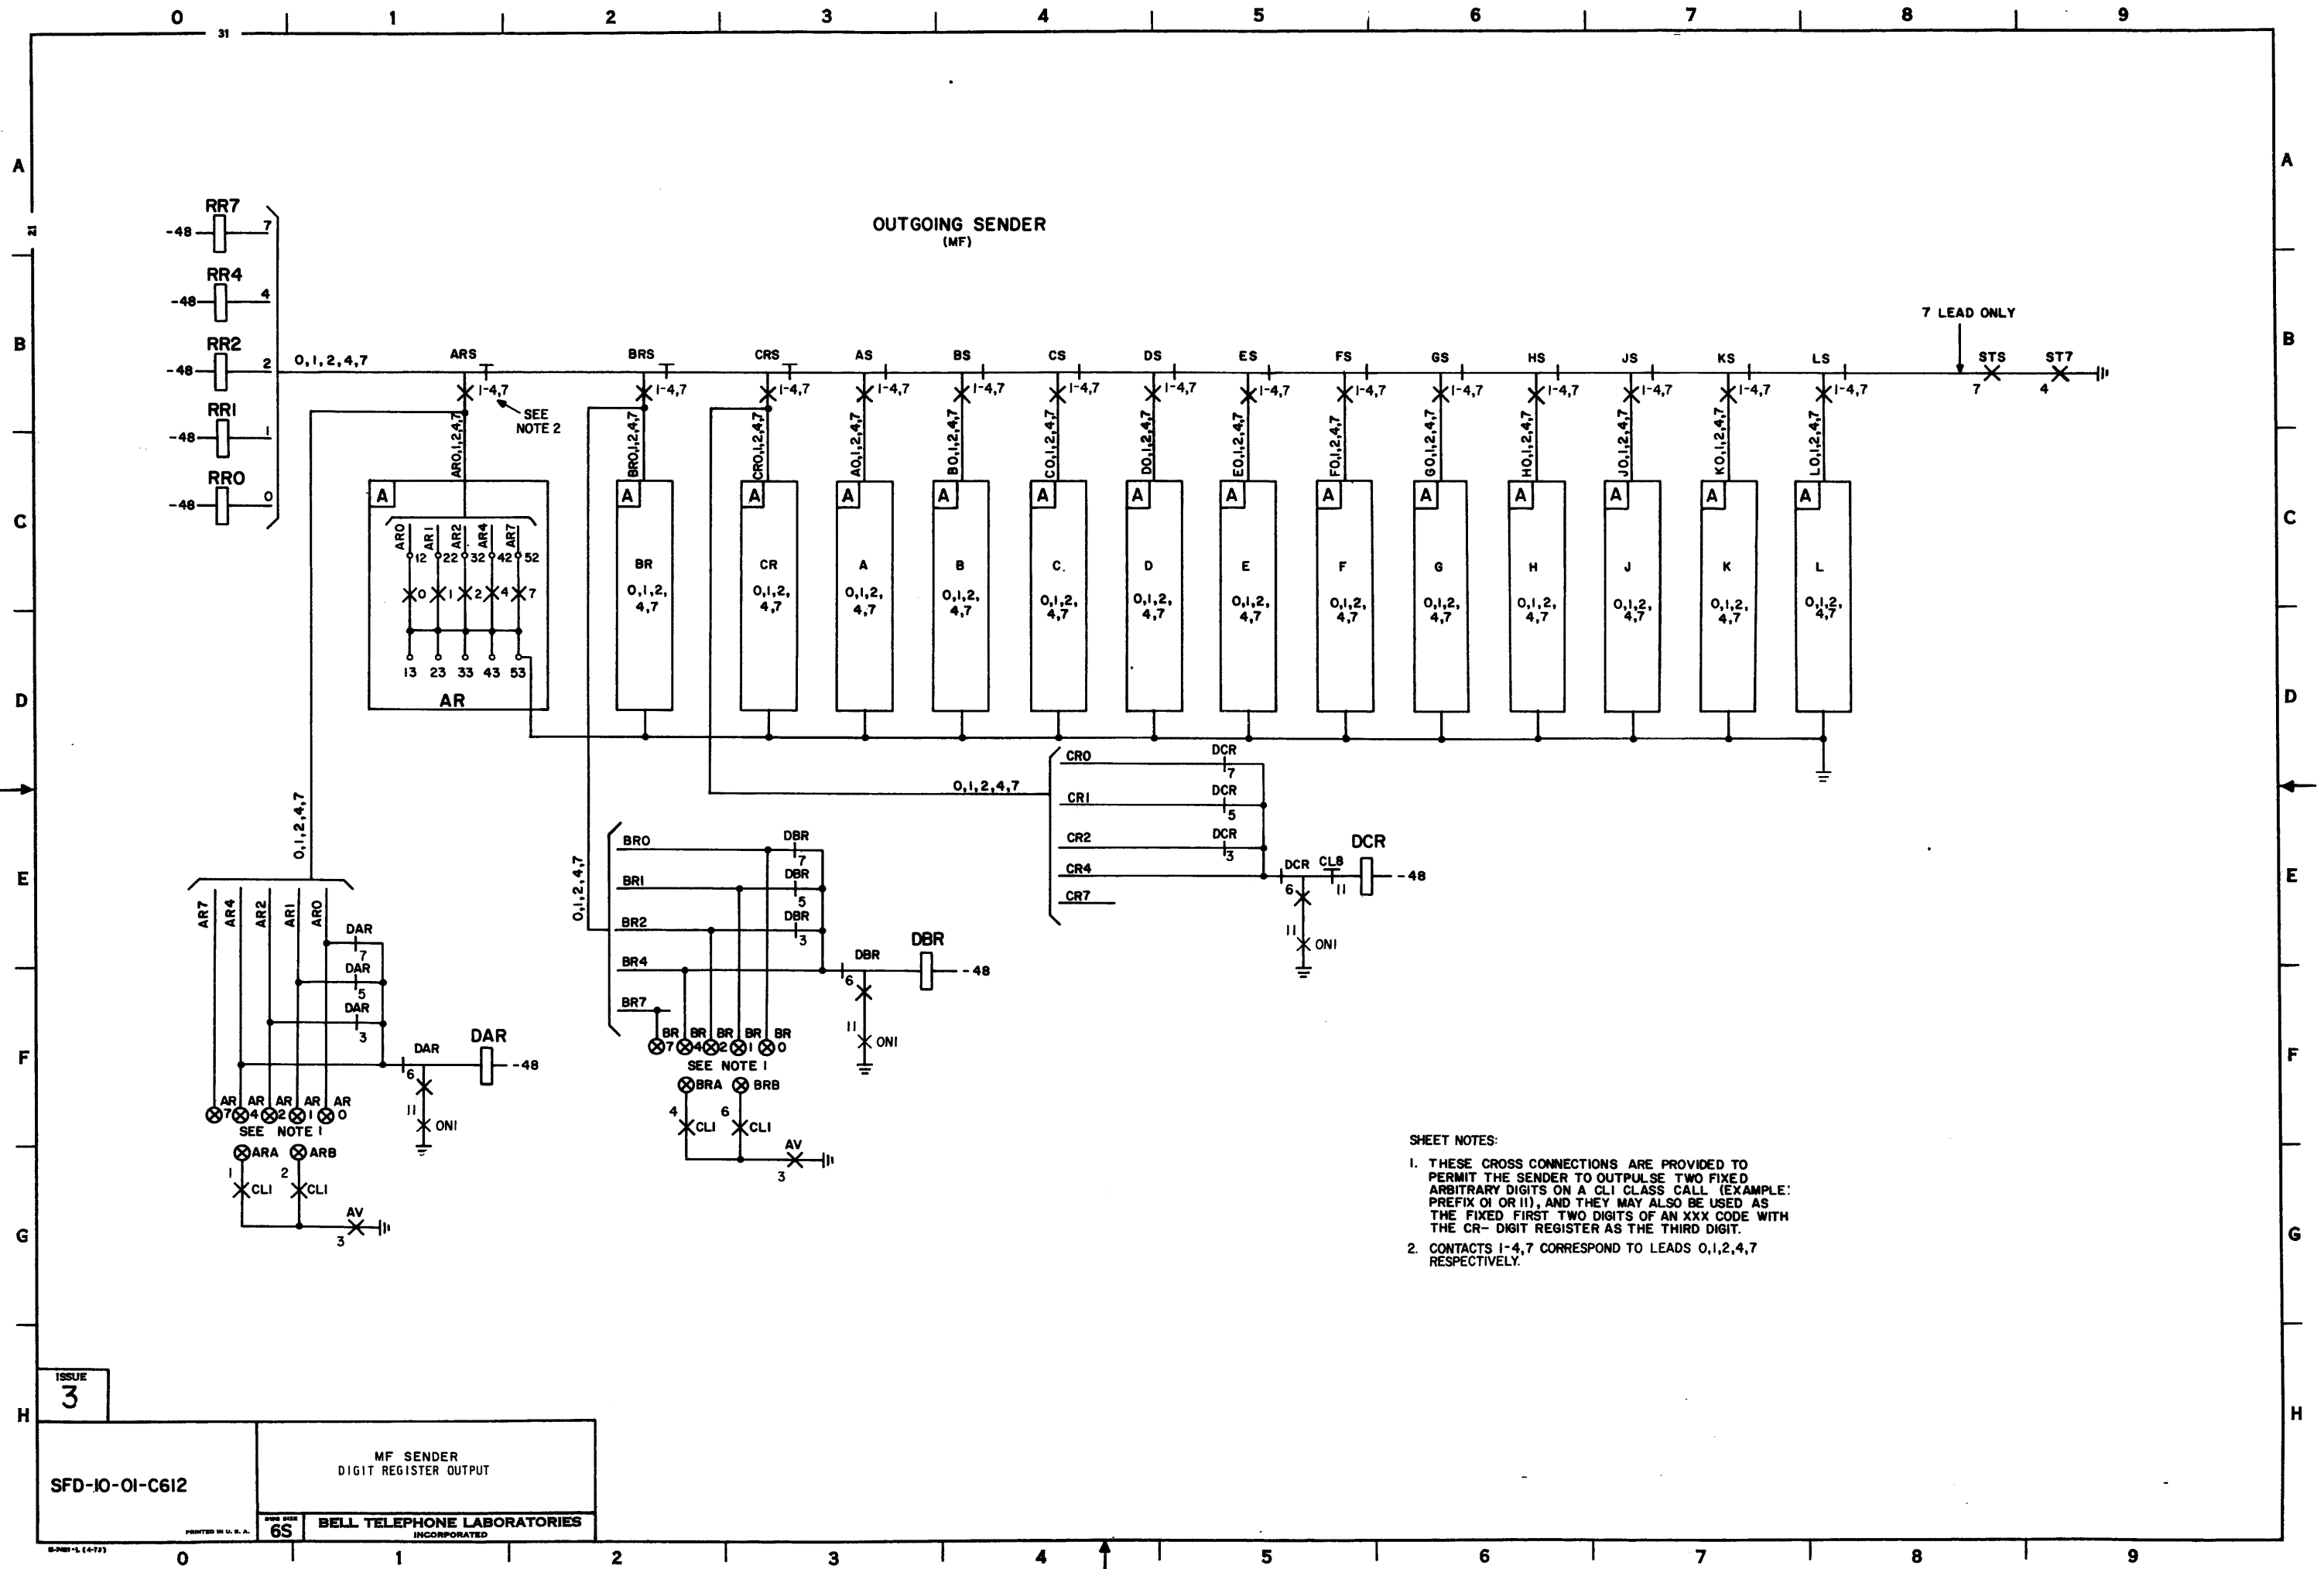

- SHEET NOTES:
- 1. THESE CROSS CONNECTIONS ARE PROVIDED TO PERMIT THE SENDER TO OUTPUT TWO FIXED ARBITRARY DIGITS ON A CLI CLASS CALL (EXAMPLE: PREFIX 01 OR 11), AND THEY MAY ALSO BE USED AS THE FIXED FIRST TWO DIGITS OF AN XXX CODE WITH THE CR- DIGIT REGISTER AS THE THIRD DIGIT.
 - 2. CONTACTS 1-4,7 CORRESPOND TO LEADS 0,1,2,4,7 RESPECTIVELY.

ISSUE
3


SFD-10-01-C612

MF SENDER
DIGIT REGISTER OUTPUT


65

BELL TELEPHONE LABORATORIES
INCORPORATED


SFD-10-01-C612

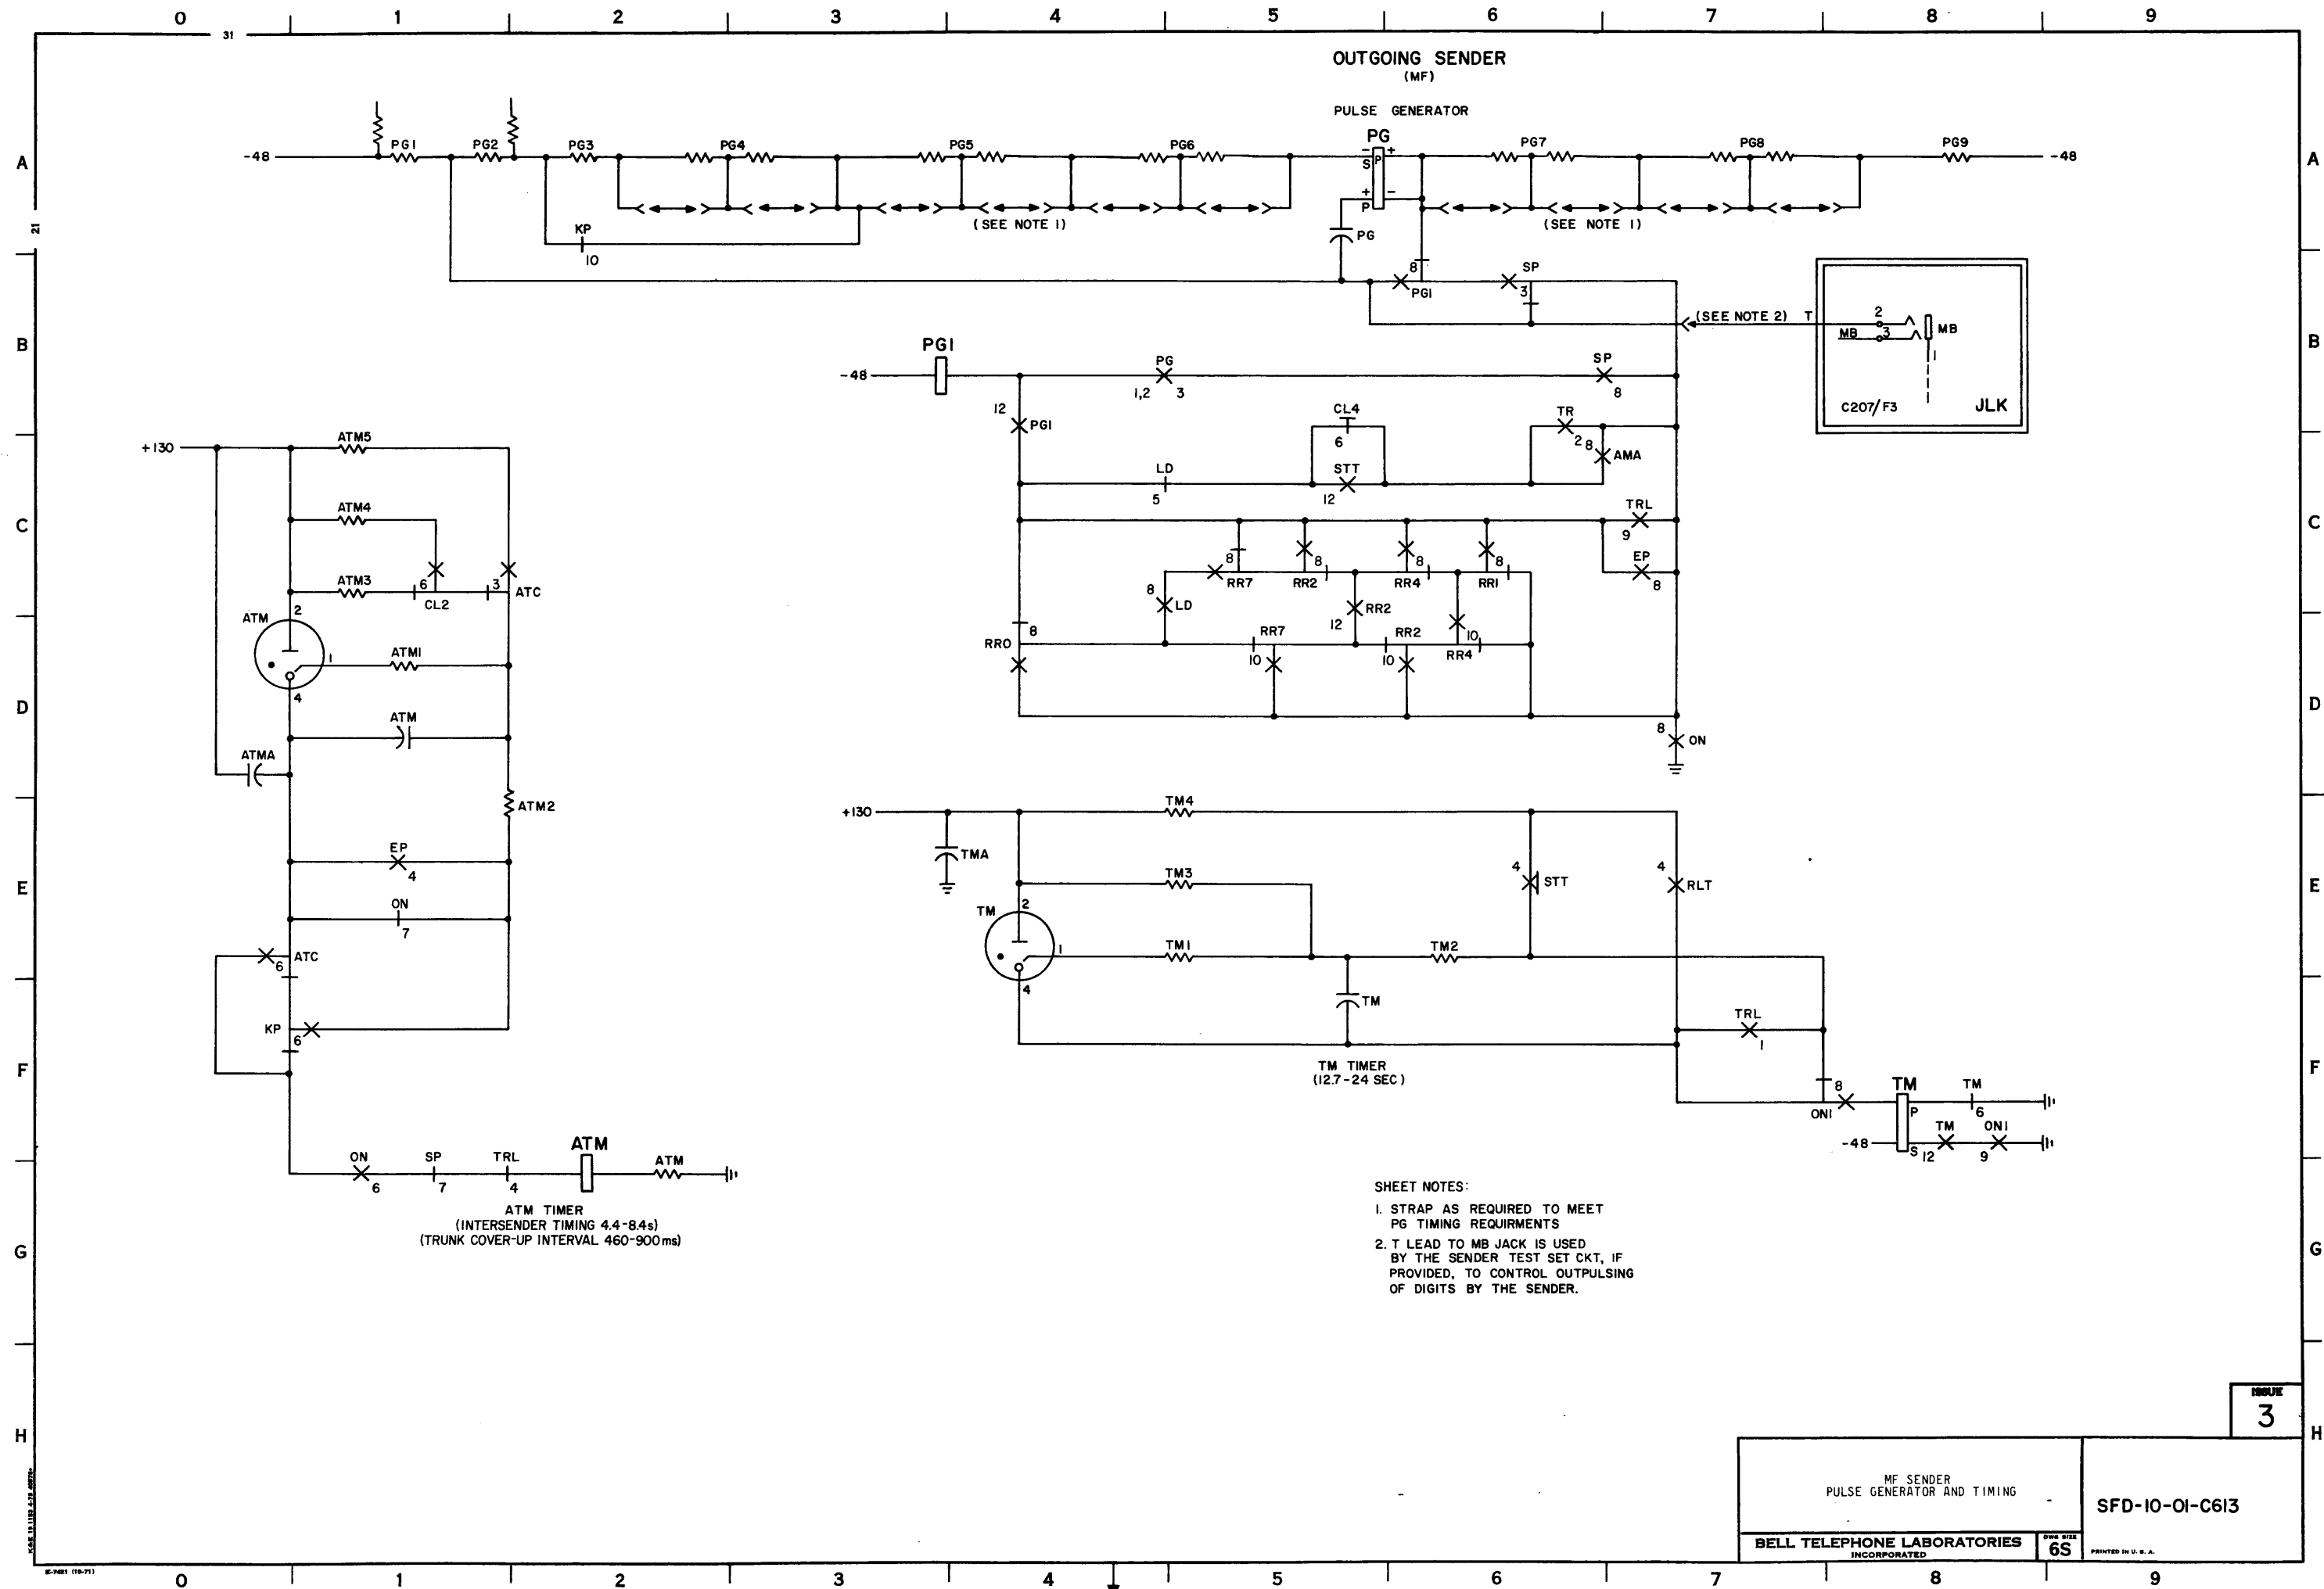

MASTER TEST CONTROL

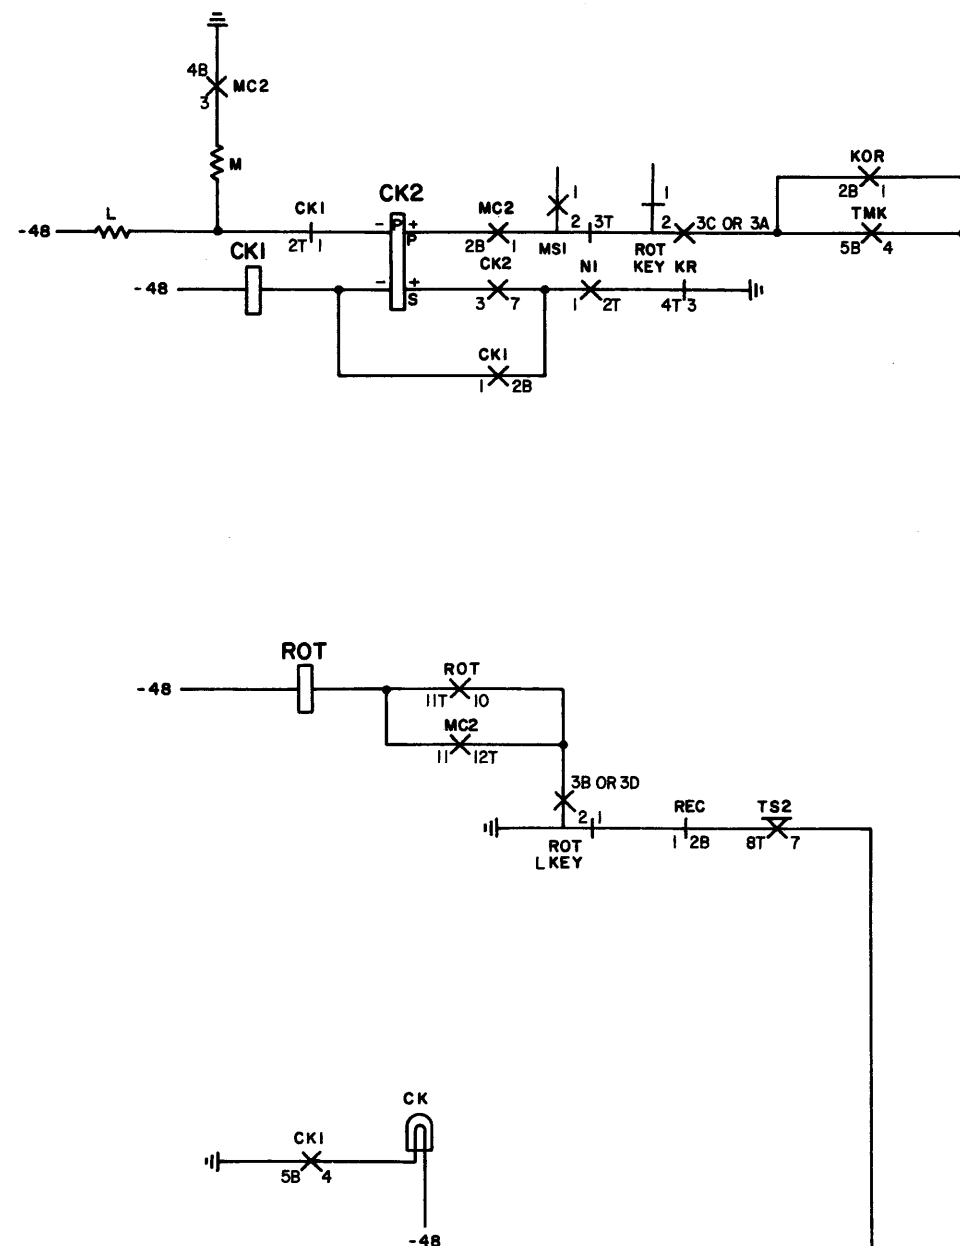


AMRST

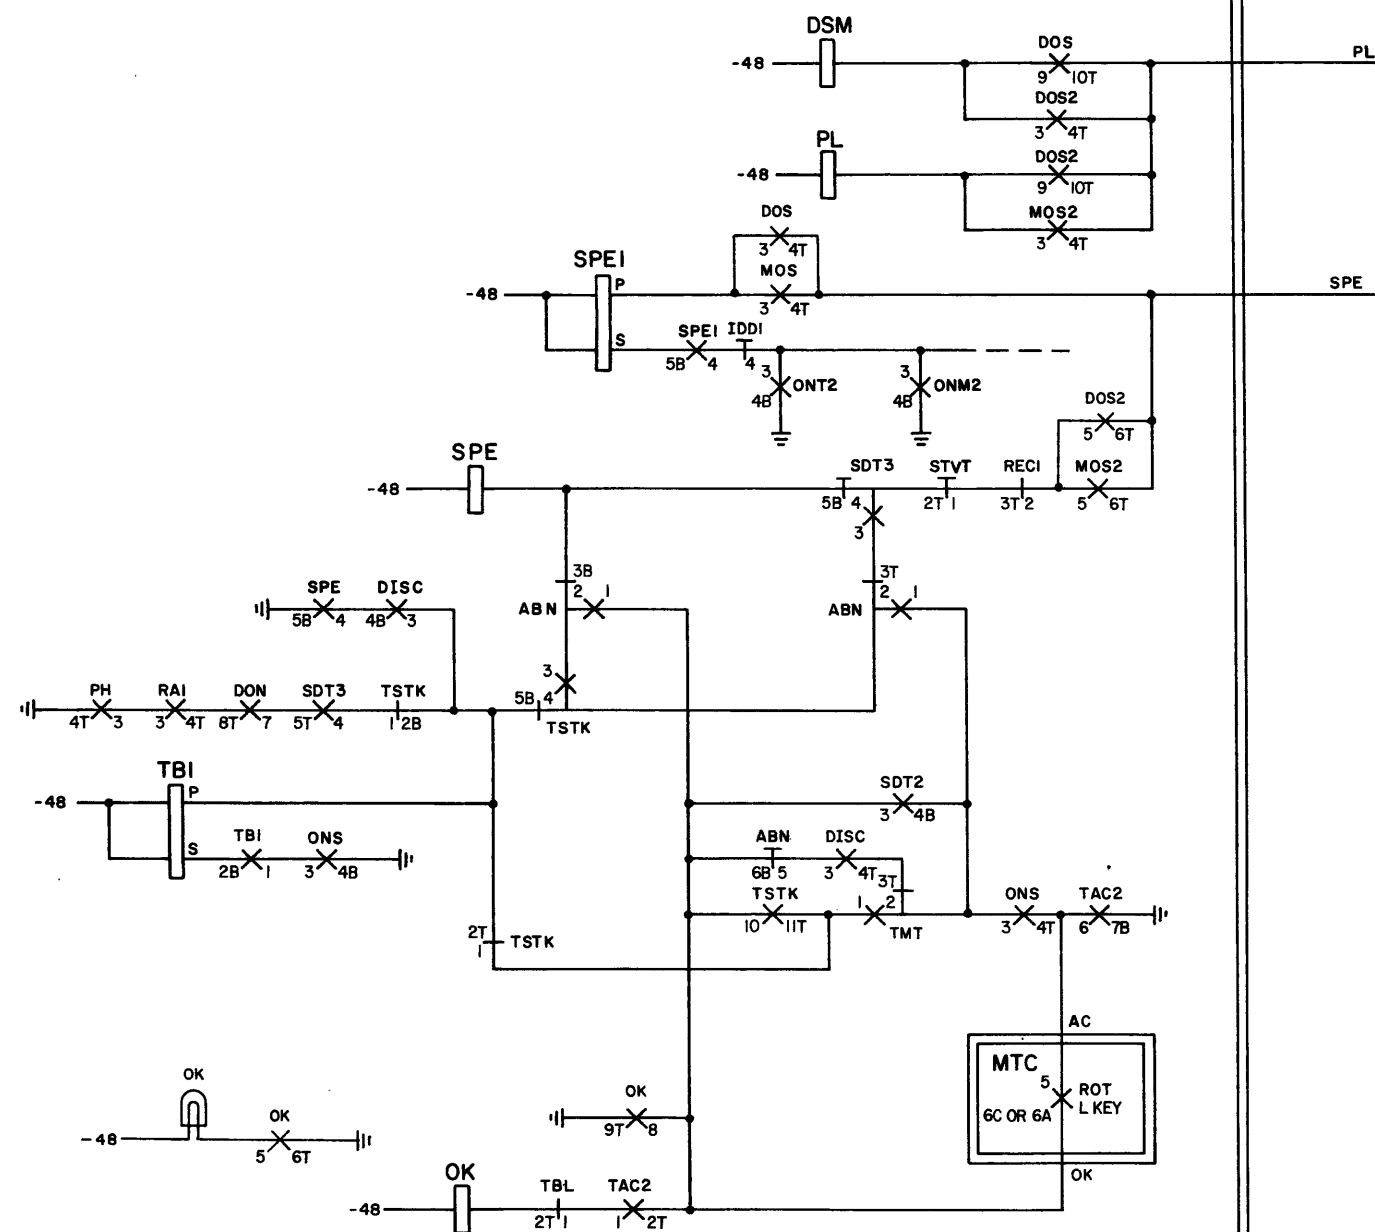

MTFC

COMPLETING MARKER

OSC

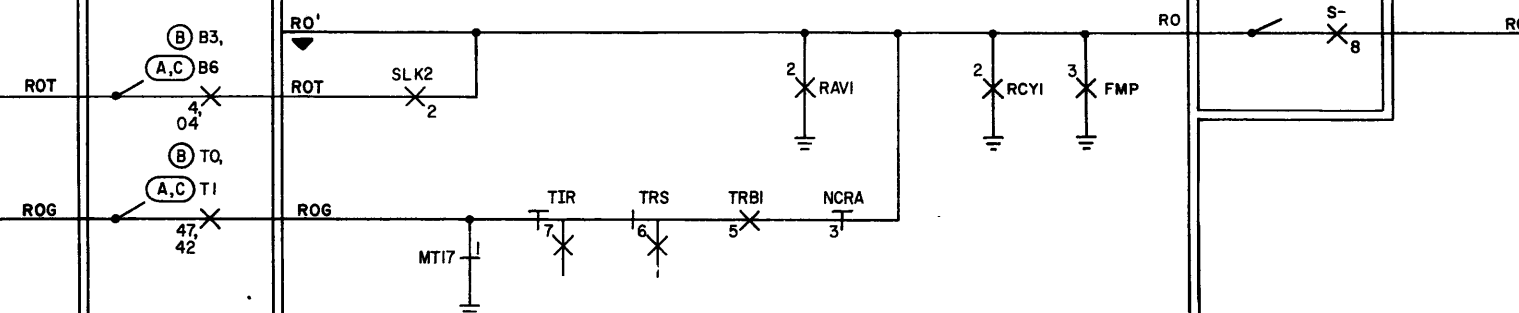

- SHEET NOTES:
1. OPTION ASSIGNMENTS:
(A) 2/X TROUBLE CARD
(B) 1/X TROUBLE CARD SINGLE SIDED
(C) 1/X TROUBLE CARD DOUBLE SIDED

ISSUE
3


SFD-10-01-C614


MTC AND AMRST
CONTROL OF SENDER
OUTPULSING



6S

BELL TELEPHONE LABORATORIES
INCORPORATED

SFD-10-01-C614

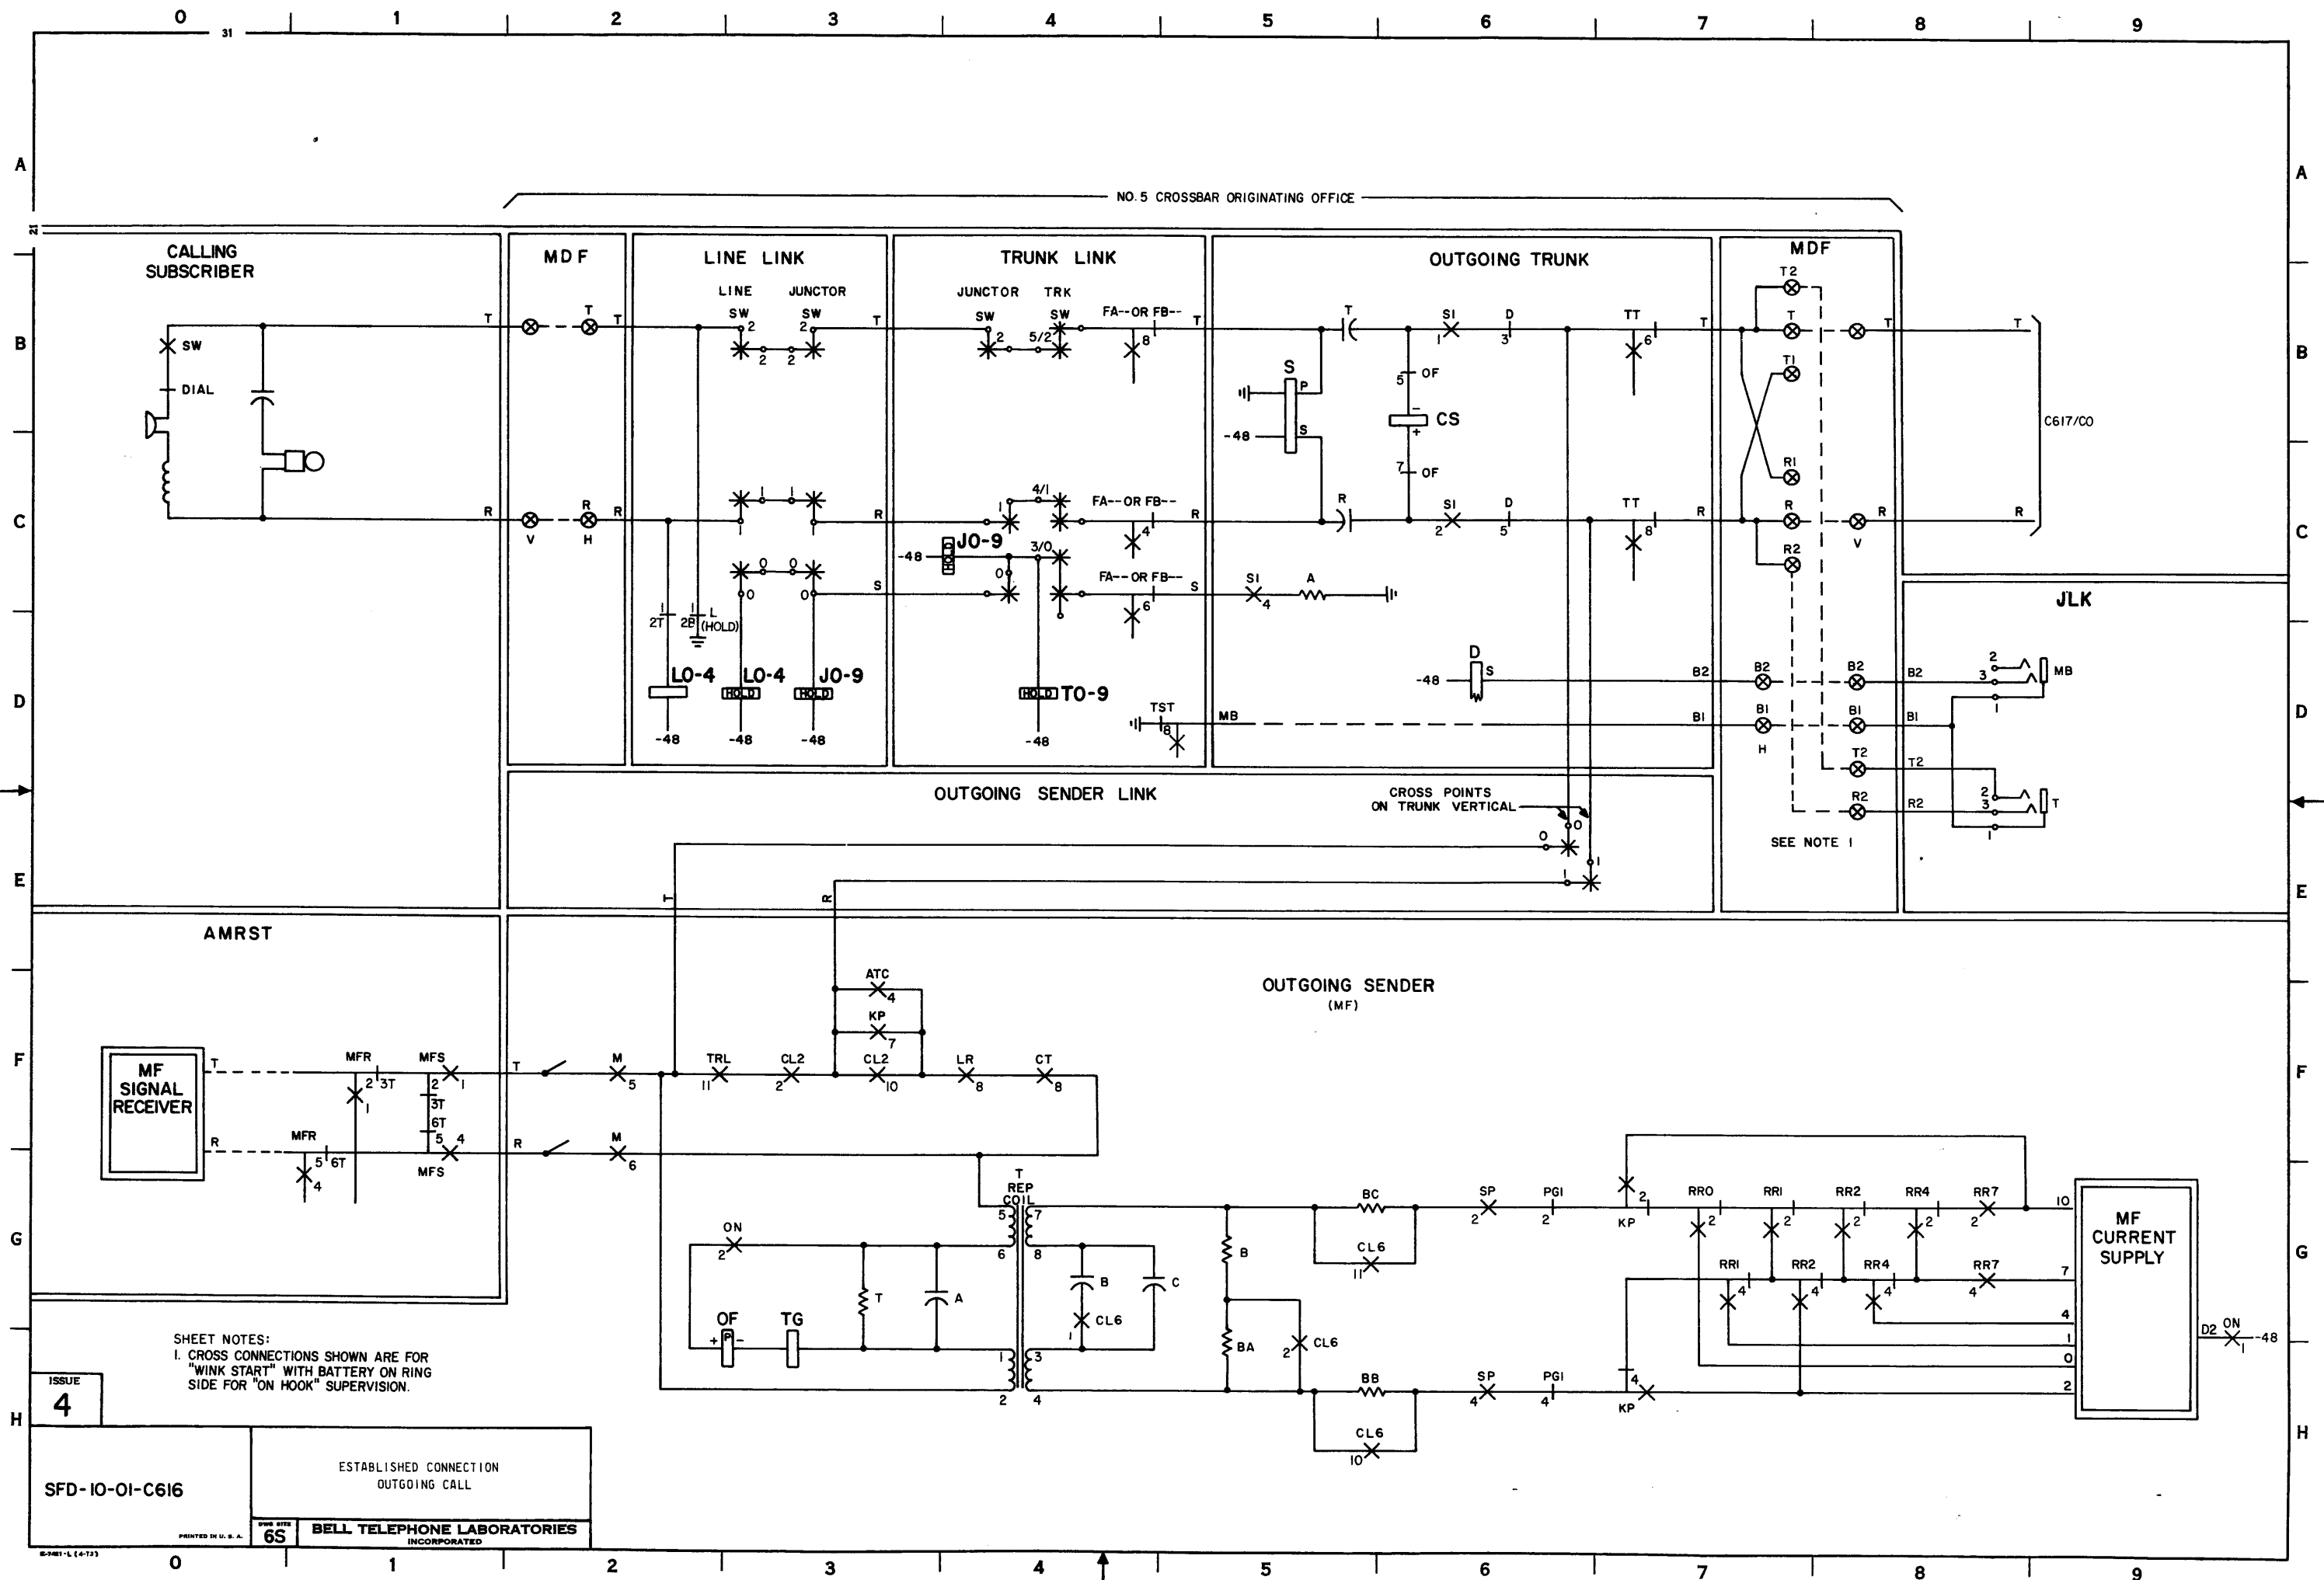


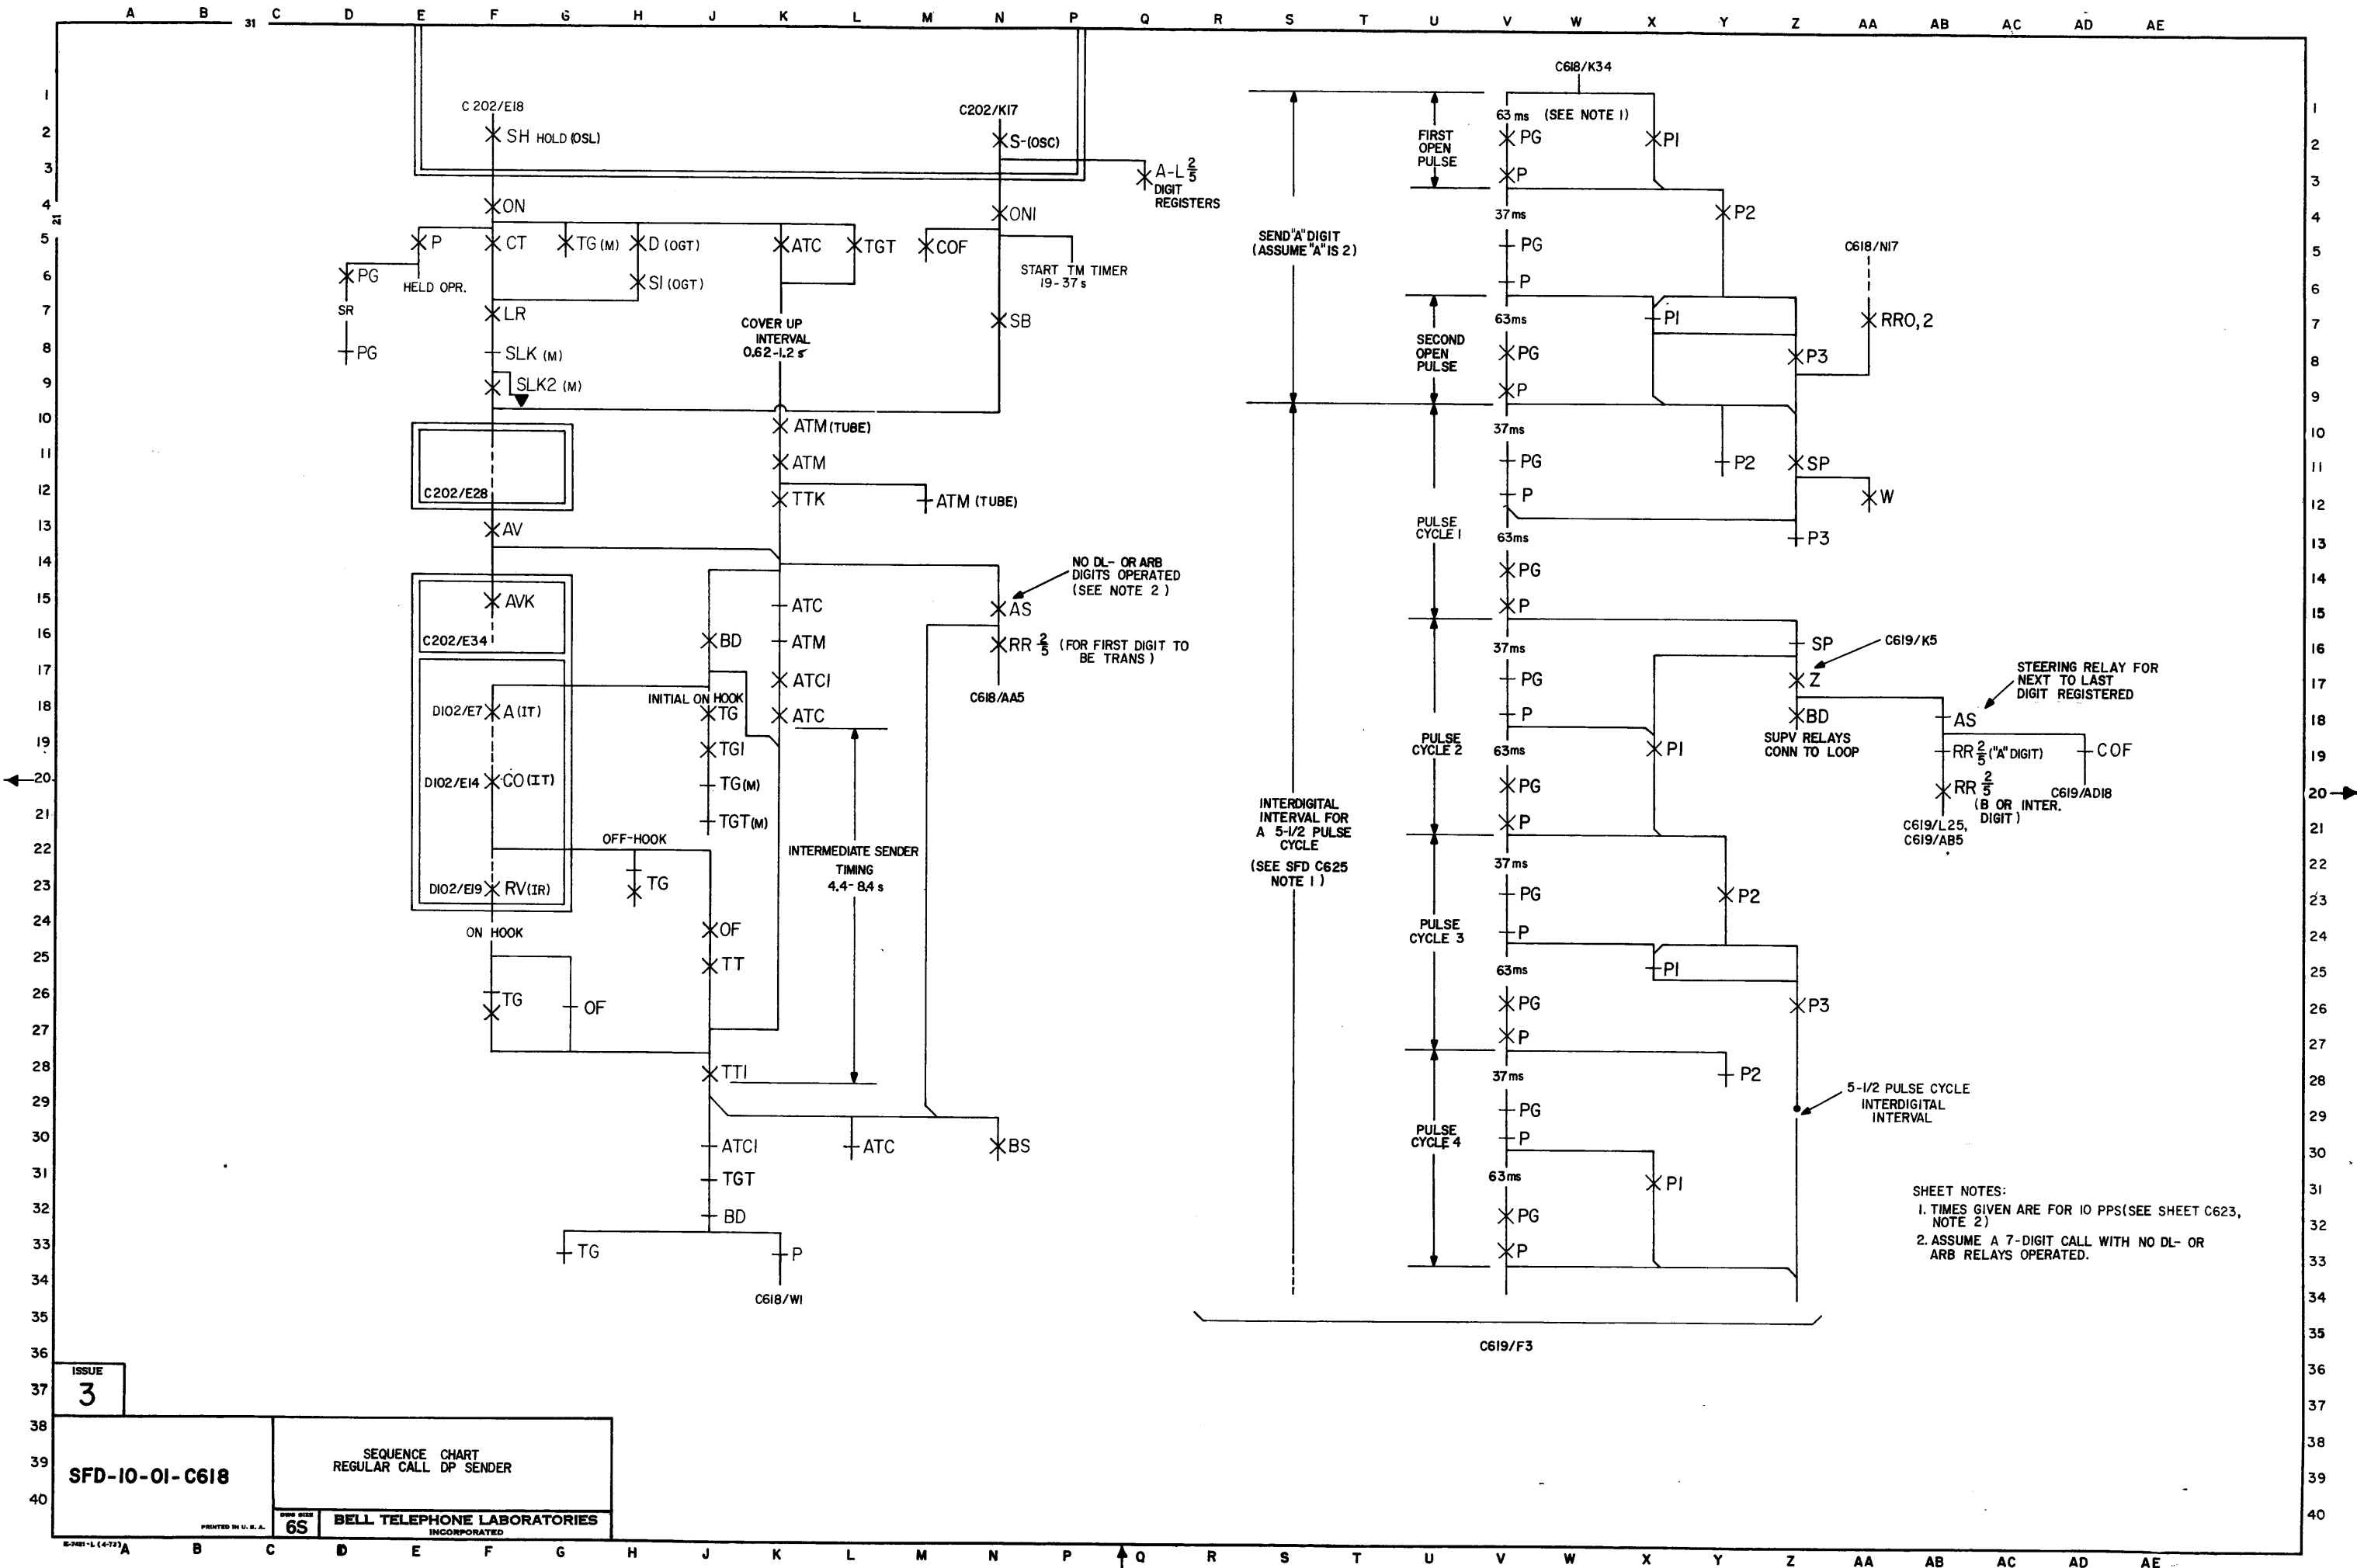

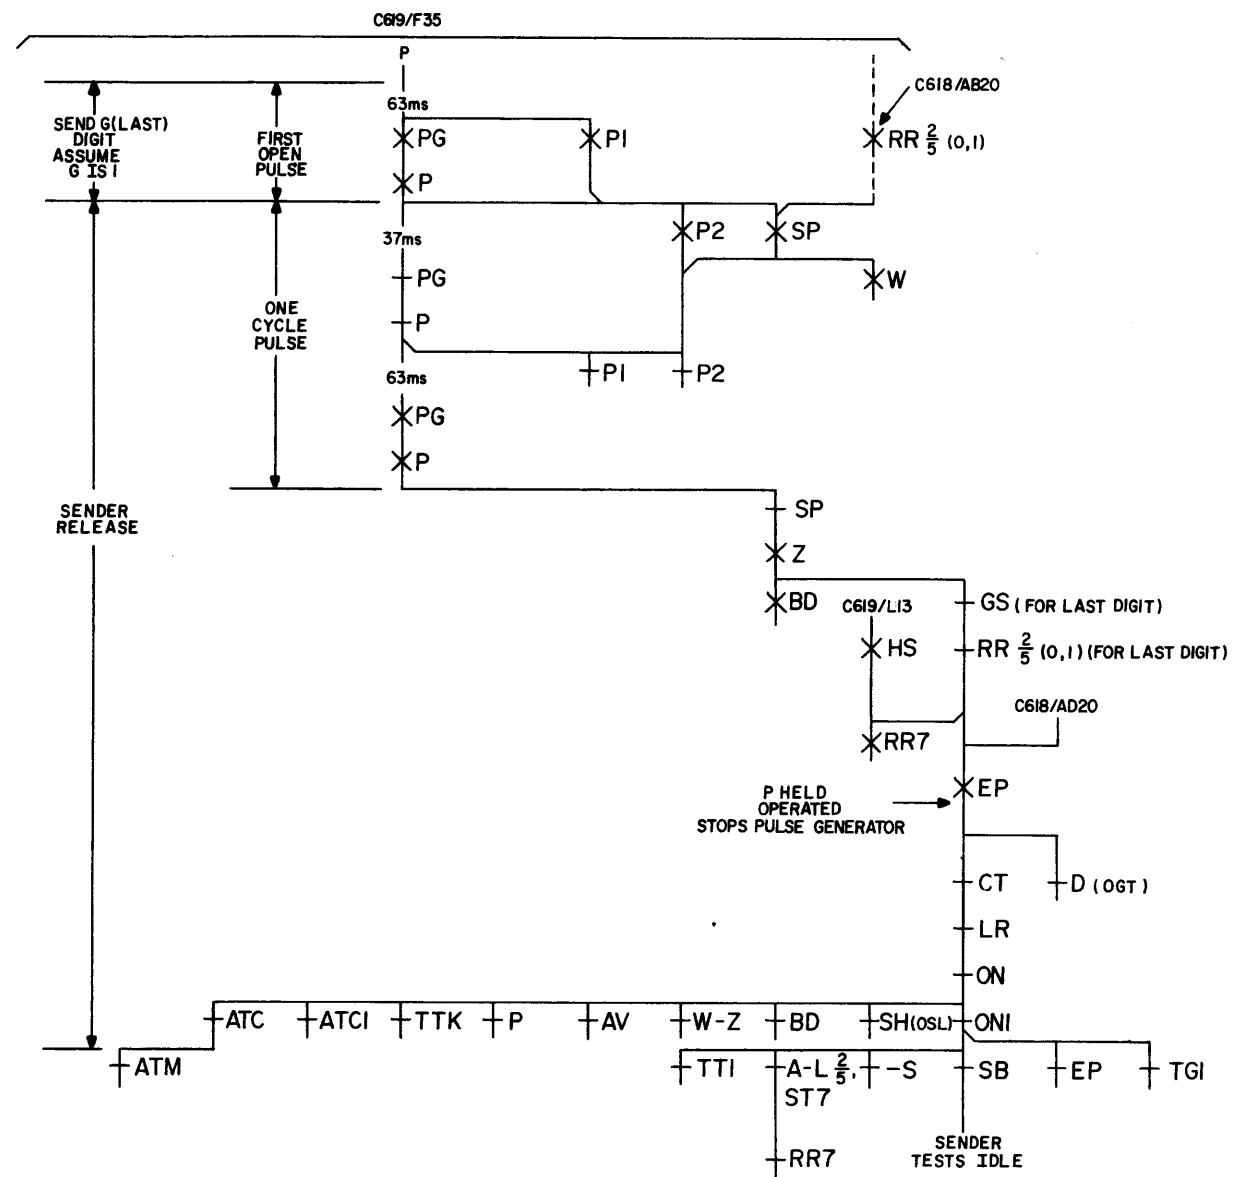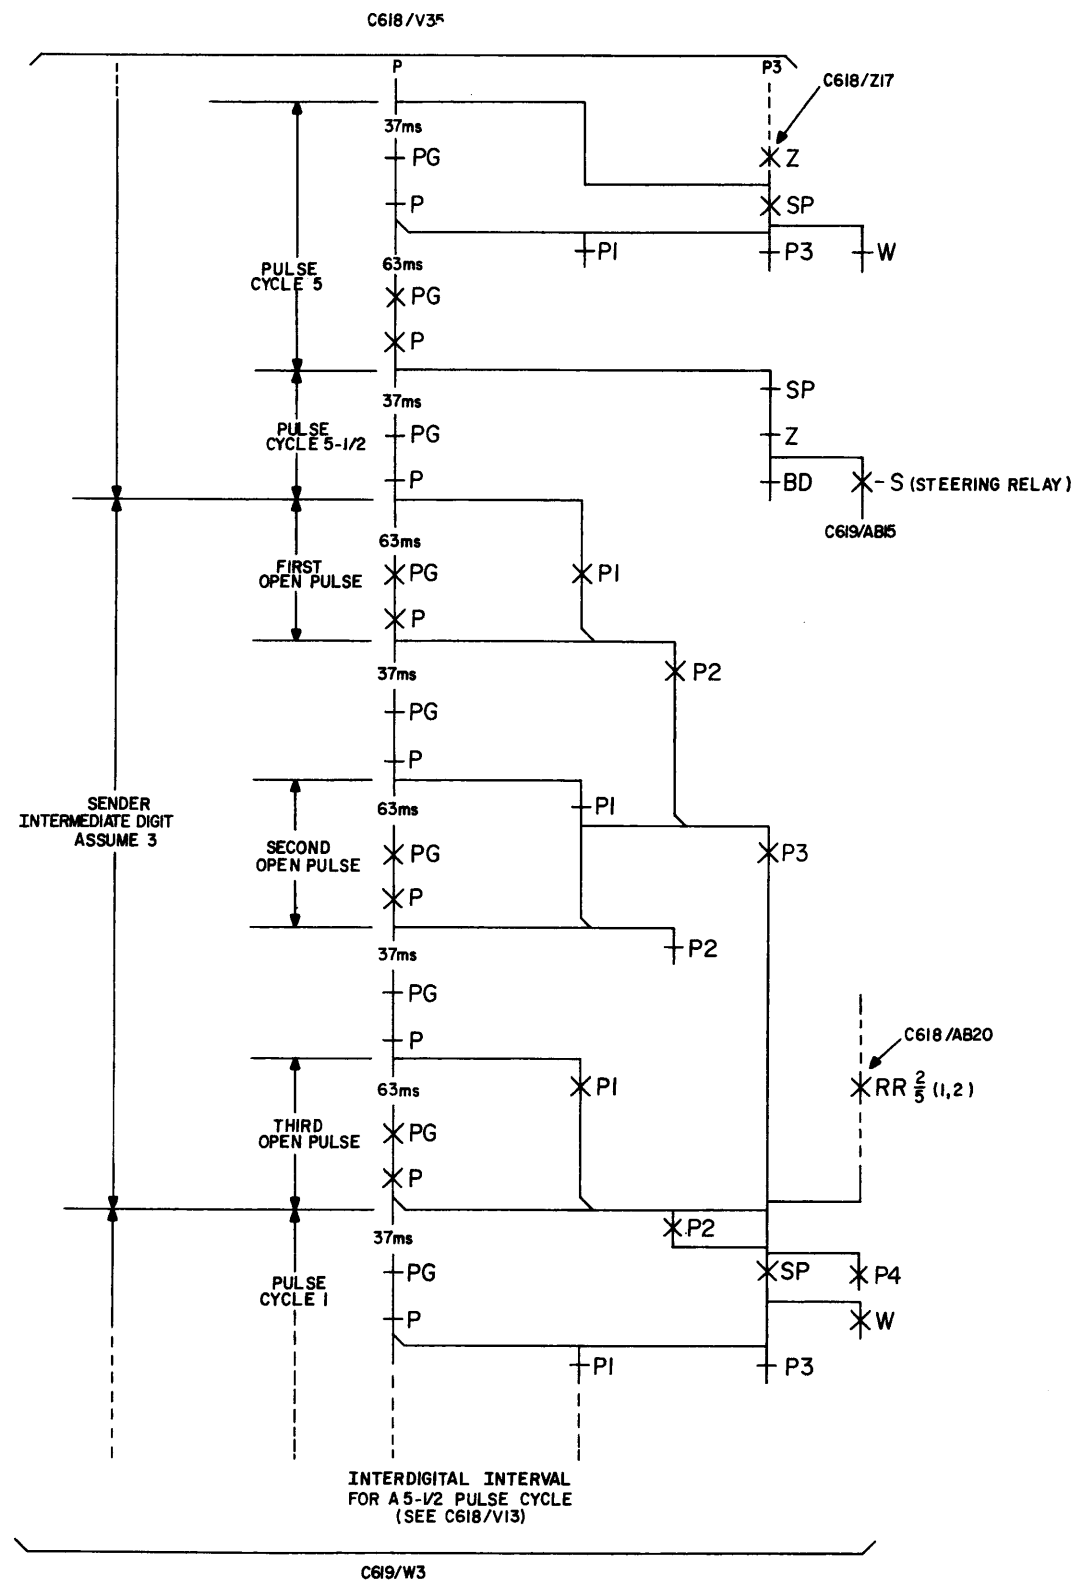SEQUENCE CHART
REGULAR CALL DP SENDERBELL TELEPHONE LABORATORIES
INCORPORATED


SFD-10-01-C619

ISSUE
3

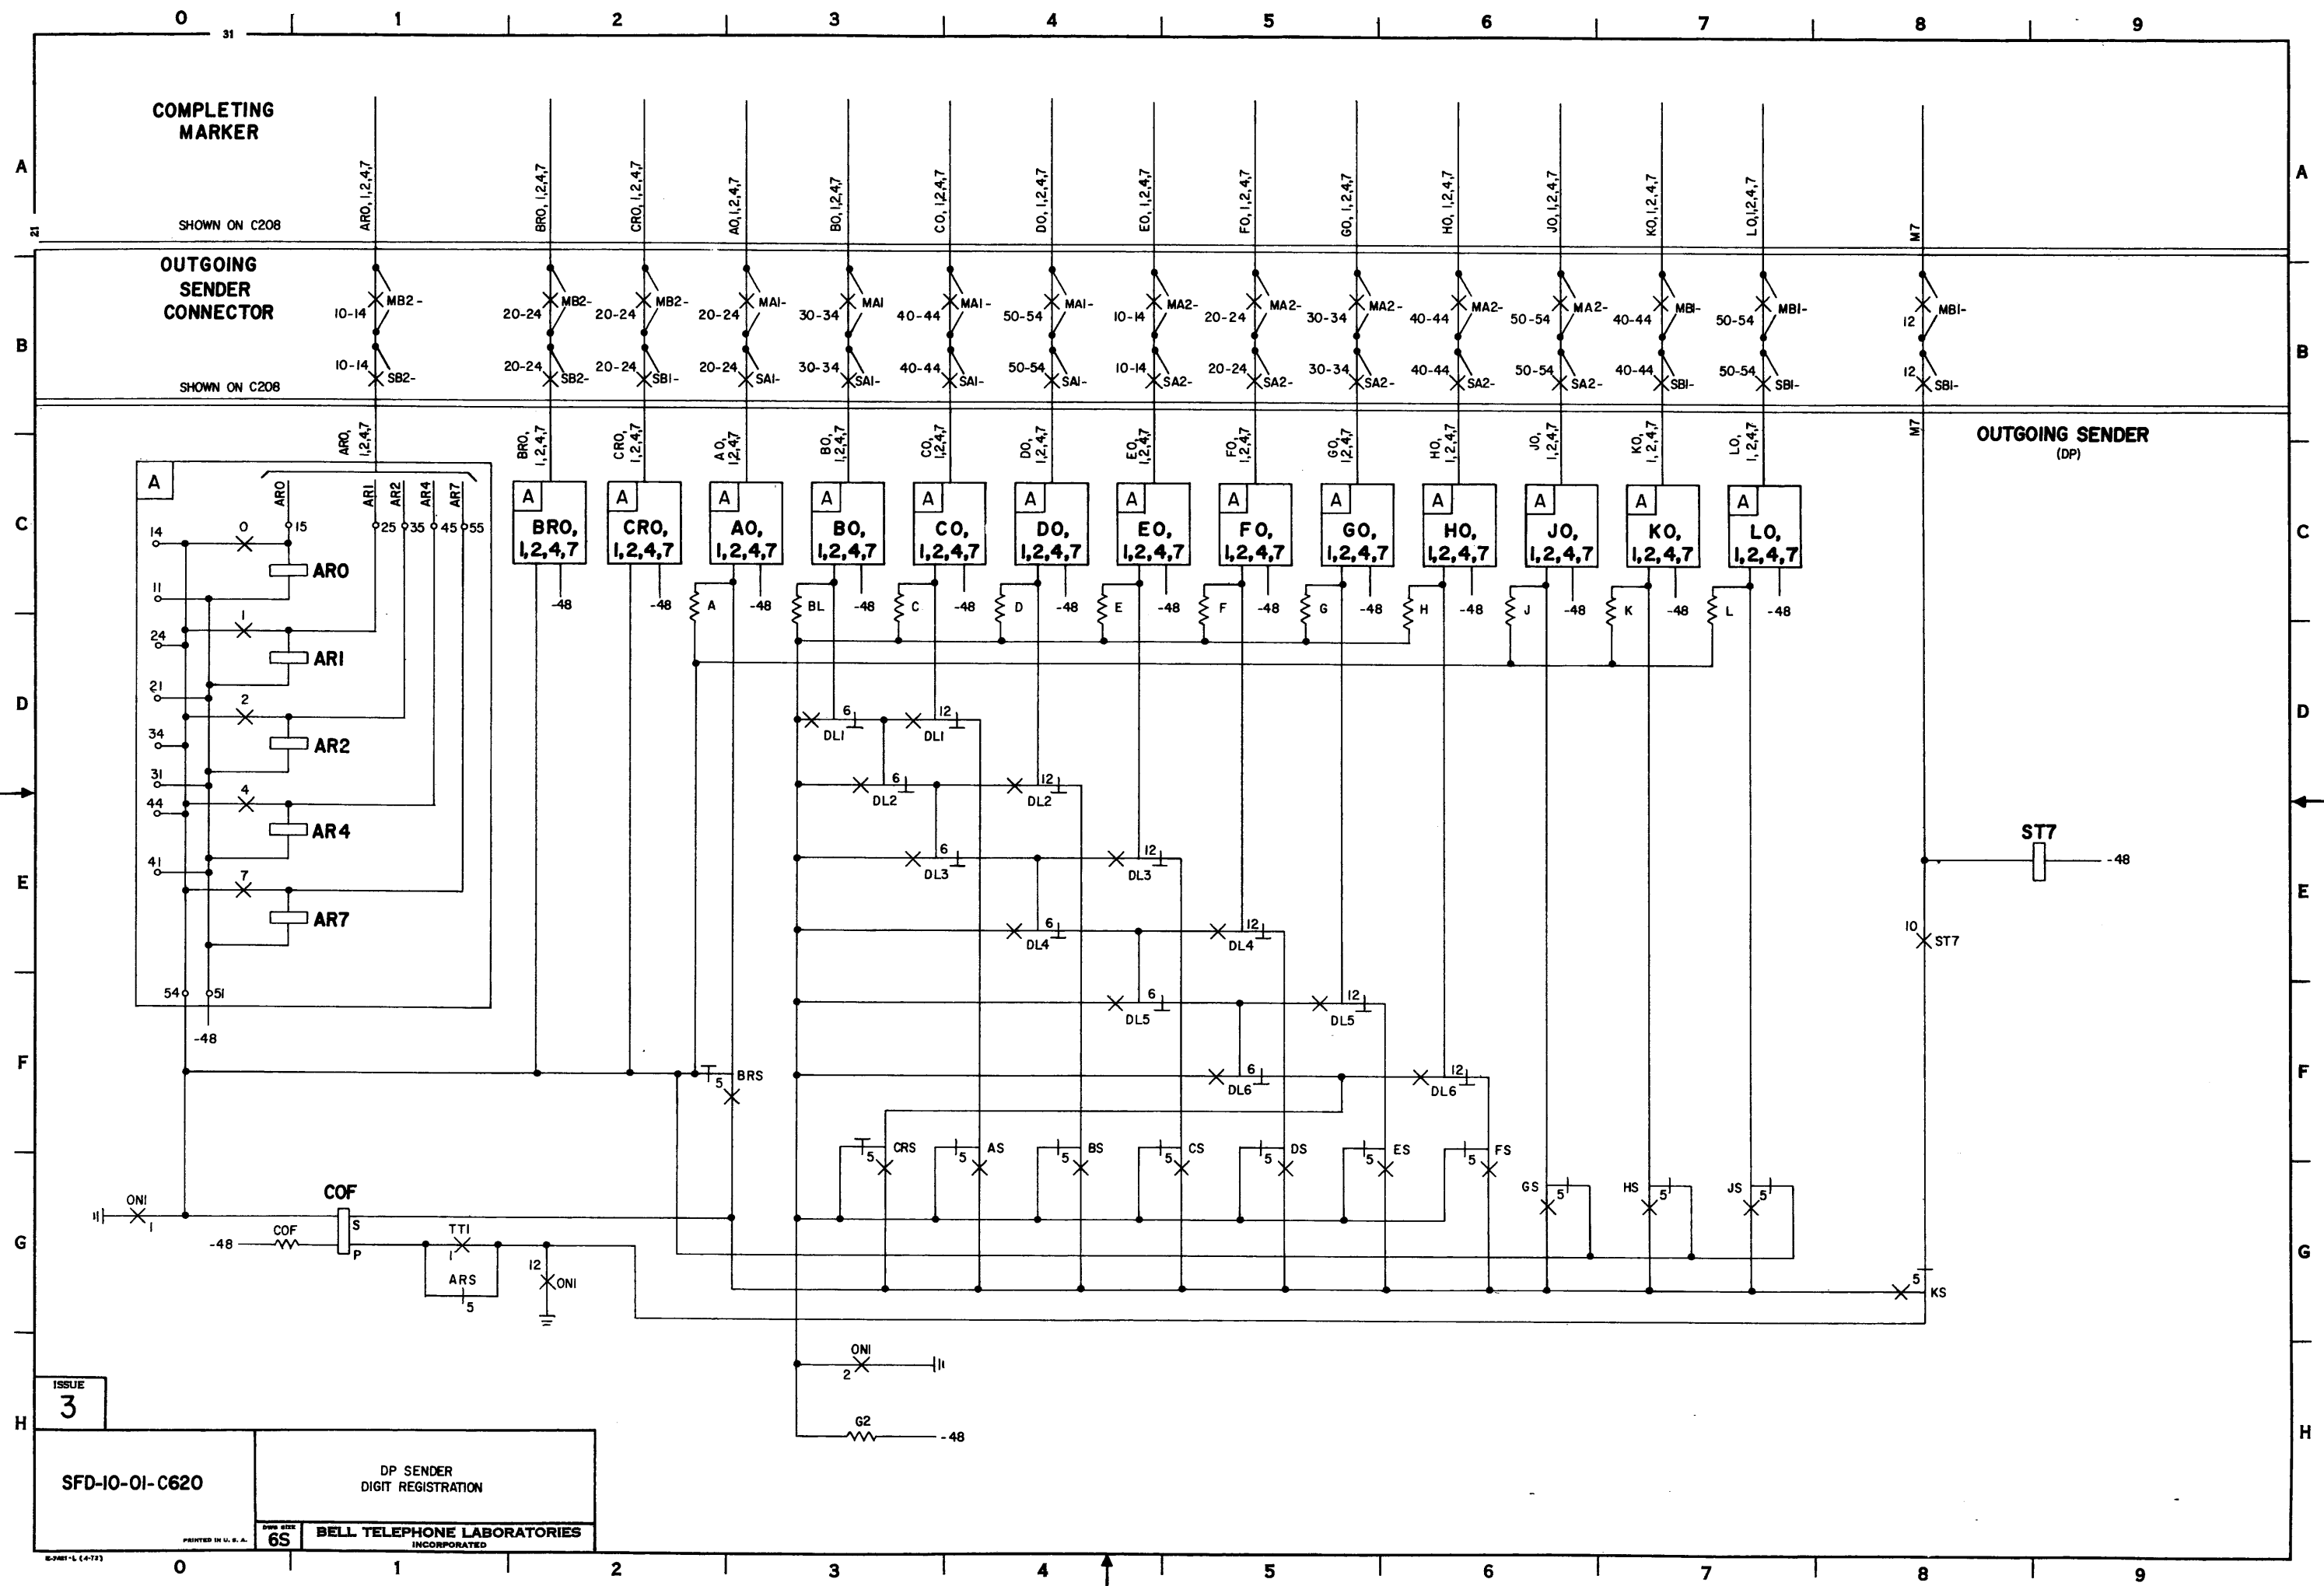

SFD-10-01-C620

SFD-10-01-C621

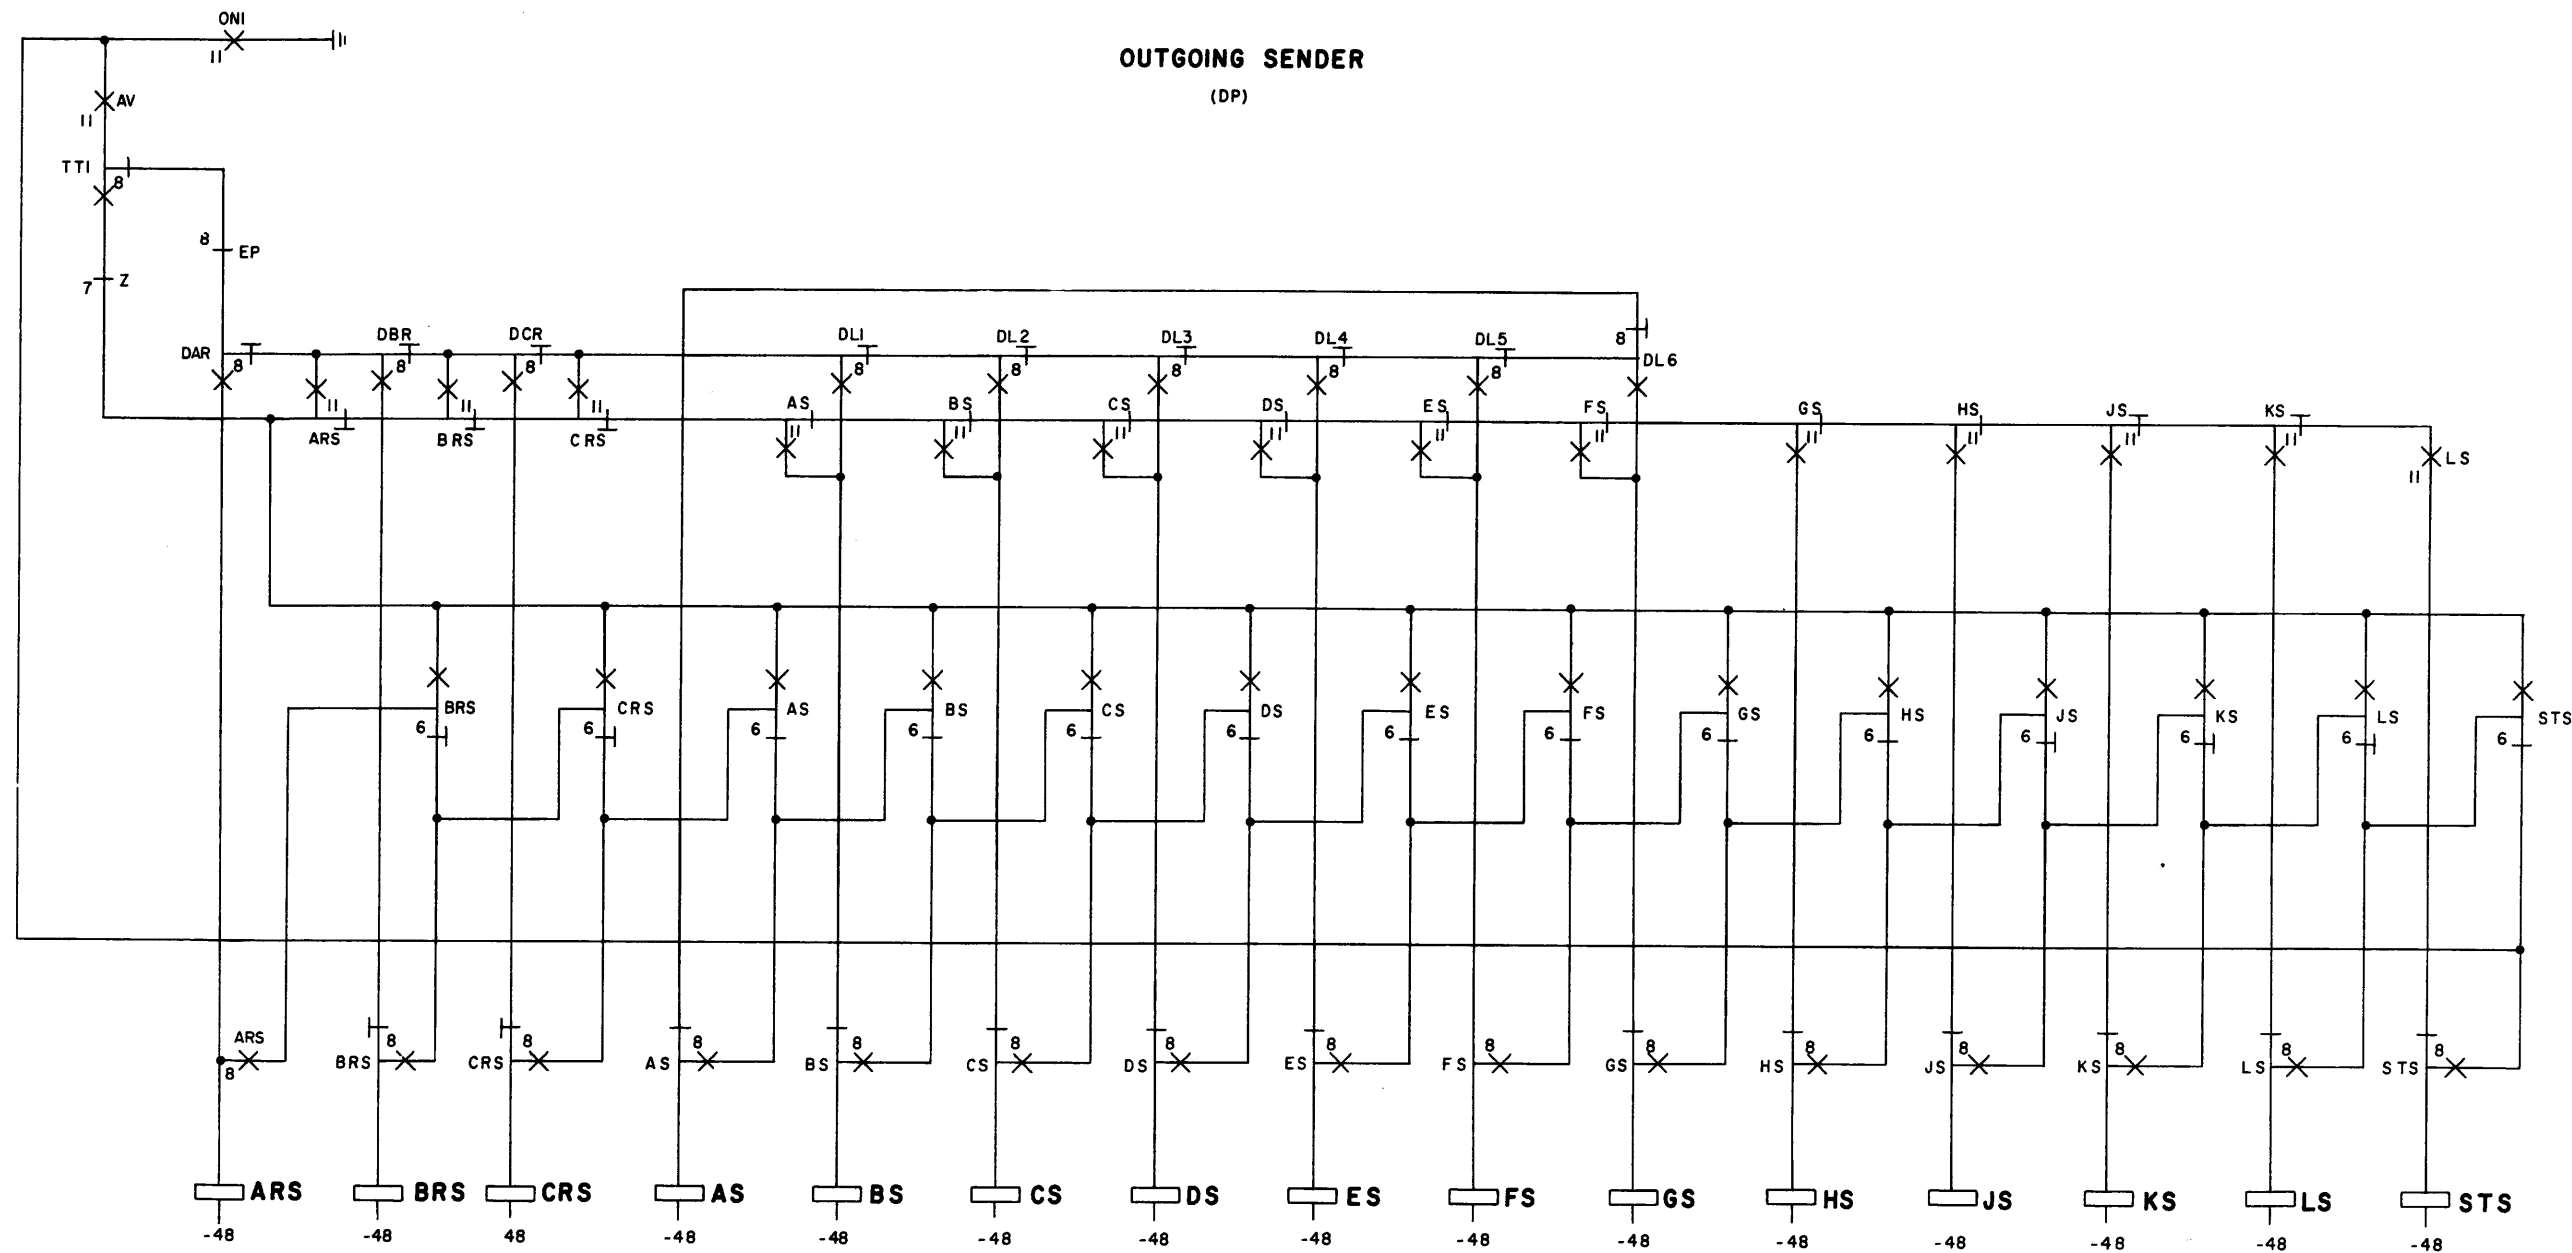

DP SENDER - DIGIT STEERING
FOR OUTPLUSING

BELL TELEPHONE LABORATORIES
INCORPORATED

6S


SFD-10-01-C621

PRINTED IN U. S. A.

ISSUE
3




OUTGOING SENDER
(DP)

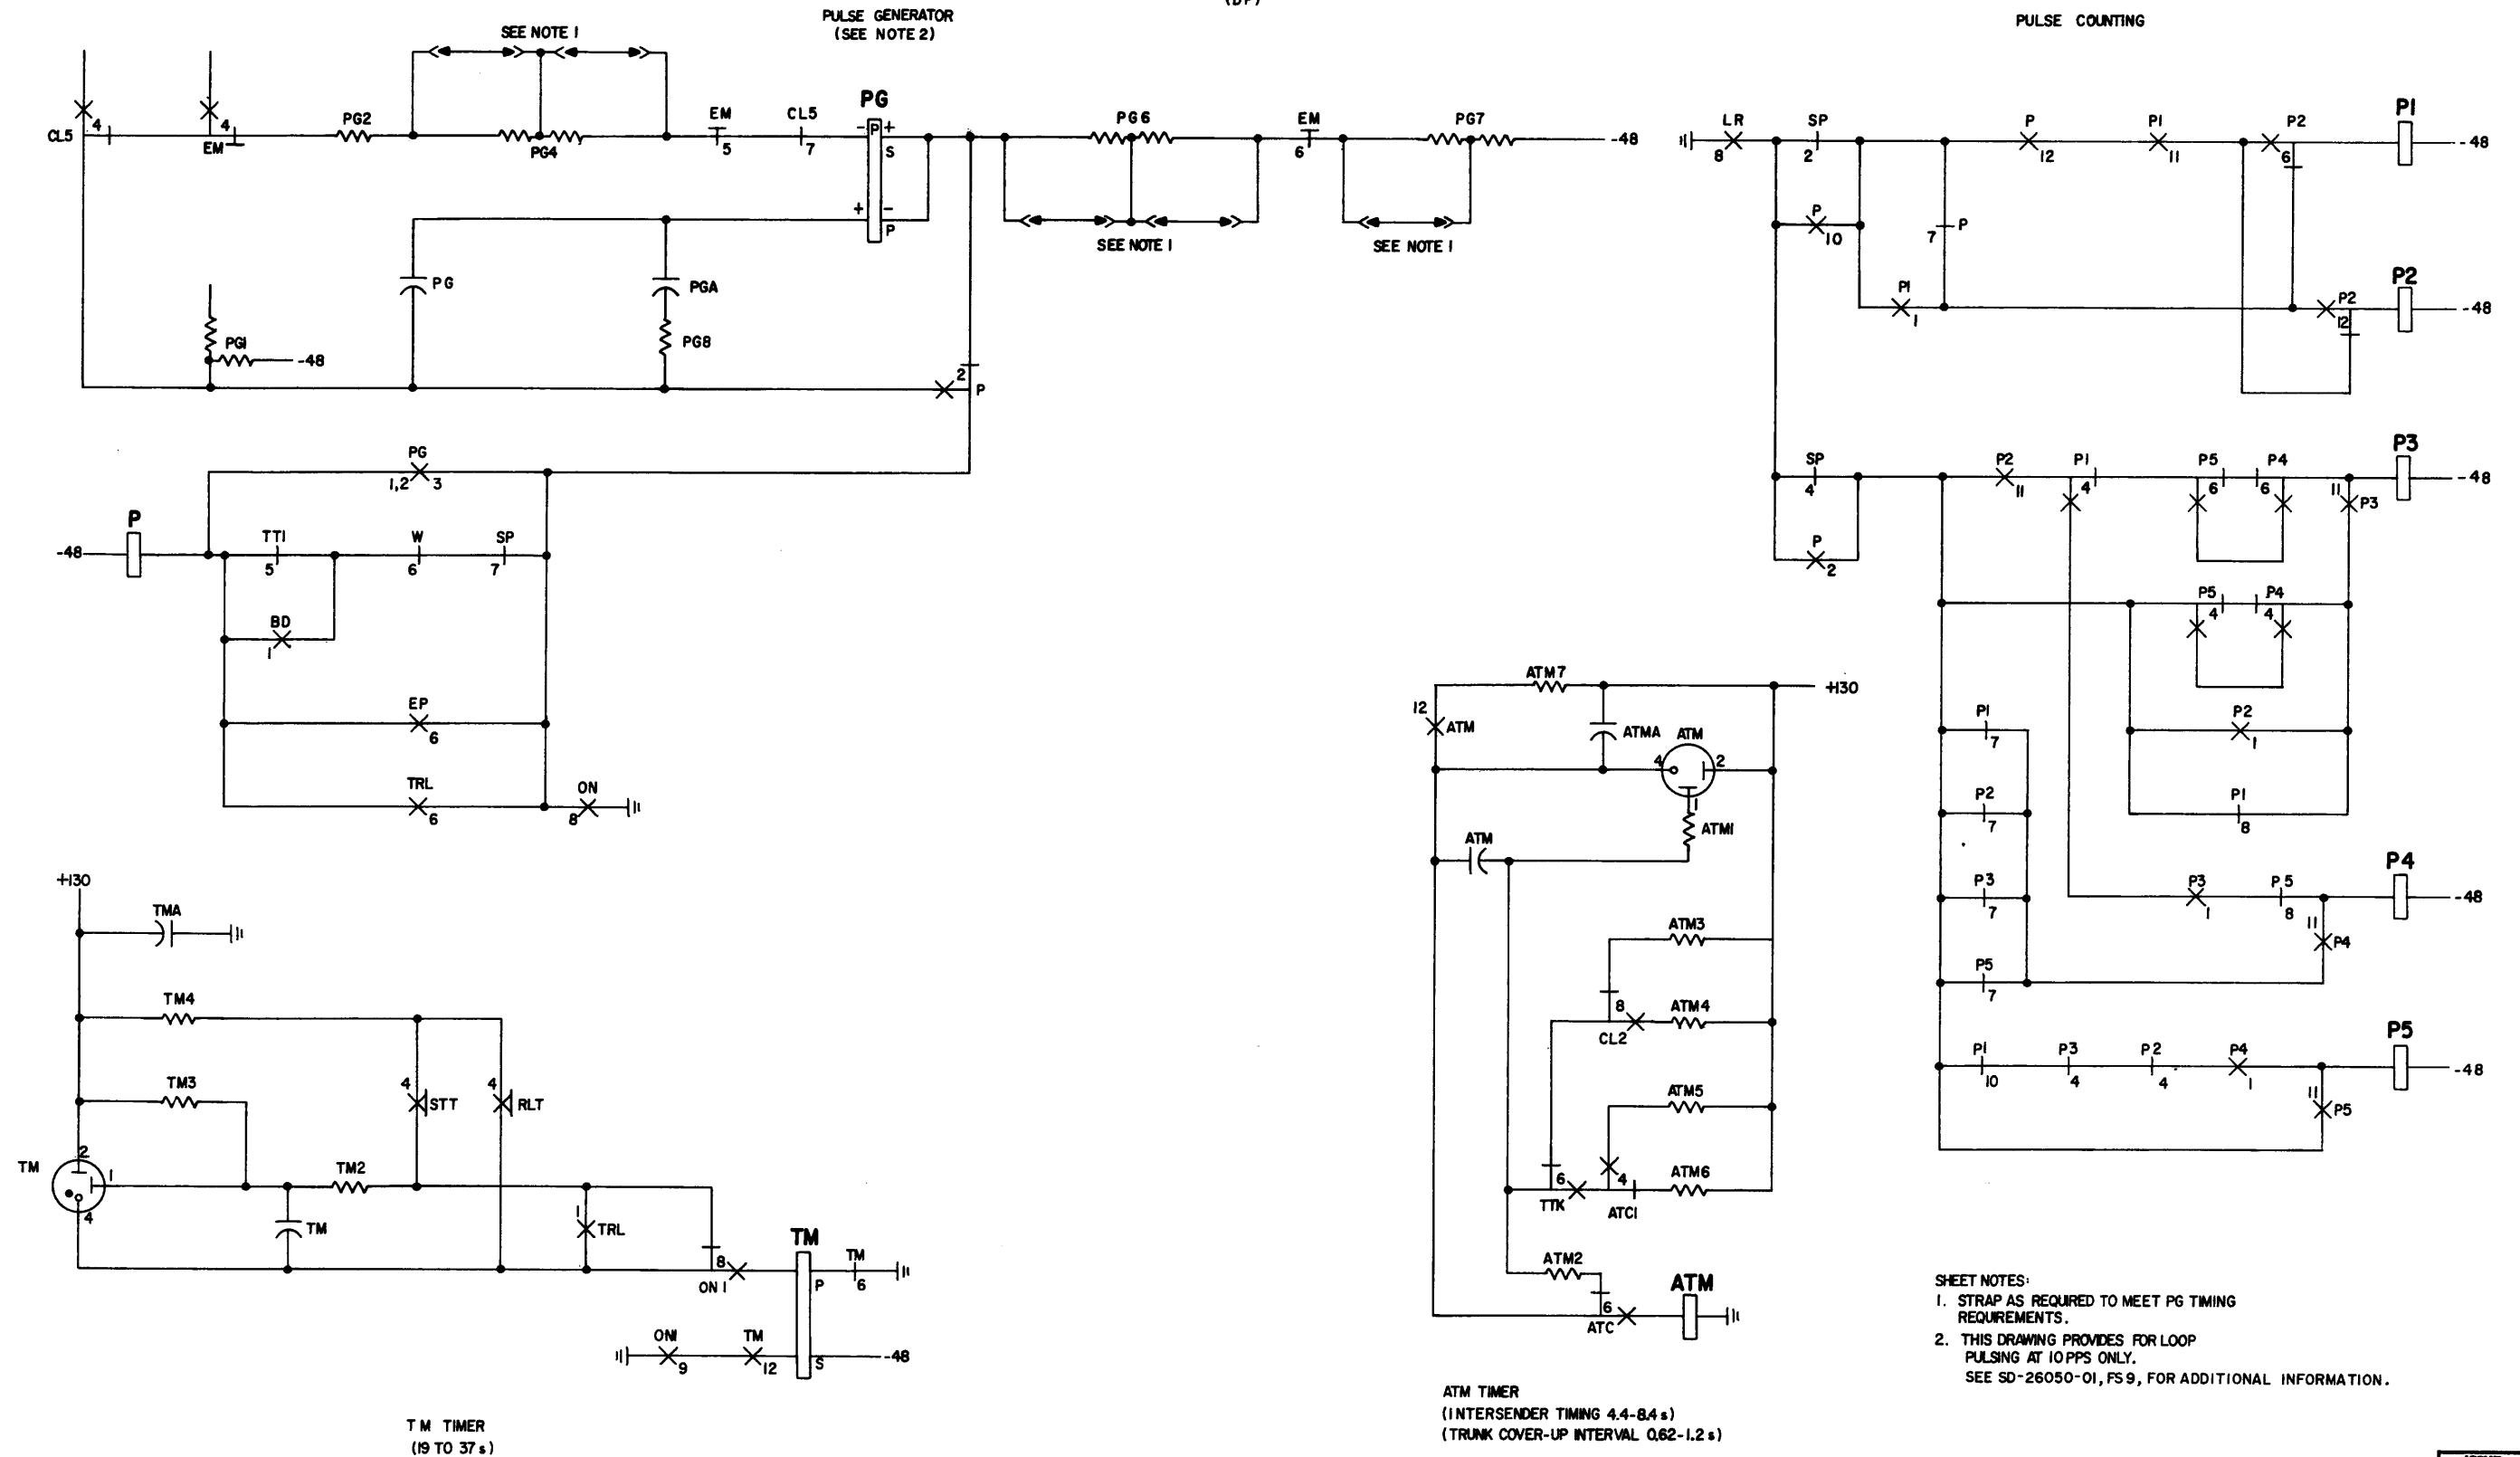

SHEET NOTES:

1. STRAP AS REQUIRED TO MEET PG TIMING REQUIREMENTS.
2. THIS DRAWING PROVIDES FOR LOOP PULSING AT 10 PPS ONLY.
SEE SD-26050-01, FS 9, FOR ADDITIONAL INFORMATION.

OUTGOING SENDER
(DP)

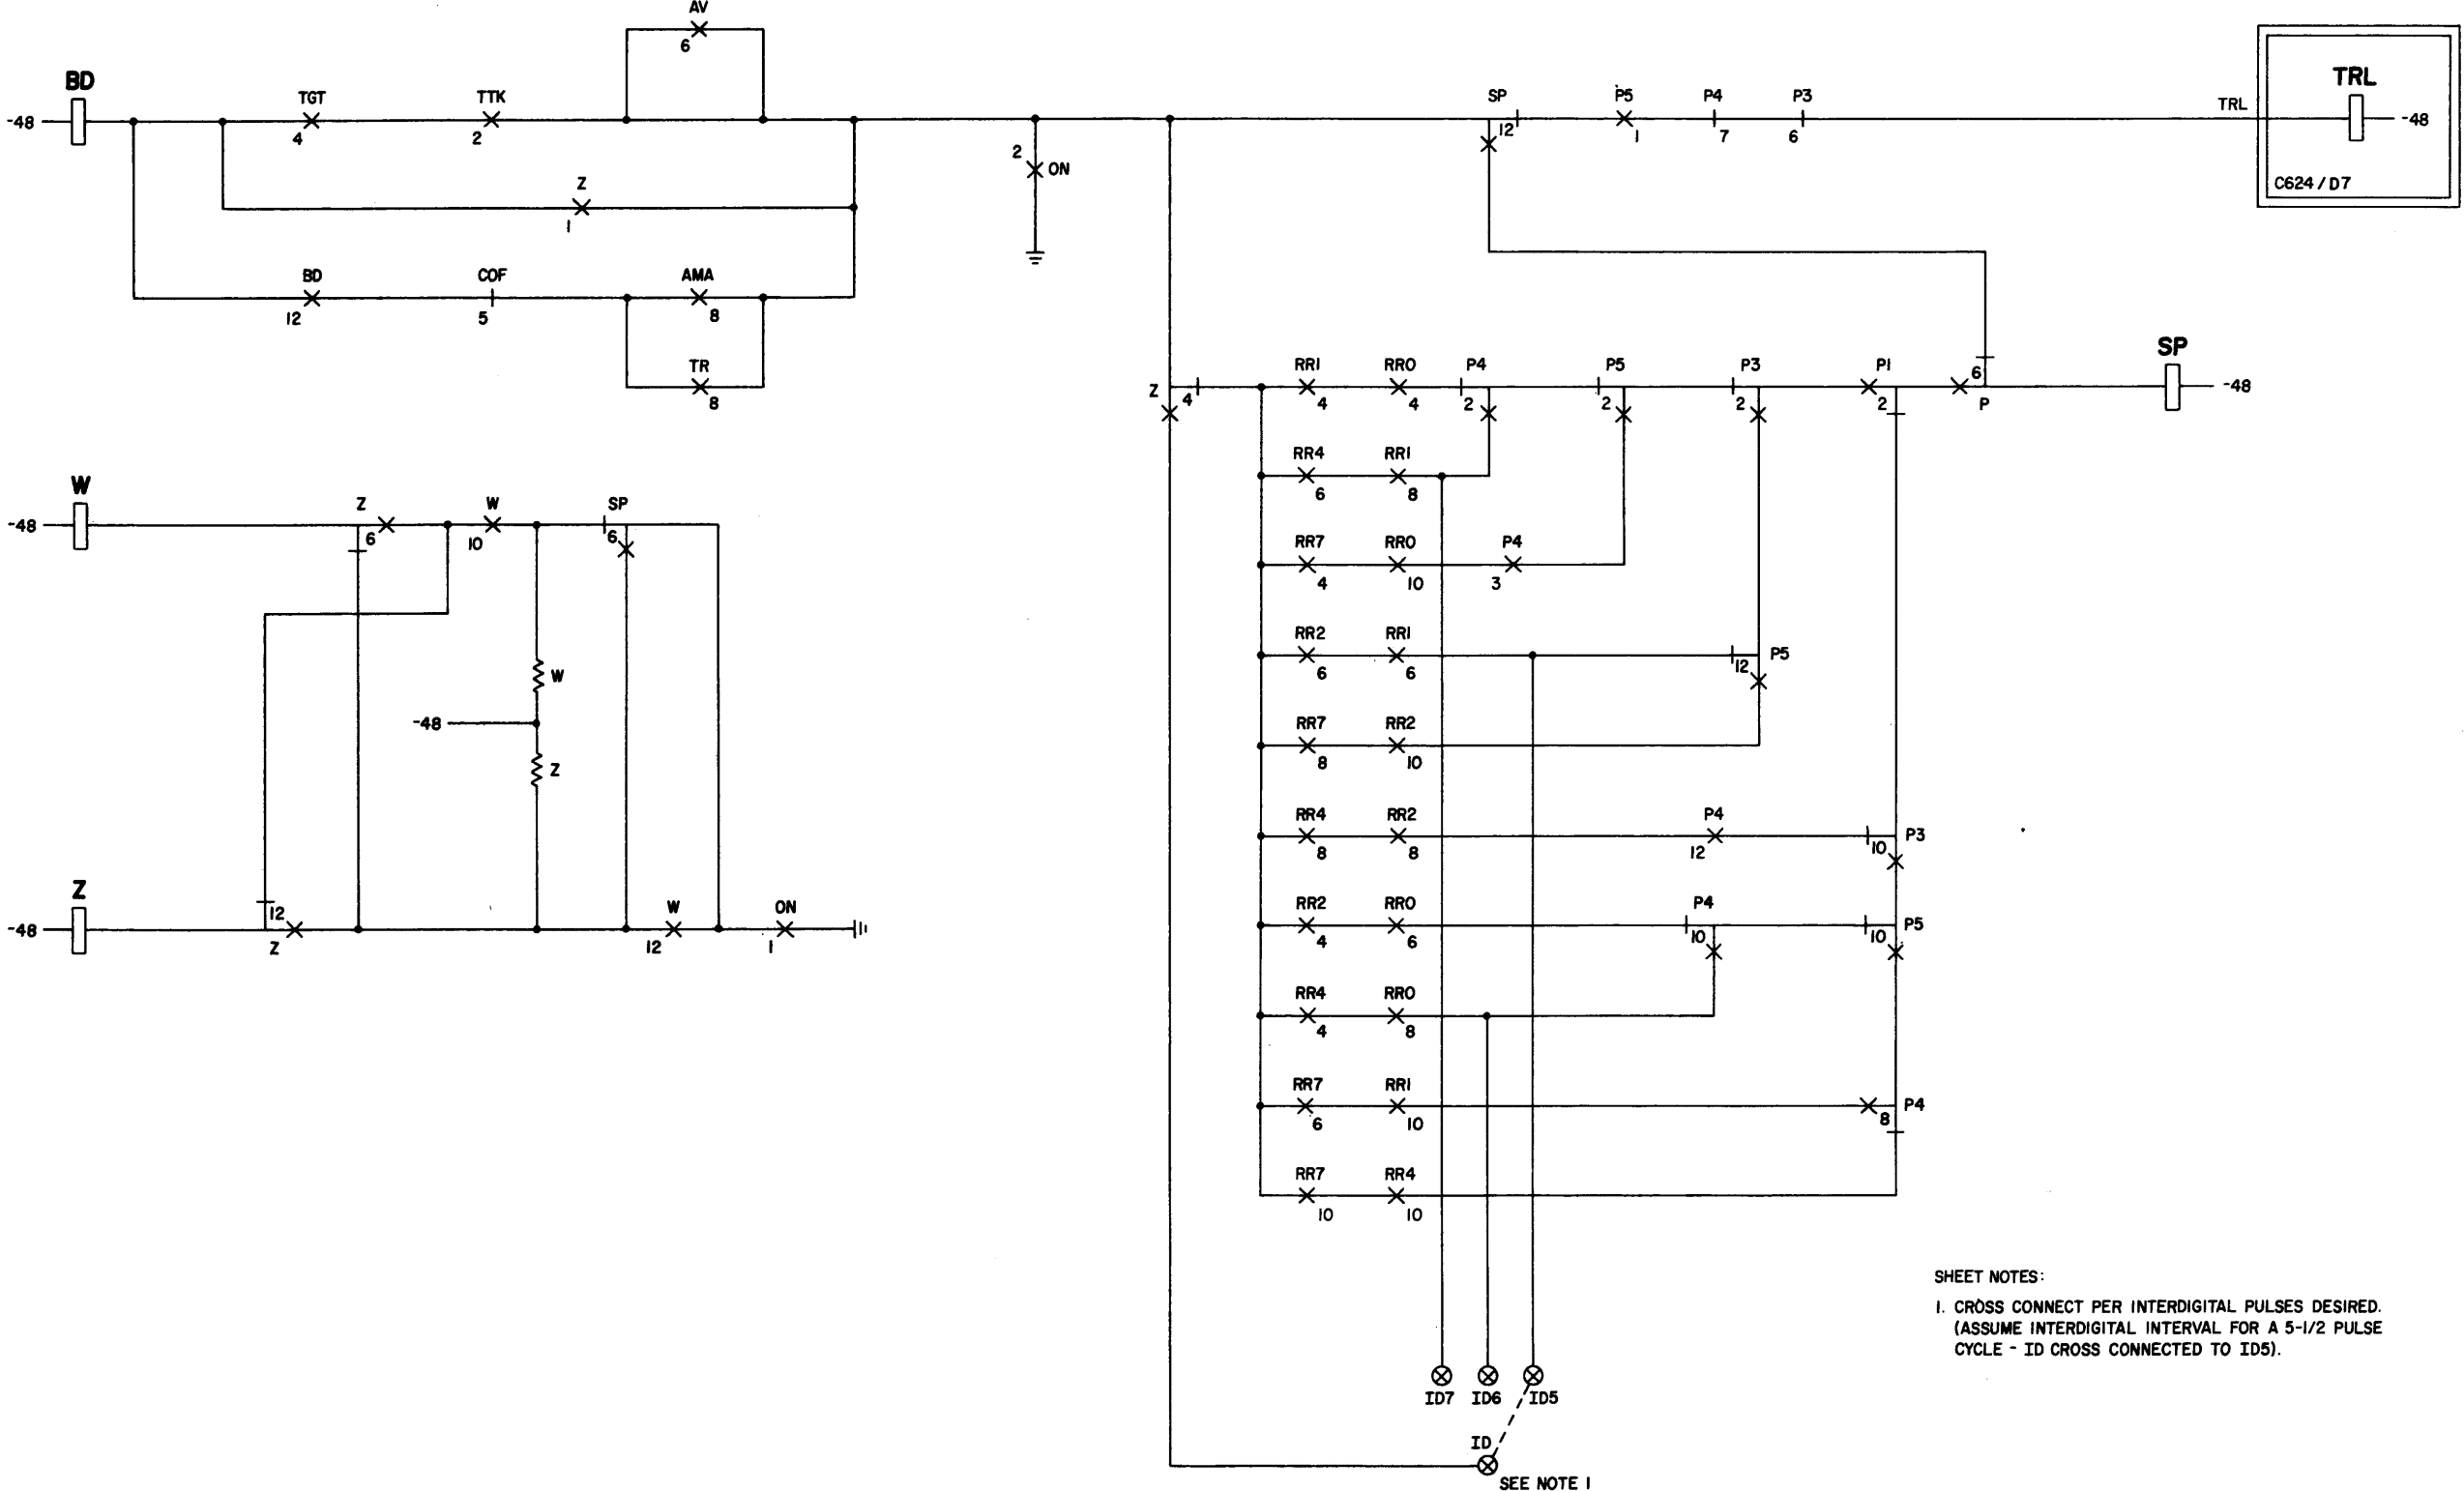


SHEET NOTES:
1. CROSS CONNECT PER INTERDIGITAL PULSES DESIRED.
(ASSUME INTERDIGITAL INTERVAL FOR A 5-1/2 PULSE
CYCLE - ID CROSS CONNECTED TO ID5).

ISSUE
3

DP SENDER DIGIT CONTROL		SFD-10-01-C625 PRINTED IN U. S. A.
BELL TELEPHONE LABORATORIES INCORPORATED	6S	

SFD-10-01-C625

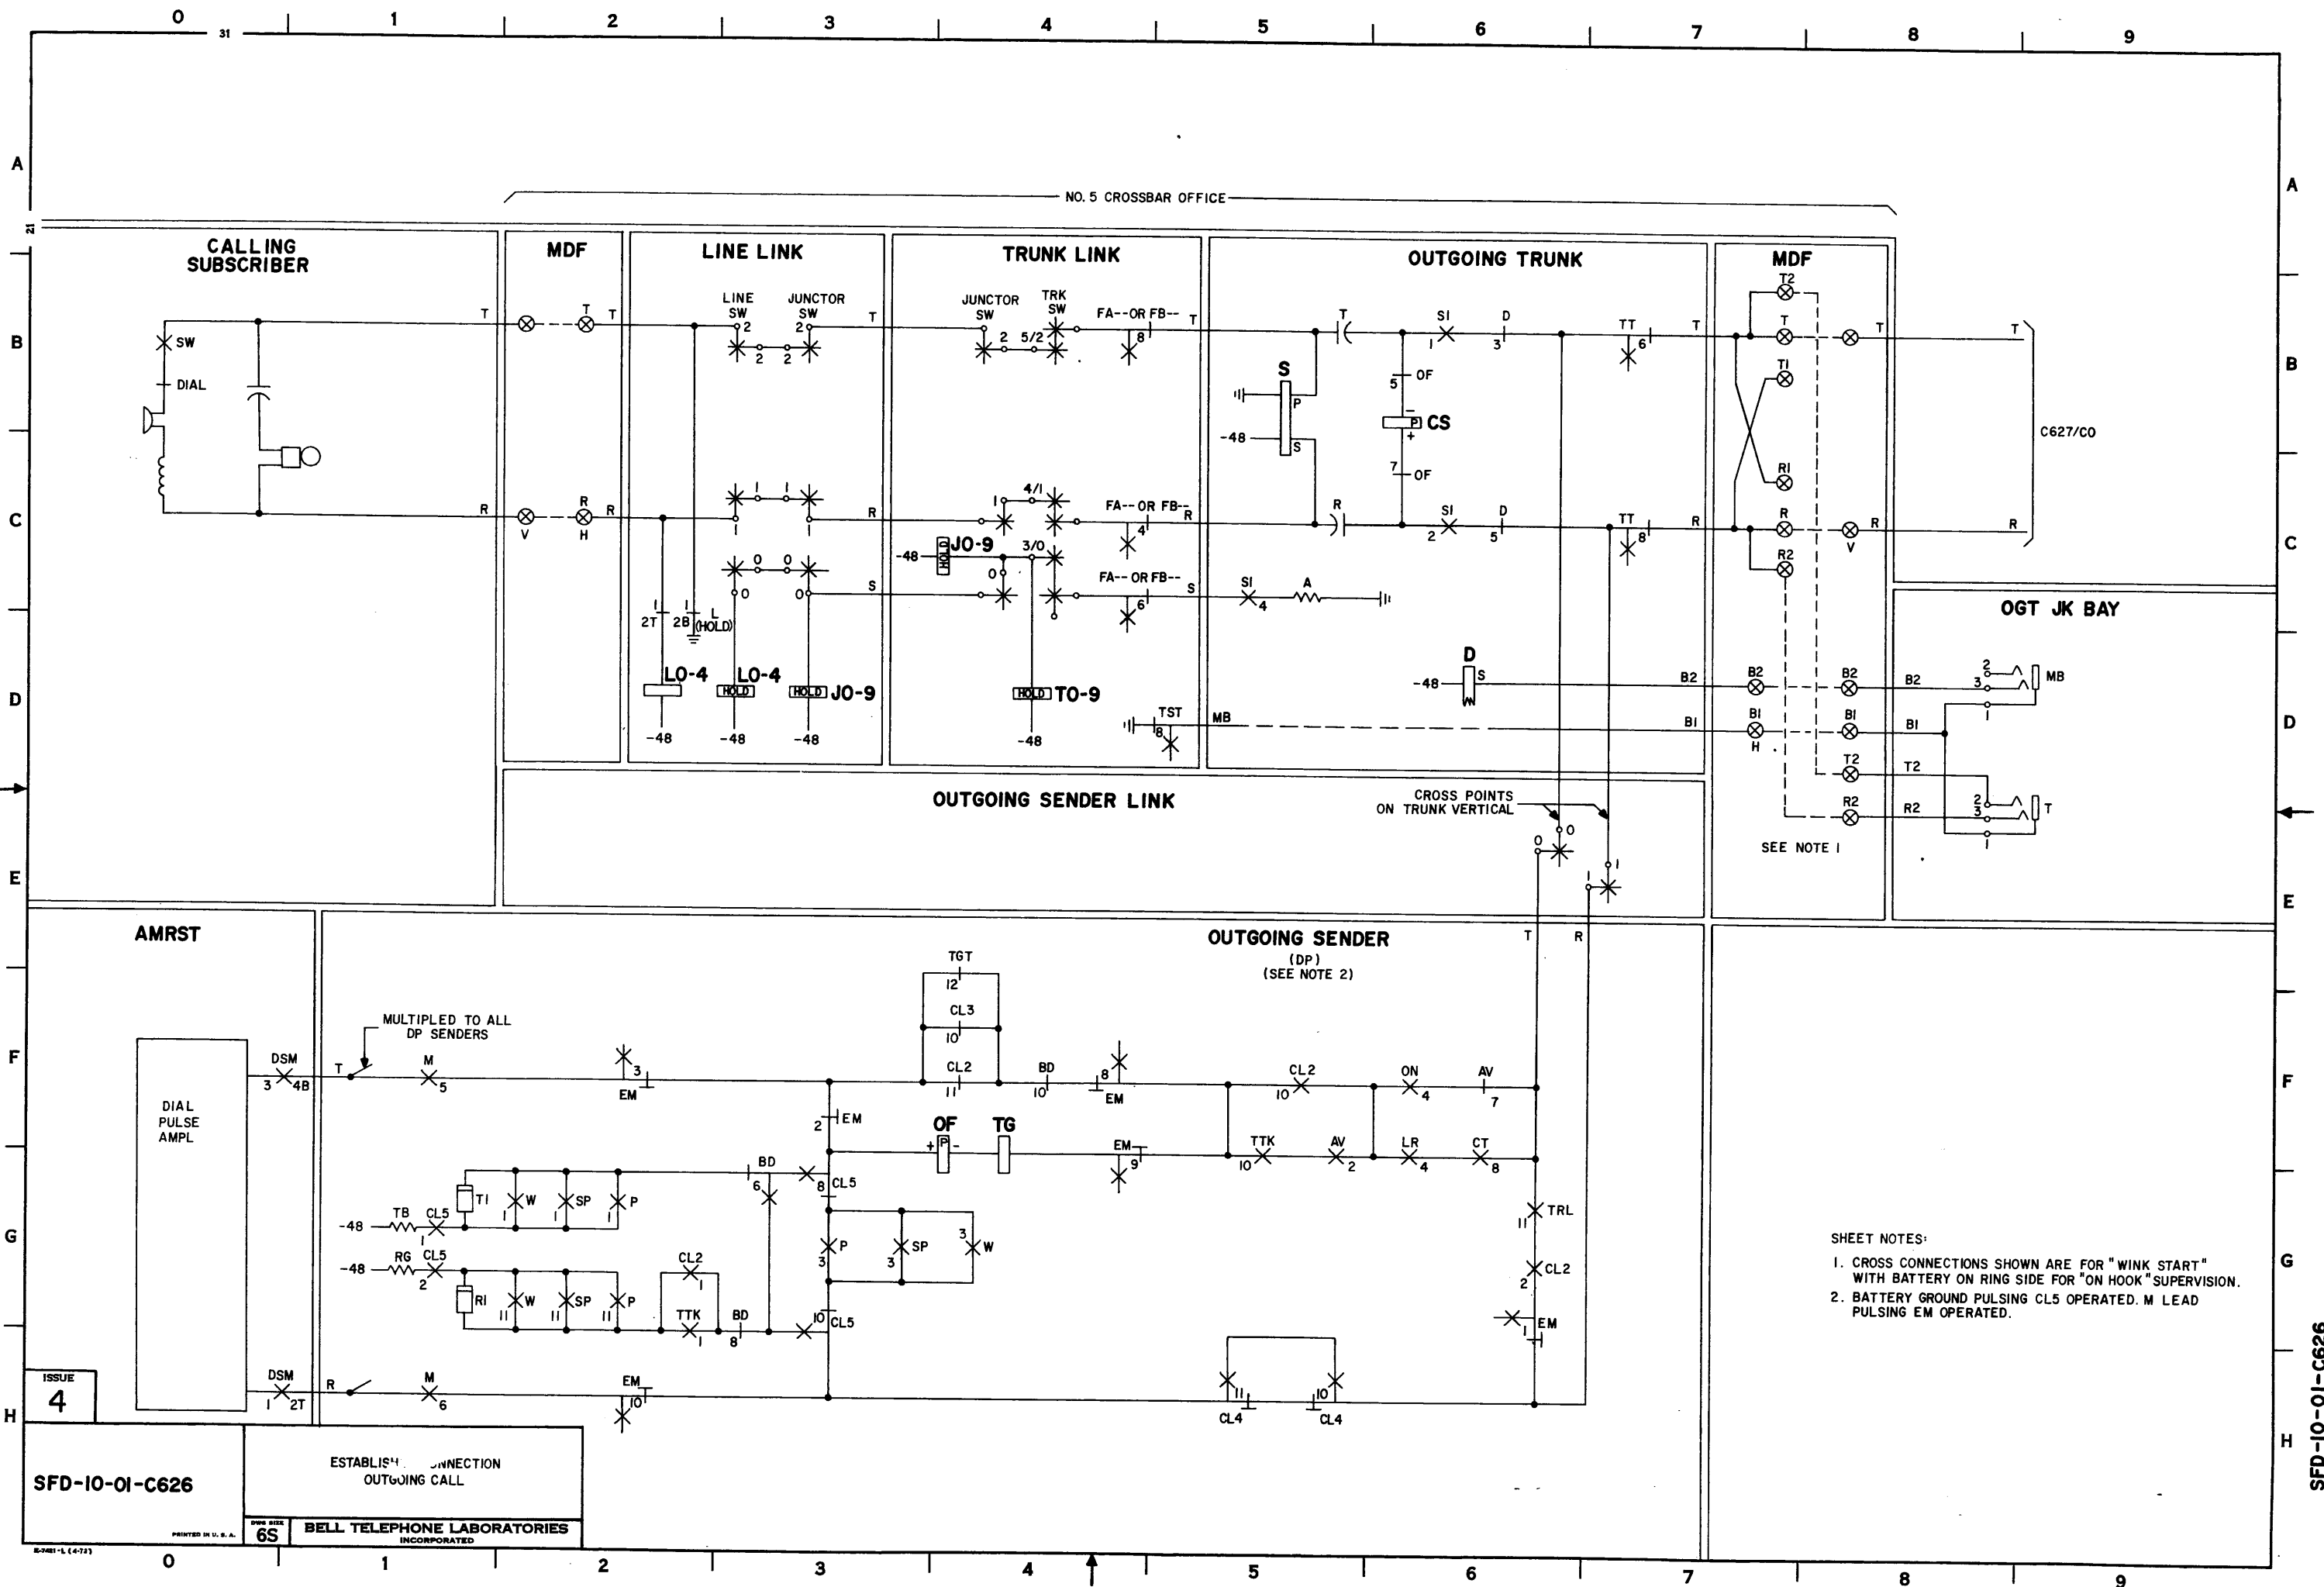

A

B

C

D

E

F

G

H

A

B

C

D


E

F

G

H

NO. 5 CROSSBAR OFFICE

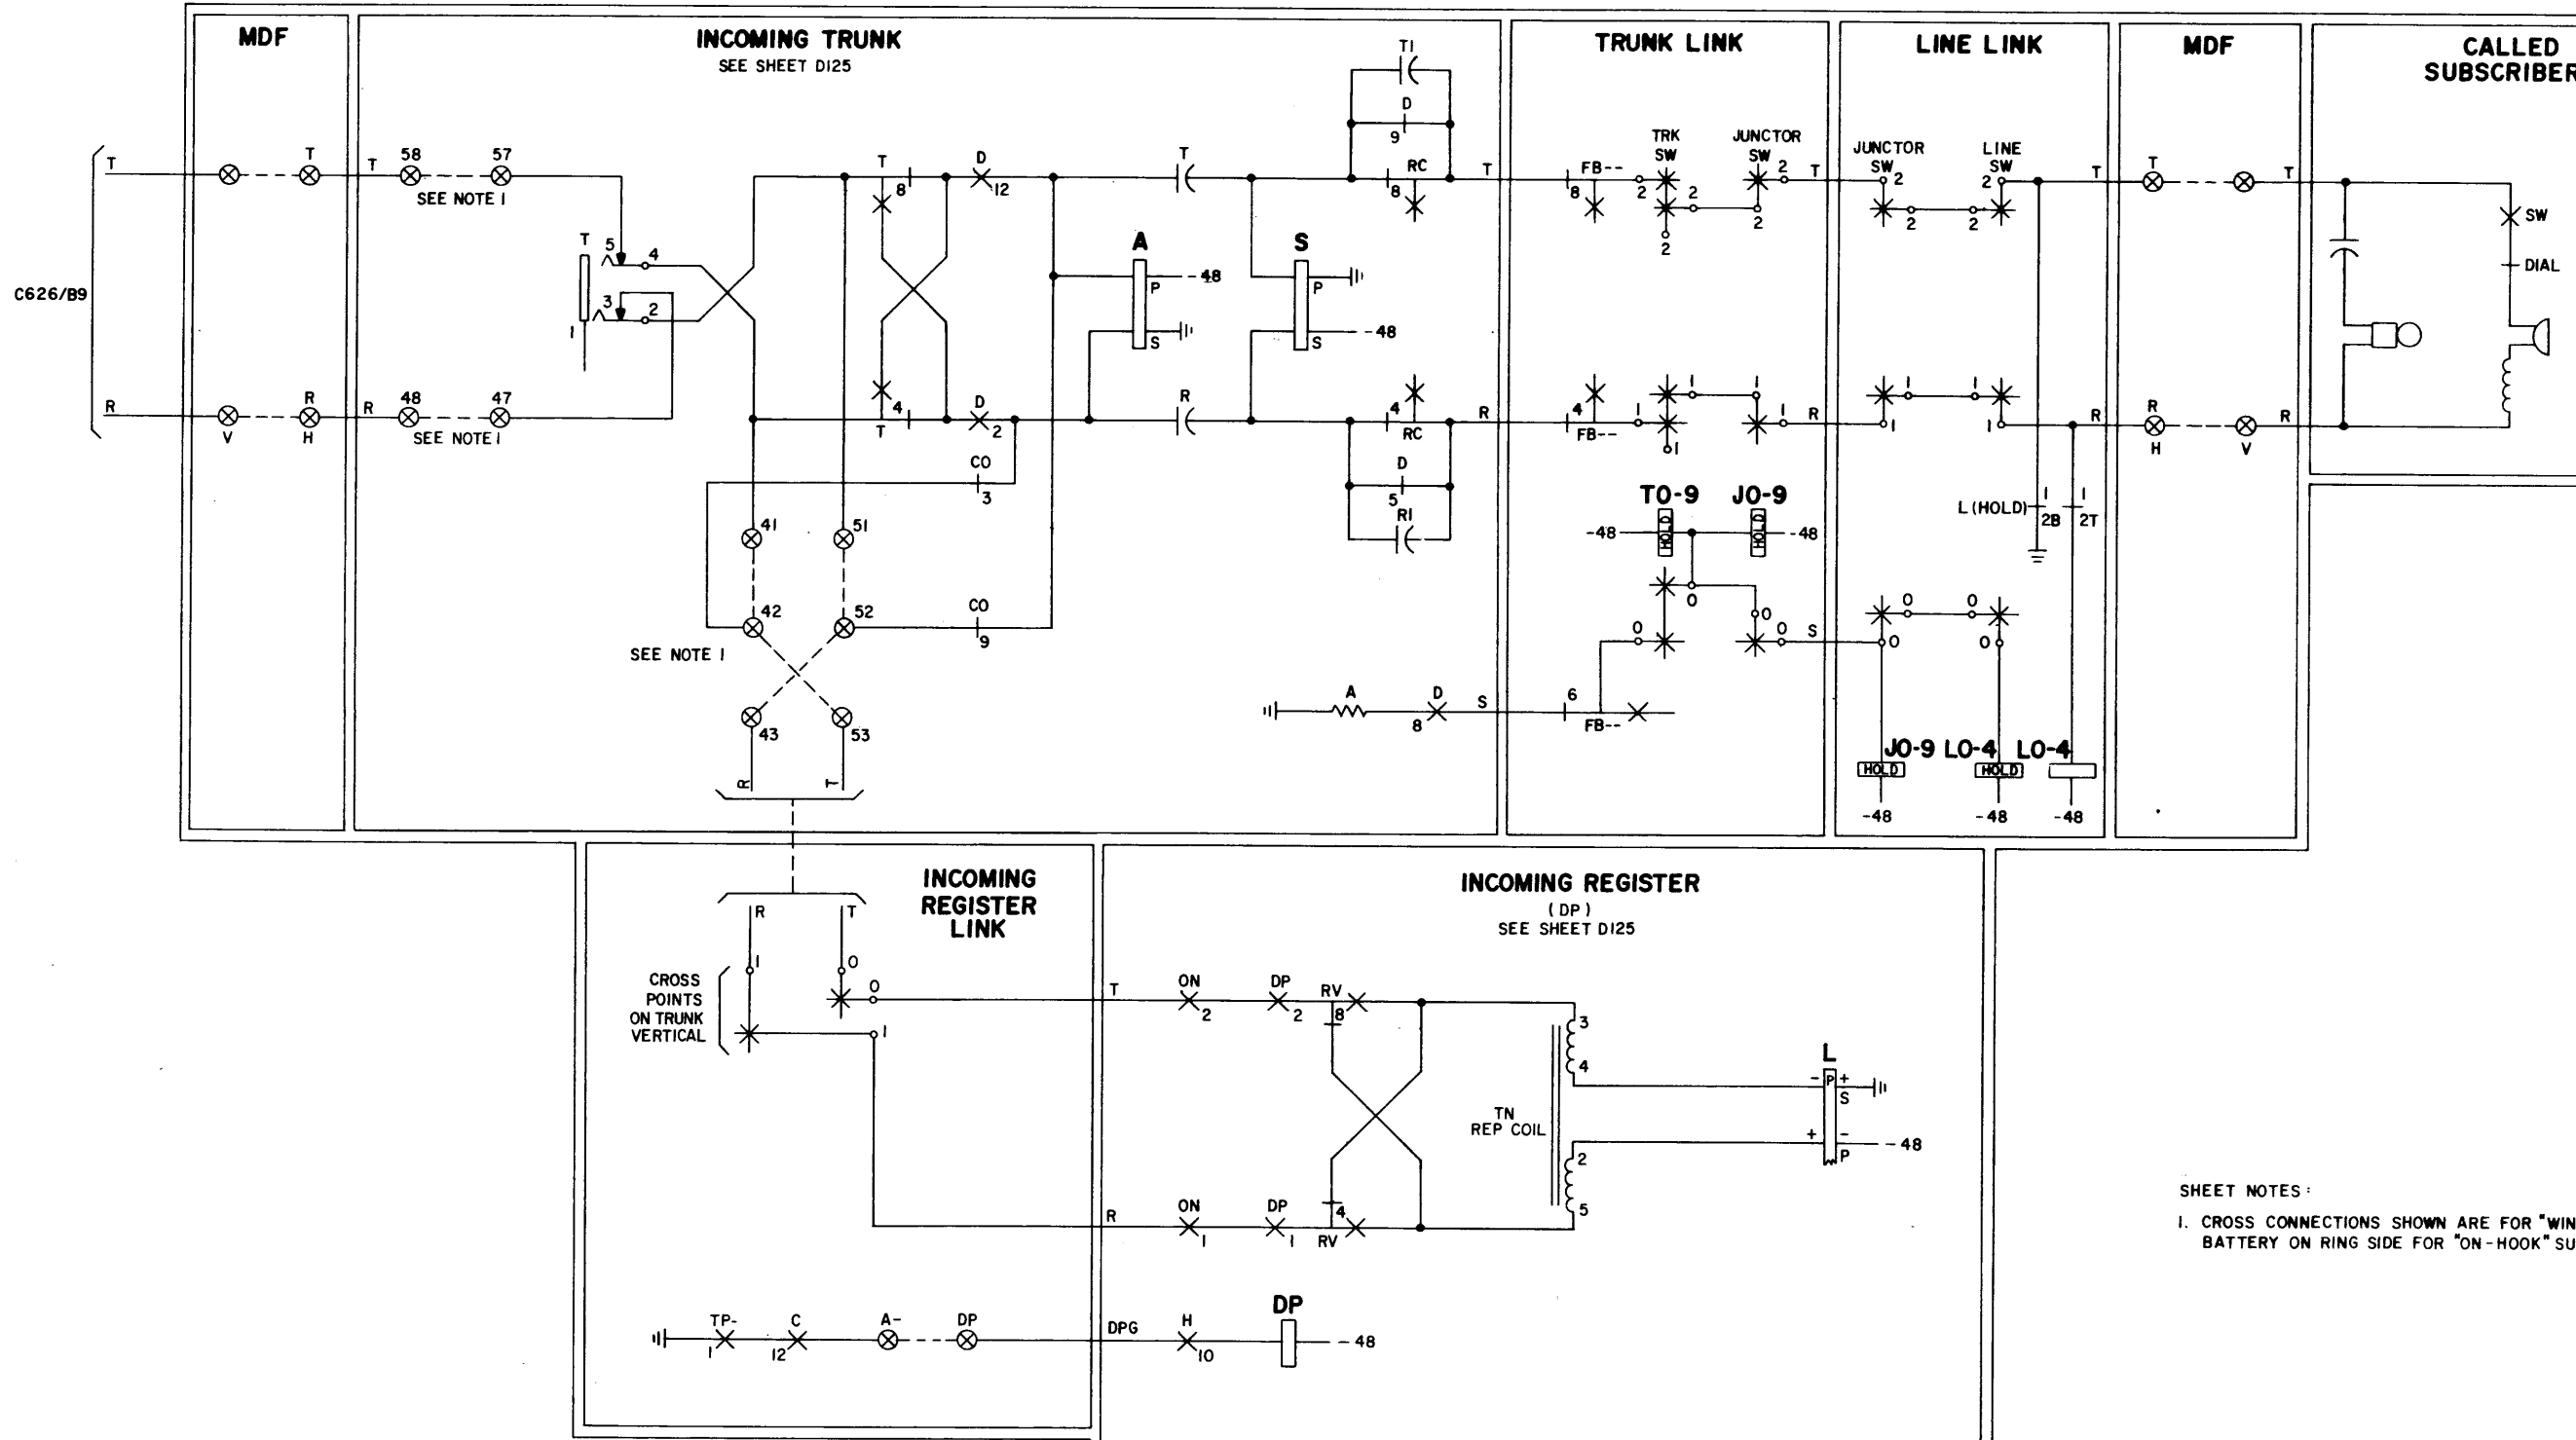


SHEET NOTES:
1. CROSS CONNECTIONS SHOWN ARE FOR "WINK START" WITH BATTERY ON RING SIDE FOR "ON-HOOK" SUPERVISION.

ISSUE
5

ESTABLISHED CONNECTION INCOMING CALL		SFD-10-01-C627
BELL TELEPHONE LABORATORIES INCORPORATED		
6S	PRINTED IN U.S.A.	

SFD-10-01-C627

E STABLISHING OUTGOING CALL, NO SENDER

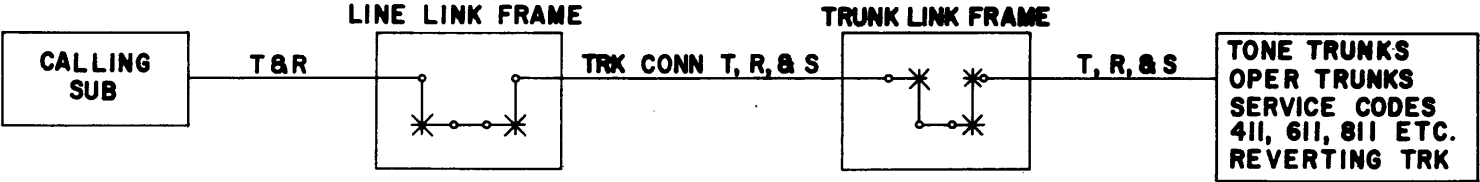


INDEX	
PAGE NO.	TITLE
C701	PART C7 - OUTGOING CALL, NO SENDER
C702	SEQUENCE CHARTS REVERTING CALL, OPERATOR TRUNKS AND SERVICE CODES
C703	BLOCK SCHEMATIC REVERTING CALL TRUNK CONNECTION
C704	GROUNDING OF CODE POINTS
C705	REVERTING RELAY OPERATION CHECK PATHS
C706	PARTIAL & TYPICAL ROUTE RELAY CROSS CONNECTION SERVICE CODES & REVERTING CALL


CAUTION!
DUE TO THE SIMPLIFIED NATURE
OF THIS DOCUMENT, INFORMATION
SHOWN MAY NOT BE COMPLETE.

ISSUE
3


REVERTING CALL

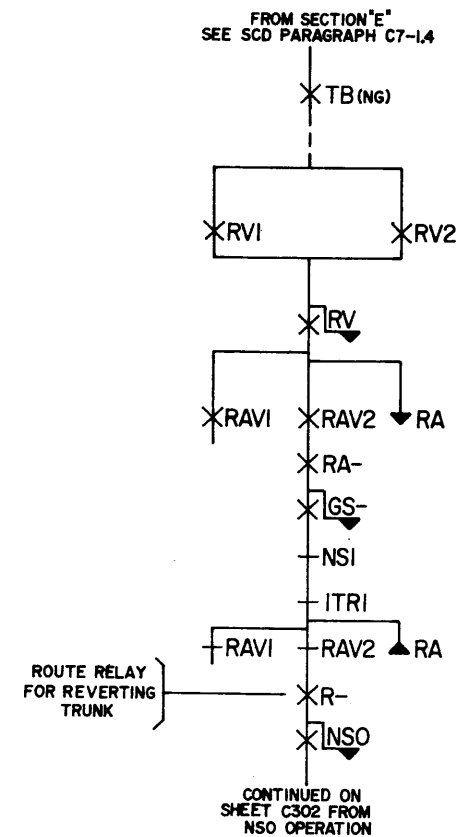

ROUTE ADVANCE TONE TRUNKS

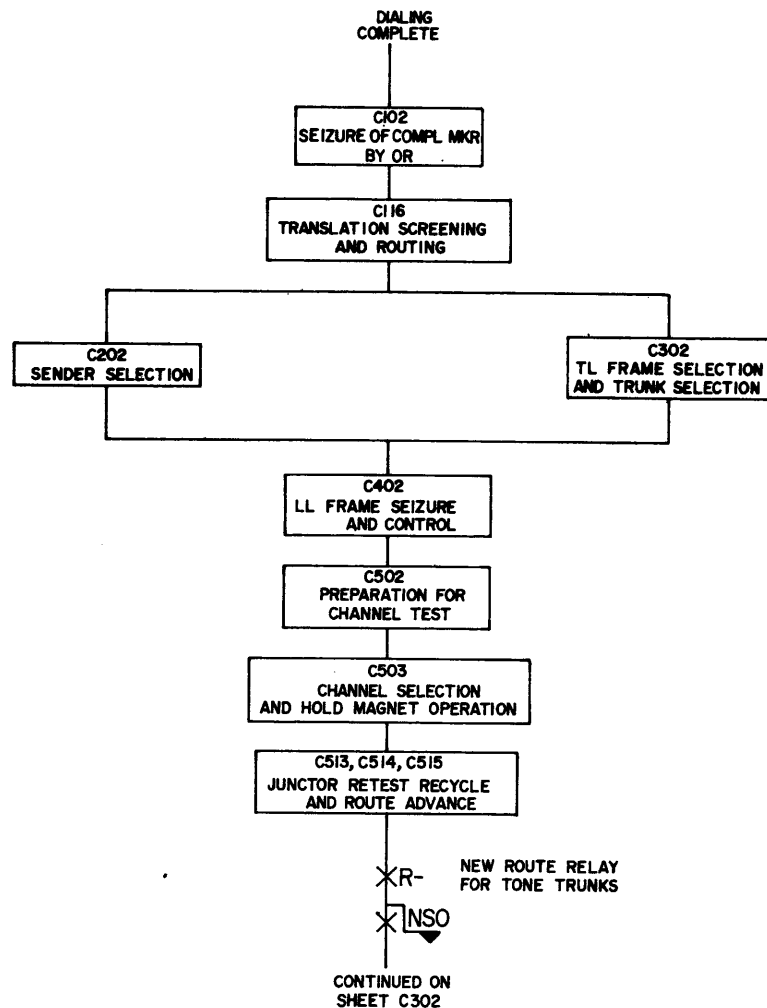

OPERATOR TRUNKS AND SERVICE CODES

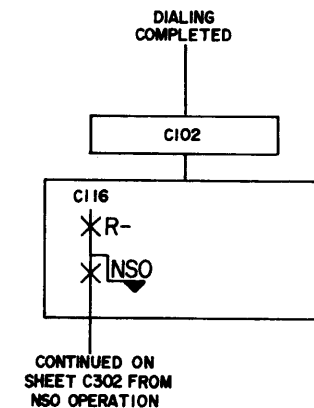

ISSUE
3

SFD-10-01-C702


SEQUENCE CHARTS
REVERTING CALL, OPERATOR TRUNKS
AND SERVICE CODES

6S


BELL TELEPHONE LABORATORIES
INCORPORATED

SFD-10-01-C702

REVERTING CALL

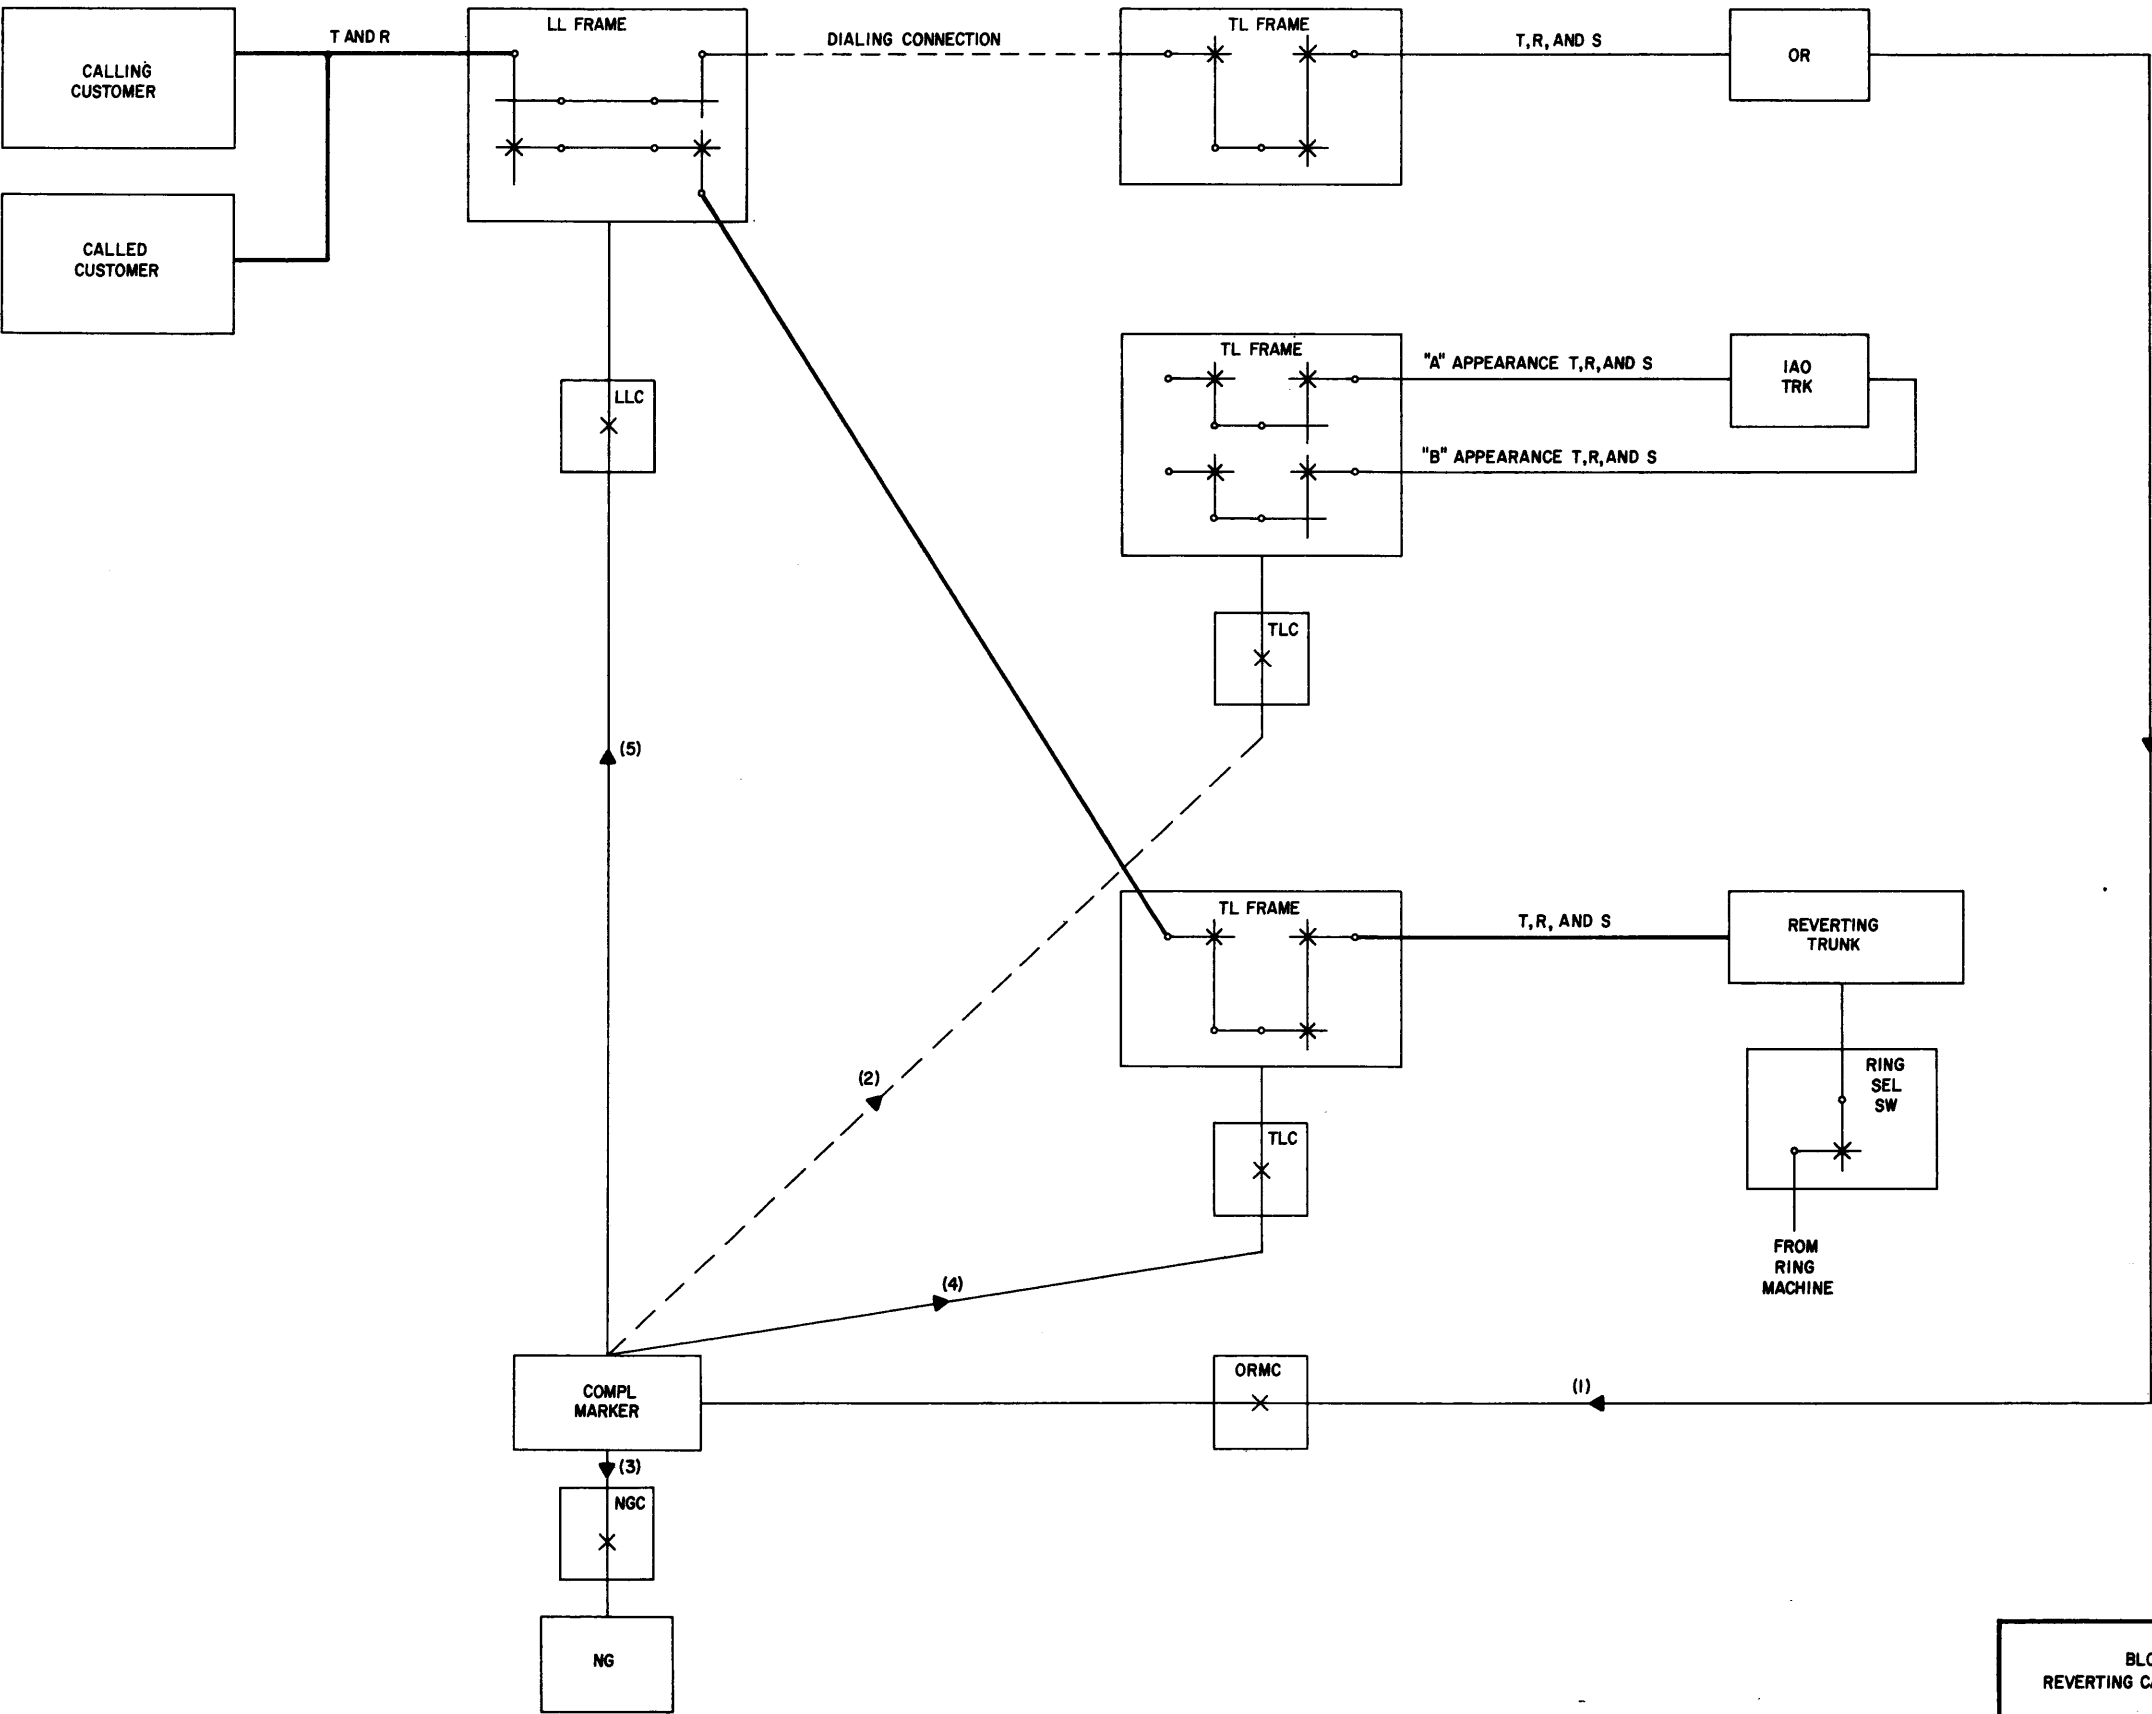

SFD-10-01-C703

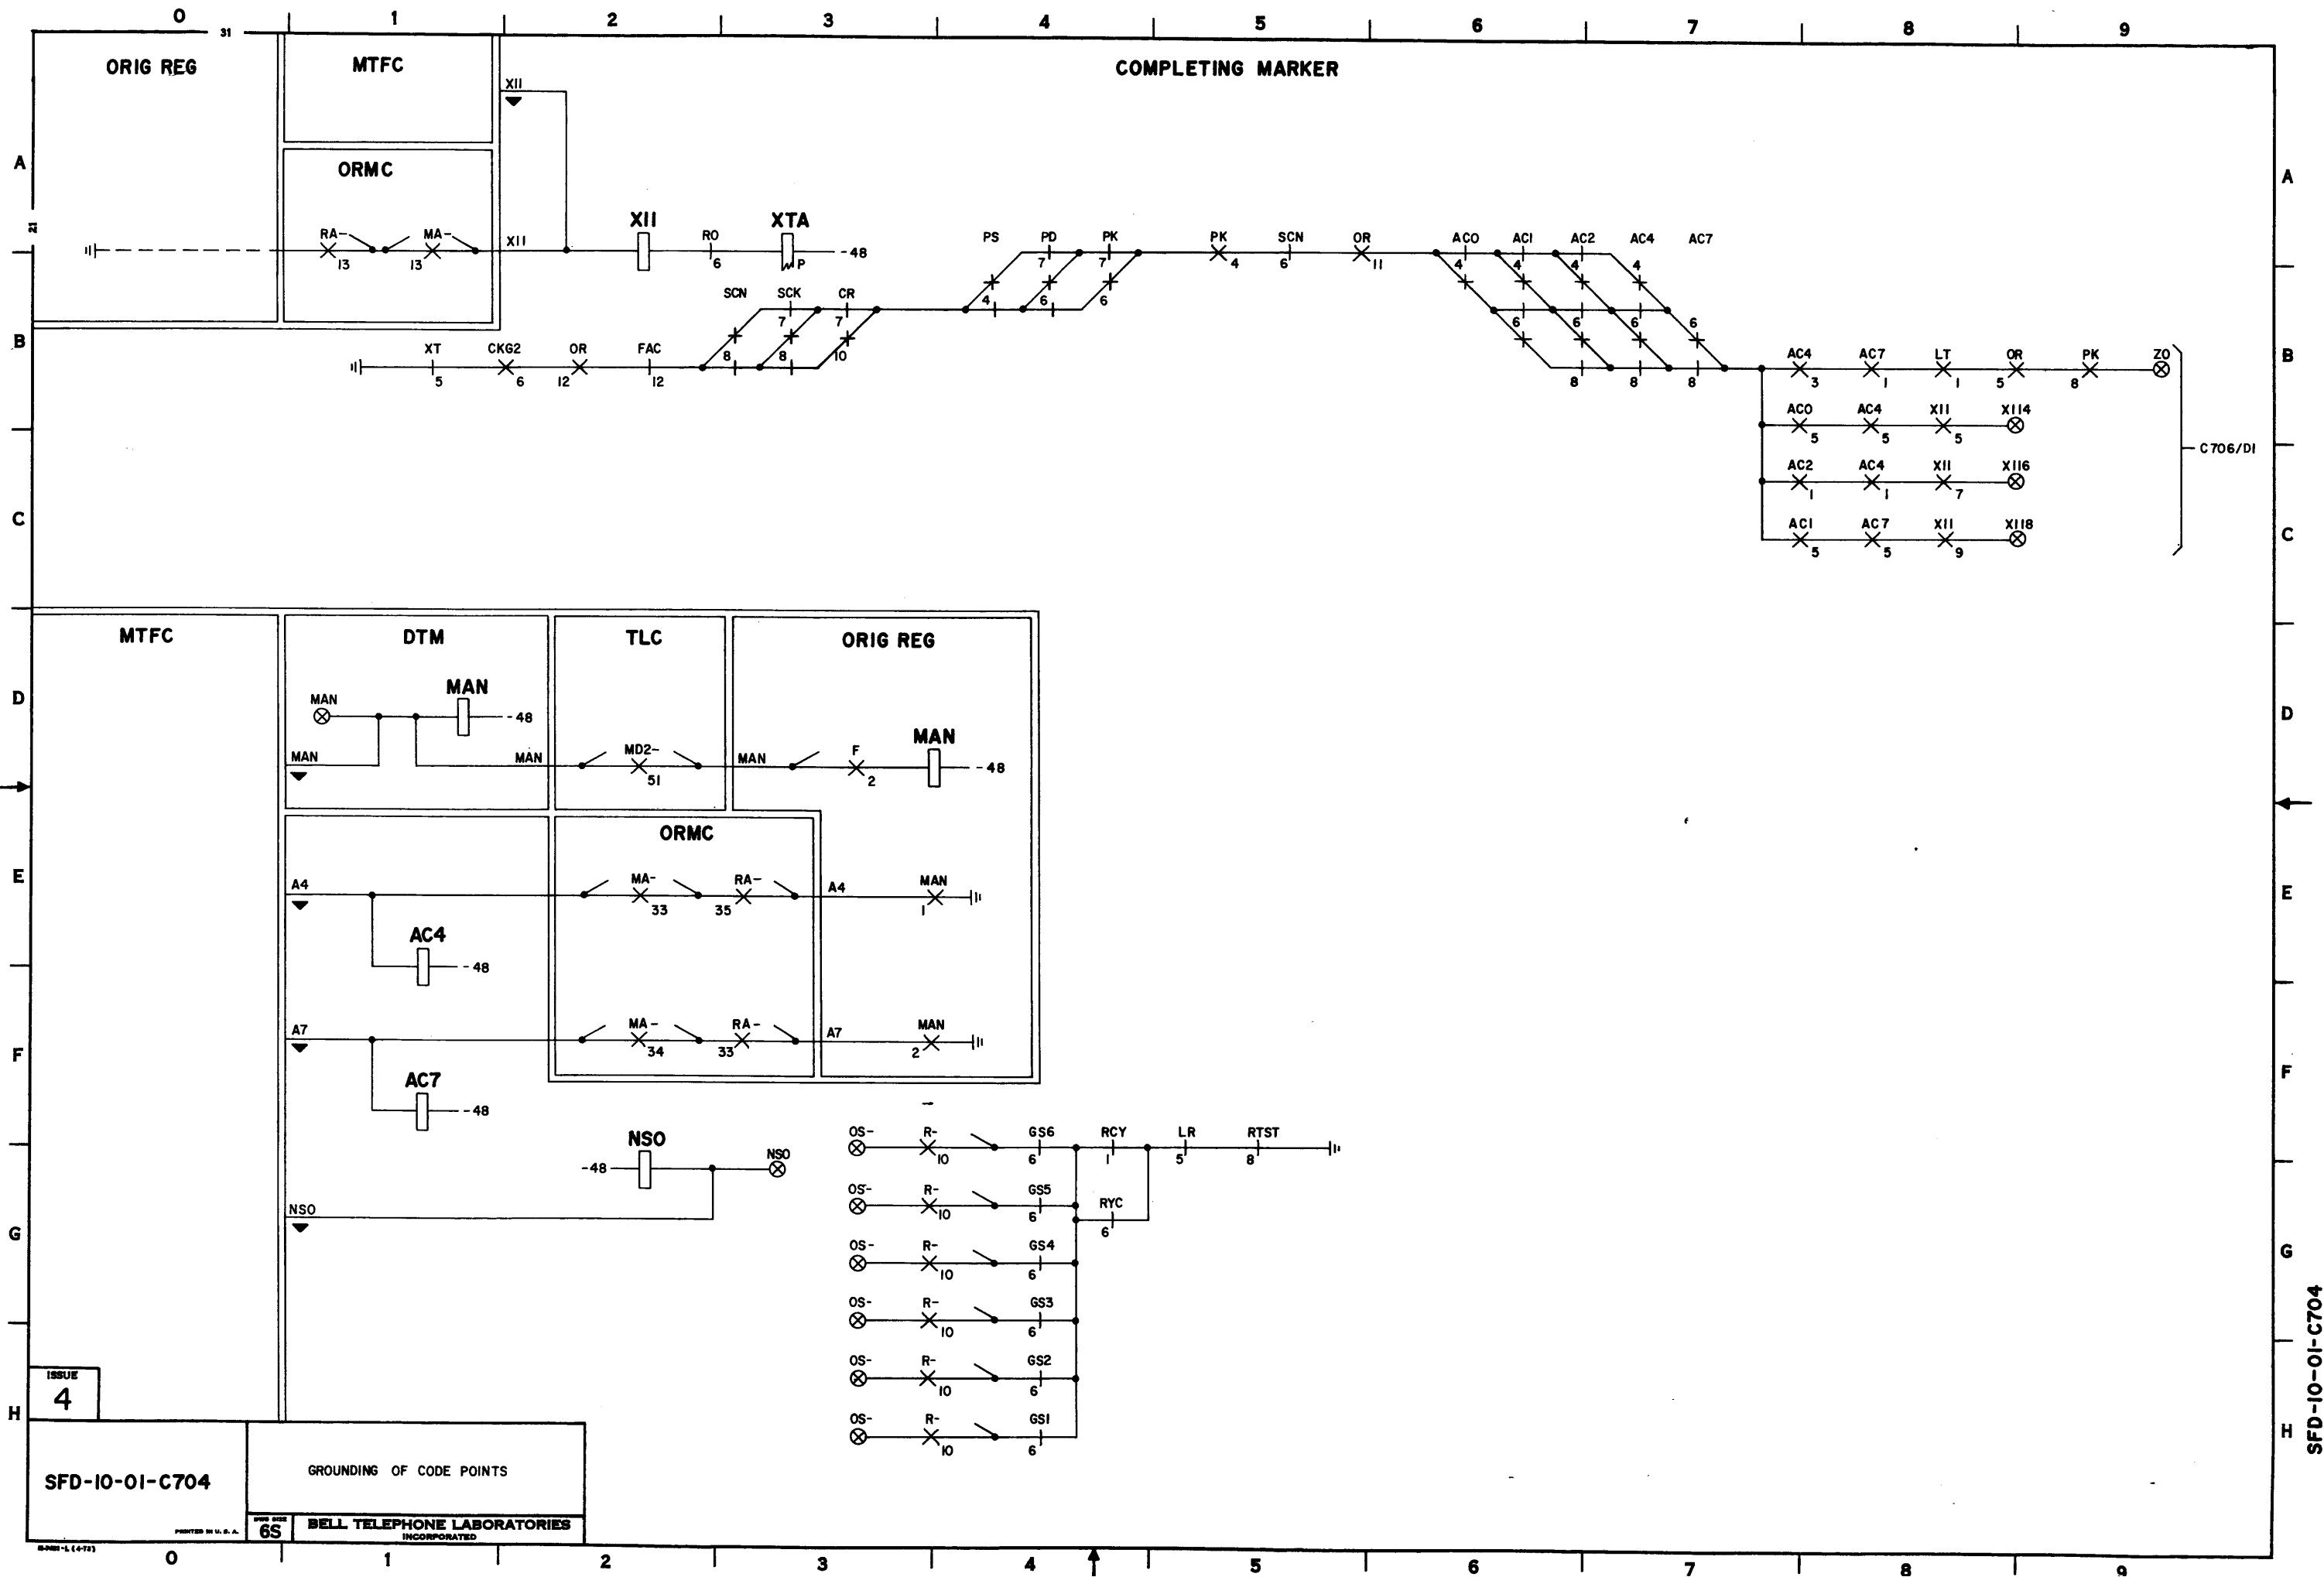

ISSUE
4

SFD-10-01-C704


GROUNDING OF CODE POINTS

65

BELL TELEPHONE LABORATORIES
INCORPORATED

SFD-10-01-C704

SDF-10-01-C705

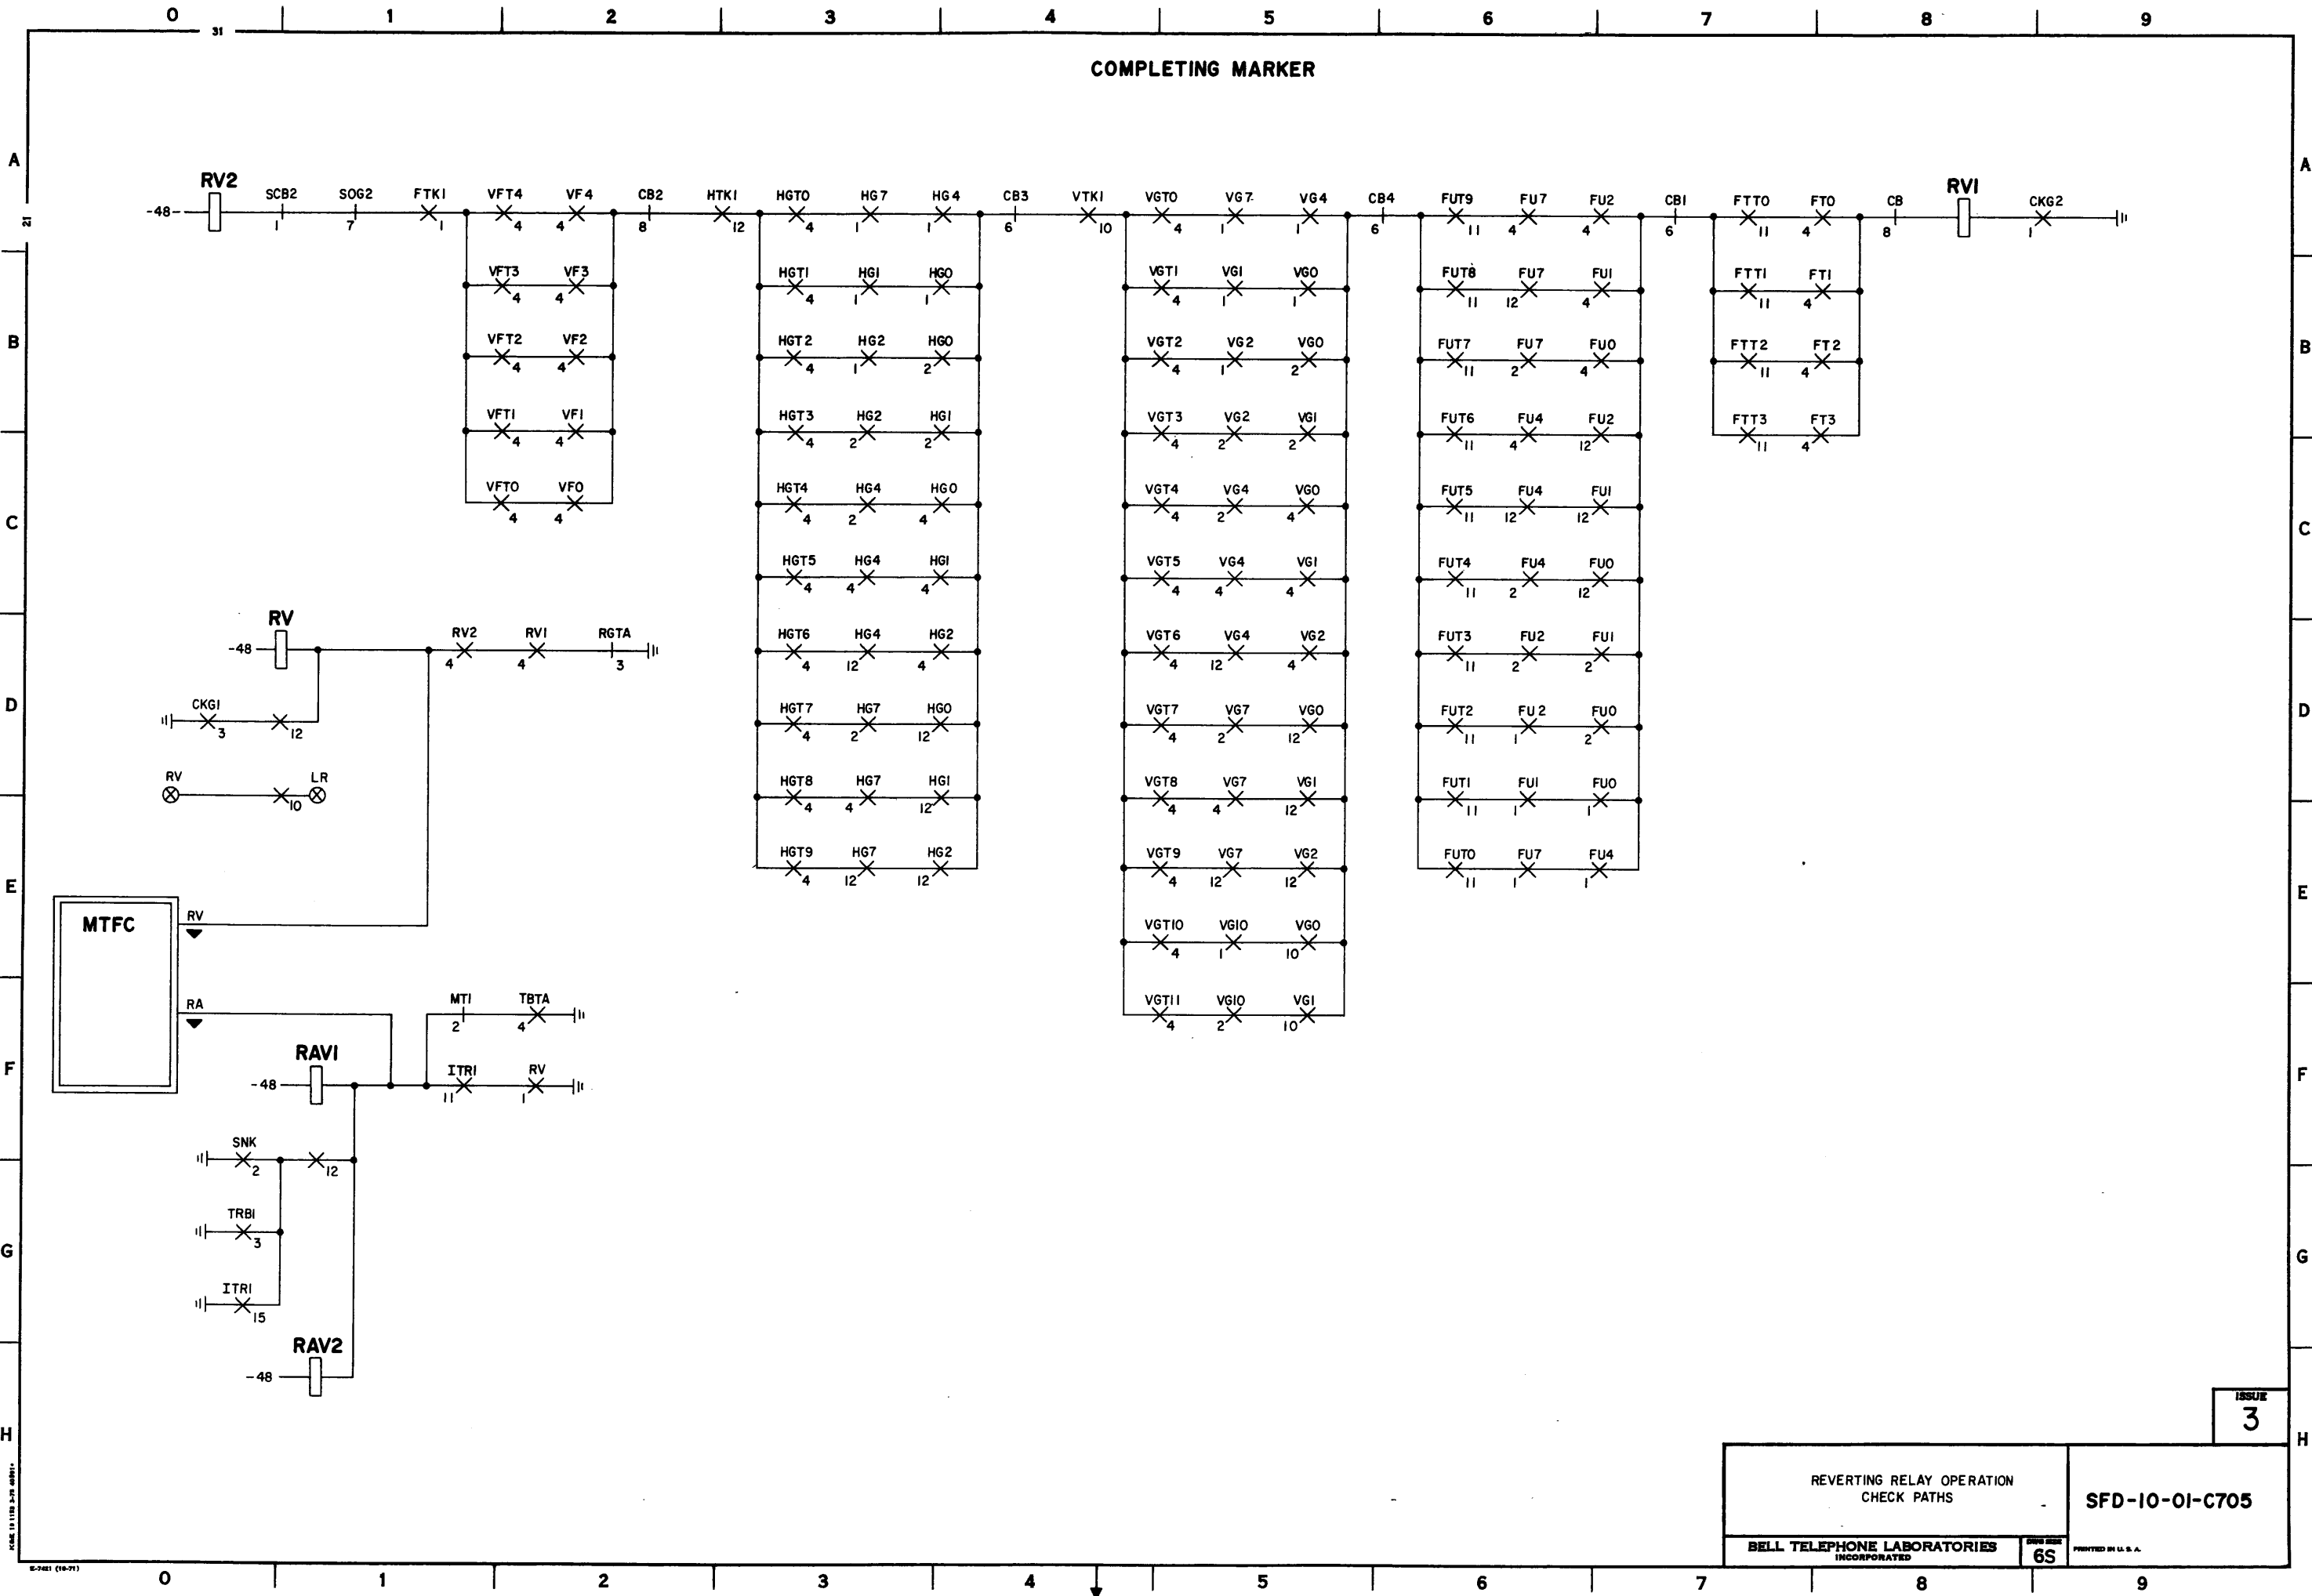

REVERTING RELAY OPERATION
CHECK PATHS


BELL TELEPHONE LABORATORIES
INCORPORATED

6S

SDF-10-01-C705

ISSUE
3

COMPLETING MARKER

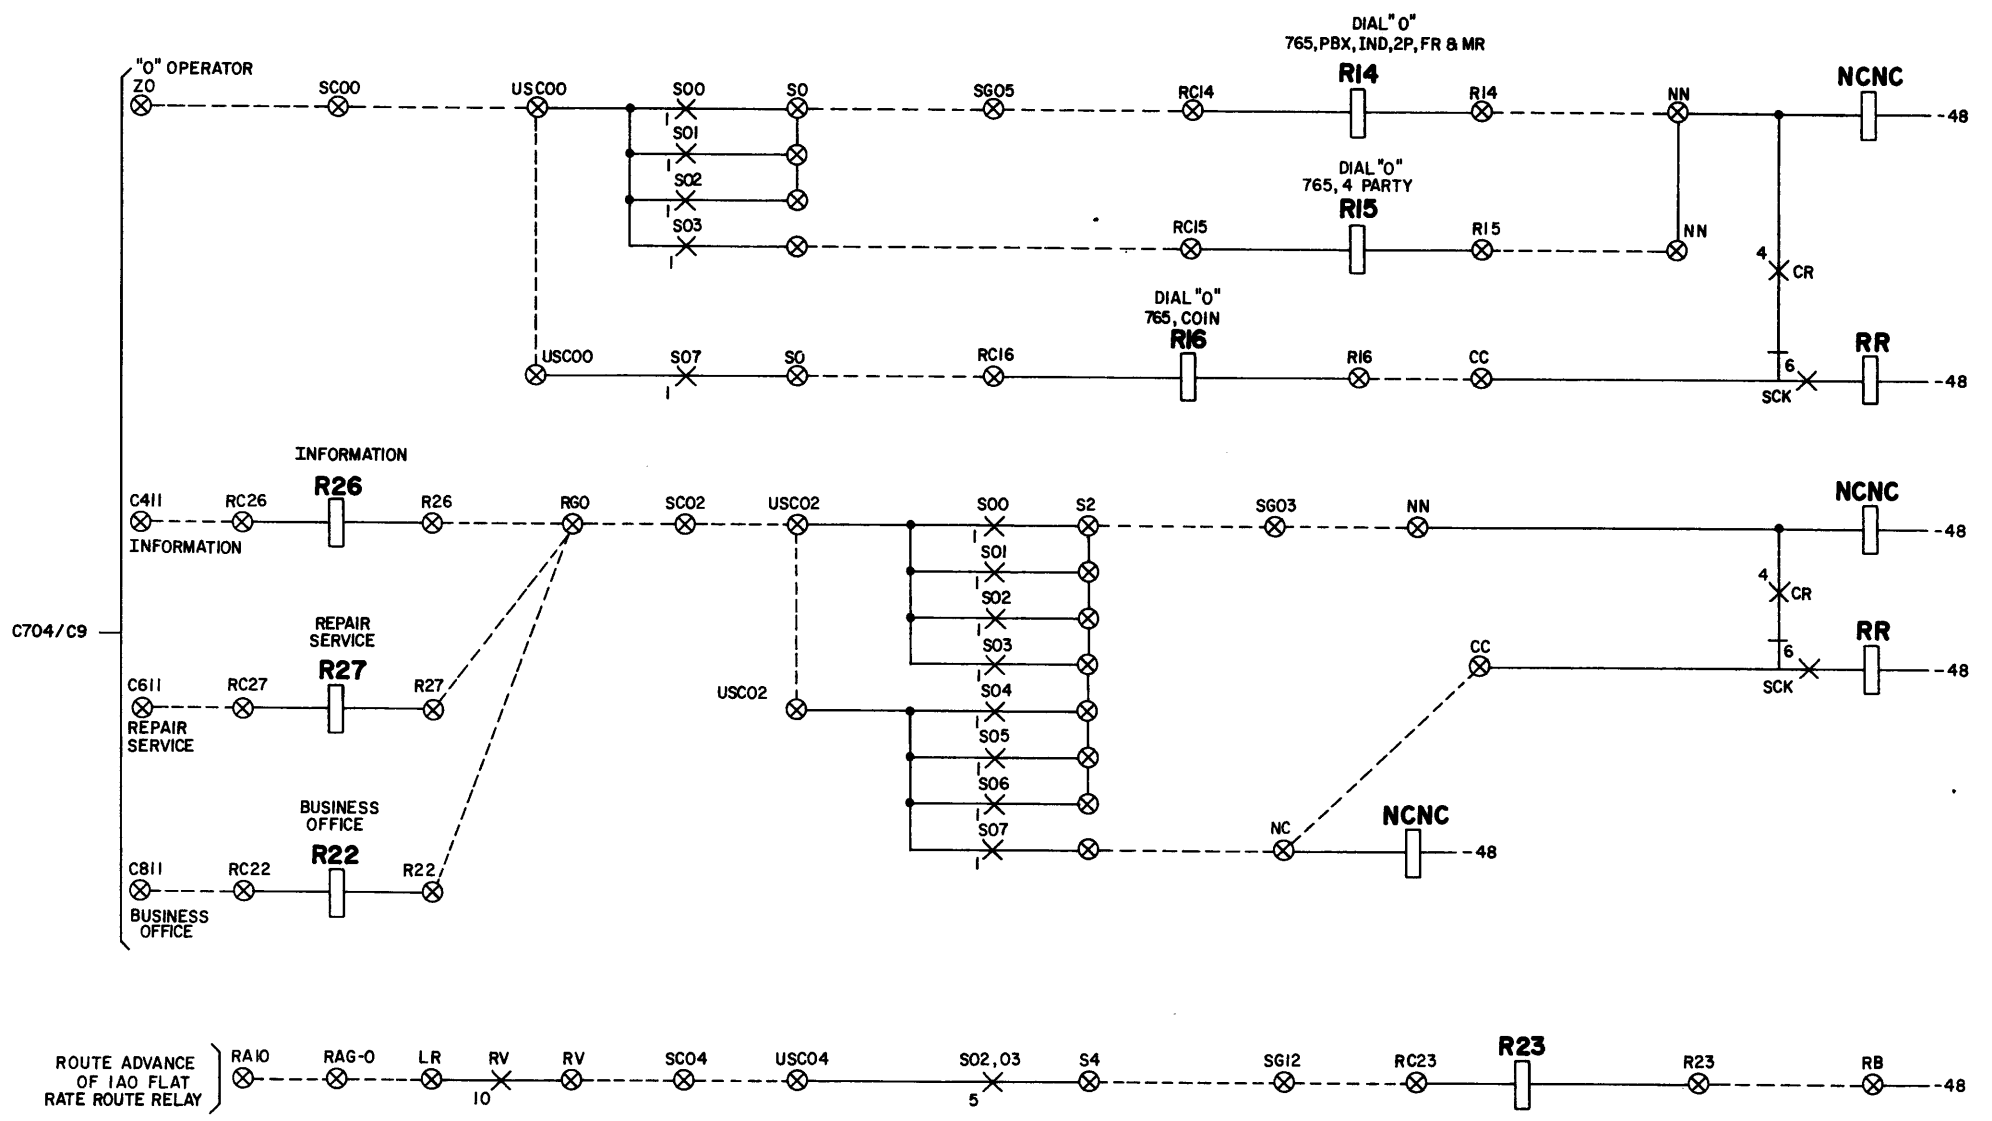

SHEET NOTES:
1. SEE SFD-C130, C131 AND C132 FOR MORE DETAIL OF ROUTE RELAY OPERATION AND SCREENING CROSS CONNECTIONS.

ISSUE
3

SFD-10-01-C706

PARTIAL & TYPICAL
ROUTE RELAY CROSS CONNECTION
SERVICE CODES & REVERTING CALL

BELL TELEPHONE LABORATORIES
INCORPORATED

SFD-10-01-C706

[illegible][illegible][illegible][illegible][illegible]

PAGE NO.	TITLE
C801	PART C8 MAINTENANCE - OUTGOING CALL
C802	SIMULATION OF OUTGOING CALLS WHICH PRODUCE 2/X DOUBLE SIDED TROUBLE RECORD CARDS (E5488)
C803	NO. 5 XBR 2/X DOUBLE SIDED TROUBLE RECORD CARD (E5488) INDICATING DESIGNATIONS WHICH MAY BE PERFORATED ON A SUBSCRIBER OUTGOING CALL
C804	SIMULATION OF OUTGOING CALLS WHICH PRODUCE 1/X DOUBLE SIDED TROUBLE RECORD CARDS (E4393)
C805	NO. 5 XBR 1/X DOUBLE SIDED TROUBLE RECORD CARD (E4393) INDICATING DESIGNATIONS WHICH MAY BE PERFORATED ON A SUBSCRIBER OUTGOING CALL
C806	SIMULATION OF OUTGOING CALLS WHICH PRODUCE 1/X SINGLE SIDED TROUBLE RECORD CARDS (E3638)
C807	NO. 5 XBR 1/X SINGLE SIDED TROUBLE RECORD CARD (E3638) INDICATING DESIGNATIONS WHICH MAY BE PERFORATED ON A SUBSCRIBER OUTGOING CALL
C808	CORRELATION BETWEEN JUNCTOR GROUP, JUNCTOR STEP AND JUNCTOR SEQUENCE SELECTION
C809	SIMULATION OF OUTGOING CALLS WHICH PRODUCE AN AUTOMATIC TROUBLE ANALYSIS EXCEPTION REPORT
C810	ORIGINATING CLASS OF MARKER TEST OUTGOING CALL WITH OR WITHOUT SENDER
C811	ORIGINATING CLASS OF MARKER TEST OUTGOING CALL WITH OR WITHOUT SENDER
C812	ORIGINATING CLASS OF MARKER TEST REVERTING TYPE CALL
C813	RESERVED
C814	SENDER CLASS OF TEST DP, MF SENDER
C815	SENDER CLASS OF TEST DP, MF SENDER
C816	OUTGOING CLASS OF TRUNK TEST
C817	OUTGOING CLASS OF TRUNK TEST
C818	MISC CLASS OF TRUNK TEST
C819	MISC CLASS OF TRUNK TEST
C820	ITDO CLASS OF TRUNK TEST
C821	ITDO CLASS OF TRUNK TEST
C822	TEST CALL SET UP FOR TRUNK TRANSMISSION TESTING
C823	RESERVED
C824	TRANSMISSION TEST CIRCUITS
C825	PATCH CORD DIAGRAM FOR TRUNK TRANSMISSION TESTING

CAUTION!

DUE TO THE SIMPLIFIED NATURE
OF THIS DOCUMENT, INFORMATION
SHOWN MAY NOT BE COMPLETE.

PART C8
MAINTENANCE-OUTGOING CALL

BELL TELEPHONE LABORATORIES
INCORPORATED

6S

SFD-IO-OI-C801

PRINTED IN U.S.A.

3

[illegible]

0123456789

A

B

C

D

E

F

G

H

DOUBLE SIDED 2/X TROUBLE RECORD CARD (E5488)					KEY(S) OR SWITCH(ES) USED TO SIMULATE TROUBLE RECORD					
FUNCTION		SEE NOTE	DESIGNATION PERFORATED	LOCATION ON CARD	KEY DESIGNATION	SWITCH		KEY DESIGNATION		
						DESIGNATION	POSITION			
TYPE OF CALL			SOG	S7,32	ORIG/OGT/MISC/ITDO/SDR	TSTA	ORIG/SDR			
						TSTB	OGT/MISC/ITDO			
CLASS OF CALL		ORIG	OR	S3,20		CL	OR-DP/MF			
		FACD	FAC	S3,21	FACD		FAC-DP/MF			
TRANSLATOR CLASS		LT	LT	S3,00		TRNA	LT			
		LT1	LT1	S3,40	LT1		LT1			
		LT2	LT2	S3,41	LT2		LT2			
		LT3	LT3	S3,42	LT3		LT3			
		2DT	2DT	S3,02	2DT0		2DT			
		X11	X11	S3,04	X11		X11			
		11	11	S3,10	11		11			
		FVD	FVD	S3,03	FVDO		FVD			
MARKER		TENS	MT(0-11)					MTTI		
		UNITS								
CALLED DIGITS A-L (0-9)			A-L (2/5)	S1,00-54,R8,00-44	A-L(0-9)	MTU	0-9			
						A-L	0-9			
LINE LOCATION		FRAME	TENS	FT-(1/4)/FT-(2/4)	RI,00-03	FT(0-5)	FT	0-5		
		UNITS					FU	0-9		
		VERTICAL GROUP		FU-(2/5)	RI,04,10-13	FU(0-9)	VGU	0-9	VGTI	
		HORIZONTAL GROUP		VG-(2/6)	RI,14,20-24	VG(0-13)	HG	0-9		
		VERTICAL FILE		HG-(2/5)	RI,30-34	HG(0-9)	VF	0-4		
CLASS OF SERVICE		30,60,OR 100 CLASSES	TENS	CT-(2/5)	SA1,B,00-03	CST(0-9)	CST	0-9		
		UNITS		CU-(2/5)	SA1,4,10-13	CSU(0-9)	CSU	0-9		
		60 CLASSES	0-29	CGA	SA2,24					CGB
		30-59		CGB	SA2,30	CGB				CSGA
RATE TREATMENT		TENS 0	CGA	SA2,24	CSGA				CSGB	
		TENS 1	CGB	SA2,30	CSGB					
		UNITS	CRU-(2/5)	SA1,14,20-23	CRU(0-9)	CRU	0-9			
TRUNK LINK		FRAME	TENS	FS/T-(1/3)	SA0,21-23	FG(0-2)			FG(0-2)	
		UNITS		FS/U-(2/5)	SA0,24,30-33	FS(0-9)	FS	0-9		
			2		FS OR NTFS				FS OR NTFS	
TRUNK		TENS	TS/T-(0-1)	SA0,34,40	TS(10-19)				TSTI	
		UNITS		TS/U-(2/5)	SA0,41-44,50	TS(0-9)	TSU	0-9		
			2		TS OR NTTS				TS OR NTTS	
TRUNK ALLOTTER		GROUP A	GPA	R6,13	GPA				GPA	
		GROUP B	GPB	R6,14	GPB					GPB
					OSS				OSS	
OUTGOING SENDER		SENDER GROUP	TENS	OGT/T-(0-1)	R4,0-1	SG(0-10)				SGT
		UNITS		OSG/U-(2/5)	R4,2-4,10,11		SG	0-10		
		GROUP A		SSA	R4,12	SGA				SGA
		GROUP B		SSB	R4,13	SGB				SGB
		SENDER		OS (0-4)	R3,10-14	OS(0-4)	OS	0-4		
CHANNEL			CH-(2/5)	RA7,24,30-33	CH(0-9)	CH	0-9			
JUNCTOR STEP			STPI/STP2	RA8,52,53	STPI/STP2				STPI/STP2	
JUNCTOR GROUP		3	JG (0-4)	RA7,44,50-53	JSQ(0-5)	JSQ	0-5			
ROUTE ADVANCE		6	RA,GS(1-5)	S6,21,R6,0-4	RA(0-3)	RAU	0-9		RATI	
OBSERVED CALL			OBS	R6,52	OBS				OBS	

ISSUE 4

SFD-10-01-C802

SIMULATION OF OUTGOING CALLS WHICH PRODUCE 2/X DOUBLE SIDED TROUBLE RECORD CARDS (E5488)

BELL TELEPHONE LABORATORIES INCORPORATED

0123456789

A

B

C

D

E

F

G

H

SHEET NOTES:

1. THE CONNECTION ESTABLISHED BY THE MARKER IS FROM THE LINE LINK LOCATION TO AN OUTGOING TRUNK. THE OPERATION OF THE LINE HOLD MAGNET IS SIMULATED IF THE NTC KEY IS NOT OPERATED. IF THE NTC KEY IS OPERATED, THE NO-TEST HOLD MAGNET IN THE ASSOCIATED HORIZONTAL GROUP IS OPERATED TO EXTEND THE CHANNEL CONNECTION BACK TO THE MASTER TEST CONTROL CIRCUIT.

2. USE FS AND TS RATHER THAN NTFS AND NTTS KEYS UNLESS TRUNK TO BE SELECTED IS MADE BUSY.

3. CONSULT JUNCTOR, SEQUENCE TABLE ON C808 FOR SETTING OF JSQ KEY OR SWITCH FOR PARTICULAR JG- AND STP- DESIGNATIONS PERFORATED.

4. SG KEY OR SWITCH IS LOCATED ON A AMRST PANEL AND IS USED ON A SENDER TYPE OF TEST (SFDC814) TO DIRECT THE MARKER TO A PARTICULAR SENDER GROUP.

5. THE OSS KEY OPERATED ENABLES THE MARKER TO SELECT A PARTICULAR SENDER CHOSEN BY THE SGA/B KEY AND OS- KEY OR SWITCH.

6. THE GSI-5 INDICATES THE GROUND SUPPLIES FROM WHICH THE CALL HAS ROUTE ADVANCED.

SFD-10-01-C802

SUBSCRIBER OUTGOING
2/X DOUBLE SIDED TROUBLE CARD

[illegible]

	MISCELLANEOUS
	INPUT TO MARKER
	CIRCUITS OR PATHS USED
	OUTPUT FROM MARKER TO OUTGOING SENDER
	PROGRESS AND TROUBLE INDICATIONS
	DESIGNATIONS WHICH MAY BE PERFORATED UNDER VARIOUS CONDITIONS

A

B

C

D

E

F

G

H

H

DOUBLE SIDED I/X TROUBLE RECORD CARD (E4393)					KEY(S) OR SWITCH(ES) USED TO SIMULATE TROUBLE RECORD				
FUNCTION		SEE NOTE	DESIGNATION PERFORATED	LOCATION ON CARD	KEY DESIGNATION	SWITCH		KEY DESIGNATION	
						DESIGNATION	POSITION		
TYPE OF CALL			SOG	S7,32	ORIG/OGT/MISC/ITDO/SDR	TSTA	ORIG/SDR		
CLASS OF CALL		ORIG	OR	S3,20		TSTB	OGT/MISC/ITDO		
		FACD	FAC	S3,21	FACD	CL	OR-DP/MF		
							FAC-DP/MF		
TRANSLATOR CLASS		LT	LT	S3,00		TRNA	LT		
		LT1	LT1	S3,40	LT1		LT1		
		LT2	LT2	S3,41	LT2		LT2		
		LT3	LT3	S3,42	LT3		LT3		
		2DT	2DT	S3,02	2DT0		2DT		
		XII	XII	S3,04	XII		XII		
		II	II	S3,10	II			II	
		FVD	FVD	S3,03	FVDO		FVD		
MARKER		TENS 1	7	MKR	S8,30	MT(0-11)		MTT1	
		TENS 0		DRT1	S8,54				
		UNITS		DRT0	S7,54				
				DR(0-9)	S8,34,40-44,50-53				
CALLED DIGITS A-L (0-9)			A-L(2/5)	S1,00-54,58,00-44	A-L(0-9)	MTU	0-9		
LINE LOCATION		FRAME	TENS	FT-(1/4)/FT-(2/4)	R1,00-03	FT(0-5)	FT	0-5	
		UNITS		FU-(2/5)	R1,04-13	FU(0-9)	FU	0-9	
		VERTICAL GROUP		VG-(2/6)	R1,14-23	VG(0-13)	VGU	0-9	VGTI
		HORIZONTAL GROUP		HG-(2/5)	R1,30-34	HG(0-9)	HG	0-9	
		VERTICAL FILE		VF-(1/5)	R1,40-44	VF(0-4)	VF	0-4	
CLASS OF SERVICE		30,60,100 CLASSES	TENS	CT-(2/5)	R1,50-52,R2,52,53	CST(0-9)	CST	0-9	
		60 CLASSES	UNITS	CU-(2/5)	R0,50-54	CSU(0-9)	CSU	0-9	
		0-29		CGA	R1,53				
		30-59		CGB	R1,54	CGB			CGB
RATE TREATMENT		TENS 0		CGA	R1,53	CSGA		CSGA	
		TENS 1		CGB	R1,54	CSGB		CSGB	
		UNITS		CRU-(2/5)	R8,49-54,R7,54	CRU(0-9)	CRU	0-9	
TRUNK LINK		FRAME	TENS	FS(0-29)	SA0,00-54	FG(0-2)		FG(0-2)	
		UNITS				FS(0-9)	FS	0-9	
TRUNK			2			FS OR NTFs		FS OR NTFs	
		TENS		TS(0-19)	RA8,00-34	TS(10-19)		TST1	
		UNITS				TS(0-9)	TSU	0-9	
TRUNK ALLOTTER			2			TS OR NTTS		TS OR NTTS	
		GROUP A		GPA	R6,13	GPA		GPA	
		GROUP B		GPB	R6,14	GPB		GPB	
OUTGOING SENDER			5			OSS		OSS	
		SENDER GROUP	4	OSG(0-11)	RA,00-21	SG(0-10)	SG	0-10	SGT
		GROUP A		SSA	R4,22	SGA			SGA
		GROUP B		SSB	R4,23	SGB			SGB
		SENDER		OS(0-4)	R4,24-33		OS	0-4	
CHANNEL				CH(0-9)	RA5,10-24	CH(0-9)	CH	0-9	
JUNCTOR STEP				STP1/STP2	RA5,53,54	STP1/STP2			STP1/STP2
JUNCTOR GROUP		3	JG(0-4)	RA6,20-24	JSQ(0-5)	JSQ	0-5		
ROUTE ADVANCE		6	RA,GS(1-5)	S6,21,R6,00-04	RA(0-3)	RAU	0-9	RATI	
OBSERVED CALL			OBS	S2,21	OBS			OBS	

SHEET NOTES:

1. THE CONNECTION ESTABLISHED BY THE MARKER IS FROM THE LINE LINK LOCATION TO AN OUTGOING TRUNK. THE OPERATION OF THE LINE HOLD MAGNET IS SIMULATED IF THE NTC KEY IS NOT OPERATED. IF THE NTC KEY IS OPERATED, THE NO-TEST HOLD MAGNET IN THE ASSOCIATED HORIZONTAL GROUP IS OPERATED TO EXTEND THE CHANNEL CONNECTION BACK TO THE MASTER TEST CONTROL CIRCUIT.
2. USE FS AND TS RATHER THAN NTFs AND NTTS KEYS UNLESS TRUNK TO BE SELECTED IS MADE BUSY.
3. CONSULT JUNCTOR, SEQUENCE TABLE ON C808 FOR SETTING OF JSQ KEY OR SWITCH FOR PARTICULAR JG- AND STP- DESIGNATIONS PERFORATED.
4. SG KEY OR SWITCH IS LOCATED ON AMRST PANEL AND IS USED ON A SENDER TYPE OF TEST (SFDCB14) TO DIRECT THE MARKER TO A PARTICULAR SENDER GROUP.
5. THE OSS KEY OPERATED ENABLES THE MARKER TO SELECT A PARTICULAR SENDER CHOSEN BY THE SGA/B KEY AND OS- KEY OR SWITCH.
6. THE GSI-5 INDICATES THE GROUND SUPPLIES FROM WHICH THE CALL HAS ROUTE ADVANCED.
7. OBSERVE DRTO/1 AND DR 0-9 AND CONSULT OFFICE RECORDS TO DETERMINE WHETHER RECORD WAS PRODUCED BY A COMPLETING MARKER.

ISSUE
4

SFD-10-01-C804

SIMULATION OF OUTGOING
CALLS WHICH PRODUCE I/X DOUBLE SIDED
TROUBLE RECORD CARDS (E4393)

6S

BELL TELEPHONE LABORATORIES
INCORPORATED

CBL-266(10-75)

SFD-10-01-C804

SUBSCRIBER OUTGOING I/X DOUBLE SIDED TROUBLE CARD

**NO. 5 XBR SYS
TBL RCDR CARD**

TROUBLE INDICATION

TROUBLE LOCATION

TROUBLE FOUND OR ACTION TAKEN

CLRD BY

TIME RECD

DATE

TIME CLRD

DATE

CLASS REPORT

TROUBLE CODE

TICKET NO.

SEE CD-25805-01
FOR DESCRIPTION

**NO. 5 XBR SYS
TBL RCDR CARD**

TROUBLE INDICATION

TROUBLE LOCATION

TROUBLE FOUND OR ACTION TAKEN

CLRD BY

TIME RECD

DATE

TIME CLRD

DATE

CLASS REPORT

TROUBLE CODE

TICKET NO.

SEE CD-25805-01
FOR DESCRIPTION

- MISCELLANEOUS
- INPUT TO MARKER
- CIRCUITS OR PATHS USED
- OUTPUT FROM MARKER TO OUTGOING SENDER
- PROGRESS AND TROUBLE INDICATIONS
- DESIGNATIONS WHICH MAY BE PERFORATED UNDER VARIOUS CONDITIONS

NO. 5 XBR I/X DOUBLE SIDED TROUBLE RECORD
CARD (E4393) INDICATING DESIGNATIONS
WHICH MAY BE PERFORATED ON A
SUBSCRIBER OUTGOING CALL

BELL TELEPHONE LABORATORIES
INCORPORATED

SFD-10-01-C805

PRINTED IN U. S. A.

A
B
C
D
E
F
G
H

A
B
C
D
E
F
G
H

SINGLE SIDED 1/X TROUBLE RECORD CARD (E3638)					KEY(S) OR SWITCH(ES) USED TO SIMULATE TROUBLE RECORD			
FUNCTION		SEE NOTE	DESIGNATION PERFORATED	LOCATION ON CARD	KEY DESIGNATION	SWITCH		KEY DESIGNATION
						DESIGNATION	POSITION	
TYPE OF CALL			SOG	S7,7	ORIG/OGT/MISC/ITDO/SDR	TSTA	ORIG/SDR	
CLASS OF CALL		ORIG	OR	S4,9		TSTB	OGT/MISC/ITDO	
		FACD	FAC	S4,14	FACD	CL	OR-DP/MF	
							FAC-DP/MF	
TRANSLATOR CLASS		LT	LT	S4,0		TRNA	LT	
		LT1	LT1	S4,15	LT1		LT1	
		LT2	LT2	R4,42	LT2		LT2	
		2DT	2DT	S7,4	2DT0		2DT	
		X11	X11	S4,3	X11		X11	
		11	11	S4,4	11		11	
		FVD	FVD	S4,2	FVDO		FVD	
MARKER			MKR	S8,15	MT(0-11)			
		TENS	DRT-	S7,19-20				MTT1
		UNITS	DR-	S8,19-28				
CALLED DIGITS A-L (0-9)			A-L(2/5)	S0,0-29,R7,0-24	A-L(0-9)	MTU	0-9	
LINE LOCATION		FRAME	FT-(1/4)/FT-(2/4)	R1,0-3	FT(0-3)	A-L	0-9	
		TENS	FU-(2/5)	R1,4-8	FU(0-9)	FT	0-3	
		UNITS	VG-(2/6)	R1,9-14	VG(0-13)	FU	0-9	
		VERTICAL GROUP	HG-(2/5)	R1,15-19	HG(0-9)	VGU	0-9	VGT1
		HORIZONTAL GROUP	VF-(1/5)	R1,20-24	VF(0-4)	HG	0-9	
		VERTICAL FILE	CT-(1/3)	R1,25-29	CST(0-9)	VF	0-4	
CLASS OF SERVICE		30 OR 60 CLASSES	CU-(2/5)	R0,25-29	CSU(0-9)	CST	0-9	
		TENS	CGA	S3,42		CSU	0-9	
		UNITS	CGB	S3,43	CGB			CGB
		60 CLASSES						
TRUNK LINK		FRAME	FS(0-19)	S1,30-49	FG(0-1)			FG(0-1)
		TENS			FS(0-9)	FS	0-9	
		UNITS			FS OR NTFS			FS OR NTFS
TRUNK			TS(0-19)	S0,30-39	TS(10-19)			TST1
		TENS			TS(0-9)	TSU	0-9	
		UNITS			TS OR NTTS			TS OR NTTS
TRUNK ALLOTTER		GROUP A	GPA	R5,38	GPA			GPA
		GROUP B	GPB	R5,39	GPB			GPB
					OSS			OSS
OUTGOING SENDER		SENDER GROUP	OSG(0-5)(6-9)	S1,0-5,24-27	SG(0-10)	SG	0-10	SGT
		GROUP A	SSA	S1,6	SGA			SGA
		GROUP B	SSB	S1,7	SGB			SGB
		SENDER	OS(0-4)	S1,8-12	OS(0-4)	OS	0-4	
CHANNEL			CH(0-9)	R7,50-59	CH(0-9)	CH	0-9	
JUNCTOR STEP			STP1/STP2	R5,30-31	STP1/STP2			STP1/STP2
JUNCTOR GROUP		3	JG(0-4)	R6,40-44	JSQ(0-5)	JSQ	0-5	
ROUTE ADVANCE		6	RA,GS(1-5)	S8,54,R5,32-36	RA(0-3)	RAU	0-9	RAT1
OBSERVED CALL			OBS	S3,8	OBS			OBS

- SHEET NOTES:
1. THE CONNECTION ESTABLISHED BY THE MARKER IS FROM THE LINE LINK LOCATION TO AN OUTGOING TRUNK. THE OPERATION OF THE LINE HOLD MAGNET IS SIMULATED IF THE NTC KEY IS NOT OPERATED. IF THE NTC KEY IS OPERATED, THE NO-TEST HOLD MAGNET IN THE ASSOCIATED HORIZONTAL GROUP IS OPERATED TO EXTEND THE CHANNEL CONNECTION BACK TO THE MASTER TEST CONTROL CIRCUIT.
 2. USE FS AND TS RATHER THAN NTFS AND NTTS KEYS UNLESS TRUNK TO BE SELECTED IS MADE BUSY.
 3. CONSULT JUNCTOR SEQUENCE TABLE ON C808 FOR SETTING OF JSQ KEY OR SWITCH FOR PARTICULAR JG- AND STP- DESIGNATIONS PERFORATED.
 4. SG KEY OR SWITCH IS LOCATED ON AMRST PANEL AND IS USED ON A SENDER TYPE OF TEST (SFDC814) TO DIRECT THE MARKER TO A PARTICULAR SENDER GROUP.
 5. THE OSS KEY OPERATED ENABLES THE MARKER TO SELECT A PARTICULAR SENDER CHOSEN BY THE SGA/B KEY AND OS- KEY OR SWITCH.
 6. THE GSI-5 INDICATES THE GROUND SUPPLIES FROM WHICH THE CALL HAS ROUTE ADVANCED.
 7. OBSERVE DRTO/1 AND DR 0-9 AND CONSULT OFFICE RECORDS TO DETERMINE WHETHER RECORD WAS PRODUCED BY A COMPLETING MARKER.

ISSUE
3

SFD-10-01-C806

SIMULATION OF OUTGOING CALLS WHICH PRODUCE 1/X SINGLE SIDED TROUBLE RECORD CARDS (E3638)

6S

BELL TELEPHONE LABORATORIES
INCORPORATED

SFD-10-01-C806

SUBSCRIBER OUTGOING
I/X SINGLE SIDED TROUBLE CARD

NO.5 CROSSBAR SYSTEM TROUBLE RECORDER CARD																												
TROUBLE INDICATION																												
TROUBLE LOCATION																												
TROUBLE FOUND OR ACTION TAKEN																												
CLEARED BY																												
TIME RECD.																												
DATE																												
TIME CLRD.																												
DATE																												
CLASS REPORT																												
TRBL CODE																												
TICKET NO.																												
SEE CD-25805-01 FOR DESCRIPTION																												
E-3638 (11-71)																												
0 5 10 15 20 25 29 30 35 40 45 50 55 59																												
8 MONTH																												
7 YEAR																												
6																												
5																												
4																												
3																												
2																												
1																												
OFFICE																												
8																												
7																												
6																												
5																												
4																												
3																												
2																												
1																												
MADE IN U.S.A.																												

- MISCELLANEOUS
- INPUT TO MARKER
- CIRCUITS OR PATHS USED
- OUTPUT FROM MARKER TO OUTGOING SENDER
- PROGRESS AND TROUBLE INDICATIONS
- DESIGNATIONS WHICH MAY BE PERFORATED UNDER VARIOUS CONDITIONS


JUNCTOR SUBGROUP SELECTED (JG- DESIGNATION PERFORATED)									
NUMBER OF TRUNK LINK FRAMES			JUNCTOR STEP POSITION (STP1 OR STP2)	JUNCTOR SEQUENCE (JSQ-)					
SINGLE	PAIRED	TRIPLED		0	1	2	3	4	5
2	4	6	1 2	JG0 JG3	JG1 JG4	JG2 JG3	JG0 JG4	JG1 JG3	JG2 JG4
2-3	4-6	6-9	1 2	JG0 JG1	JG1 JG2	JG2 JG0	JG0 JG1	JG1 JG2	JG2 JG0
3	6	9	1 2	JG0 JG3	JG1 JG3	JG2 JG3	JG0 JG3	JG1 JG3	JG2 JG3
4	8	12	1 2	JG0 JG2	JG1 JG2	JG0 JG2	JG1 JG2	JG0 JG2	JG1 JG2
5	10	15	1 2	JG0 JG1	JG1 JG0	JG0 JG1	JG1 JG0	JG0 JG1	JG1 JG0
6	12	18	1 2	JG0 JG1	JG0 ** JG1/2	* JG0/1 ** JG0/1	JG0 ** JG1/2	JG0 JG1	** JG0/1 ** JG0/2
7	14	21	1 2	JG0 JG1	JG0 ** JG1/2	JG0 JG1	JG0 ** JG1/2	JG0 JG1	** JG0/1 ** JG0/2
8	16	24	1 2	JG0 JG1	JG0 JG1	JG0 JG1	JG0 JG1	JG0 JG1	JG0 JG1
9	18	27	1 2	JG0 JG1	JG0 JG1	JG0 JG1	JG0 JG1	JG0 JG1	JG0 JG1
10	20	30	1	JG0	JG0	JG0	JG0	JG0	JG0

* JG0 DESIGNATION PERFORATED IF THREE JUNCTOR SUBGROUPS EXIST BETWEEN LINE LINK AND TRUNK LINK FRAMES.
JG1 DESIGNATION PERFORATED IF TWO JUNCTOR SUBGROUPS EXIST BETWEEN LINE LINK AND TRUNK LINK FRAMES.
** LOWER-NUMBERED JG- DESIGNATION PERFORATED IF TWO JUNCTOR SUBGROUPS EXIST BETWEEN LINE LINK AND TRUNK LINK FRAMES.
HIGHER-NUMBERED JG- DESIGNATION PERFORATED IF THREE JUNCTOR SUBGROUPS EXIST BETWEEN LINE LINK AND TRUNK LINK FRAMES.

A
B
C
D
E
F
G
H

AUTOMATIC TROUBLE ANALYSIS EXCEPTION REPORT					KEY(S) OR SWITCH(ES) USED TO SIMULATE TROUBLE RECORD					
FUNCTION			SEE NOTE	TTY OUTPUT	KEY DESIGNATION	SWITCH		KEY DESIGNATION		
						DESIGNATION	POSITION			
TYPE OF CALL				SOG	ORIG/OGT/MISC/ITDO/SDR	TSTA	ORIG/SDR			
						TSTB	OGT/MISC/ITDO			
CLASS OF CALL		ORIG		OR		CL	OR-DP/MF			
		FACD		FAC	FACD		FAC-DP/MF			
TRANSLATOR CLASS		LT		LT		TRNA	LT			
		LT1		LT1	LT1		LT1			
		LT2		LT2	LT2		LT2			
		LT3		LT3	LT3		LT3			
		2DT		2DT	2DT0		2DT			
		X11		X11	X11		X11			
		11		11	11		11			
		FVD		FVD	FVDO		FVD			
MARKER			7	MKR CM	MT(0-11)			MTT1		
		TENS		MKR.XX						
		UNITS								
CALLED DIGITS A-L(0-9)				DIG.XXXX----	A-L(0-9)	MTU	0-9			
LINE LOCATION		FRAME	1	FT.X	FT(0-5)	A-L	0-9			
				UNITS	FU.X	FU(0-9)	FT	0-5		
		VERTICAL GROUP		VG.XX	VG(0-13)	FU	0-9			
		HORIZONTAL GROUP		HG.X	HG(0-9)	VGU	0-9	VG1		
		VERTICAL FILE		VF.X	VF(0-4)	HG	0-9			
CLASS OF SERVICE		30,60 OR 100 CLASSES		CT.X	CST(0-9)	VF	0-4			
				UNITS	CU.X	CSU(0-9)	CST	0-9		
		60 CLASSES					CSU	0-9		
					CGA					CGB
					CGB	CGB				CSGA
RATE TREATMENT		TENS 0		CGA	CSGA			CSGB		
		TENS 1		CGB	CSGB					
		UNITS		CRU.X	CRU(0-9)	CRU	0-9			
TRUNK LINK		FRAME		FS.XX	FG(0-2)	FS	0-9	FG(0-2)		
					UNITS				FS(0-9)	
			2		FS OR NTFS			FS OR NTFS		
TRUNK		TENS		TS.XX	TS(10-19)	TSU	0-9	TS(10-19)		
		UNITS			TS(0-9)				TS(0-9)	
			2		TS OR NTTS			TS OR NTTS		
TRUNK ALLOTTER		GROUP A		GPA	GPA			GPA		
		GROUP B		GPB	GPB			GPB		
OUTGOING SENDER			5		OSS	SG	0-10	OSS		
		SENDER GROUP	4	OSG.X	SG(0-10)			SGT		
				GROUP A	SSA			SGA	SGA	
				GROUP B	SSB			SGB	SGB	
				SENDER	OS.X			OS(0-4)	OS	0-4
CHANNEL				CH.X	CH(0-9)	CH	0-9			
JUNCTOR STEP				STP1/STP2	STP1/STP2			STP1/STP2		
JUNCTOR GROUP			3	JG.X	JSQ(0-5)	JSQ	0-5			
ROUTE ADVANCE			6	GS.X	RA(0-3)	RAU	0-9	RAT1		
OBSERVED CALL				OBS	OBS			OBS		

- SHEET NOTES:
1. THE CONNECTION ESTABLISHED BY THE MARKER IS FROM THE LINE LINK LOCATION TO AN OUTGOING TRUNK. THE OPERATION OF THE LINE HOLD MAGNET IS SIMULATED IF THE NTC KEY IS NOT OPERATED. IF THE NTC KEY IS OPERATED, THE NO-TEST HOLD MAGNET IN THE ASSOCIATED HORIZONTAL GROUP IS OPERATED TO EXTEND THE CHANNEL CONNECTION BACK TO THE MASTER TEST CONTROL CIRCUIT.
 2. USE FS AND TS RATHER THAN NTFS AND NTTS KEYS UNLESS TRUNK TO BE SELECTED IS MADE BUSY.
 3. CONSULT JUNCTOR, SEQUENCE TABLE ON C808 FOR SETTING OF JSQ KEY OR SWITCH FOR PARTICULAR JG- AND STP- DESIGNATIONS.
 4. SG KEY OR SWITCH IS LOCATED ON A AMRST PANEL AND IS USED ON A SENDER TYPE OF TEST (SFD CB14) TO DIRECT THE MARKER TO A PARTICULAR SENDER GROUP.
 5. THE OSS KEY OPERATED ENABLES THE MARKER TO SELECT A PARTICULAR SENDER CHOSEN BY THE SGA/B KEY AND OS- KEY OR SWITCH.
 6. THE GS.X ENTRIES INDICATE THE GROUND SUPPLIES FROM WHICH THE CALL HAS ROUTE ADVANCED.
 7. OBSERVE MKR.XX AND CONSULT OFFICE RECORDS TO DETERMINE WHETHER RECORD WAS PRODUCED BY A COMPLETING MARKER.

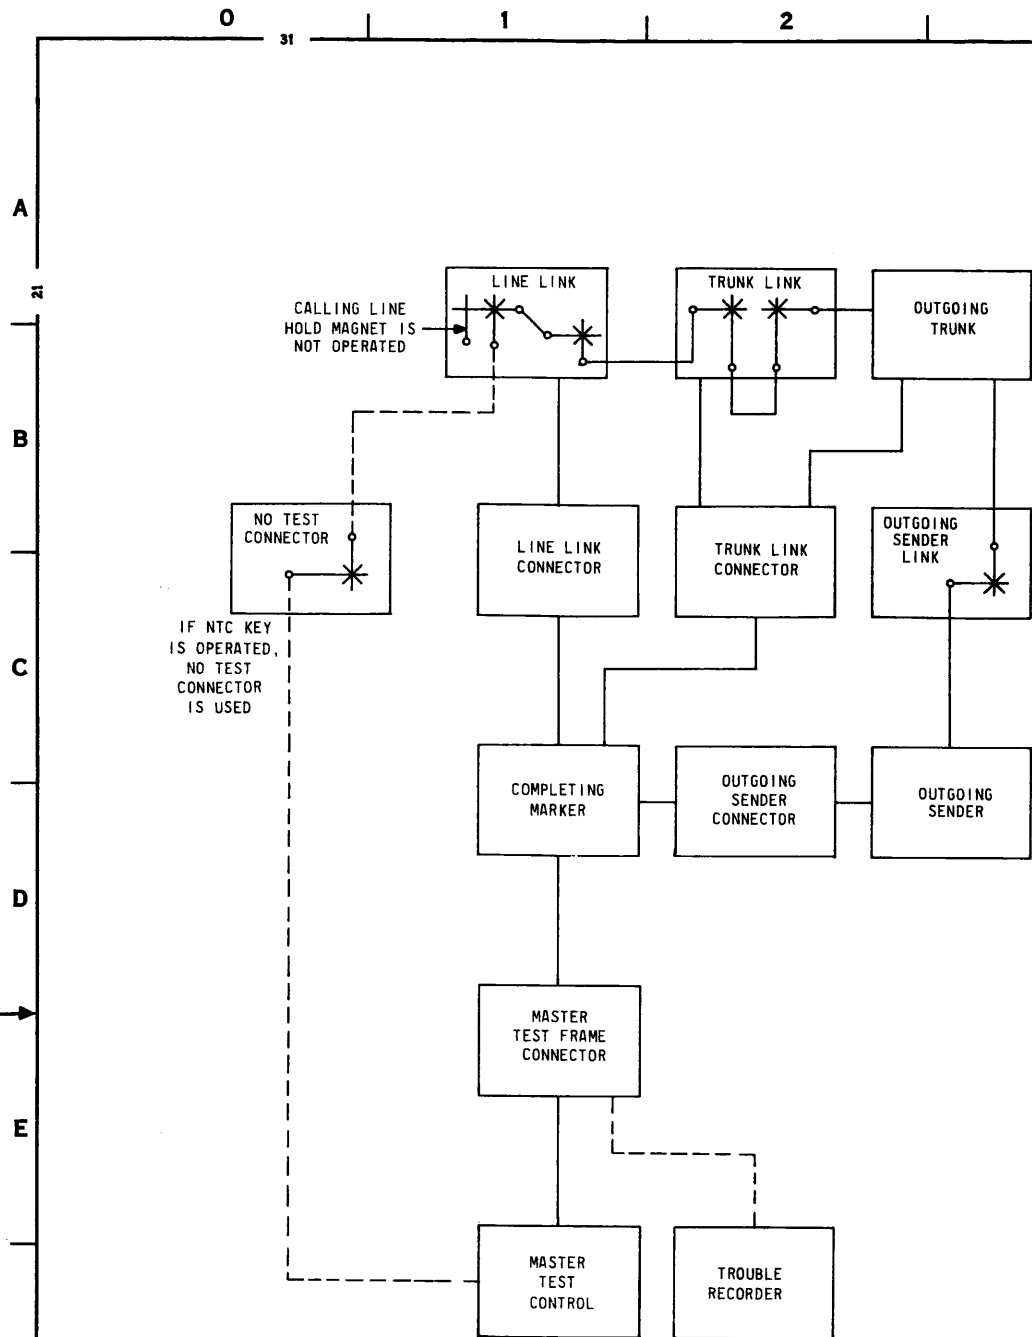

BSP 218-122-511, ISS 2
SD-25800-01 MASTER TEST CONTROL CIRCUIT (MTC)
SD-25918-01 TRUNK TEST CIRCUIT (TTC)

SHEET NOTES:

1. KEY(S) OR SWITCH(ES) THAT MUST BE OPERATED TO PERFORM THIS CLASS OF TEST.
2. KEY(S) OR SWITCH(ES) USED TO SIMULATE TROUBLE RECORD (SEE SFD-C802/C804/C806).
3. KEY(S) OR SWITCH(ES) WHICH MAY BE OPERATED TO CAUSE ADDITIONAL ACTIONS OR TEST VARIATIONS FOR THIS PARTICULAR TEST.

ISSUE
4

SFD-10-01-C810

ORIGINATING CLASS OF MARKER TEST
OUTGOING CALL WITH OR WITHOUT SENDER

PRINTED IN U. S. A.
65

BELL TELEPHONE LABORATORIES
INCORPORATED

SEE NOTE	FIG. OR OPT	KEY OR SWITCH	FUNCTION
1	67	ORIG KEY	ORIGINATING ALLOWS TESTING A MARKER USING AN ORIGINATING CLASS OF CALL.
	74	TSTA SW (ORIG)	
1, 2	17, WX	FACD KEY (OPR/N-OPR)	ORIGINATING/FOREIGN AREA CLASS WITH THE FACD KEY NORMAL OR THE CL SWITCH OPERATED TO OR-DP/MF, INDICATES A HOME OFFICE CODE. WITH THE FACD KEY OR CL SWITCH OPERATED TO FAC-DP/MF, INDICATES A FOREIGN AREA CODE.
	11, NQ	CL SW (OR-DP/MF/FAC-DP/MF)	
	WW	NONE	
1, 2	11, OX	2D10 KEY	TRANSLATOR CLASS OPERATE AS REQUIRED TO PRIME MARKER WITH NECESSARY ORIGINATING TRANSLATION FOR SELECTED ROUTE.
	17, NP	11/X11 KEY	
	17, SX	LT1 KEY	
	17, PH	LT2 KEY	
	11, EC	FVDO KEY	
	11, OY	LT3 KEY	
	NT, OW	LOC TRNSL (ALL KEYS NORMAL)	
	11, NQ	TRNA SW (LT/LT1/LT2/LT3/ZDT/X11/11/FVD)	
1, 2	19, 21	MT (0-11) KEY	MARKER TEST DIRECTS THE MTFC TO CONNECT THIS TEST CIRCUIT (MTC) TO THE MARKER CORRESPONDING TO THE NUMBER OPERATED.
	52	MT SW (0-11)	
	81	MTU SW (0-9)	
		MTT1 KEY	
1, 2	4, KX	A-C (0-9) KEY	CALLED DIGITS (A-C) PRIMES THE MARKER WITH A THREE DIGIT AREA CODE OR THREE DIGIT OFFICE CODE.
	4, ZVL	A-C SW (0-9)	
1, 2	4, KX	D(0-9) KEY	CALLED DIGITS (D-K) PRIMES THE MARKER WITH THE CALLED DIGITS.
	4, KY	E(0-9) KEY	
	4, KZ	F(0-9) KEY	
	4, JA	G(0-9) KEY	
	4, JB	H(0-9) KEY	
	4, JC	J(0-9) KEY	
	4, JD	K(0-9) KEY	
	4, ZVL	D-K SW (0-9)	

SEE NOTE	FIG. OR OPT	KEY OR SWITCH	FUNCTION
1, 2	FIG. S	FT (0-3) KEY	FRAME TENS OPERATED TO TRANSMIT THE LINE LINK FRAME TENS DIGIT TO THE MARKER.
	FIG. T	FT (0-5) KEY	
	78	FT SW (0-5)	
1, 2	6, KX	FU (0-9) KEY	FRAME UNITS OPERATED TO TRANSMIT THE LINE LINK FRAME UNITS DIGIT TO THE MARKER.
	6, ZWP, ZWQ	FU SW (0-9)	
1, 2	6, KX	VG (0-9) KEY	VERTICAL GROUP OPERATED TO TRANSMIT THE VERTICAL GROUP TO THE MARKER.
	6, ZF	VG (10-13) KEY	
	6, JF	VGU SW (0-9)	
		VG1 KEY	
1, 2	6, KX	HG (0-9) KEY	HORIZONTAL GROUP OPERATED TO TRANSMIT THE HORIZONTAL GROUP TO THE MARKER.
	6, JF	HG SW (0-9)	
1, 2	6, RD	VF (0-4) KEY	VERTICAL FILE OPERATED TO TRANSMIT THE VERTICAL FILE TO THE MARKER.
	6, JF	VF SW (0-4)	
1, 2	7, XA, XB, ZG	CST (0-2) KEY	CLASS OF SERVICE TENS CONTROLS THE CLASS-OF-SERVICE TENS DIGIT TRANSMITTED TO THE MARKER.
	7, XB	CST (0-9) KEY	
	7, JF	CST SW (0-9)	
1, 2	7, JH, RY	CSU (0-9) KEY	CLASS OF SERVICE UNITS CONTROLS THE CLASS-OF-SERVICE UNITS DIGIT TRANSMITTED TO THE MARKER.
	7, JF	CSU SW (0-9)	
1, 2	37 GC, GD	CGB KEY (OPR/N-OPR)	CLASS GROUP B USED WHEN OFFICE HAS A MAXIMUM OF 60 CLASSES OF SERVICE. SELECTS CLASS GROUP A WITH KEY IN NORMAL POSITION.
		NONE	
1, 2	7, JI	CRU (0-9) KEY	CUSTOMER RATE TREATMENT UNITS PROVIDES RATE TREATMENT INFORMATION TO MARKER.
	7, JF	CRU SW (0-9)	
		NONE	NO RATE TREATMENT REQUIRED
1, 2	7, ED	CSGA/CSGB KEY	RATE TREATMENT GROUP A AND B CONTROLS THE RATE TREATMENT GROUP INDICATION TO MARKER
		NONE	NO RATE TREATMENT REQUIRED
1	1	ST/RL KEY	START AND RELEASE OPERATED TO ST INITIATES A TEST CALL. OPERATED TO RL CAUSES TEST CALL AND ALL ASSOCIATED CIRCUITS TO RELEASE.


SFD-10-01-C810

*SEE NOTE	FIG. OR OPT	KEY OR SWITCH	FUNCTION
2	9	FS/ NTFS KEY	FRAME SELECTION/NO TEST FRAME SELECTION PERMITS SELECTION OF A PARTICULAR TRUNK LINK FRAME UNDER CONTROL OF THE FG(0-2) KEYS AND FS(0-9) KEYS OR SWITCH, WITH (FS KEY) OR WITHOUT (NTFS KEY), FIRST TESTING FOR IDLE TRUNKS ON THAT TRUNK LINK FRAME.
2	U	FG (0-1) KEY	TRUNK LINK FRAME GROUP USED IN CONJUNCTION WITH THE FS(0-9) KEYS OR SWITCH WHEN THE FS OR NTFS KEYS ARE OPERATED. INDICATES TENS DIGIT OF TRUNK LINK FRAME NUMBER.
	79	FG (0-2) KEY	
	80	FG (1,2) KEY	FOR FRAME GROUP 0, THE FG KEY SHOULD BE IN THE NORMAL POSITION
2	U, 79	FS (0-9) KEY	TRUNK LINK FRAME UNITS WITH FS KEY OPERATED, MAKES ALL TRUNK LINK FRAMES EXCEPT THAT CORRESPONDING TO THE OPERATED FS(0-9) ON FG(0-2) KEYS LOOK BUSY.
	80	FS SW (0-9)	
2	9	TS/ NTTS KEY	TRUNK SELECTION/NO TEST TRUNK SELECTION MAKES ALL TRUNKS EXCEPT THE ONE CORRESPONDING TO THE OPERATED TS(0-19) KEYS OR SWITCH LOOK BUSY TO THE MARKER AND IF NTTS KEY IS OPERATED, WILL OPERATE THE "TST" RELAY IN THE TLF WHICH REMOVES THE PLUGGED-BUSY CONDITION FROM ALL TRUNKS ON THAT TRUNK LINK FRAME.
2	9,KX	TS (0-19) KEY	TRUNK SELECTION MAKES ALL TRUNKS EXCEPT ONE CORRESPONDING TO THE OPERATED TS(0-9) KEY LOOK BUSY TO THE MARKER.
	9,JF	TSU SW (0-9)	TRUNK SELECTION UNITS SAME AS (TSU-19) KEY.
		TSTI KEY	TRUNK SELECTION TENS OPERATED WITH TSU SWITCH SELECTS PARTICULAR TRUNK.
2	8, 35	OSS KEY	OUTGOING SENDER SELECTION WITH THE SGA/SGB KEY OPERATED, DIRECTS THE MARKER TO CONNECT TO THE A OR B SUBGROUP OF SENDERS WITHOUT FIRST TESTING FOR AN IDLE SENDER.
2	8, 35	SGA/ SGB KEY	SENDER SUBGROUP A/SENDER SUBGROUP B WITH THE OSS KEY ALSO OPERATED, DIRECTS THE MARKER TO CONNECT TO THE A OR B SUBGROUP OF SENDERS WITHOUT FIRST TESTING FOR IDLE SENDERS.
2	8, 83	OS (0-4) KEY	OUTGOING SENDER SELECTS A PARTICULAR SENDER WITHIN A SUBGROUP
	84	OS SW (0-4)	
2	10	STP1/ STP2 KEY	JUNCTOR SEQUENCE STEP WITH STP1 KEY OPERATED, ALLOWS MARKER TO MAKE CHANNEL SELECTION IN JUNCTOR GROUP STEP 1, BUT IF NO CHANNEL IS AVAILABLE AND MARKER ADVANCES TO STEP 2, MAKES ALL WITH STP2 KEY OPERATED, MAKES ALL CHANNELS LOOK BUSY IN JUNCTOR GROUP STEP 1, CAUSING MARKER TO ADVANCE TO STEP 2 WHERE IT IS ALLOWED TO MAKE CHANNEL SELECTION.
2	10, FS, FT	CH (0-9) KEY	CHANNEL BLANKS OUT ALL BUT THE DESIRED CHANNEL.
	10, EA	CH SW (0-9)	

* SEE SHEET C810 FOR SHEET NOTES.

*SEE NOTE	FIG. OR OPT	KEY OR SWITCH	FUNCTION
2	9,QE	RA (0-3) KEY	ROUTE ADVANCE ALLOWS THE MARKER TO FIND AN IDLE TRUNK ONLY AFTER IT HAS ROUTE ADVANCED EXACTLY THE NUMBER OF TIMES CORRESPONDING TO KEY OR SWITCH SETTING.
	9,QF	RA SW (0-5)	
	9,IB	RA SW (0-11)	
	9,CG	RAU SW (0-9)	
	9/99, DL	RATI KEY	
2	10, KX	JSQ (0-5) KEY	JUNCTOR SEQUENCE RESETS THE JUNCTOR SEQUENCE WALKING RELAYS OF THE MARKER TO A DESIRED WALKING POSITION. REFER TO C808 FOR SETTINGS.
	10, JF	JSQ (0-5) SW	
3	1	REC KEY	RECORD CAUSES MARKER TO REQUEST A TROUBLE RECORD OF THE TEST CALL BEFORE RELEASING.
3	14	NTC KEY	NO TEST CONNECTOR CAUSES THE MARKER TO USE A NO TEST VERTICAL AS THE ORIGINATING LINE FOR THE TEST.
3	129, ZQY, ZQO	OBS KEY	OBSERVED GROUNDS THE OBST LEAD INSTEAD OF NOBT TO SIMULATE AN ORIGINATING REGISTER ON AN OBSERVED CALL.
3	17,US VM	TOBS KEY	TRUNK OBSERVING PROVIDES PATH FOR OPERATING TOBS RELAY IN MARKER
3	17, US	FAD/ HFA KEY	FOREIGN AREA DIALED/HOME AND FOREIGN AREA EFFECTIVE WHEN TOBS KEY OPERATED. KEY NORMAL, GIVES A FOREIGN-AREA-DIALING INDICATION TO MARKER. KEY OPERATED, GIVES A HOME AND FOREIGN-AREA-DIALING INDICATION TO MARKER.
3	17	TP/ PMM KEY	TIP PARTY/PARTY MISMATCH TP KEY OPERATED SIGNALS THE MARKER THAT A TIP PARTY CALL IS BEING HANDLED. PMM KEY OPERATED SIGNALS THE MARKER OF A PARTY MISMATCH.
3	17, ZWM	PS KEY	PERMANENT SIGNAL SIGNALS THE MARKER THAT IT IS HANDLING A PERMANENT SIGNAL CALL.
3	17, ZWM	PD KEY	PARTIAL DIAL SIGNALS THE MARKER THAT IT IS HANDLING A PARTIAL DIAL CALL.
3	17	CNR KEY	COIN RETURN SIGNALS THE MARKER THAT THE COIN WAS RETURNED BY THE OR. USED IN SETTING UP TRUNKS HAVING NO COIN RETURN FEATURES OF THEIR OWN.
3	17,K	SCN KEY	STUCK COIN SIGNALS THE MARKER THAT THERE IS A STUCK COIN.
3	7,WR	HTR/ TC KEY	HEAVY TRAFFIC/TEST CONTINUITY. HTR SIGNALS MARKER TO FUNCTION ON A HEAVY TRAFFIC BASIS. WITH TC KEY OPERATED, APPLIES A POSITIVE POLARITY AS THE DC COMPONENT OF THE CURRENT FLOW TEST OF THE MARKER CONTINUITY FEATURE. KEY NORMAL, APPLIES A NEGATIVE DC COMPONENT.
3	15, ZL	TCT KEY	TEST CONTINUITY TUBE CONTROLS THE TEST APPLIED TO THE MARKER VACUUM TUBES IN THE CONTINUITY TEST FEATURE SO THAT THIS MAY BE LIMITED AS TO RINGING VOLTAGE.
	15, ZM	LGT KEY	LOOP GROUND TEST KEY NORMAL, CAUSES GROUND TEST TO BE APPLIED TO THE TIP. LGT KEY OPERATED, CAUSES GROUND TESTS TO BE APPLIED BY LOOPING THE TIP AND RING.
3	15	CON/ RV KEY	CONTINUITY/REVERSE CON KEY OPERATED, APPLIES A LOOP CONTINUITY TEST TO THE MARKER CON TUBE. WITH THE RV KEY-OPERATED, TRANSFERS THE CONTINUITY TEST FEATURE FROM THE RING TO THE TIP.

*SEE NOTE	FIG. OR OPT	KEY OR SWITCH	FUNCTION
3	15	FCG KEY	FALSE CROSS AND GROUND APPLIES AN OPERATE TEST TO THE MARKER FCG RELAY.
3	15	LB/ XLH KEY	LINE BUSY/CROSSED LINE HOLD MAGNET WITH LB KEY OPERATED, MAKES ANY LINE APPEAR BUSY TO MARKER BY CAUSING THE LHMT LEAD TO BE GROUNDED UPON RECEIVING A GROUND FROM THE MARKER ON THE HGK LEAD. XLH KEY OPERATED, SHUNTS THE LHM RELAY WITH 3000-OHMS TO SIMULATE A CONDITION SIMILAR TO CROSSED-LINE HOLD MAGNETS.
3	15	LBL KEY	LINE BUSY AT LINE LINK LBL KEY OPERATED, MAKES ANY LINE APPEAR BUSY TO THE MARKER BY CAUSING THE LHMT LEAD TO BE GROUNDED TO THE MARKER UPON RECEIVING A GROUND ON THE HGK LEAD.
3	1, ZWB, ZWC	TR2/ TRS KEY	SECOND TRIAL/TRANSFER START WITH KEY NORMAL, SIGNALS MARKER TO FUNCTION ON A FIRST TRIAL BASIS. WHEN OPERATED, TR2 KEY SIGNALS MARKER TO FUNCTION ON SECOND TRIAL BASIS. TRS KEY OPERATED, SIGNALS THE MARKER THAT THERE WAS A CONNECTOR START TRANSFER.
2	9	GPA/ GPB KEY	ALLOTTER GROUP A AND B USED ON TESTS REQUIRING THE MARKER TO USE A ROUTE WHICH HAS ALLOTTED TRUNK GROUPS.

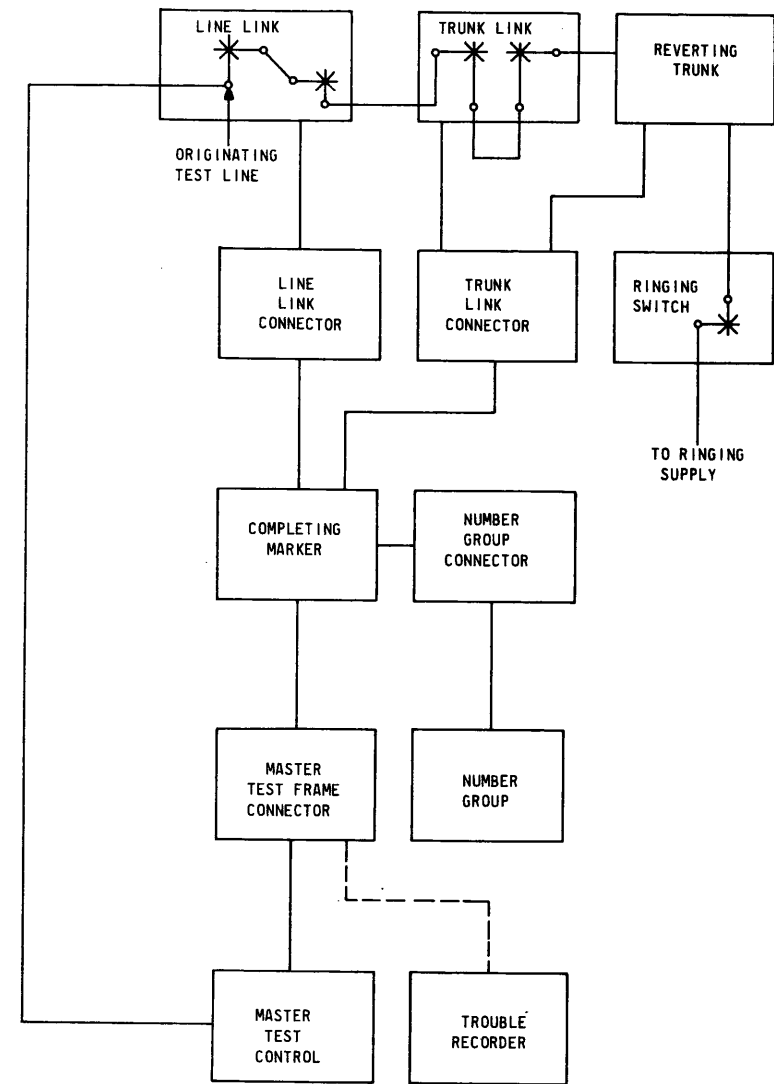

BSP 218-122-504, ISS 2
SD-25800-01, MASTER TEST CONTROL CIRCUIT

THIS TEST CHECKS THAT THE MARKER COMPLETES A CALL TO A CALLED CUSTOMER ON THE SAME LINE AS THE CALLING CUSTOMER.

SHEET NOTES:

1. KEY(S) OR SWITCH(ES) THAT MUST BE OPERATED TO PERFORM THIS CLASS OF TEST.
2. KEY(S) OR SWITCH(ES) USED TO SIMULATE TROUBLE RECORD (SEE SFD-C802/C804/C806).
3. KEY(S) OR SWITCH(ES) WHICH MAY BE OPERATED TO CAUSE ADDITIONAL ACTIONS OR TEST VARIATIONS FOR THIS PARTICULAR TEST.

ISSUE
4

SFD-10-01-C812

ORIGINATING CLASS OF MARKER TEST
REVERTING TYPE CALL


6S

BELL TELEPHONE LABORATORIES
INCORPORATED

SEE NOTE	FIG. OR OPT	KEY OR SWITCH	FUNCTION
1	67	ORIG KEY	ORIGINATING ALLOWS TESTING A MARKER USING AN ORIGINATING CLASS OF CALL.
	74	TSTA SW (ORIG)	
1,2	17,WX	FACD KEY (N-OPR)	ORIGINATING CLASS WITH THE FACD KEY NORMAL OR THE CL SWITCH OPERATED TO OR-DP/MF, INDICATES A HOME OFFICE CODE.
	11,NQ	CL SW (OR-DP/MF)	
	WW	NONE	
1,2	NT,OW	LOC TRNSL (ALL KEYS NORMAL)	TRANSLATOR CLASS USE LOCAL TRANSLATION.
	11,NQ	TRNA SW (LT)	
1,2	19,21	MT (0-11) KEY	MARKER TEST DIRECTS THE MTFC TO CONNECT THIS TEST CIRCUIT (MTC) TO THE MARKER CORRESPONDING TO THE NUMBER OPERATED.
	52	MT SW (0-11)	
	81	MTU SW (0-9)	
		MTTI KEY	
1,2	4,KX	A-C (0-9) KEY	CALLED DIGITS (A-C) PRIMES THE MARKER WITH THREE DIGIT INTRAOFFICE CODE.
	4,ZVL	A-C SW (0-9)	
1,2	4,KX	D(0-9) KEY	CALLED DIGITS (D-G) PRIMES THE MARKER WITH THE CALLED DIGITS ASSOCIATED WITH THE LINE LOCATION SELECTED.
	4,KY	E(0-9) KEY	
	4,KZ	F(0-9) KEY	
	4,JA	G(0-9) KEY	
	4,ZVL	D-G SW (0-9)	
1,2	FIG. S	FT (0-3) KEY	FRAME TENS OPERATED TO TRANSMIT THE LINE LINK FRAME TENS DIGIT TO THE MARKER.
	FIG. T	FT (0-5) KEY	NOTE: SELECT LINE LOCATION ASSOCIATED WITH CALLED NUMBER.
	78	FT SW (0-5)	
1,2	6,KX	FU (0-9) KEY	FRAME UNITS OPERATED TO TRANSMIT THE LINE LINK FRAME UNITS DIGIT TO THE MARKER.
	6,ZWP, ZWQ	FU SW (0-9)	
1,2	6,KX	VG (0-9) KEY	VERTICAL GROUP OPERATED TO TRANSMIT THE VERTICAL GROUP TO THE MARKER.
	6,ZF	VG (10-13) KEY	
	6,JF	VGU SW (0-9)	
		VGTI KEY	

SEE NOTE	FIG. OR OPT	KEY OR SWITCH	FUNCTION
1,2	6,KX	HG (0-9) KEY	HORIZONTAL GROUP OPERATED TO TRANSMIT THE HORIZONTAL GROUP TO THE MARKER.
	6,JF	HG SW (0-9)	
1,2	6,RD	VF (0-4) KEY	VERTICAL FILE OPERATED TO TRANSMIT THE VERTICAL FILE TO THE MARKER.
	6,JF	VF SW (0-4)	
1,2	7,XA, XB,ZG	CST (0-2) KEY	CLASS OF SERVICE TENS CONTROL THE CLASS-OF-SERVICE TENS DIGIT TRANSMITTED TO THE MARKER.
	7,XB	CST (0-9) KEY	NOTE: SELECT CLASS OF SERVICE AND RATE TREATMENT OF LINE LOCATION SELECTED.
	7,JF	CST SW (0-9)	
1,2	7,JH, RY	CSU (0-9) KEY	CLASS OF SERVICE UNITS CONTROL THE CLASS-OF-SERVICE UNITS DIGIT TRANSMITTED TO THE MARKER.
	7,JF	CSU SW (0-9)	
1,2	37, GC,GD	CGB KEY (OPR/N-OPR)	CLASS GROUP B USED WHEN OFFICE HAS A MAXIMUM OF 60 CLASSES OF SERVICE. SELECTS CLASS GROUP A WITH KEY IN NORMAL POSITION.
		NONE	
1,2	7,JI	CRU (0-9) KEY	CUSTOMER RATE TREATMENT UNITS PROVIDE RATE TREATMENT INFORMATION TO MARKER.
	7,JF	CRU SW (0-9)	
		NONE	NO RATE TREATMENT REQUIRED.
1,2	7,ED	CSGA/CSGB KEY	RATE TREATMENT GROUP A AND B CONTROLS THE RATE TREATMENT GROUP INDICATION TO MARKER.
		NONE	NO RATE TREATMENT REQUIRED.
1	1	ST/RL KEY	START AND RELEASE OPERATED TO ST INITIATES A TEST CALL. OPERATED TO RL CAUSES TEST CALL AND ALL ASSOCIATED CIRCUITS TO RELEASE.
3	1	REC KEY	RECORD CAUSES MARKER TO REQUEST A TROUBLE RECORD OF THE TEST CALL BEFORE RELEASING.

SFD-10-01-C812

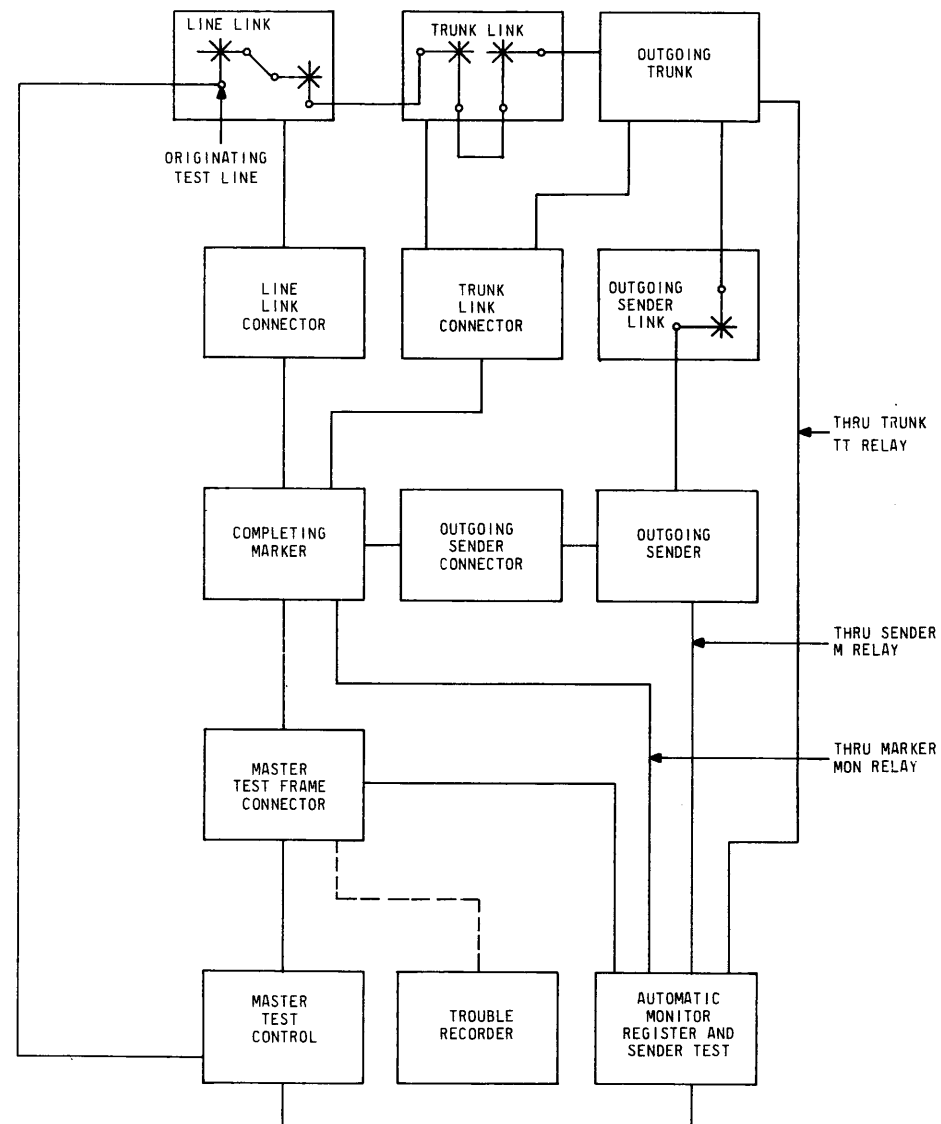

BSP 218-150-501, ISS 7 (DP)
 BSP 218-156-501, ISS 10 (MF)
 SD-25800-01, MASTER TEST CONTROL CIRCUIT (MTC)
 SD-25680-01, AUTOMATIC MONITOR REGISTER AND SENDER TEST CIRCUIT (AMRST)

SHEET NOTES:

- KEY(S) OR SWITCH(ES) THAT MUST BE OPERATED TO PERFORM THIS CLASS OF TEST.
- KEY(S) OR SWITCH(ES) USED TO SIMULATE TROUBLE RECORD (SEE SFD-C802/C804/C806).
- KEY(S) OR SWITCH(ES) WHICH MAY BE OPERATED TO CAUSE ADDITIONAL ACTIONS OR TEST VARIATIONS FOR THIS PARTICULAR TEST.
- KEY(S) OR SWITCH(ES) LOCATED ON AMRST PANEL.

SEE NOTE	FIG. OR OPT	KEY OR SWITCH	FUNCTION
1	67	SDR KEY	SENDER CLASS TEST CAUSES TEST CIRCUIT (MTC) TO CONNECT TO THE AUTOMATIC MONITOR REGISTER AND SENDER TEST CIRCUIT FOR THE PURPOSE OF TESTING THE SENDER SELECTED.
	74	TSTA SW (SDR)	
1,2	17, WX	FACD KEY (OPR/N-OPR)	ORIGINATING/FOREIGN AREA CLASS WITH THE FACD KEY NORMAL OR THE CL SWITCH OPERATED TO OR-DP/MF, INDICATES A HOME OFFICE CODE. WITH THE FACD KEY OR CL SWITCH OPERATED TO FAC-DP/MF, INDICATES A FOREIGN AREA CODE.
	11, NQ	CL SW (OR-DP/MF/FAC-DP/MF)	
	WW	NONE	
1,2	11, OX	2D TO KEY	TRANSLATOR CLASS OPERATE AS REQUIRED TO PRIME MARKER WITH NECESSARY ORIGINATING TRANSLATION FOR SELECTED ROUTE.
	17, NP	11/X11 KEY	
	17, SX	LT1 KEY	
	17, PH	LT2 KEY	
	11, EC	FVDD KEY	
	11, OY	LT3 KEY	
	NT, OW	LOC TRNSL (ALL KEYS NORMAL)	
	11, NQ	TRNA SW (LT/LT1/LT2/LT3/2DT/X11/11/FVD)	
1,2	19, 21	MT (0-11) KEY	MARKER TEST DIRECTS THE MTC TO CONNECT THIS TEST CIRCUIT (MTC) TO THE MARKER CORRESPONDING TO THE NUMBER OPERATED.
	52	MT SW (0-11)	
	81	MTU SW (0-9)	
		MTT1 KEY	
1,2	4, KX	A-C (0-9) KEY	CALLED DIGITS (A-C) PRIMES THE MARKER WITH A THREE DIGIT AREA CODE OR THREE DIGIT OFFICE CODE.
	4, KZL, ZVM	A-C SW (0-9)	
1,2	4, KX	D(0-9) KEY	CALLED DIGITS (D-K) PRIMES THE MARKER WITH THE CALLED DIGITS.
	4, KY	E(0-9) KEY	
	4, KZ	F(0-9) KEY	
	4, JA	G(0-9) KEY	
	4, JB	H(0-9) KEY	
	4, JC	J(0-9) KEY	
	4, JD	K(0-9) KEY	
	4, ZVL, ZVM	D-K SW (0-9)	

SEE NOTE	FIG. OR OPT	KEY OR SWITCH	FUNCTION
1,2,4		SG (0-10) KEY	SENDER GROUP SELECTS ANY ONE OF ELEVEN OF THE POSSIBLE TWELVE SENDER GROUPS.
		SG SEL SW (0-10)	
		SGT KEY	
1	8, 35	OSS KEY	OUTGOING SENDER SELECTION WITH THE SGA/SGB KEY OPERATED, DIRECTS THE MARKER TO CONNECT TO THE A OR B SUBGROUP OF SENDERS WITHOUT FIRST TESTING FOR AN IDLE SENDER.
1,2	8, 35	SGA/SGB KEY	SENDER SUBGROUP A/SENDER SUBGROUP B WITH THE OSS KEY ALSO OPERATED, DIRECTS THE MARKER TO CONNECT TO THE A OR B SUBGROUP OF SENDERS WITHOUT FIRST TESTING FOR IDLE SENDERS.
1,2	8, 83	OS (0-4) KEY	OUTGOING SENDER SELECTS A PARTICULAR SENDER WITHIN A SUBGROUP.
	84	OS SW (0-4)	
1,4		MAC KEY	MONITOR AC ALLOWS ENERGIZING FILAMENTS OF VACUUM TUBES IN AUTOMATIC MONITOR.
1,4		STT KEY	START TEST OPERATED TO STT, CONDITIONS AUTOMATIC MONITOR FOR START OF TESTING.
1,2	7, XA, XB, ZG	CST (0-2) KEY	CLASS OF SERVICE TENS CONTROLS THE CLASS-OF-SERVICE TENS DIGIT TRANSMITTED TO THE MARKER.
	7, XB	CST (0-9) KEY	
	7, JF	CST SW (0-9)	
1,2	7, JH, RY	CSU (0-9) KEY	CLASS OF SERVICE UNITS CONTROLS THE CLASS-OF-SERVICE UNITS DIGIT TRANSMITTED TO THE MARKER.
	7, JF	CSU SW (0-9)	
1,2	37 GC, GD	CGB KEY (OPR/N-OPR)	CLASS GROUP B USED WHEN OFFICE HAS A MAXIMUM OF 60 CLASSES OF SERVICE. SELECTS CLASS GROUP A WITH KEY IN NORMAL POSITION.
		NONE	
1,2	7, JI	CRU (0-9) KEY	CUSTOMER RATE TREATMENT UNITS PROVIDES RATE TREATMENT INFORMATION TO MARKER.
	7, JF	CRU SW (0-9)	
		NONE	
1,2	7, ED	CSGA/CSGB KEY	RATE TREATMENT GROUP A AND B CONTROLS THE RATE TREATMENT GROUP INDICATION TO MARKER.
		NONE	
1	1	ST/RL KEY	START AND RELEASE OPERATED TO ST INITIATES A TEST CALL. OPERATED TO RL CAUSES TEST CALL AND ALL ASSOCIATED CIRCUITS TO RELEASE.

ISSUE
4

SFD-10-01-C814

SENDER CLASS OF TEST
DP, MF SENDER

6S

BELL TELEPHONE LABORATORIES
INCORPORATED

SFD-10-01-C814

SD-25800-01

XSEE NOTE	FIG. OR OPT	KEY OR SWITCH	FUNCTION
3	13	ND KEY	NO DIGITS GROUNDS THE NDI LEAD TO THE MARKER TO SIGNAL THE MARKER TO SET THE OUTGOING SENDER TO RELEASE WITHOUT PULSING.
3	17	ROT KEY	REORDER TEST SETS UP REORDER IN THE SENDER.
3	3	REP KEY	REPEAT TEST CAUSES SENDER TESTS TO BE REPEATED UPON RECEIVING A SIGNAL FROM THE AMRST TO THE MASTER TEST CONTROL, THAT A TEST HAS BEEN COMPLETED SATISFACTORILY
2	9	FS/ NTFS KEY	FRAME SELECTION/NO TEST FRAME SELECTION PERMITS SELECTION OF A PARTICULAR TRUNK LINK FRAME UNDER CONTROL OF THE FG(0-2) KEYS AND FS(0-9) KEYS OR SWITCH, WITH (FS KEY) OR WITHOUT (NTFS KEY), FIRST TESTING FOR IDLE TRUNKS ON THAT TRUNK LINK FRAME.
2	U	FG (0,1) KEY	TRUNK LINK FRAME GROUP USED IN CONJUNCTION WITH THE FS(0-9) KEYS OR SWITCH WHEN THE FS OR NTFS KEYS ARE OPERATED. INDICATES TENS DIGIT OF TRUNK LINK FRAME NUMBER.
	79	FG (0-2) KEY	
	80	FG (1,2) KEY	
2	U, 79	FS (0-9) KEY	TRUNK LINK FRAME UNITS WITH FS KEY OPERATED, MAKES ALL TRUNK LINK FRAMES EXCEPT THAT CORRESPONDING TO THE OPERATED FS(0-9) ON FG(0-2) KEYS LOOK BUSY.
	80	FS SW (0-9)	
2	9	TS/ NTTS KEY	TRUNK SELECTION/NO TEST TRUNK SELECTION MAKES ALL TRUNKS EXCEPT THE ONE CORRESPONDING TO THE OPERATED TS(0-19) KEYS OR SWITCH LOOK BUSY TO THE MARKER AND IF NTTS KEY IS OPERATED, WILL OPERATE THE "TST" RELAY IN THE TLF WHICH REMOVES THE PLUGGED-BUSY CONDITION FROM ALL TRUNKS ON THAT TRUNK LINK FRAME.
2	9,KX	TS (0-19) KEY	TRUNK SELECTION MAKES ALL TRUNKS EXCEPT ONE CORRESPONDING TO THE OPERATED TS(0-9) KEY LOOK BUSY TO THE MARKER.
	9,JF	TSU SW (0-9)	
		TSTI KEY	
2	9,QE	RA (0-3) KEY	ROUTE ADVANCE ALLOWS THE MARKER TO FIND AN IDLE TRUNK ONLY AFTER IT HAS ROUTE ADVANCED EXACTLY THE NUMBER OF TIMES CORRESPONDING TO KEY OR SWITCH SETTING.
	9,QF	RA SW (0-5)	
	9,IB	RA SW (0-11)	
	9,CG	RAU SW (0-9)	
	9/99, DL	RAT1 KEY	
3	I	REC KEY	RECORD CAUSES MARKER TO REQUEST A TROUBLE RECORD OF THE TEST CALL BEFORE RELEASING.


* SEE SHEET C814 FOR SHEET NOTES

SFD-10-01-C815

MADE IN U.S.A. BY BELL

A
B
C
D
E
F
G
H

A
B
C
D
E
F
G
H

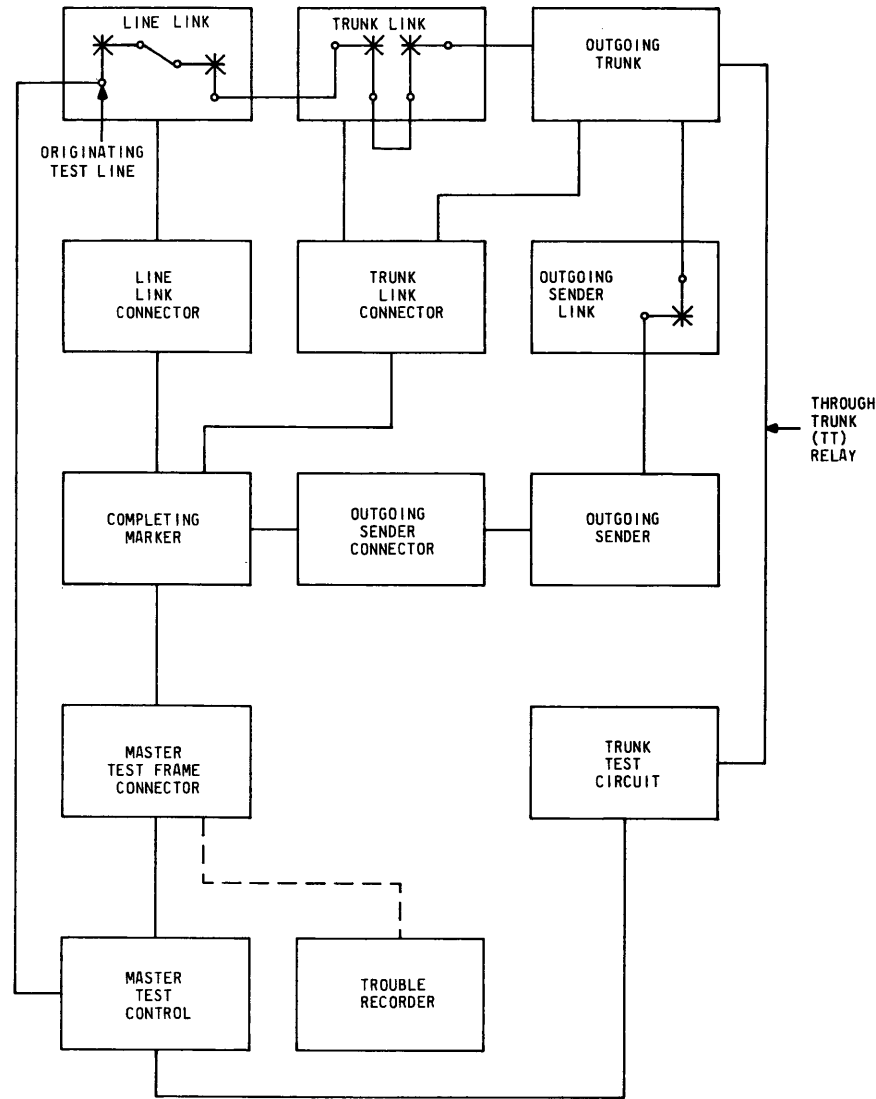

BGP 218-271-501,ISS 8
SD-25800-01 MASTER TEST CONTROL CIRCUIT (MTC)
SD-25918-01 TRUNK TEST CIRCUIT (TTC)

- SHEET NOTES:
1. KEY(S) OR SWITCH(ES) THAT MUST BE OPERATED TO PERFORM THIS CLASS OF TEST.
 2. KEY(S) OR SWITCH(ES) USED TO SIMULATE TROUBLE RECORD (SEE SFD-C802/C804/C806).
 3. KEY(S) OR SWITCH(ES) WHICH MAY BE OPERATED TO CAUSE ADDITIONAL ACTIONS OR TEST VARIATIONS FOR THIS PARTICULAR TEST.
 4. KEY(S) OR SWITCH(ES) LOCATED ON AMST PANEL.

ISSUE
4

SFD-10-01-C816

OUTGOING CLASS OF TRUNK TEST

6S BELL TELEPHONE LABORATORIES
INCORPORATED


SD-25800-01

SEE NOTE	FIG. OR OPT	KEY OR SWITCH	FUNCTION
1	68	OGT KEY	OUTGOING CLASS OF TRUNK TEST CAUSES THE TEST CIRCUIT TO CONNECT TO THE TRUNK TEST CIRCUIT AND THEN TO A MARKER THROUGH THE MASTER TEST FRAME CONNECTOR CIRCUIT IN ORDER TO DIRECT THE MARKER TO SET UP A TEST CONNECTION TO THE OUTGOING TRUNK UNDER TEST.
	74	TSTB SW (OGT)	
1,2	17,WX	FACD KEY (OPR/N-OPR)	ORIGINATING/FOREIGN AREA CLASS WITH THE FACD KEY NORMAL OR THE CL SWITCH OPERATED TO OR-DP/MF, INDICATES A HOME OFFICE CODE. WITH THE FACD KEY OR CL SWITCH OPERATED TO FAC-DP/MF, INDICATES A FOREIGN AREA CODE.
	11,NQ	CL SW (OR-DP/MF/FAC-DP/MF)	
	WW	NONE	
1,2	11,OX	2D10 KEY	TRANSLATOR CLASS OPERATE AS REQUIRED TO PRIME MARKER WITH NECESSARY ORIGINATING TRANSLATION FOR SELECTED ROUTE.
	17,NP	11/X11 KEY	
	17,SX	LT1 KEY	
	17,PH	LT2 KEY	
	11,EC	FVDD KEY	
	11,OY	LT3 KEY	
	NT,OW	LOC TRNSL (ALL KEYS NORMAL)	
	11,NQ	TRNA SW (LT/LT1/LT2/LT3/2D10/X11/11/FVD)	
1,2	19,21	MT (0-11) KEY	MARKER TEST DIRECTS THE MTFC TO CONNECT THIS TEST CIRCUIT (MTC) TO THE MARKER CORRESPONDING TO THE NUMBER OPERATED.
	52	MT SW (0-11)	
	81	MTU SW (0-9)	
1,2	4,KX	A-C (0-9) KEY	CALLED DIGITS (A-C) PRIMES THE MARKER WITH A THREE DIGIT AREA CODE OR THREE DIGIT OFFICE CODE.
	4,ZVL	A-C SW (0-9)	
1,2	4,KX	D(0-9) KEY	CALLED DIGITS (D-K) PRIMES THE MARKER WITH THE CALLED DIGITS.
	4,KY	E(0-9) KEY	
	4,KZ	F(0-9) KEY	
	4,JA	G(0-9) KEY	
	4,JB	H(0-9) KEY	
	4,JC	J(0-9) KEY	
	4,JD	K(0-9) KEY	
	4,ZVL	D-K SW (0-9)	
1,2	7,XA, XB,ZG	CST* (0-2) KEY	CLASS OF SERVICE TENS CONTROLS THE CLASS-OF-SERVICE TENS DIGIT TRANSMITTED TO THE MARKER.
	7,XB	CST (0-9) KEY	
	7,JF	CST SW (0-9)	

SD-25800-01

SEE NOTE	FIG. OR OPT	KEY OR SWITCH	FUNCTION
1,2	7,JH, RY	CSU (0-9) KEY	CLASS OF SERVICE UNITS CONTROLS THE CLASS-OF-SERVICE UNITS DIGIT TRANSMITTED TO THE MARKER.
	7,JF	CSU SW (0-9)	
1,2	37, GC,GD	CGB KEY (OPR/N-OPR)	CLASS GROUP B USED WHEN OFFICE HAS A MAXIMUM OF 60 CLASSES OF SERVICE. SELECTS CLASS GROUP A WITH KEY IN NORMAL POSITION.
		NONE	
1,2	7,JI	CRU (0-9) KEY	CUSTOMER RATE TREATMENT UNITS PROVIDES RATE TREATMENT INFORMATION TO MARKER.
	7,JF	CRU SW (0-9)	
		NONE	
1,2	7,ED	CSGA/CSGB KEY	RATE TREATMENT GROUP A AND B CONTROLS THE RATE TREATMENT GROUP INDICATION TO MARKER.
		NONE	
1	4	KY KEY	CONNECT NUMBER ALLOWS ANY NUMBER ON KEYS OR SWITCHES A(0-9) THRU L(0-9) TO BE TRANSMITTED TO THE MARKER.
1		TLK KEY	TALK USED TO COMPLETE TIP AND RING LEADS TO SIMULATE LINE AT MTF JACK,LAMP AND KEY CIRCUIT. TLK KEY LOC ON TRUNK TEST PANEL.
1	1	ST/RL KEY	START AND RELEASE OPERATED TO ST INITIATES A TEST CALL. OPERATED TO RL CAUSES TEST CALL AND ALL ASSOCIATED CIRCUITS TO RELEASE.
2	9	FS/NTFS KEY	FRAME SELECTION/NO TEST FRAME SELECTION PERMITS SELECTION OF A PARTICULAR TRUNK LINK FRAME UNDER CONTROL OF THE FG(0-2) KEYS AND FS(0-9) KEY OR SWITCH, WITH (FS KEY) OR WITHOUT (NTFS KEY), FIRST TESTING FOR IDLE TRUNKS ON THAT TRUNK LINK FRAME.
2	U	FG (0,1) KEY	TRUNK LINK FRAME GROUP USED IN CONJUNCTION WITH THE FS(0-9) KEYS OR SWITCH WHEN THE FS OR NTFS KEYS ARE OPERATED. INDICATES TENS DIGIT OF TRUNK LINK FRAME NUMBER.
	79	FG (0-2) KEY	
	80	FG (1,2) KEY	FOR FRAME GROUP 0, THE FG KEY SHOULD BE IN THE NORMAL POSITION.
2	U, 79	FS (0-9) KEY	TRUNK LINK FRAME UNITS WITH FS KEY OPERATED, MAKES ALL TRUNK LINK FRAMES EXCEPT THAT CORRESPONDING TO THE OPERATED FS(0-9) ON FG(0-2) KEYS LOOK BUSY.
	80	FS SW (0-9)	
2	9	TS/NTTS KEY	TRUNK SELECTION/NO TEST TRUNK SELECTION MAKES ALL TRUNKS EXCEPT THE ONE CORRESPONDING TO THE OPERATED TS(0-19) KEYS OR SWITCH LOOK BUSY TO THE MARKER AND IF NTTS KEY IS OPERATED, WILL OPERATE THE "TST" RELAY IN THE TLF WHICH REMOVES THE PLUGGED-BUSY CONDITION FROM ALL TRUNKS ON THAT TRUNK LINK FRAME.
	9,KX	TS (0-19) KEY	
2	9,JF	TSU SW (0-9)	TRUNK SELECTION UNITS SAME AS (TS0-19) KEY.
		TST1 KEY	
2	8, 35	OSS KEY	OUTGOING SENDER SELECTION WITH THE SGA/SGB KEY OPERATED. DIRECTS THE MARKER TO CONNECT TO THE A OR B SUBGROUP OF SENDERS WITHOUT FIRST TESTING FOR AN IDLE SENDER.

SFD-10-01-C816

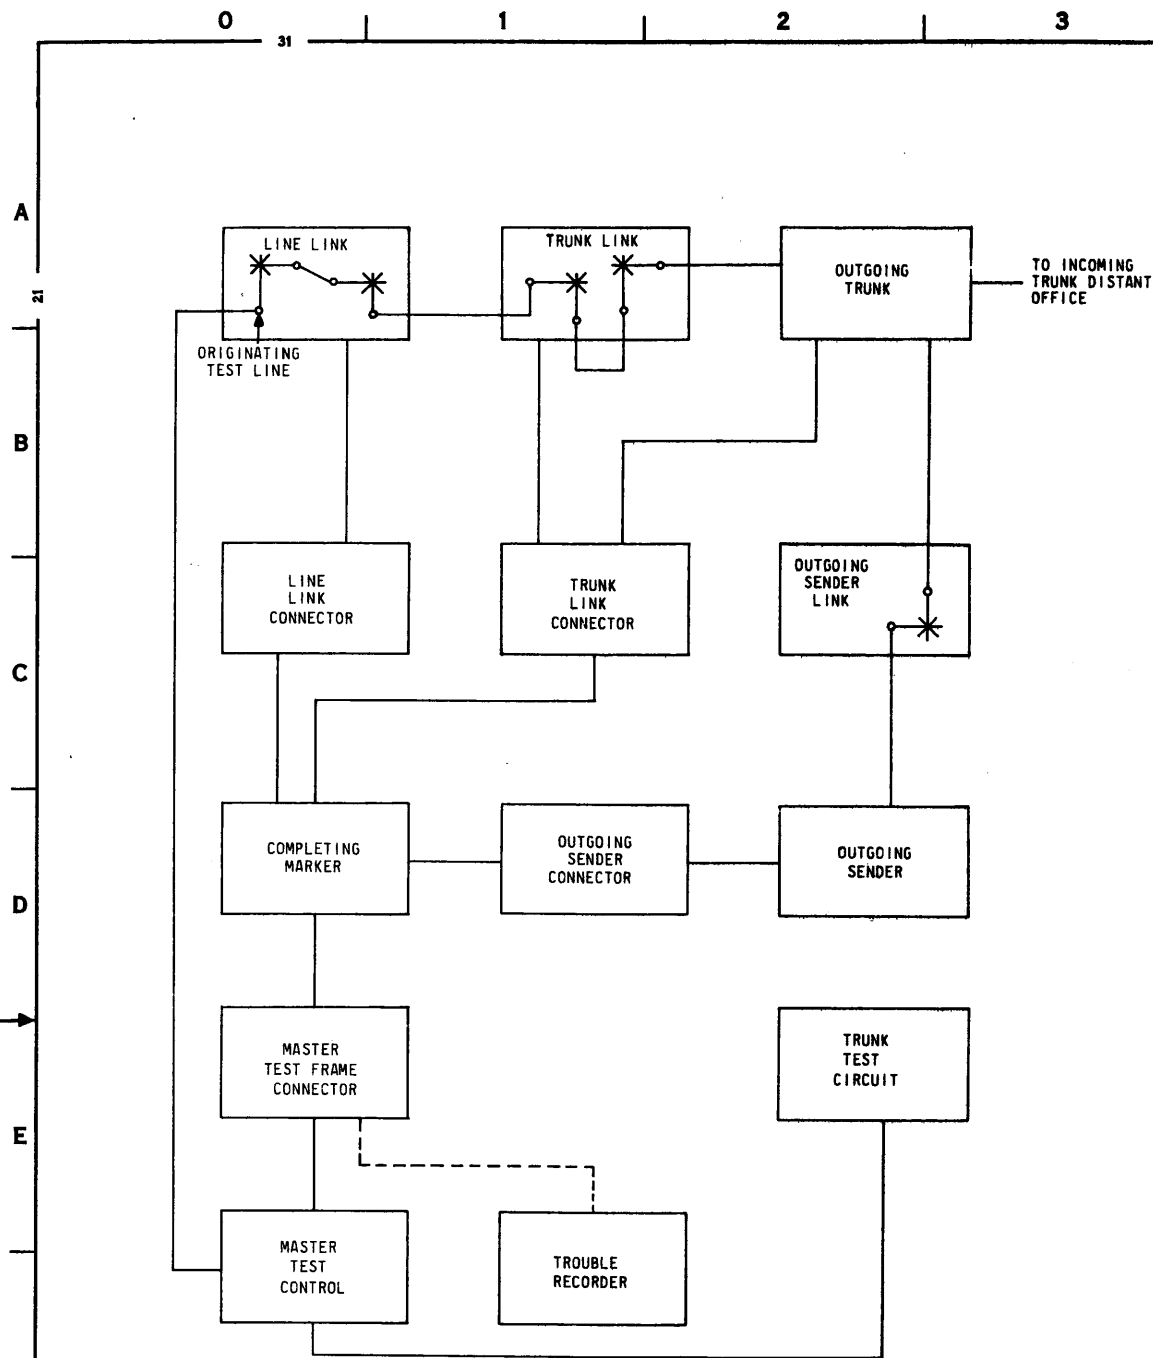

BSP 218-271-501, ISS 8
SD-25800-01 MASTER TEST CONTROL CIRCUIT (MTC)
SD-25918-01 TRUNK TEST CIRCUIT (TTC)
SD-25680-01 AUTOMATIC MONITOR REGISTER AND SENDER TEST (AMRST)

- SHEET NOTES:
1. KEY(S) OR SWITCH(ES) THAT MUST BE OPERATED TO PERFORM THIS CLASS OF TEST.
 2. KEY(S) OR SWITCH(ES) USED TO SIMULATE TROUBLE RECORD (SEE SFD-C802/C804/C806).
 3. KEY(S) OR SWITCH(ES) WHICH MAY BE OPERATED TO CAUSE ADDITIONAL ACTIONS OR TEST VARIATIONS FOR THIS PARTICULAR TEST.
 4. KEY(S) OR SWITCH(ES) LOCATED ON AMRST PANEL.

ISSUE
4

SFD-10-01-C818

MISC CLASS OF TRUNK TEST

65

BELL TELEPHONE LABORATORIES
INCORPORATED

SEE NOTE	FIG. OR OPT	KEY OR SWITCH	FUNCTION
1	68	MISC KEY	MISC CLASS OF TRUNK TEST CAUSES THE MTC CIRCUIT TO CONNECT TO THE TRUNK TEST CIRCUIT AND MARKER VIA THE MTC IN ORDER TO DIRECT THE MARKER TO SET UP A TEST CONNECTION TO A TRUNK FOR MISC TEST. THE MISC CLASS OF TEST IS USED FOR OGT CIRCUITS WHEN IT IS DESIRED TO ESTABLISH A CONNECTION VIA THE TRUNK UNDER TEST TO THE DISTANT OFFICE. FOR THIS TEST THE TRUNK TT RELAY REMAINS NONOPERATED.
	74	TSTB SW (MISC)	
1,2	17, WX	FACD KEY (OPR/N-OPR)	ORIGINATING/FOREIGN AREA CLASS WITH THE FACD KEY NORMAL OR THE CL SWITCH OPERATED TO OR-DP/MF, INDICATES A HOME OFFICE CODE. WITH THE FACD KEY OR CL SWITCH OPERATED TO FAC-DP/MF, INDICATES A FOREIGN AREA CODE.
	11, NQ	CL SW (OR-DP/MF, FAC-DP/MF)	
	WW	NONE	
	11, OX	2D TO KEY	
1,2	17, NP	11/X11 KEY	TRANSLATOR CLASS OPERATE AS REQUIRED TO PRIME MARKER WITH NECESSARY ORIGINATING TRANSLATION FOR SELECTED ROUTE.
	17, SX	LT1 KEY	
	17, PH	LT2 KEY	
	11, EC	FVDD KEY	
	11, OY	LT3 KEY	
	NT, OW	LOC TRNSL (ALL KEYS NORMAL)	
	11, NQ	TRNA SW (LT/LT1/LT2/LT3/2DT/X11/11/FVF)	
	19, 21	MT (0-11) KEY	
1,2	52	MT SW (0-11)	MARKER TEST DIRECTS THE MTC TO CONNECT THIS TEST CIRCUIT (MTC) TO THE MARKER CORRESPONDING TO THE NUMBER OPERATED.
	81	MTU SW (0-9)	
	81	MTTI KEY	
1,2	4, KX	A-C (0-9) KEY	CALLED DIGITS (A-C) PRIMES THE MARKER WITH A THREE DIGIT AREA CODE OR THREE DIGIT OFFICE CODE.
	4, ZVL	A-C SW (0-9)	
1,2	4, KX	D(0-9) KEY	CALLED DIGITS (D-K) PRIMES THE MARKER WITH THE CALLED DIGITS.
	4, KY	E(0-9) KEY	
	4, KZ	F(0-9) KEY	
	4, JA	G(0-9) KEY	
	4, JB	H(0-9) KEY	
	4, JC	J(0-9) KEY	
	4, JD	K(0-9) KEY	
	4, ZVL	D-K SW (0-9)	

SEE NOTE	FIG. OR OPT	KEY OR SWITCH	FUNCTION
1		TLK KEY	TALK USED TO COMPLETE TIP AND RING LEADS TO SIMULATE LINE AT MTF JACK, LAMP, AND KEY CIRCUIT.
			TLK KEY LOC ON TRUNK TEST PANEL
1	4	KY KEY	CONNECT NUMBER ALLOWS ANY NUMBER ON KEYS OR SWS A(0-9) THRU L(0-9) TO BE TRANSMITTED TO THE MARKER.
1,2	7, XA, XB, ZG	CST (0-2) KEY	CLASS OF SERVICE TENS CONTROLS THE CLASS-OF-SERVICE TENS DIGIT TRANSMITTED TO THE MARKER.
	7, XB	CST (0-9) KEY	
	7, JF	CST SW (0-9)	
1,2	7, JH, RY	CSU (0-9) KEY	CLASS OF SERVICE UNITS CONTROLS THE CLASS-OF-SERVICE UNITS DIGIT TRANSMITTED TO THE MARKER.
	7, JF	CSU SW (0-9)	
1,2	37, GC, GD	CGB KEY (OPR/N-OPR)	CLASS GROUP B USED WHEN OFFICE HAS A MAXIMUM OF 60 CLASSES OF SERVICE. SELECTS CLASS GROUP A WITH KEY IN NORMAL POSITION.
		NONE	
1,2	7, JI	CRU (0-9) KEY	CUSTOMER RATE TREATMENT UNITS PROVIDES RATE TREATMENT INFORMATION TO MARKER.
	7, JF	CRU SW (0-9)	
		NONE	
1,2	7, ED	CSGA/CSGB KEY	RATE TREATMENT GROUP A AND B CONTROLS THE RATE TREATMENT GROUP INDICATION TO MARKER.
		NONE	
1	1	ST/RL	START AND RELEASE OPERATED TO ST INITIATES A TEST CALL. OPERATED TO RL CAUSES TEST CALL AND ALL ASSOCIATED CIRCUITS TO RELEASE.
2	9	FS/NTFS KEY	FRAME SELECTION/NO TEST FRAME SELECTION PERMITS SELECTION OF A PARTICULAR TRUNK LINK FRAME UNDER CONTROL OF THE FG(0-2) KEYS AND FS(0-9) KEYS OR SWITCH, WITH (FS KEY) OR WITHOUT (NTFS KEY), FIRST TESTING FOR IDLE TRUNKS ON THAT TRUNK LINK FRAME.
2	U	FG (0,1) KEY	TRUNK LINK FRAME GROUP USED IN CONJUNCTION WITH THE FS(0-9) KEYS OR SWITCH WHEN THE FS OR NTFS KEYS ARE OPERATED. INDICATES TENS DIGIT OF TRUNK LINK FRAME NUMBER.
	79	FG (0-2) KEY	
	80	FG (1,2) KEY	
2	U, 79	FS (0-9) KEY	TRUNK LINK FRAME UNITS WITH FS KEY OPERATED, MAKES ALL TRUNK LINK FRAMES EXCEPT THAT CORRESPONDING TO THE OPERATED FS(0-9) ON FG(0-2) KEYS LOOK BUSY.
	80	FS SW (0-9)	
2	9	TS/NTTS KEY	TRUNK SELECTION/NO TEST TRUNK SELECTION MAKES ALL TRUNKS EXCEPT THE ONE CORRESPONDING TO THE OPERATED TS(0-19) KEYS OR SWITCH LOOK BUSY TO THE MARKER AND IF NTTS KEY IS OPERATED, WILL OPERATE THE "TST" RELAY IN THE TLF WHICH REMOVES THE PLUGGED-BUSY CONDITION FROM ALL TRUNKS ON THAT TRUNK LINK FRAME.


SFD-10-01-C818

SD-25800-01

X SEE NOTE	FIG. OR OPT	KEY OR SWITCH	FUNCTION
2	9, KX	TS (0-19) KEY	TRUNK SELECTION MAKES ALL TRUNKS EXCEPT ONE CORRESPONDING TO THE OPERATED TS(0-9) KEY LOOK BUSY TO THE MARKER.
	9, JF	TSU SW (0-9)	TRUNK SELECTION UNITS SAME AS (TS0-19) KEY.
		TSTI KEY	TRUNK SELECTION TENS OPERATED WITH TSU SWITCH SELECTS PARTICULAR TRUNK.
2	8, 35	OSS KEY	OUTGOING SENDER SELECTION WITH THE SGA/SGB KEY OPERATED, DIRECTS THE MARKER TO CONNECT TO THE A OR B SUBGROUP OF SENDERS WITHOUT FIRST TESTING FOR AN IDLE SENDER.
2	8, 35	SGA/SGB KEY	SENDER SUBGROUP A/SENDER SUBGROUP B WITH THE OSS KEY ALSO OPERATED, DIRECTS THE MARKER TO CONNECT TO THE A OR B SUBGROUP OF SENDERS WITHOUT FIRST TESTING FOR IDLE SENDERS.
2	8, 83	OS (0-4) KEY	OUTGOING SENDER SELECTS A PARTICULAR SENDER WITHIN A SUBGROUP.
	84	OS SW (0-4)	
2	9, QE	RA (0-3) KEY	ROUTE ADVANCE ALLOWS THE MARKER TO FIND AN IDLE TRUNK ONLY AFTER IT HAS ROUTE ADVANCED EXACTLY THE NUMBER OF TIMES CORRESPONDING TO KEY OR SWITCH SETTING.
	9, QF	RA SW (0-5)	
	9, IB	RA SW (0-11)	
	9, CG	RAU SW (0-9)	
	9/99, DL	RATI KEY	
2	9	GPA/GPB KEY	ALLOTTER GROUP A AND B USED ON TESTS REQUIRING THE MARKER TO USE A ROUTE WHICH HAS ALLOTTED TRUNK GROUPS.
3	1	REC KEY	RECORD CAUSES MARKER TO REQUEST A TROUBLE RECORD OF THE TEST CALL BEFORE RELEASING.
3	17	TP/ PMM KEY	TIP PARTY/PARTY MISMATCH TP KEY OPERATED SIGNALS THE MARKER THAT A TIP PARTY CALL IS BEING HANDLED.
			PMM KEY OPERATED SIGNALS THE MARKER OF A PARTY MISMATCH.
3	17, ZWM	PS KEY	PERMANENT SIGNAL SIGNALS THE MARKER THAT IT IS HANDLING A PERMANENT SIGNAL CALL.
3	17, ZWM	PD KEY	PARTIAL DIAL SIGNALS THE MARKER THAT IT IS HANDLING A PARTIAL DIAL CALL.
3	17	CNR KEY	COIN RETURN SIGNALS THE MARKER THAT THE COIN WAS RETURNED BY THE DR. USED IN SETTING UP TRUNKS HAVING NO COIN RETURN FEATURES OF THEIR OWN.
3	17, K	SCN KEY	STUCK COIN SIGNALS THE MARKER THAT THERE IS A STUCK COIN.
3	4	TTL/BB KEY	TERMINATING TEST LINK OPERATED ON TRUNK TESTS TO CAUSE AN INCOMING TRUNK TEST LINE NUMBER TO BE TRANSMITTED TO THE MARKER USED TO SET UP THE TEST CONNECTION.
			BUSYBACK CAUSES PERMANENTLY BUSY NUMBER TO BE TRANSMITTED TO THE MARKER.

* SEE SHEET C818 FOR SHEET NOTES

SFD-10-01-C819

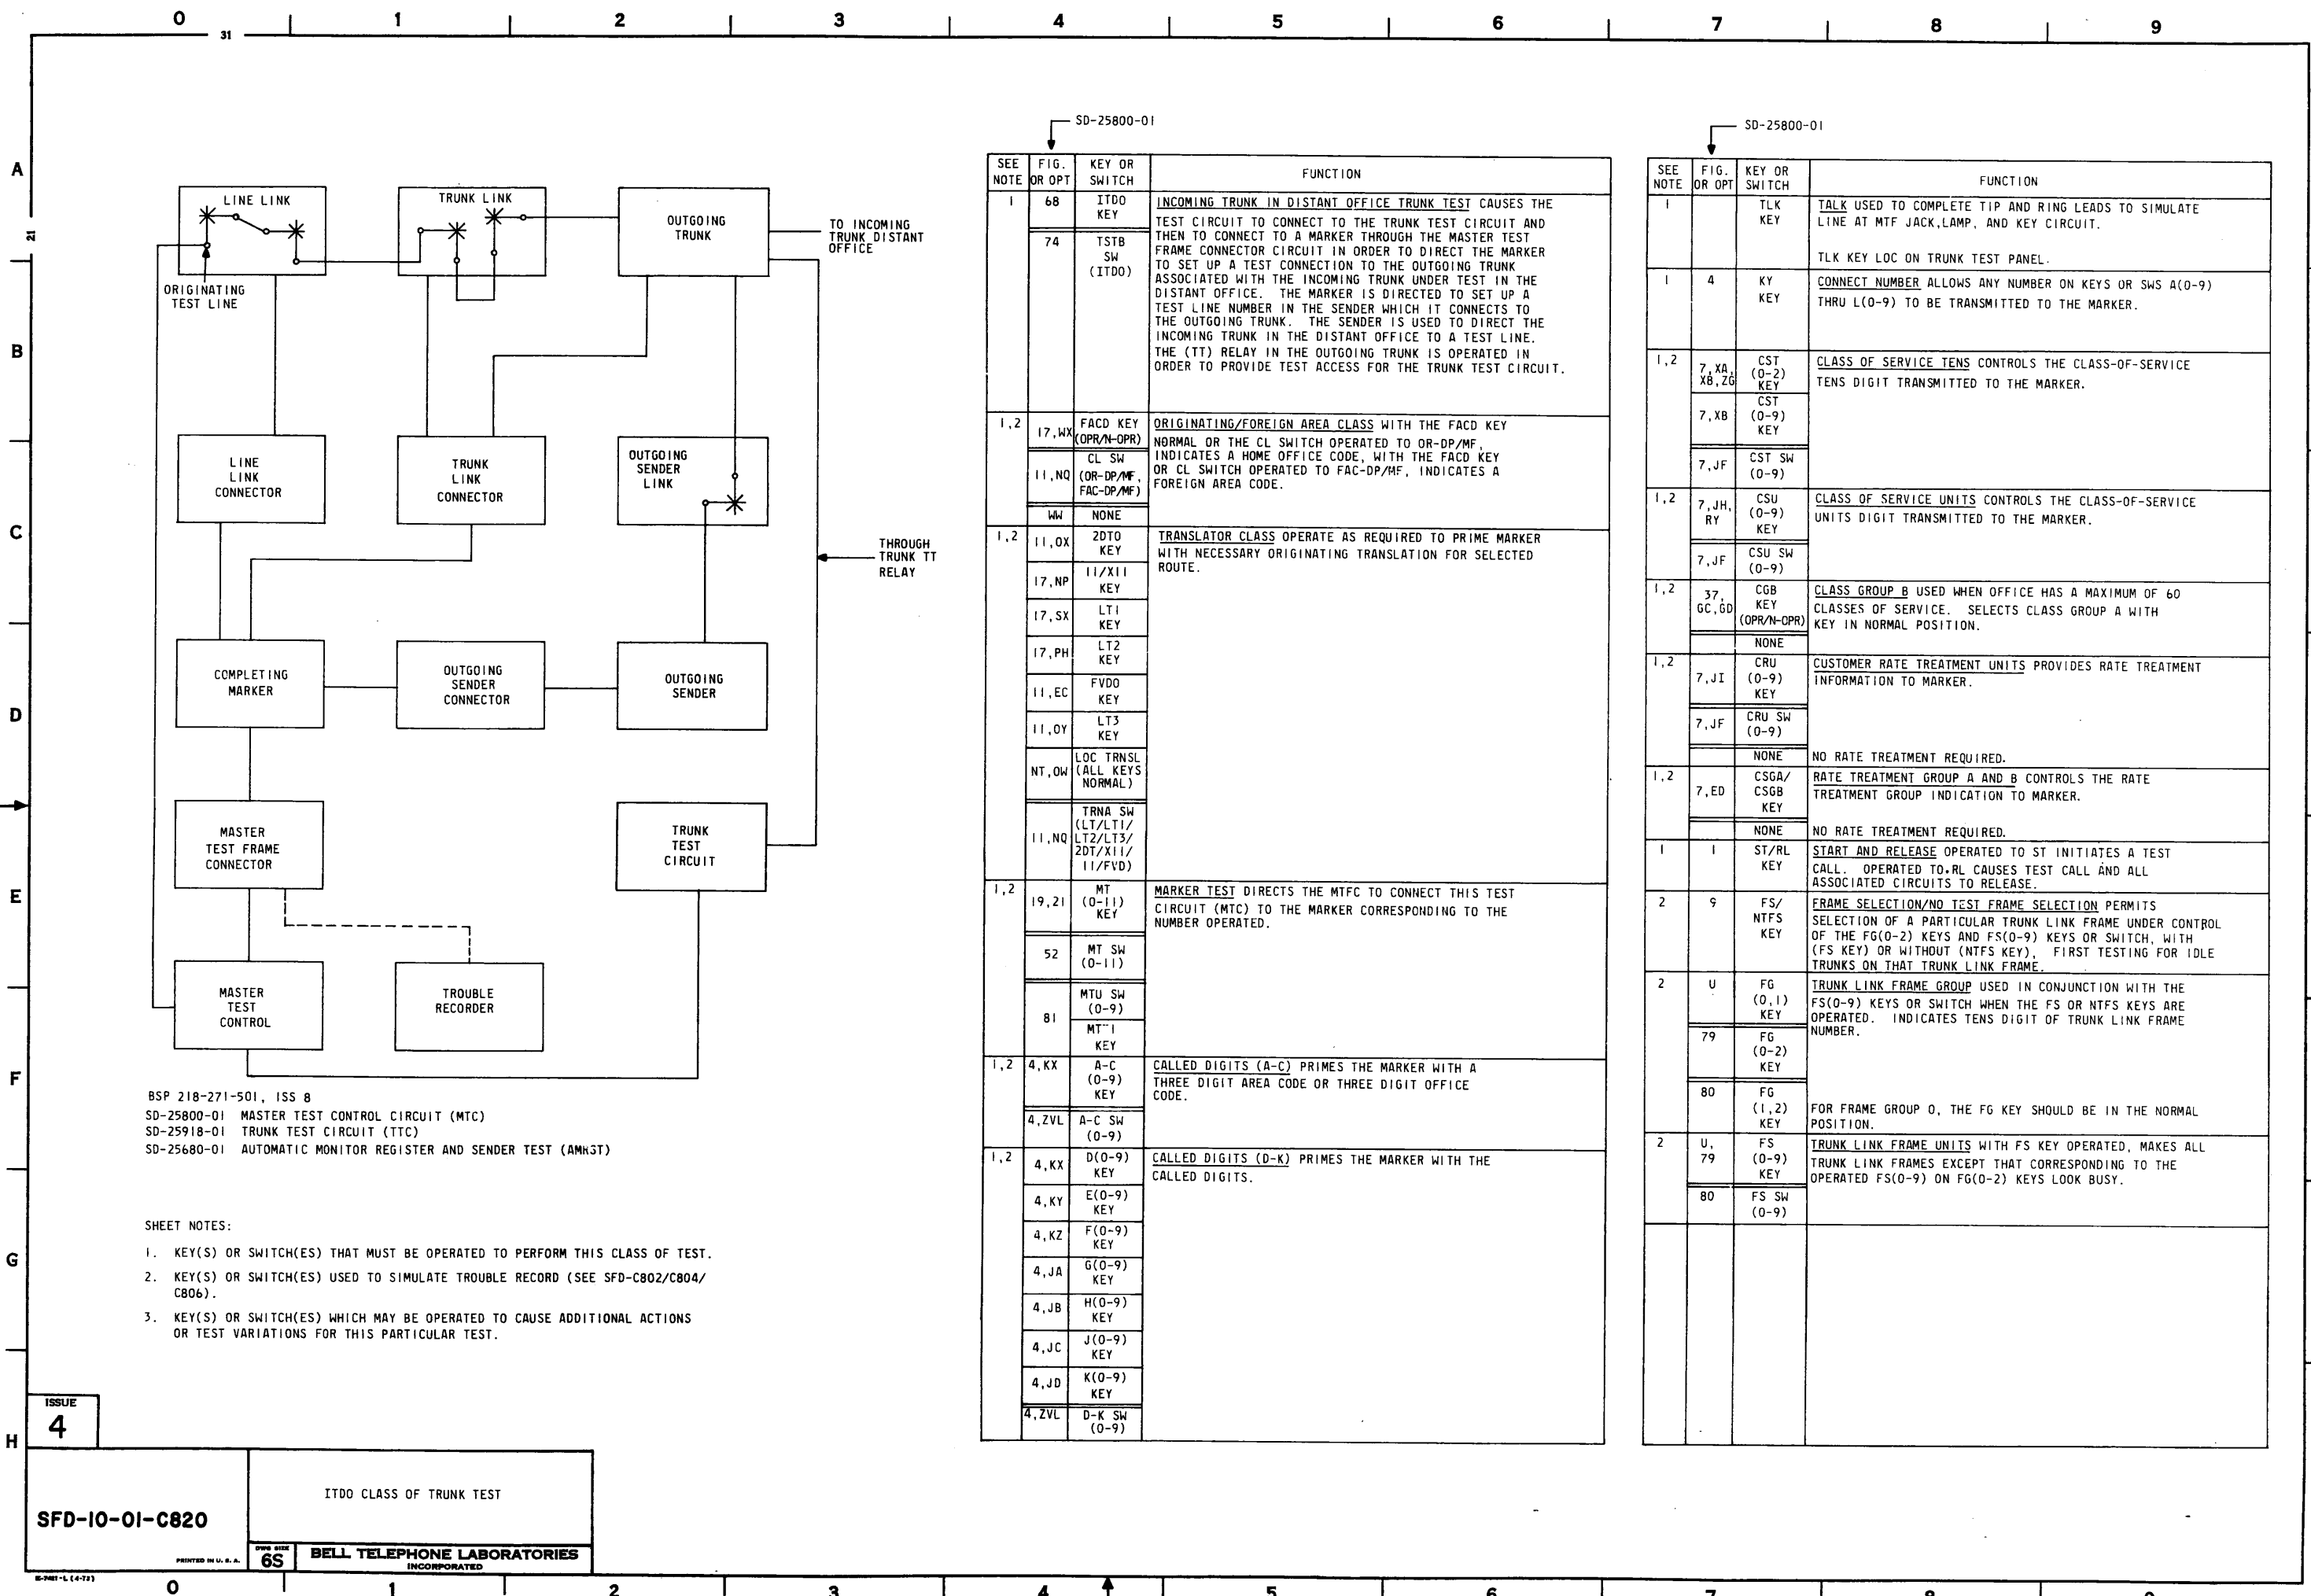

BSP 218-271-501, ISS 8
SD-25800-01 MASTER TEST CONTROL CIRCUIT (MTC)
SD-25918-01 TRUNK TEST CIRCUIT (TTC)
SD-25680-01 AUTOMATIC MONITOR REGISTER AND SENDER TEST (AMHST)

- SHEET NOTES:
1. KEY(S) OR SWITCH(ES) THAT MUST BE OPERATED TO PERFORM THIS CLASS OF TEST.
 2. KEY(S) OR SWITCH(ES) USED TO SIMULATE TROUBLE RECORD (SEE SFD-C802/C804/C806).
 3. KEY(S) OR SWITCH(ES) WHICH MAY BE OPERATED TO CAUSE ADDITIONAL ACTIONS OR TEST VARIATIONS FOR THIS PARTICULAR TEST.

ISSUE
4

SFD-10-01-C820

ITDO CLASS OF TRUNK TEST

6S

BELL TELEPHONE LABORATORIES
INCORPORATED

SEE NOTE	FIG. OR OPT	KEY OR SWITCH	FUNCTION
1	68	ITDO KEY	INCOMING TRUNK IN DISTANT OFFICE TRUNK TEST CAUSES THE TEST CIRCUIT TO CONNECT TO THE TRUNK TEST CIRCUIT AND THEN TO CONNECT TO A MARKER THROUGH THE MASTER TEST FRAME CONNECTOR CIRCUIT IN ORDER TO DIRECT THE MARKER TO SET UP A TEST CONNECTION TO THE OUTGOING TRUNK ASSOCIATED WITH THE INCOMING TRUNK UNDER TEST IN THE DISTANT OFFICE. THE MARKER IS DIRECTED TO SET UP A TEST LINE NUMBER IN THE SENDER WHICH IT CONNECTS TO THE OUTGOING TRUNK. THE SENDER IS USED TO DIRECT THE INCOMING TRUNK IN THE DISTANT OFFICE TO A TEST LINE. THE (TT) RELAY IN THE OUTGOING TRUNK IS OPERATED IN ORDER TO PROVIDE TEST ACCESS FOR THE TRUNK TEST CIRCUIT.
	74	TSTB SW (ITDO)	
1,2	17,WX	FACD KEY (OPR/N-OPR)	ORIGINATING/FOREIGN AREA CLASS WITH THE FACD KEY NORMAL OR THE CL SWITCH OPERATED TO OR-DP/MF, INDICATES A HOME OFFICE CODE, WITH THE FACD KEY OR CL SWITCH OPERATED TO FAC-DP/MF, INDICATES A FOREIGN AREA CODE.
	11,NQ	CL SW (OR-DP/MF, FAC-DP/MF)	
	WW	NONE	
1,2	11,OX	2DT0 KEY	TRANSLATOR CLASS OPERATE AS REQUIRED TO PRIME MARKER WITH NECESSARY ORIGINATING TRANSLATION FOR SELECTED ROUTE.
	17,NP	11/X11 KEY	
	17,SX	LT1 KEY	
	17,PH	LT2 KEY	
	11,EC	FVDO KEY	
	11,OY	LT3 KEY	
	NT,OW	LOC TRNSL (ALL KEYS NORMAL)	
	11,NQ	TRNA SW (LT/LT1/LT2/LT3/2DT/X11/11/FVD)	
1,2	19,21	MT (0-11) KEY	MARKER TEST DIRECTS THE MTFC TO CONNECT THIS TEST CIRCUIT (MTC) TO THE MARKER CORRESPONDING TO THE NUMBER OPERATED.
	52	MT SW (0-11)	
	81	MTU SW (0-9) MT-1 KEY	
1,2	4,KX	A-C (0-9) KEY	CALLED DIGITS (A-C) PRIMES THE MARKER WITH A THREE DIGIT AREA CODE OR THREE DIGIT OFFICE CODE.
	4,ZVL	A-C SW (0-9)	
1,2	4,KX	D(0-9) KEY	CALLED DIGITS (D-K) PRIMES THE MARKER WITH THE CALLED DIGITS.
	4,KY	E(0-9) KEY	
	4,KZ	F(0-9) KEY	
	4,JA	G(0-9) KEY	
	4,JB	H(0-9) KEY	
	4,JC	J(0-9) KEY	
	4,JD	K(0-9) KEY	
	4,ZVL	D-K SW (0-9)	

SEE NOTE	FIG. OR OPT	KEY OR SWITCH	FUNCTION
1		TLK KEY	TALK USED TO COMPLETE TIP AND RING LEADS TO SIMULATE LINE AT MTF JACK, LAMP, AND KEY CIRCUIT.
1	4	KY KEY	CONNECT NUMBER ALLOWS ANY NUMBER ON KEYS OR SWS A(0-9) THRU L(0-9) TO BE TRANSMITTED TO THE MARKER.
1,2	7,XA, XB,ZG	CST (0-2) KEY	CLASS OF SERVICE TENS CONTROLS THE CLASS-OF-SERVICE TENS DIGIT TRANSMITTED TO THE MARKER.
	7,XB	CST (0-9) KEY	
	7,JF	CST SW (0-9)	
1,2	7,JH, RY	CSU (0-9) KEY	CLASS OF SERVICE UNITS CONTROLS THE CLASS-OF-SERVICE UNITS DIGIT TRANSMITTED TO THE MARKER.
	7,JF	CSU SW (0-9)	
1,2	37, GC,GD	CGB KEY (OPR/N-OPR)	CLASS GROUP B USED WHEN OFFICE HAS A MAXIMUM OF 60 CLASSES OF SERVICE. SELECTS CLASS GROUP A WITH KEY IN NORMAL POSITION.
		NONE	
1,2	7,JI	CRU (0-9) KEY	CUSTOMER RATE TREATMENT UNITS PROVIDES RATE TREATMENT INFORMATION TO MARKER.
	7,JF	CRU SW (0-9)	
		NONE	
1,2	7,ED	CSGA/CSGB KEY	RATE TREATMENT GROUP A AND B CONTROLS THE RATE TREATMENT GROUP INDICATION TO MARKER.
		NONE	NO RATE TREATMENT REQUIRED.
1	1	ST/RL KEY	START AND RELEASE OPERATED TO ST INITIATES A TEST CALL. OPERATED TO RL CAUSES TEST CALL AND ALL ASSOCIATED CIRCUITS TO RELEASE.
2	9	FS/NTFS KEY	FRAME SELECTION/NO TEST FRAME SELECTION PERMITS SELECTION OF A PARTICULAR TRUNK LINK FRAME UNDER CONTROL OF THE FG(0-2) KEYS AND FS(0-9) KEYS OR SWITCH, WITH (FS KEY) OR WITHOUT (NTFS KEY). FIRST TESTING FOR IDLE TRUNKS ON THAT TRUNK LINK FRAME.
2	U	FG (0,1) KEY	TRUNK LINK FRAME GROUP USED IN CONJUNCTION WITH THE FS(0-9) KEYS OR SWITCH WHEN THE FS OR NTFS KEYS ARE OPERATED. INDICATES TENS DIGIT OF TRUNK LINK FRAME NUMBER.
		79	
		80	
2	U, 79	FS (0-9) KEY	FOR FRAME GROUP 0, THE FG KEY SHOULD BE IN THE NORMAL POSITION.
		80	
2	U, 79	FS (0-9) KEY	TRUNK LINK FRAME UNITS WITH FS KEY OPERATED, MAKES ALL TRUNK LINK FRAMES EXCEPT THAT CORRESPONDING TO THE OPERATED FS(0-9) ON FG(0-2) KEYS LOOK BUSY.

SFD-10-01-C820

SD-25800-01

XSEE NOTE	FIG. OR OPT	KEY OR SWITCH	FUNCTION
2	9	TS/ NTTS KEY	TRUNK SELECTION/NO TEST TRUNK SELECTION MAKES ALL TRUNKS EXCEPT THE ONE CORRESPONDING TO THE OPERATED TS(0-19) KEYS OR SWITCH LOOK BUSY TO THE MARKER AND IF NTTS KEY IS OPERATED, WILL OPERATE THE "TST" RELAY IN THE TLF WHICH REMOVES THE PLUGGED-BUSY CONDITION FROM ALL TRUNKS ON THAT TRUNK LINK FRAME.
2	9,KX	TS (0-19) KEY	TRUNK SELECTION MAKES ALL TRUNKS EXCEPT ONE CORRESPONDING TO THE OPERATED TS(0-9) KEY LOOK BUSY TO THE MARKER.
	9,JF	TSU SW (0-9)	TRUNK SELECTION UNITS SAME AS (TS0-19) KEY.
		TST1 KEY	TRUNK SELECTION TENS OPERATED WITH TSU SWITCH SELECTS PARTICULAR TRUNK.
3	8, 35	OSS KEY	OUTGOING SENDER SELECTION WITH THE SGA/SGB KEY OPERATED, DIRECTS THE MARKER TO CONNECT TO THE A OR B SUBGROUP OF SENDERS WITHOUT FIRST TESTING FOR AN IDLE SENDER.
2	8, 35	SGA/ SGB KEY	SENDER SUBGROUP A/SENDER SUBGROUP B WITH THE OSS KEY ALSO OPERATED, DIRECTS THE MARKER TO CONNECT TO THE A OR B SUBGROUP OF SENDERS WITHOUT FIRST TESTING FOR IDLE SENDERS.
2	8, 83	OS (0-4) KEY	OUTGOING SENDER SELECTS A PARTICULAR SENDER WITHIN A SUBGROUP.
	84	OS SW (0-4)	
2	9,QE	RA (0-3) KEY	ROUTE ADVANCE ALLOWS THE MARKER TO FIND AN IDLE TRUNK ONLY AFTER IT HAS ROUTE ADVANCED EXACTLY THE NUMBER OF TIMES CORRESPONDING TO KEY OR SWITCH SETTING.
	9,QF	RA SW (0-5)	
	9,IB	RA SW (0-11)	
	9,CG	RAU SW (0-9)	
	9/99, DL	RAT1 KEY	
2	9	GPA/GPB KEY	ALLOTTER GROUP A AND B USED ON TESTS REQUIRING THE MARKER TO USE A ROUTE WHICH HAS ALLOTTED TRUNK GROUPS.
3	1	REC KEY	RECORD CAUSES MARKER TO REQUEST A TROUBLE RECORD OF THE TEST CALL BEFORE RELEASING.
3	4	TTL/BB KEY	TERMINATING TEST LINE OPERATED ON TRUNK TESTS TO CAUSE AN INCOMING TRUNK TEST LINE NUMBER TO BE TRANSMITTED TO THE MARKER USED TO SET UP THE TEST CONNECTION. BUSYBACK CAUSES PERMANENTLY BUSY NUMBER TO BE TRANSMITTED TO THE MARKER.

* SEE SHEET C820 FOR SHEET NOTES

SFD-10-01-C821

ISSUE
4


ITDO CLASS OF TRUNK TEST

SFD-10-01-C821

BELL TELEPHONE LABORATORIES
INCORPORATED

6S

PRINTED IN U.S.A.

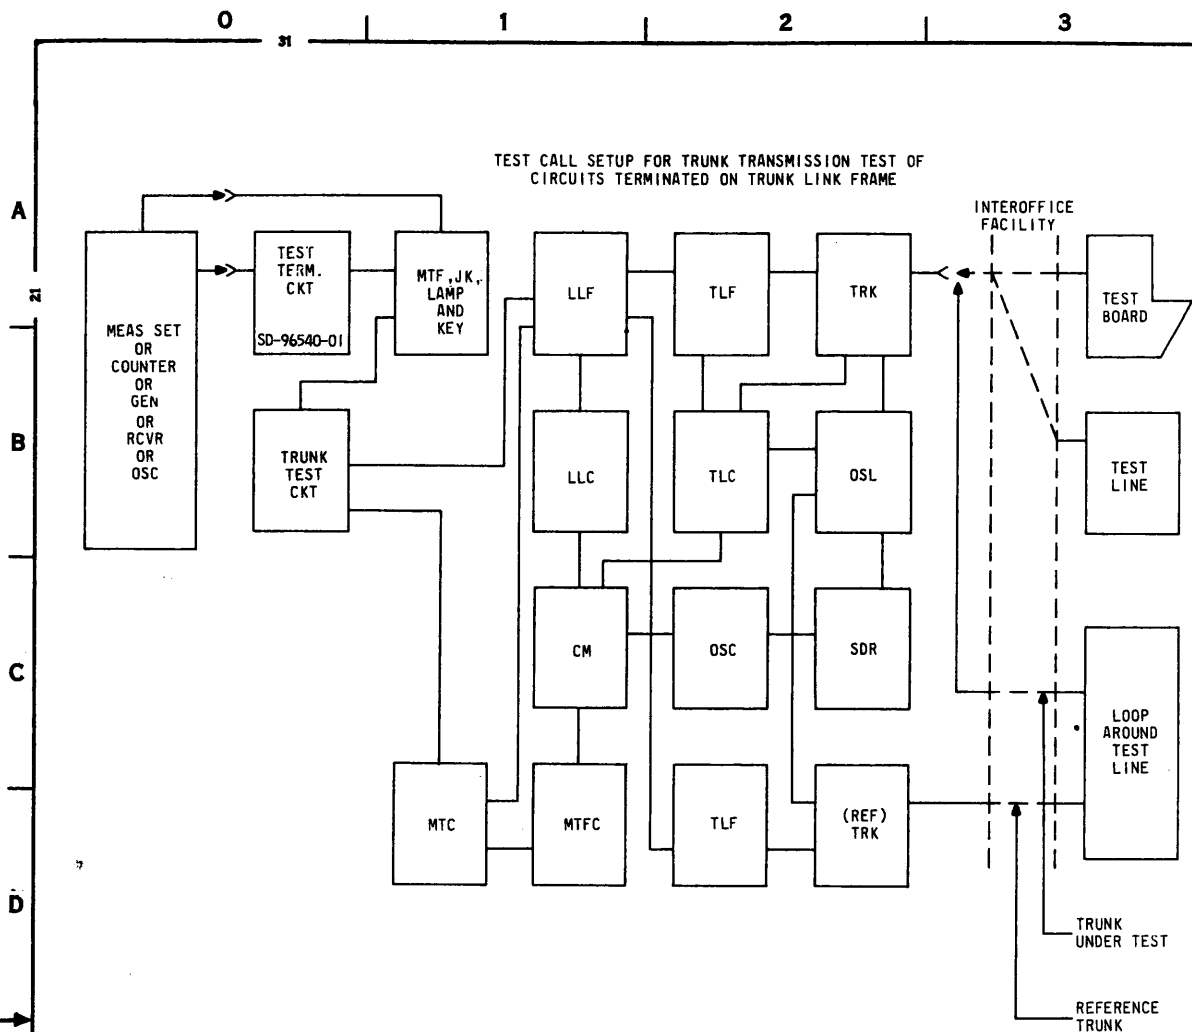

SEE BSP 218-246-501 FOR SEQUENCE OF KEYS TO BE OPERATED AT TEST TERMINATION CIRCUIT ON MTF JACK, LAMP, AND KEY FRAME.

SD-25800-01 MASTER TEST CONTROL CIRCUIT (MTC)
SD-25918-01 TRUNK TEST CIRCUIT (TTC)

SHEET NOTES:

1. KEY(S) OR SWITCH(ES) THAT MUST BE OPERATED TO PERFORM THIS CLASS OF TEST.
2. KEY(S) OR SWITCH(ES) USED TO SIMULATE TROUBLE RECORD (SEE SFD-C802/C804/C806).
3. KEY(S) OR SWITCH(ES) WHICH MAY BE OPERATED TO CAUSE ADDITIONAL ACTIONS OR TEST VARIATIONS FOR THIS PARTICULAR TEST.

SEE NOTE	FIG. OR OPT	KEY OR SWITCH	FUNCTION
1	68	MISC KEY	MISC CLASS OF TRUNK TEST CAUSES THE MTC CIRCUIT TO CONNECT TO THE TRUNK TEST CIRCUIT AND MARKER VIA THE MTF IN ORDER TO DIRECT THE MARKER TO SET UP A TEST CONNECTION TO A TRUNK FOR MISC TEST. THE MISC CLASS OF TEST IS USED FOR OGT CIRCUITS WHEN IT IS DESIRED TO ESTABLISH A CONNECTION VIA THE TRUNK UNDER TEST TO THE DISTANT OFFICE. FOR THIS TEST THE TRUNK TT RELAY REMAINS NONOPERATED.
	74	TSTB SW (MISC)	
1,2	17,WX	FACD KEY (OPR/N-OPR)	ORIGINATING/FOREIGN AREA CLASS WITH THE FACD KEY NORMAL OR THE CL SWITCH OPERATED TO OR-DP/MF, INDICATES A HOME OFFICE CODE. WITH THE FACD KEY OR CL SWITCH OPERATED TO FAC-DP/MF, INDICATES A FOREIGN AREA CODE.
	11,NQ	CL SW (OR-CP/MF, FAC-DP/MF)	
	WW	NONE	
1,2	11,OX	2DIO KEY	TRANSLATOR CLASS OPERATE AS REQUIRED TO PRIME MARKER WITH NECESSARY ORIGINATING TRANSLATION FOR SELECTED ROUTE.
	17,NP	11/X11 KEY	
	17,SX	LT1 KEY	
	17,PH	LT2 KEY	
	11,EC	FVDO KEY	
	11,OY	LT3 KEY	
	NT,OW	LOC TRNSL (ALL KEYS NORMAL)	
	11,NQ	TRNA SW (LT/LT1/LT2/LT3/ZDT/X11/11/FVD)	
	19,21	MT (0-11) KEY	
	52	MT SW (0-11)	
1,2	81	MTU SW (0-9)	MARKER TEST DIRECTS THE MTC TO CONNECT THIS TEST CIRCUIT (MTC) TO THE MARKER CORRESPONDING TO THE NUMBER OPERATED.
		MTT1 KEY	
		MTT2 KEY	
1,2	4,KX	A-C (0-9) KEY	CALLED DIGITS (A-C) PRIMES THE MARKER WITH A THREE DIGIT AREA CODE OR THREE DIGIT OFFICE CODE.
	4,ZVL	A-C SW (0-9)	
1,2	4,KX	D(0-9) KEY	CALLED DIGITS (D-K) PRIMES THE MARKER WITH THE CALLED DIGITS.
	4,KY	E(0-9) KEY	
	4,KZ	F(0-9) KEY	
	4,JA	G(0-9) KEY	
	4,JB	H(0-9) KEY	
	4,JC	J(0-9) KEY	
	4,JD	K(0-9) KEY	
	4,ZVL	D-K SW (0-9)	
1		TLK KEY	TALK USED TO COMPLETE TIP AND RING LEADS TO SIMULATE LINE AT MTF JACK, LAMP, AND KEY CIRCUIT. TLK KEY LOC ON TRUNK TEST PANEL.
1	4	KY KEY	CONNECT NUMBER ALLOWS ANY NUMBER ON KEYS OR SWS A(0-9) THRU L(0-9) TO BE TRANSMITTED TO THE MARKER.

SEE NOTE	FIG. OR OPT	KEY OR SWITCH	FUNCTION
1,2	7,XA, XB,ZG	CST (0-2) KEY	CLASS OF SERVICE TENS CONTROLS THE CLASS-OF-SERVICE TENS DIGIT TRANSMITTED TO THE MARKER.
	7,XB	CST (0-9) KEY	
	7,JF	CST SW (0-9)	
1,2	7,JH, RY	CSU (0-9) KEY	CLASS OF SERVICE UNITS CONTROLS THE CLASS-OF-SERVICE UNITS DIGIT TRANSMITTED TO THE MARKER.
	7,JF	CSU SW (0-9)	
1,2	37, GC, GD	CGB KEY (OPR/N-OPR)	CLASS GROUP B USED WHEN OFFICE HAS A MAXIMUM OF 60 CLASSES OF SERVICE. SELECTS CLASS GROUP A WITH KEY IN NORMAL POSITION.
		NONE	
1,2	7,JI	CRU (0-9) KEY	CUSTOMER RATE TREATMENT UNITS PROVIDES RATE TREATMENT INFORMATION TO MARKER.
	7,JF	CRU SW (0-9)	
		NONE	
1,2	7,ED	CSGA/CSGB KEY	RATE TREATMENT GROUP A AND B CONTROLS THE RATE TREATMENT GROUP INDICATION TO MARKER.
		NONE	
1,2	9,KX	TS (0-19) KEY	TRUNK SELECTION MAKES ALL TRUNKS EXCEPT ONE CORRESPONDING TO THE OPERATED TS(0-9) KEY LOOK BUSY TO THE MARKER.
	9,JF	TSU SW (0-9)	
		TST1 KEY	
1,2	9	FS/NTFS KEY	FRAME SELECTION/NO TEST FRAME SELECTION PERMITS SELECTION OF A PARTICULAR TRUNK LINK FRAME UNDER CONTROL OF THE FG(0-2) KEYS AND FS(0-9) KEYS OR SWITCH, WITH (FS KEY) OR WITHOUT (NTFS KEY), FIRST TESTING FOR IDLE TRUNKS ON THAT TRUNK LINK FRAME.
		FS/NTFS KEY	
1,2	U	FG (0,1) KEY	TRUNK LINK FRAME GROUP USED IN CONJUNCTION WITH THE FS(0-9) KEYS OR SWITCH WHEN THE FS OR NTFS KEYS ARE OPERATED. INDICATES TENS DIGIT OF TRUNK LINK FRAME NUMBER.
	79	FG (0-2) KEY	
	80	FG (1,2) KEY	
1,2	U, 79	FS (0-9) KEY	TRUNK LINK FRAME UNITS WITH FS KEY OPERATED, MAKES ALL TRUNK LINK FRAMES EXCEPT THAT CORRESPONDING TO THE OPERATED FS(0-9) ON FG(0-2) KEYS LOOK BUSY.
	80	FS SW (0-9)	
1,2	9	TS/NTTS KEY	TRUNK SELECTION/NO TEST TRUNK SELECTION MAKES ALL TRUNKS EXCEPT THE ONE CORRESPONDING TO THE OPERATED TS(0-19) KEYS OR SWITCH LOOK BUSY TO THE MARKER AND IF NTTS KEY IS OPERATED, WILL OPERATE THE "TST" RELAY IN THE TLF WHICH REMOVES THE PLUGGED-BUSY CONDITION FROM ALL TRUNKS ON THAT TRUNK LINK FRAME.
		TS/NTTS KEY	
1,2	9	GPA/GPB KEY	ALLOTTER GROUP A AND B USED ON TESTS REQUIRING THE MARKER TO USE A ROUTE WHICH HAS ALLOTTED TRUNK GROUPS.
		NONE	
1	1	ST/RL KEY	START AND RELEASE OPERATED TO ST INITIATES A TEST CALL. OPERATED TO RL CAUSES TEST CALL AND ALL ASSOCIATED CIRCUITS TO RELEASE.

ISSUE
4

SFD-10-01-C822

TEST CALL SET-UP FOR TRUNK TRANSMISSION TESTING

PRINTED IN U. S. A.


6S

BELL TELEPHONE LABORATORIES
INCORPORATED



SD-10-01-C822

SFD-10-01-C822




MONITOR AMPLIFIER

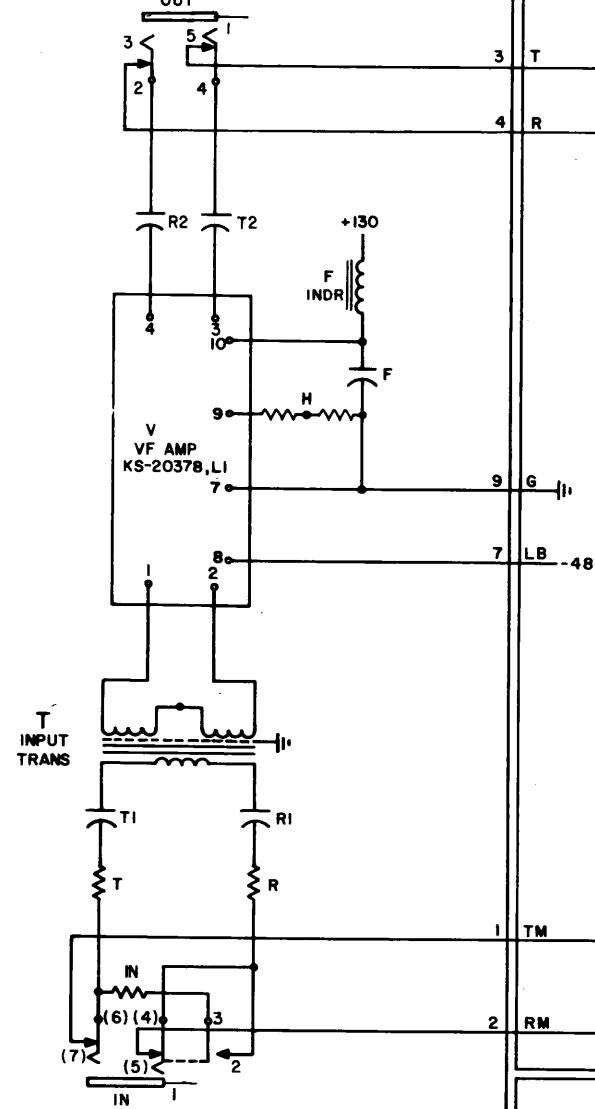

TEST TERMINATION

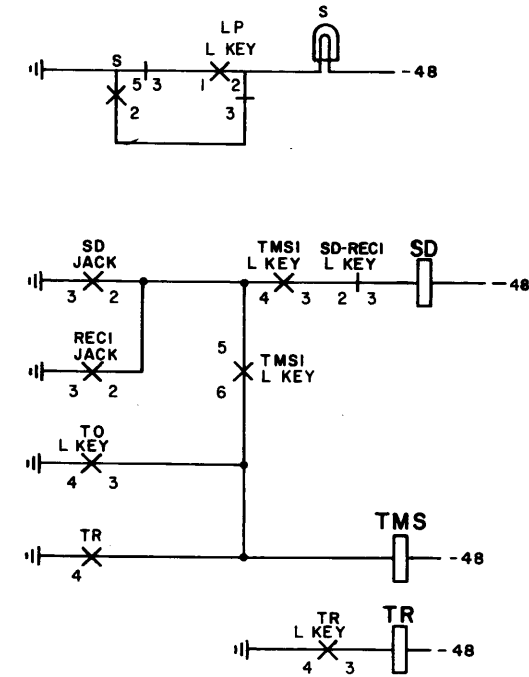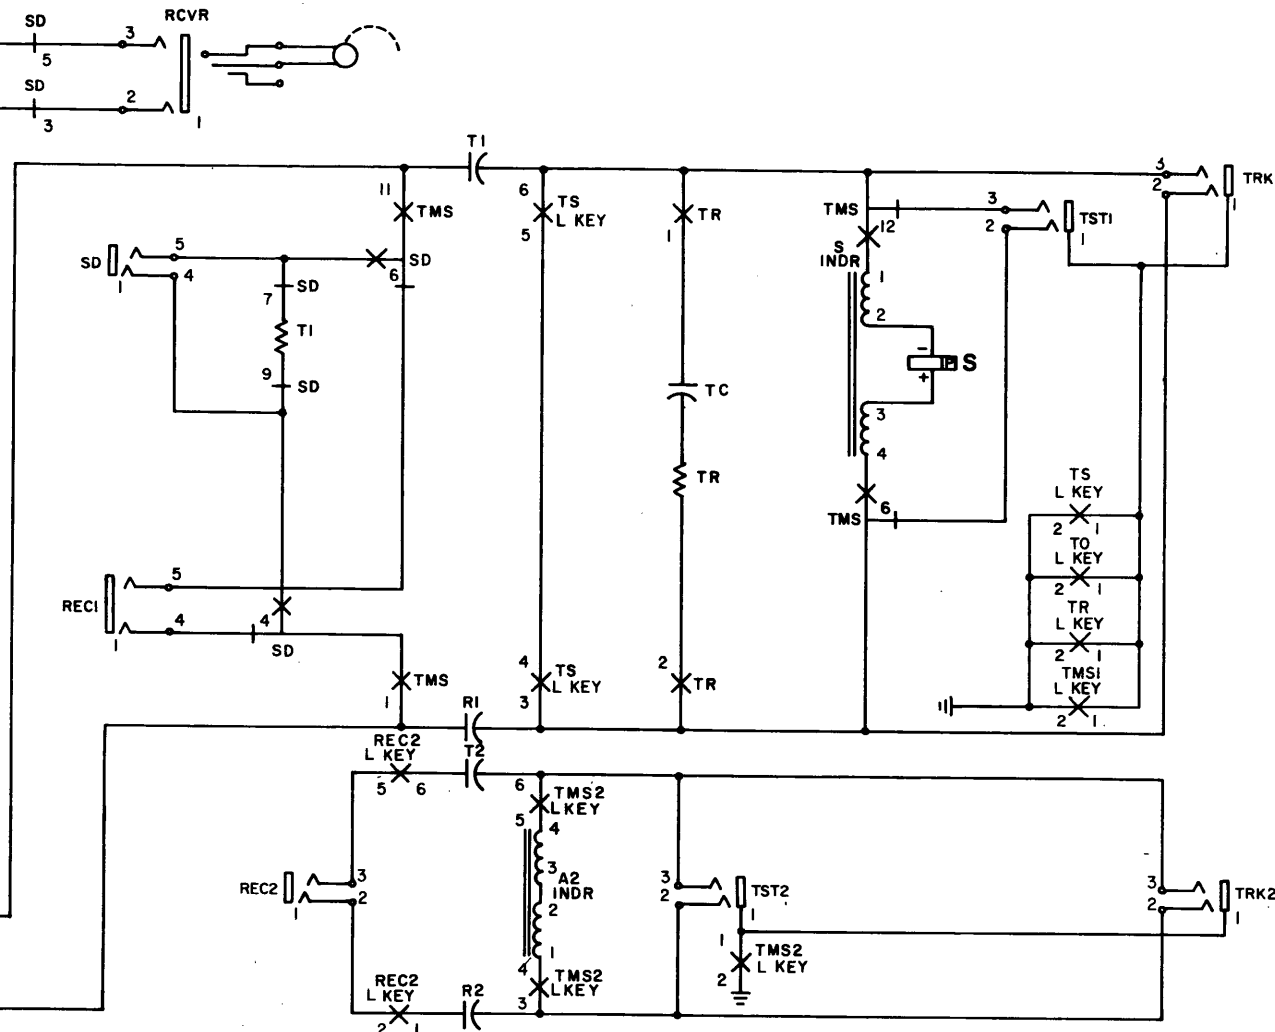

MILLIWATT SUPPLY DISTRIBUTION

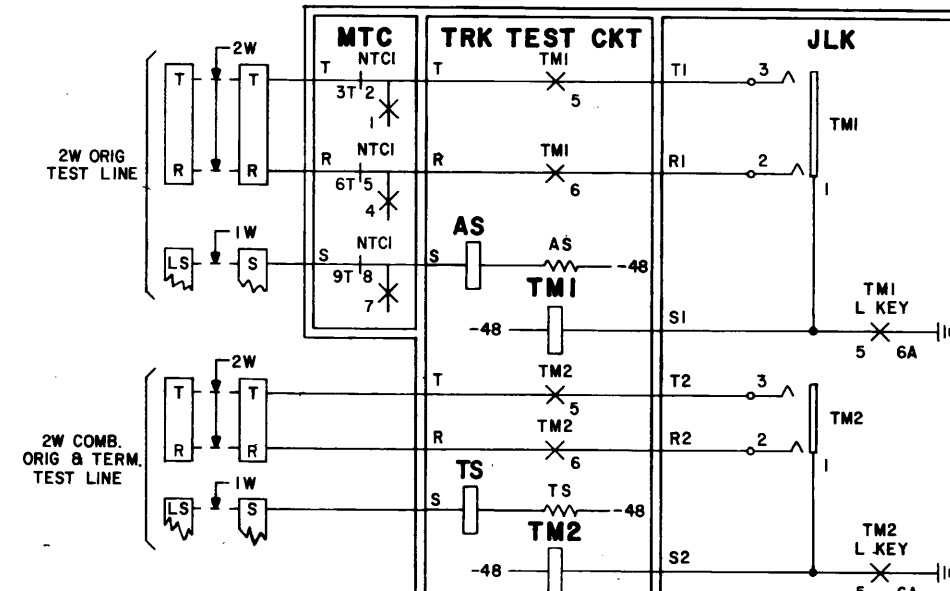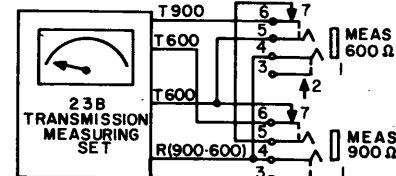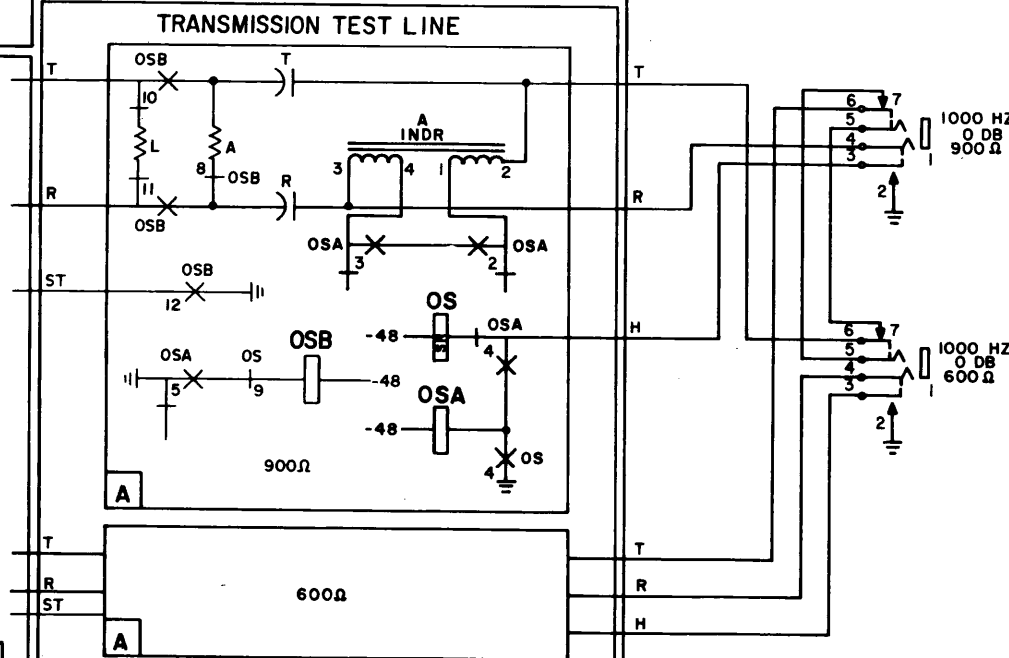

ISSUE
5

SFD-10-01-C824

TRANSMISSION TEST CIRCUITS

PRINTED IN U.S.A.

6S

BELL TELEPHONE LABORATORIES
INCORPORATED

SFD-10-01-C824

DIAGRAM FOR ONE-WAY 1000-HZ LOSS MEASUREMENT
(SEE BSP 218-246-501 FOR DETAILED DESCRIPTION)



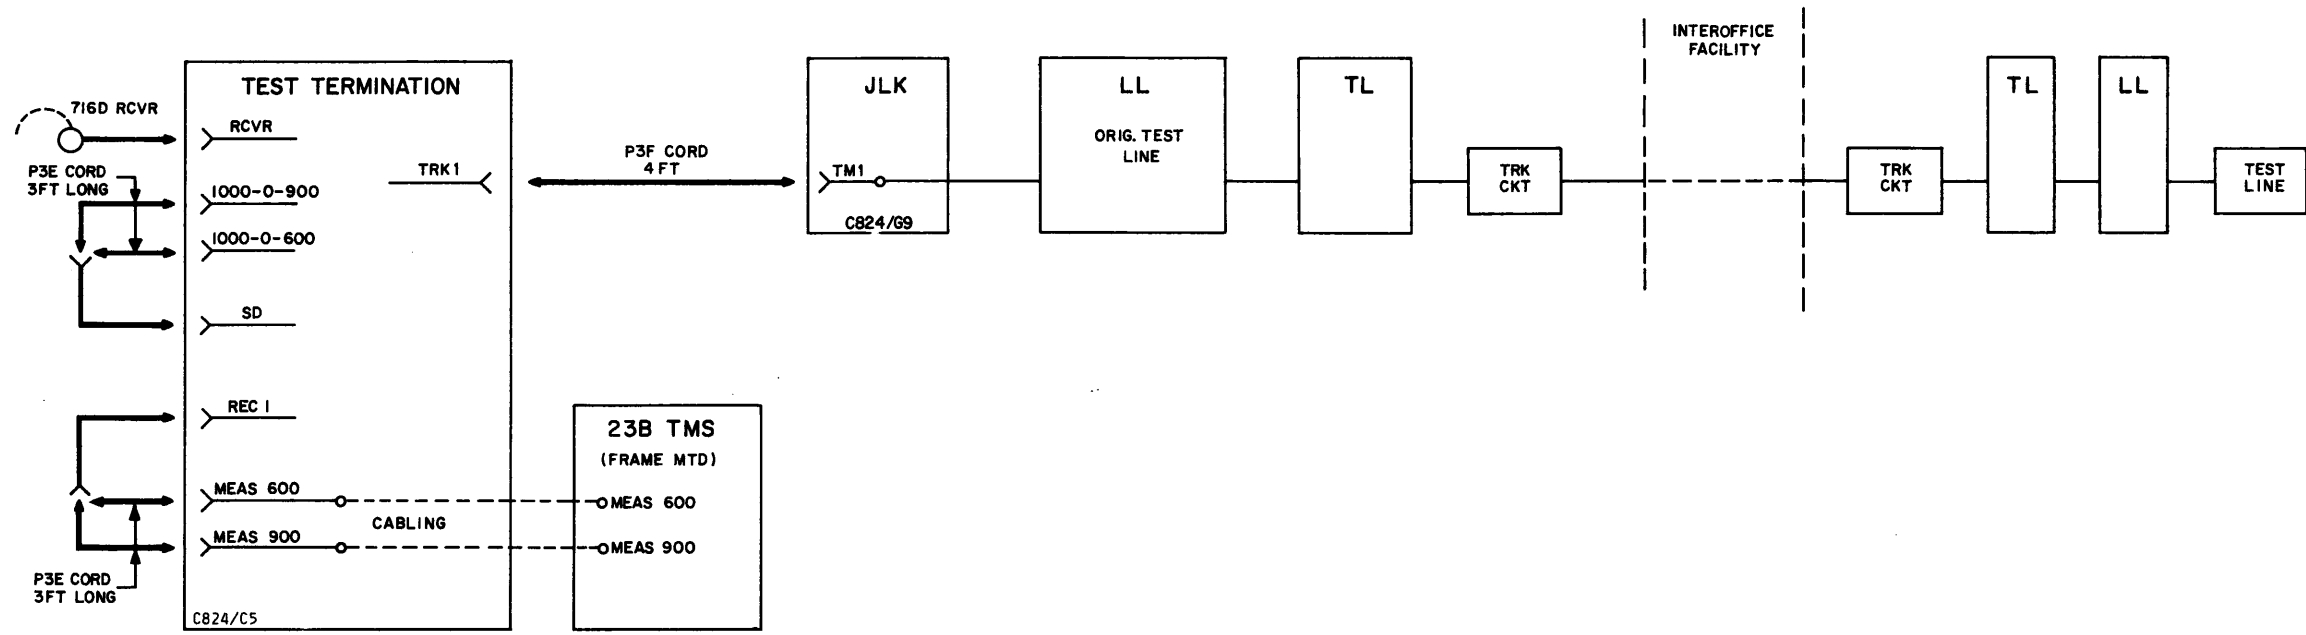


DIAGRAM FOR LOOP-AROUND TWO-WAY 1000-HZ LOSS MEASUREMENT
(SEE BSP 218-246-501 FOR DETAILED DESCRIPTION)

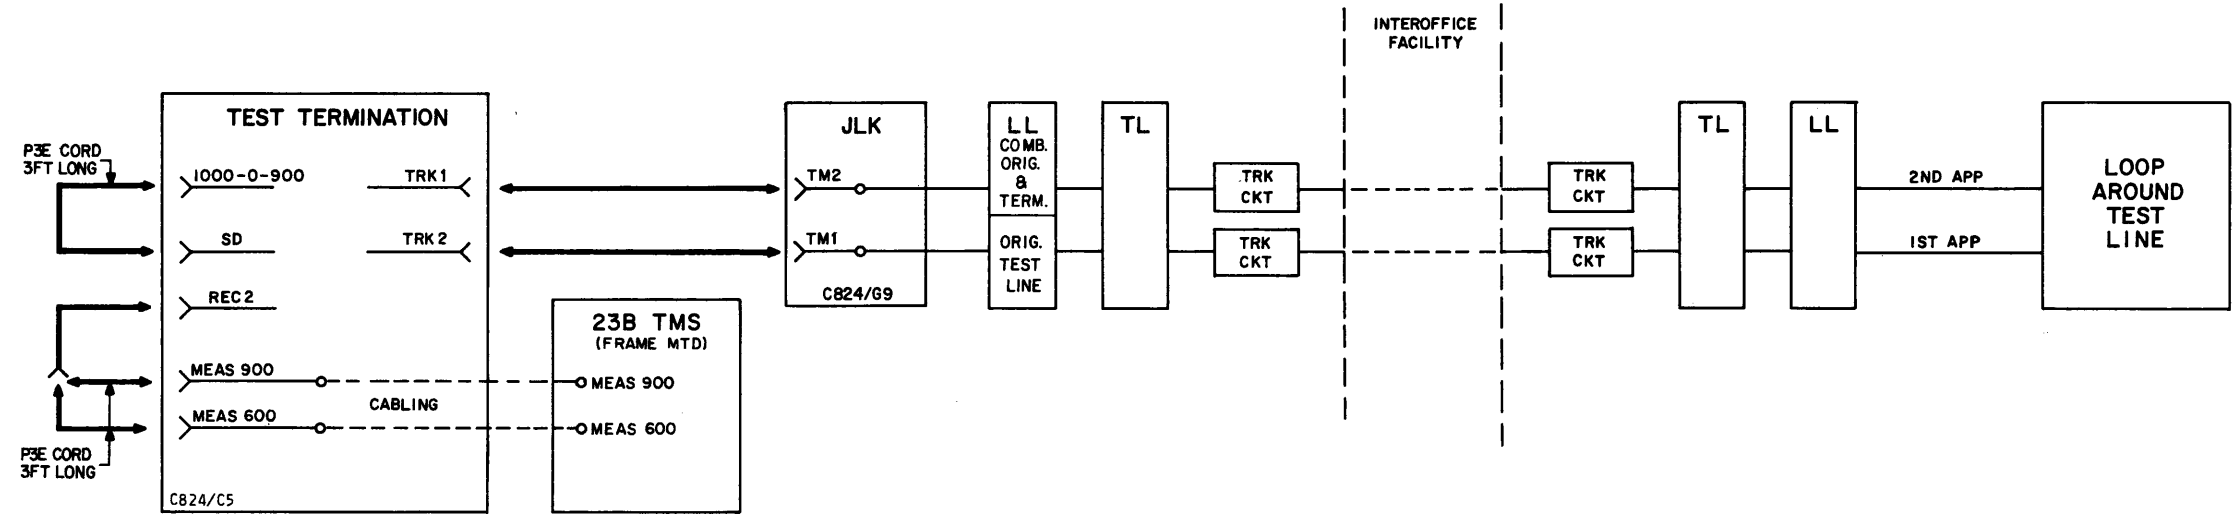

ESTABLISHING INCOMING TRUNK CONNECTION

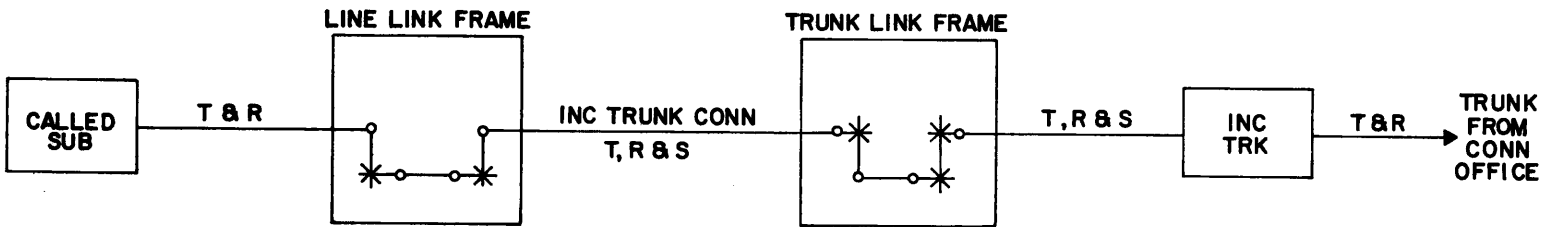


INDEX	
PAGE NO.	TITLE
D001	PART DO-TERMINATING CALL TROUBLE CARD ANALYSIS
D002	FLOW CHART FOR ANALYSIS OF TROUBLE CARD FOR TERMINATING CLASS OF CALL
D003	COMPLETING MARKER TERMINATING CALL TROUBLE ANALYSIS SEQUENCE CHART

CAUTION!
DUE TO THE SIMPLIFIED NATURE
OF THIS DOCUMENT, INFORMATION
SHOWN MAY NOT BE COMPLETE.


SFD-10-01-D001

A
B
C
D
E
F
G
H


A
B
C
D
E
F
G
H

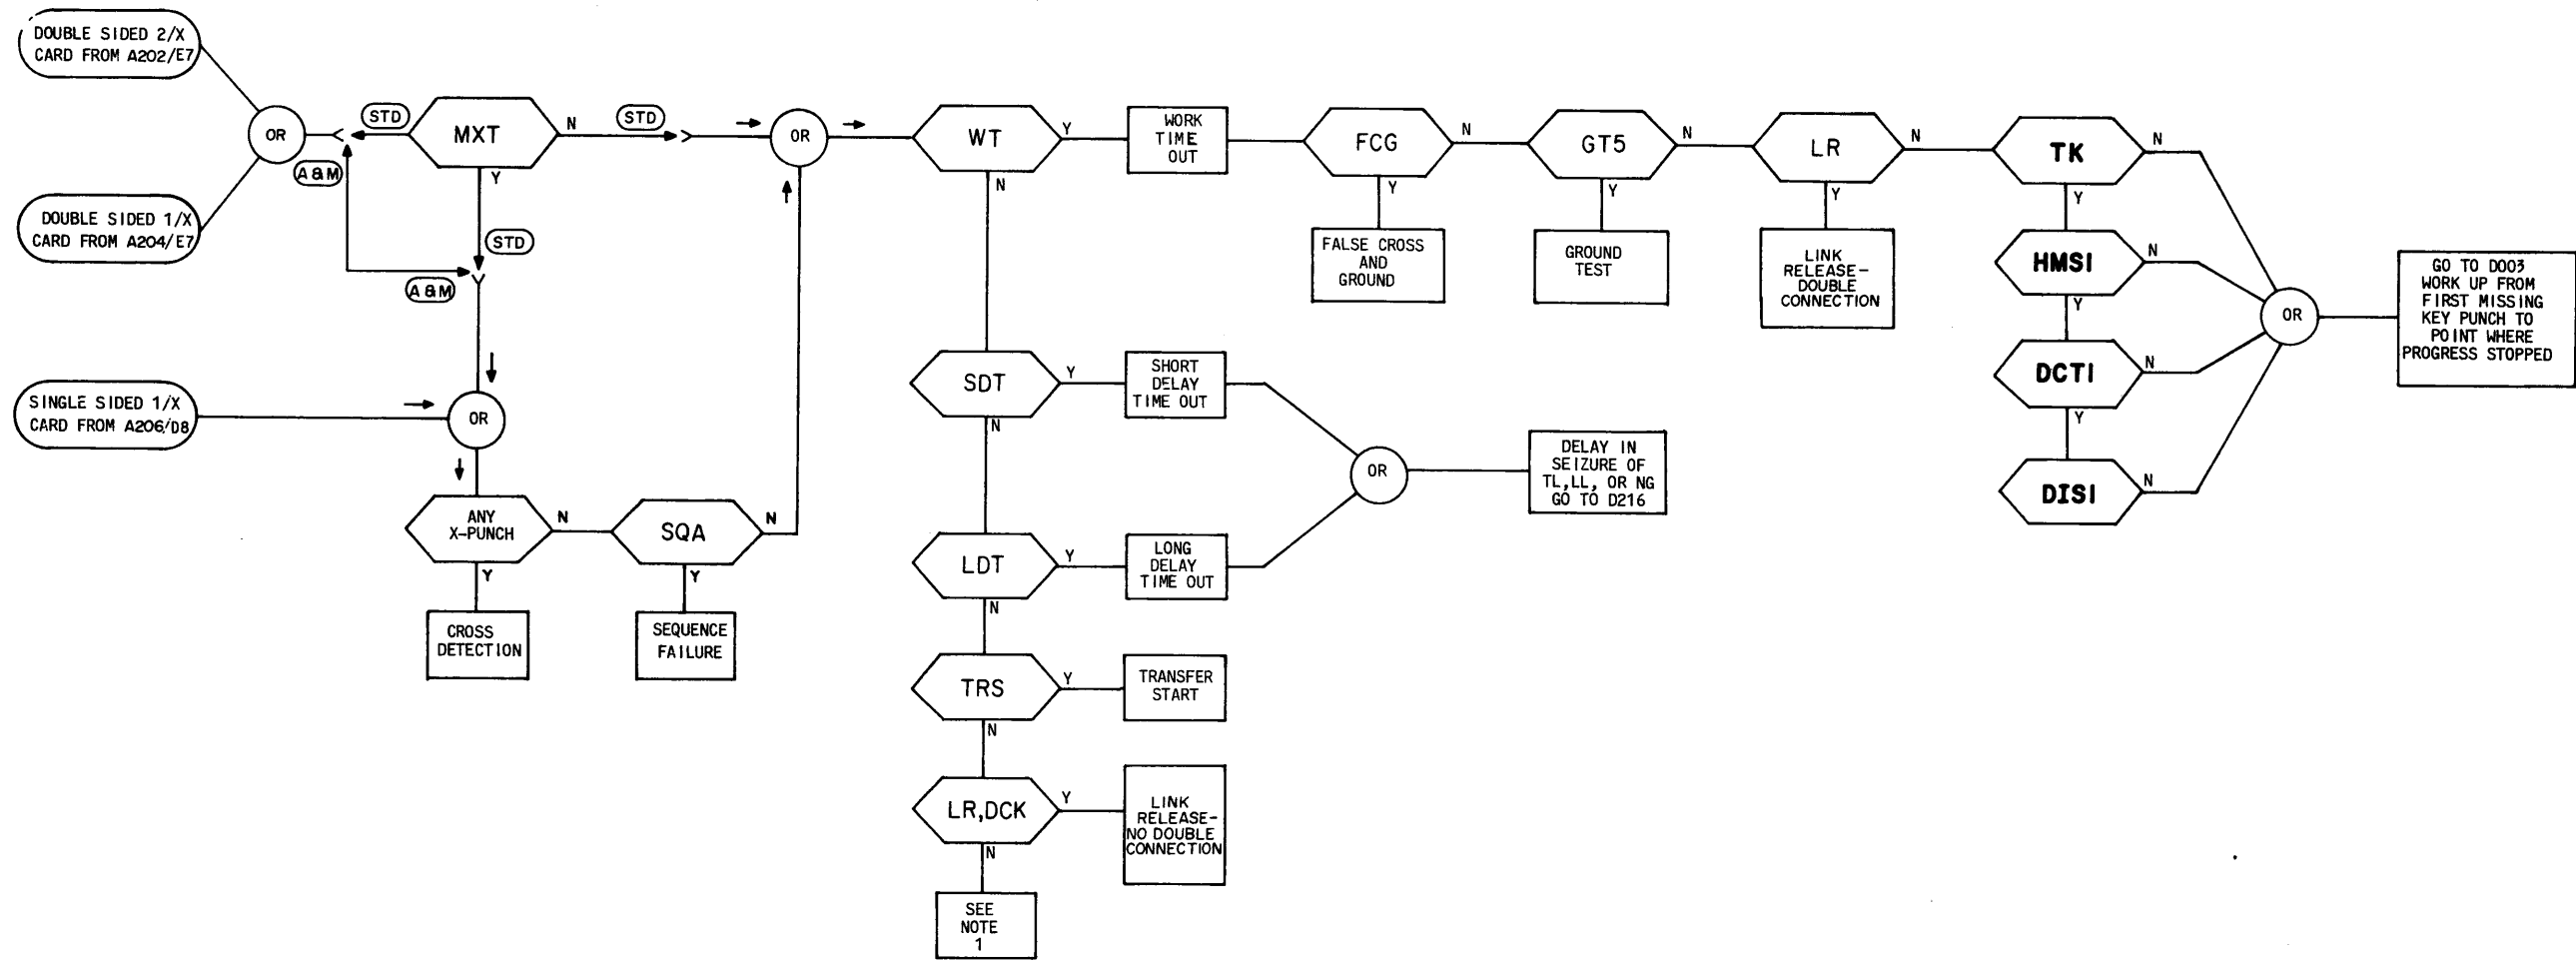

- SHEET NOTES:
1. THERE ARE SEVERAL POSSIBILITIES OF OBTAINING A CARD WITH OR WITHOUT AN MXT PUNCH AND WITHOUT ANY X-, SQA, WT, SDT, LDT, TRS, OR LR PUNCHES. THESE INCLUDE:
 - A. A FALSELY OPERATED FTC- RELAY IN A NORMAL MARKER WILL OPERATE MXT RELAY CAUSING A TROUBLE RECORD WITH NO X- OR SQA INDICATION. (ONLY DOUBLE SIDED CARDS WILL SHOW AN MXT PUNCH)
 - B. A MOMENTARY CROSS IN THE JUNCTOR WALKING CIRCUIT WILL OPERATE MXT RELAY CAUSING A RECORD AS IN (A) ABOVE.
 - C. THERE MAY BE MISSING PUNCHES AS THE RESULT OF A DEFECTIVE TROUBLE RECORDER OR DEFECTIVE WIRING OF RELAY CONTACTS IN LEADS TO TROUBLE RECORDER.

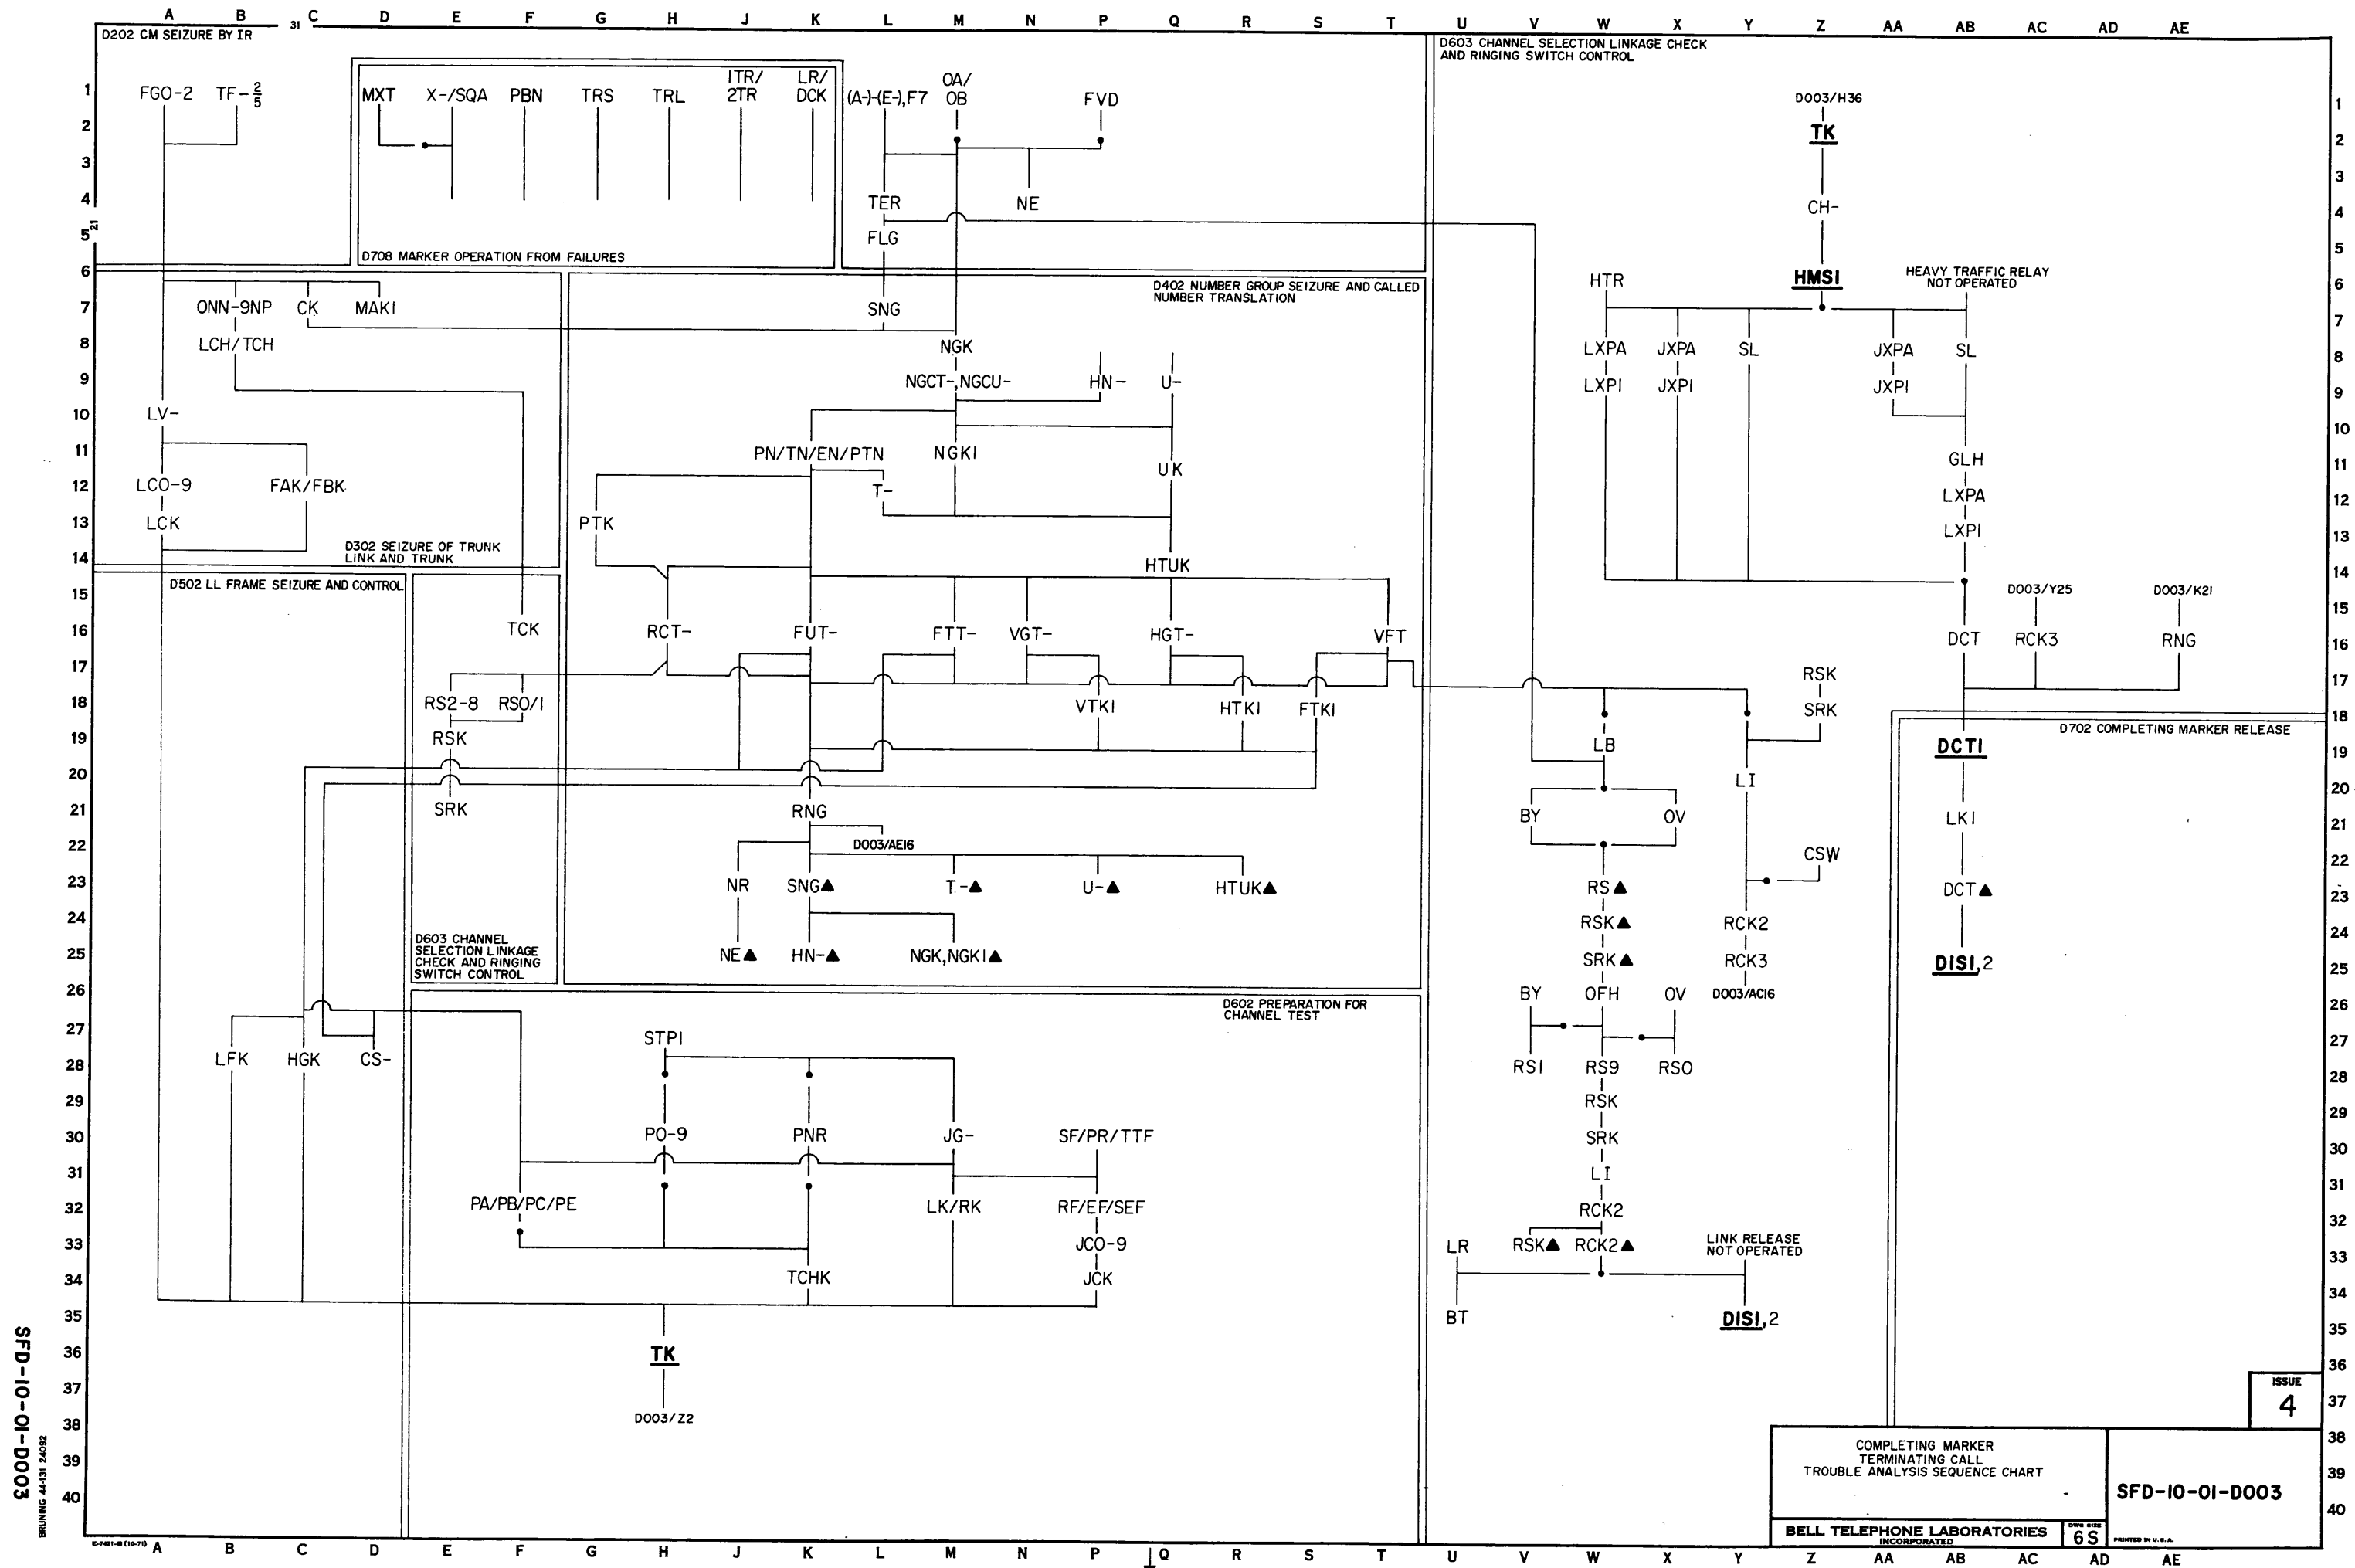

ESTABLISHING INCOMING TRUNK CONNECTION

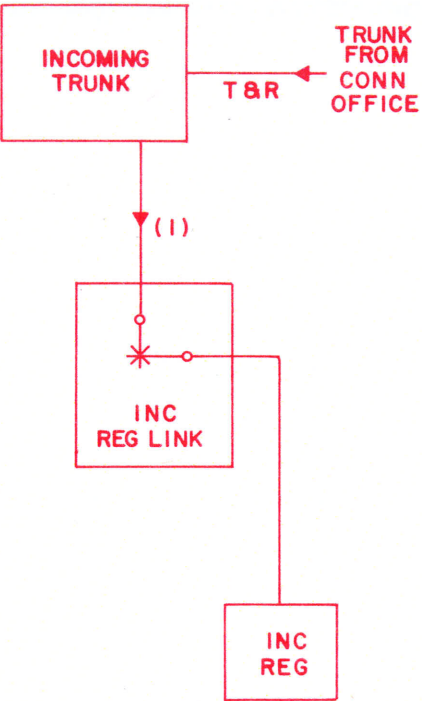

CAUTION!
DUE TO THE SIMPLIFIED NATURE
OF THIS DOCUMENT, INFORMATION
SHOWN MAY NOT BE COMPLETE.

INDEX

PAGE NO.	TITLE
D101	PART D1 INCOMING TRK SEIZURE, INCOMING REGISTER SELECTION & PULSING
D102	SEQUENCE CHART MF INCOMING REGISTER SEIZURE AND PULSING
D103	INCOMING REGISTER LINK ARRANGEMENTS
D104	INCOMING REGISTER LINK TRUNK PREFERENCE
D105	ARRANGEMENT OF CHAIN CIRCUITS IN AN IRL FRAME
D106	INCOMING REGISTER LINK REGISTER PREFERENCE
D107	INCOMING REGISTER LINK REGISTER PREFERENCE
D108	REGISTRATION OF INCOMING TRUNK CLASS INFORMATION IN INCOMING REGISTER (MF)
D109	REGISTRATION OF TRUNK LINK FRAME NUMBER IN INCOMING REGISTER (MF)
D110	MULTIFREQUENCY OUTGOING CONNECTION PULSING AND TALKING PATH
D111	MULTIFREQUENCY INCOMING CONNECTION PULSING AND TALKING PATH
D112	MULTIFREQUENCY INCOMING REGISTER SEIZURE AND RECEIPT OF MF TONES
D113	MULTIFREQUENCY INCOMING REGISTER DIGIT REGISTRATION AND STEERING CONTROL
D114	MULTIFREQUENCY INCOMING REGISTER TIMING AND MAKE BUSY
D115	STANDING CROSS RELAY TROUBLE INDICATIONS
D116	SELECTION OF INCOMING REGISTER BY AMRST
D117	SELECTION OF INCOMING REGISTER BY AMRST
D118	DIAL PULSE INCOMING REGISTER SEQUENCE CHART
D119	DIAL PULSE INCOMING REGISTER SEQUENCE CHART
D120	DIAL PULSE INCOMING REGISTER SEQUENCE CHART
D121	DIAL PULSE INCOMING REGISTER SEQUENCE CHART
D122	REGISTRATION OF INCOMING TRUNK CLASS INFORMATION IN INCOMING REGISTER (DP)
D123	REGISTRATION OF TRUNK LINK FRAME NUMBER IN INCOMING REGISTER (DP)
D124	DIAL PULSE OUTGOING CONNECTION PULSING AND TALKING PATH
D125	DIAL PULSE INCOMING REGISTER PULSING AND TALKING CONNECTION
D126	DIAL PULSE INCOMING REGISTER BY-LINK PULSING AND TALKING CONNECTION (SXS TO NO. 5 CSBR)
D127	DIAL PULSE INCOMING REGISTER BY-LINK PULSING AND TALKING CONNECTION (SXS TO NO. 5 CSBR)
D128	DIAL PULSE INCOMING REGISTER PULSE COUNTING AND TRANSLATION
D129	DIAL PULSE INCOMING REGISTER DIGIT STEERING AND REGISTRATION
D130	DIAL PULSE INCOMING REGISTER DISCONNECT AND TIMING CIRCUITS
D131	DIAL PULSE INCOMING REGISTER MARKER START AND RELEASE
D132	SEQUENCE CHART MASTER TRAFFIC CONTROL
D133	SEQUENCE CHART MASTER TRAFFIC CONTROL
D134	MASTER TRAFFIC CONTROL

ISSUE
3



PART D1
INCOMING TRUNK SEIZURE, INCOMING
REGISTER SELECTION AND PULSING


SFD-10-01-D101

BELL TELEPHONE LABORATORIES
INCORPORATED

DWG SIZE
6S

PRINTED IN U. S. A.

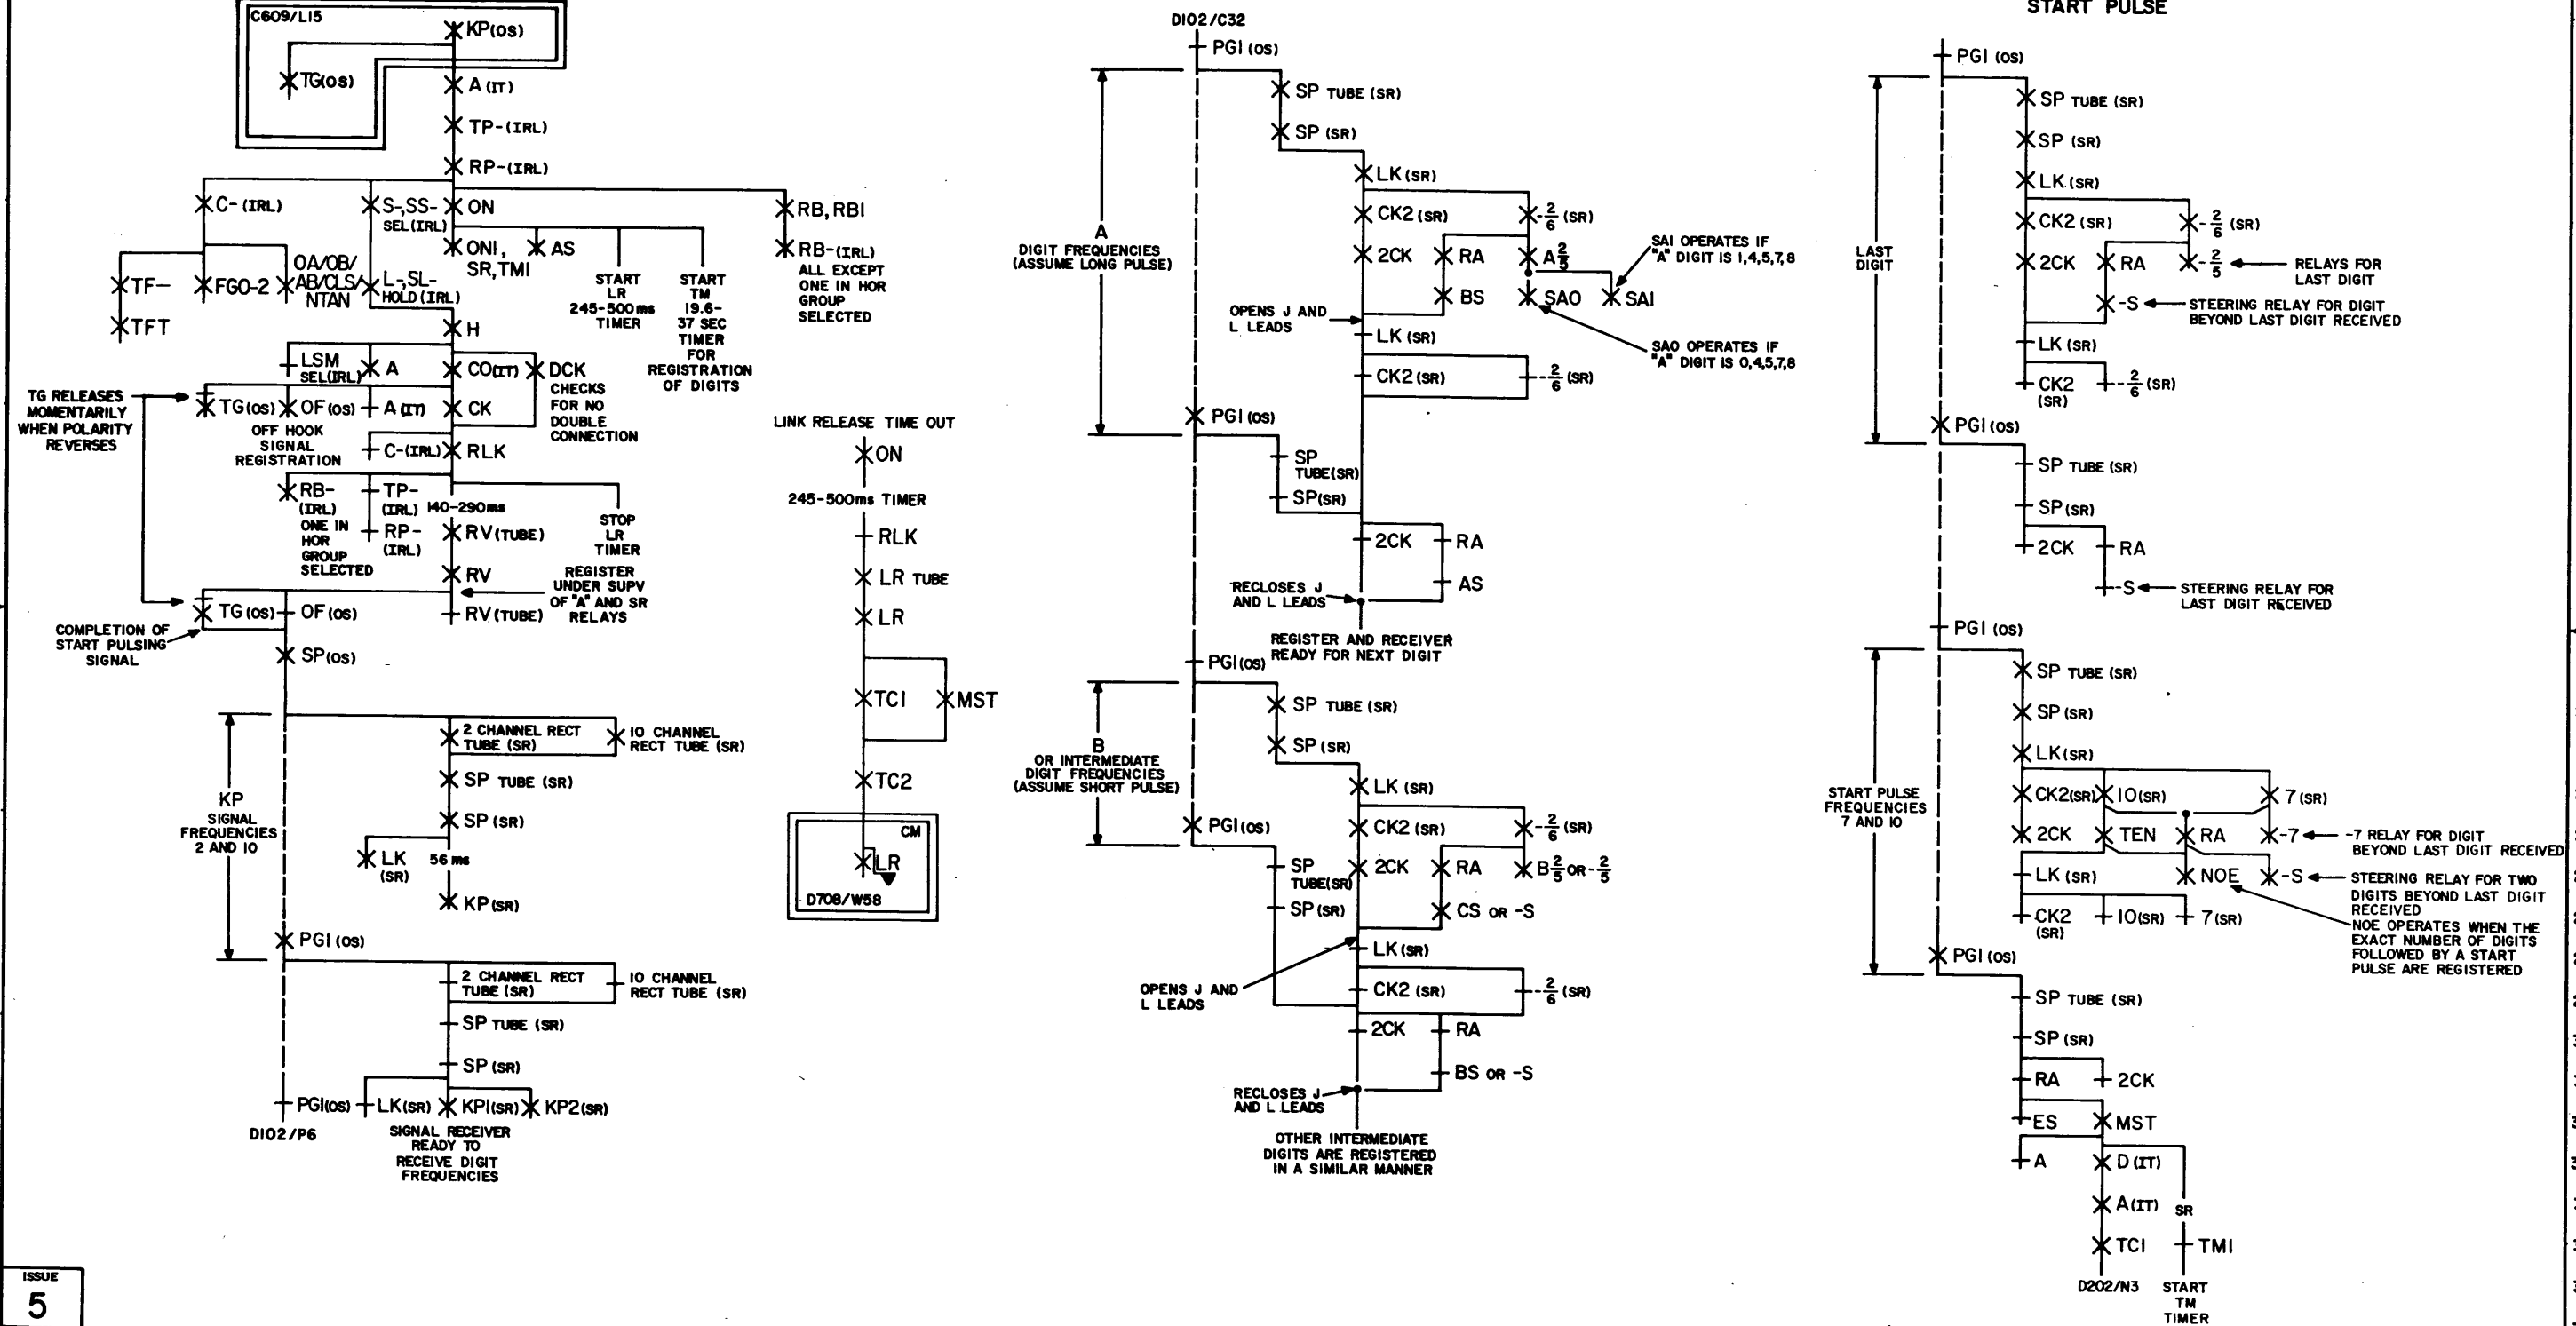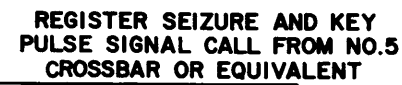


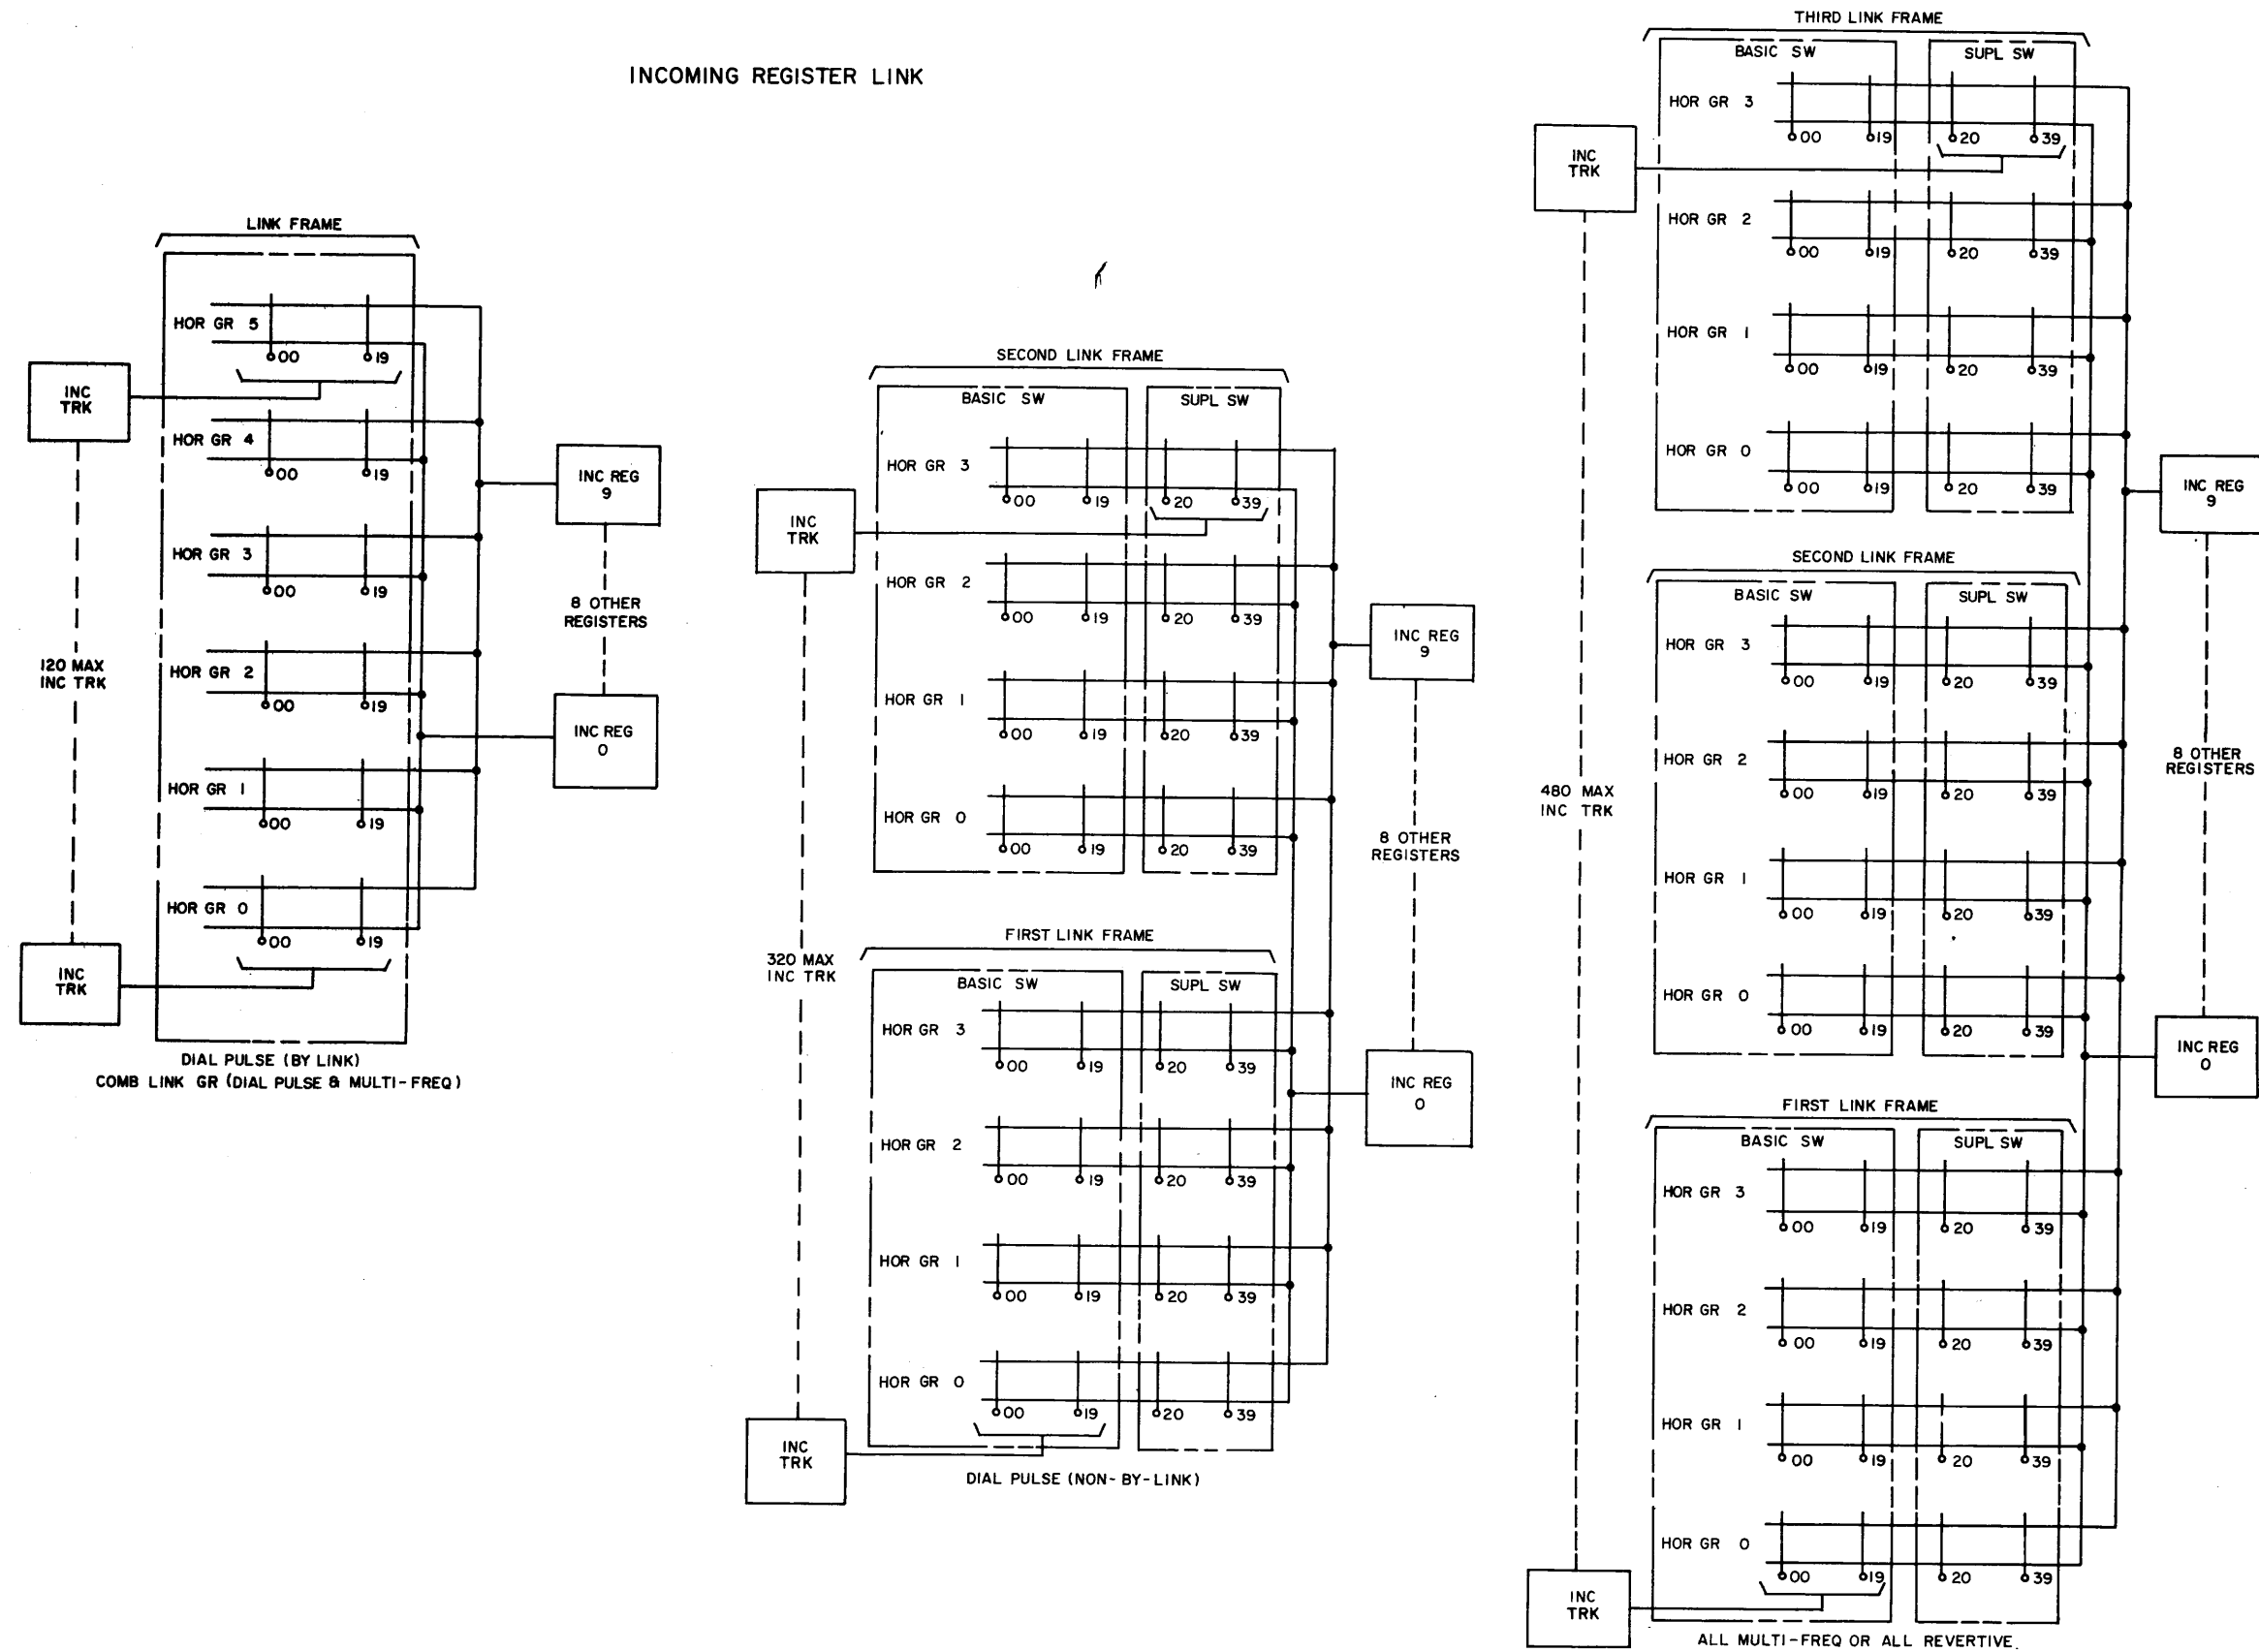INCOMING REGISTER LINK
ARRANGEMENTSBELL TELEPHONE LABORATORIES
INCORPORATED


6S

SFD-10-01-D103

4

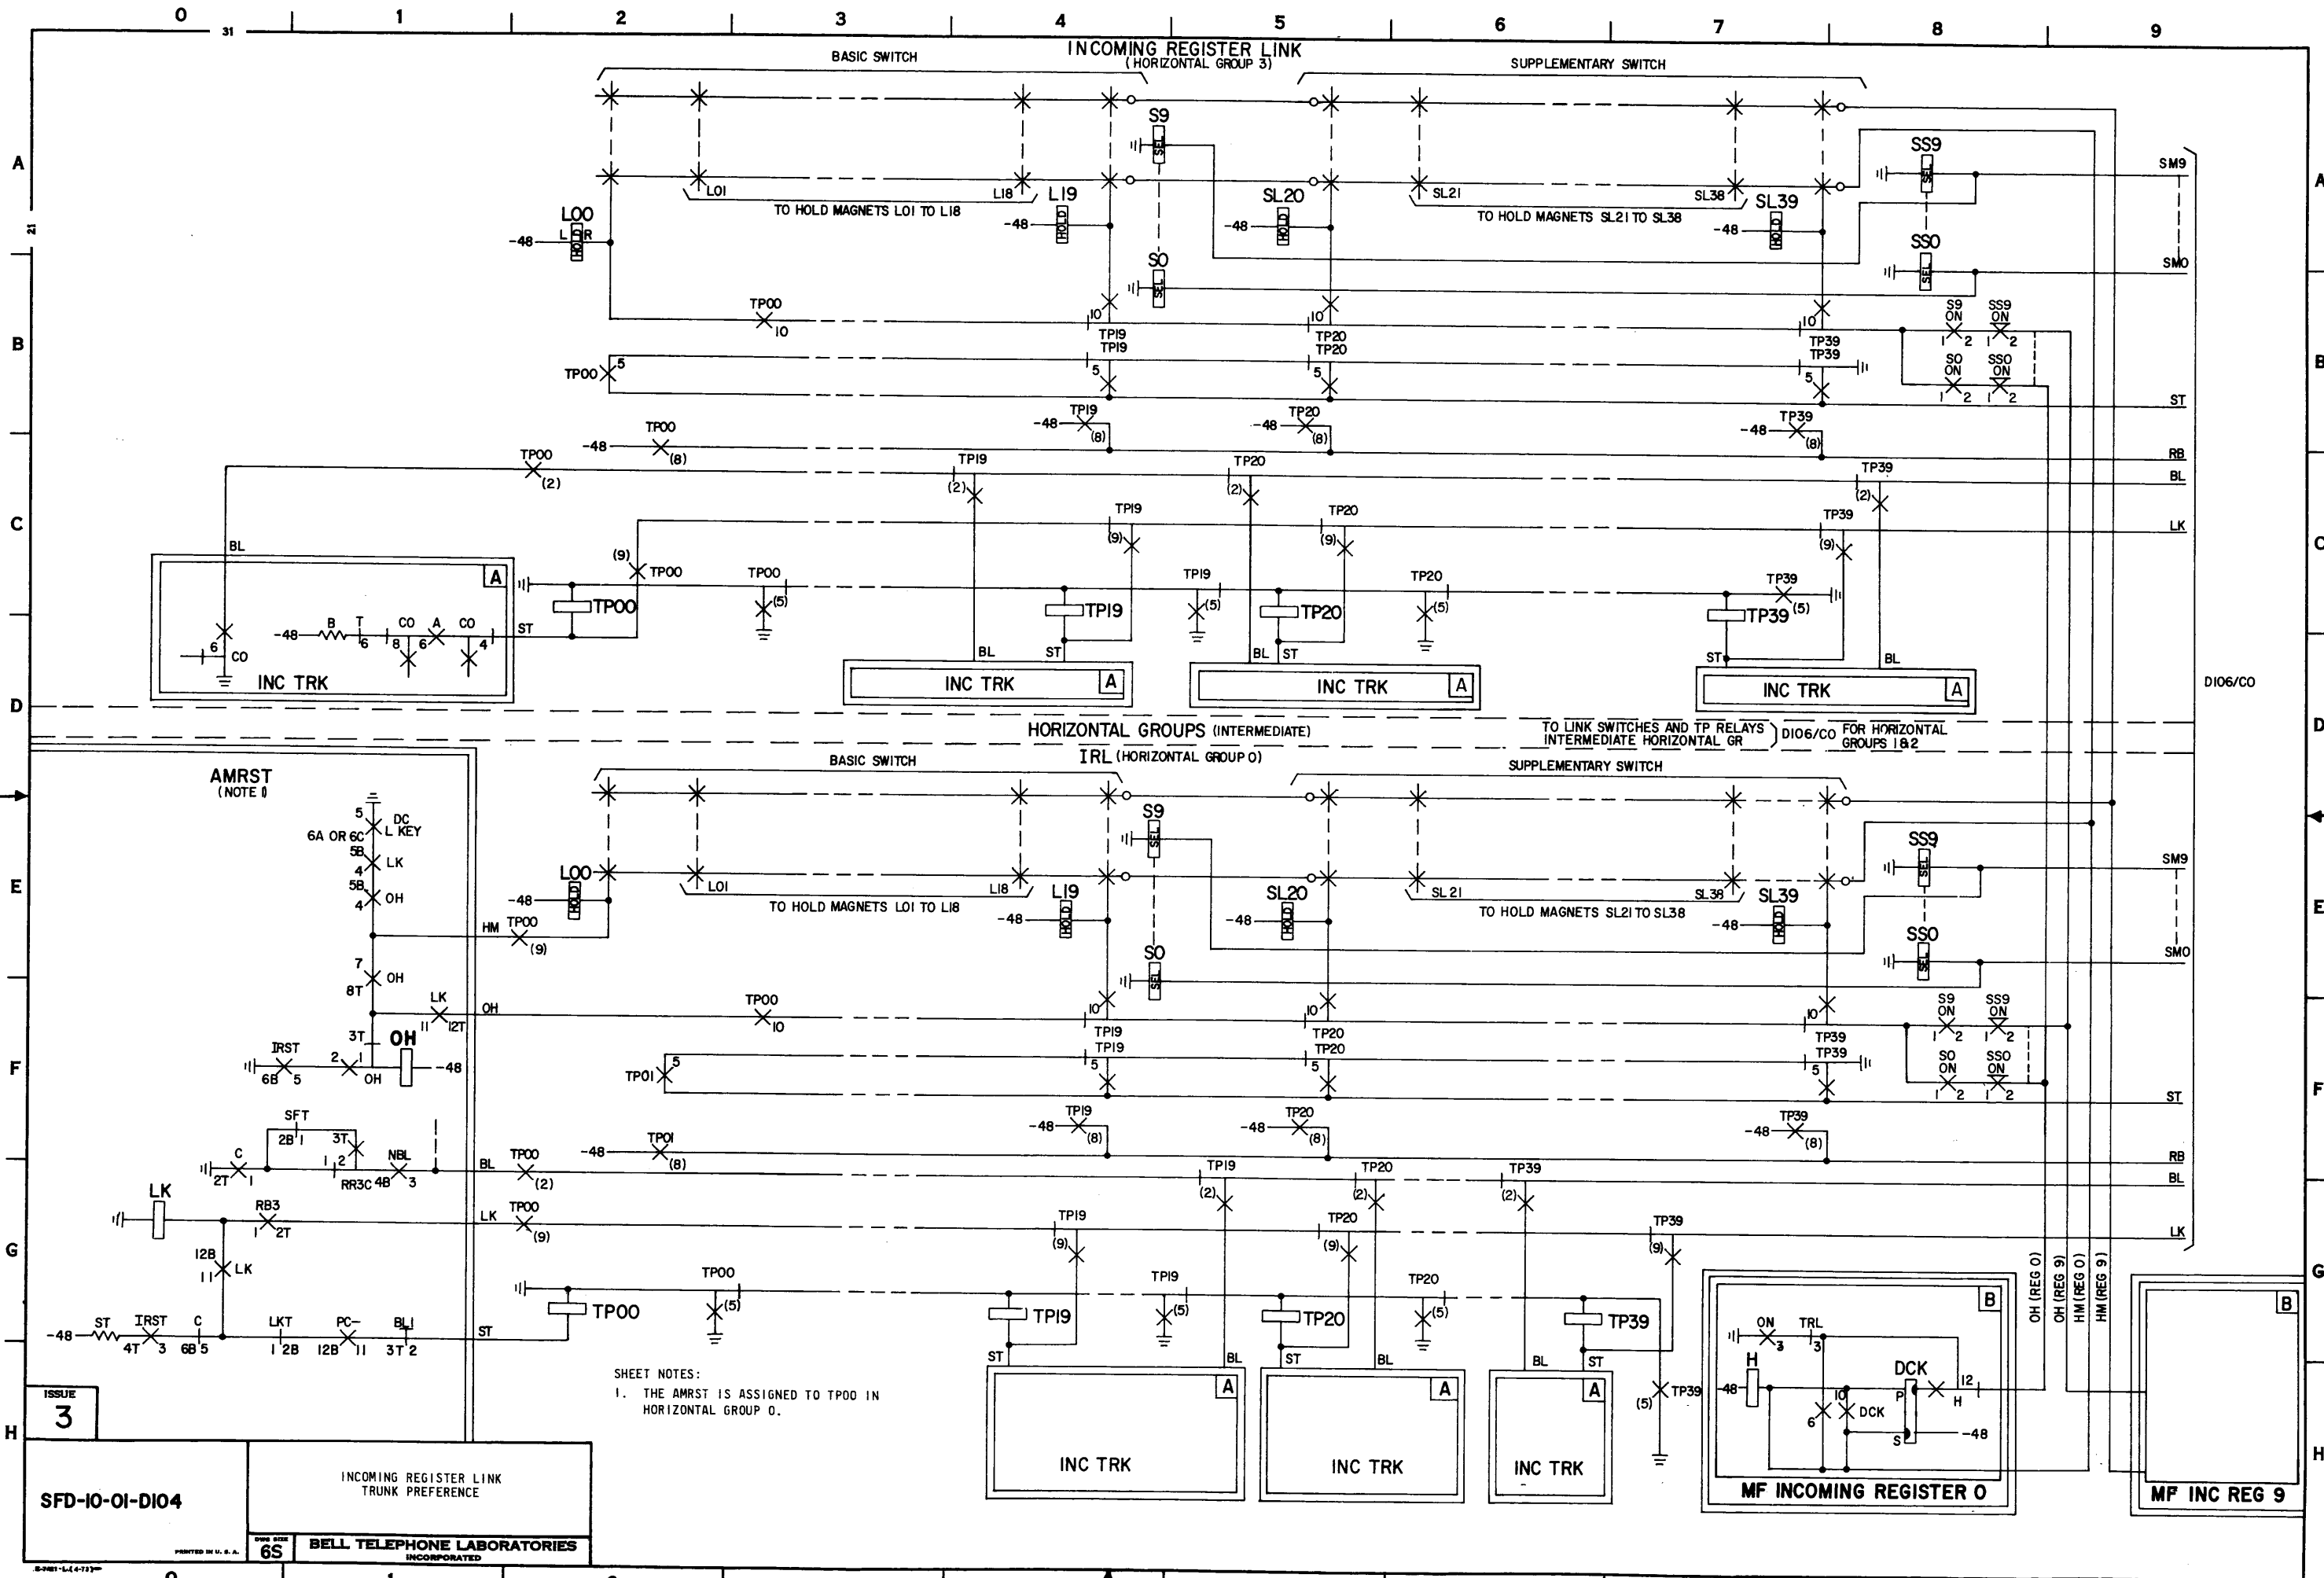

SFD-10-01-DIO4

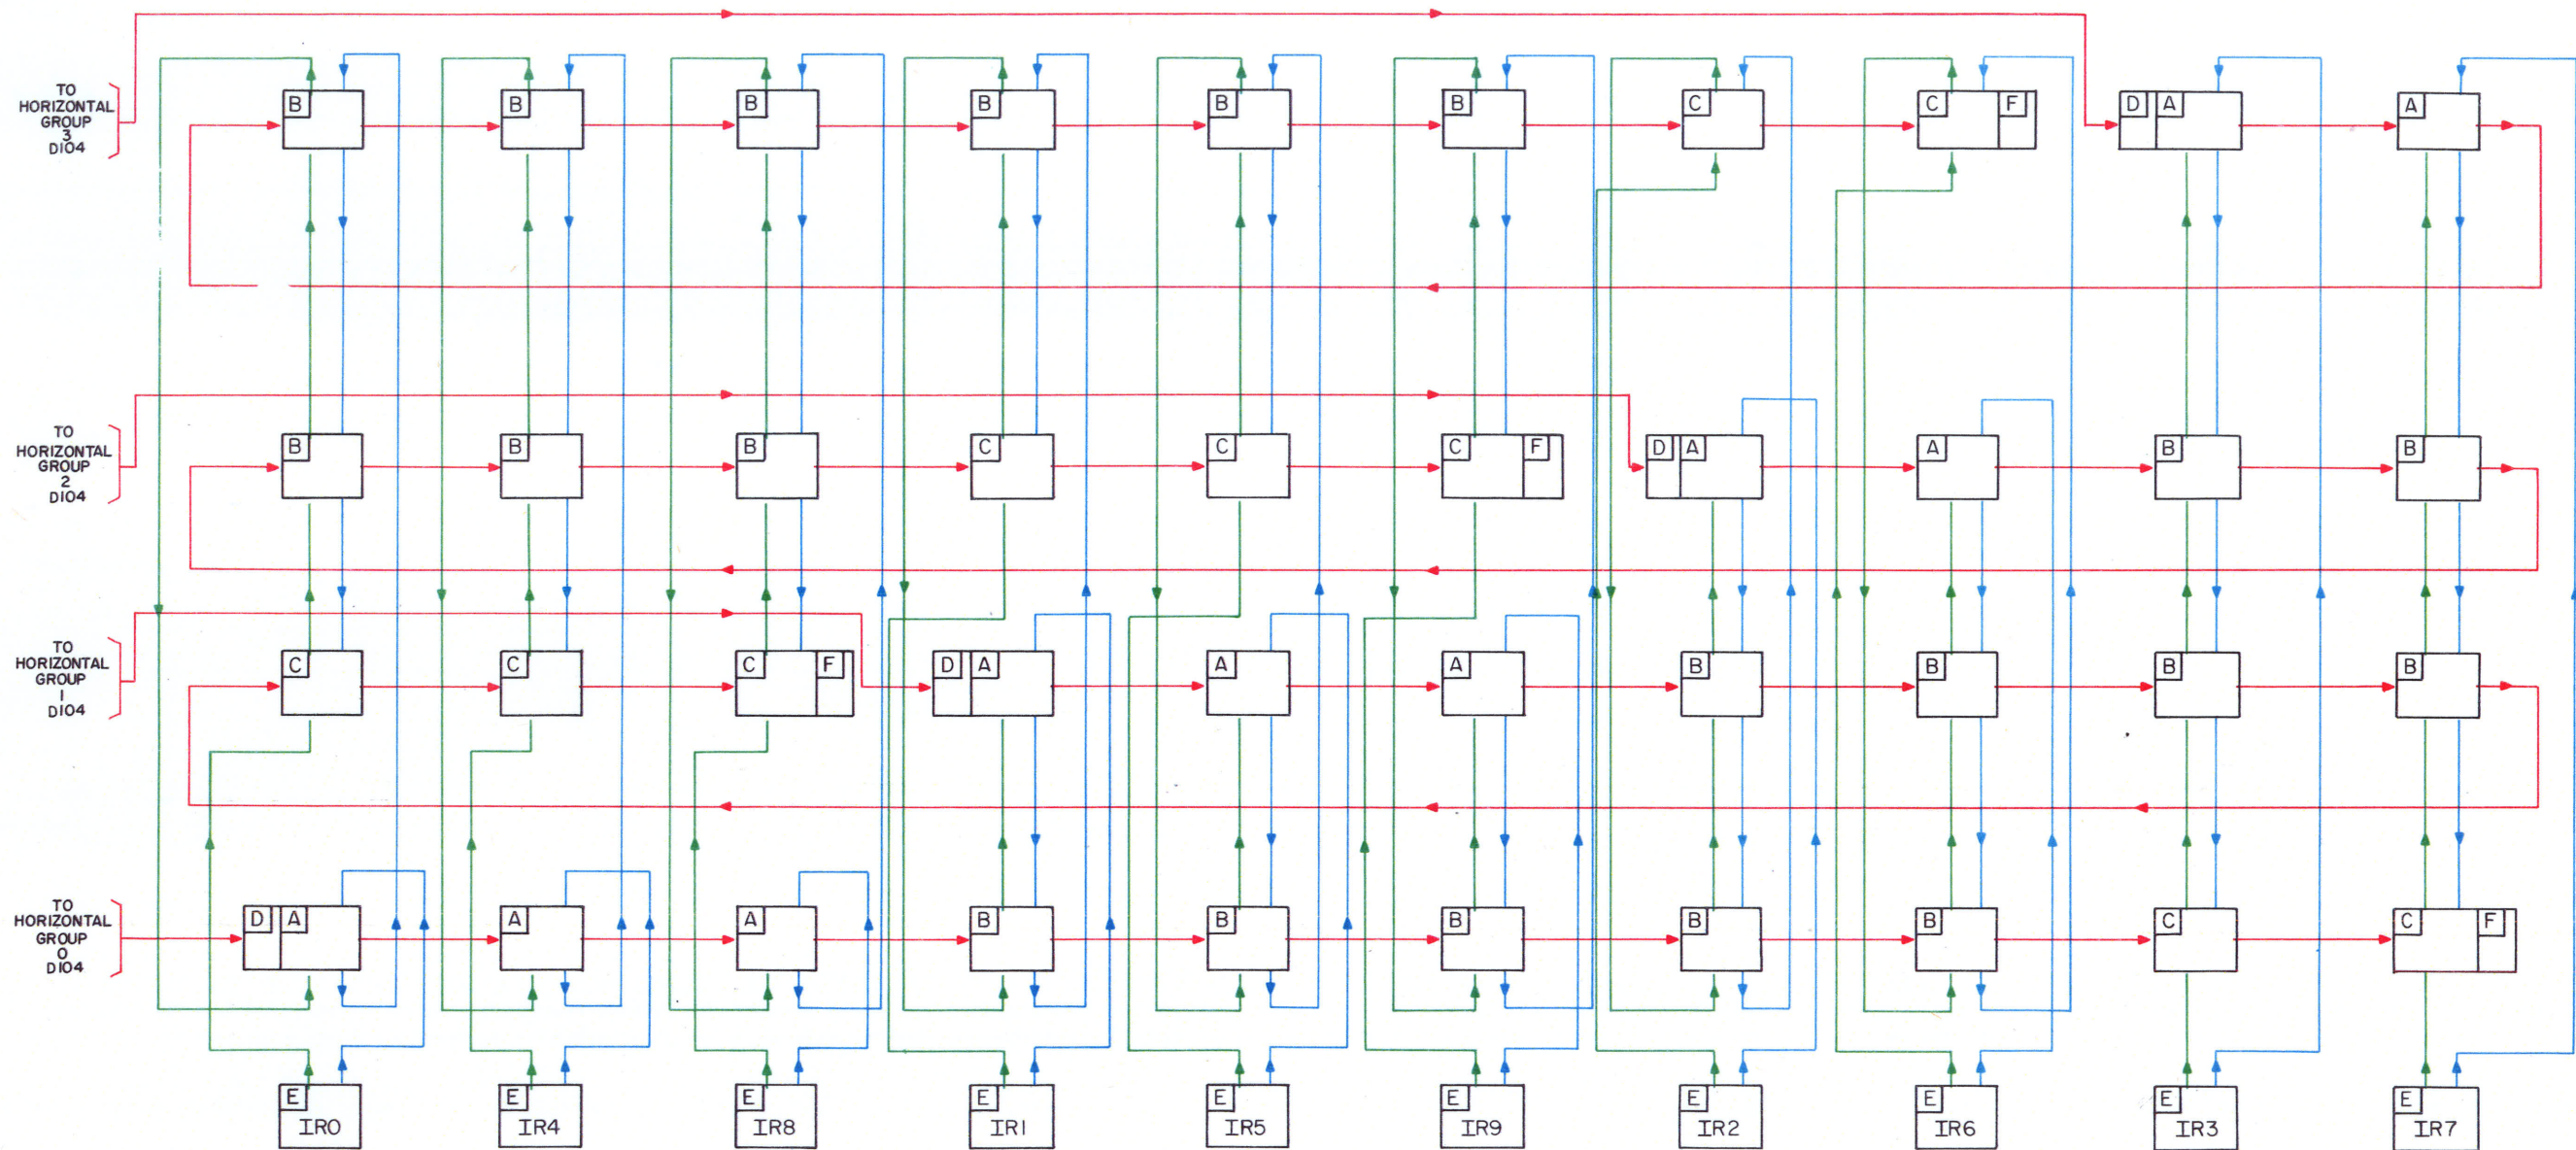

SHEET NOTES:

1. FOR ARRANGEMENT OF CHAIN CIRCUITS WITH MORE THAN ONE IRL FRAME IN LINK GROUP SEE SD-26048-01 FS 101.
2. COMBINATIONS OF INCOMING REGISTER LINK BLOCKS DESIGNATED [A] THRU [D] AND [E] SHOWN IN VERTICAL ROWS ARE ASSOCIATED WITH THE INCOMING REGISTER DESIGNATED [E] AT THE BOTTOM OF EACH VERTICAL ROW. COMBINATIONS OF THE SAME BLOCKS IN HORIZONTAL ROWS ARE ASSOCIATED WITH A HORIZONTAL GROUP.
3. SEE SHEETS DIO6 & DIO7 FOR DETAILED SCHEMATICS FOR [A] THRU [F]

— WORK CHAIN (LK, BL, SM, TF AND LO LEADS)
 — PREFERENCE CHAIN (B, B1 AND B2 LEADS)
 — START CHAIN (ST LEAD)

SFD-10-01-DIO5
 4 SHEETS, SH 1

ARRANGEMENT OF CHAIN
 CIRCUITS IN AN IRL FRAME
 (ALL TEN REGISTERS EQUIPPED,
 WITH ONLY ONE IRL FRAME
 IN LINK GROUP)


BELL TELEPHONE LABORATORIES
 INCORPORATED

6S

PRINTED IN U. S. A.

SFD-10-01-DIO5

ISSUE
 4

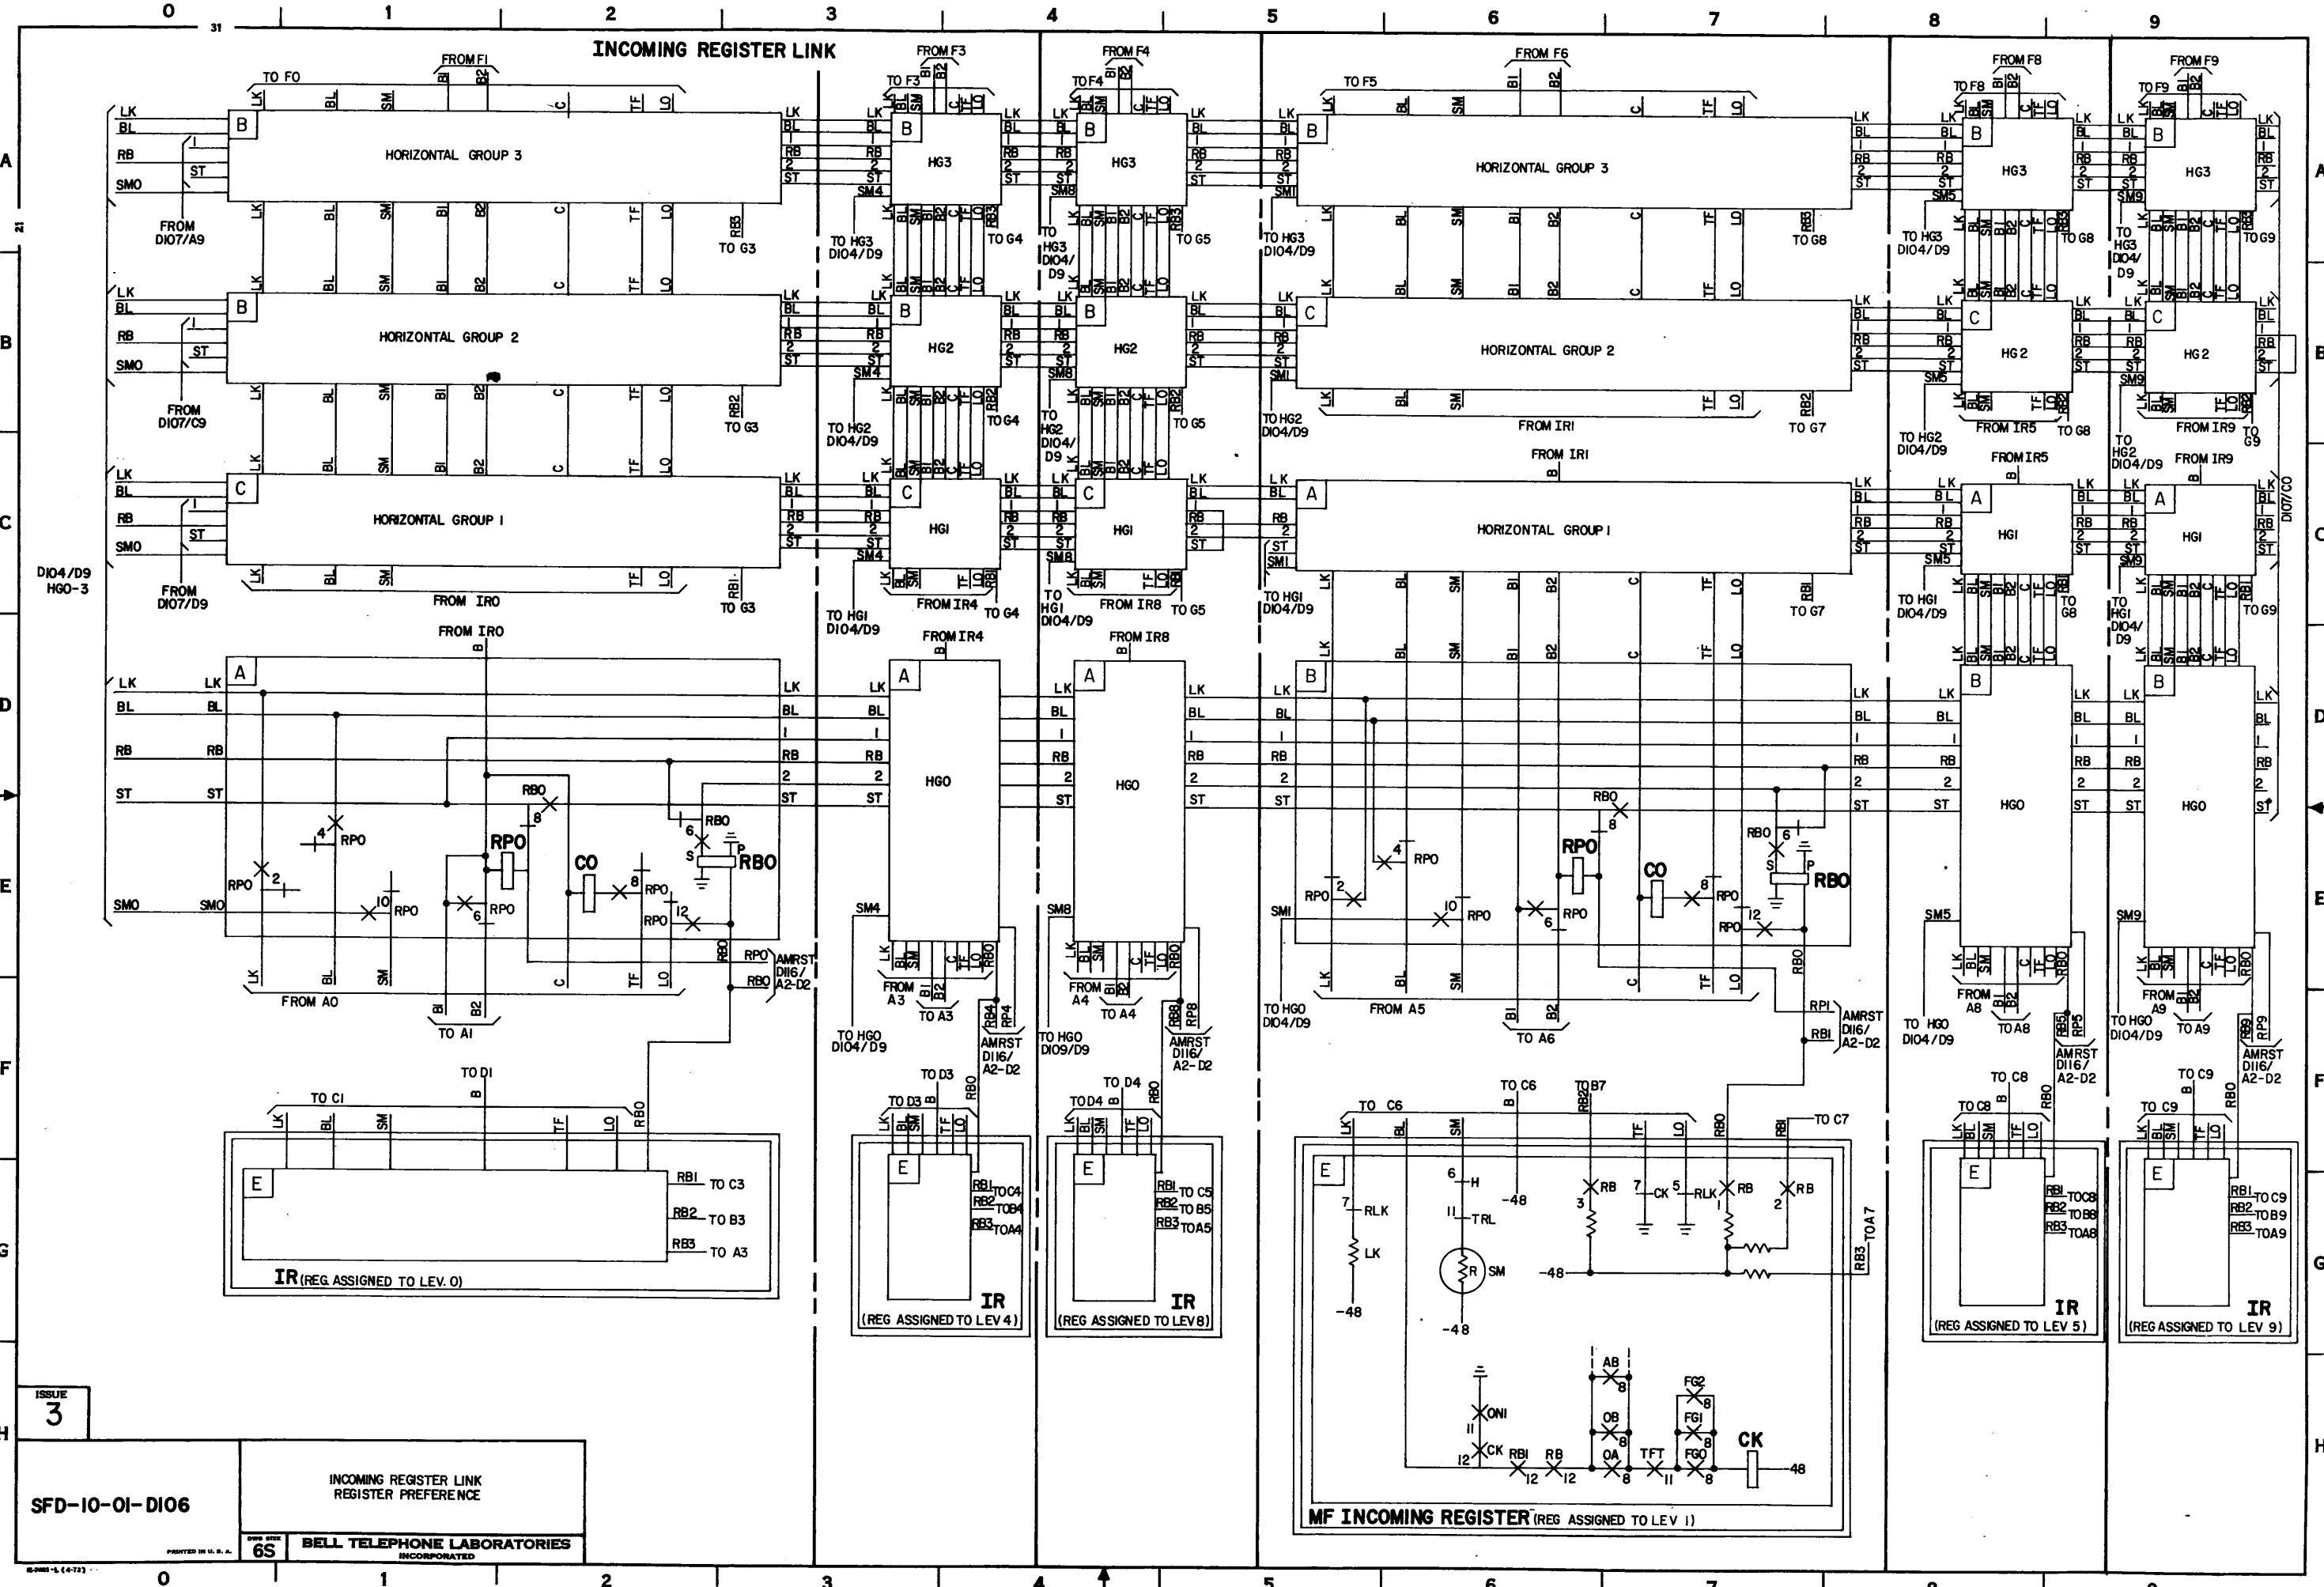


ISSUE
3

SFD-10-01-D106

INCOMING REGISTER LINK
REGISTER PREFERENCE

BELL TELEPHONE LABORATORIES
INCORPORATED

SFD-10-01-D106

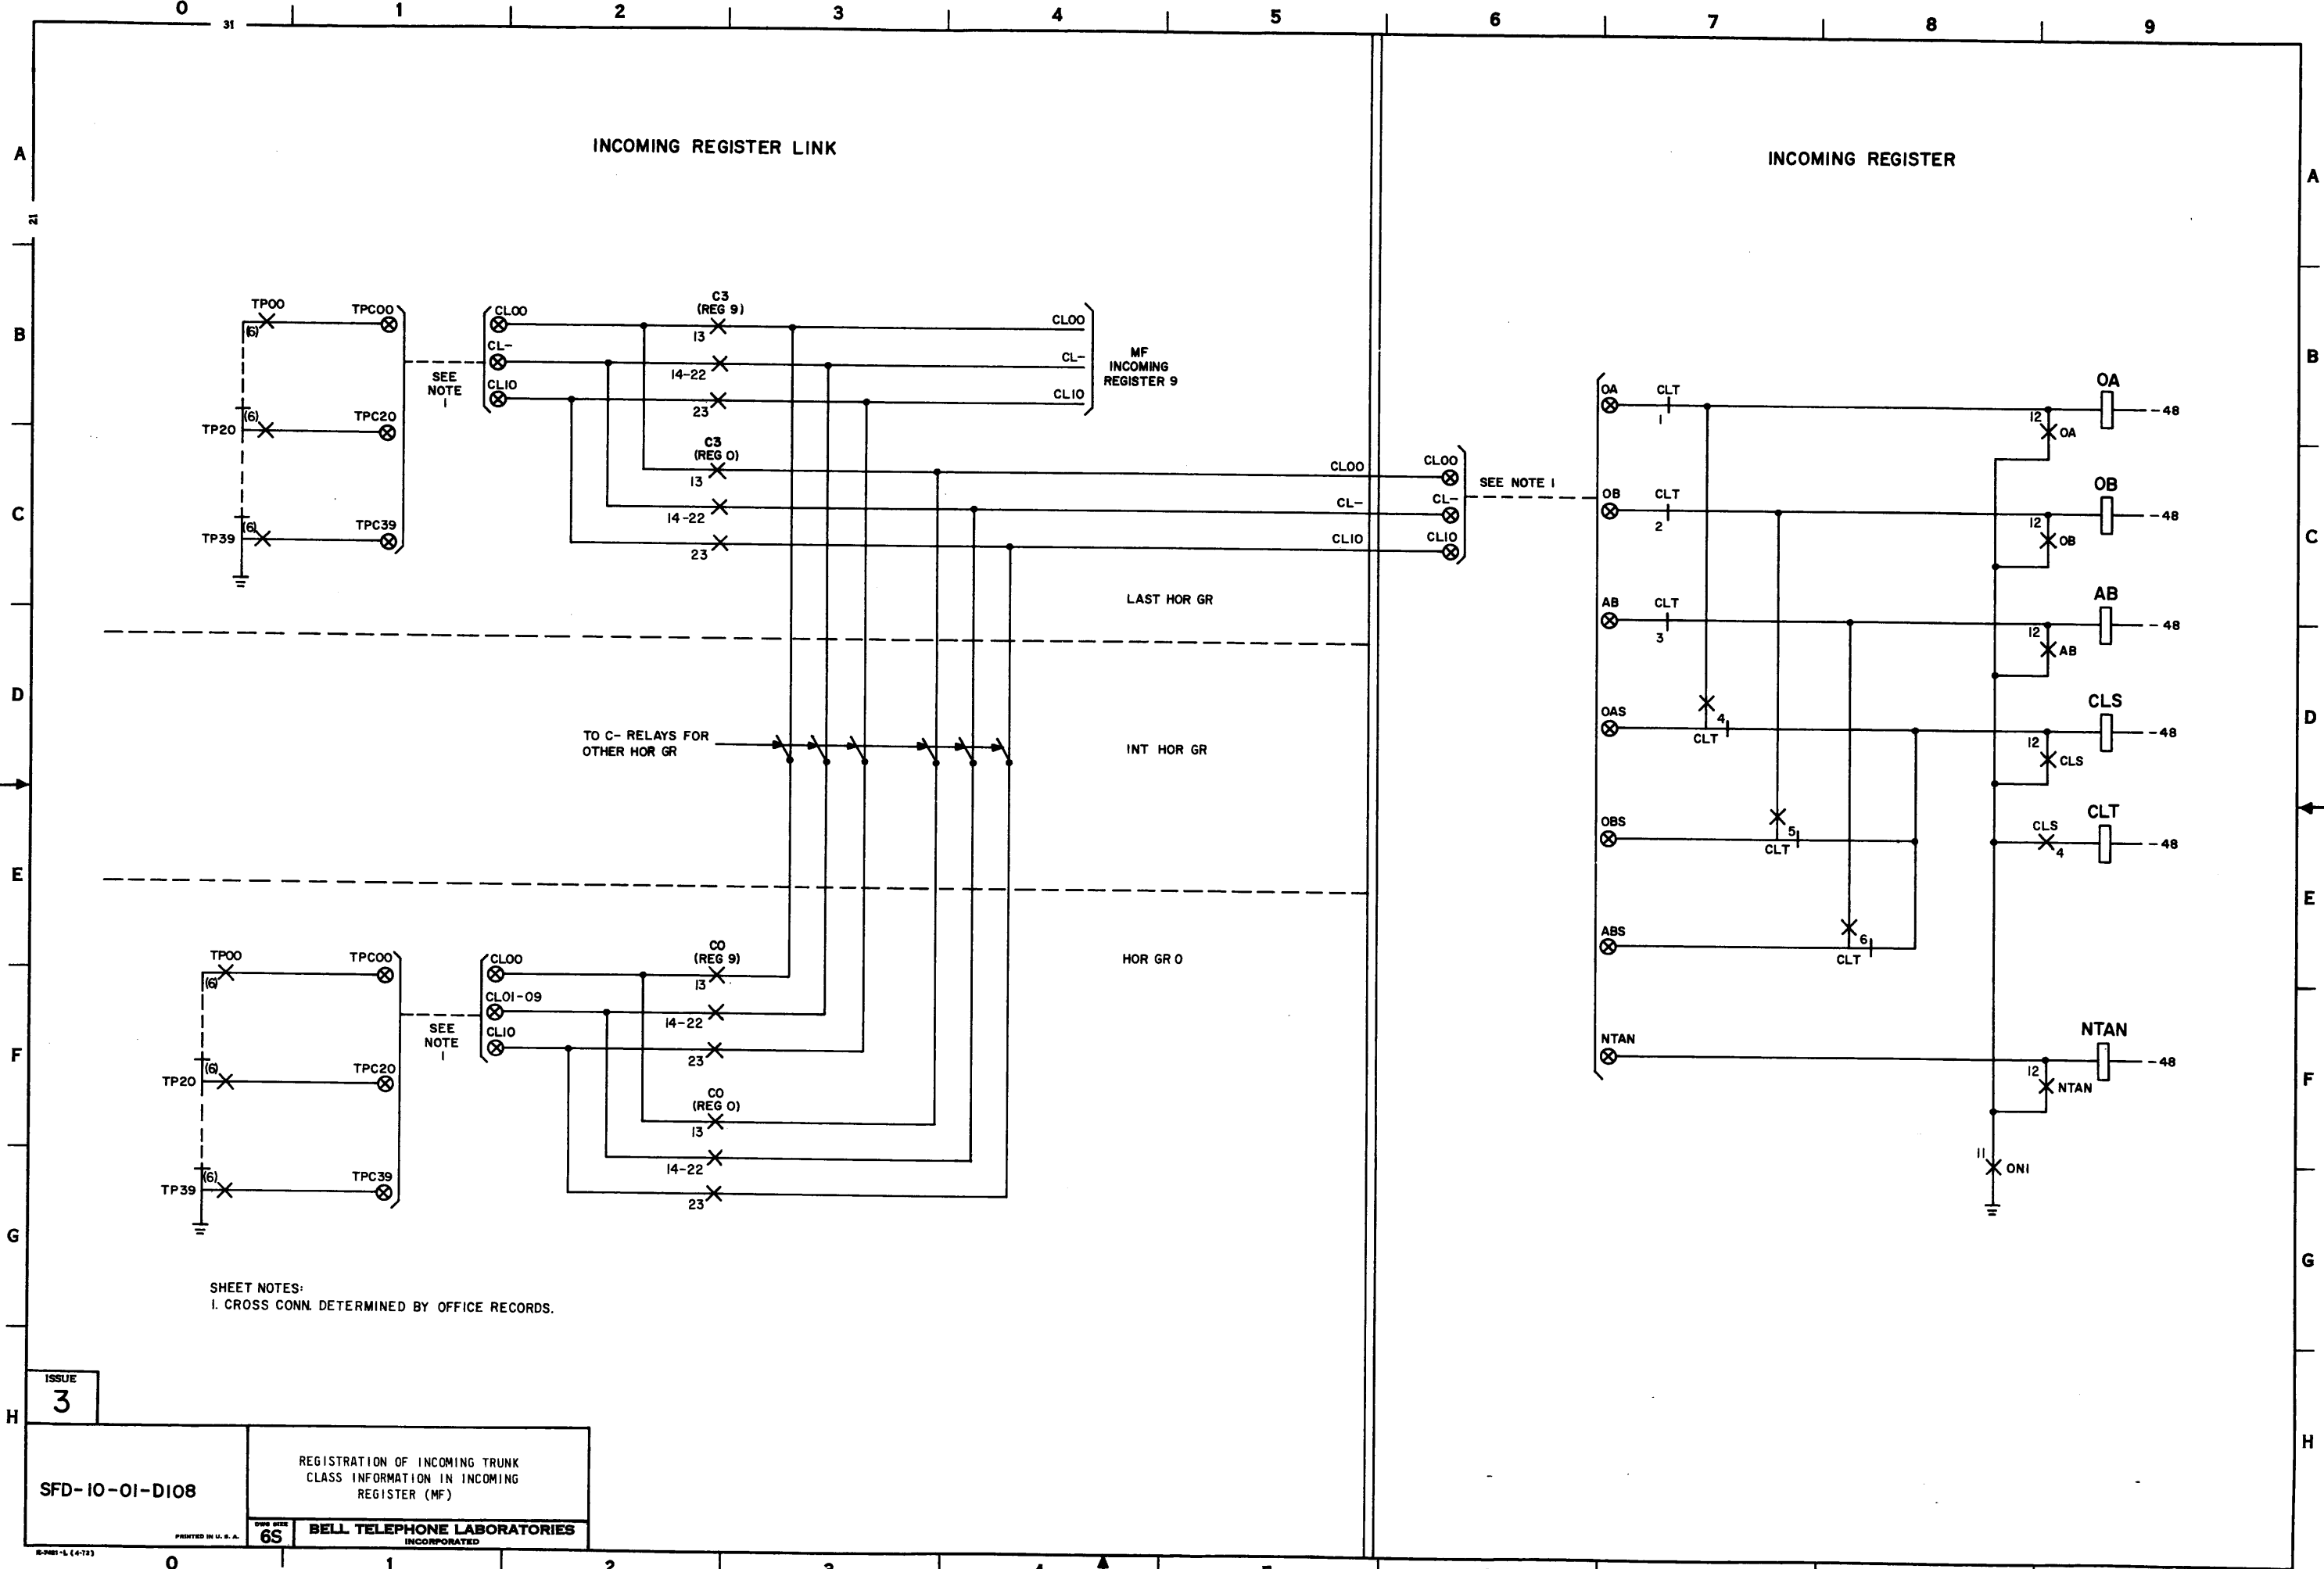

SHEET NOTES:
1. CROSS CONN. DETERMINED BY OFFICE RECORDS.


ISSUE
3


SFD-10-01-D108

REGISTRATION OF INCOMING TRUNK
CLASS INFORMATION IN INCOMING
REGISTER (MF)

6S BELL TELEPHONE LABORATORIES
INCORPORATED

SFD-10-01-D108

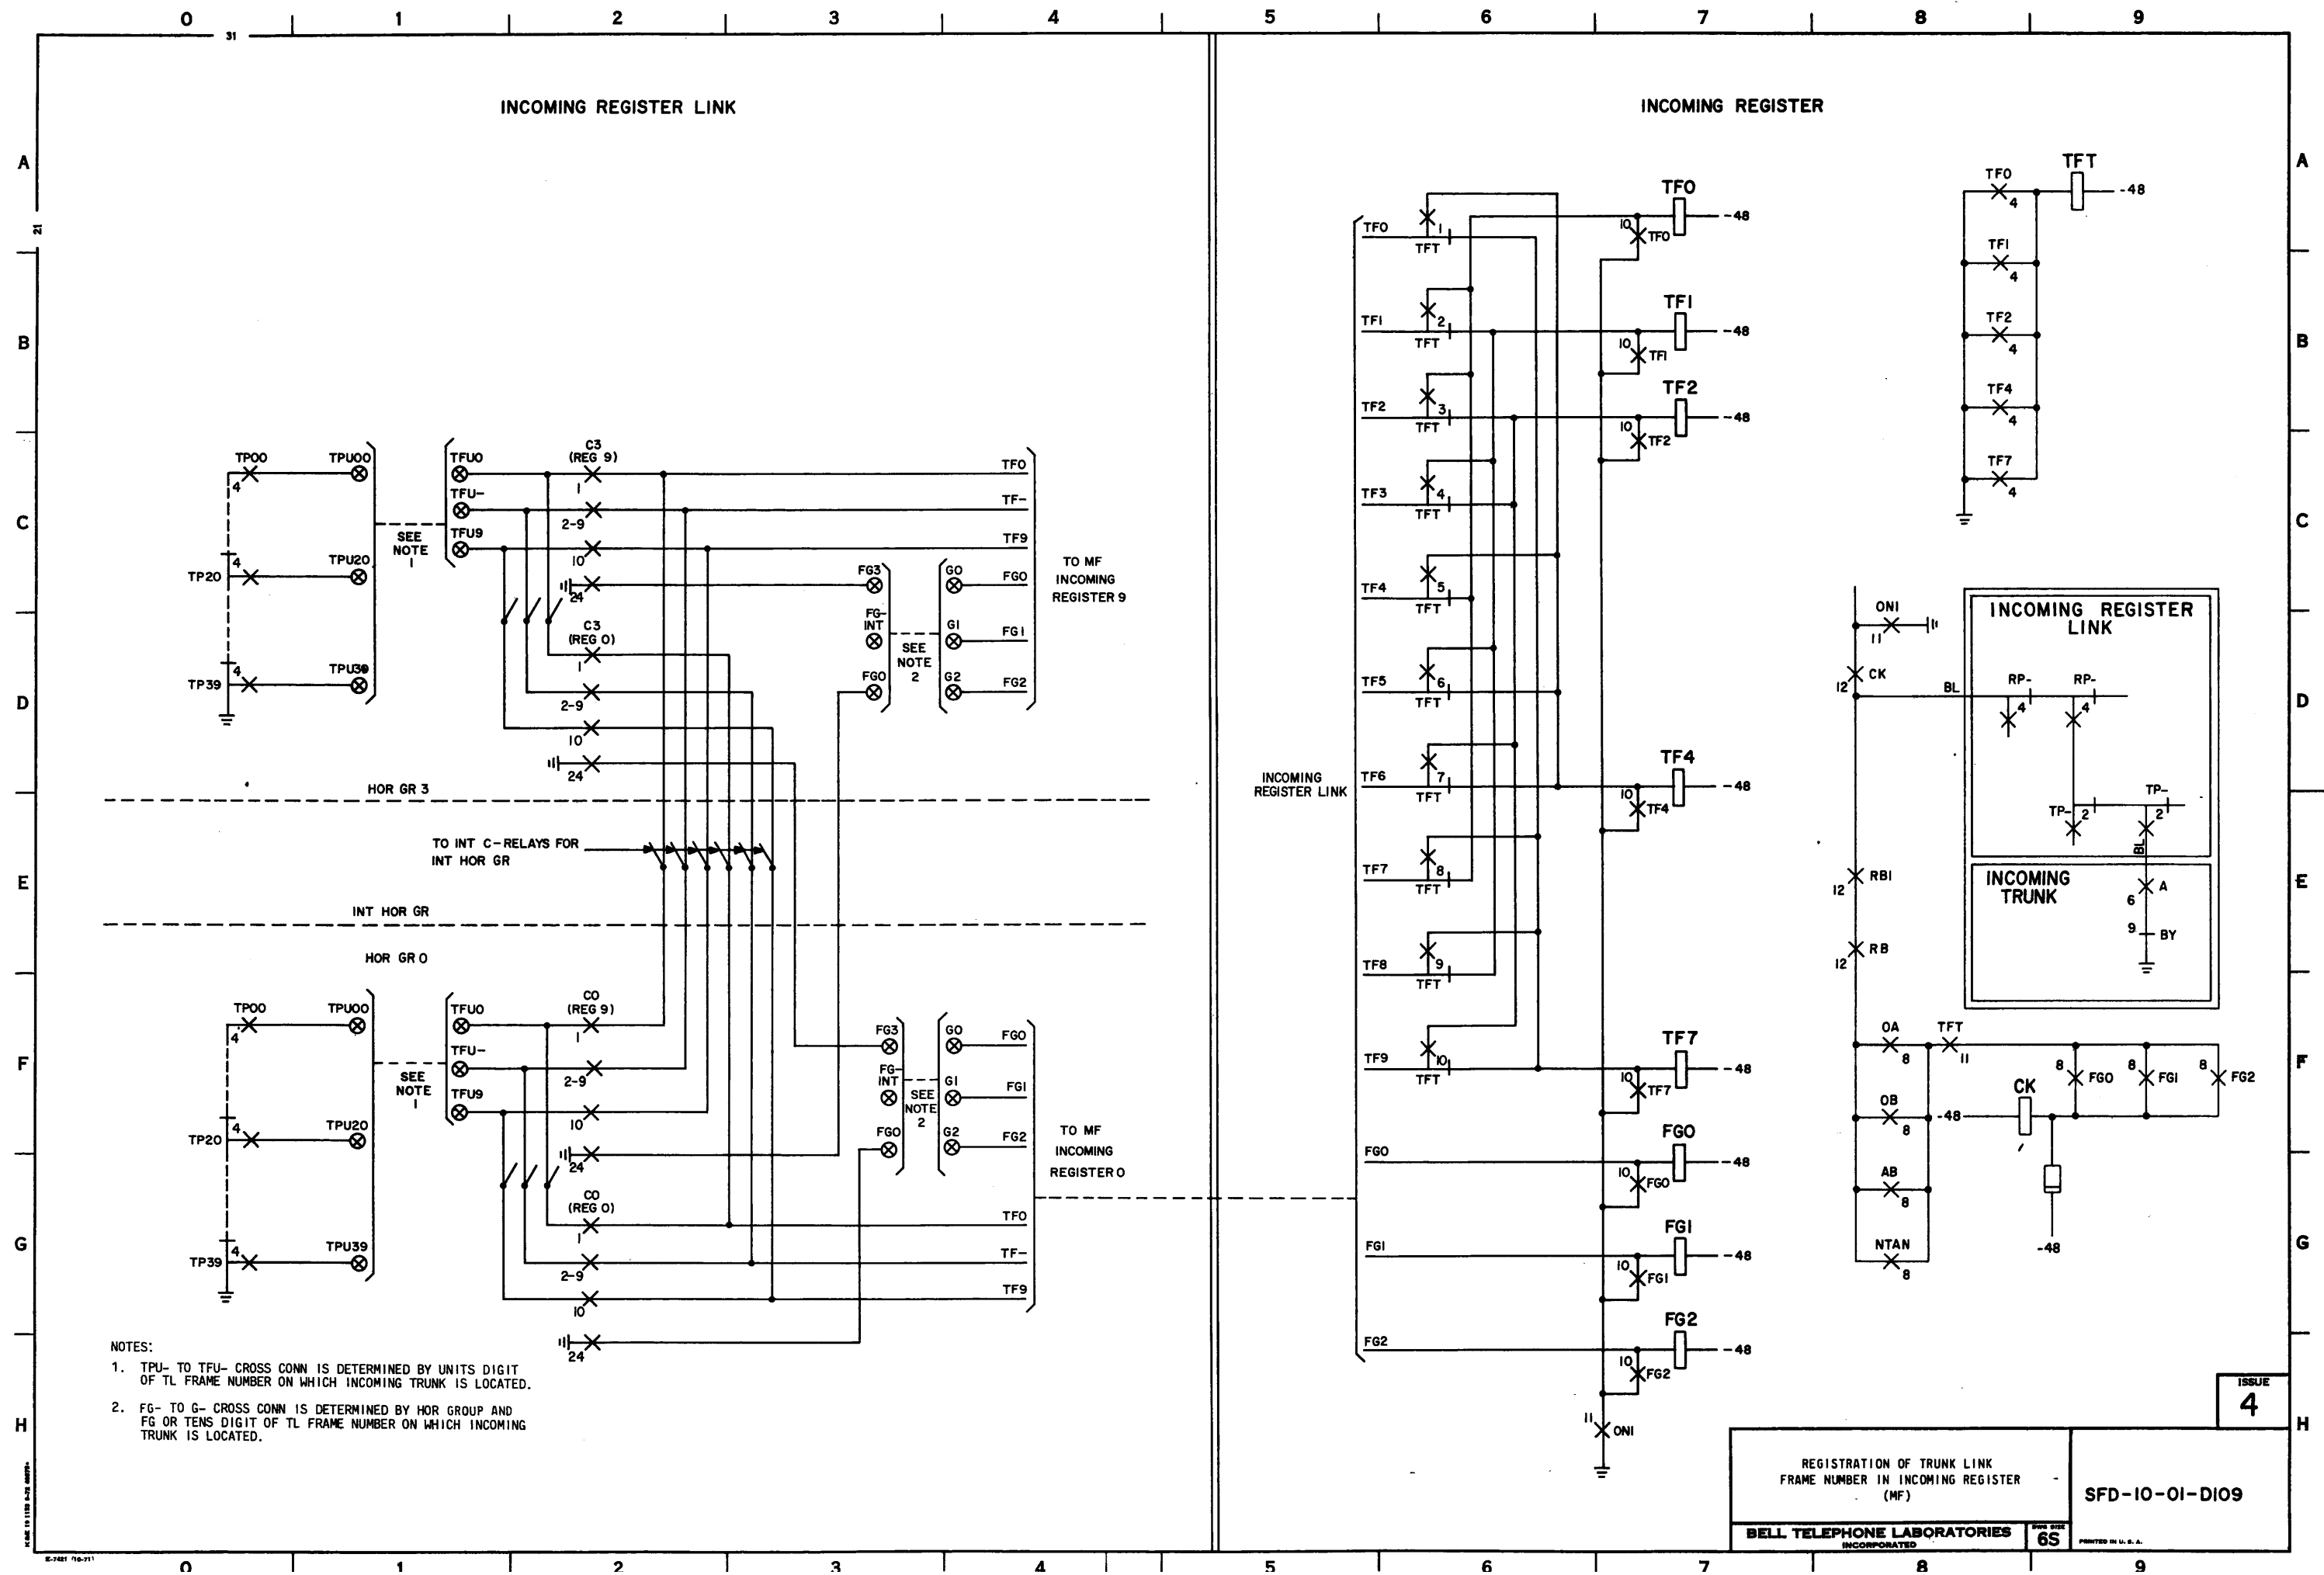

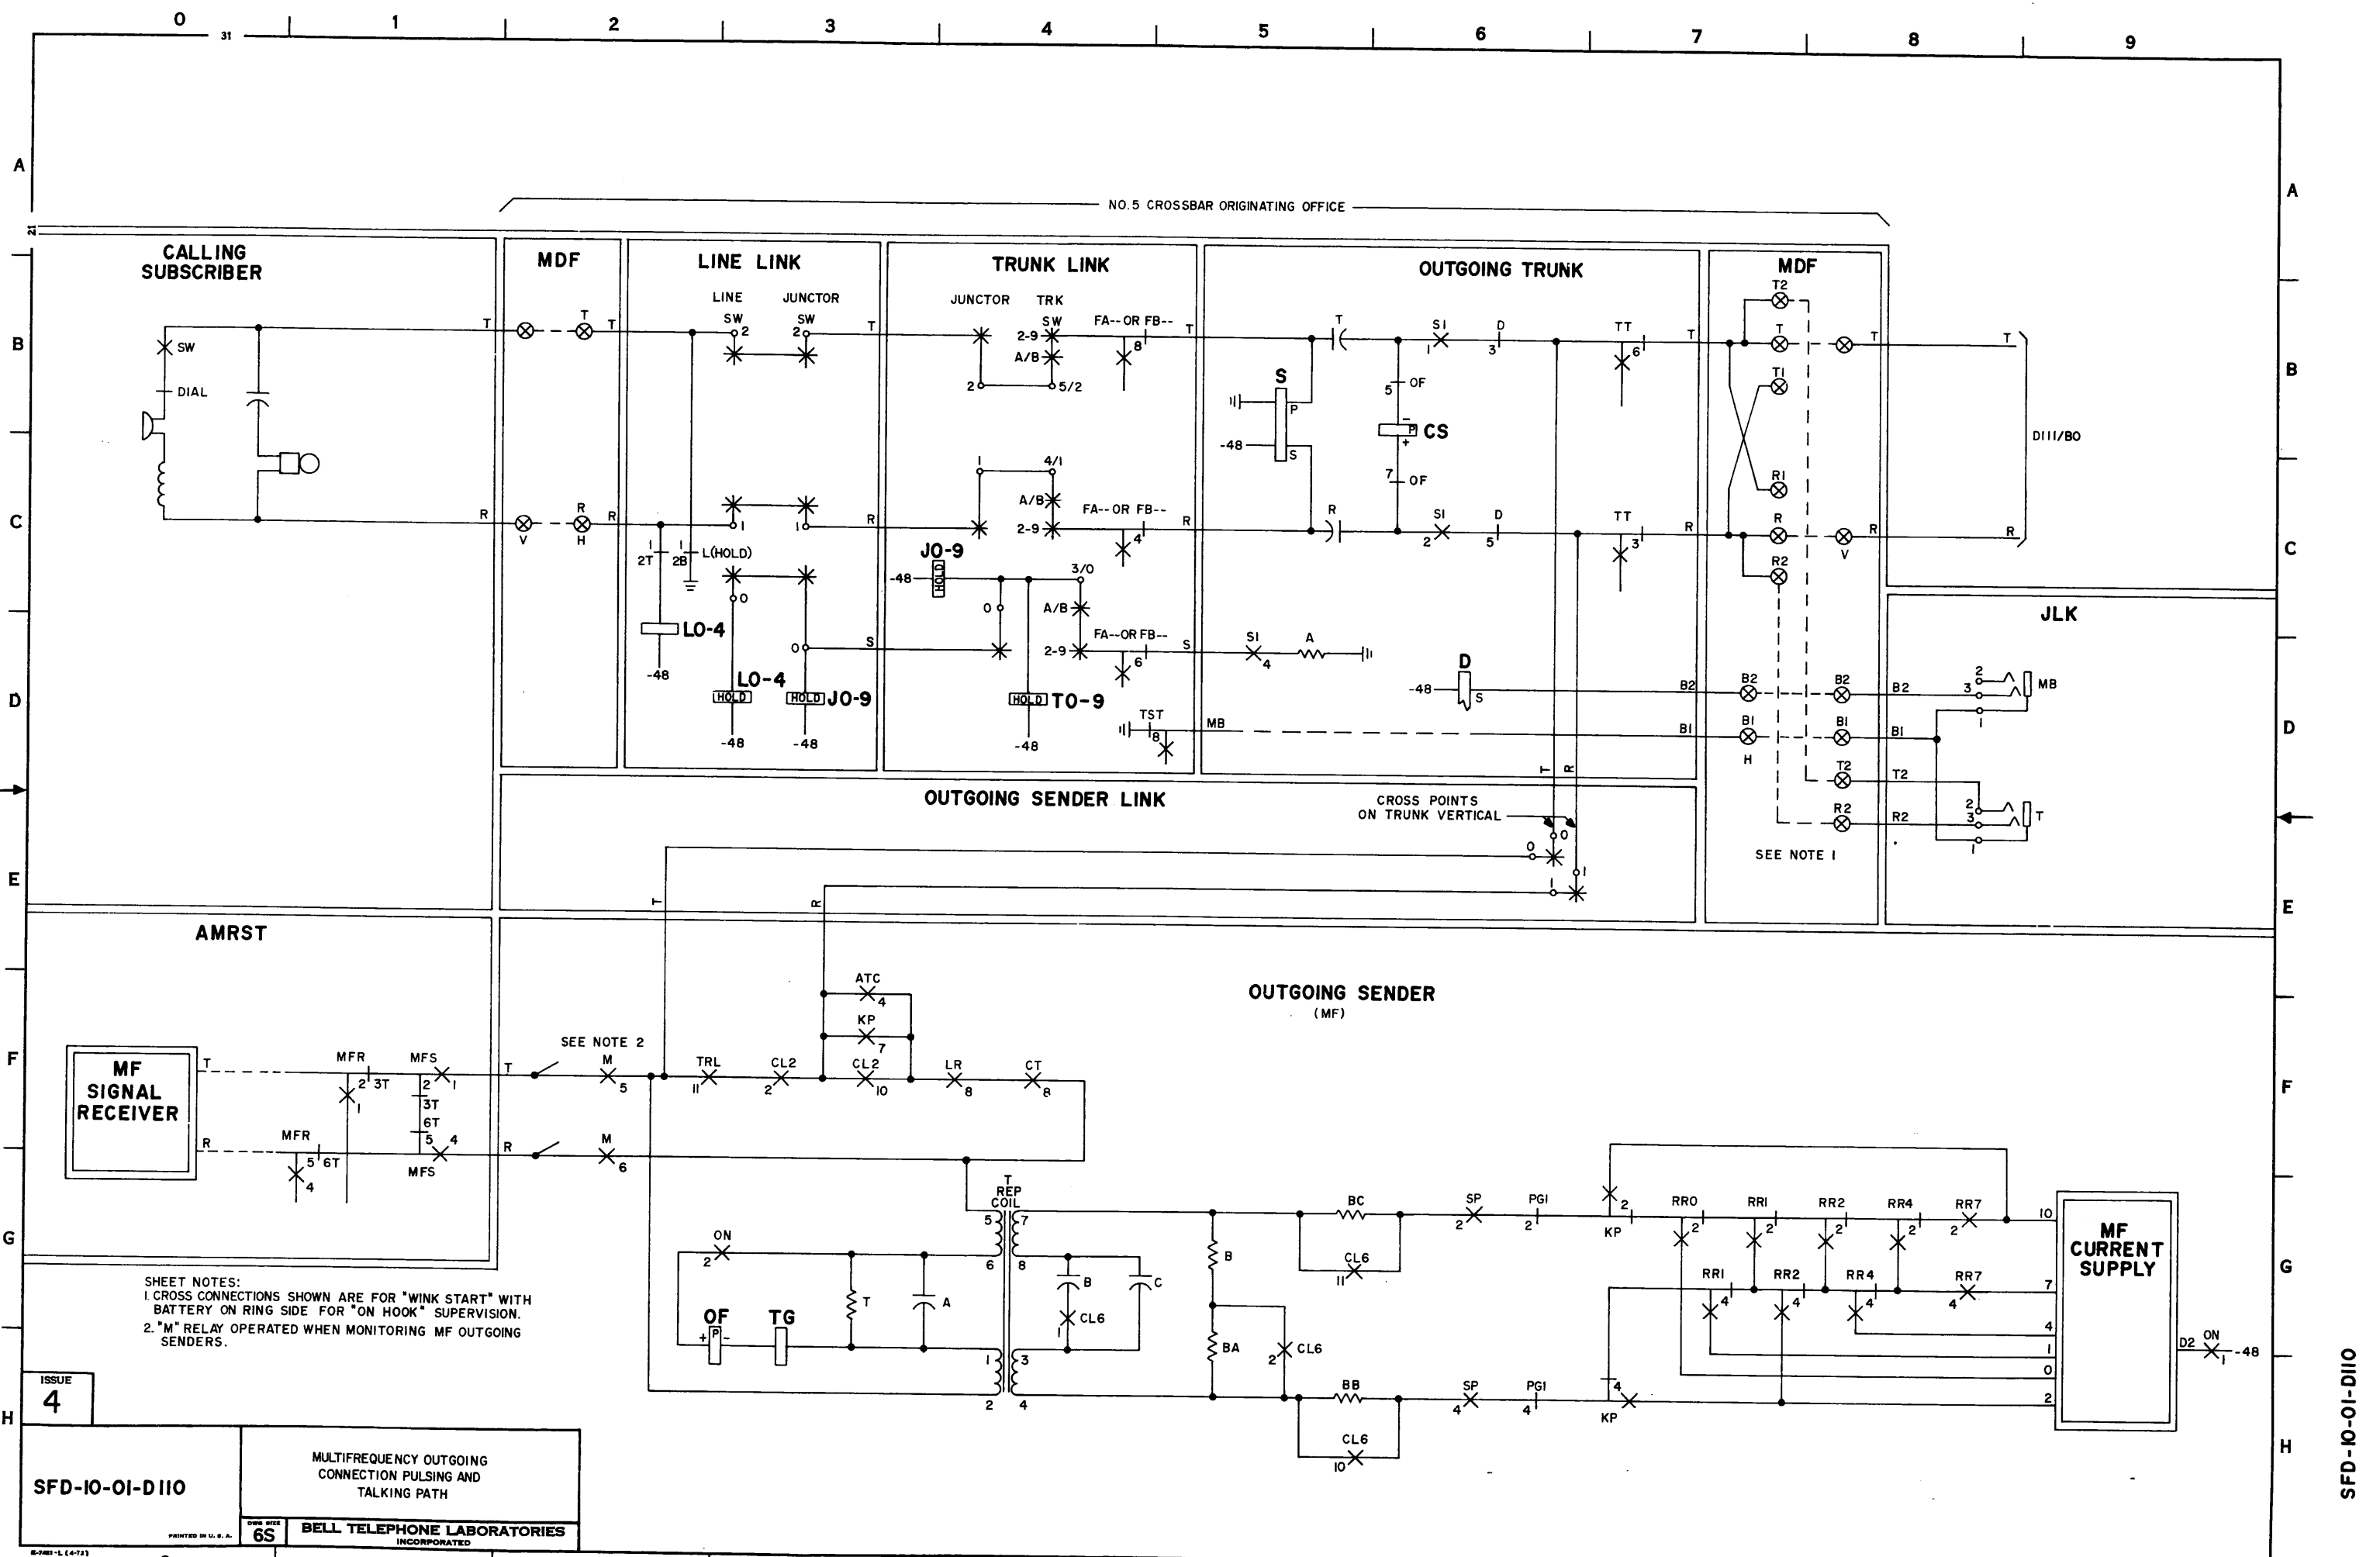

SHEET NOTES:
1. CROSS CONNECTIONS SHOWN ARE FOR "WINK START" WITH BATTERY ON RING SIDE FOR "ON HOOK" SUPERVISION.
2. "M" RELAY OPERATED WHEN MONITORING MF OUTGOING SENDERS.


ISSUE
4

SFD-10-01-D110


MULTIFREQUENCY OUTGOING
CONNECTION PULSING AND
TALKING PATH

BELL TELEPHONE LABORATORIES
INCORPORATED

SFD-10-01-D110

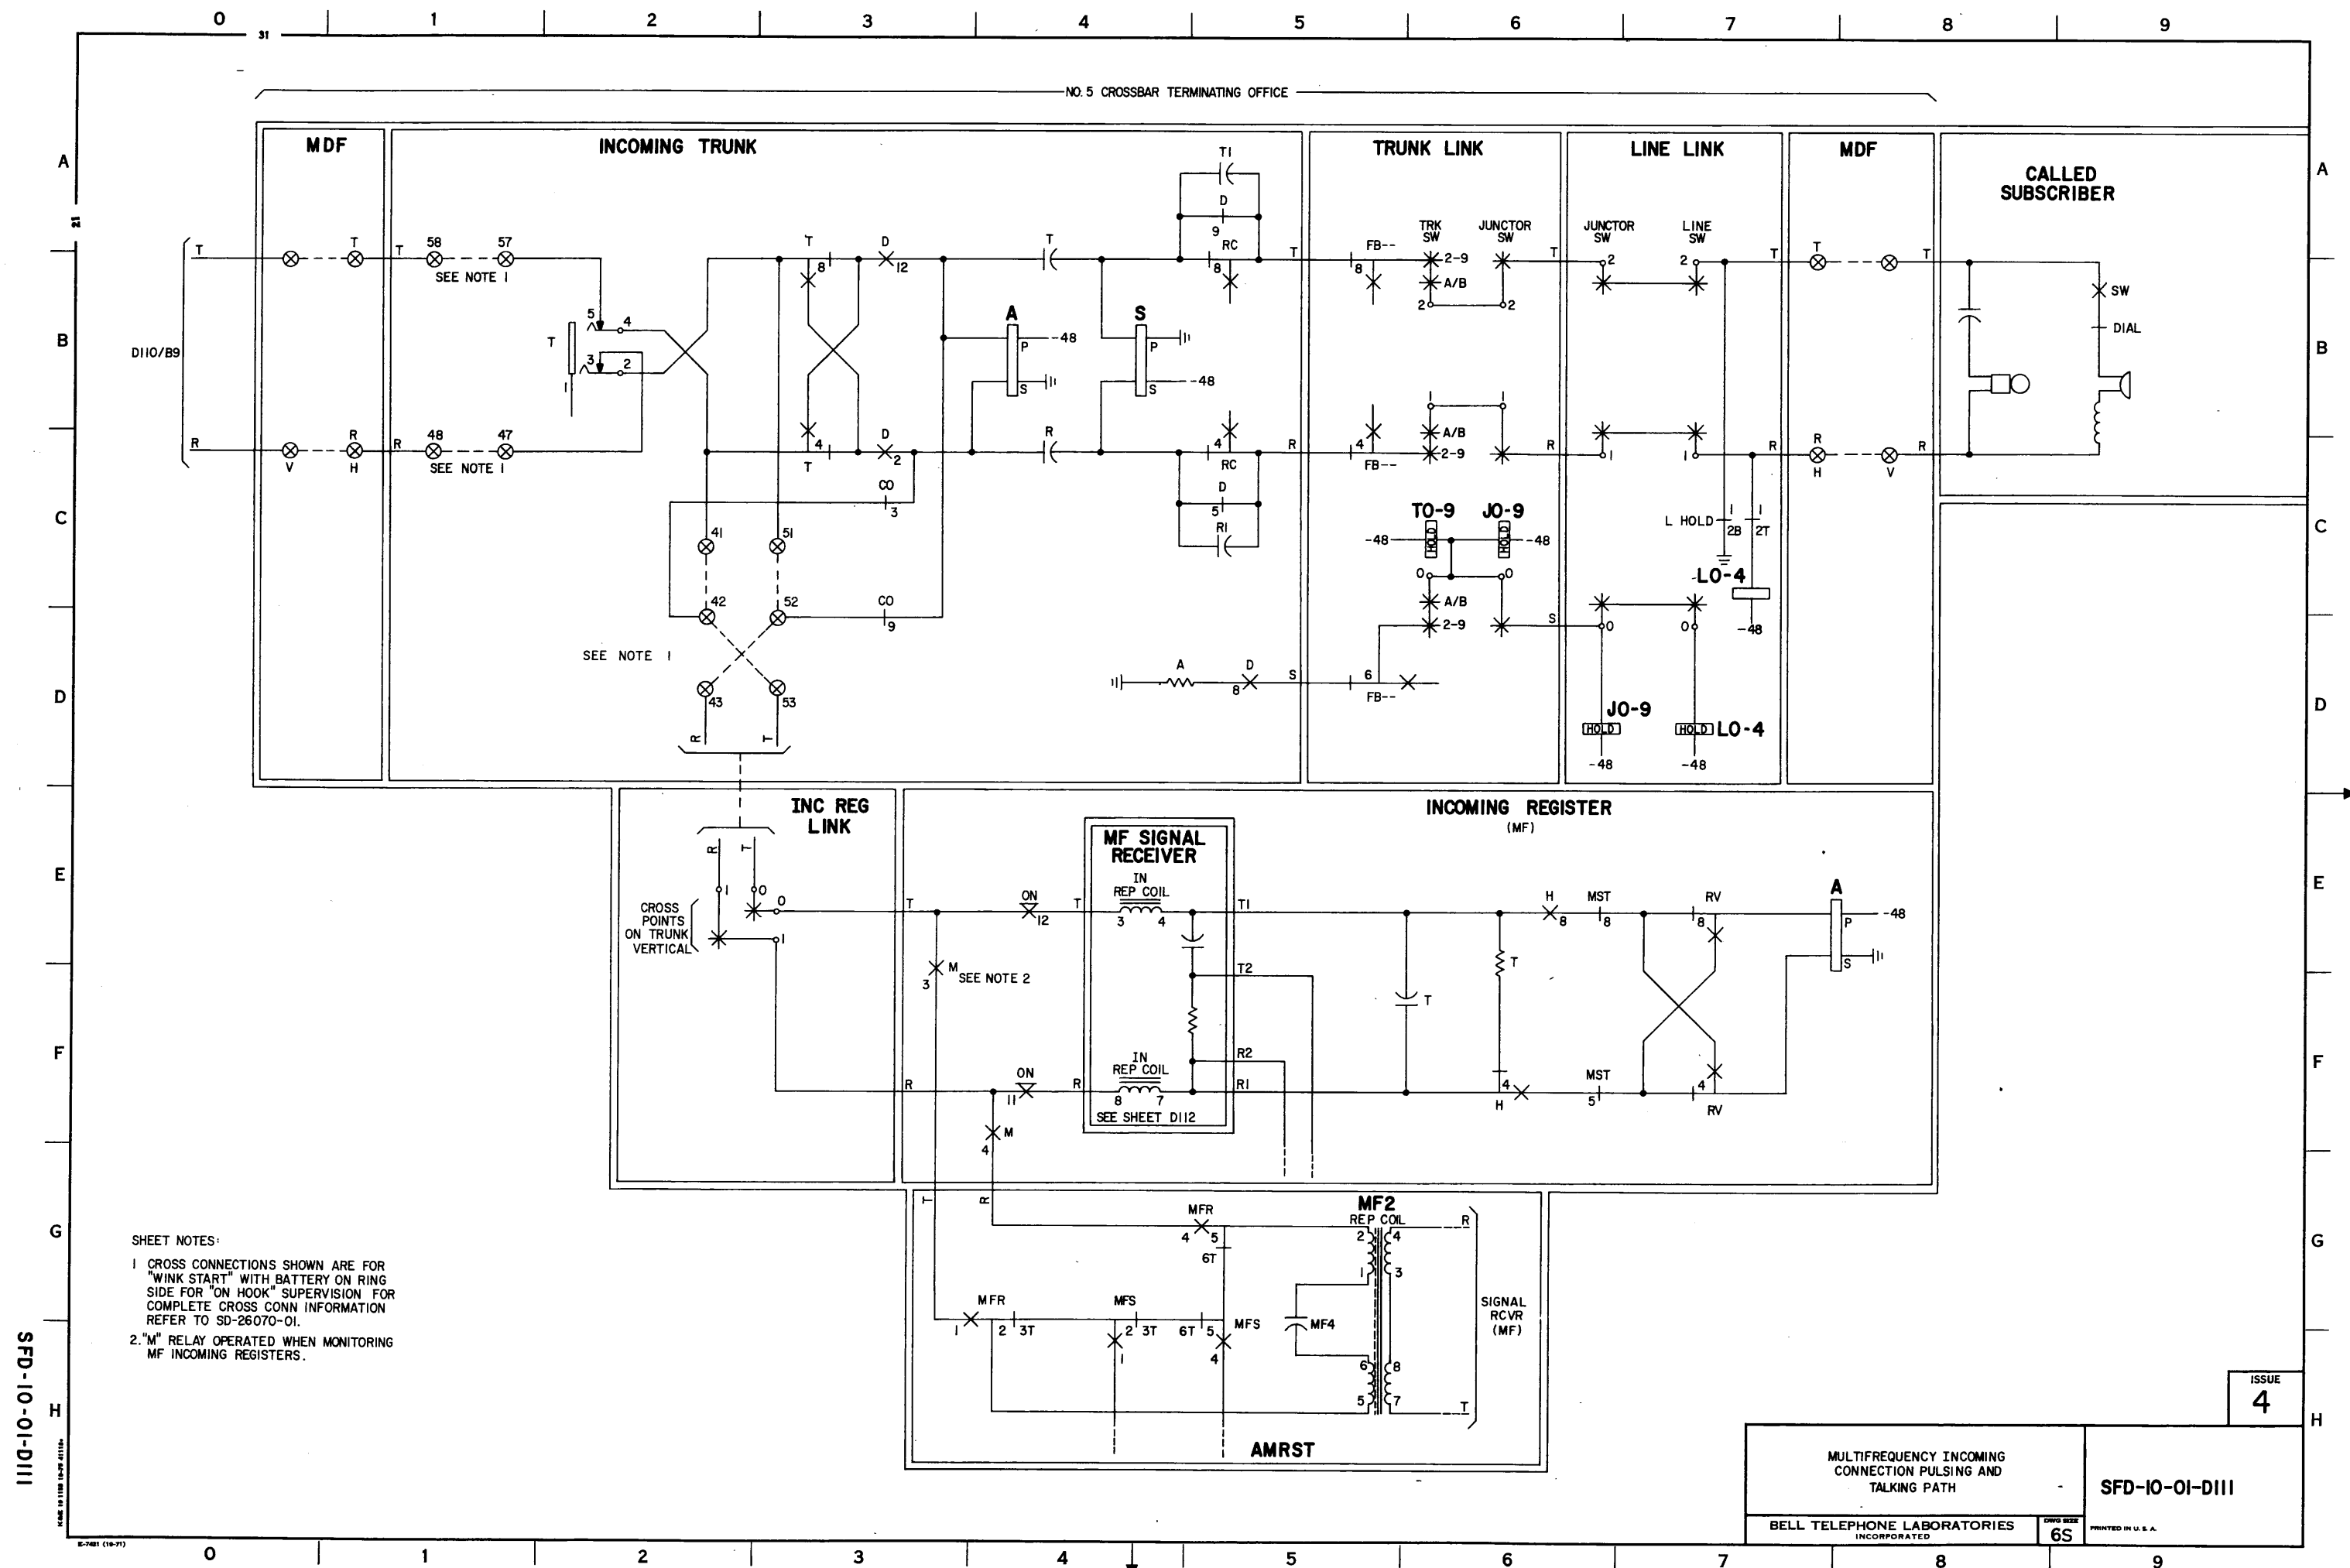

SIGNAL RECEIVER (MF)

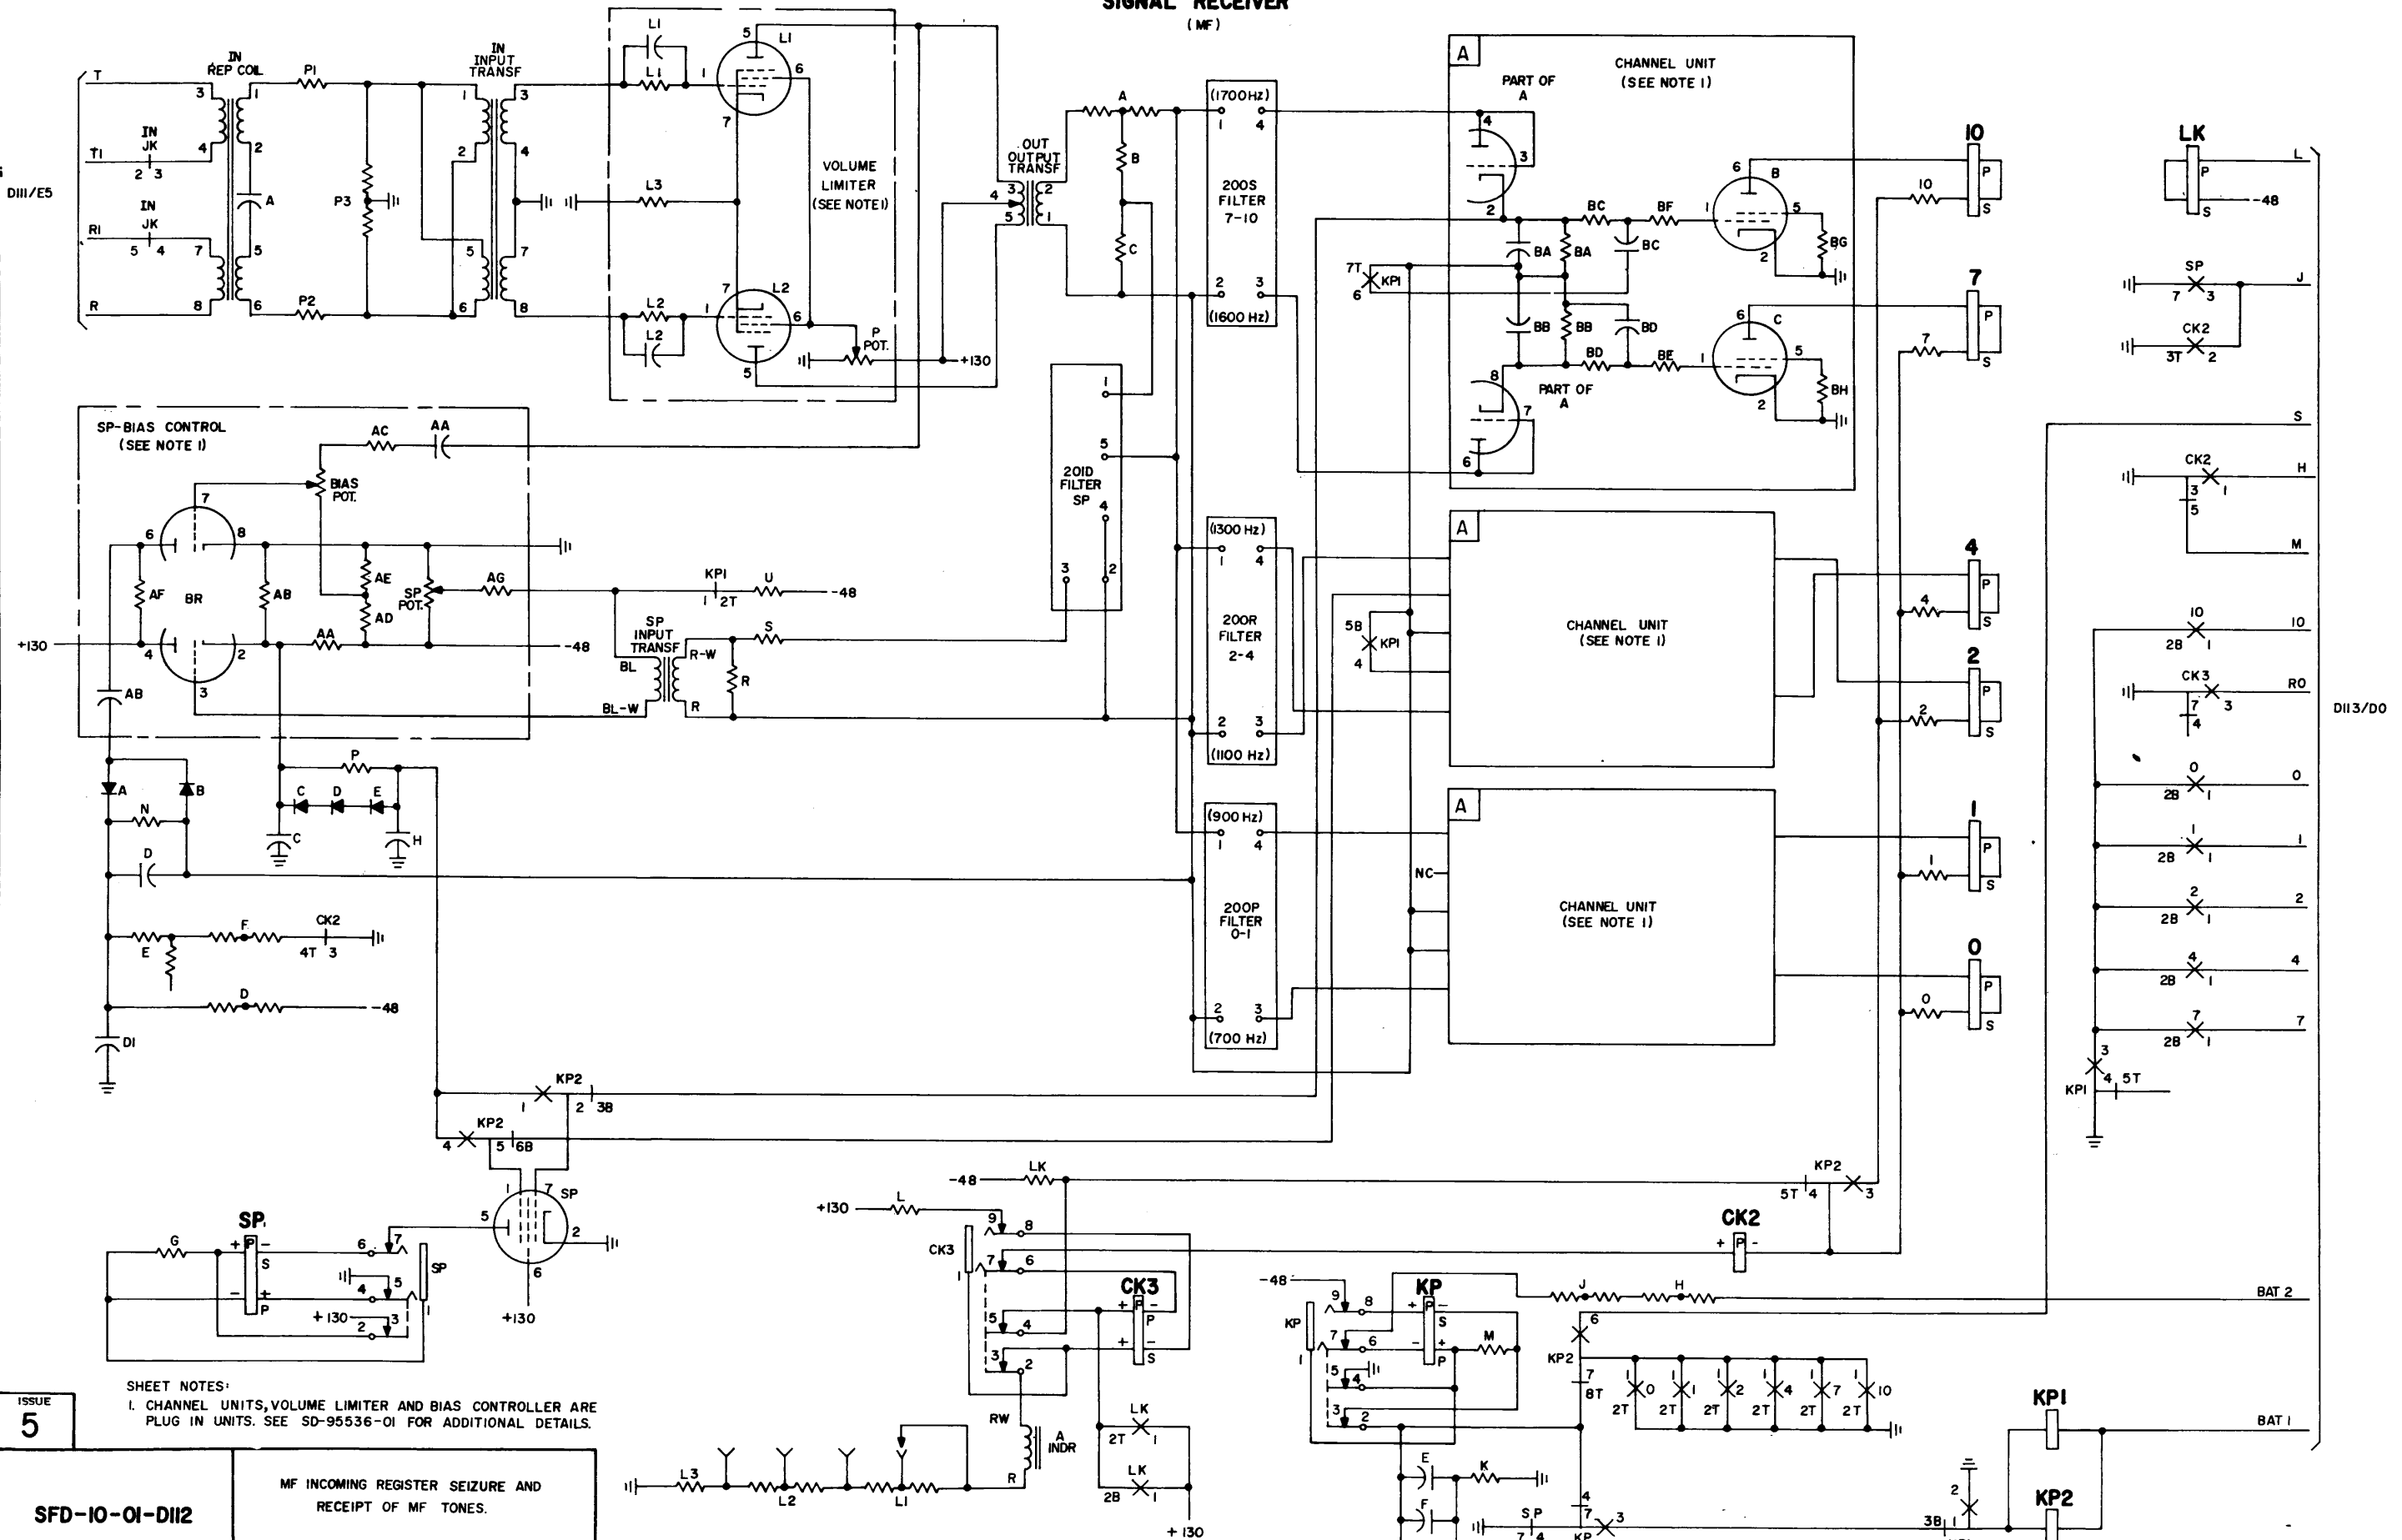

SHEET NOTES:
1. CHANNEL UNITS, VOLUME LIMITER AND BIAS CONTROLLER ARE PLUG IN UNITS. SEE SD-95536-01 FOR ADDITIONAL DETAILS.

ISSUE
5

SFD-10-01-D112

MF INCOMING REGISTER SEIZURE AND
RECEIPT OF MF TONES.



65

BELL TELEPHONE LABORATORIES
INCORPORATED


SFD-10-01-D112

INCOMING REGISTER (MF)

DIGIT STEERING

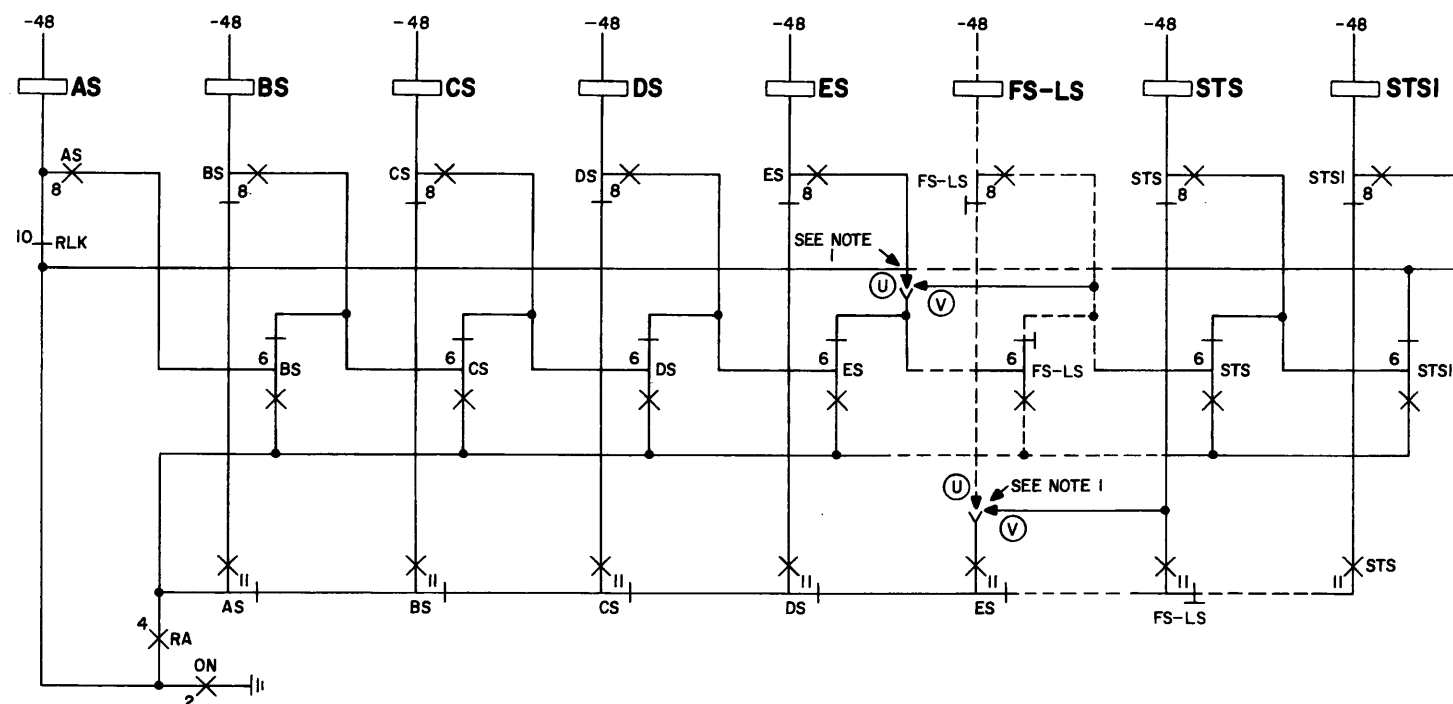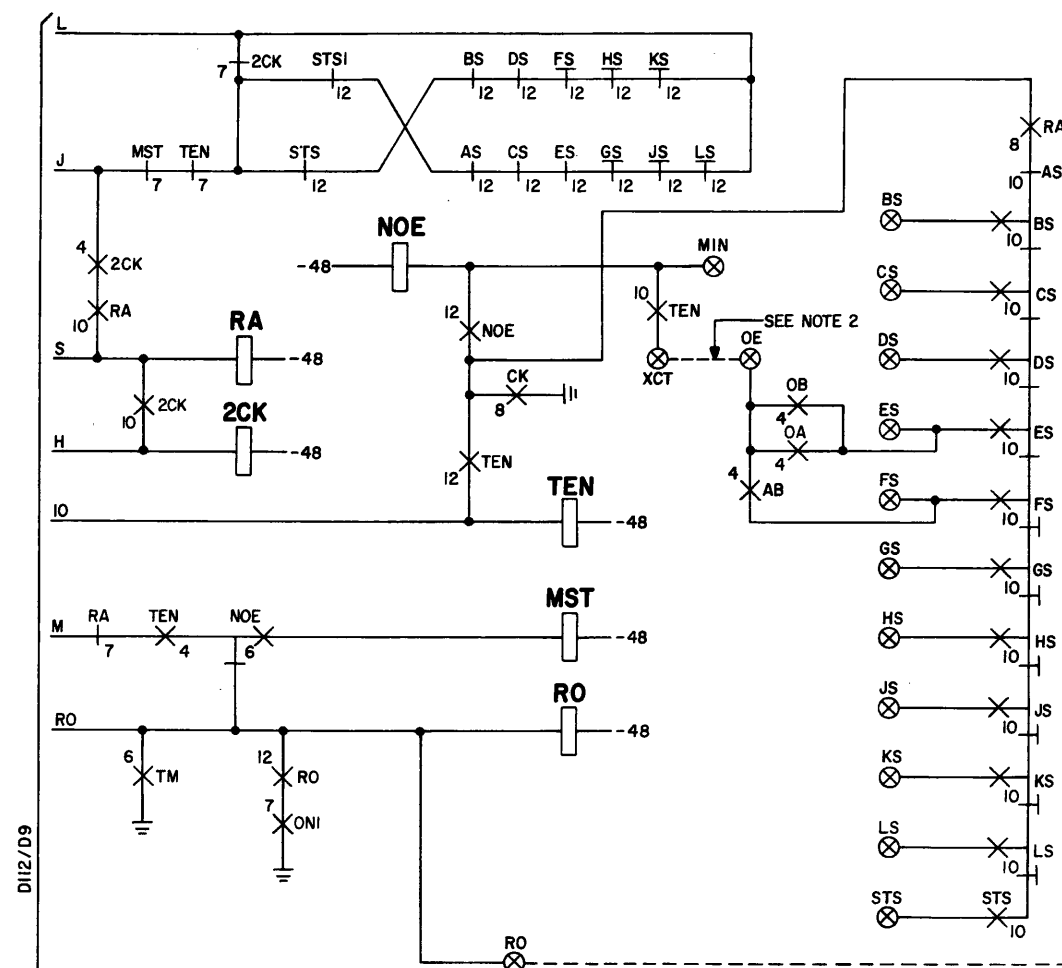

DIGIT REGISTRATION

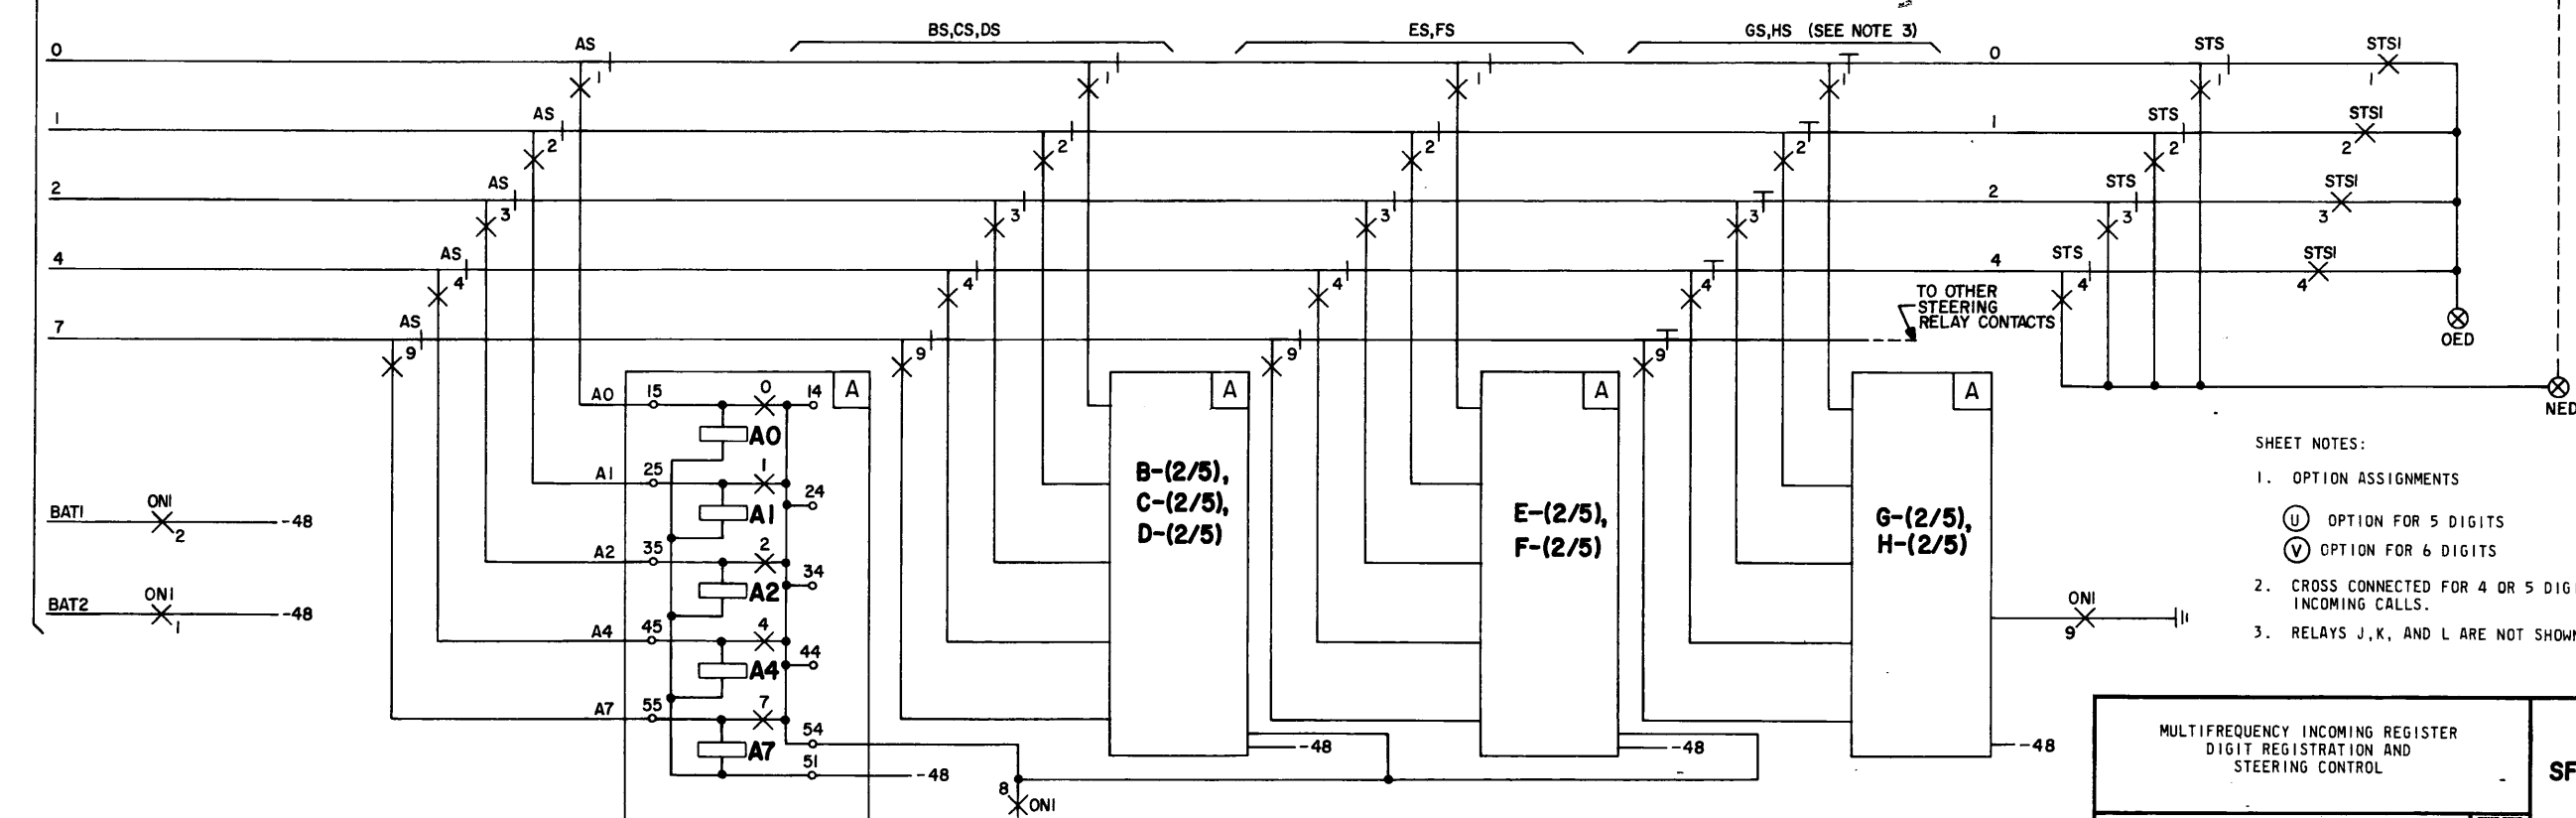

SHEET NOTES:

1. OPTION ASSIGNMENTS

Ⓢ OPTION FOR 5 DIGITS

Ⓥ OPTION FOR 6 DIGITS

2. CROSS CONNECTED FOR 4 OR 5 DIGIT INCOMING CALLS.

3. RELAYS J, K, AND L ARE NOT SHOWN.

MULTIFREQUENCY INCOMING REGISTER
DIGIT REGISTRATION AND
STEERING CONTROLBELL TELEPHONE LABORATORIES
INCORPORATED

6S


PRINTED IN U. S. A.

SFD-10-01-D113


ISSUE
3

SFD-10-01-D113





LINK RELEASE TIMER 245-500ms

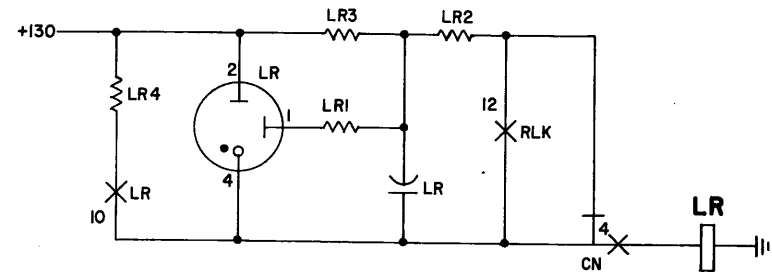


RV TIMER (REVERSAL) 140-290ms

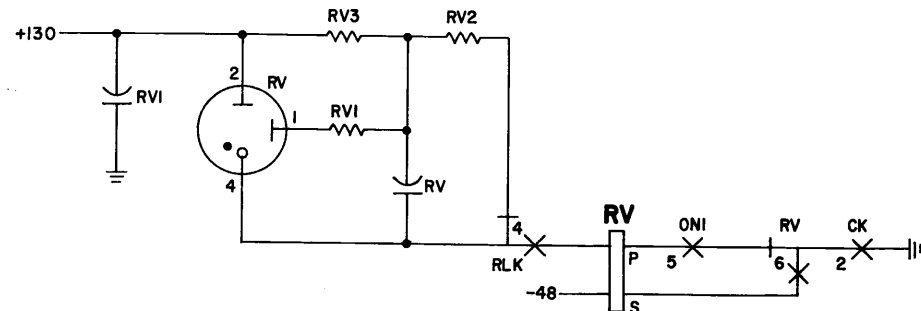

OVERALL TIMER 19.6-37 SEC

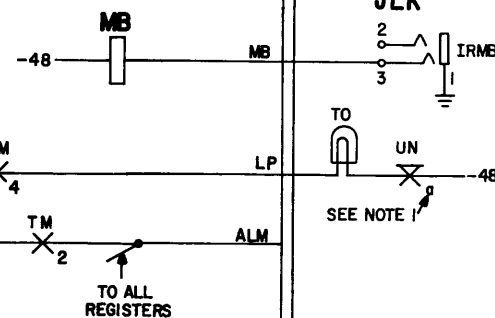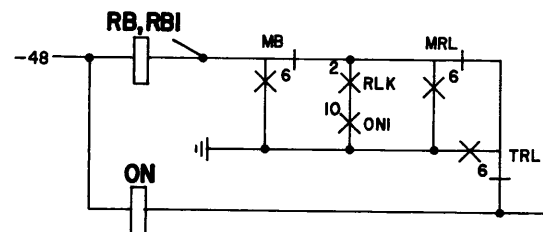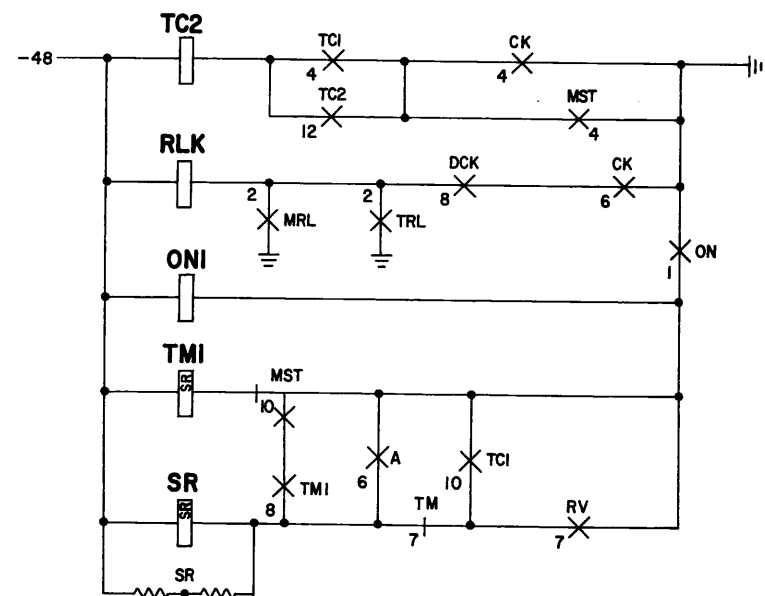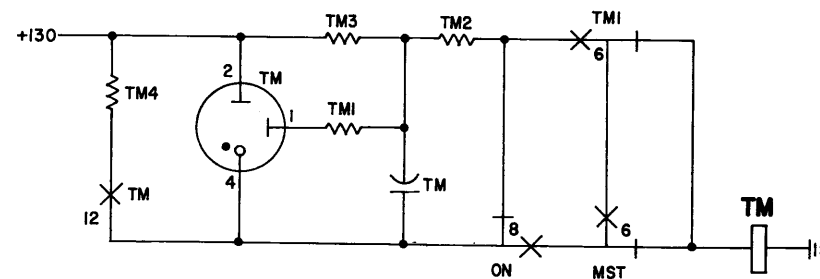

INCOMING REGISTER (MF)

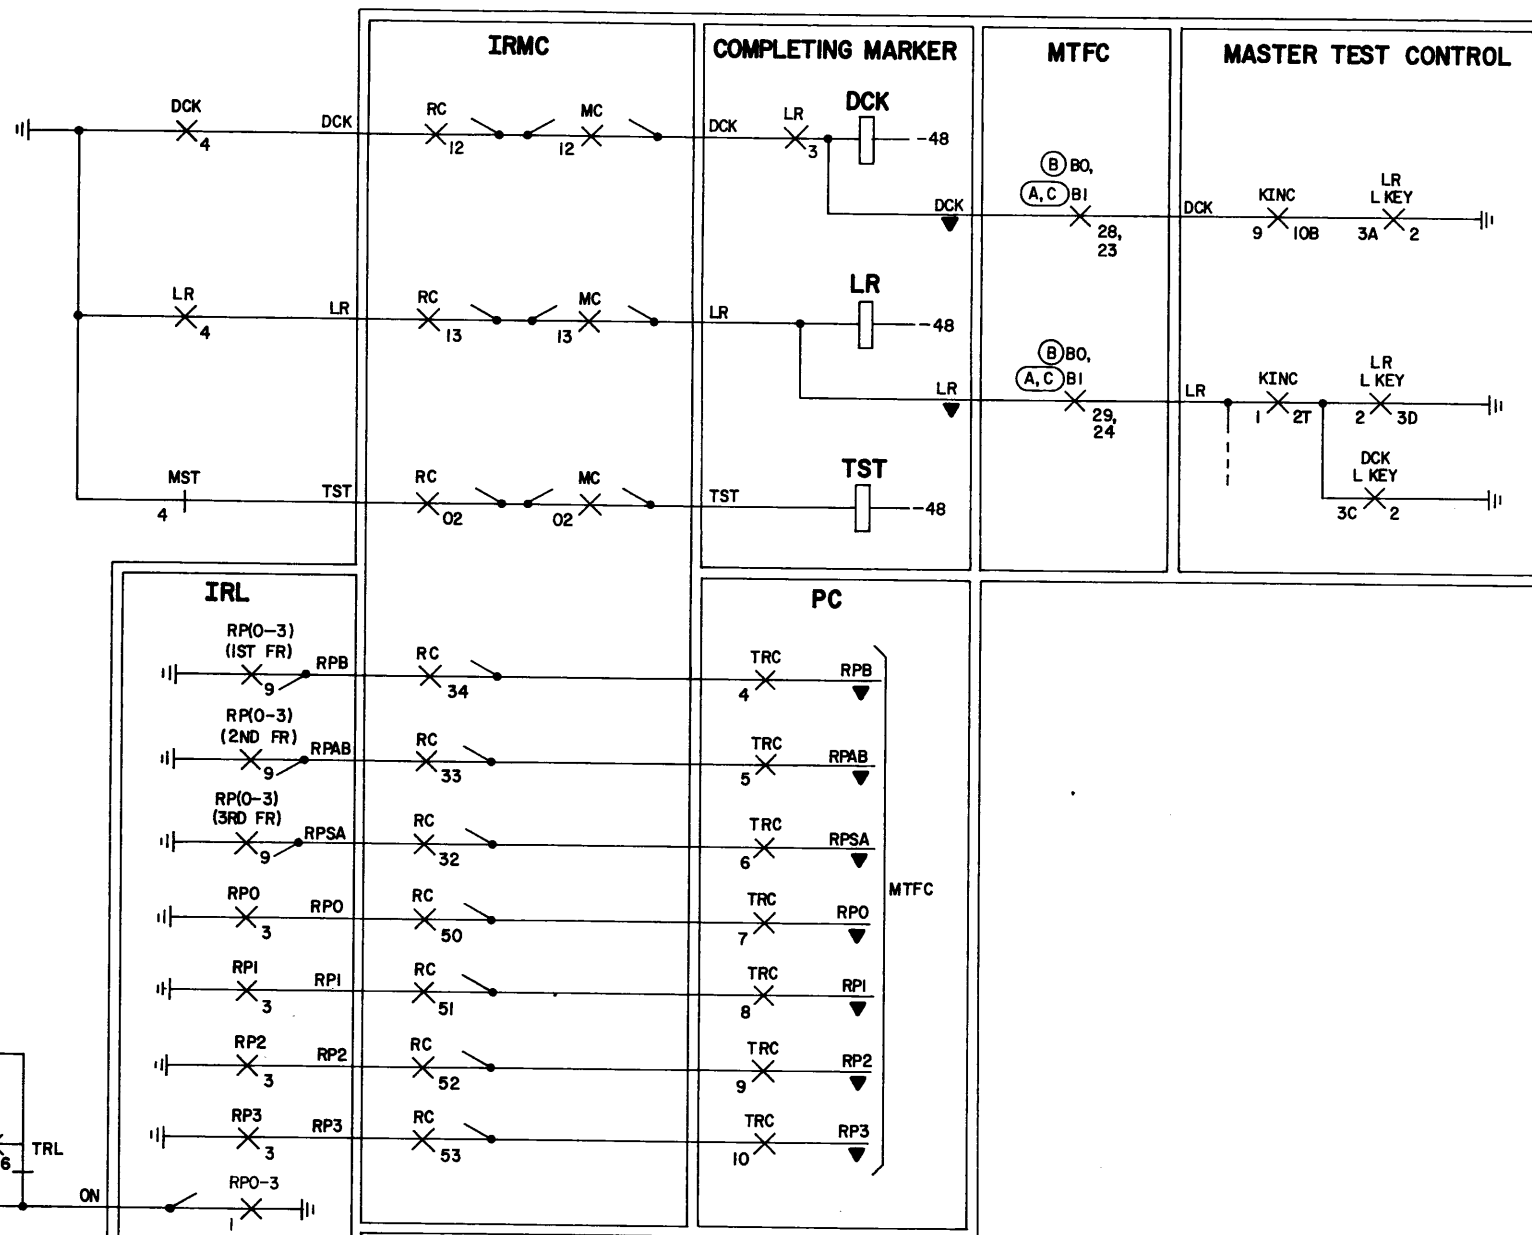

- SHEET NOTES:
1. a - SEE SD-25762-01, FIG. 5, FOR CONTACT ARRANGEMENT.
 2. OPTION ASSIGNMENT:
 - (A) 2/X TROUBLE CARD
 - (B) 1/X TROUBLE CARD SINGLE SIDED
 - (C) 1/X TROUBLE CARD DOUBLE SIDED

ISSUE
4

SFD-10-01-D114


INCOMING REGISTER TIMING
AND MAKE-BUSY

6S

BELL TELEPHONE LABORATORIES
INCORPORATED


SFD-10-01-D114

AUTOMATIC MONITOR REGISTER SENDER TEST

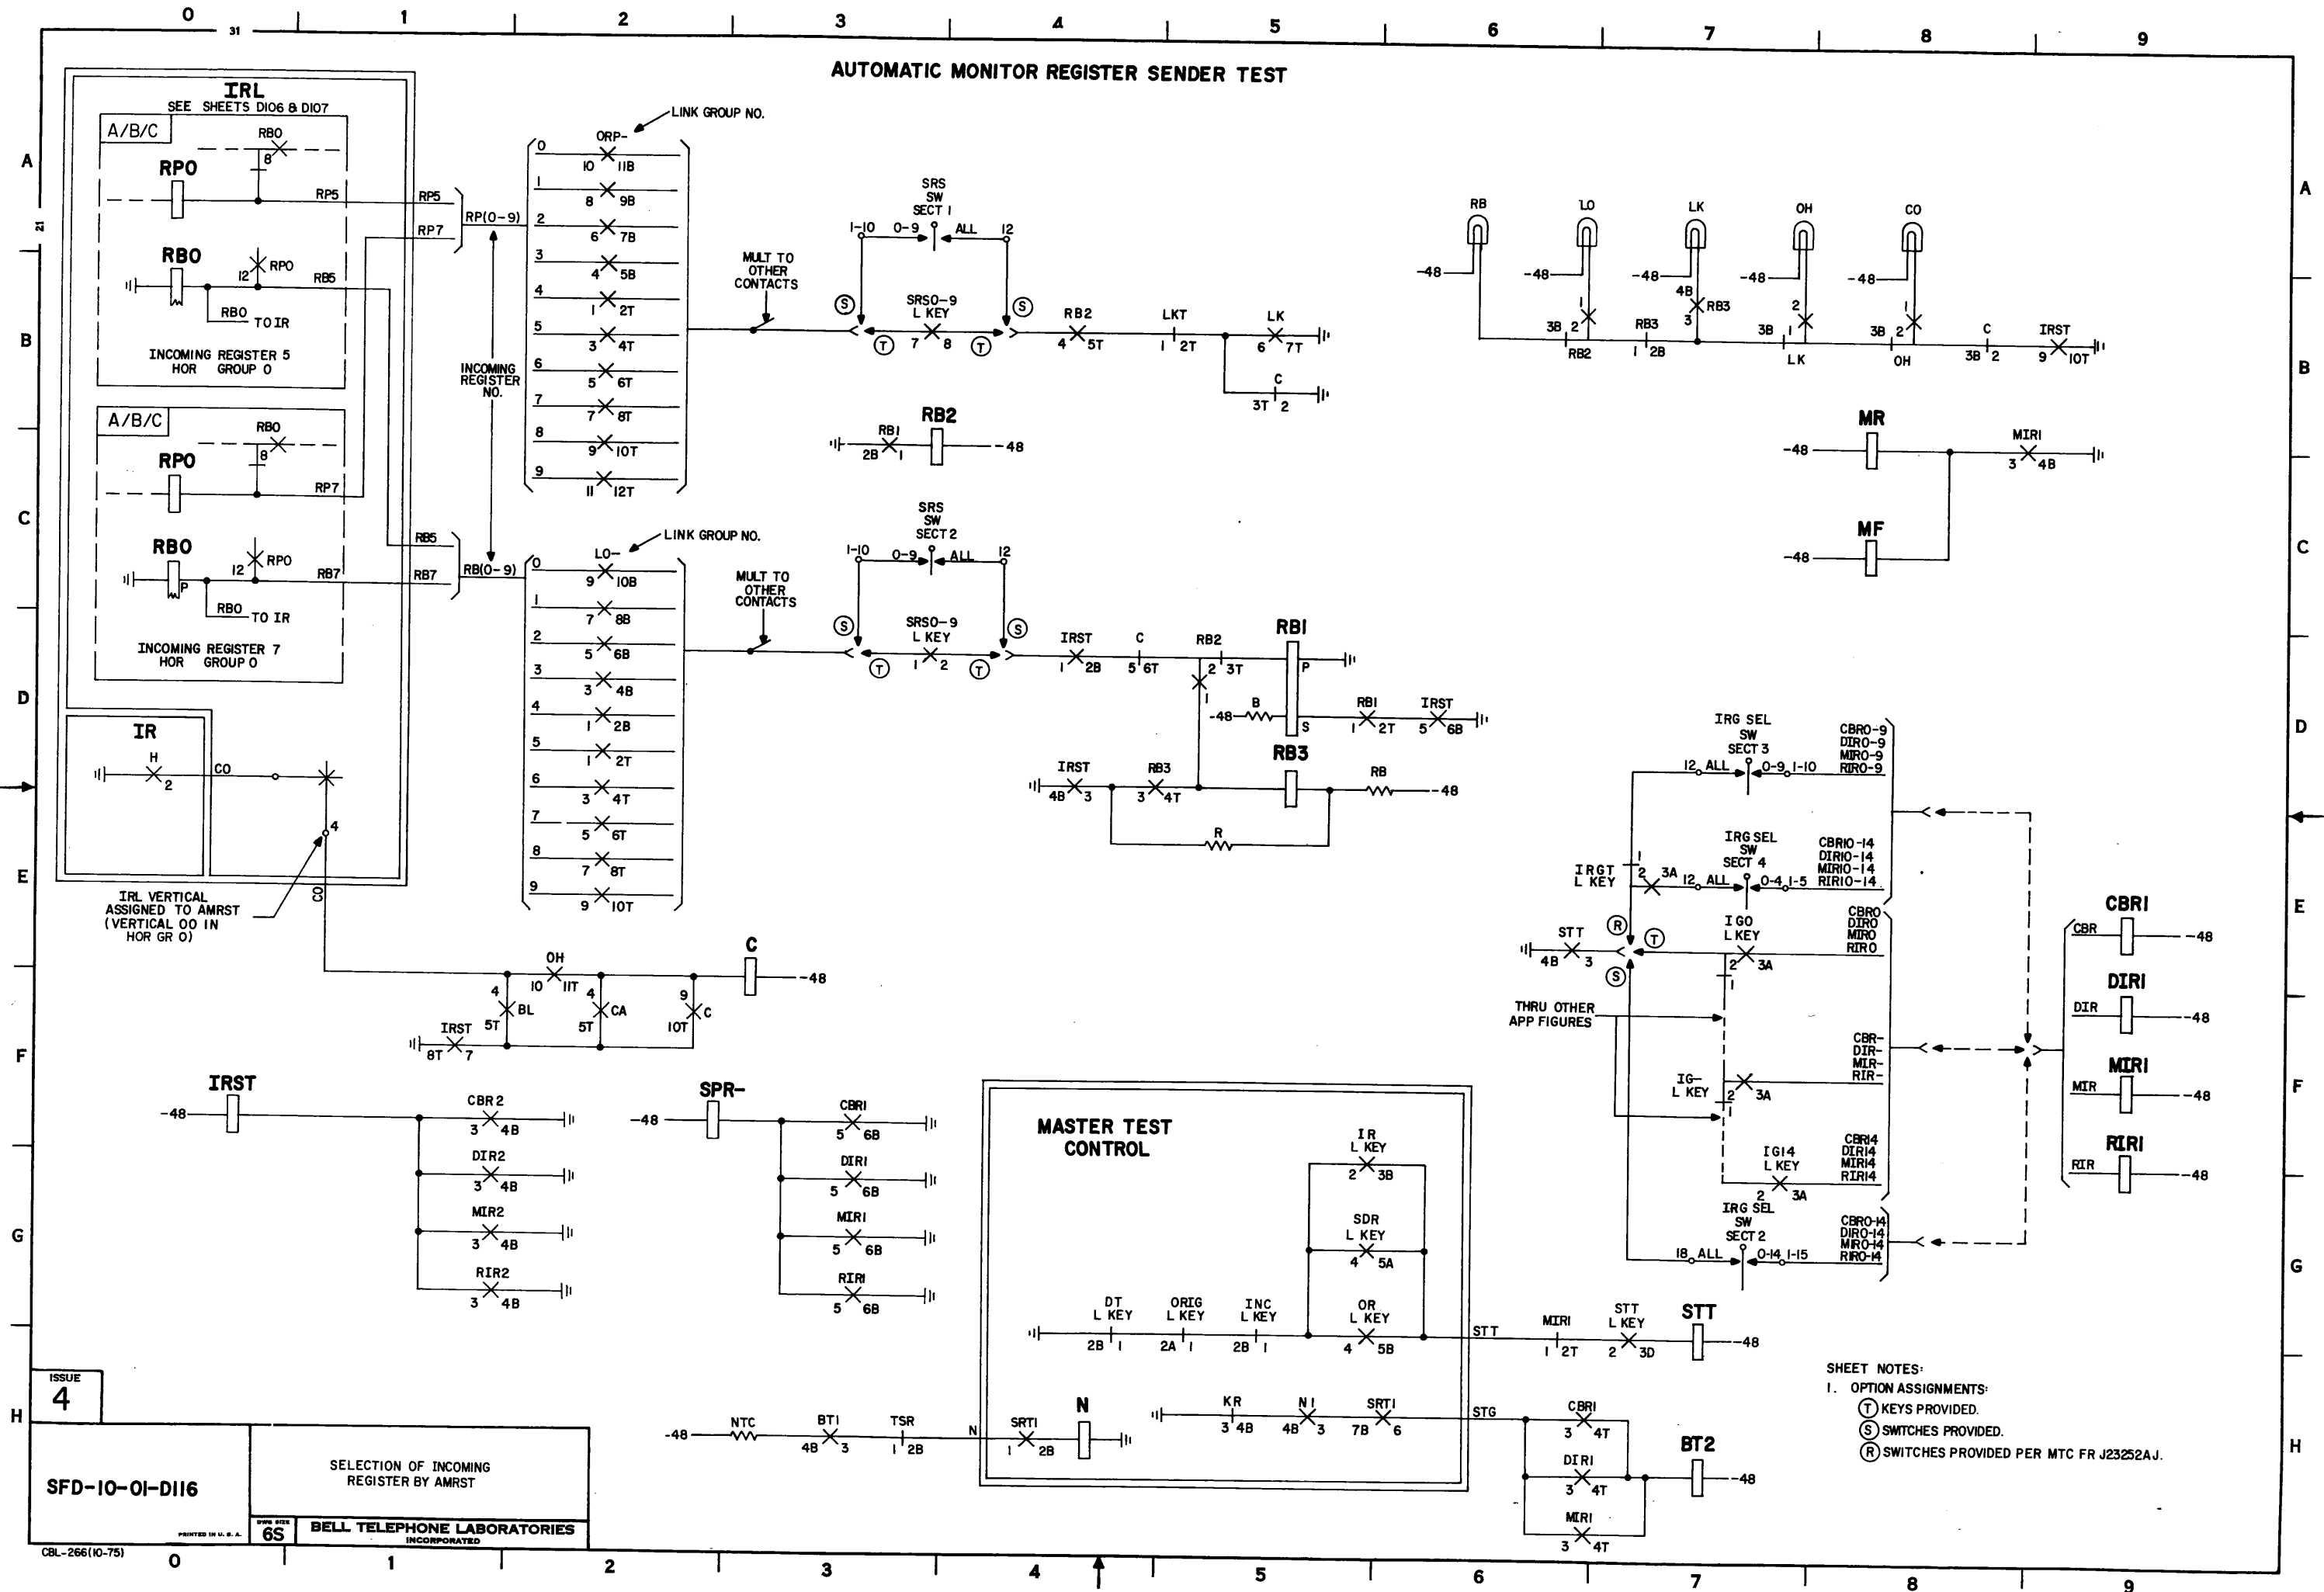

SFD-10-01-D116


AUTOMATIC MONITOR REGISTER SENDER TEST

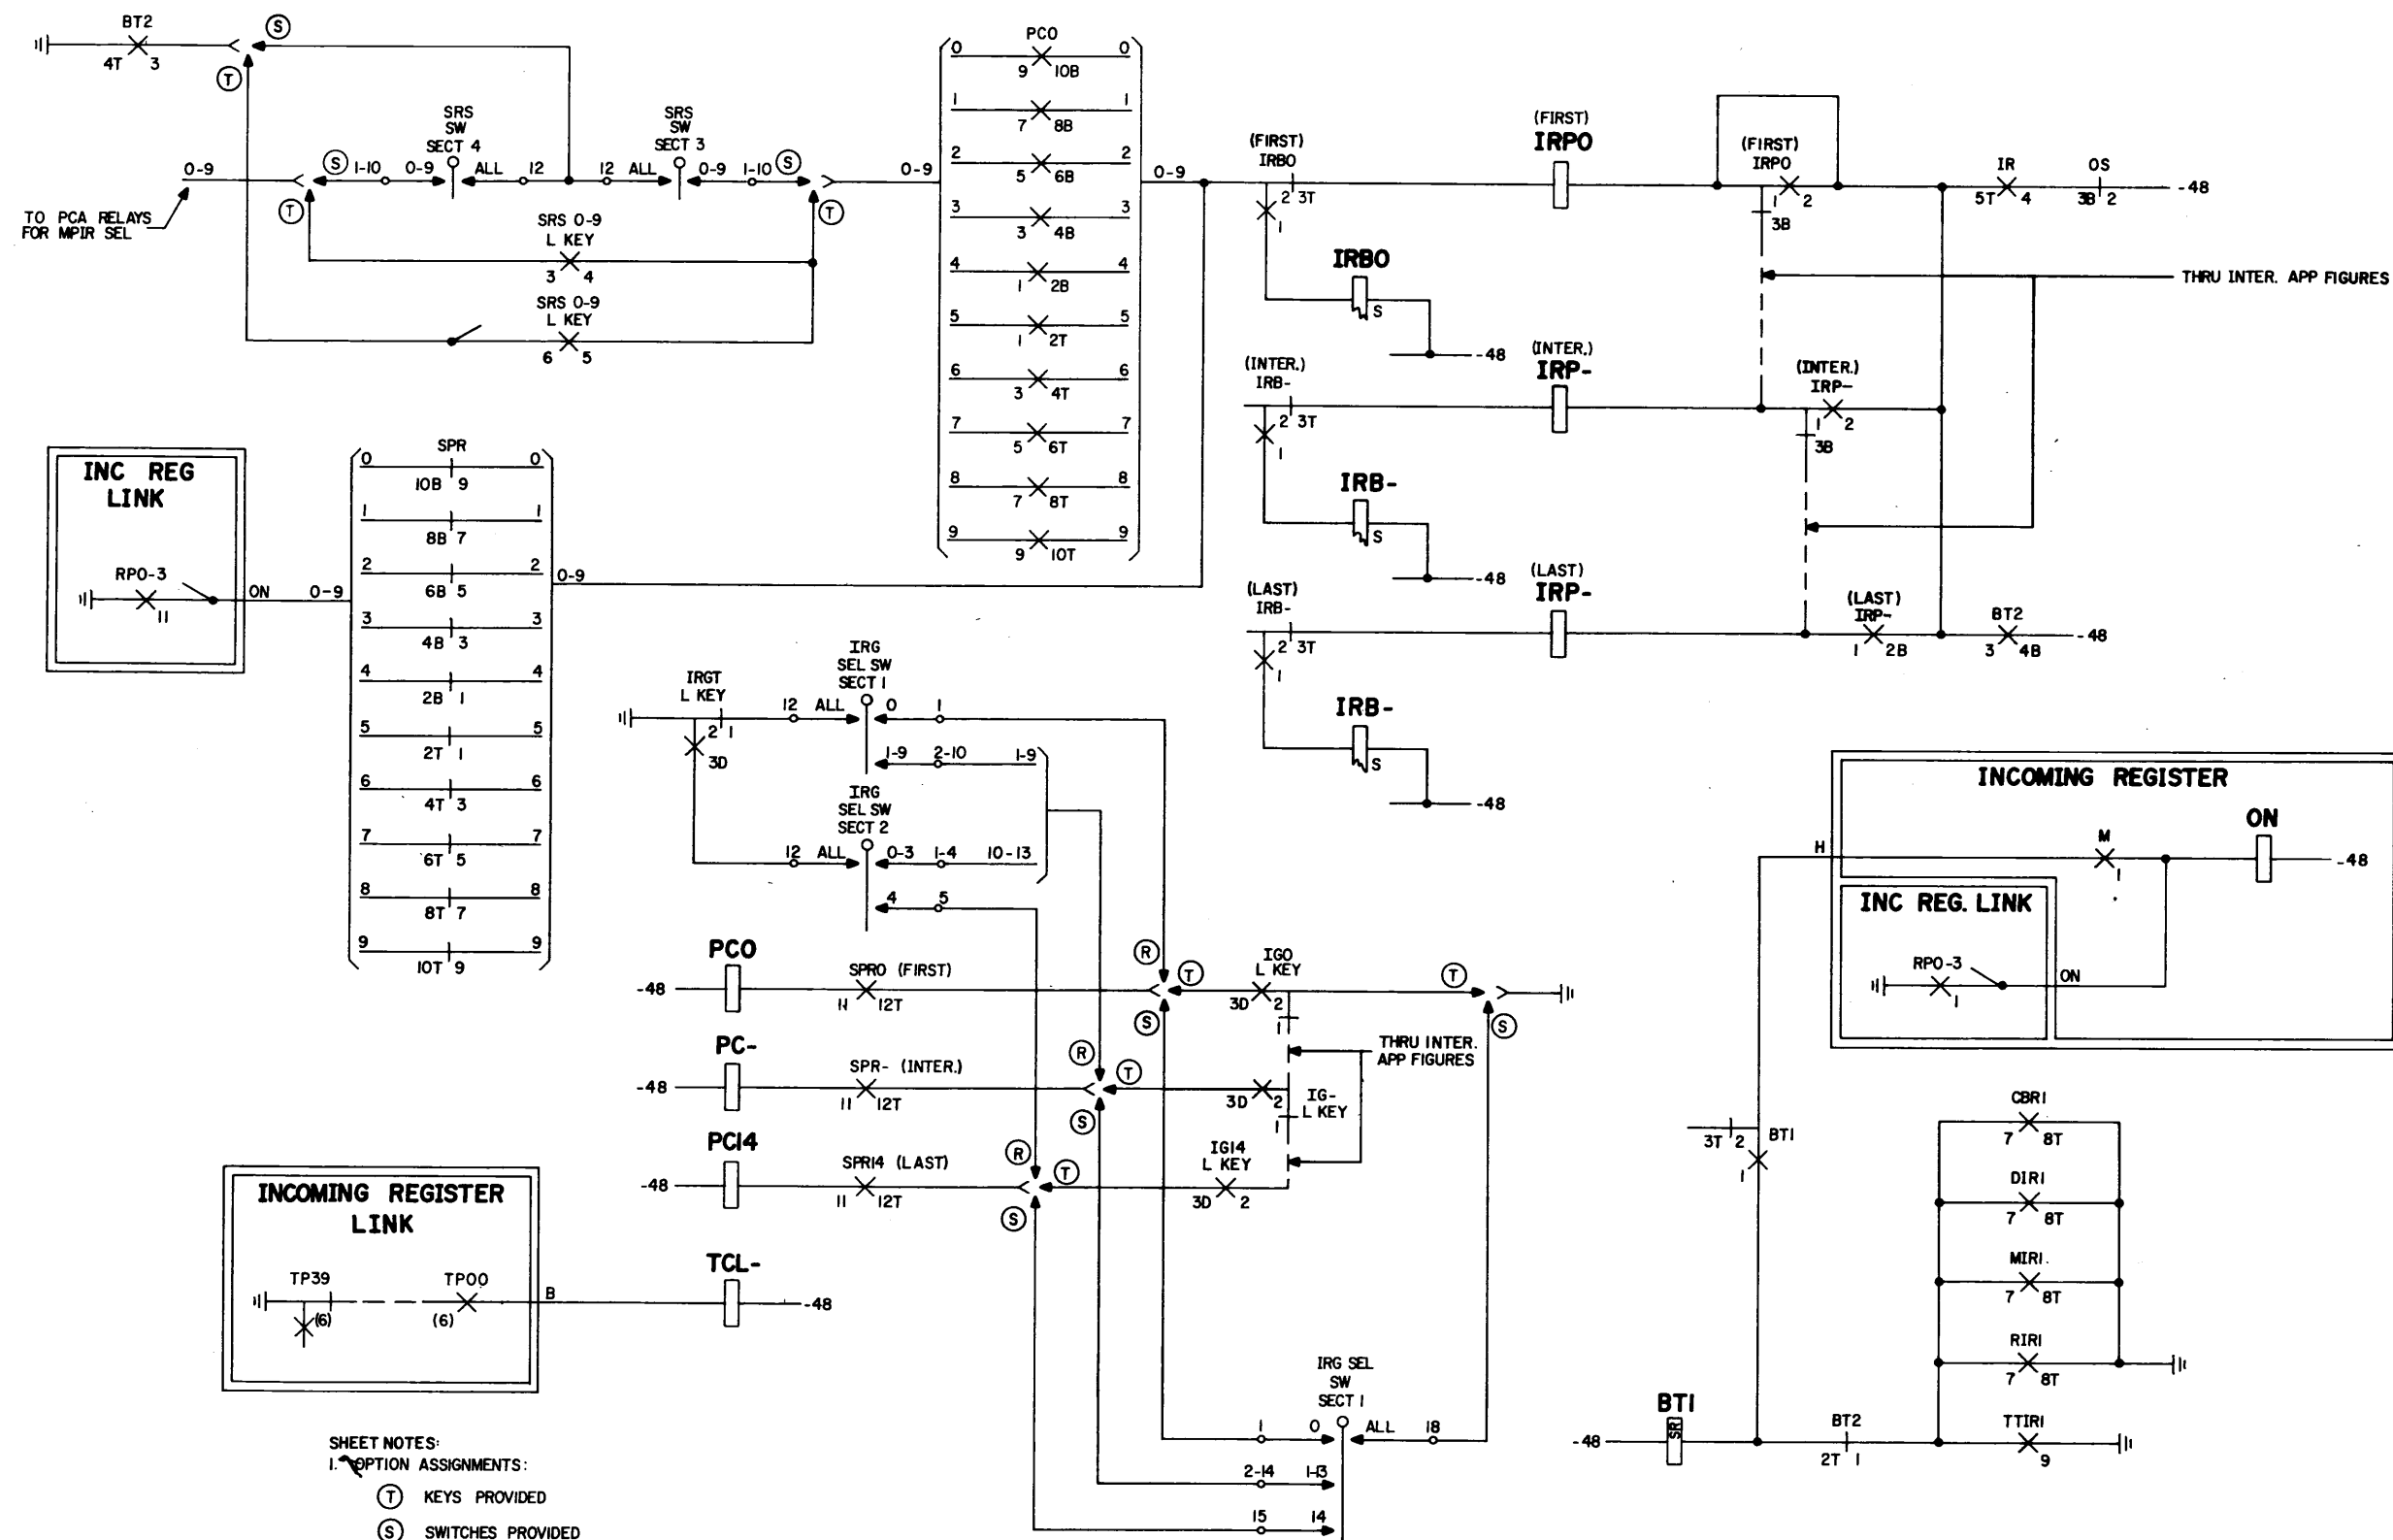


- SHEET NOTES:
 1. OPTION ASSIGNMENTS:
 (T) KEYS PROVIDED
 (S) SWITCHES PROVIDED
 (R) SWITCHES PROVIDED PER MTC FR J23252AJ

SFD-10-01-D117

CALL FROM NO. 5 OUTGOING SENDER (4 OR 5 DIGIT CALL)

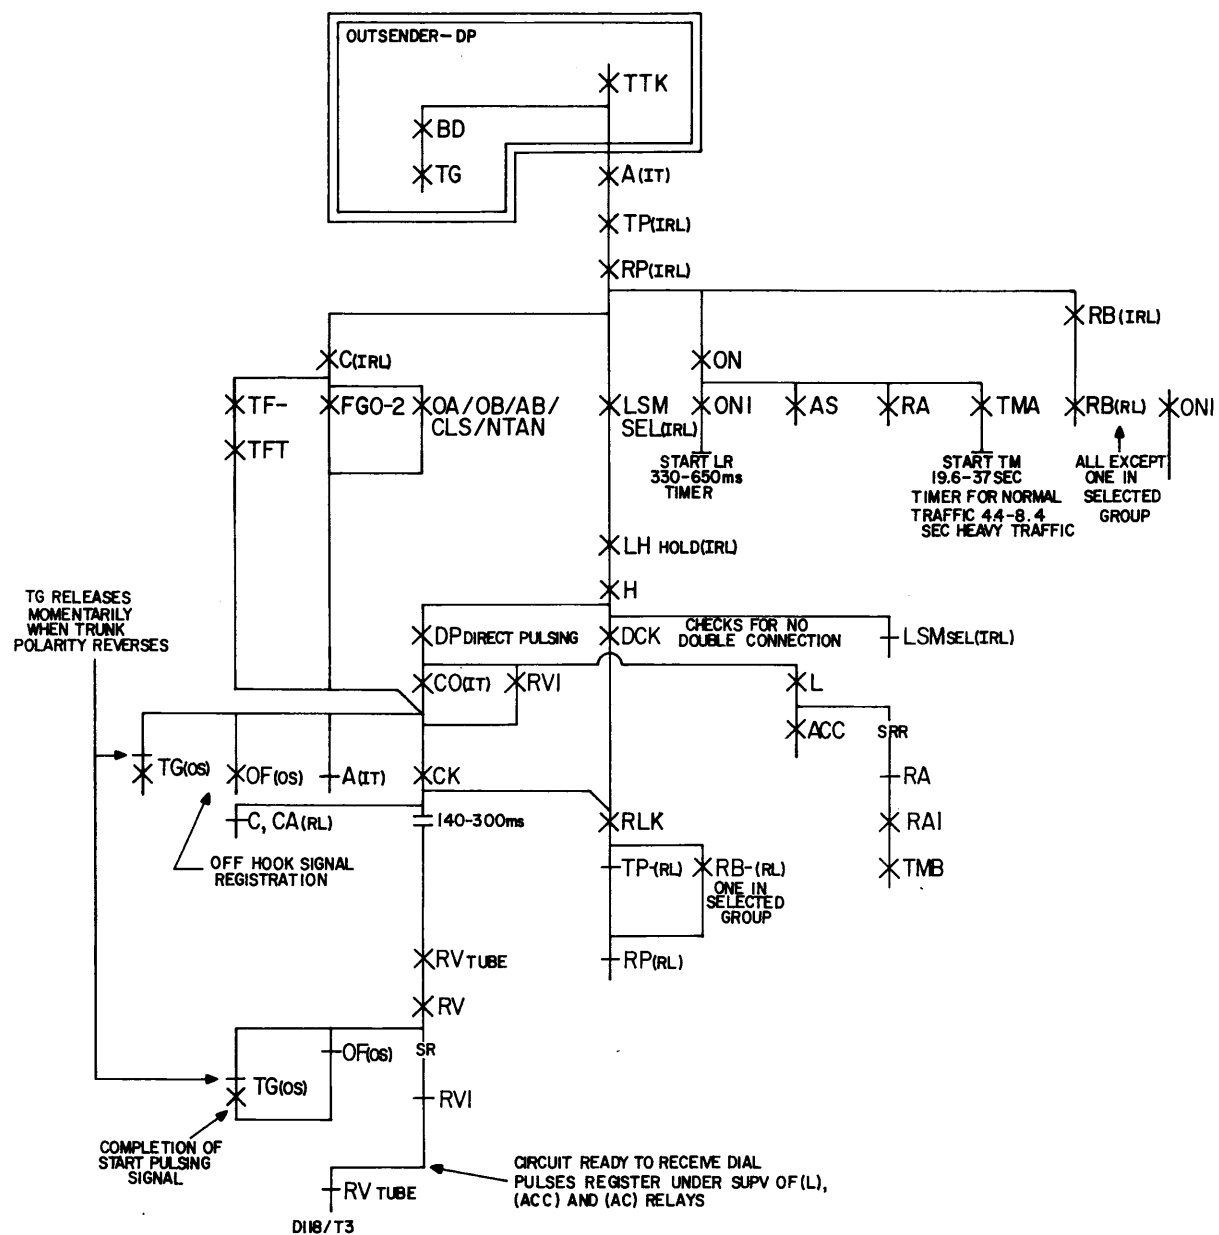

DIALING FIRST DIGIT

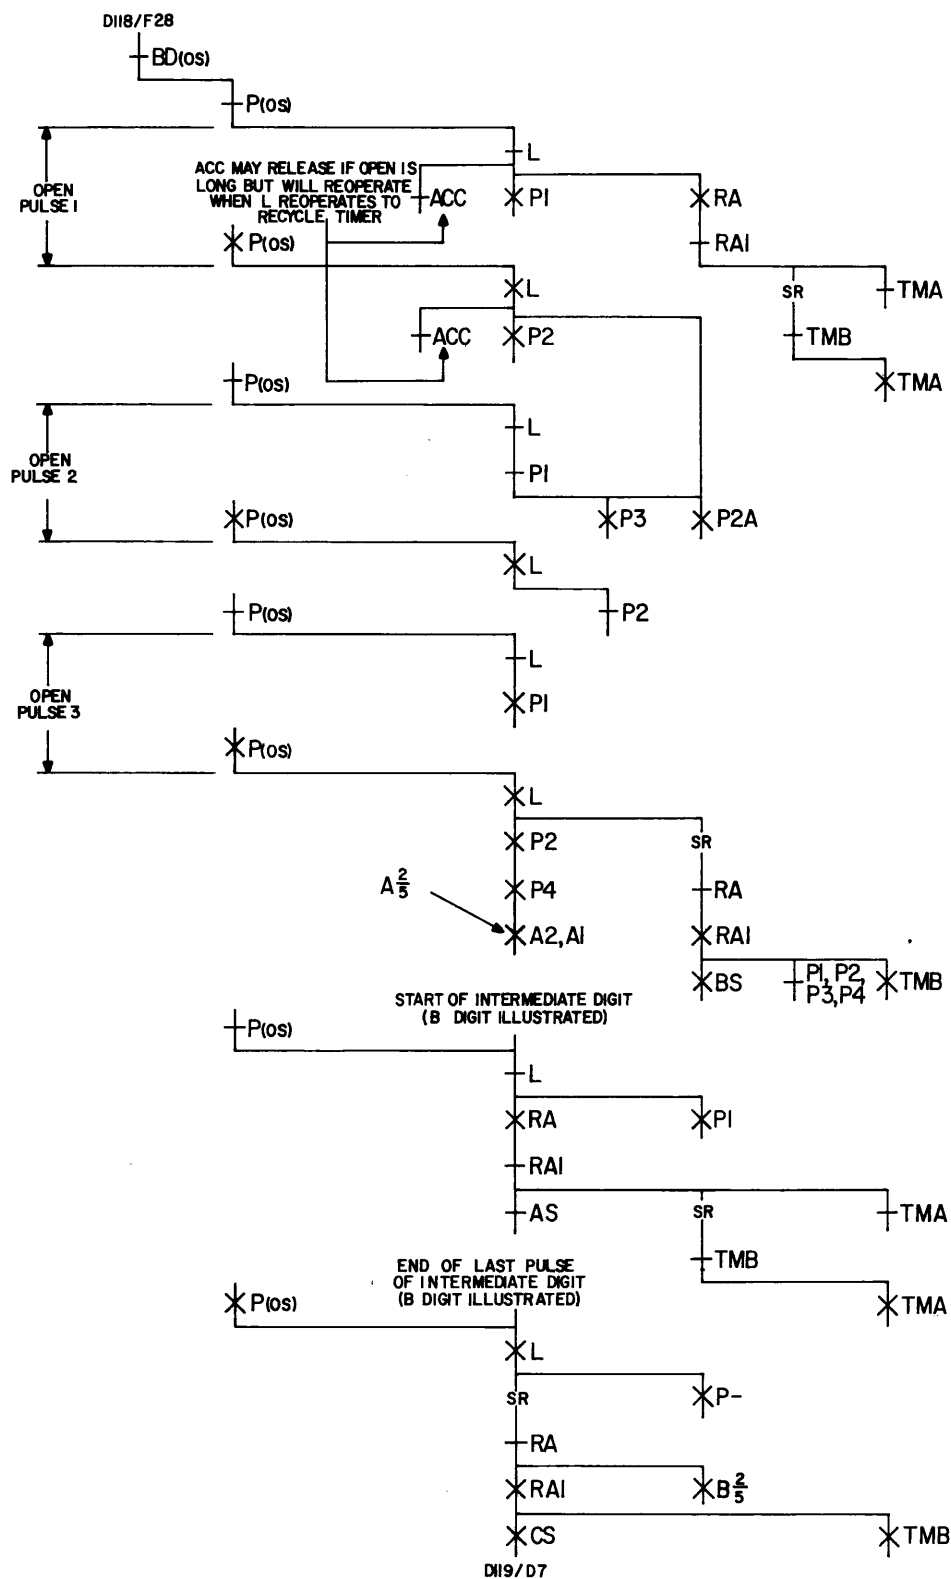

ISSUE
3





SFD-10-01-DI18

DIAL PULSE INCOMING REGISTER
SEQUENCE CHART

6S

BELL TELEPHONE LABORATORIES
INCORPORATED

SFD-10-01-DI18

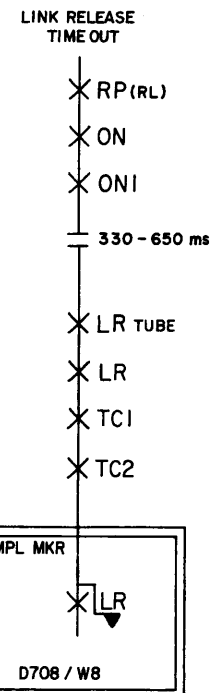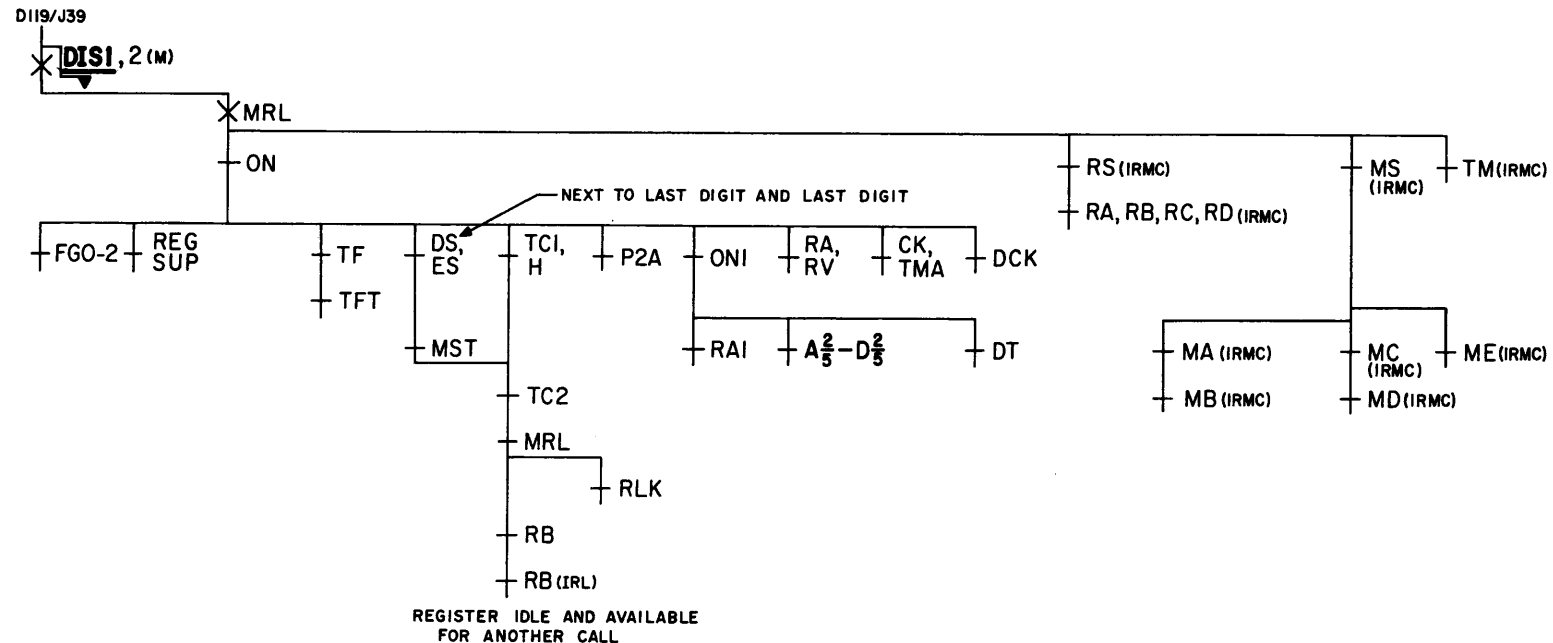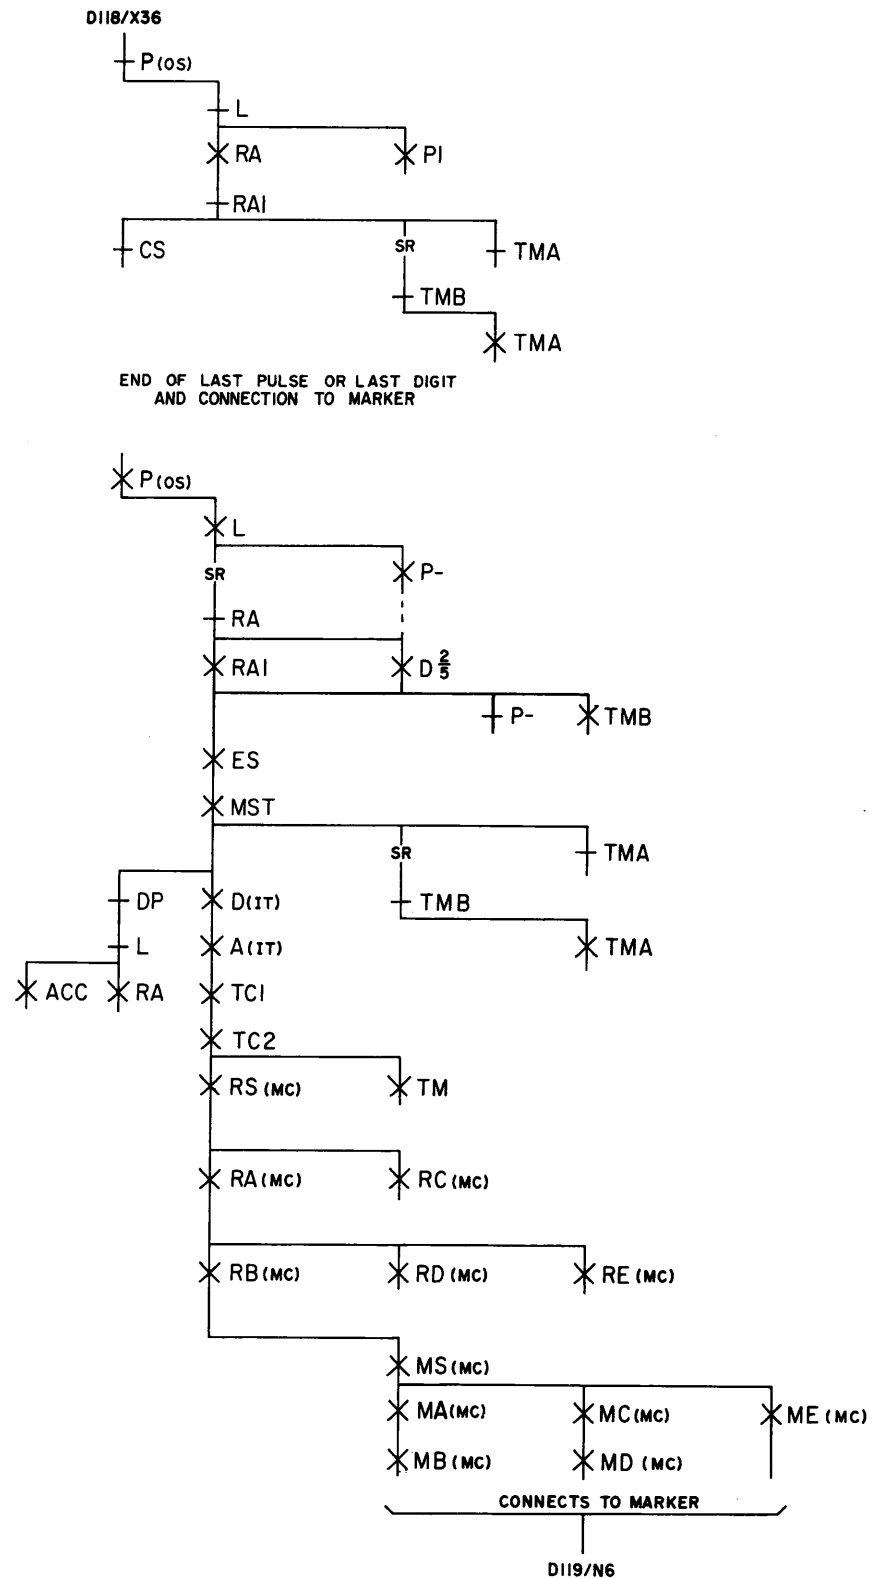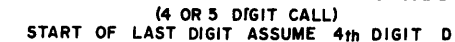

CALL FROM SXS ON BY-LINK TRUNK
(4 OR 5 DIGIT CALL)

TRUNK READY TO
REPEAT PULSES

CIRCUIT READY TO
RECEIVE PULSING
OVER BL LEAD

LH HOLD (IRL) AND CK OPERATED
PROVIDE PULSING PATH ON R LEAD

BY LINK PULSING
PATH OPEN

PULSING STARTED BEFORE
R(IT) OPERATED

OVERFLOW TO
SUBSCRIBER

PULSE STARTED AFTER
R(IT) OPERATES

INCOMING TRUNK (A) RELAY
FOLLOWS CLOSURES AND OPENS
OF DIAL FROM SXS EQUIPMENT

DIALING FIRST DIGIT

D120/P30

OPEN PULSE 1

OPEN PULSE 2

OPEN PULSE 3

START OF INTERMEDIATE DIGIT
(B DIGIT ILLUSTRATED)

END OF LAST PULSE
OF INTERMEDIATE DIGIT
(B DIGIT ILLUSTRATED)

ISSUE
3

SFD-10-01- D120

DIAL PULSE INCOMING REGISTER
SEQUENCE CHART


6S

BELL TELEPHONE LABORATORIES
INCORPORATED

SFD-10-01-D120


CALL FROM SXS ON BY-LINK TRUNK

(4 OR 5 DIGIT CALL)
START OF LAST DIGIT ASSUME 4th DIGIT D

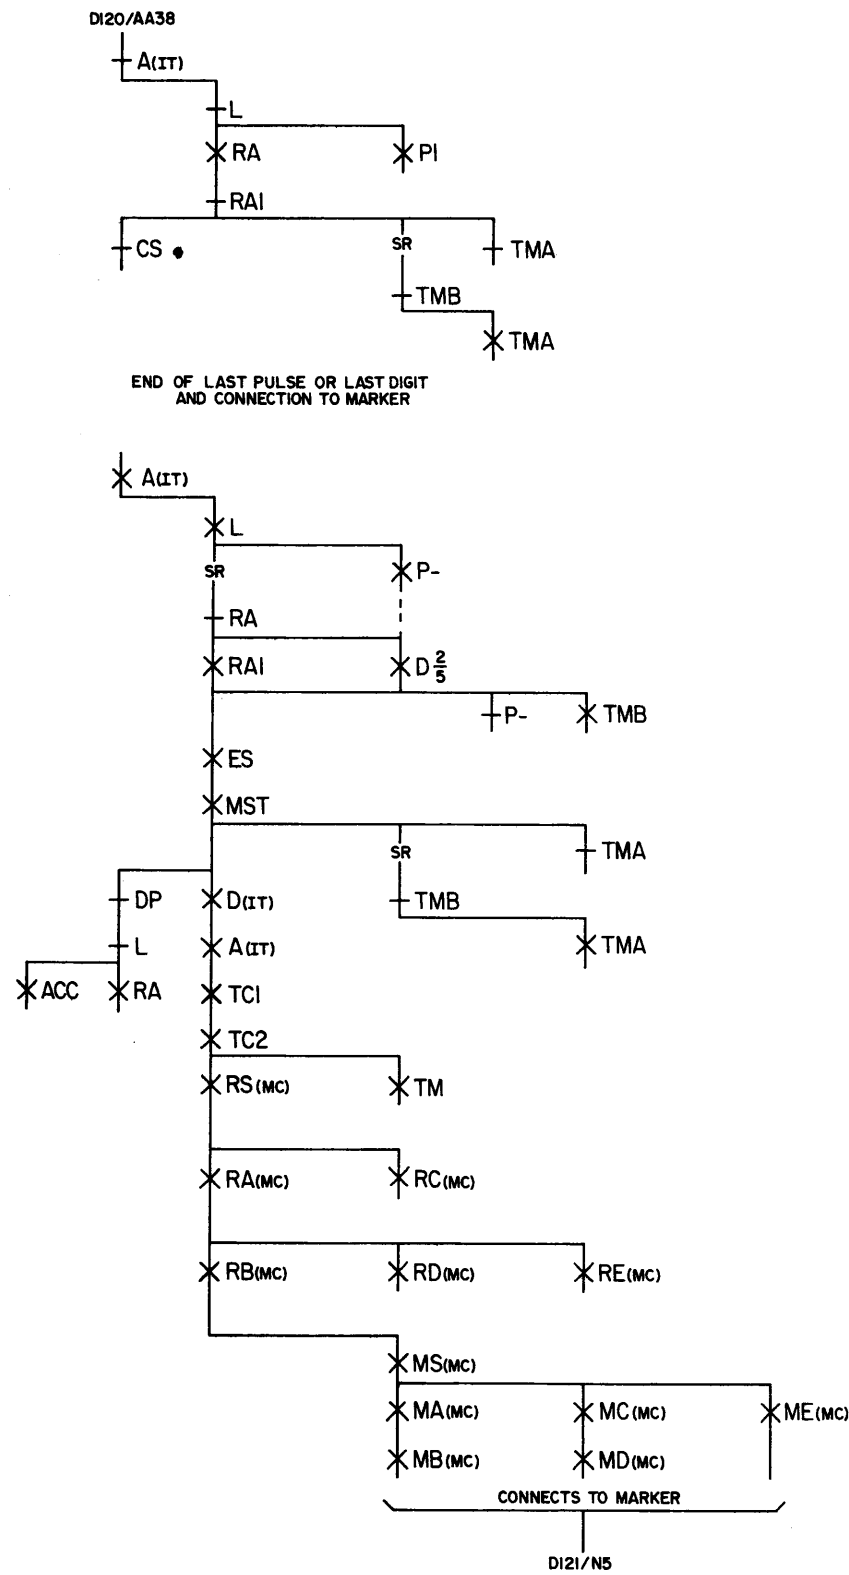

RELEASE OF REGISTER

DIAL PULSE

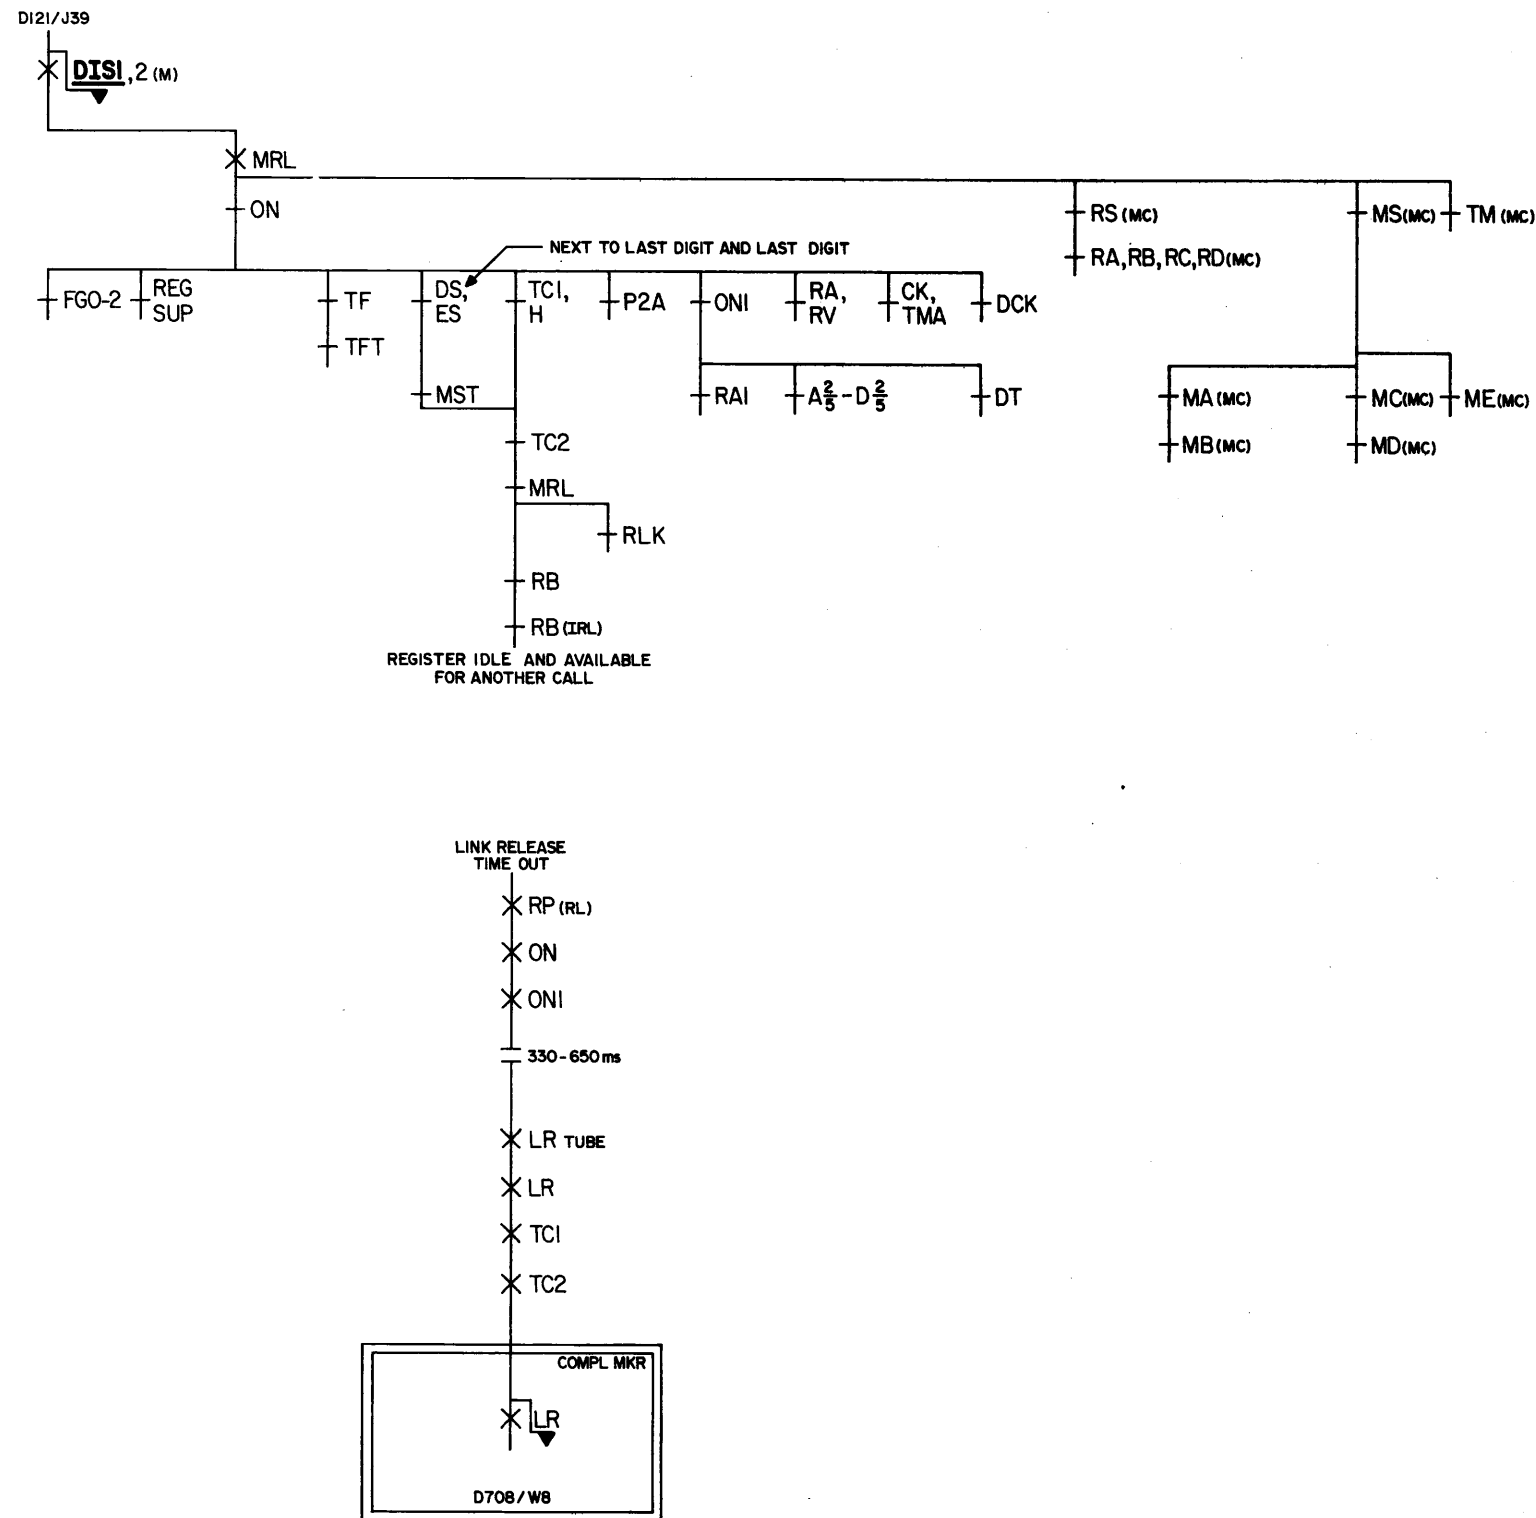

SFD-10-01-DI21

BRUNING 44-131 2-6092

DIAL PULSE INCOMING REGISTER
SEQUENCE CHART

BELL TELEPHONE LABORATORIES
INCORPORATED

6S



SFD-10-01-DI21

ISSUE
3

0 1 2 3 4 5 6 7 8 9

INCOMING REGISTER LINK

INCOMING REGISTER

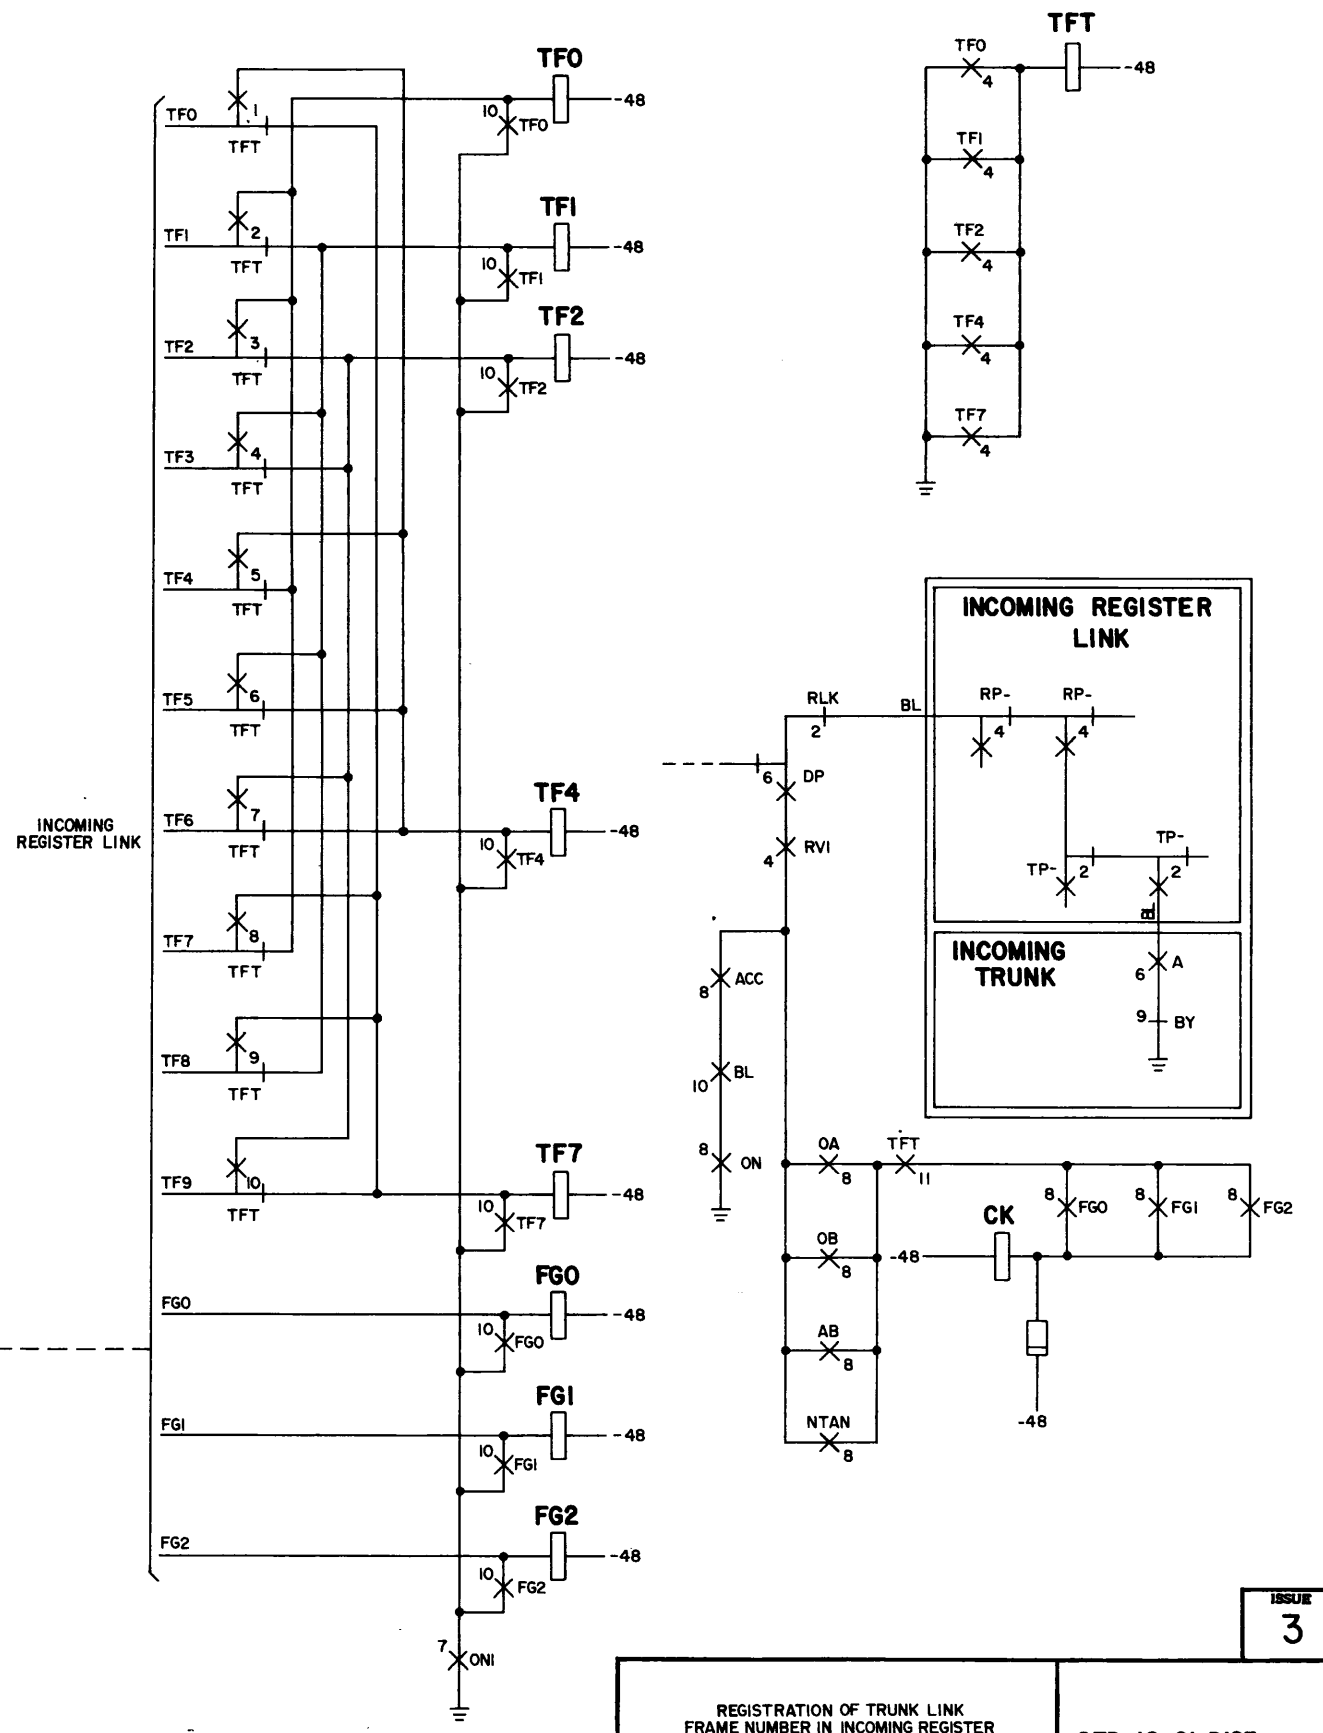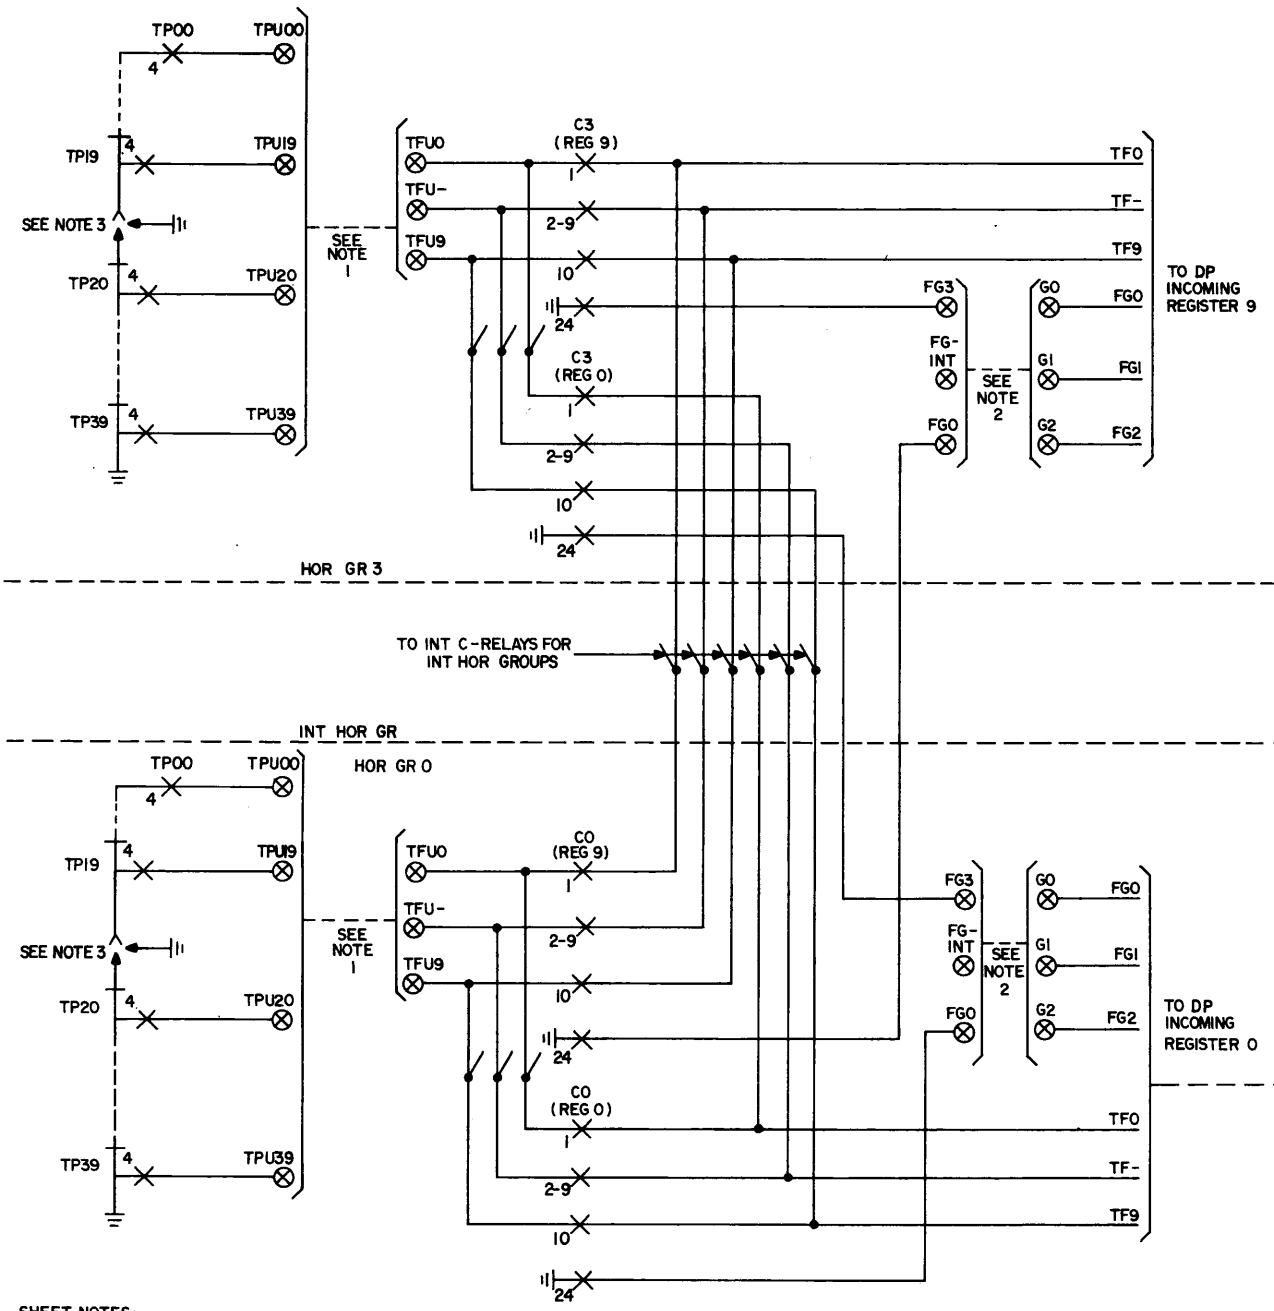

- SHEET NOTES:
1. TPU- TO TFU- CROSS CONN IS DETERMINED BY UNITS DIGIT OF TL FRAME NUMBER ON WHICH INCOMING TRUNK IS LOCATED.
 2. FS- TO G- CROSS CONN IS DETERMINED BY HOR GROUP AND FG OR TENS DIGIT OF TL FRAME NUMBER ON WHICH INCOMING TRUNK IS LOCATED.
 3. BY-LINK TRUNKS SHALL NOT BE ASSIGNED TO HORIZONTAL GROUPS OF MORE THAN 20 TRUNKS

REGISTRATION OF TRUNK LINK
FRAME NUMBER IN INCOMING REGISTER
(DP)


BELL TELEPHONE LABORATORIES
INCORPORATED

ISSUE
3

SFD-10-01-D123

PRINTED IN U.S.A.

SFD-10-01-D123

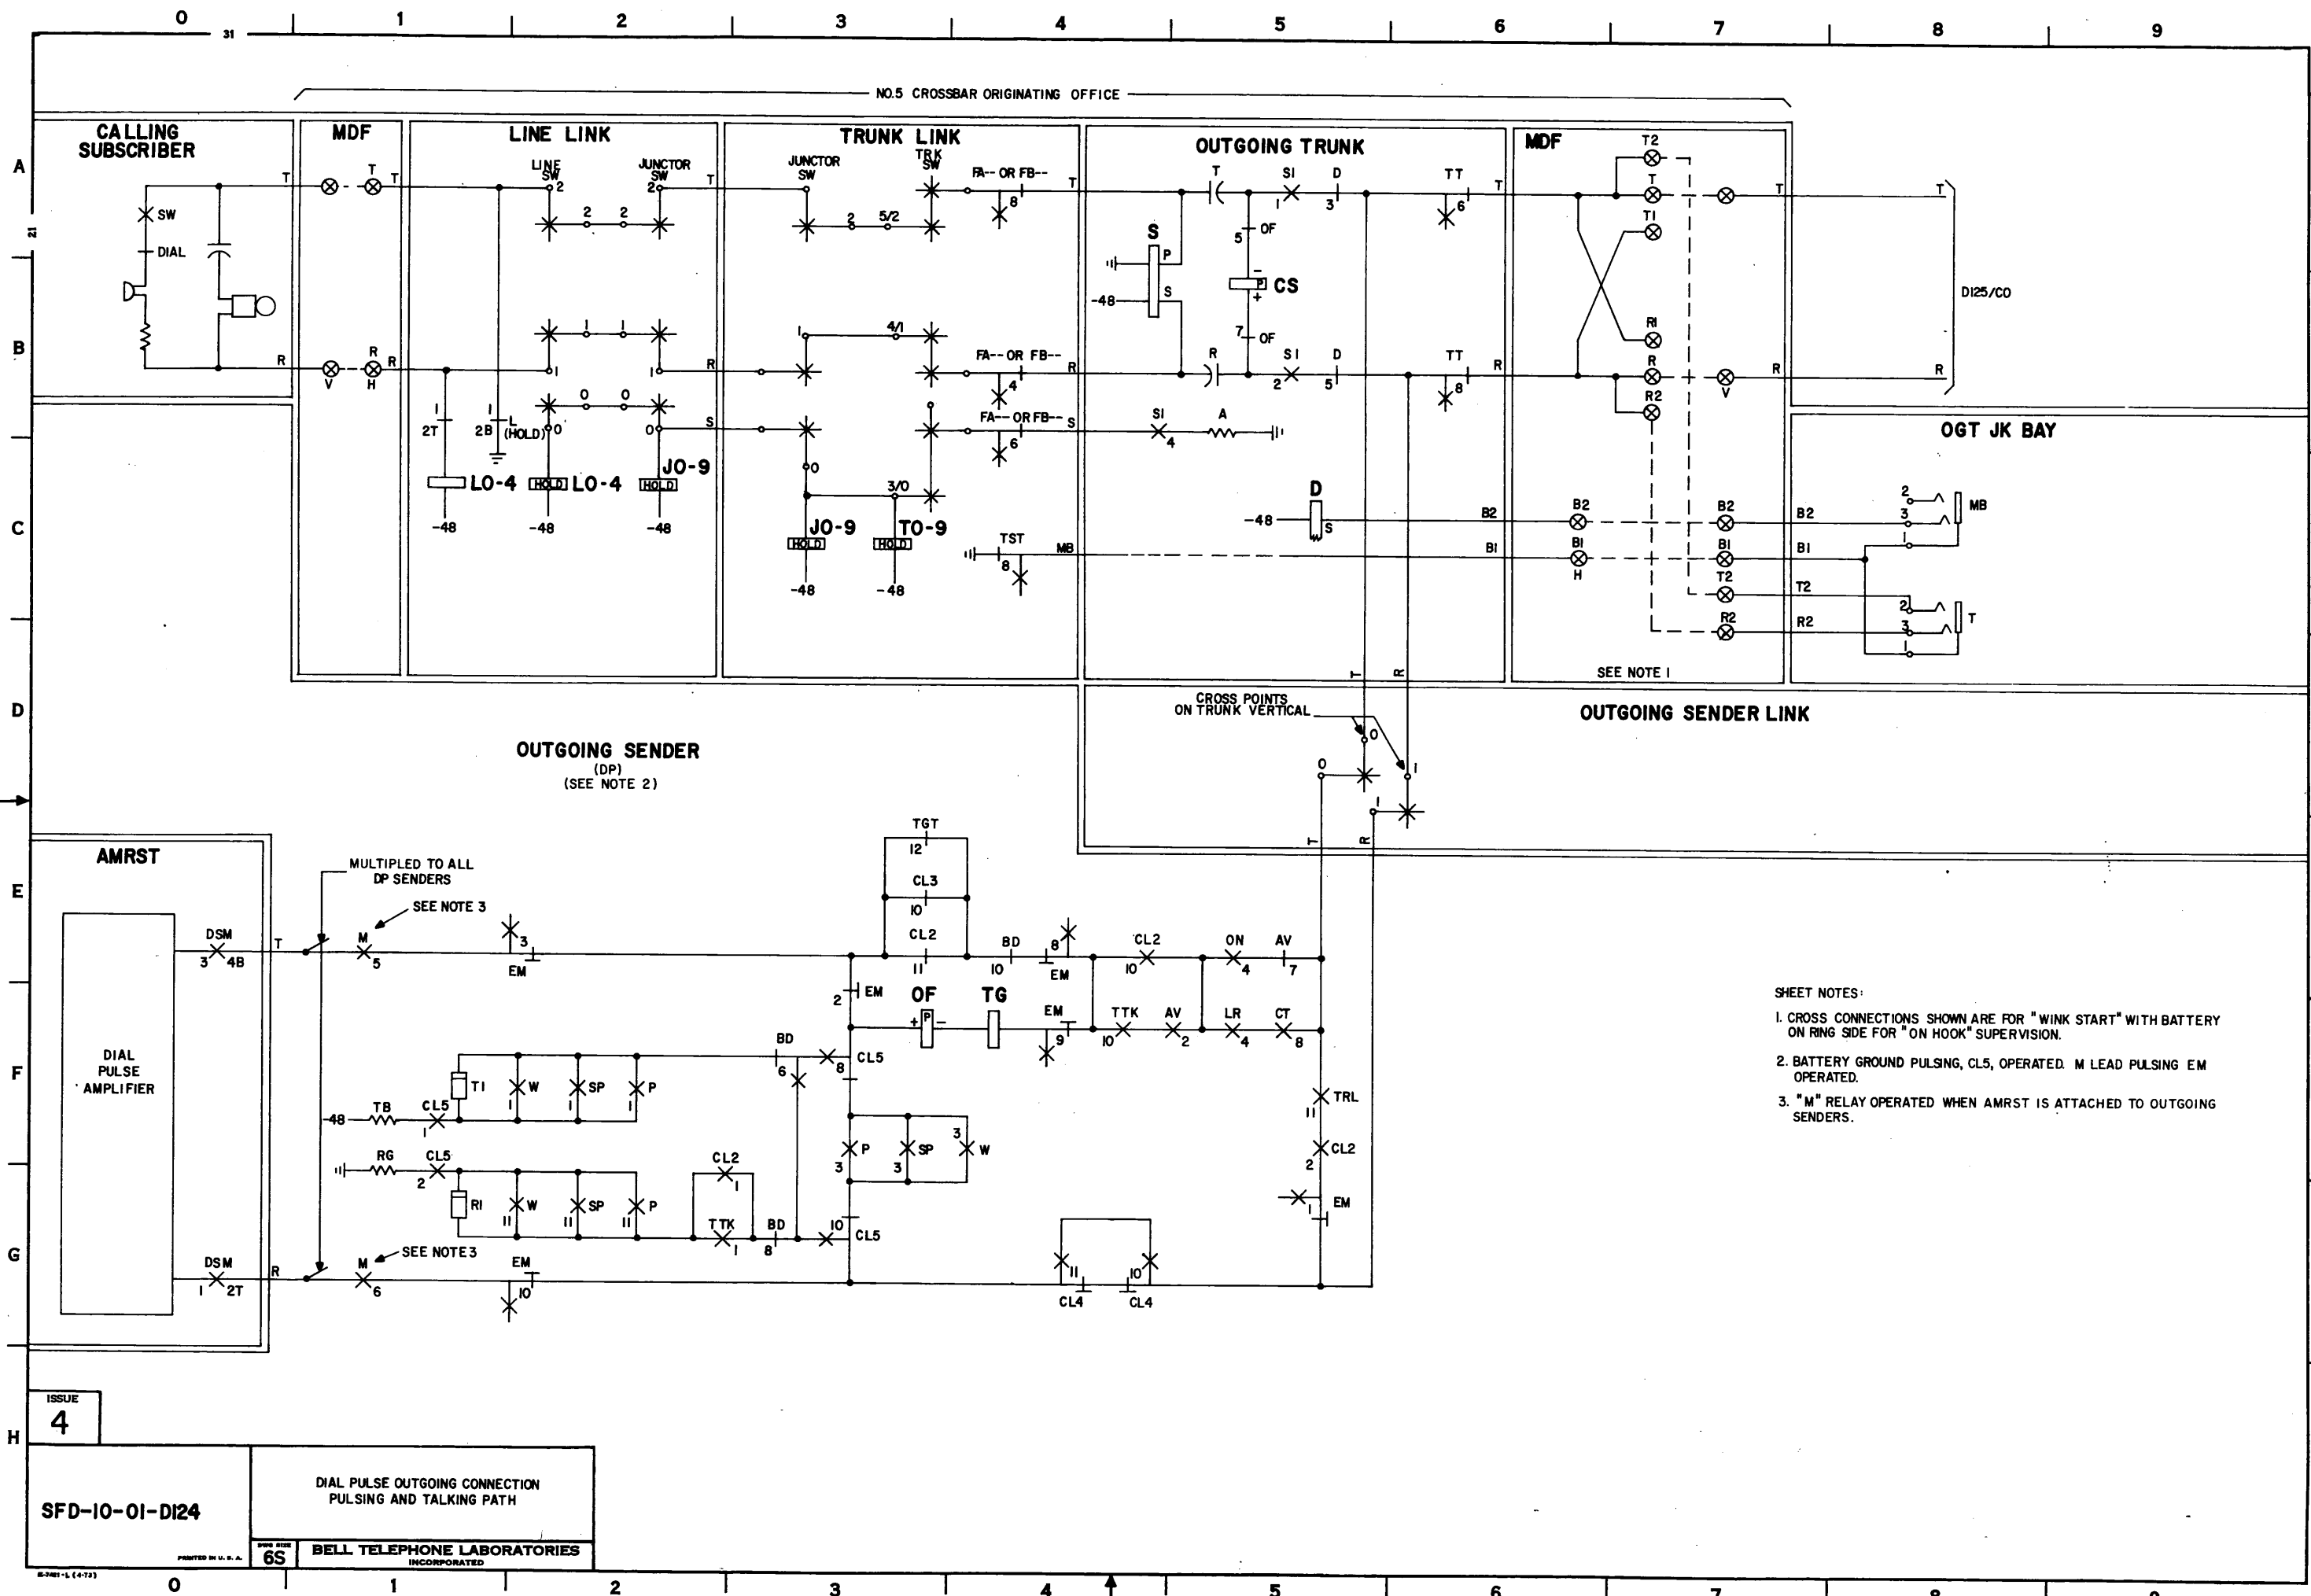

- SHEET NOTES:
1. CROSS CONNECTIONS SHOWN ARE FOR "WINK START" WITH BATTERY ON RING SIDE FOR "ON HOOK" SUPERVISION.
 2. BATTERY GROUND PULSING, CL5, OPERATED. M LEAD PULSING EM OPERATED.
 3. "M" RELAY OPERATED WHEN AMRST IS ATTACHED TO OUTGOING SENDERS.

0 1 2 3 4 5 6 7 8 9

A

B

C



D

E

F

G

H

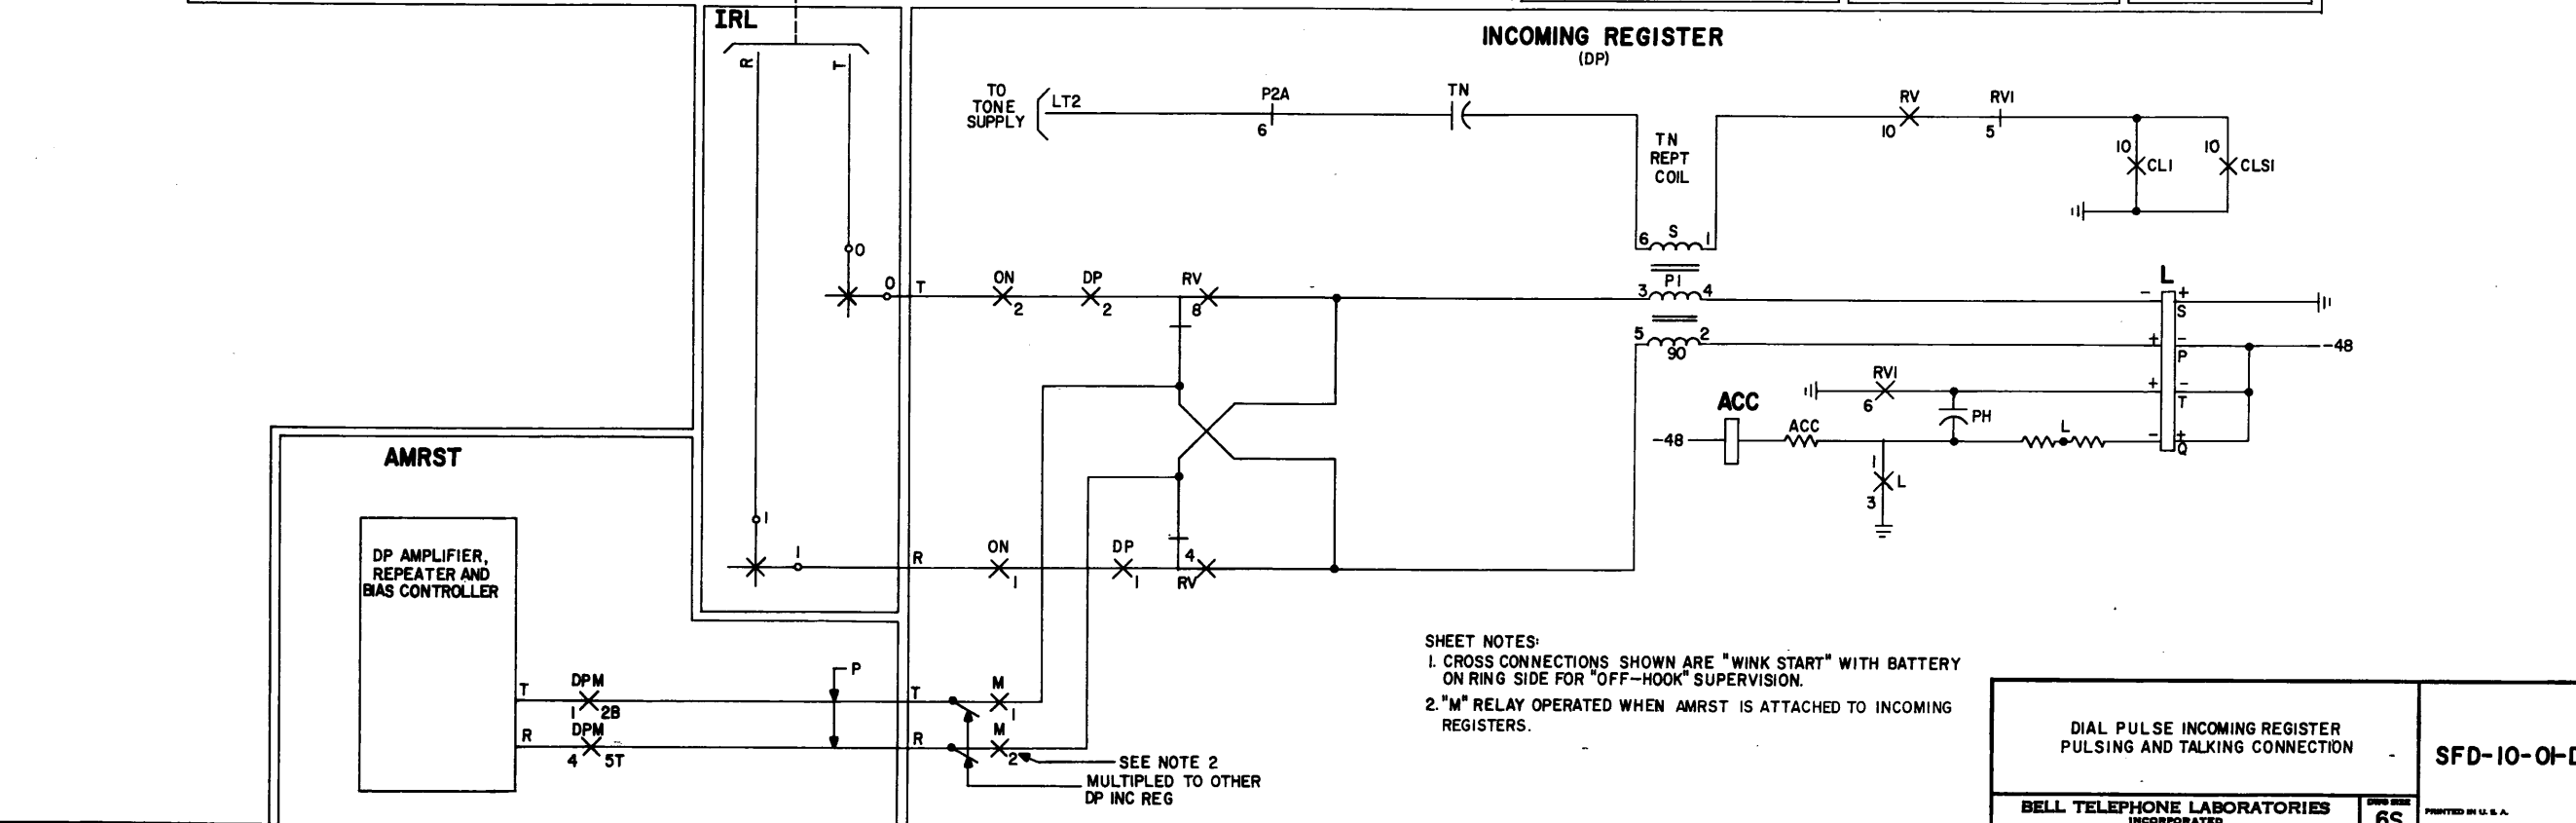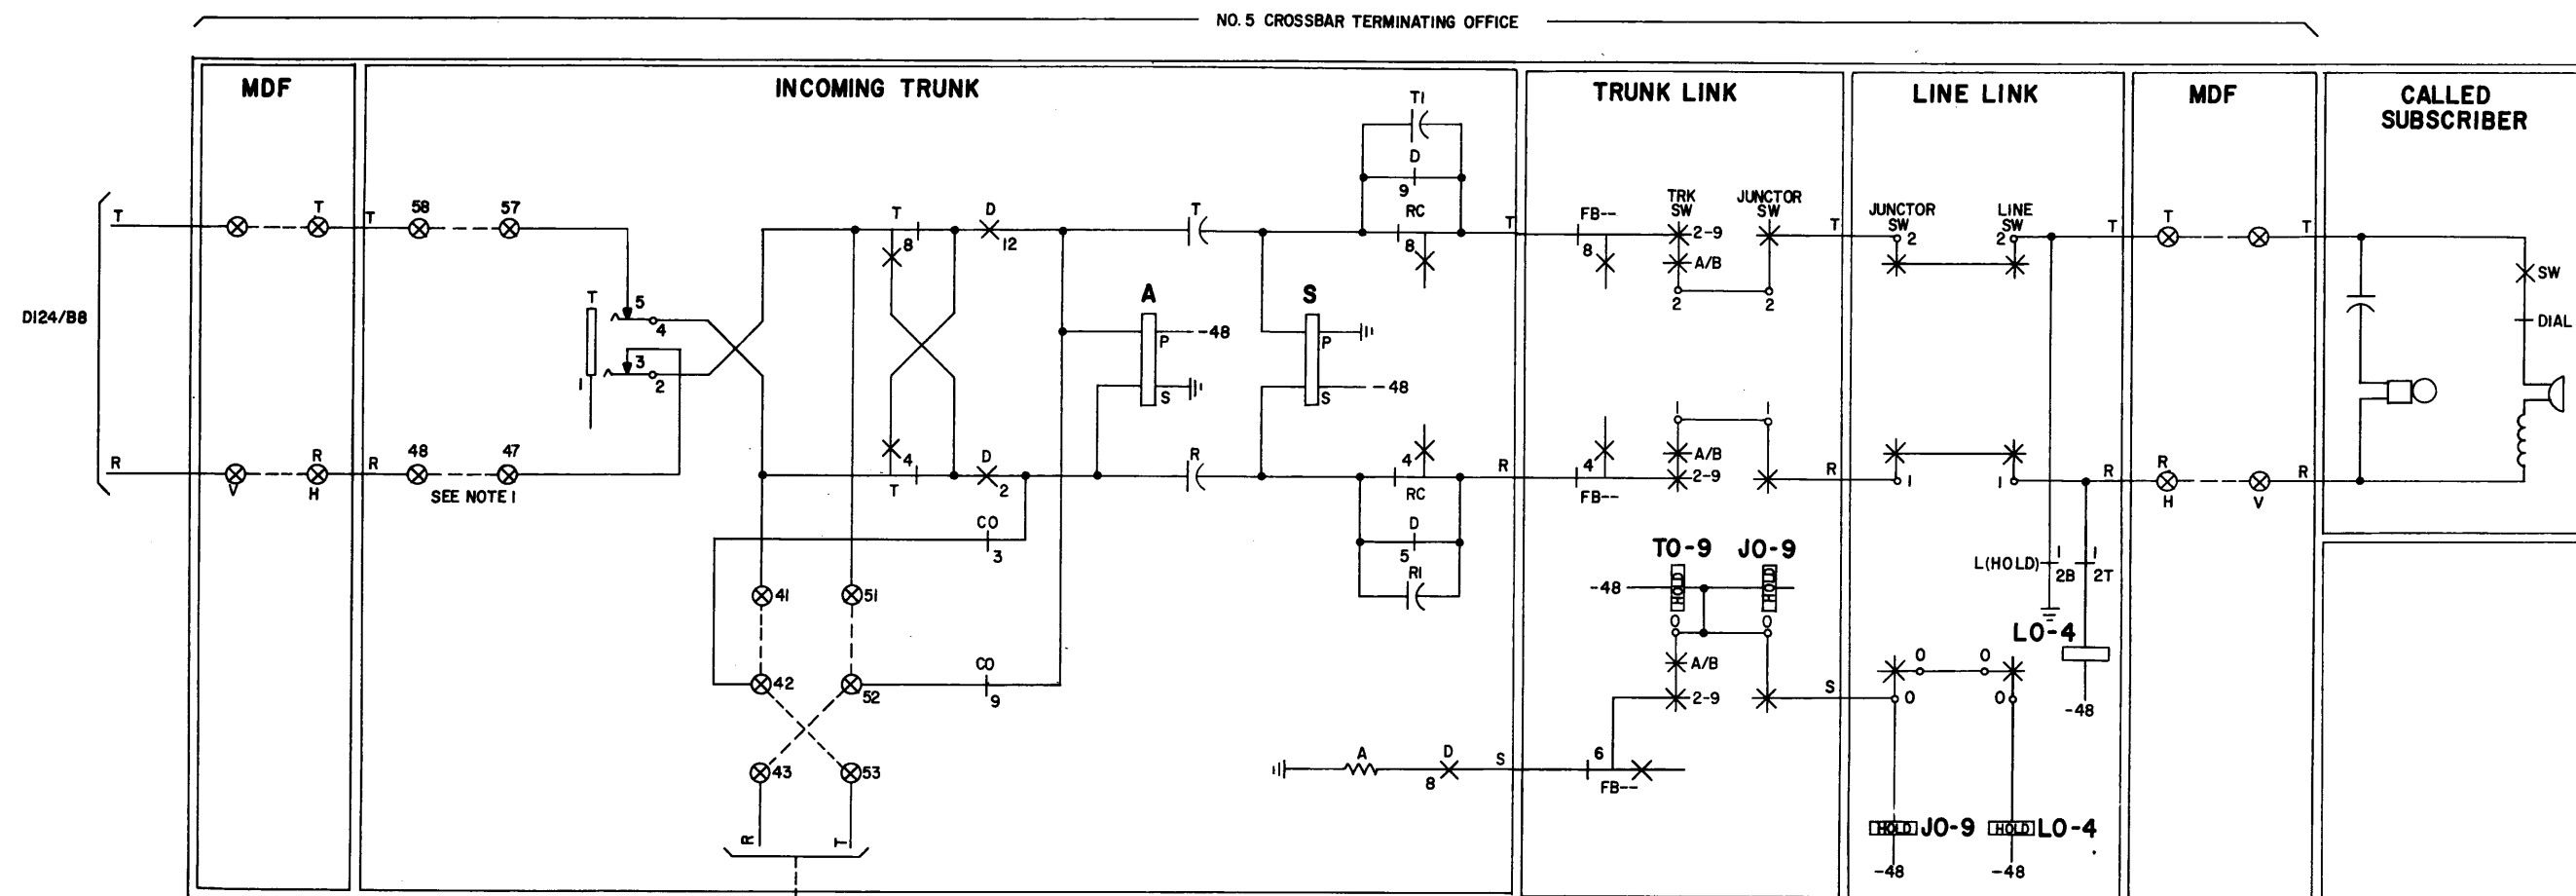



SHEET NOTES:
1. CROSS CONNECTIONS SHOWN ARE "WINK START" WITH BATTERY ON RING SIDE FOR "OFF-HOOK" SUPERVISION.
2. "M" RELAY OPERATED WHEN AMRST IS ATTACHED TO INCOMING REGISTERS.


DIAL PULSE INCOMING REGISTER PULSING AND TALKING CONNECTION		SFD-10-01-D125
BELL TELEPHONE LABORATORIES INCORPORATED		
6S		PRINTED IN U.S.A.

ISSUE
4

SFD-10-01-D125

0 1 2 3 4 5 6 7 8 9

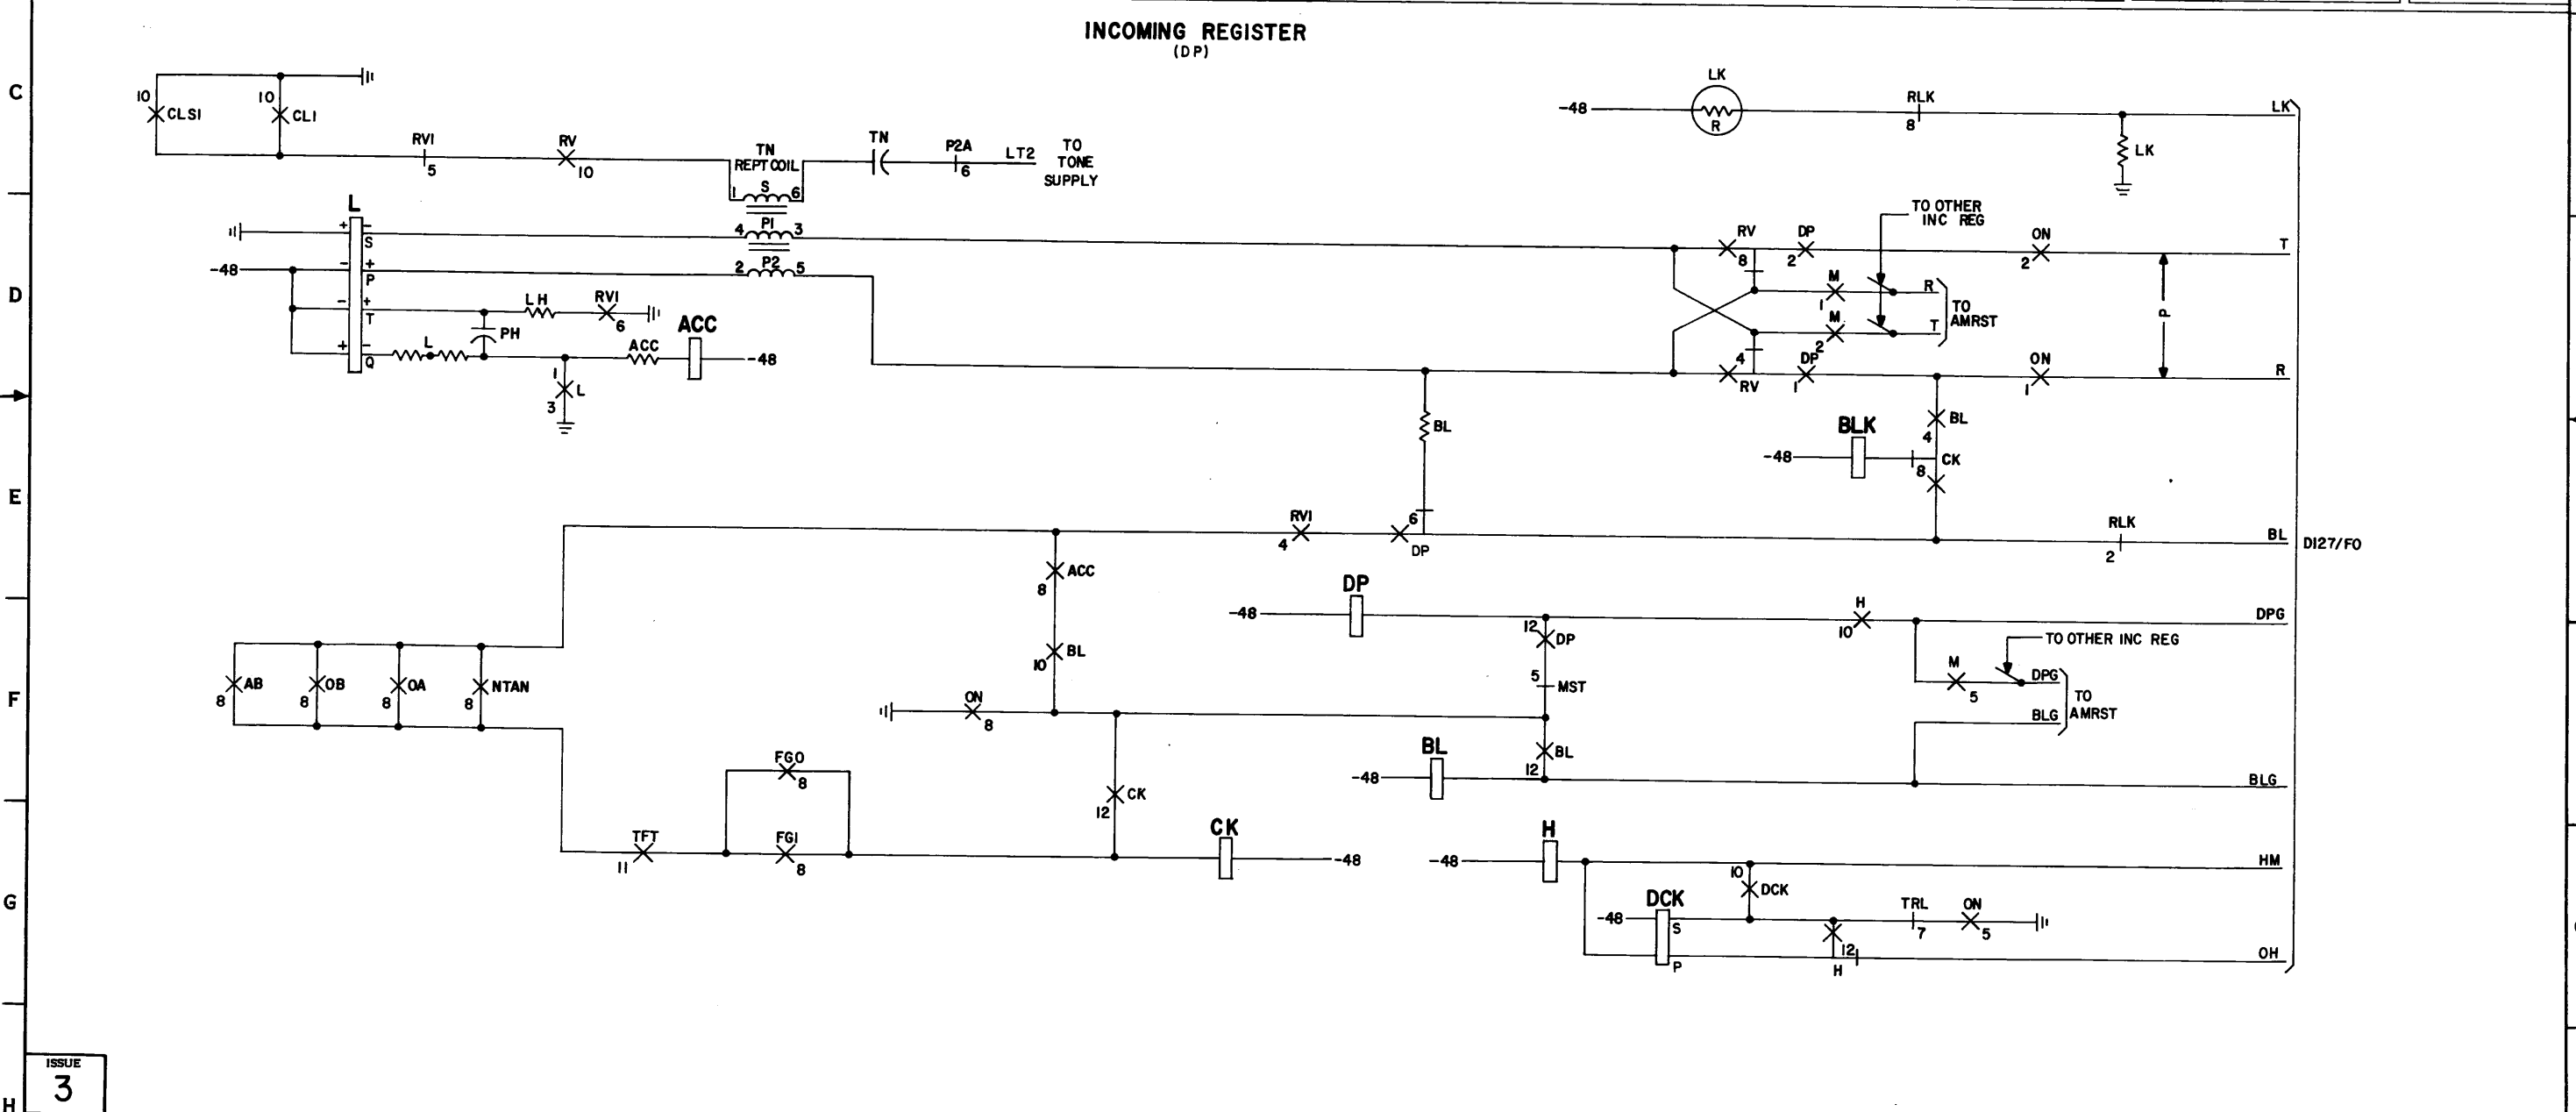
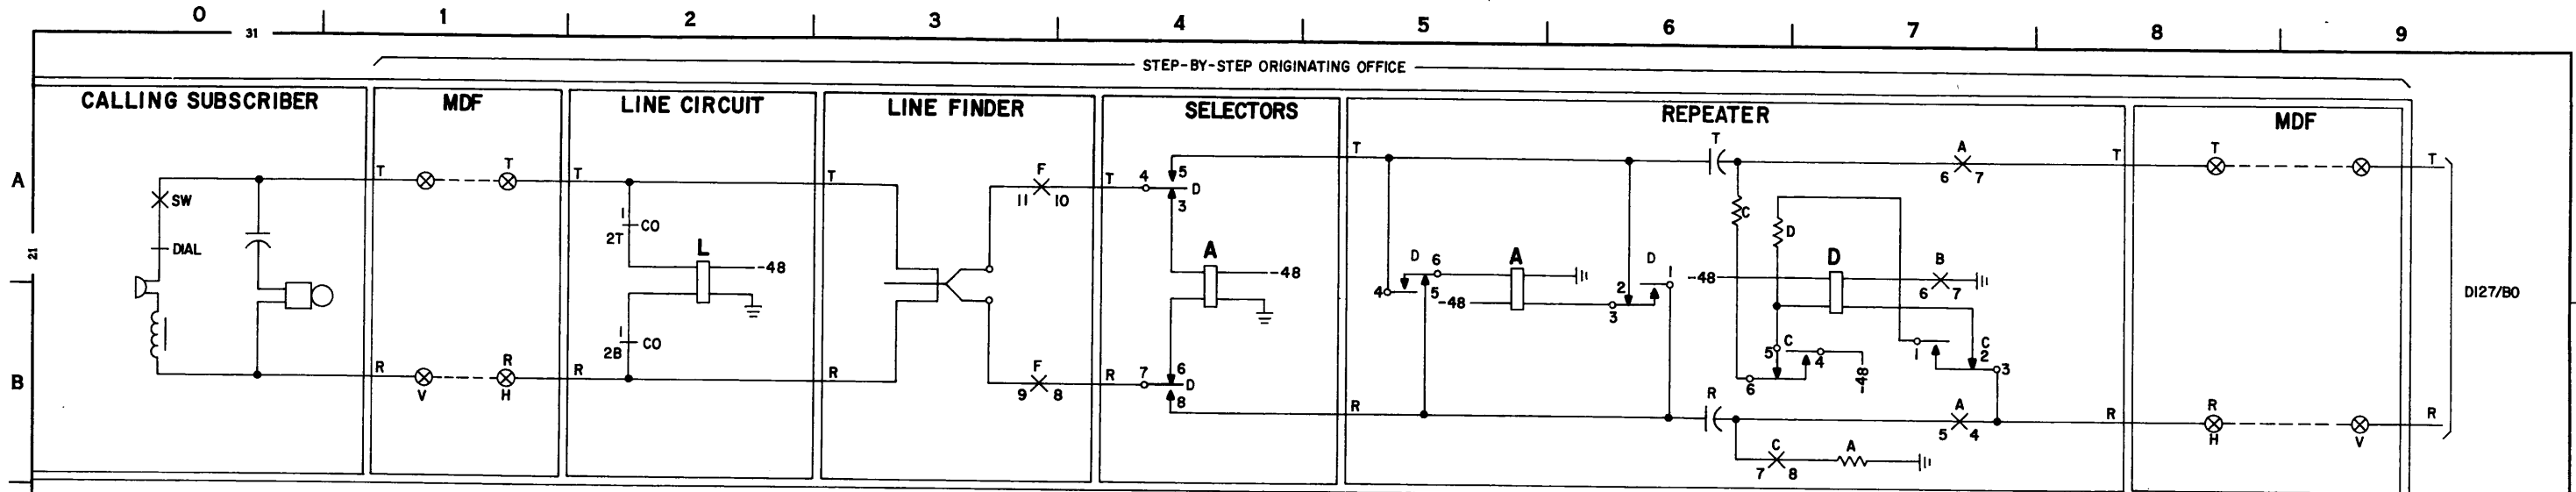


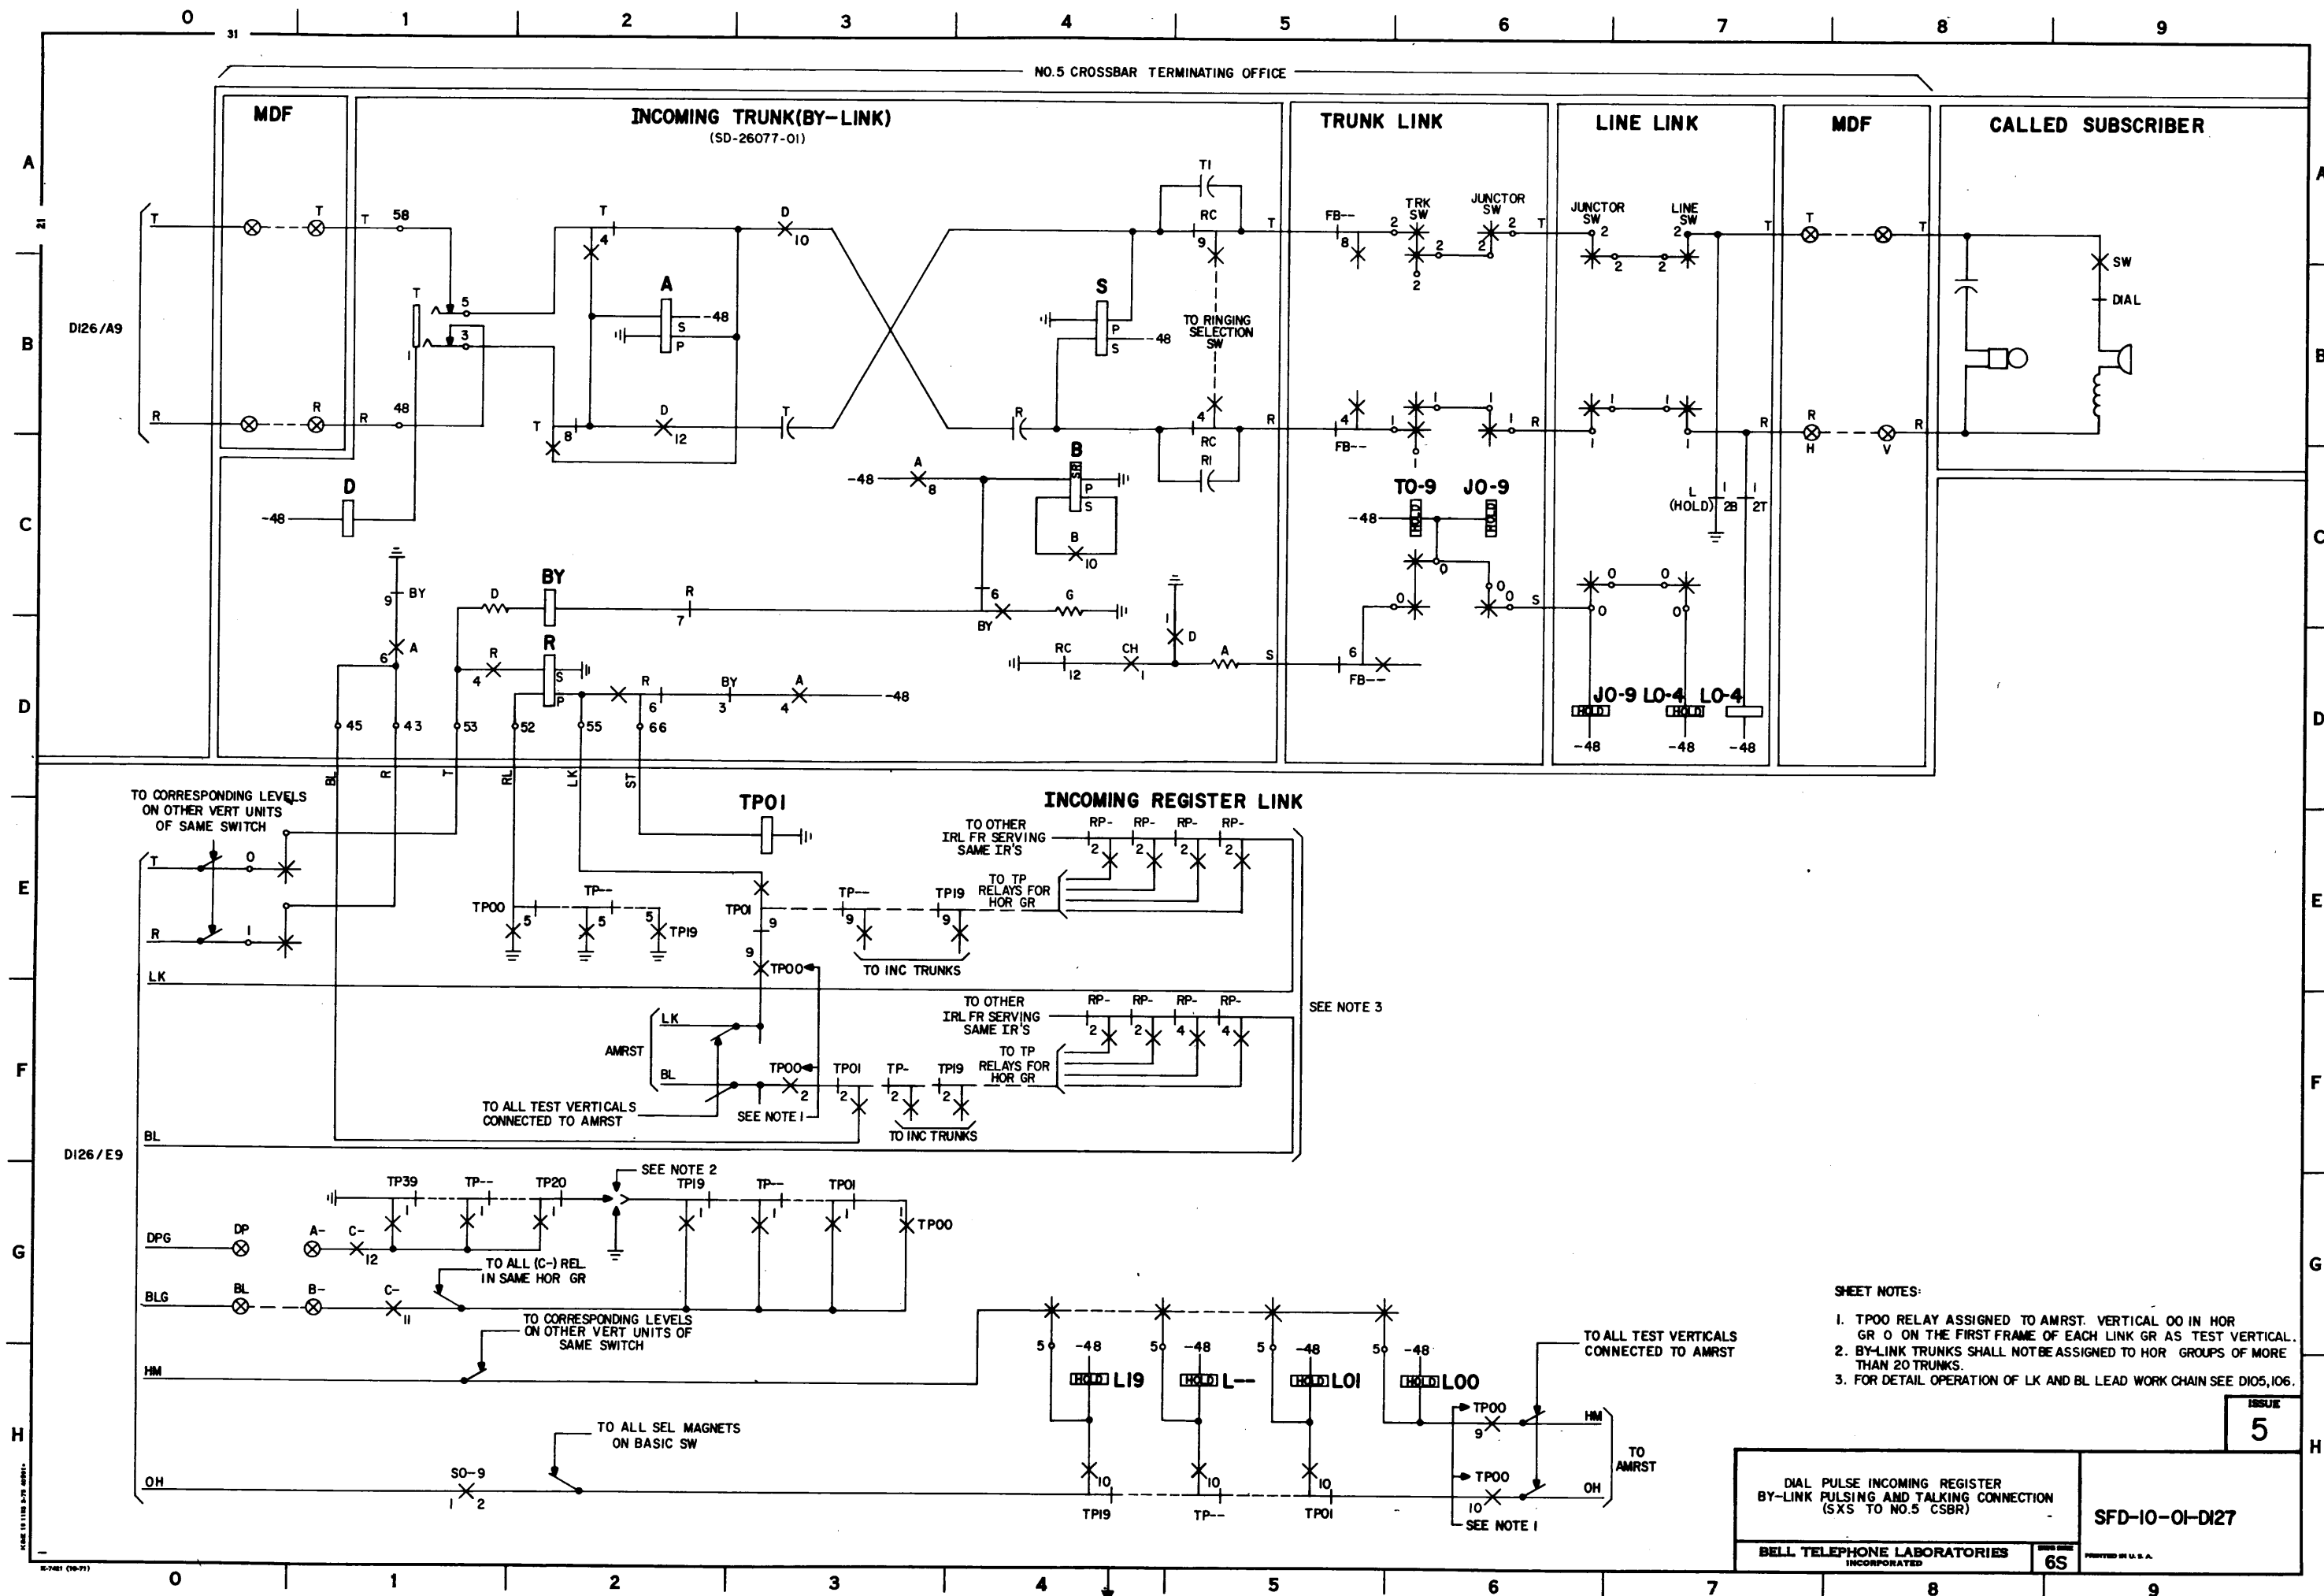

INCOMING REGISTER (DP)

PULSE COUNTING

PULSE TRANSLATION

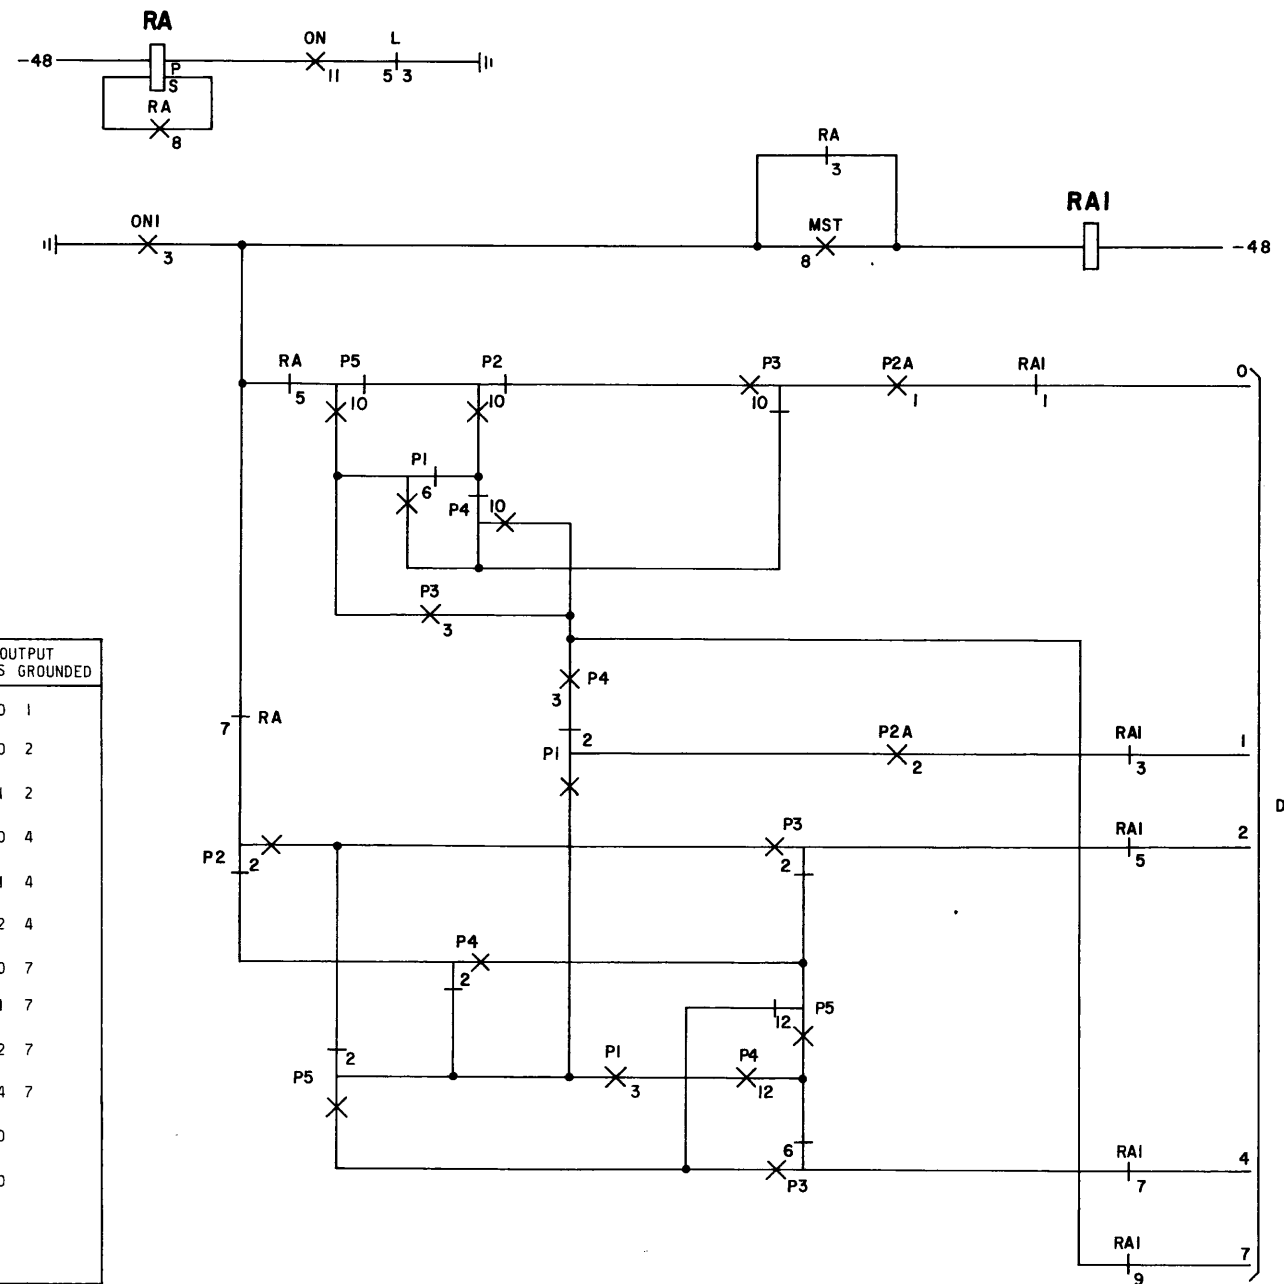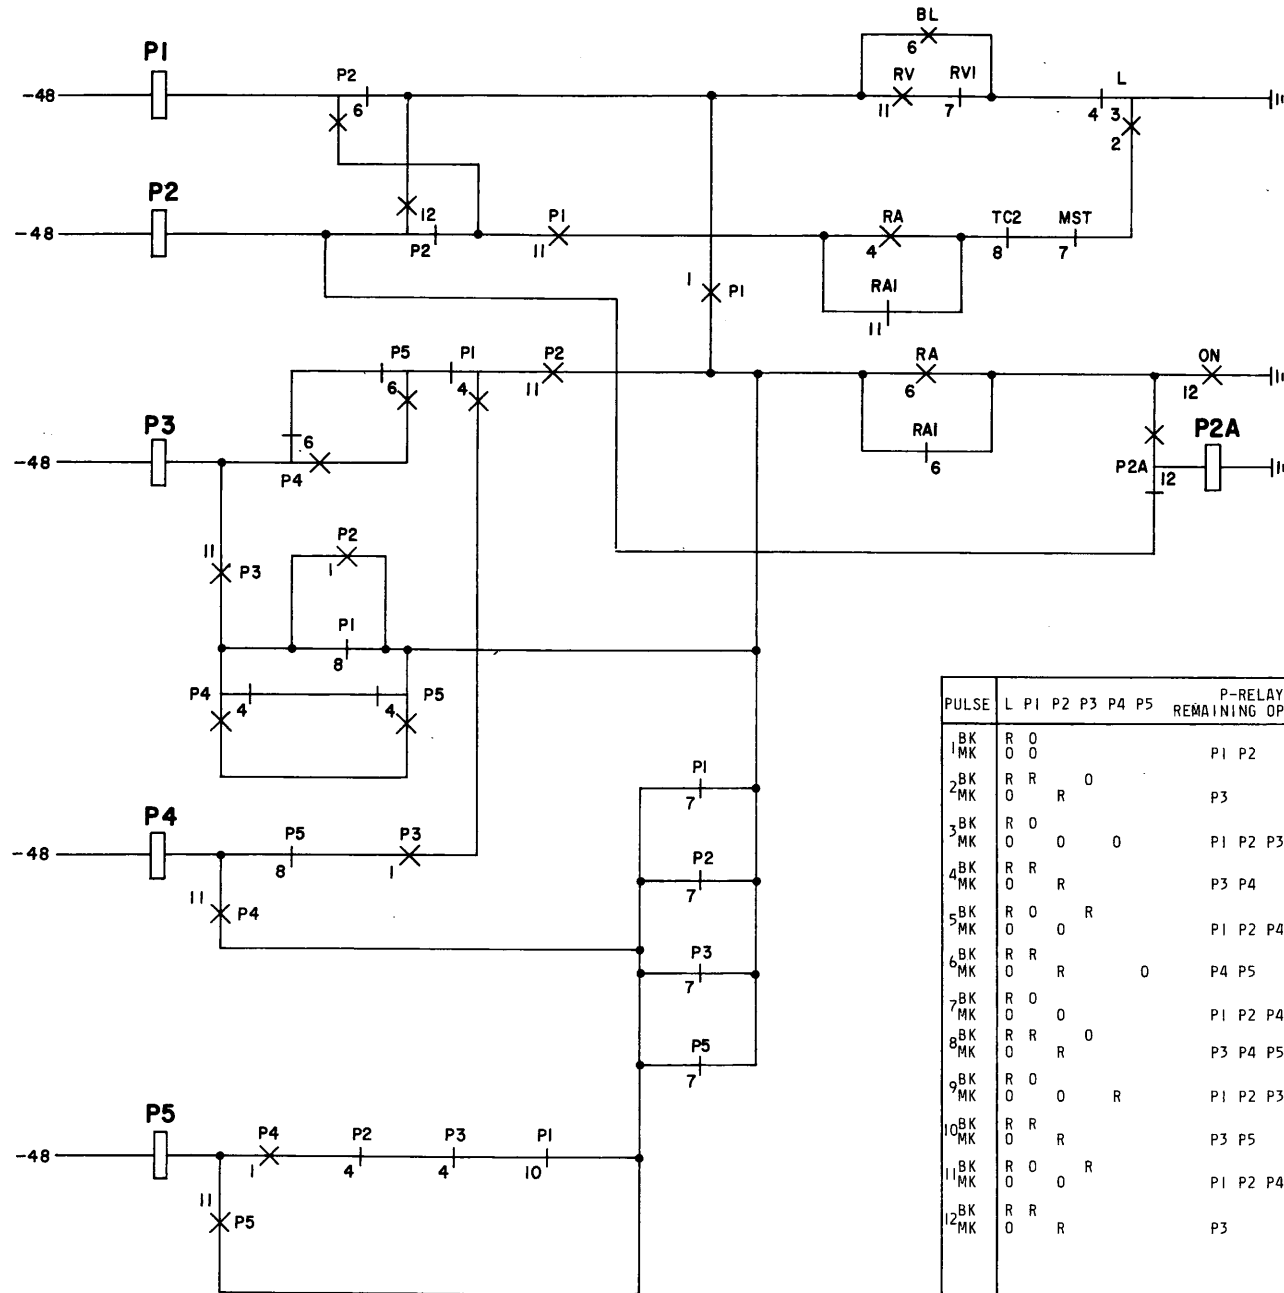

PULSE	L	P1	P2	P3	P4	P5	P-RELAYS REMAINING OPERATED	OUTPUT LEADS GROUNDED
1 BK MK	R	0	0				P1 P2	0 1
2 BK MK	R	R	R	0			P3	0 2
3 BK MK	R	0	0	0			P1 P2 P3 P4	1 2
4 BK MK	R	R	R				P3 P4	0 4
5 BK MK	R	0	0	R			P1 P2 P4	1 4
6 BK MK	R	R	R		0		P4 P5	2 4
7 BK MK	R	0	0				P1 P2 P4 P5	0 7
8 BK MK	R	R	R	0			P3 P4 P5	1 7
9 BK MK	R	0	0		R		P1 P2 P3 P5	2 7
10 BK MK	R	R	R				P3 P5	4 7
11 BK MK	R	0	0	R			P1 P2 P4	0
12 BK MK	R	R	R				P3	0

ISSUE
3

SFD-10-01-D128

DP INCOMING REGISTER
PULSE COUNTING & TRANSLATION

6S

BELL TELEPHONE LABORATORIES
INCORPORATED




SFD-10-01-D128

INCOMING REGISTER (DP)

DIGIT STEERING

DIGIT REGISTRATION

DI28/D9

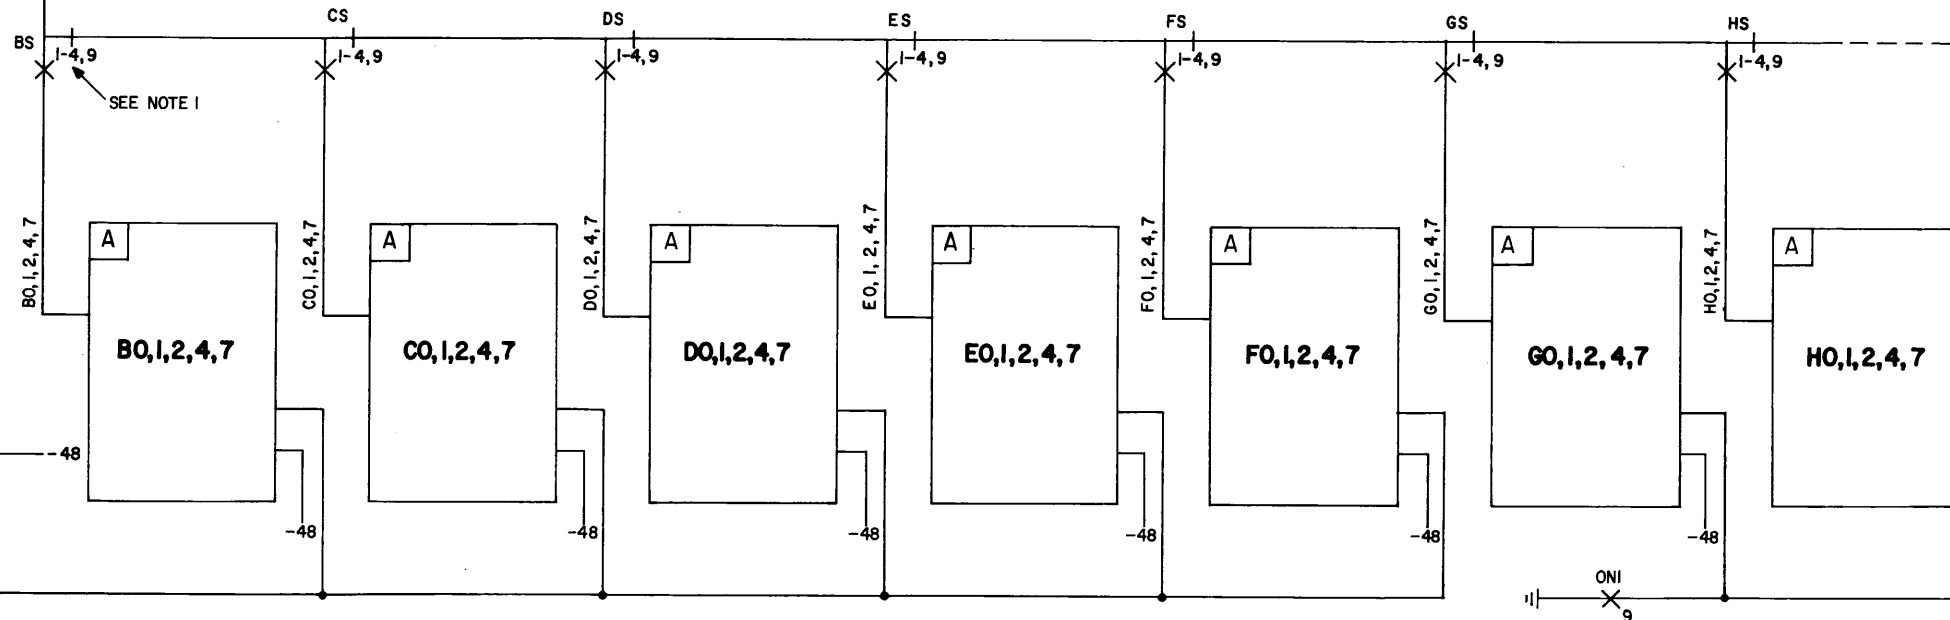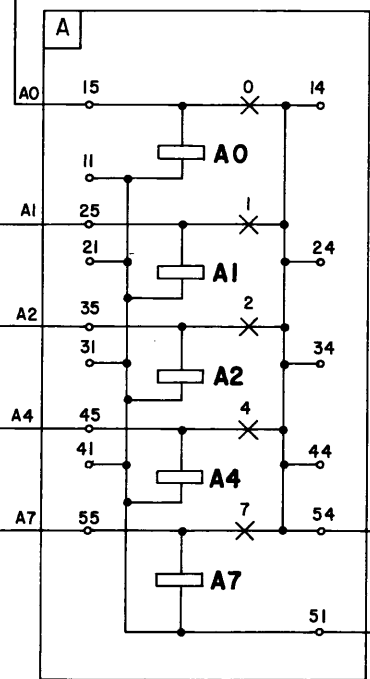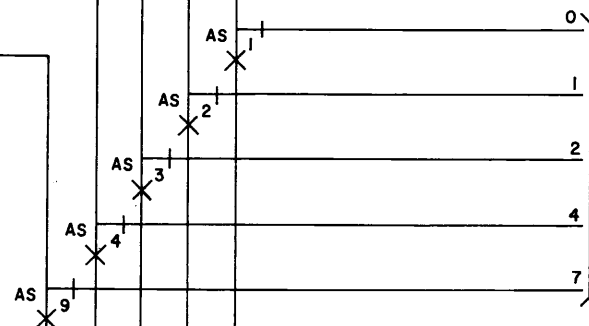

SHEET NOTES:
1. CONTACTS 1, 2, 3, 4, 9 CORRESPOND TO LEADS 0, 1, 2, 4, 7 RESPECTIVELY.

SFD-10-01-D129

DP INCOMING REGISTER
DIGIT STEERING AND REGISTRATION

BELL TELEPHONE LABORATORIES
INCORPORATED



6S

SFD-10-01-D129


PRINTED IN U. S. A.

ISSUE
3


INCOMING REGISTER (DP)

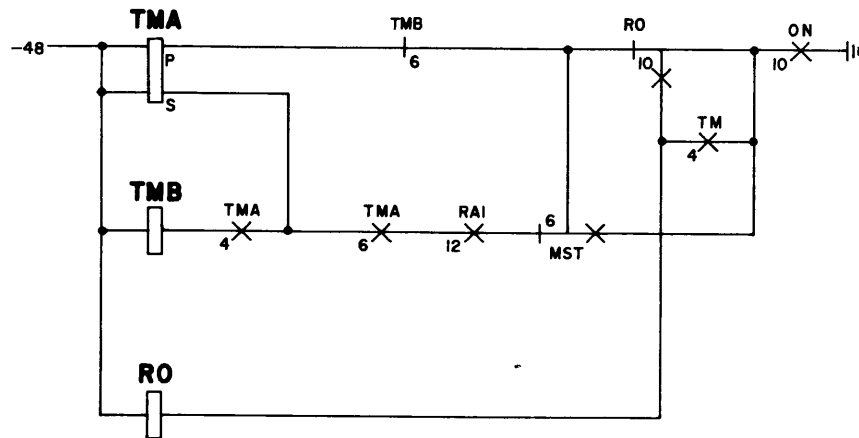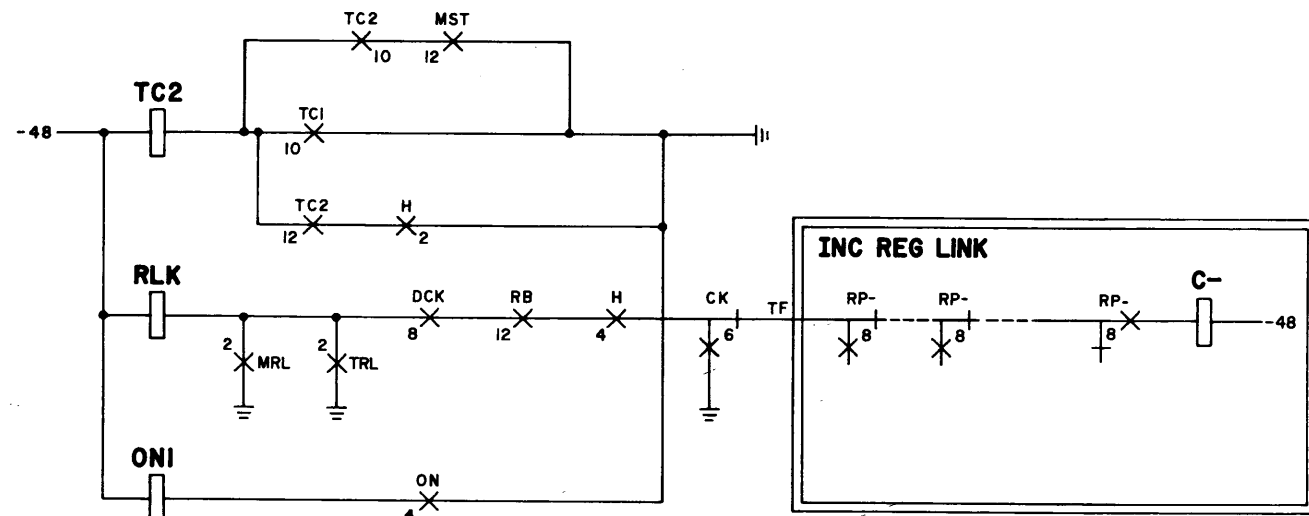


LINK RELEASE TIMER 330-650 ms

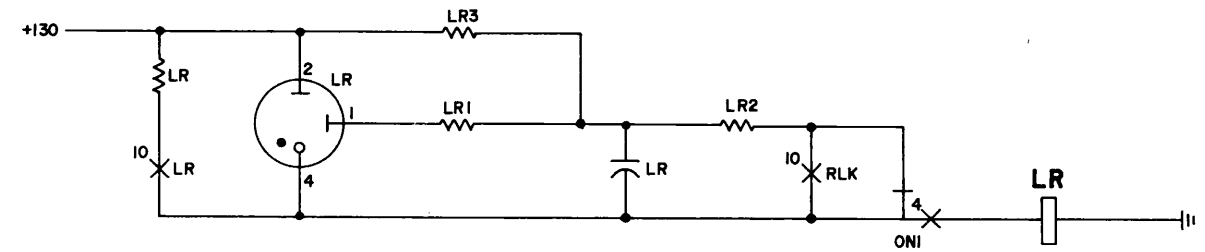


START DIAL REVERSAL 140-300 ms

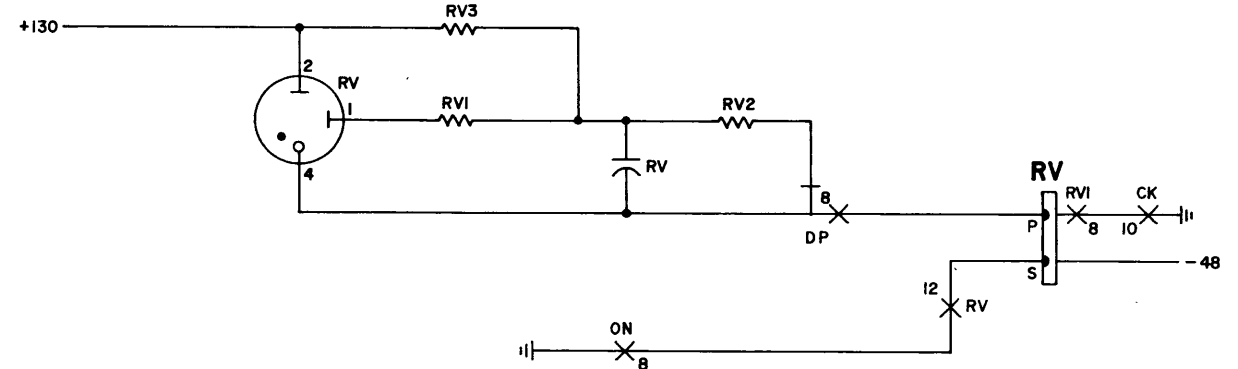

ABANDON CALL TIMER 140-300 ms

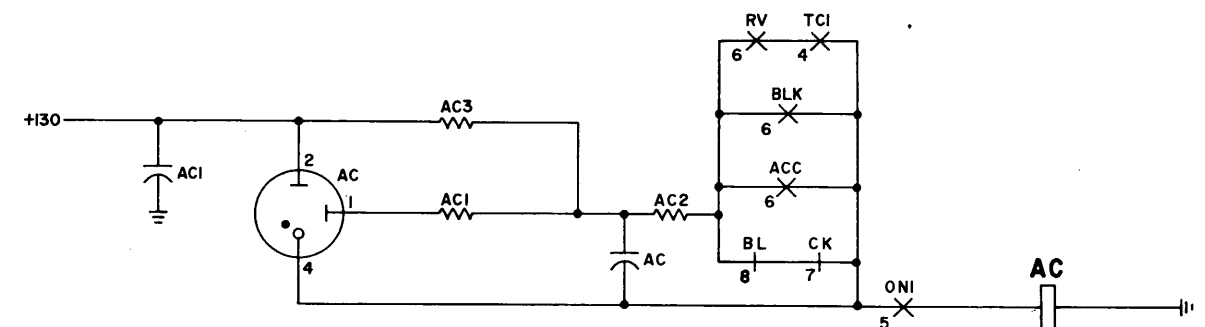

OVERALL TIMER 19.6 - 37.0 SEC

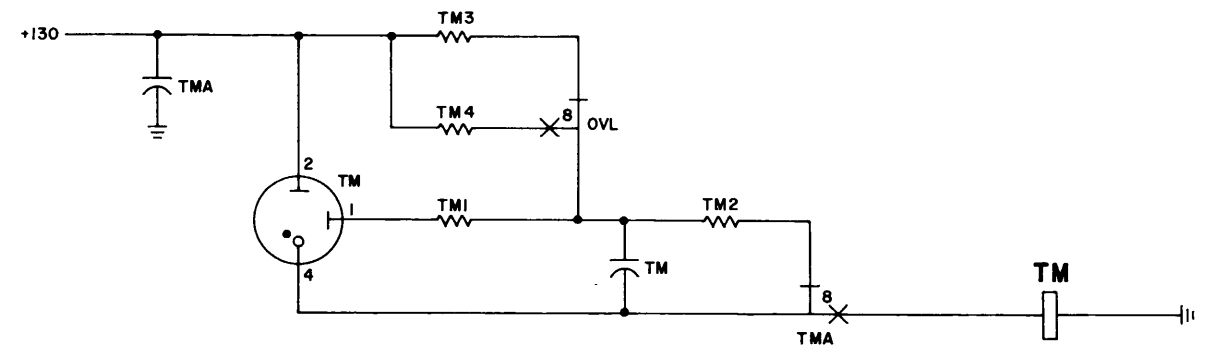

ISSUE
5

SFD-10-01-D130

DIAL PULSE INCOMING REGISTER
DISCONNECT AND TIMING
CIRCUITS


6S

BELL TELEPHONE LABORATORIES
INCORPORATED

SFD-10-01-D130

INCOMING REGISTER (DP)


INCOMING TRUNK DIRECT PULSE

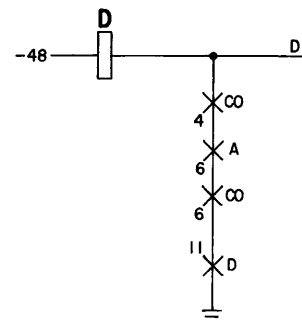

INCOMING REGISTER LINK FRAME


TO CORR
LEVELS ON
ALL SWITCHES
IN LINK GR

INCOMING TRUNK BY-LINK (SD-26077-01)

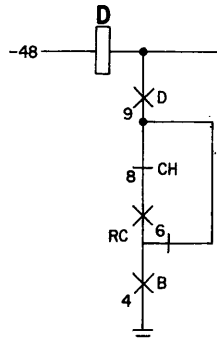

SHEET NOTES:

TYPICAL MARKER START TREATMENTS				
TYPE OF CALL	MARKER STARTS AFTER	TRK CLASS	DIGITS CALLED	REMARKS
COMPLETING TO OFFICE A OR B SEPARATE TRUNKS	4 DIGITS	OA OR OB	1234	NO OFFICE CODE RECEIVED
COMPLETING TO OFFICE A OR B COMMON TRUNKS 1 DIGIT OFF. CODE	5 DIGITS	AB	C1234	C DIGIT OF OFFICE CODE RECEIVED ONLY

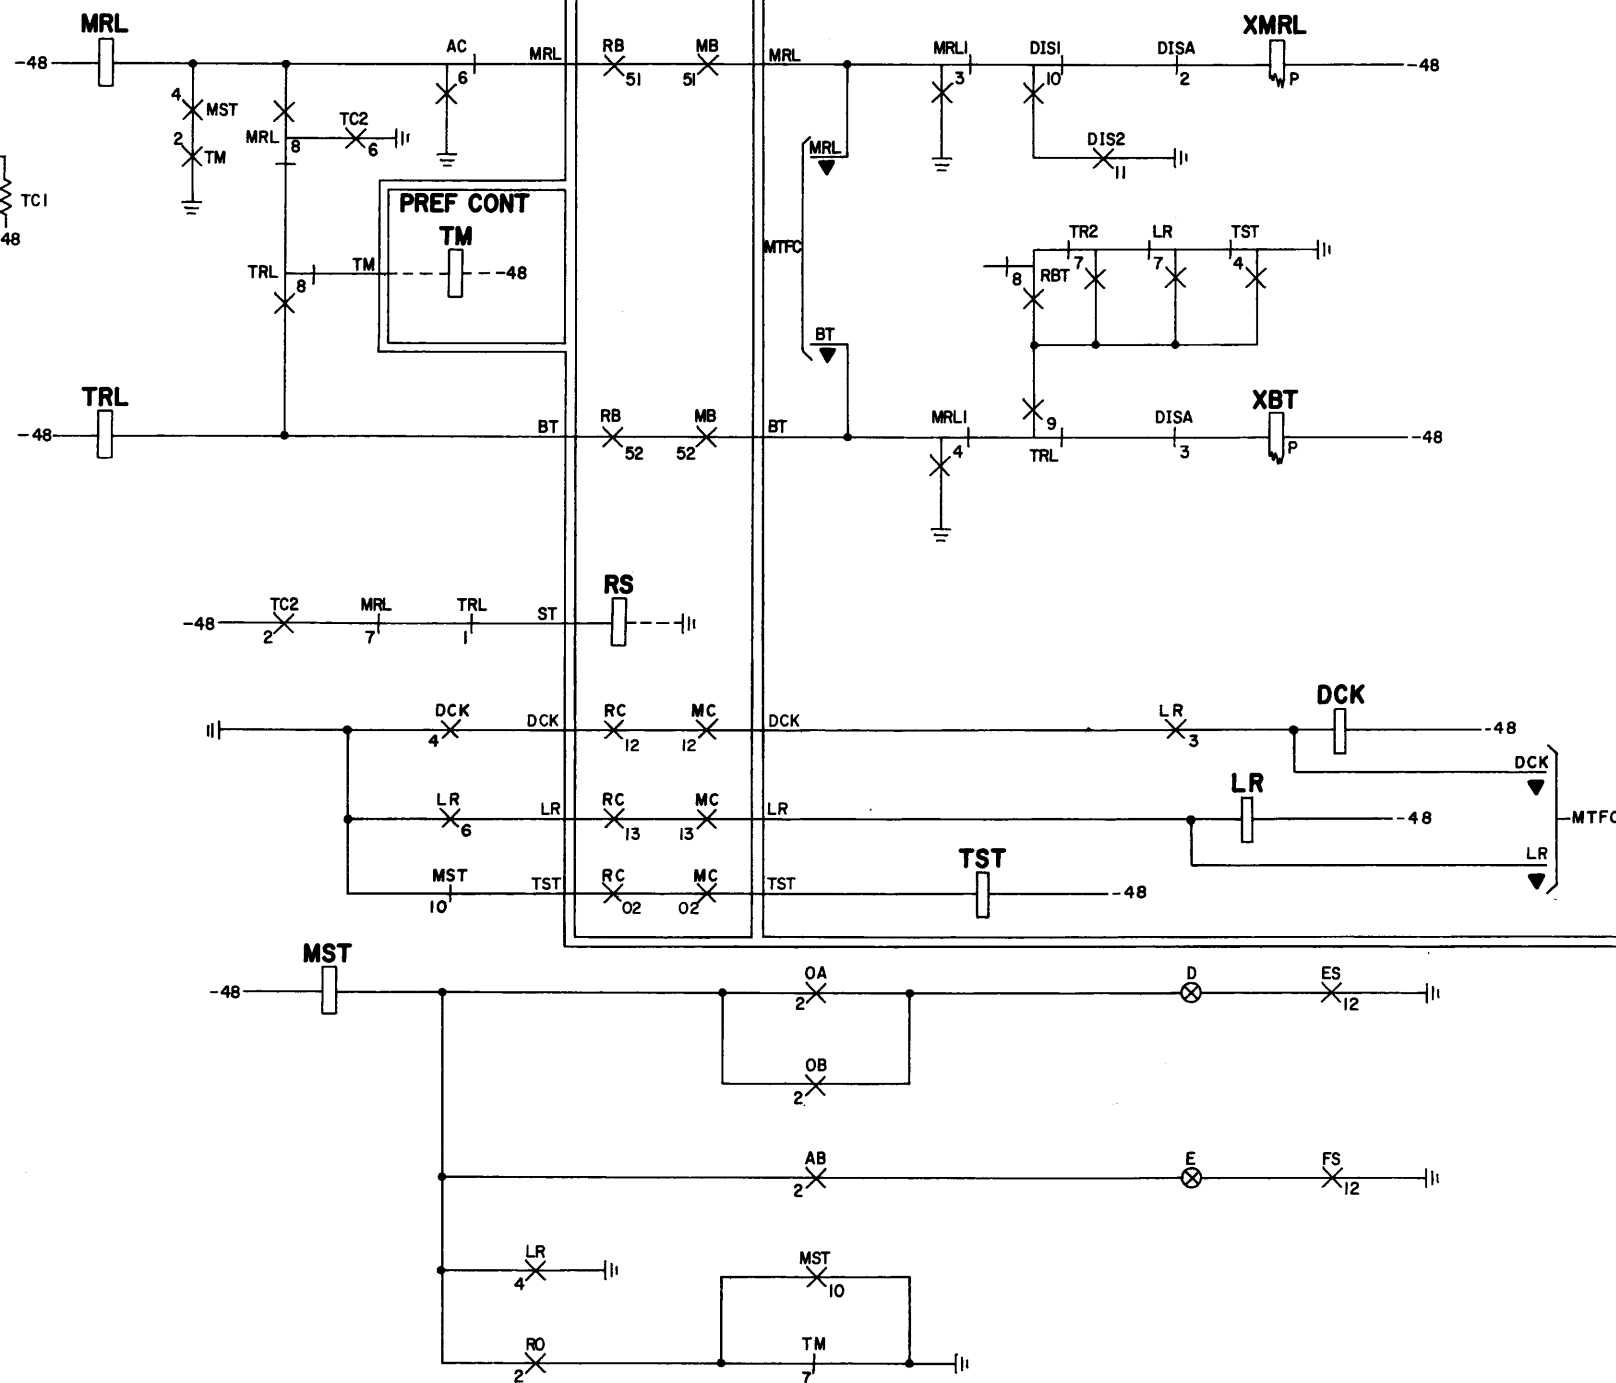

SFD-10-01-D131

DIAL PULSE INCOMING REGISTER
MARKER START AND RELEASE


BELL TELEPHONE LABORATORIES
INCORPORATED

6S

SFD-10-01-D131

ISSUE
4


(ALL REFERENCES ARE TO INCOMING REGISTERS AND PC ASSOCIATED WITH THIS CONNECTOR)

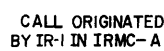

CALL ORIGINATED
BY IR-2 IN IRMC-A

ASSUME W AND
Z RELAYS NORMAL
FROM PREVIOUS CALL

(ALL REFERENCES ARE TO INCOMING REGISTERS AND PC ASSOCIATED WITH THIS CONNECTOR)

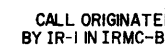

ASSUME W
AND Z RELAYS
NORMAL FROM
PREVIOUS CALL

CALL ORIGINATED
BY IR-2 IN IRMC
(SEE NOTE 2)

1. THE CALL FROM (R-2) IN (IRMC-A) IS GATED UNTIL CALLS IN CONNECTORS B AND C HAVE BEEN HANDLED. RELEASE OF THE FC, FC1 RELAYS IN THE (PC) BY THE (MTRC) UNGATES (IRMC-A).
2. (IRMC-B) WAS UNGATED (FC, FC1 RELAYS RELEASE BY MTRC) BEFORE A SECOND CALL WAS ORIGINATING.

SFD-10-01-D132

SEQUENCE CHART
MASTER TRAFFIC CONTROL

OWN SIZE
6S

BELL TELEPHONE LABORATORIES
INCORPORATED

SFD-10-01-DI32

INCOMING REGISTER MARKER CONNECTOR - C

(ALL REFERENCES ARE TO INCOMING REGISTERS AND PC ASSOCIATED WITH THIS CONNECTOR)

MASTER TRAFFIC CONTROL

ASSUME
W AND Z RELAYS
OPERATED FROM
PREVIOUS CALL

CALL ORIGINATED
BY OR-I IN IRMC-C

TC2 (IR-I)

RS (IRMC)

RA (IRMC)

RB,C,D,E (IRMC)

MS- (PC)

MA,D,E (IRMC)

MK (PC)

MB,C (IRMC)

TC,TCI (PC)

W (PC) TM (PC)

TM (PC)

TMI (PC)

FC,FCI (PC)

CM COMPLETES JOB

MRL (IR-I)

RS (IRMC)

MS- (PC)

MK (PC)

RA,B,C,D,E (IRMC)

MA,B,C,D,E (IRMC)

Z (PC) TM (PC)

FC,FCI (PC)

TC,TCI (PC)

DI33/Y9

TM (PC)

TM (PC)

IM (PC)

TRS (PC)

DI33/X18

DI32/AE6

IRMC-B

DI32/P7,DI32/AC4,DI33/M11

IRMC-B
PREVENTS RELEASE
OF TCA,TCB,CWA
BY IRMC-A

DI32/PI2

IRMC-A

DI32/P6

TCA,TCB

TCAI,TCBI

IM

SRA,SRB

CWA

TMA

THIS LOCKS OUT IRMC-A

DI32/AE12

IRMC-B

IRMC-C
PREVENTS RELEASE
OF TCA,TCB
BY IRMC-B

IRMC-C

TCA,TCB
REMOVES LOCK OUT OF
IRMC-A AND IRMC-B

DI32/AC15,DI32/H22,DI33/M19

DI32/P25

TCA,TCB

IM

DI32/P26

TCA,TCB

TCAI,TCBI

IM

DI32/M31

DI32/AE23

TCA,TCB

TCAI,TCBI

IM

DI32/AE24

DI32/X29,DI32/AE29

TCA,TCB

TCAI,TCBI

IM

DI32/AB31

SR

SRA,SRB

CWA

TMA

CWB

TMB

CWB

TMB

CWB

TMB

CWB

TMB

CWB

TMB

CWB

TMB

CWB

TMB

CWB

TMB

SEQUENCE CHART
MASTER TRAFFIC CONTROL

BELL TELEPHONE LABORATORIES
INCORPORATED

6S


SFD-10-01-D133

ISSUE

4


SFD-10-01-D133

BRUNING 44-131 24092

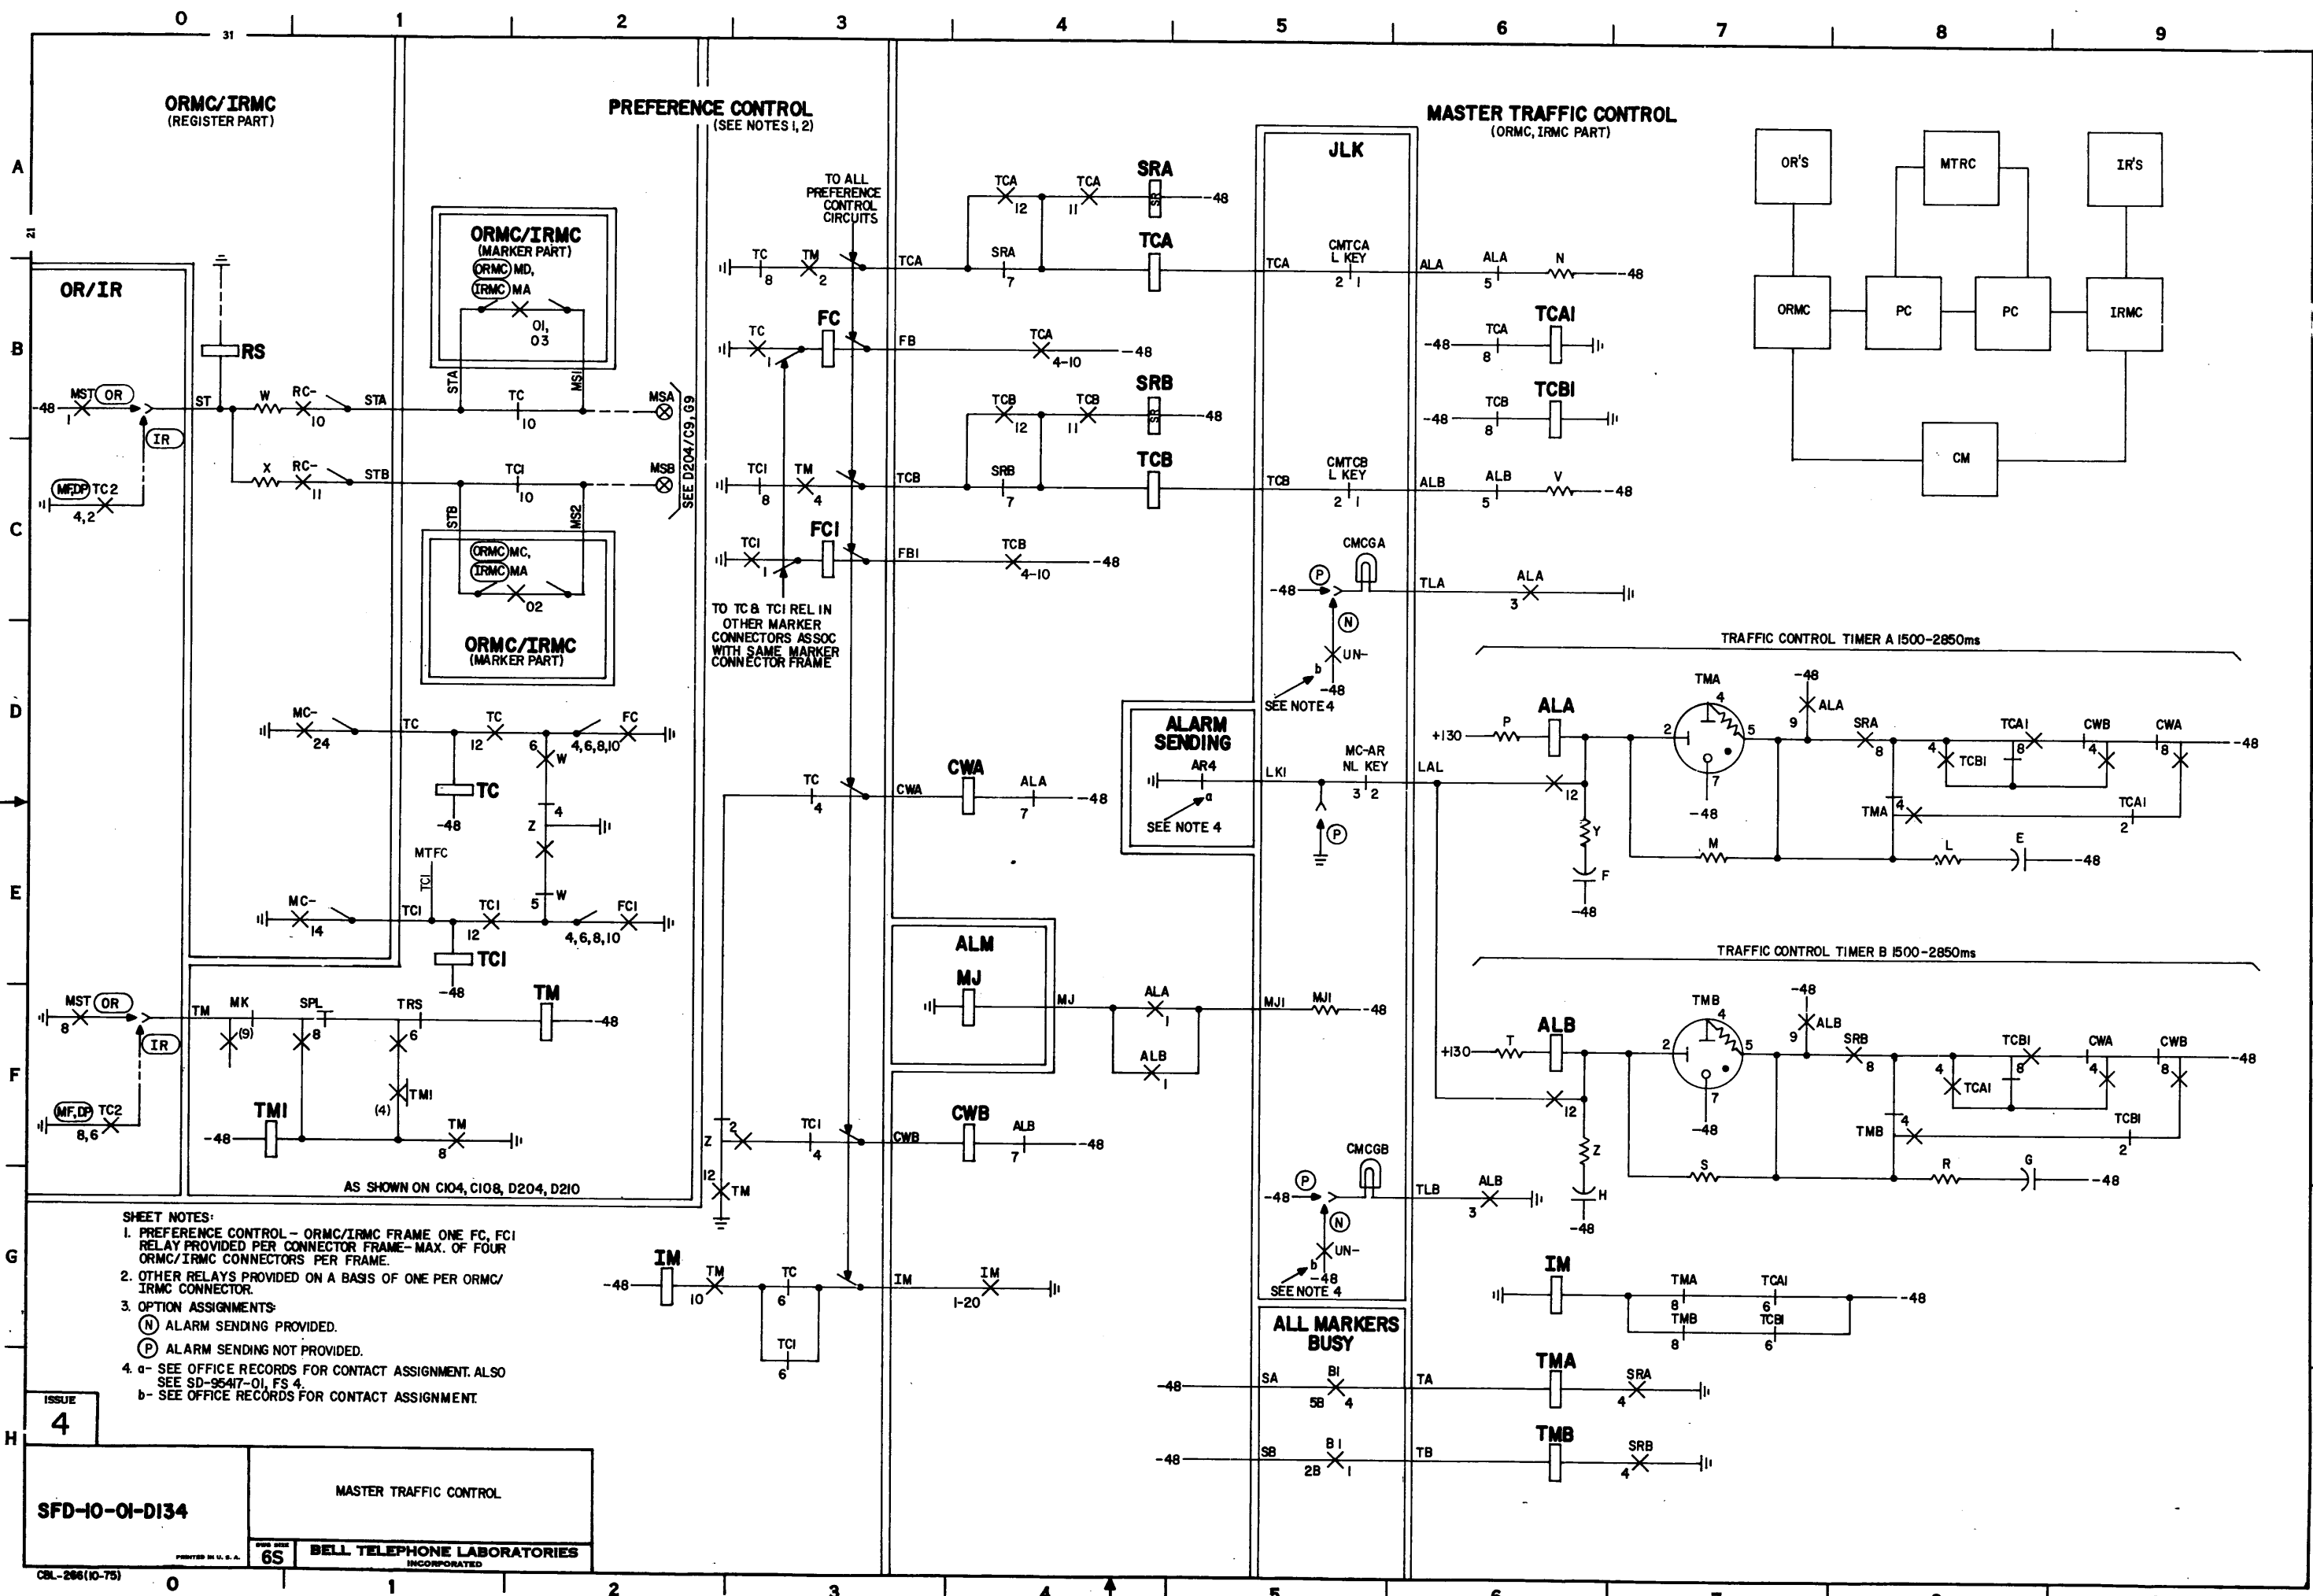

- SHEET NOTES:**
1. PREFERENCE CONTROL - ORMC/IRMC FRAME ONE FC, FCI RELAY PROVIDED PER CONNECTOR FRAME - MAX. OF FOUR ORMC/IRMC CONNECTORS PER FRAME.
 2. OTHER RELAYS PROVIDED ON A BASIS OF ONE PER ORMC/IRMC CONNECTOR.
 3. OPTION ASSIGNMENTS:
 - (N) ALARM SENDING PROVIDED.
 - (P) ALARM SENDING NOT PROVIDED.
 4. a- SEE OFFICE RECORDS FOR CONTACT ASSIGNMENT. ALSO SEE SD-9547-OI, FS 4.
 - b- SEE OFFICE RECORDS FOR CONTACT ASSIGNMENT.


ESTABLISHING INCOMING TRUNK CONNECTION

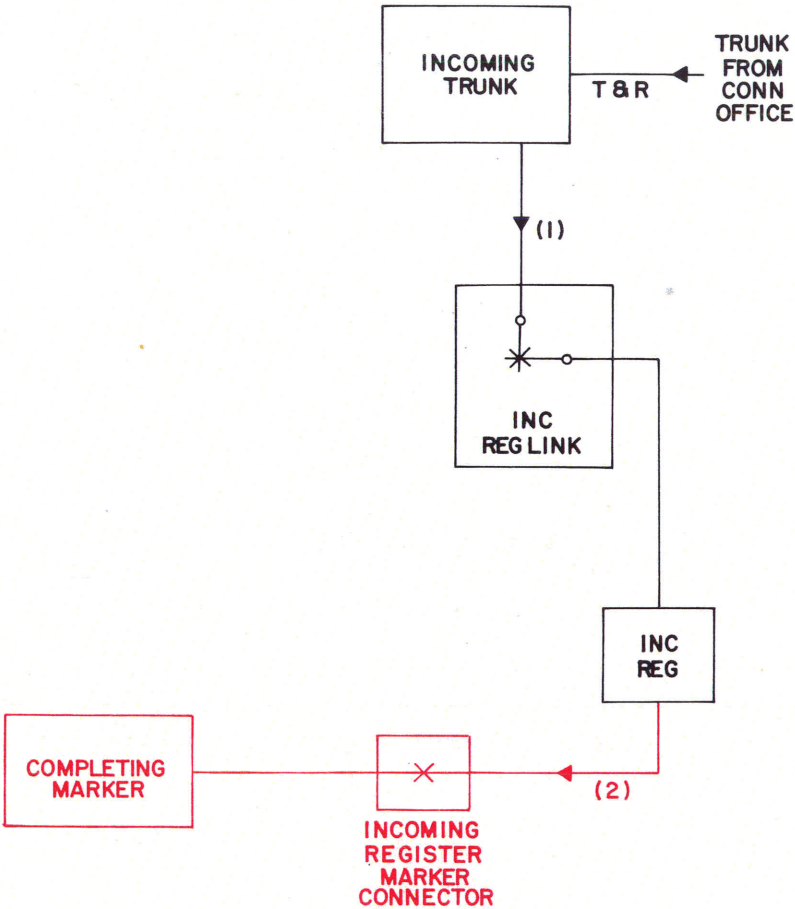


CAUTION!
DUE TO THE SIMPLIFIED NATURE
OF THIS DOCUMENT INFORMATION
SHOWN MAY NOT BE COMPLETE.


INDEX


PAGE NO.	TITLE
D201	PART D2-CONNECTION TO COMPLETING MARKER
D202	SEQUENCE CHART-COMPLETING MARKER SEIZURE BY INCOMING REGISTER
D203	RESERVED
D204	COMPLETING MARKER PREFERENCE AND SEIZURE
D205	COMPLETING MARKER PREFERENCE AND SEIZURE
D206	MAKE BUSY AND INDICATING LEADS
D207	INCOMING REGISTER AND CONNECTOR CONTROLS
D208	REGISTRATION OF TRUNK CLASS INFORMATION IN COMPLETING MARKER
D209	COMPLETING MARKER MISCELLANEOUS CONTROL RELAYS
D210	INPUTS TO MARKER
D211	TRUNK LINK FRAME NUMBER INPUT TO MARKER AND "W" DIGIT TRANSLATION
D212	CALLED NUMBER INPUT FROM REGISTER TO MARKER
D213	CALLED NUMBER TRANSFER TO SENDER-TRANSLATION FOR NUMBER GROUP SELECTION
D214	COMPLETING MARKER TIMING
D215	COMPLETING MARKER TIMING
D216	FLOW CHART - LONG DELAY (LDT) AND SHORT DELAY (SDT) TIMING CYCLES ON TER CALLS
D217	TEST CALL DIGIT CONTROL
D218	TEST CALL DIGIT CONTROL

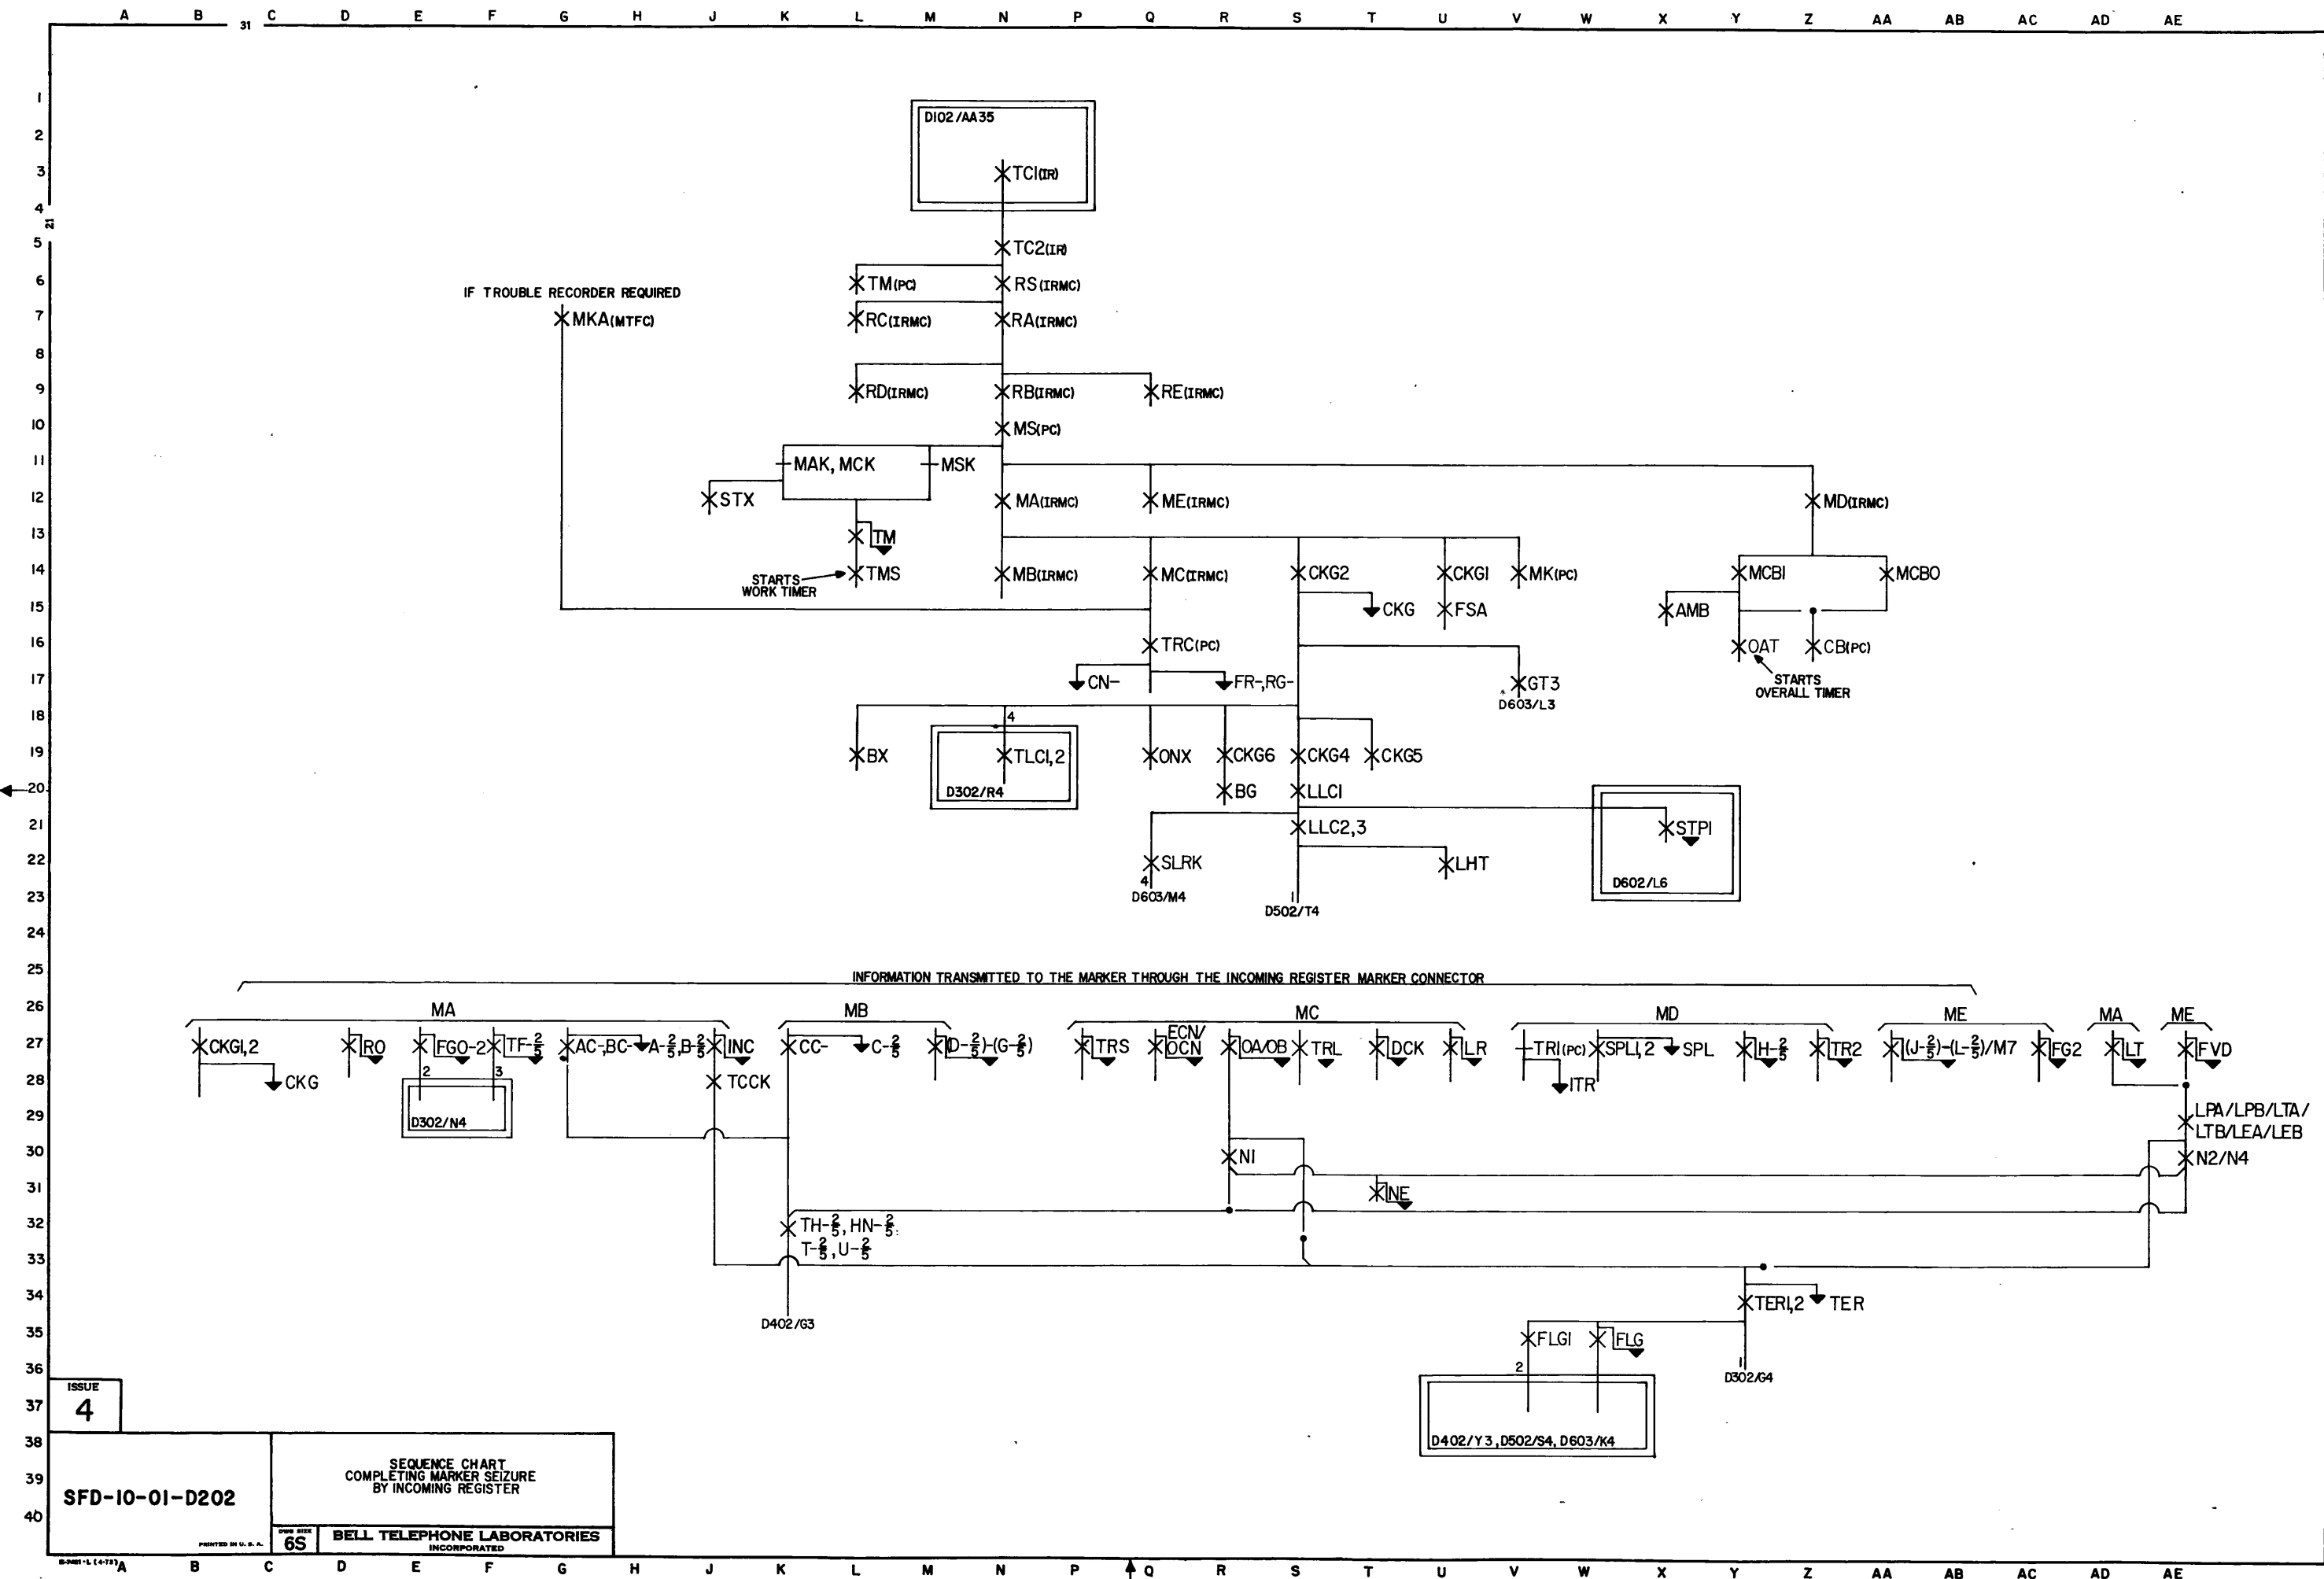


SFD-10-01-D202

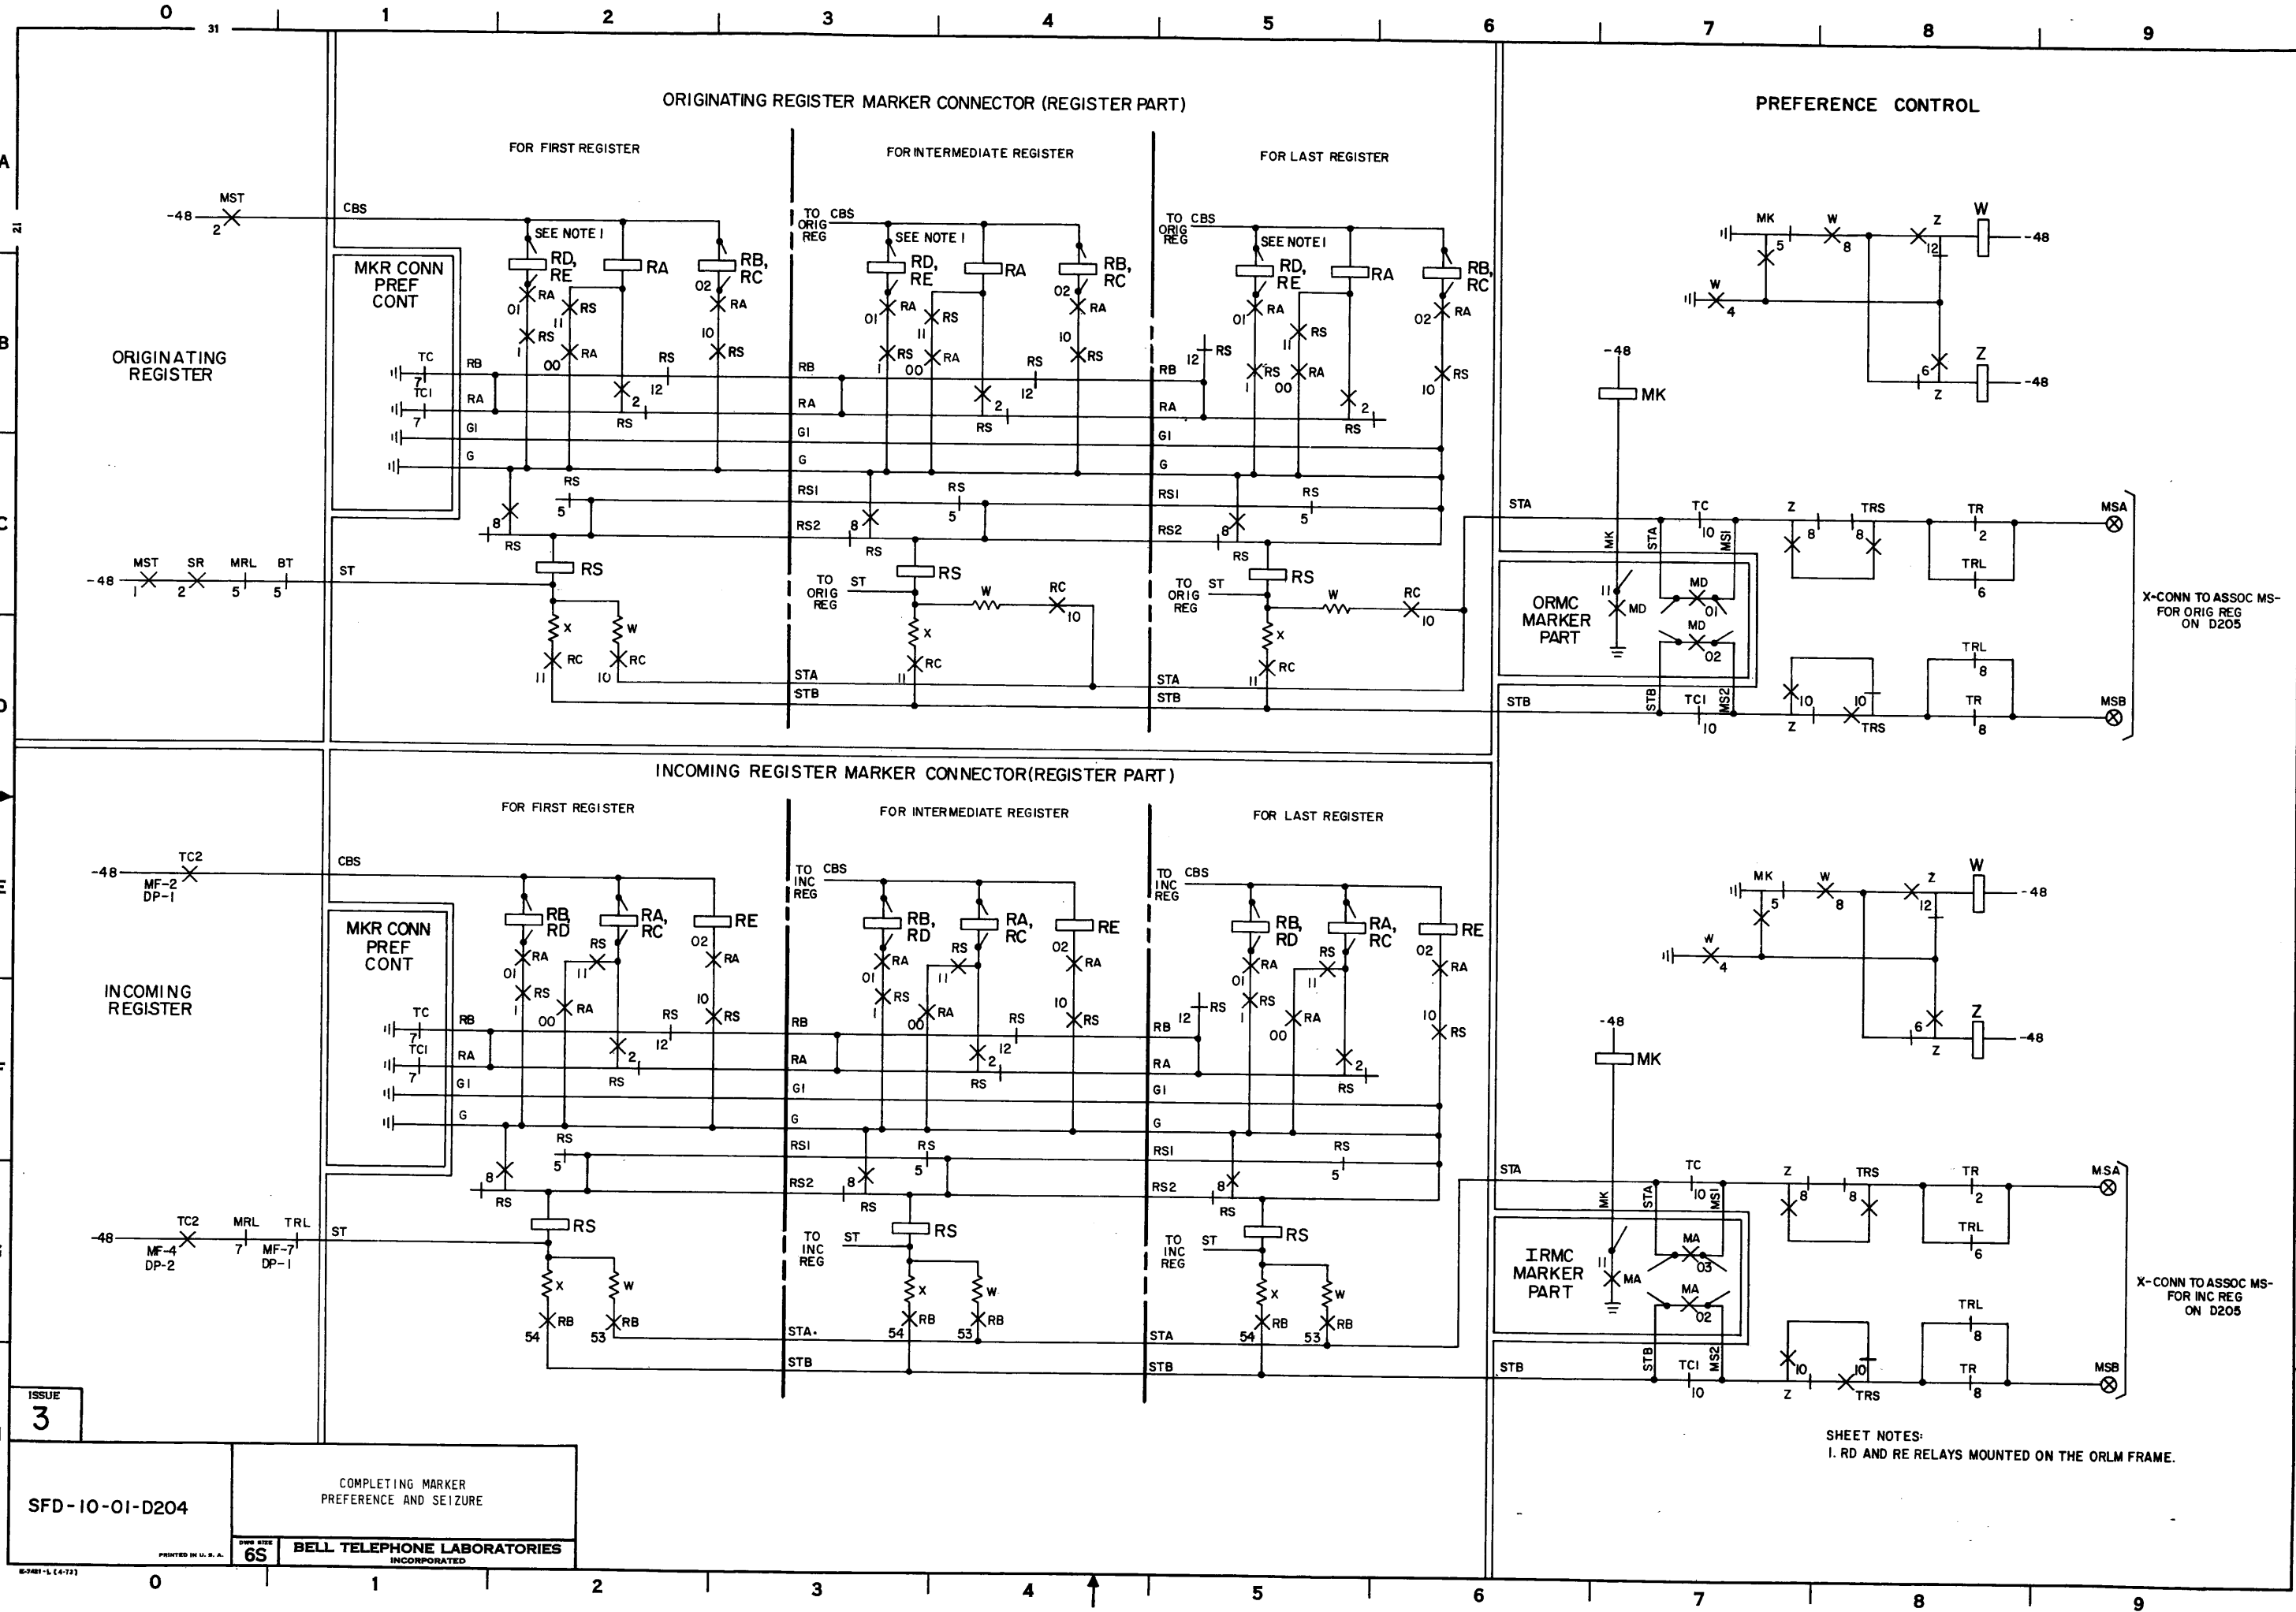

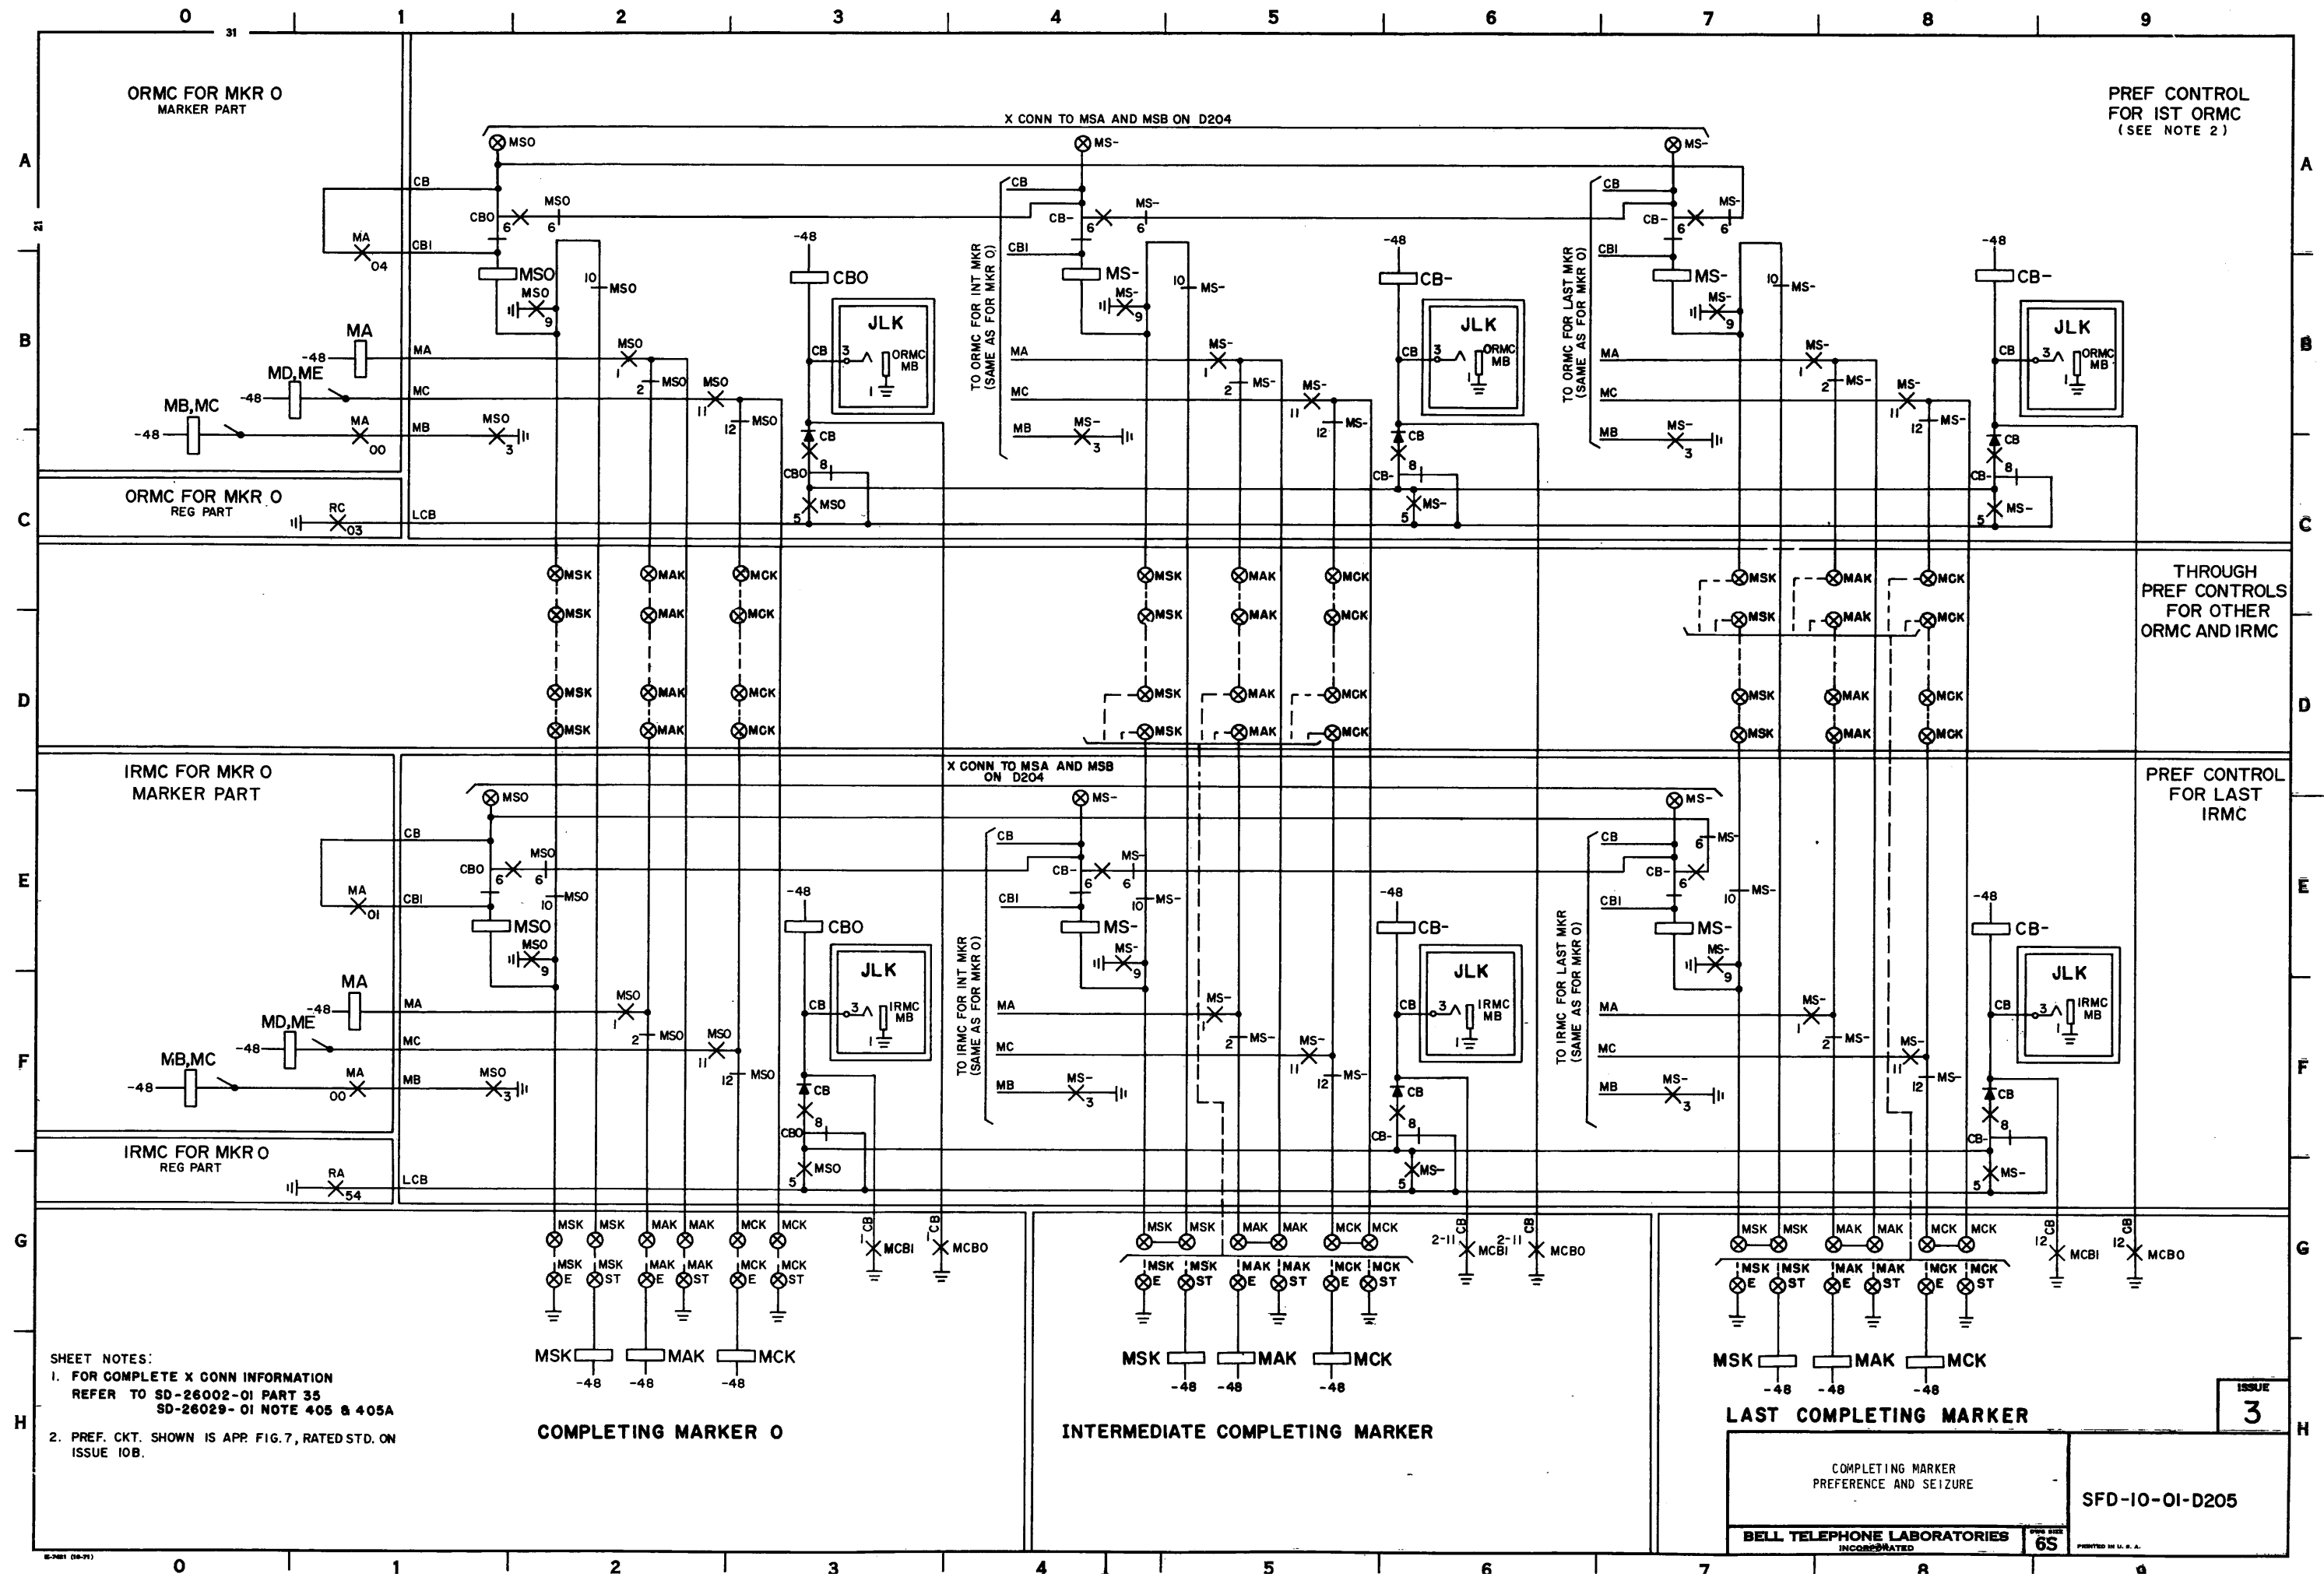

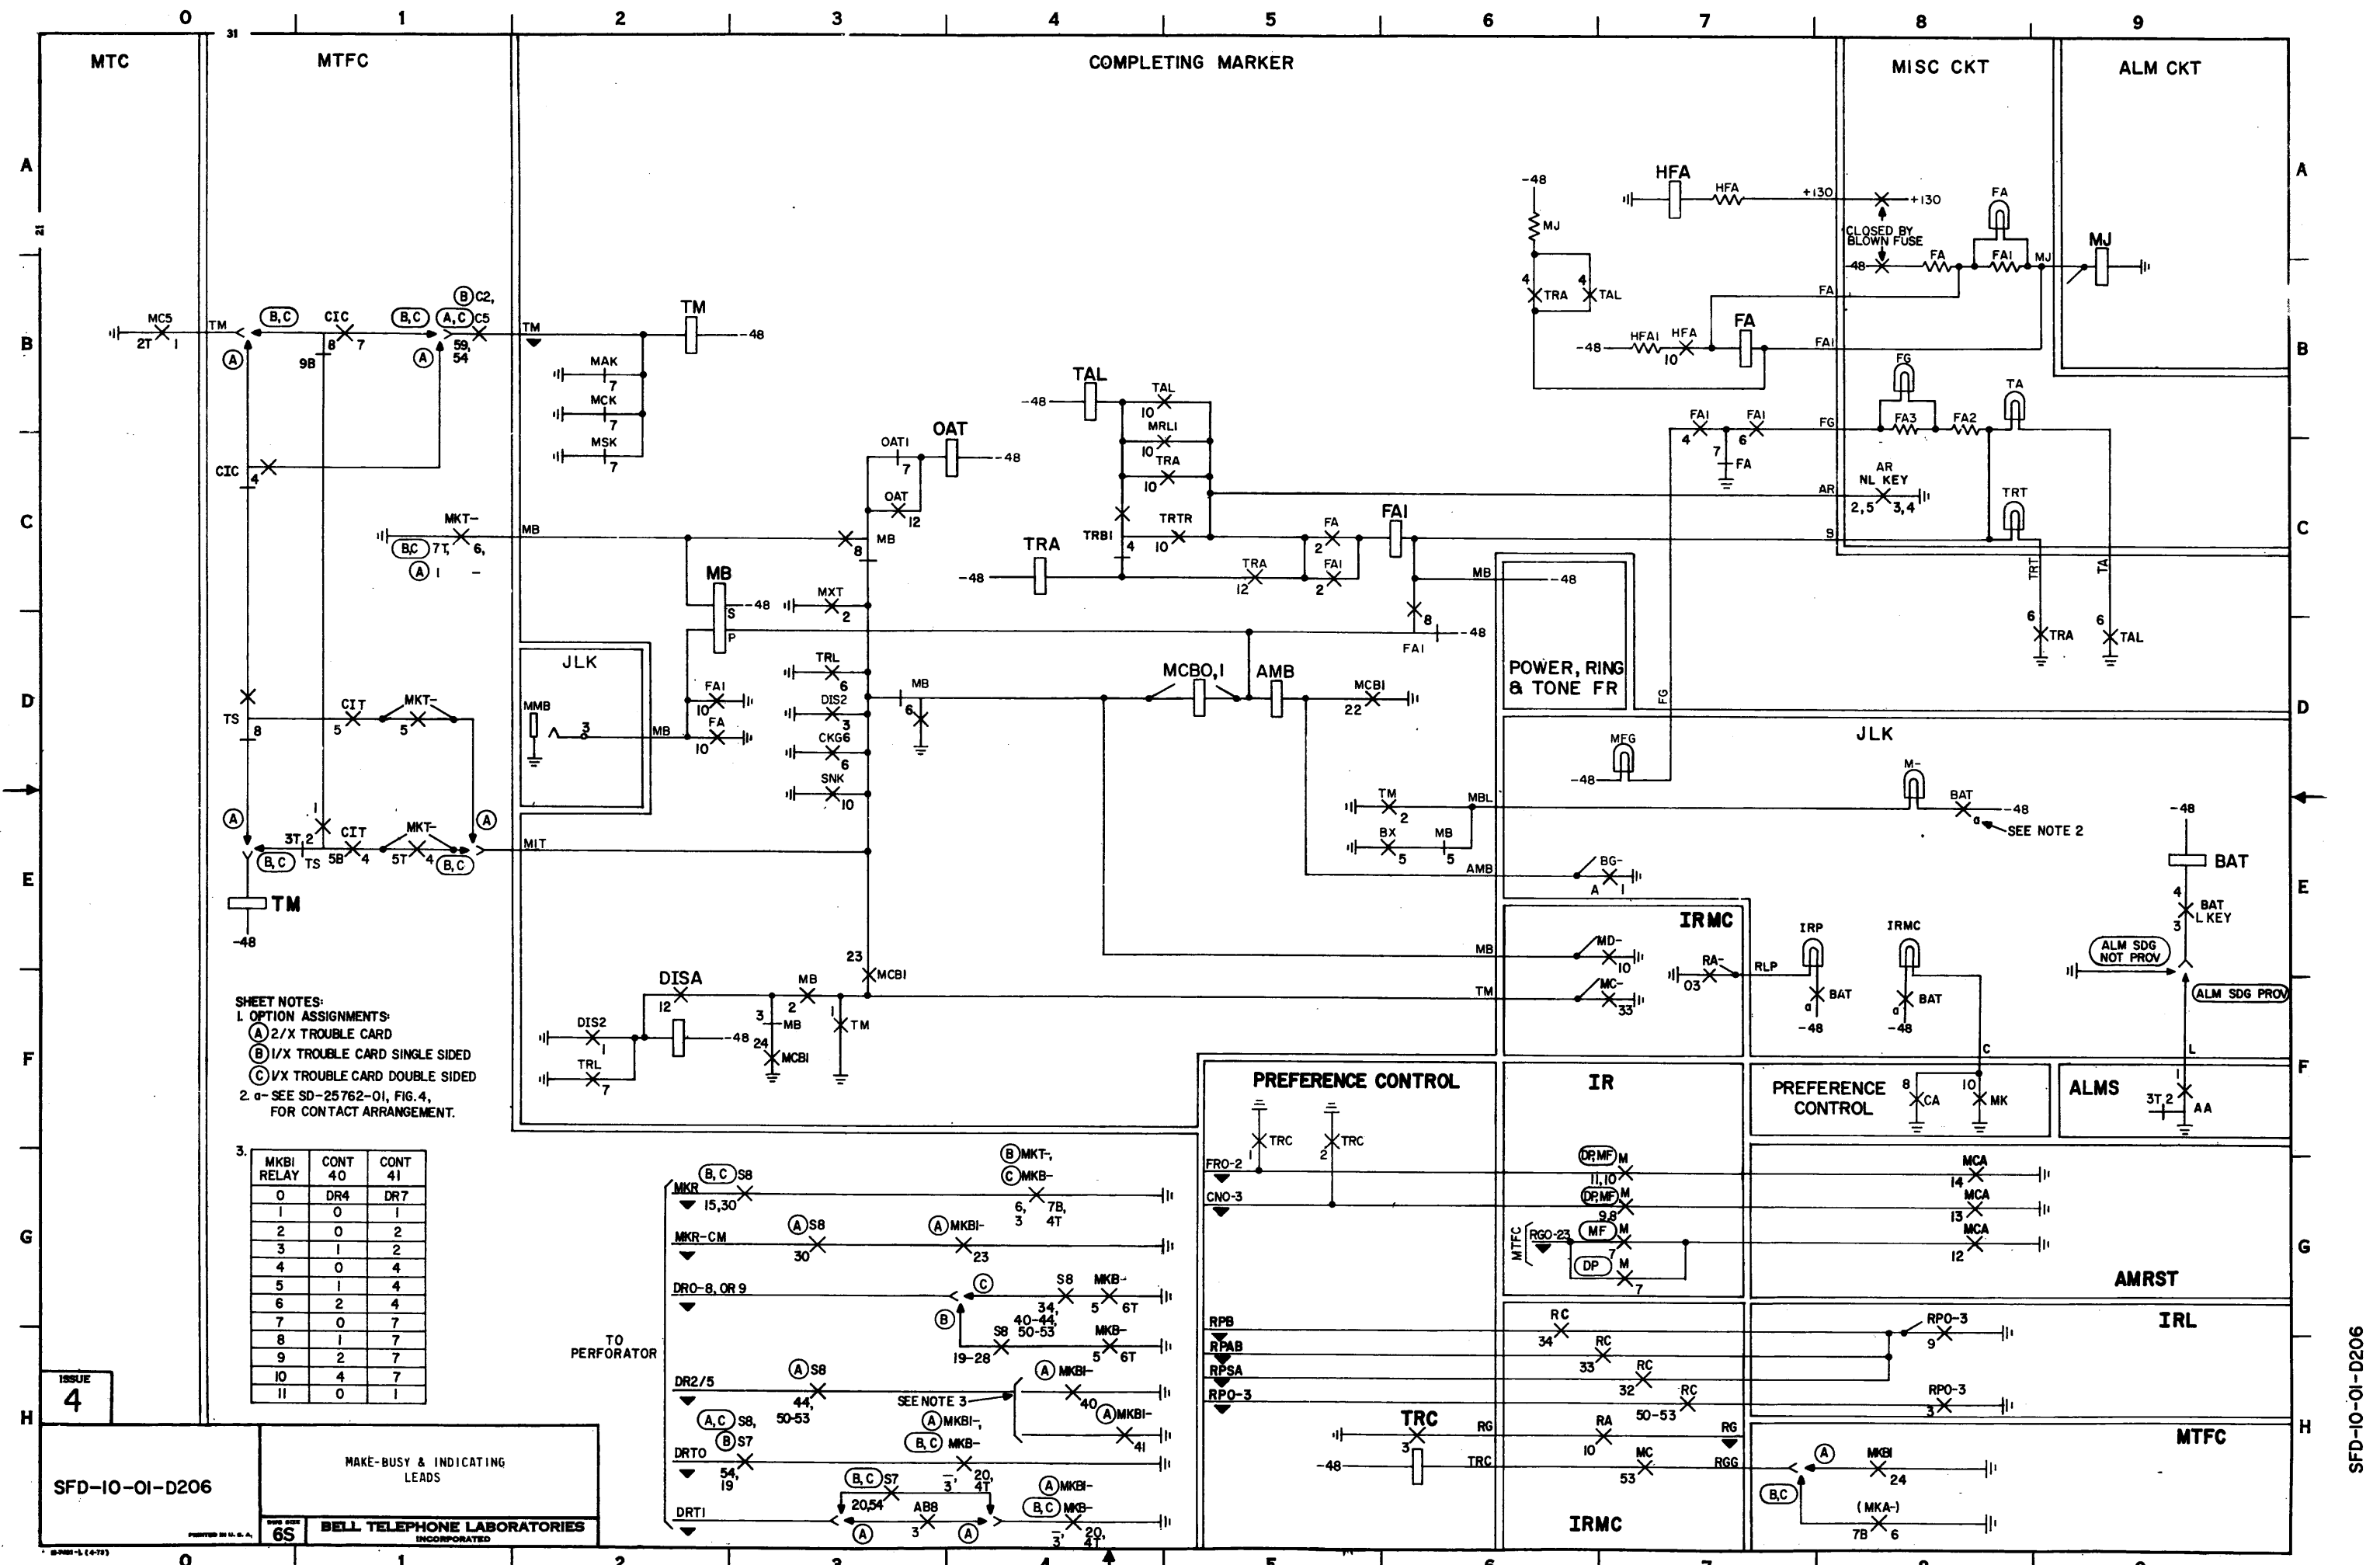

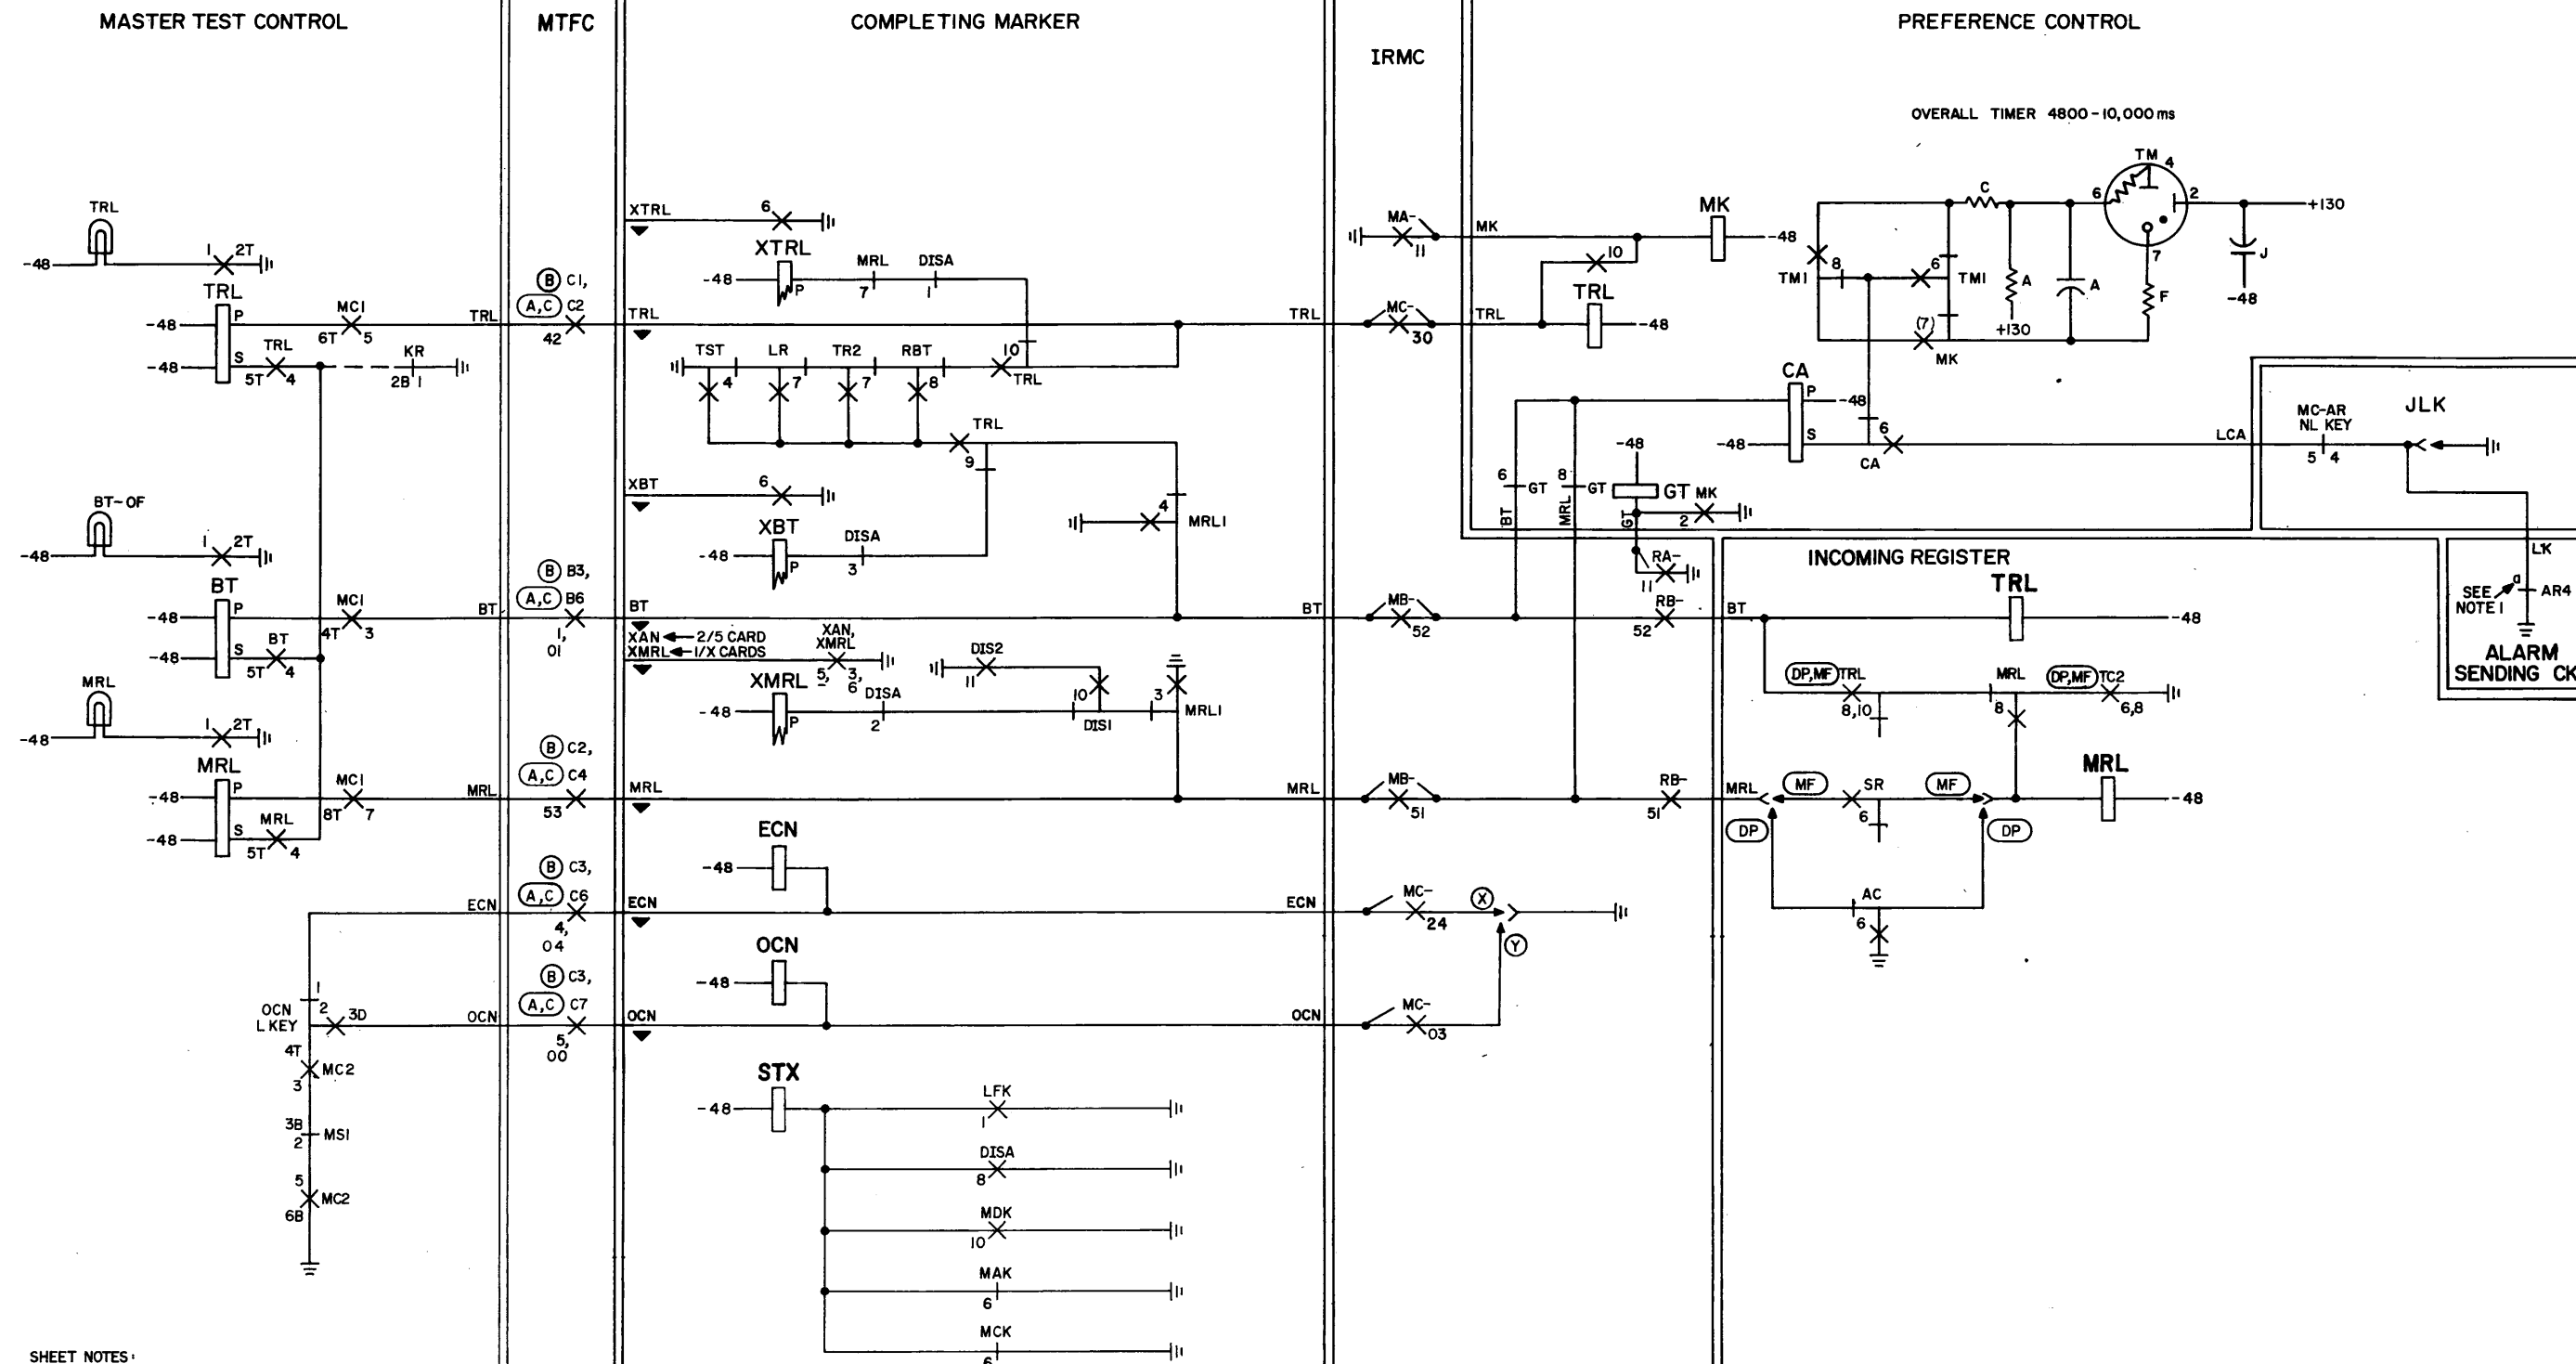

- SHEET NOTES:
1. a- SEE OFFICE RECORDS FOR CONTACT ASSIGNMENT.
ALSO SEE SD-95417-01, FS 4.
 2. OPTION ASSIGNMENTS:
 - (A) 2/X TROUBLE CARD
 - (B) 1/X TROUBLE CARD SINGLE SIDED
 - (C) 1/X TROUBLE CARD DOUBLE SIDED
 - (X) EVEN NUMBERED CONN
 - (Y) ODD NUMBERED CONN

SFD-10-01-D207


MASTER TEST CONTROL

MTFC

COMPLETING MARKER

IRMC

INCOMING REGISTER

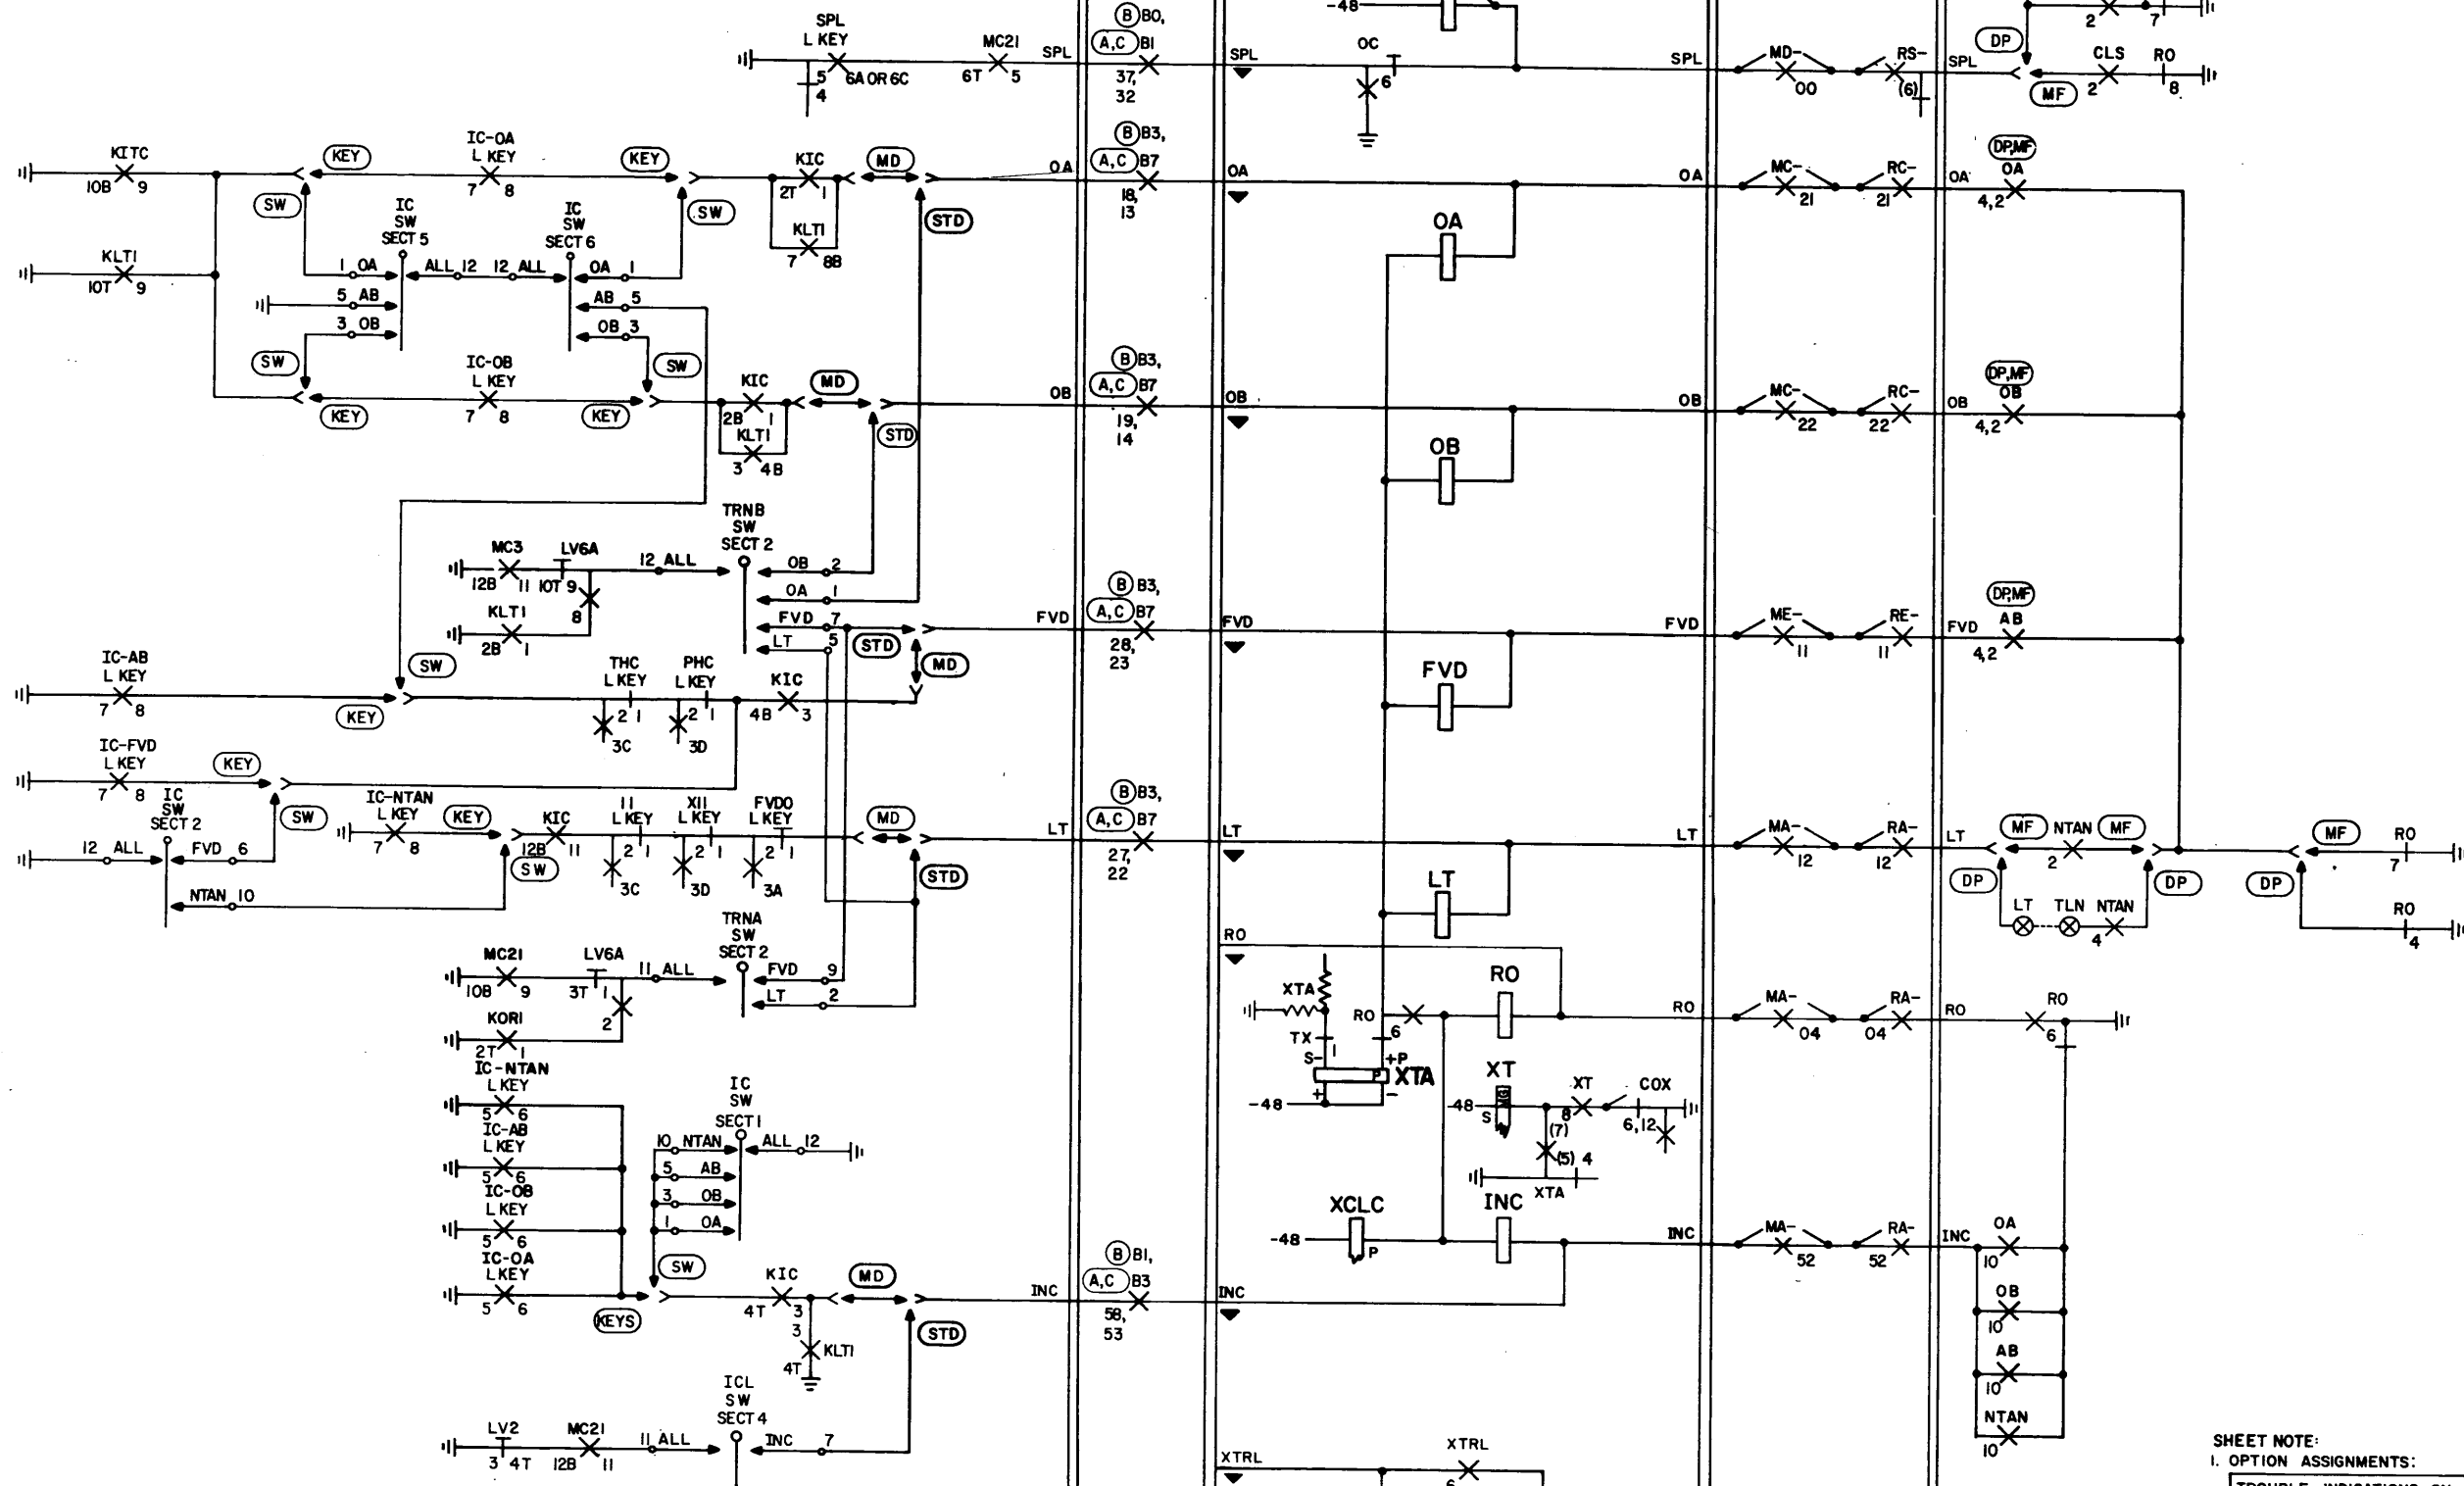

SHEET NOTE:

1. OPTION ASSIGNMENTS:

TROUBLE INDICATIONS ON A 2/5 BASIS	PROVIDED	Y
	NOT PROVIDED	Z

- (A) 2/X TROUBLE CARD
- (B) 1/X TROUBLE CARD SINGLE SIDED
- (C) 1/X TROUBLE CARD DOUBLE SIDED

ISSUE
5

SFD-10-01-D208













REGISTRATION OF TRUNK CLASS
INFORMATION IN COMPLETING MARKER

6S

BELL TELEPHONE LABORATORIES
INCORPORATED

SFD-10-01-D208

COMPLETING MARKER

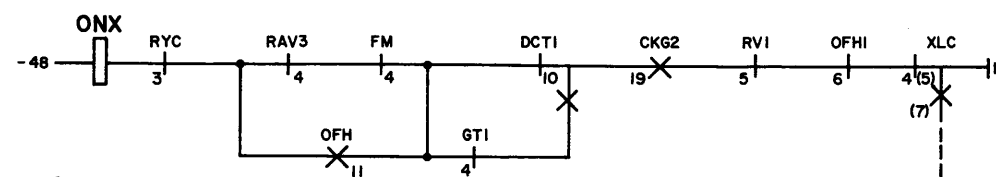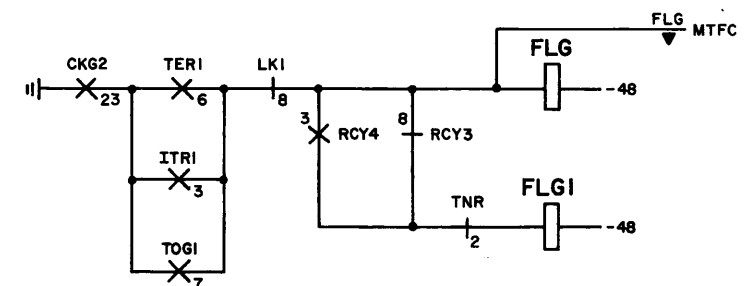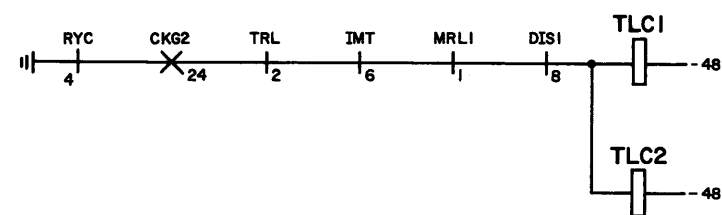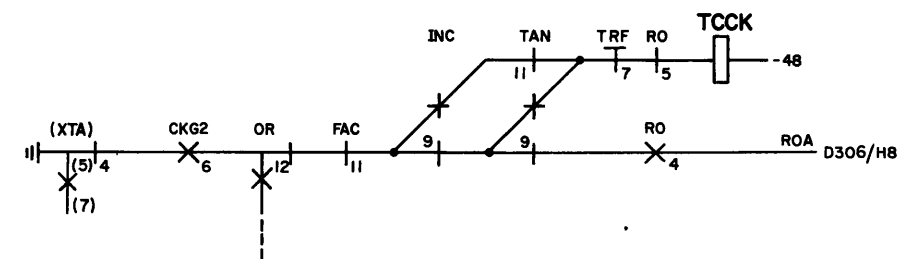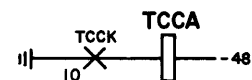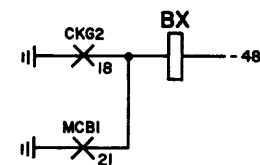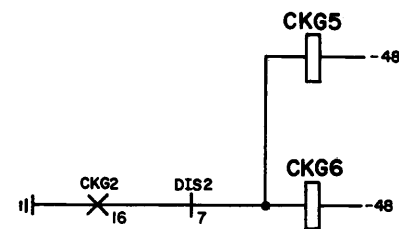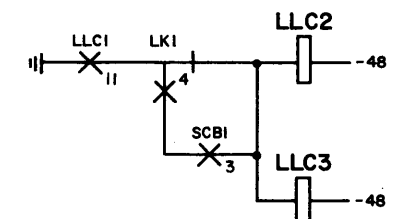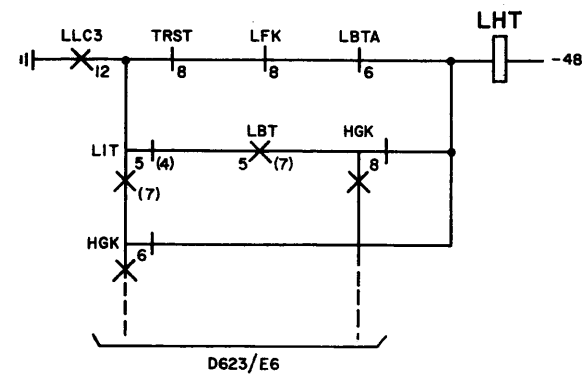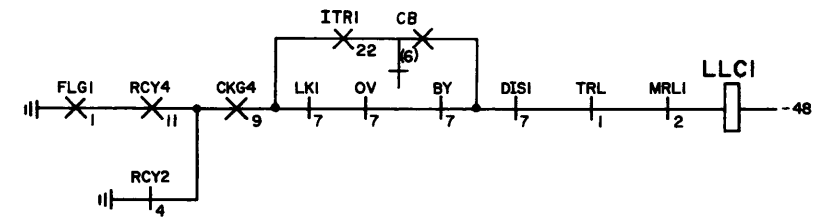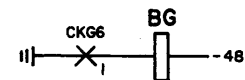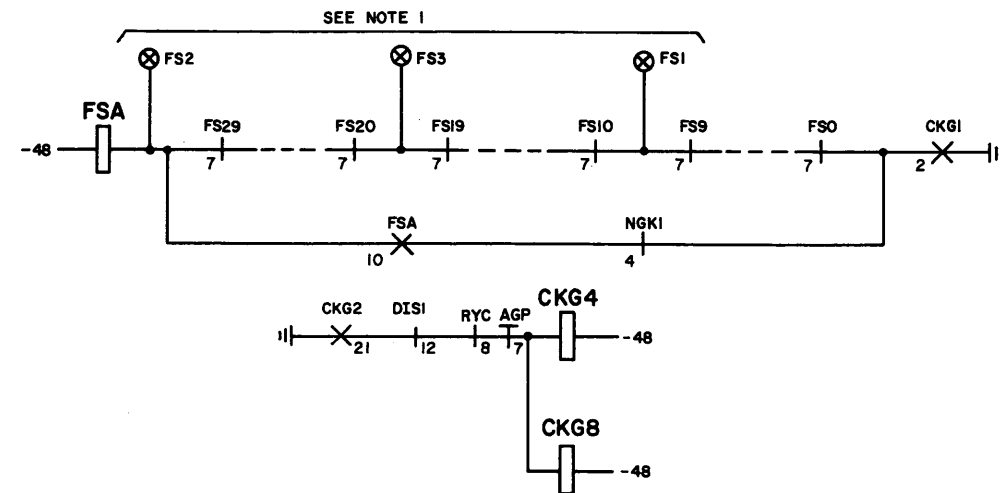

SHEET NOTES:

SIZE	CONN	TO
MAX OF 10 TL	FS1	FS2
MAX OF 20 TL	FS3	FS2
OVER 20 TL	NONE	


3

COMPLETING MARKER
MISCELLANEOUS CONTROL RELAYS


BELL TELEPHONE LABORATORIES
INCORPORATED

SFD-10-01-D209


6S PRINTED IN U. S. A.

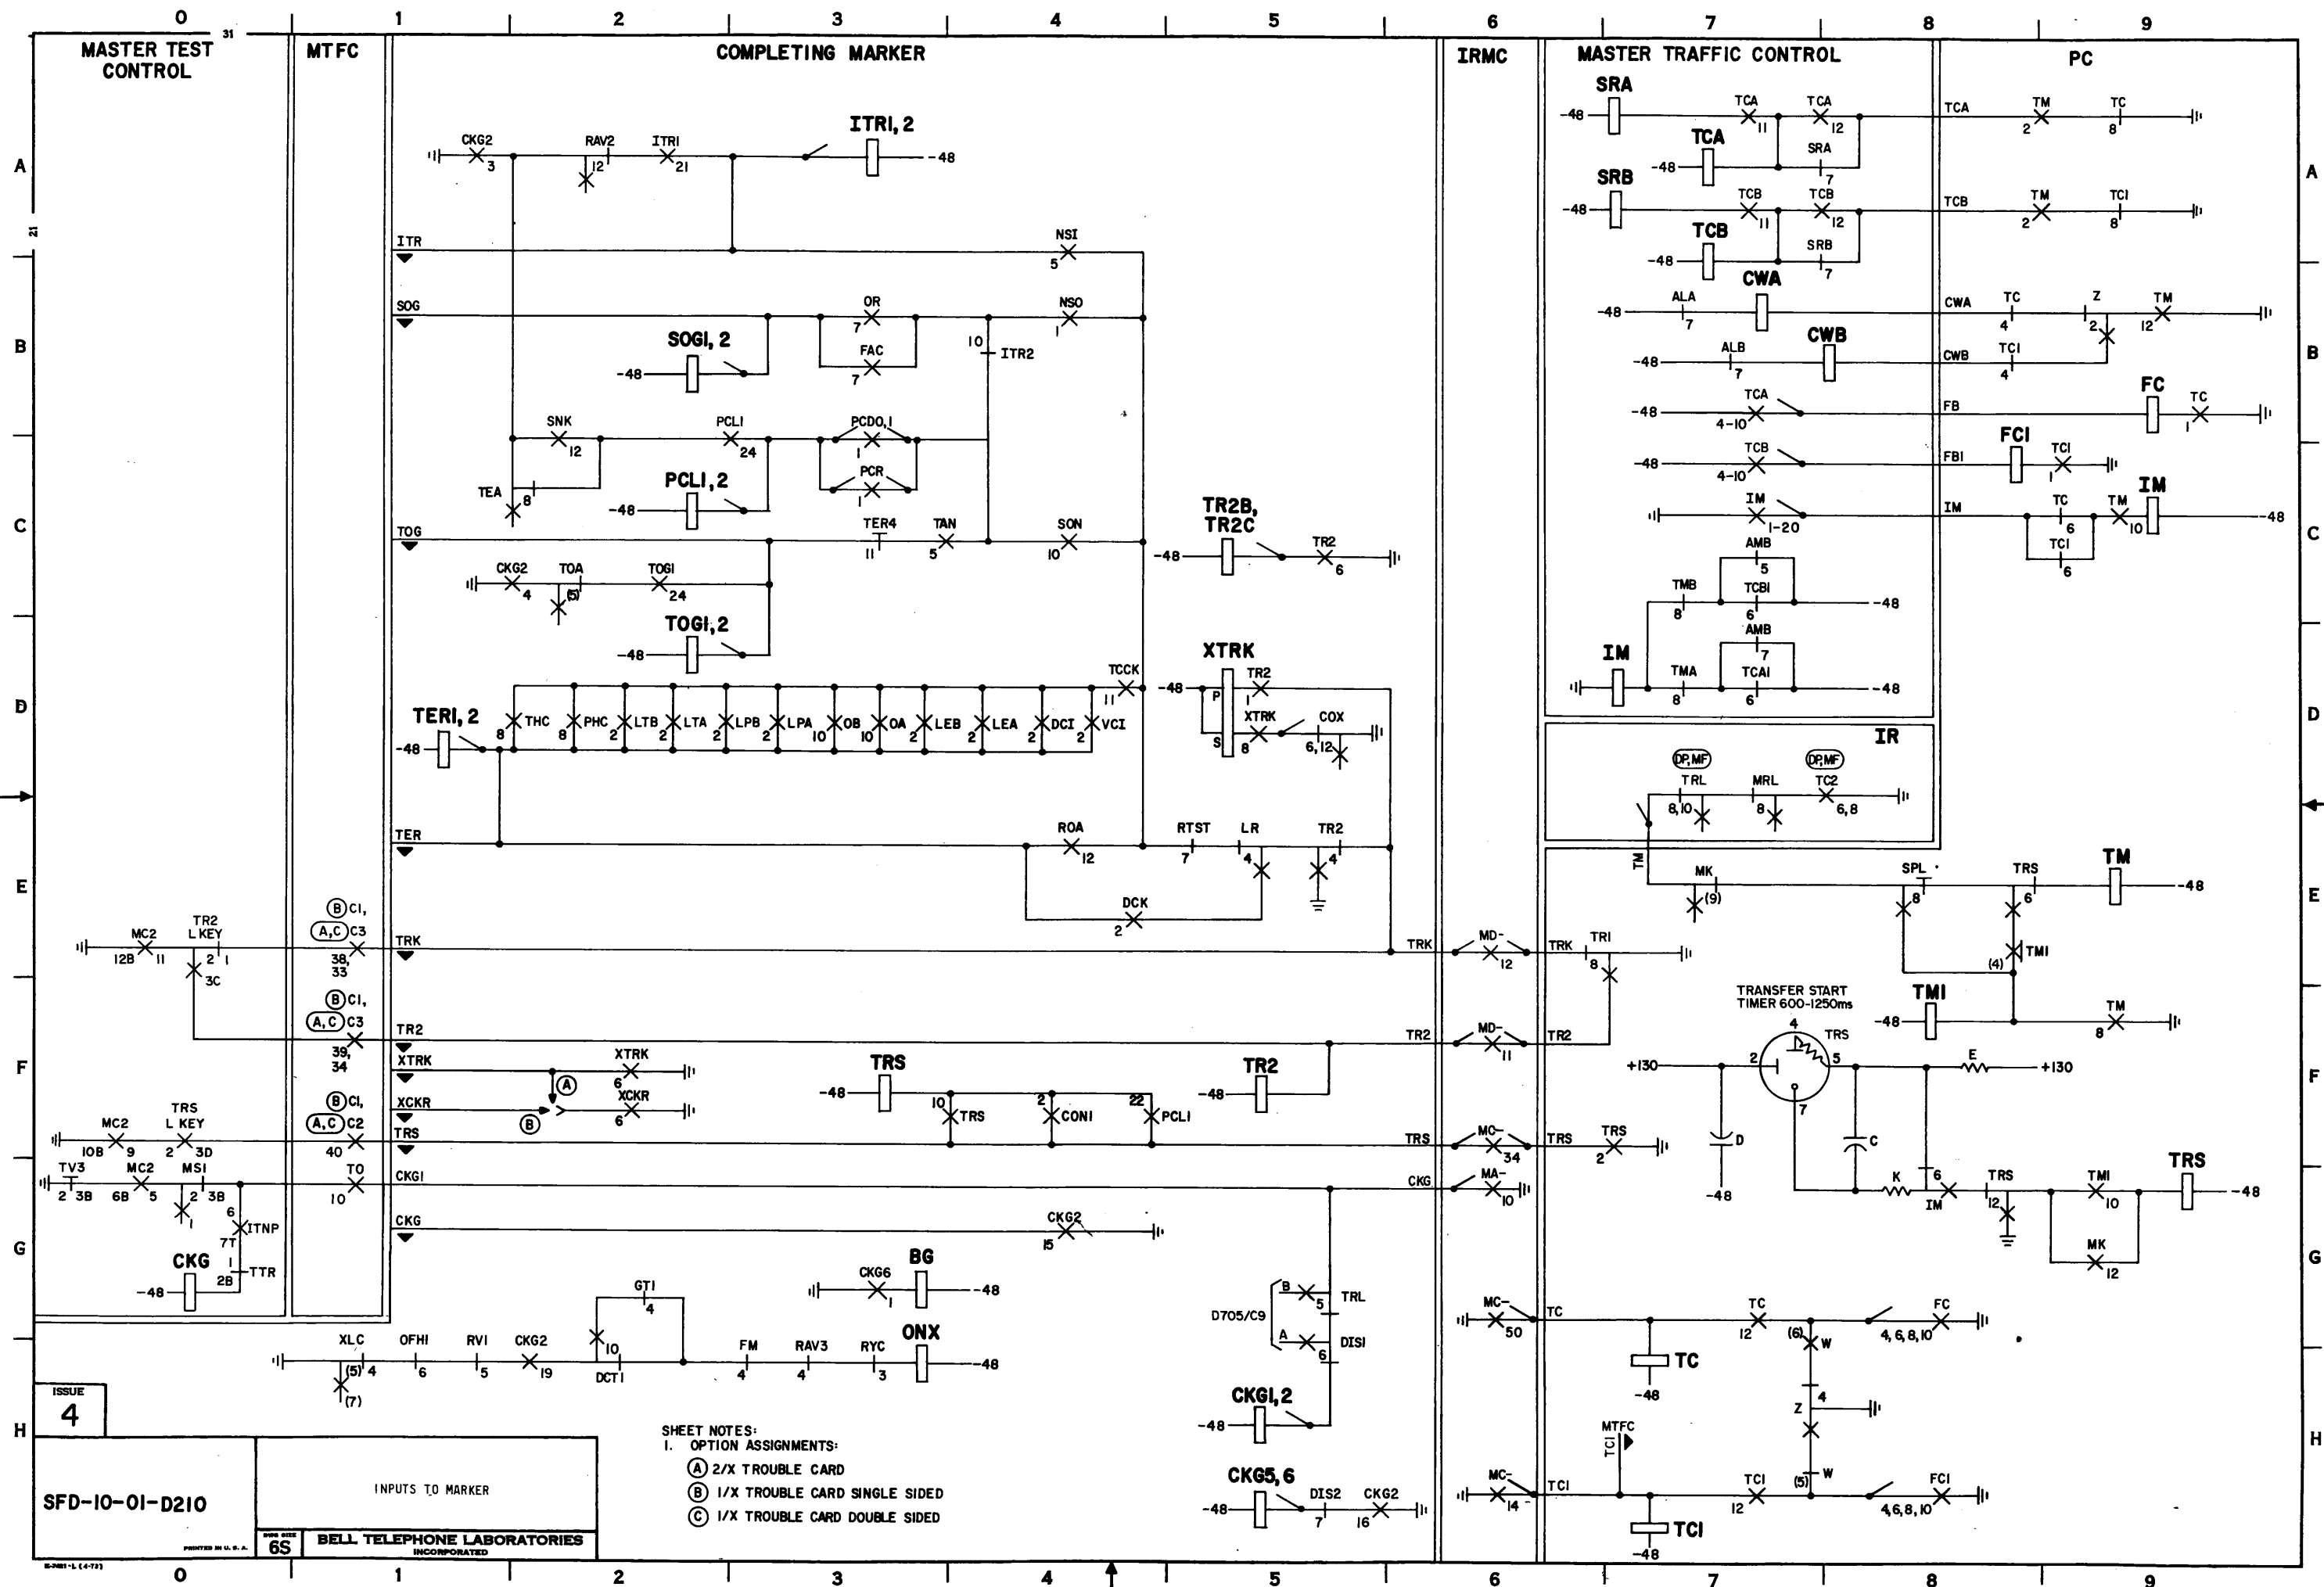

SFD-10-01-D210

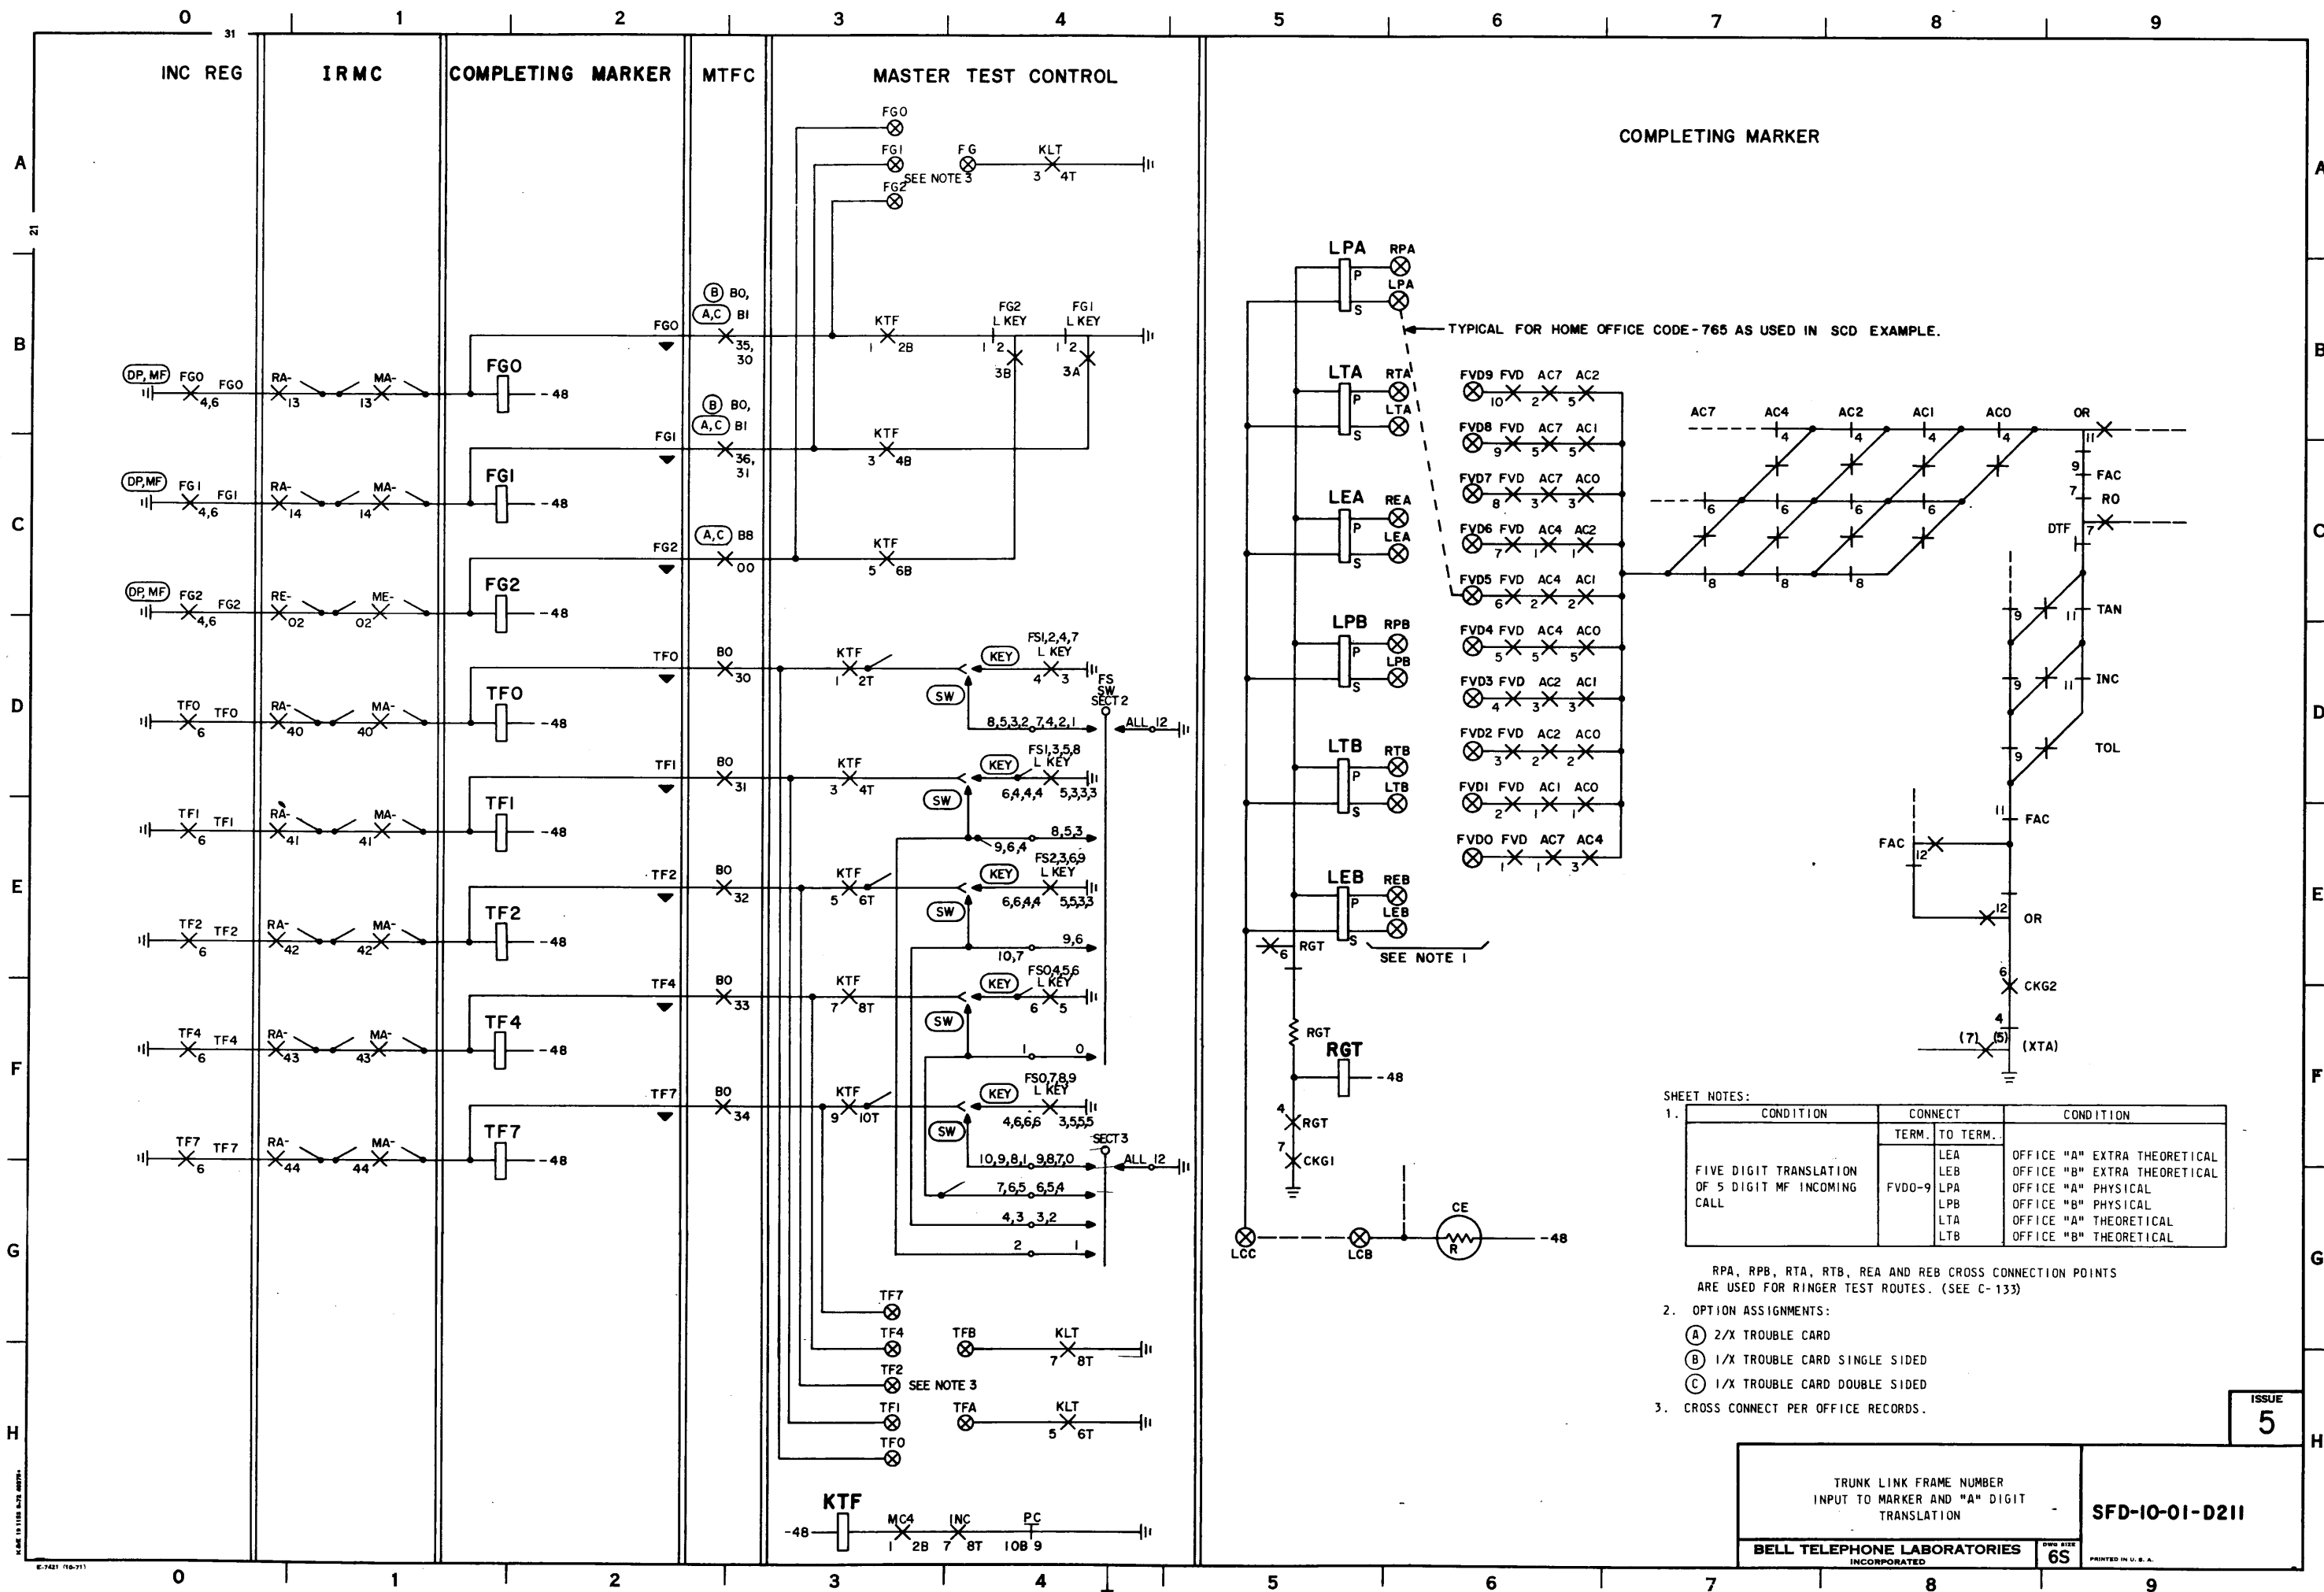


INCOMING REGISTER

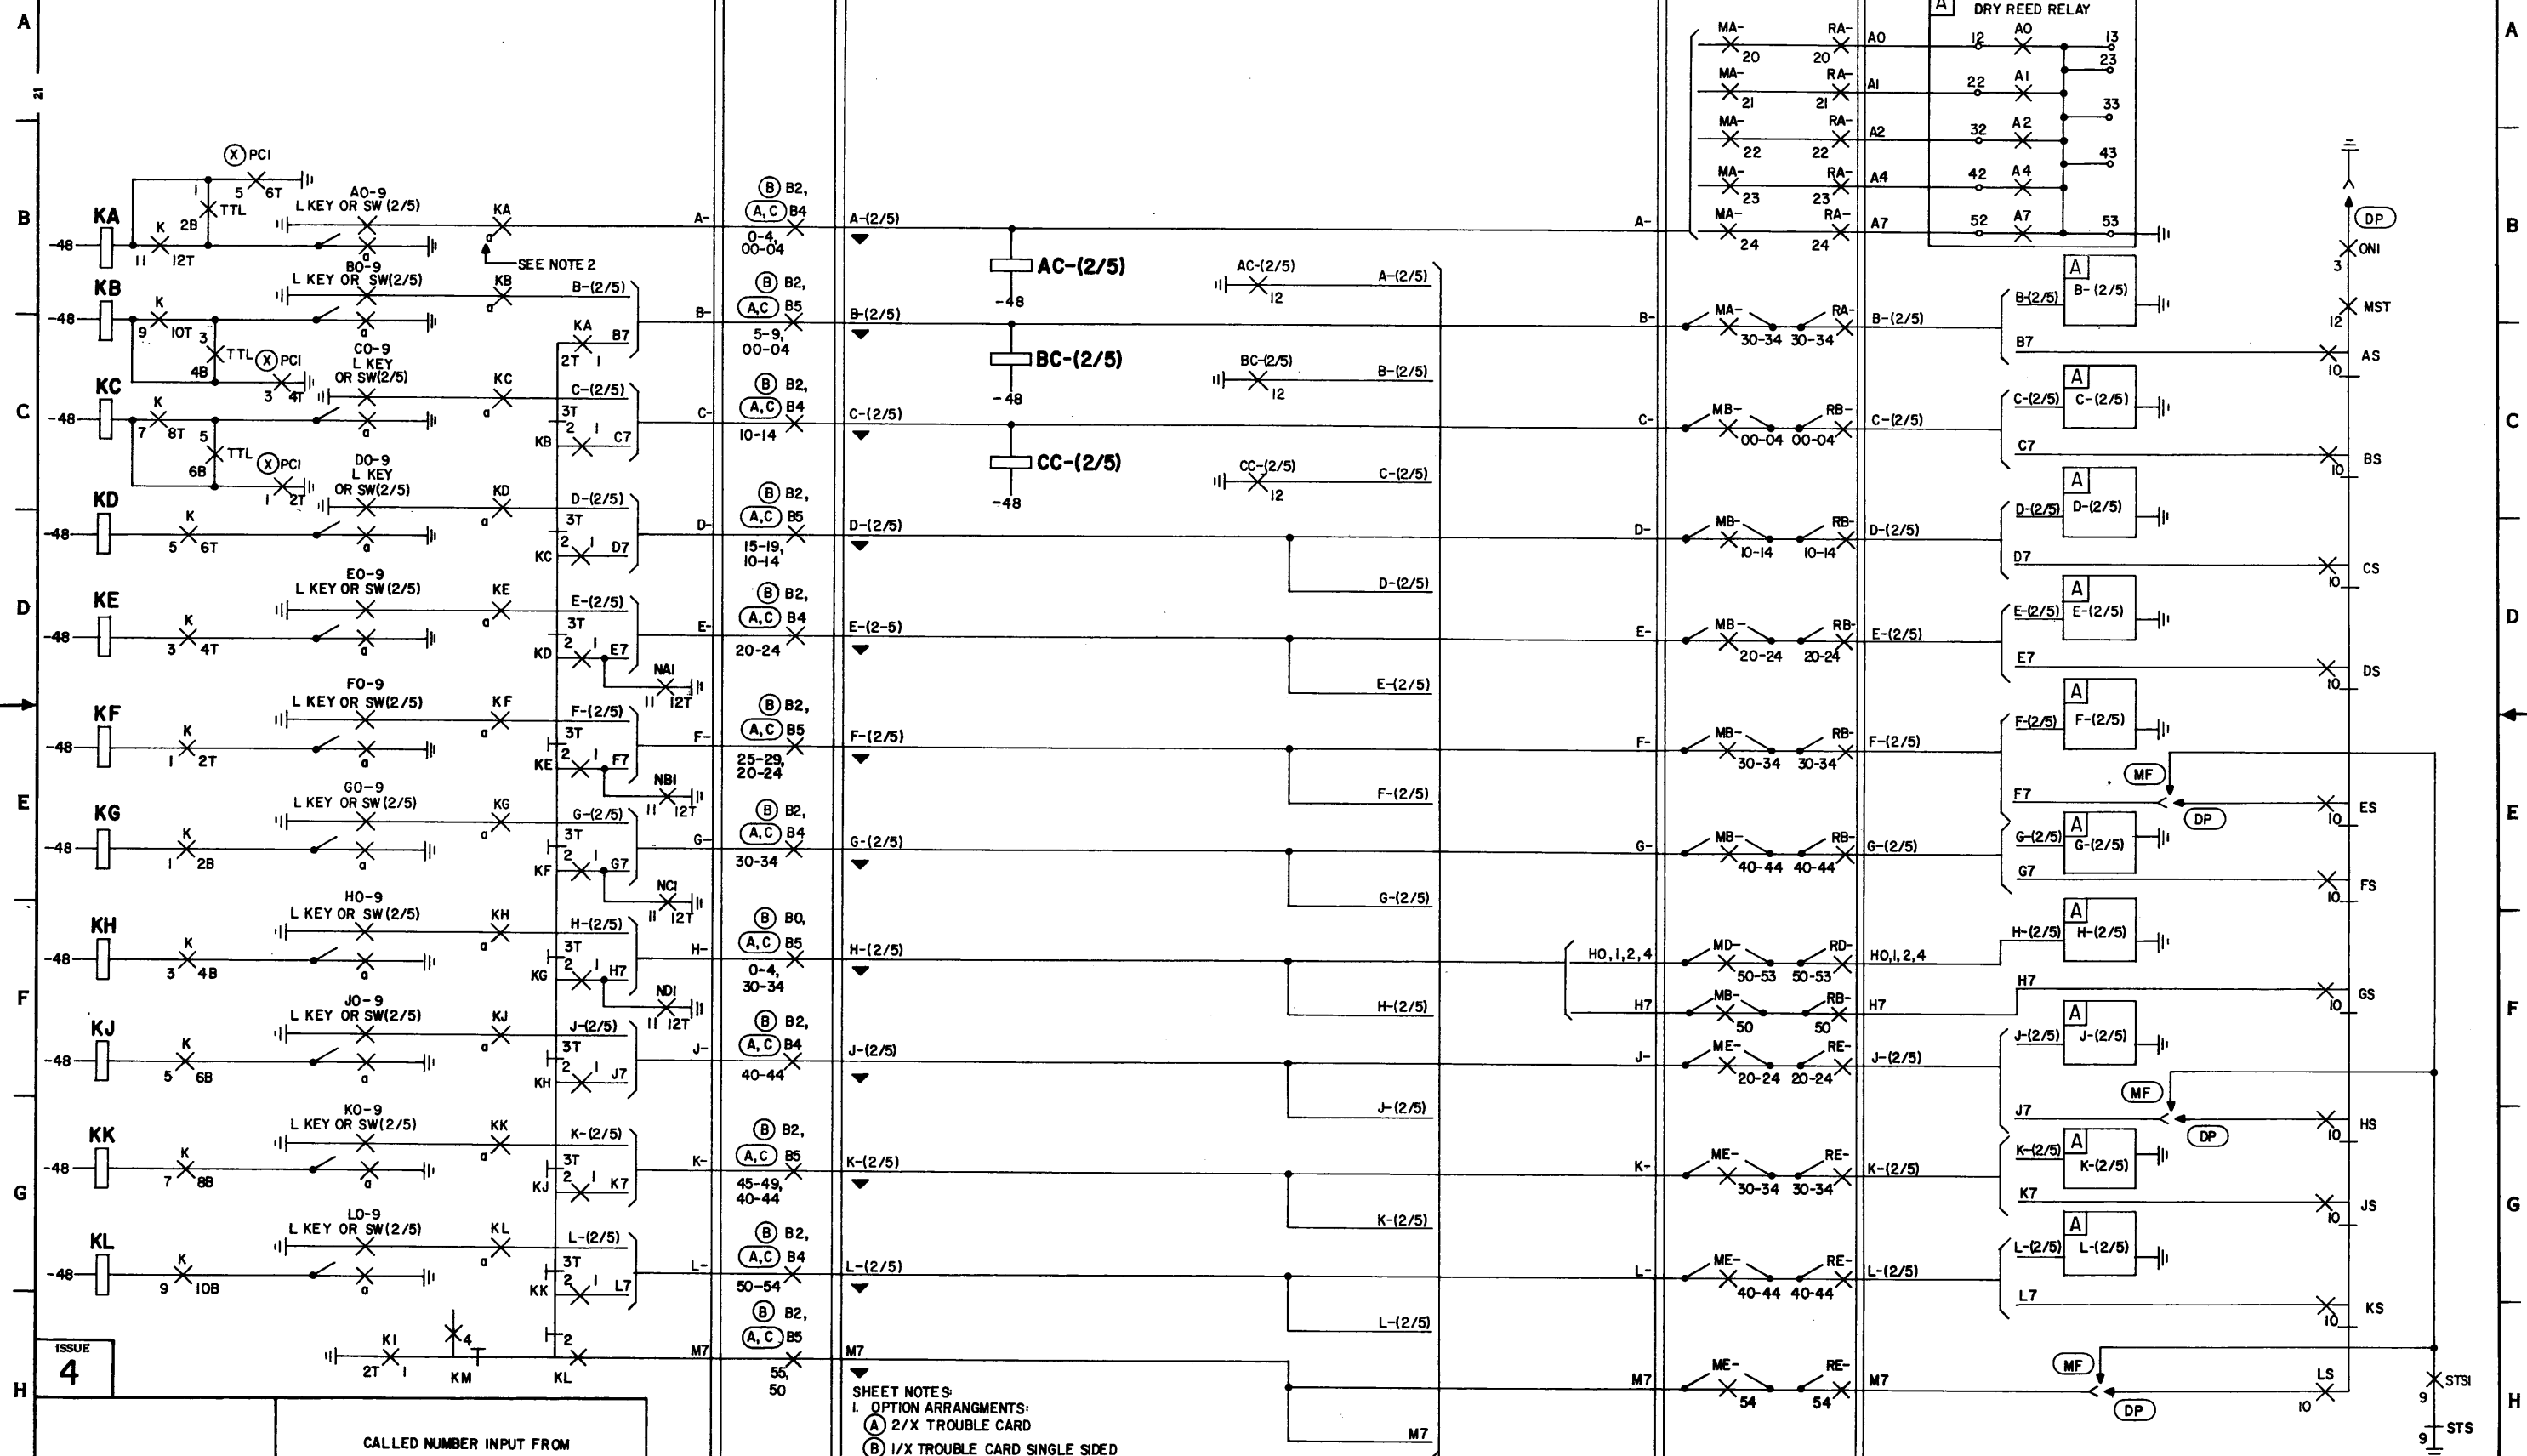


SHEET NOTES:
1. OPTION ARRANGMENTS:
 (A) 2/X TROUBLE CARD
 (B) 1/X TROUBLE CARD SINGLE SIDED
 (C) 1/X TROUBLE CARD DOUBLE SIDED
 (X) PULSE CONVERSION PROVIDED
2. a-SEE SD-25800-01, FS 14, FOR CONTACT ARRANGMENT.

D213 / C0

SFD-10-01-D212

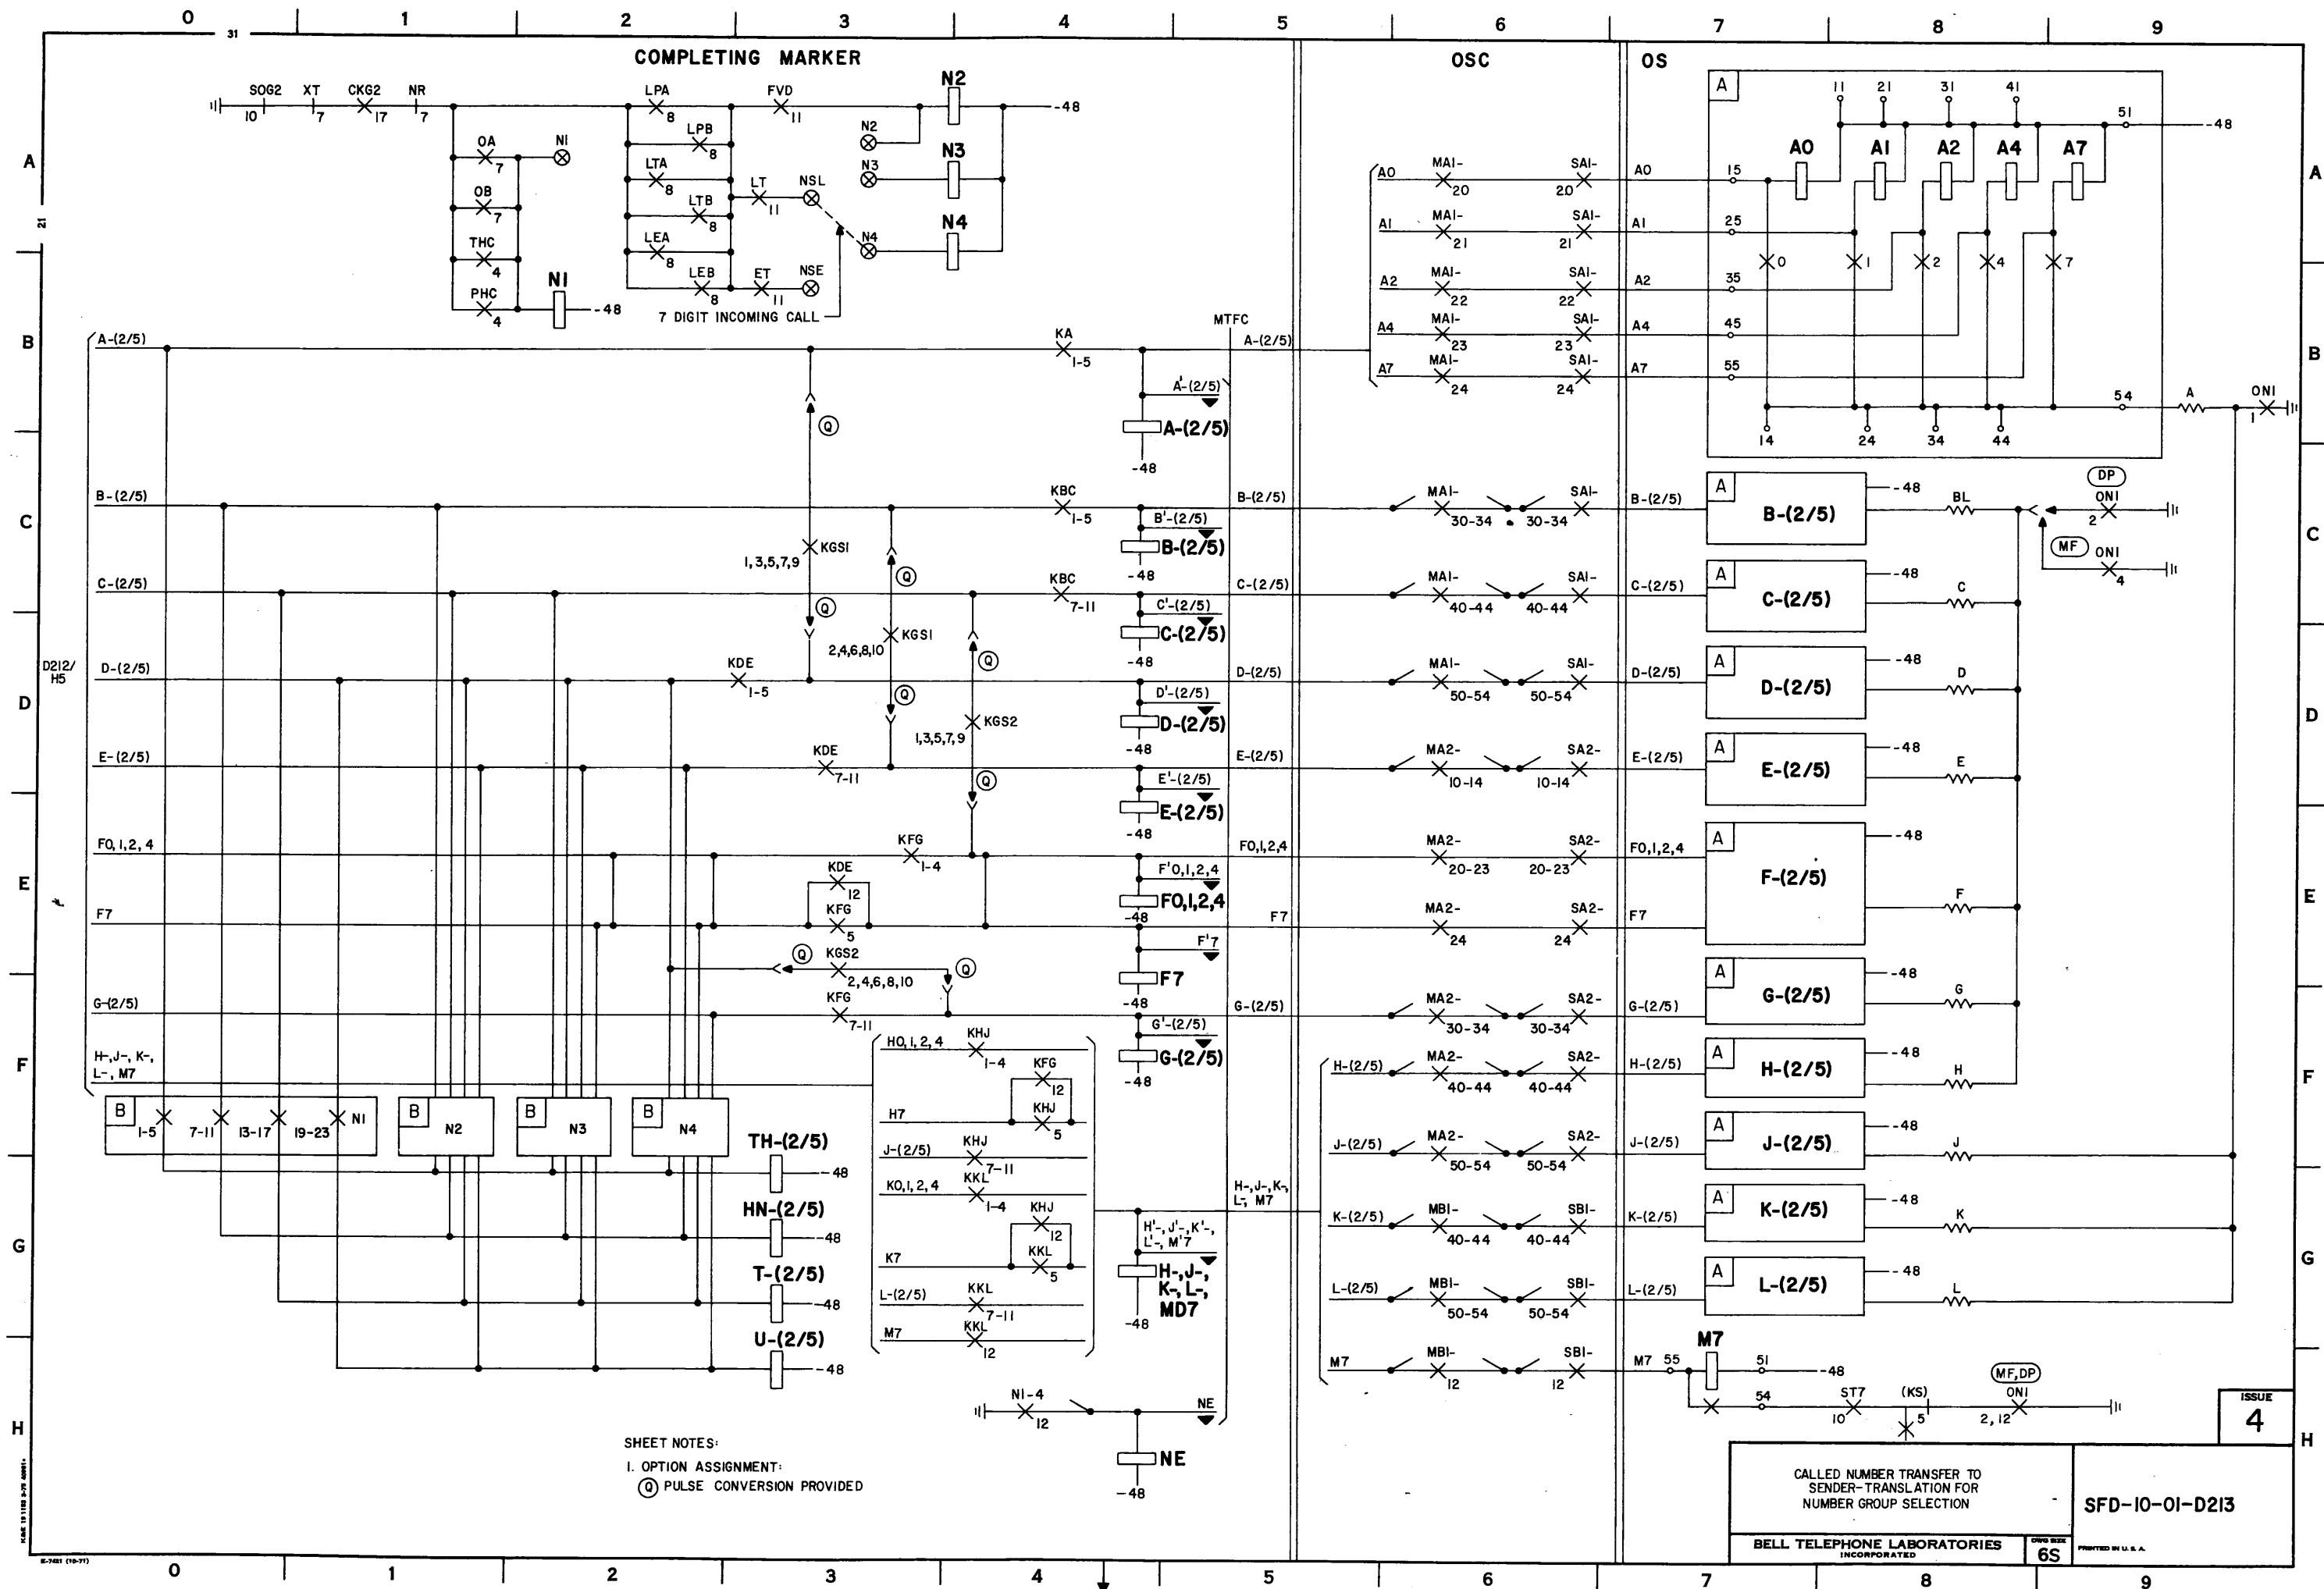

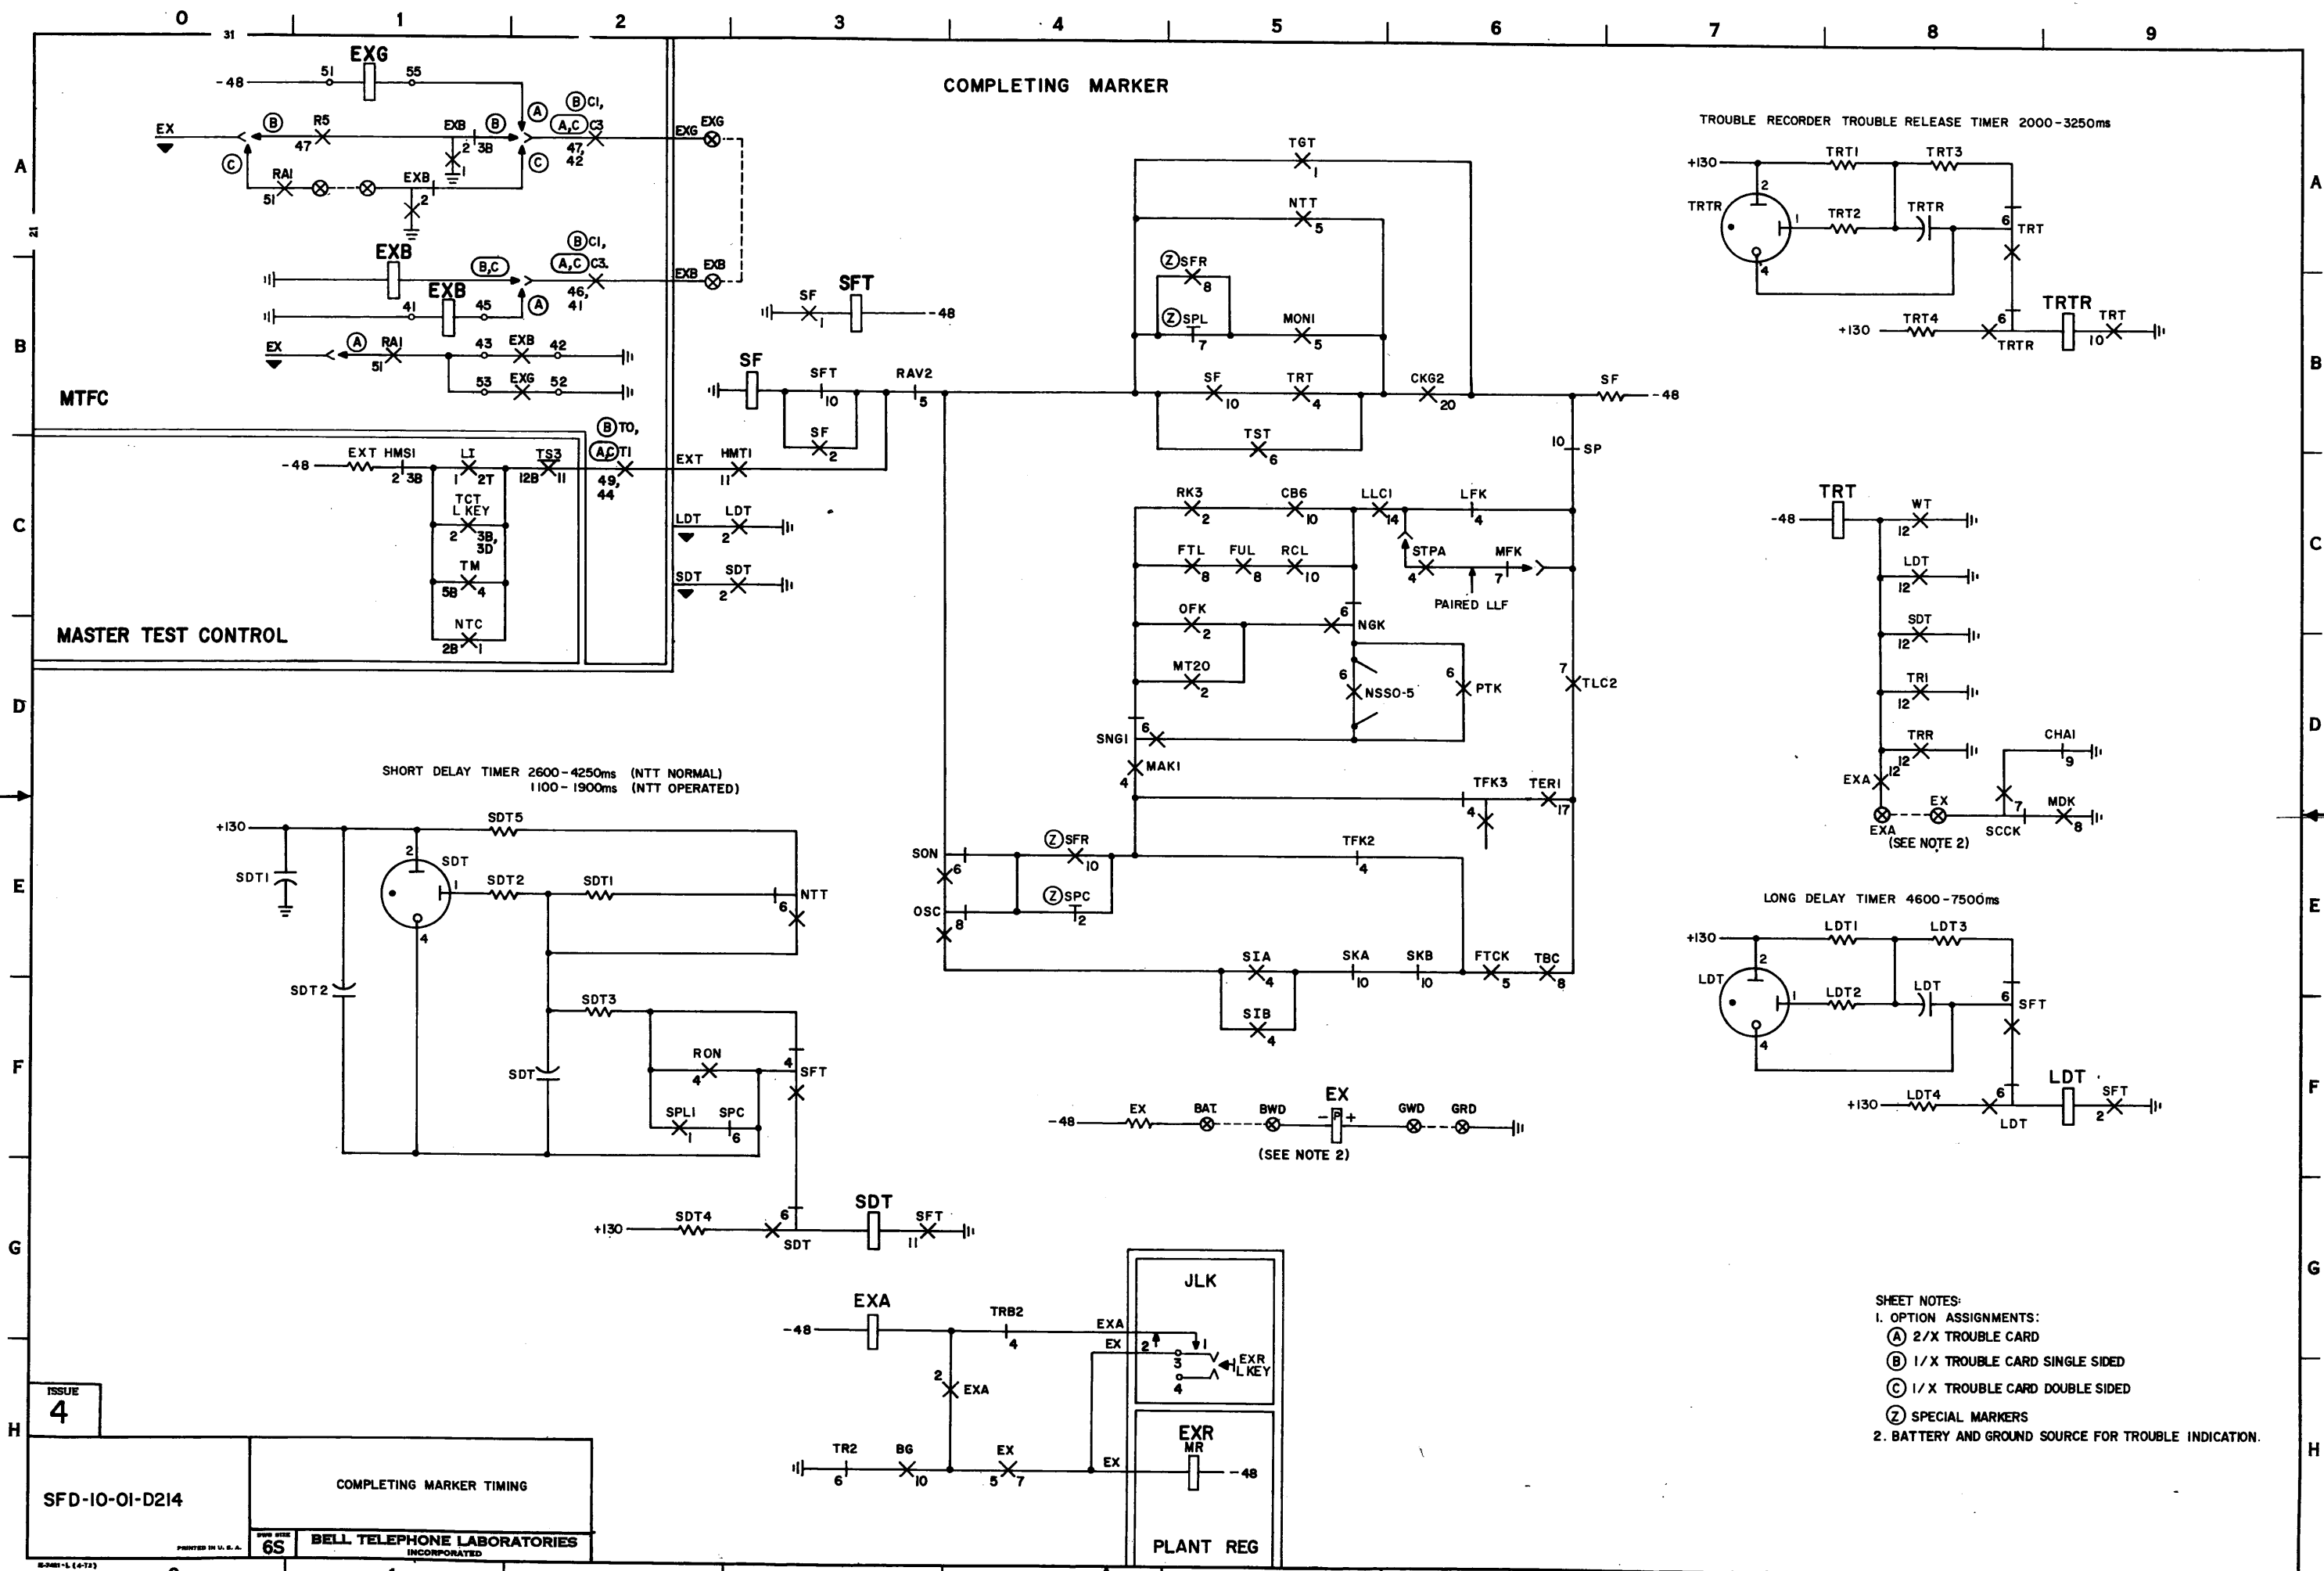

ISSUE
4

SFD-10-01-D214

COMPLETING MARKER TIMING


6S BELL TELEPHONE LABORATORIES
INCORPORATED

- SHEET NOTES:
- OPTION ASSIGNMENTS:
 - (A) 2/X TROUBLE CARD
 - (B) 1/X TROUBLE CARD SINGLE SIDED
 - (C) 1/X TROUBLE CARD DOUBLE SIDED
 - (Z) SPECIAL MARKERS
 - BATTERY AND GROUND SOURCE FOR TROUBLE INDICATION.

SFD-10-01-D214

0 1 2 3 4 5 6 7 8 9

COMPLETING MARKER

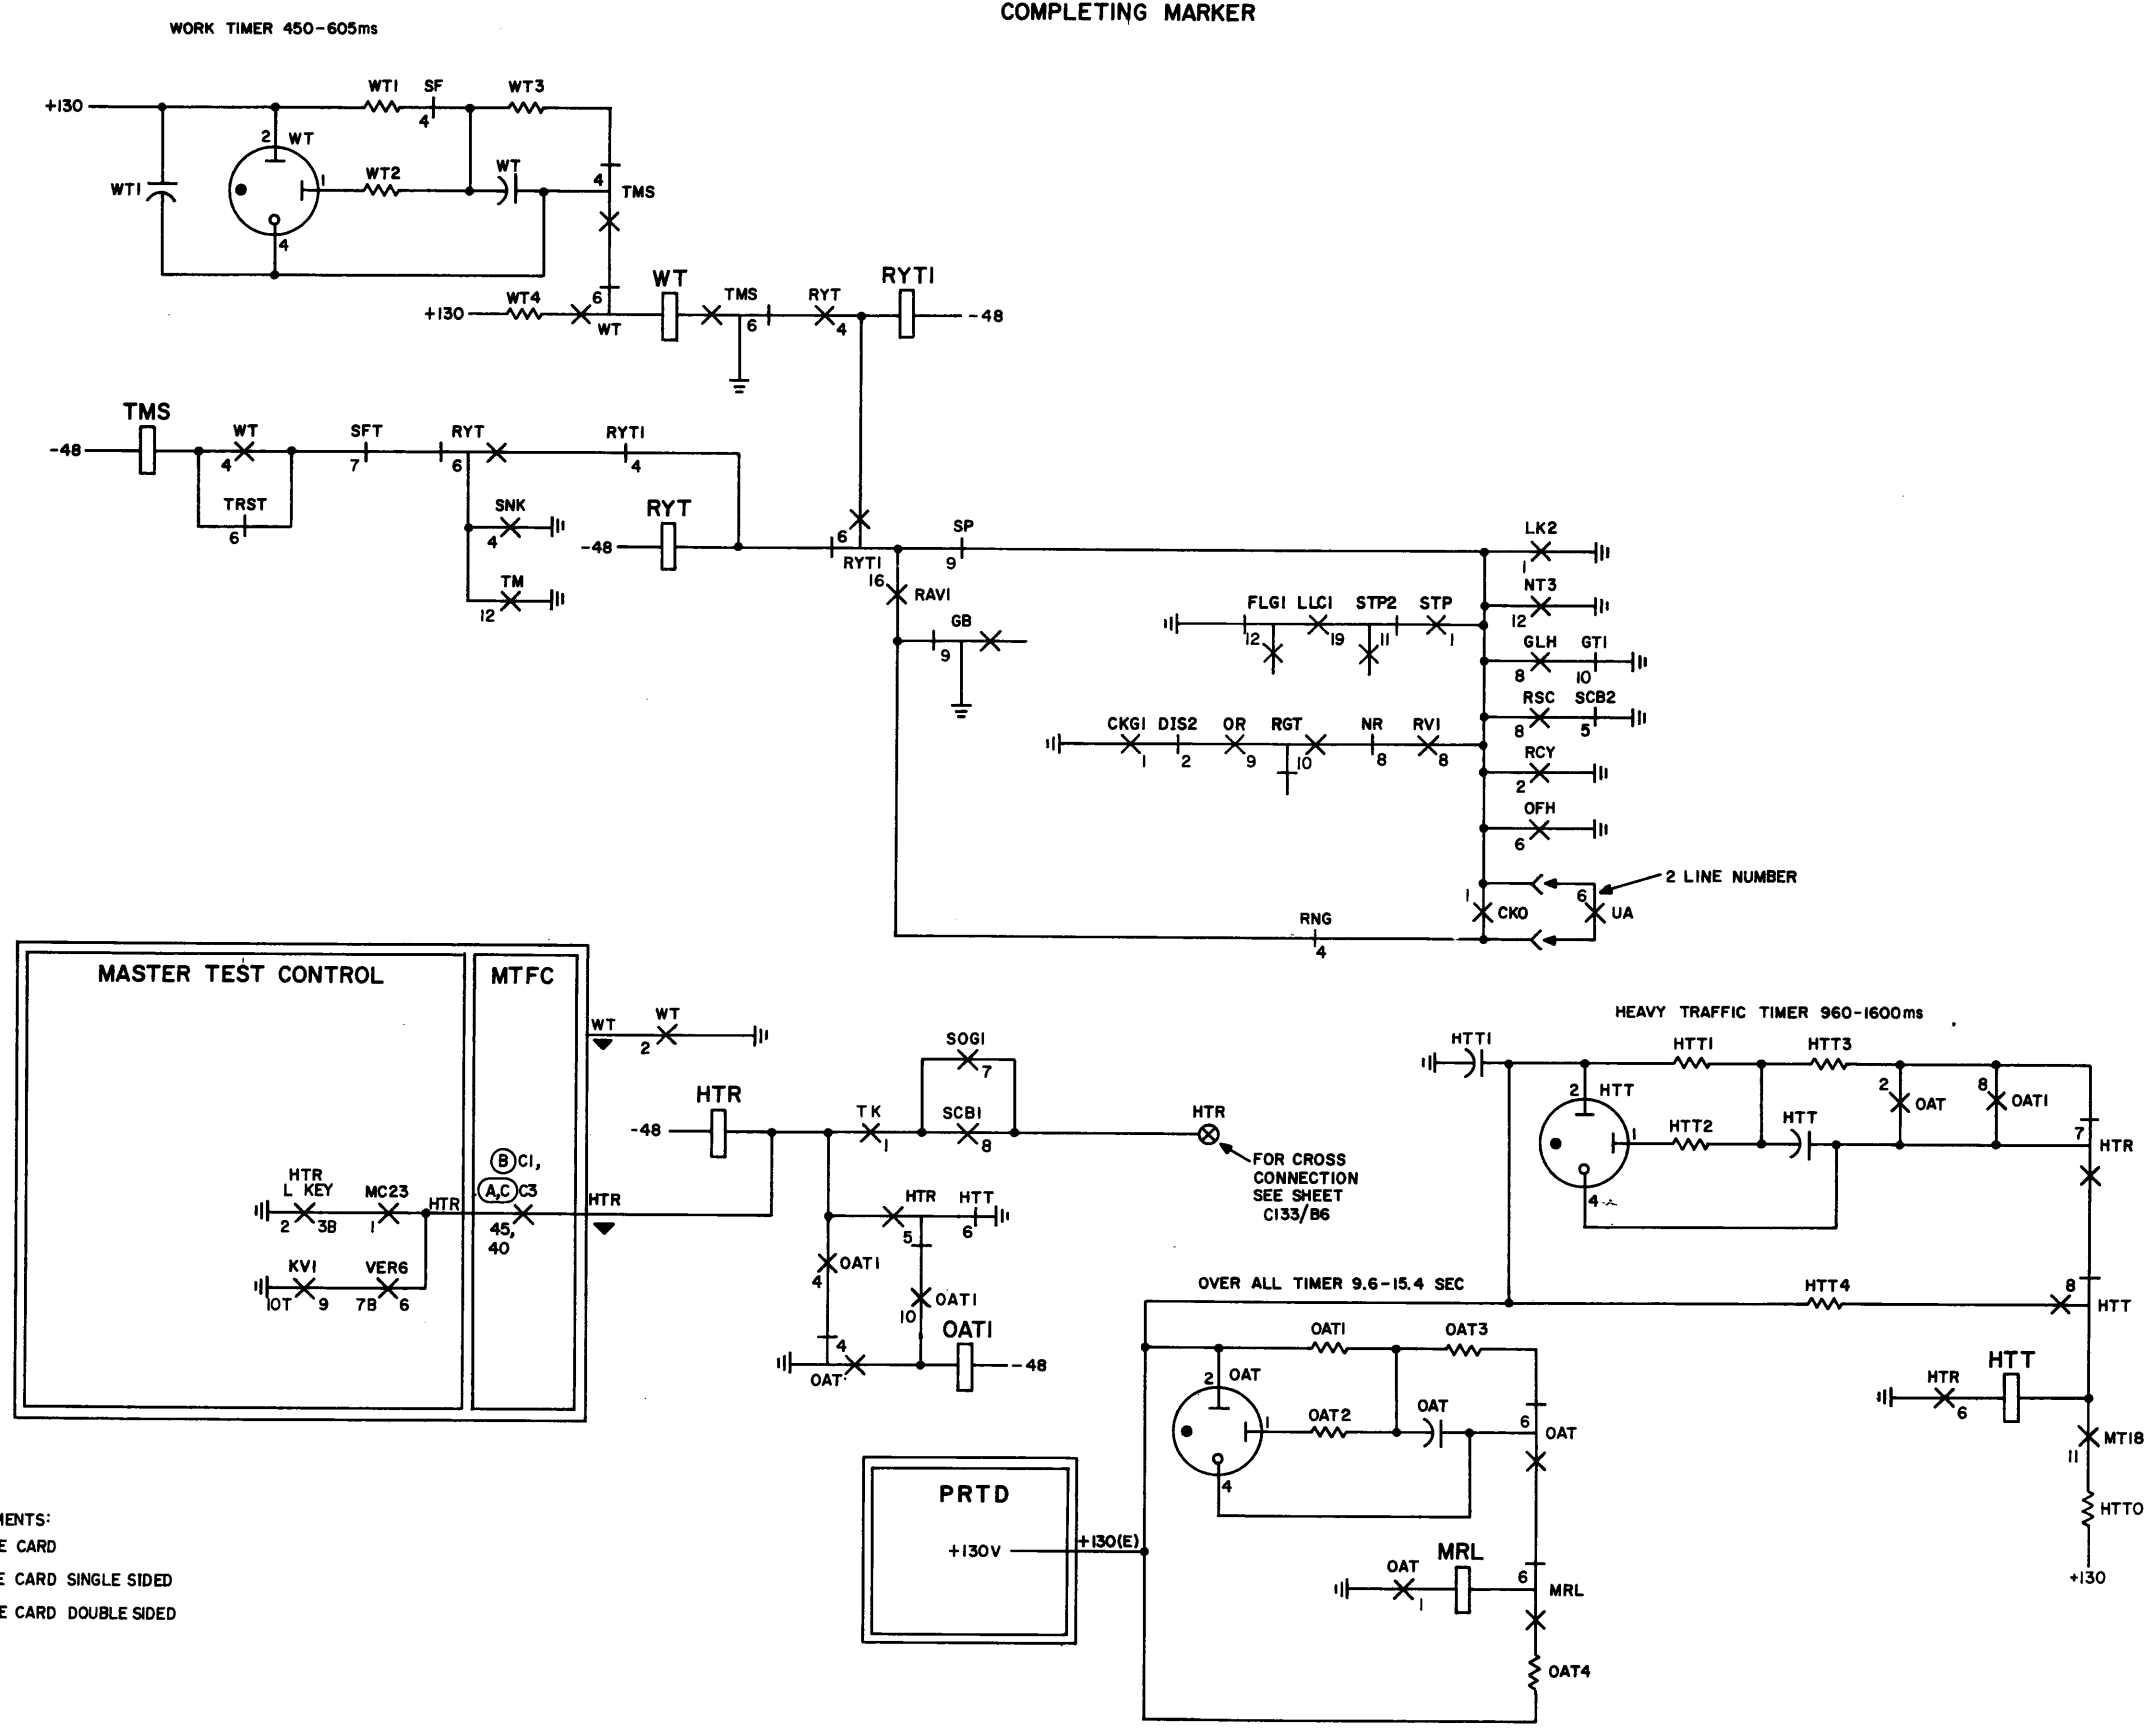


SHEET NOTES:
I. OPTION ASSIGNMENTS:
(A) 2/X TROUBLE CARD
(B) 1/X TROUBLE CARD SINGLE SIDED
(C) 1/X TROUBLE CARD DOUBLE SIDED

SFD-10-01-D215

0 1 2 3 4 5 6 7 8 9

A
B
C
D
E
F
G
H

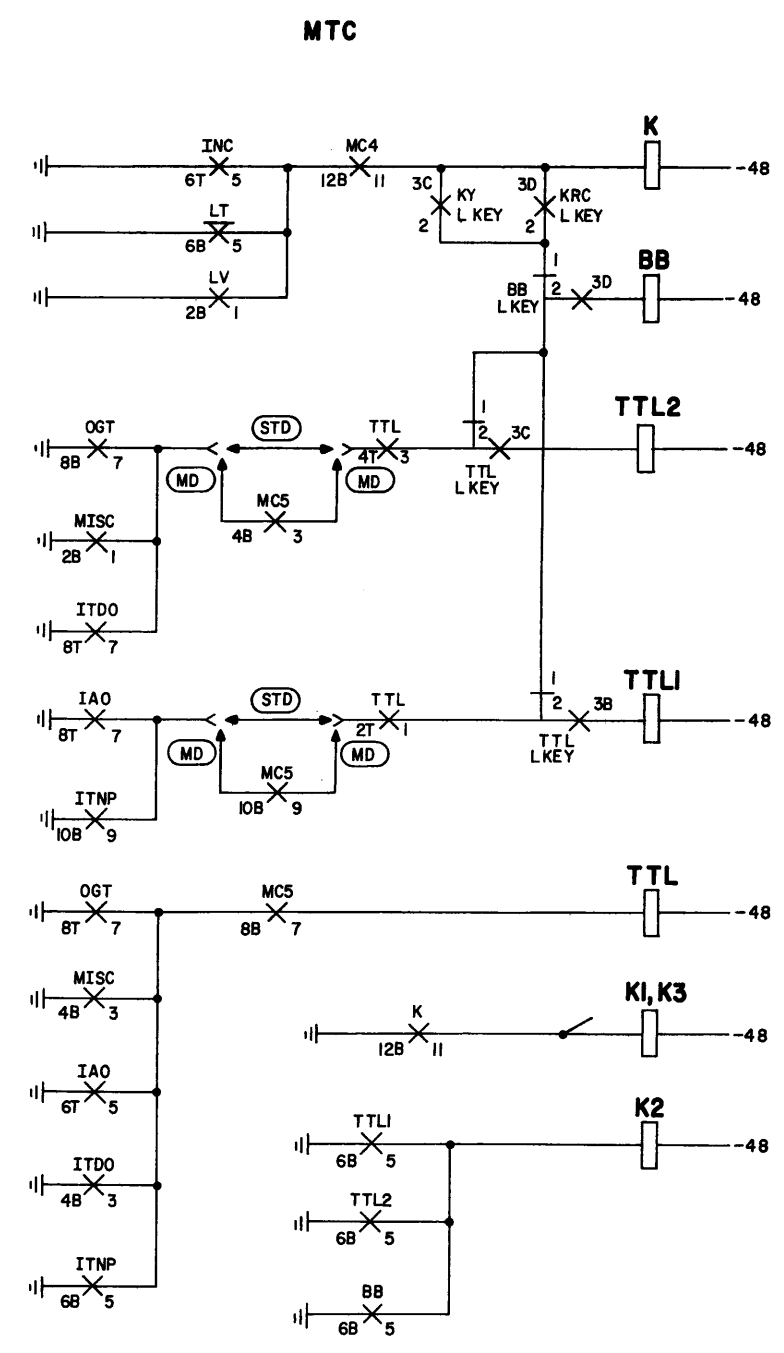


A
B
C
D
E
F
G
H

SFD-10-01-D217


0 1 2 3 4 5 6 7 8 9

ESTABLISHING INCOMING TRUNK CONNECTION

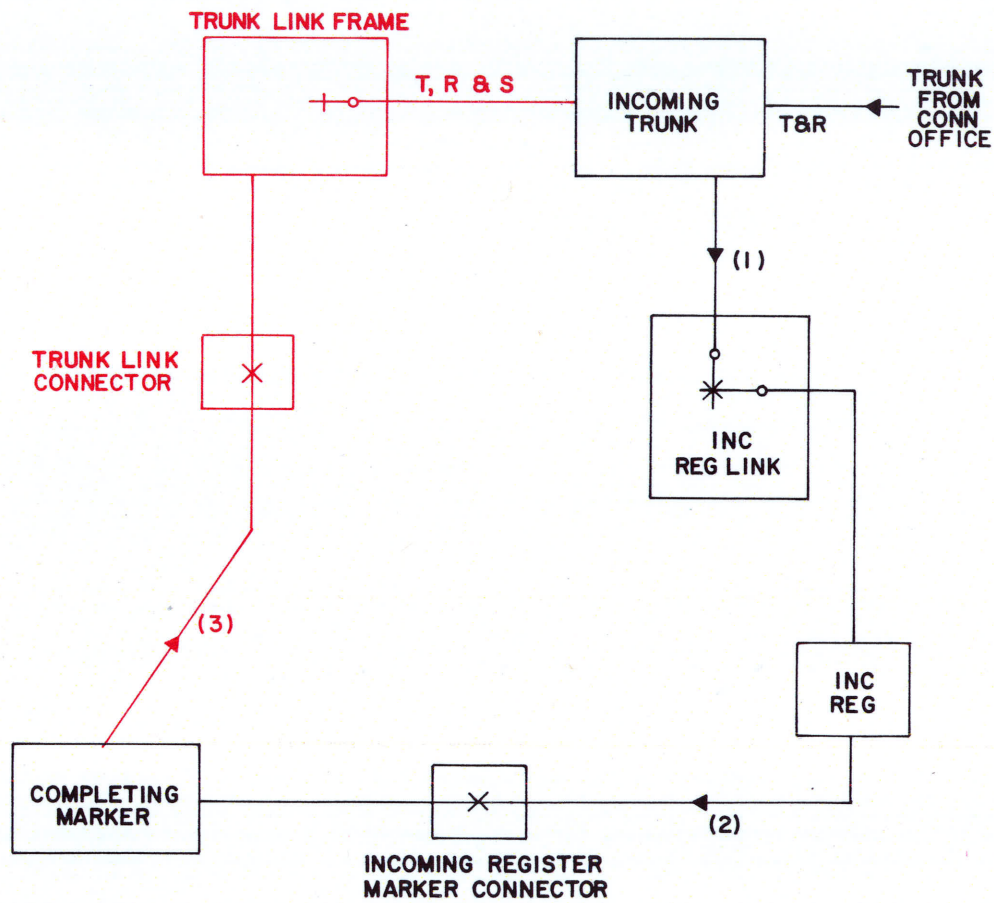


INDEX	
PAGE NO.	TITLE
D301	PART D3-CONNECTION TO TRUNK LINK FRAME
D302	SEQUENCE CHART-SEIZURE OF TRUNK LINK FRAME AND TRUNK
D303	RESERVED
D304	TRUNK LINK FRAME SEIZURE
D305	RESERVED
D306	TRUNK CLASS INPUT TO COMPLETING MARKER
D307	OPERATION OF CONTROL RELAYS IN TRUNK LINK FRAME

CAUTION!
DUE TO THE SIMPLIFIED NATURE
OF THIS DOCUMENT, INFORMATION
SHOWN MAY NOT BE COMPLETE.

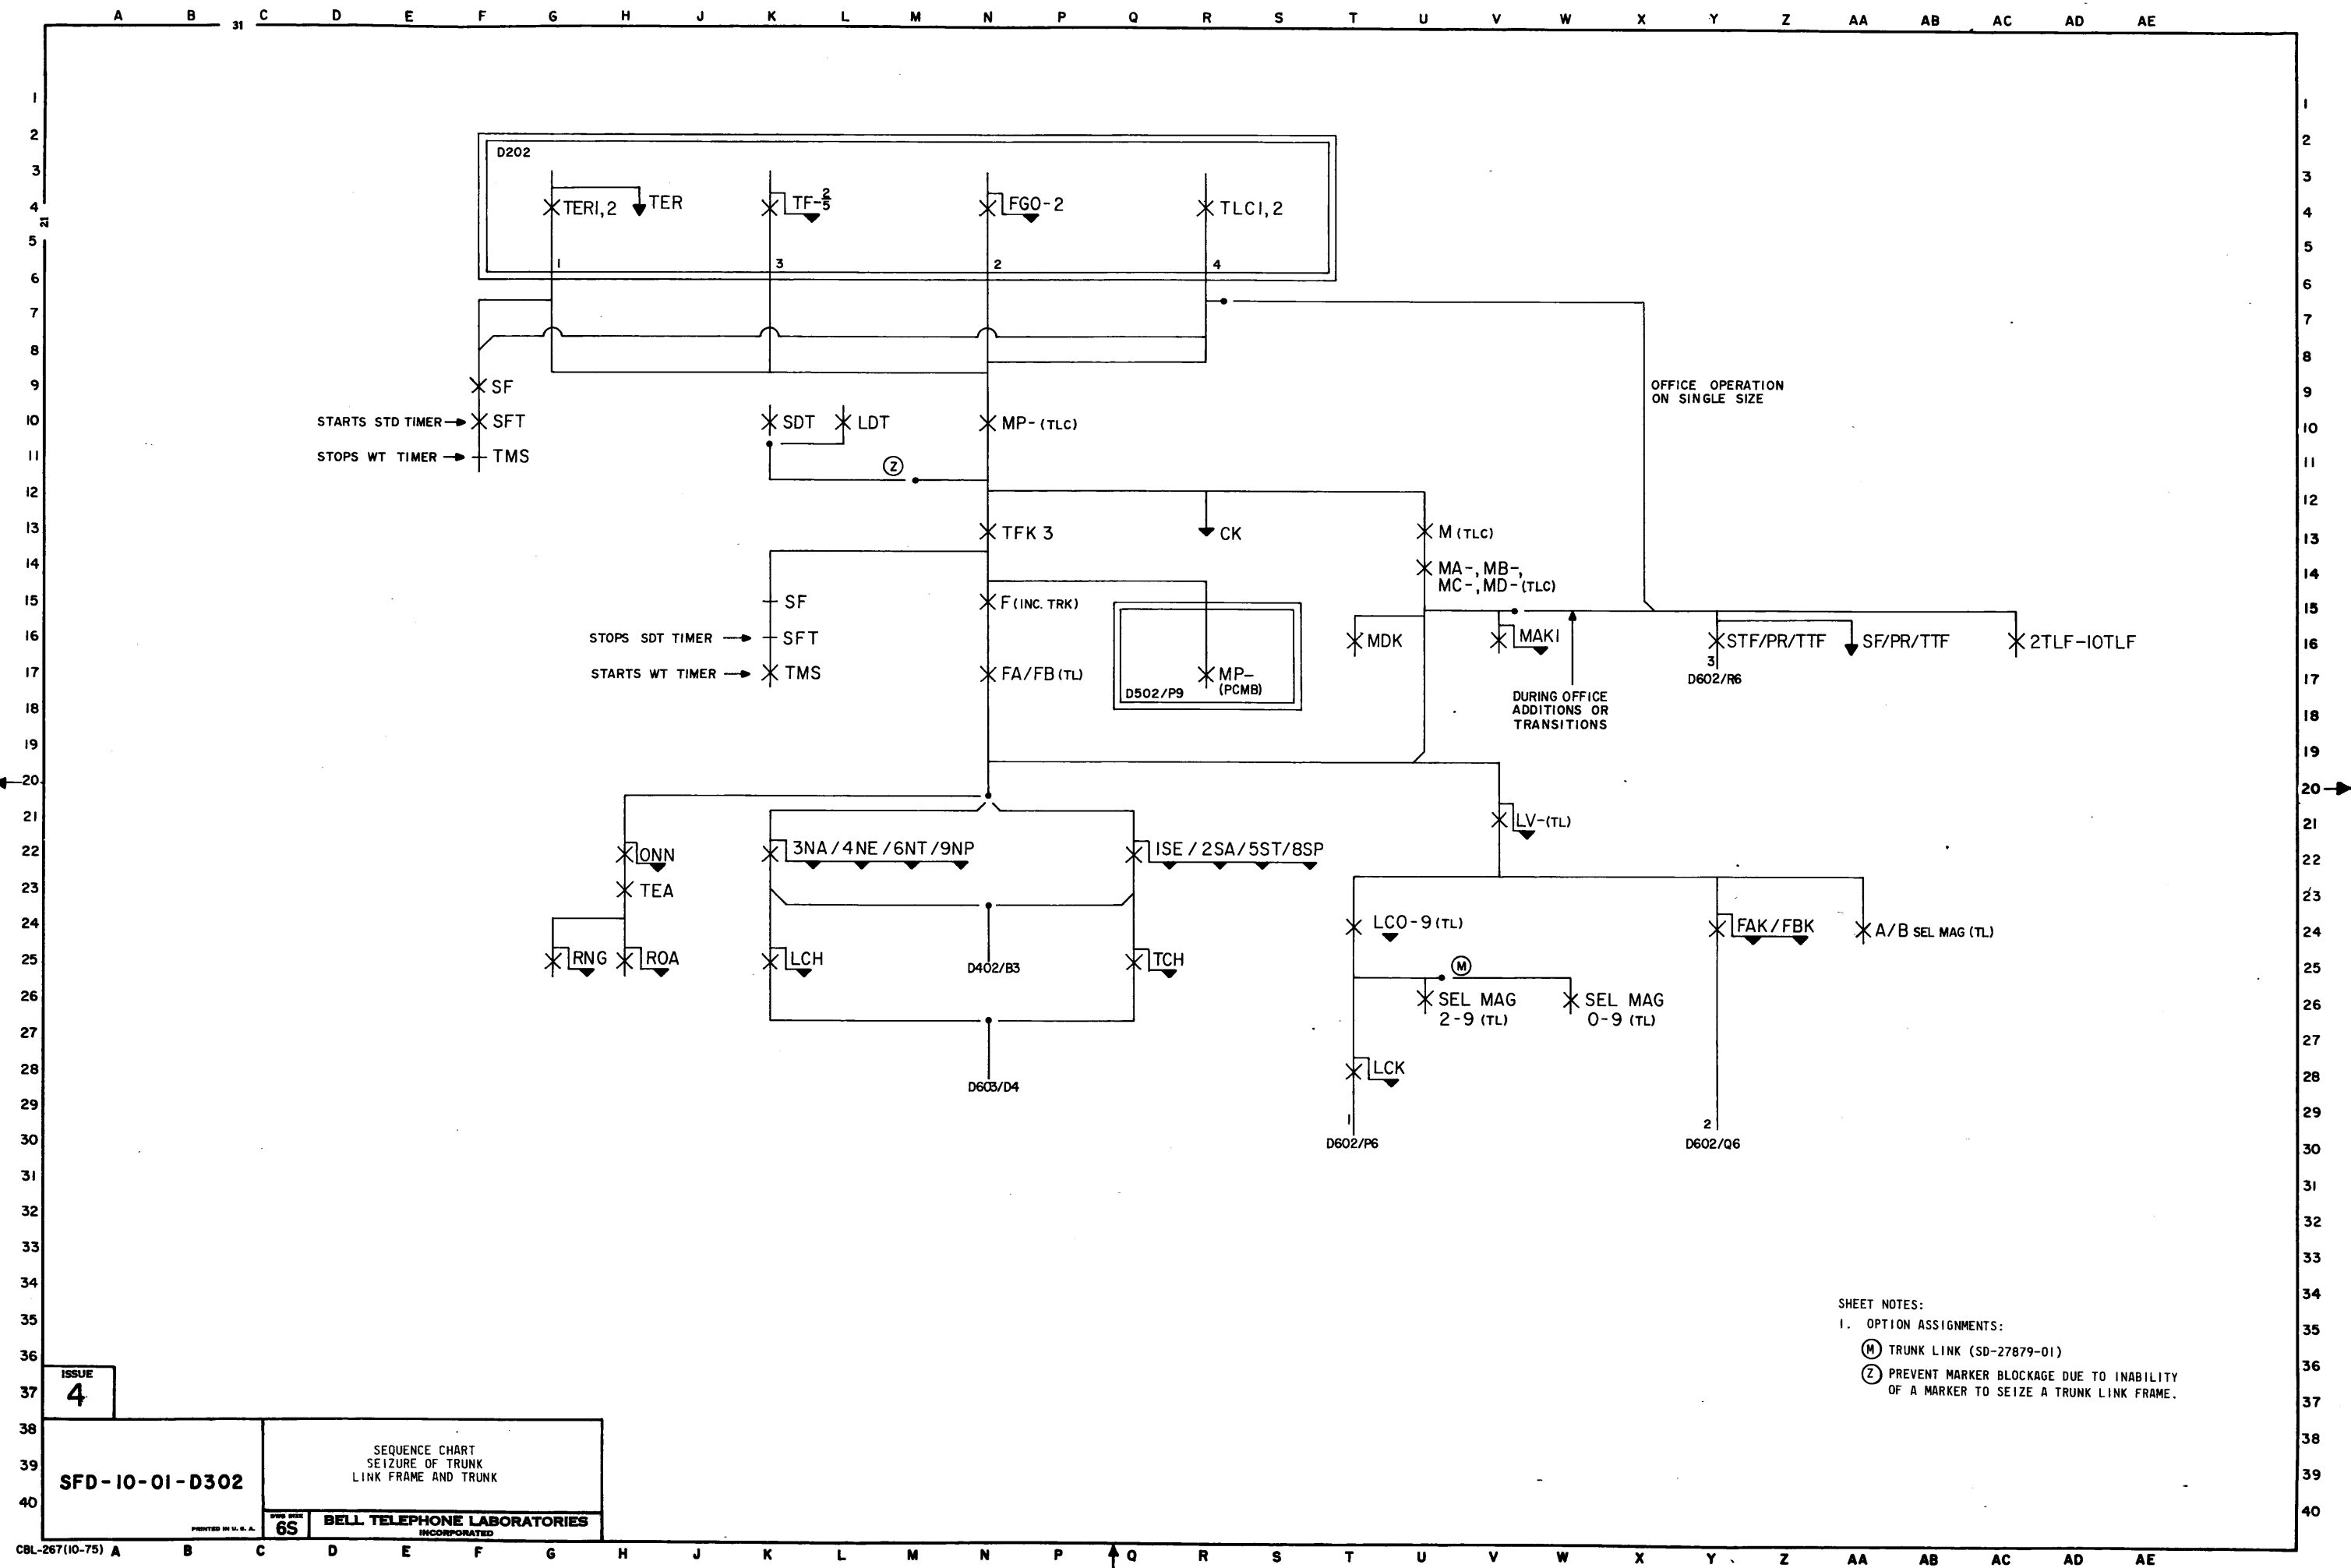

MASTER TEST CONTROL

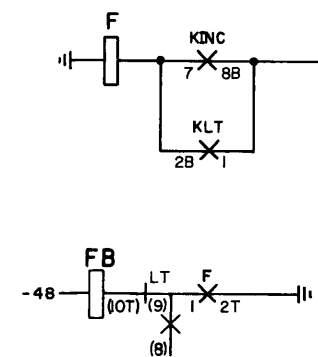

MTFC

(B) 0, 00

(B) C3,

(A,C) C7

(B) C3,

(A,C) C6

(B) C3,

(A,C) C6

(B) C3,

(A,C) C6

(B) C3,

(A,C) C6

(B) C3,

(A,C) C7

(B) C3,

(A,C) C7

(B) C3,

(A,C) C7

(B) C3,

(A,C) C7

(B) C3,

(A,C) C7

(B) C3,

(A,C) C7

(B) C1,

(A,C) C3

(B) C1,

(A,C) C3

(B) C1,

(A,C) C3


(B) C1,

(A,C) C3

(B) C1,

(A,C) C3

COMPLETING MARKER

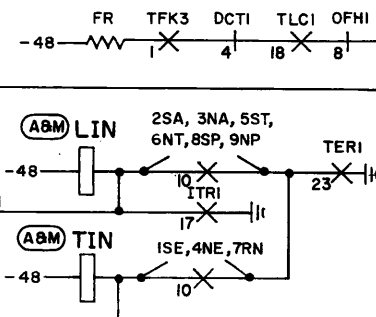

IRMC

IRL

INC TRK

TRUNK LINK FRAME

FA --/
FB --

SHEET NOTES:

1. CROSS-CONN ALL UNASSIGNED FVDO-9 TERMINALS TO VCG. SEE D211 FOR FVD-TERMINALS


2. INDICATES THAT THERE ARE NO NUMBERS IN THIS MARKER GROUP.

3. LOCAL TERMINATING CLASS CROSS-CONN

TYPE OF NUMBERS SERVED BY TRK	A&M	CROSS CONNECT		CHARGE CONDITION FOR FREE NUMBERS	
		RCA/RCB	FT		
STD		TO	TO	STD	A&M
-		RC07	7RN	-	YES
PN	PHYSICAL	RC08	8SP	YES	EITHER
NUMBERS		RC09	9NP		
TN	THEORETICAL	RC06	6NT	NO	NO
NUMBERS		RC05	5ST		
EN	BOTH	RC01	1SE	YES	EITHER
NUMBERS		RC04	4NE		
NON DISCRIMINATING NUMBERS	BOTH	RC03	3NA	NO	NO
		RC02	2SA	YES	EITHER


4. OPTION ASSIGNMENTS:

- (A) 2/X TROUBLE CARD
 (B) 1/X TROUBLE CARD SINGLE SIDED
 (C) 1/X TROUBLE CARD DOUBLE SIDED
 (H) SD-26032-01 (TRUNK LINK)
 (M) SD-27879-01 (TRUNK LINK)



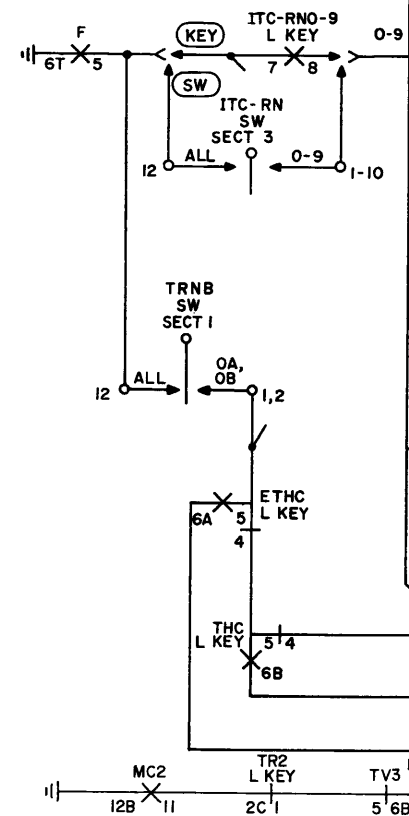


MC2 12B 11
 TR2 L KEY 2C 1
 TV3 5 6B

LCH

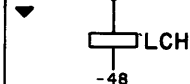

TCH

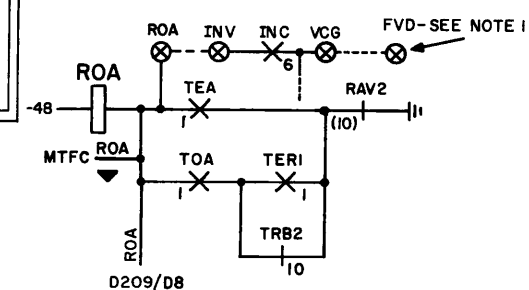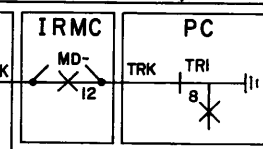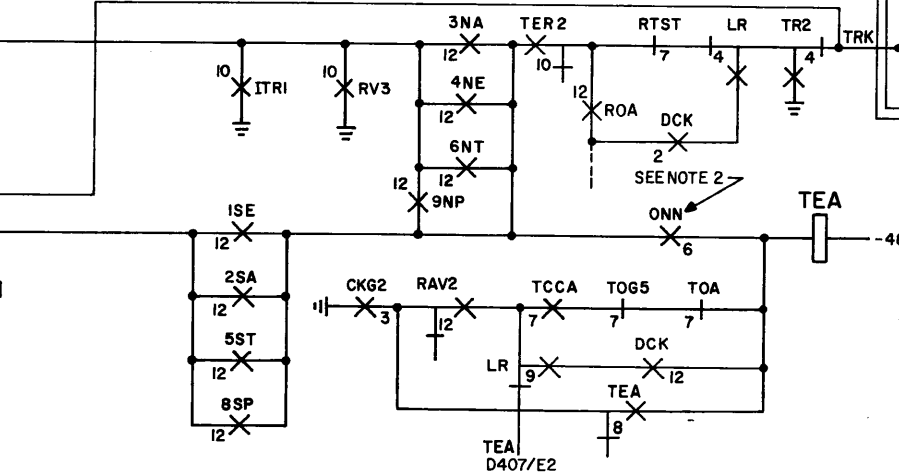

ISSUE

4

SFD-10-01-D306

TRUNK CLASS INPUT TO
COMPLETING MARKER

6S

BELL TELEPHONE LABORATORIES
INCORPORATED

B-7081-L (4-73)

SFD-10-01-D306


MASTER TEST CONTROL

MTFC

COMPLETING MARKER

TLC

TRUNK LINK

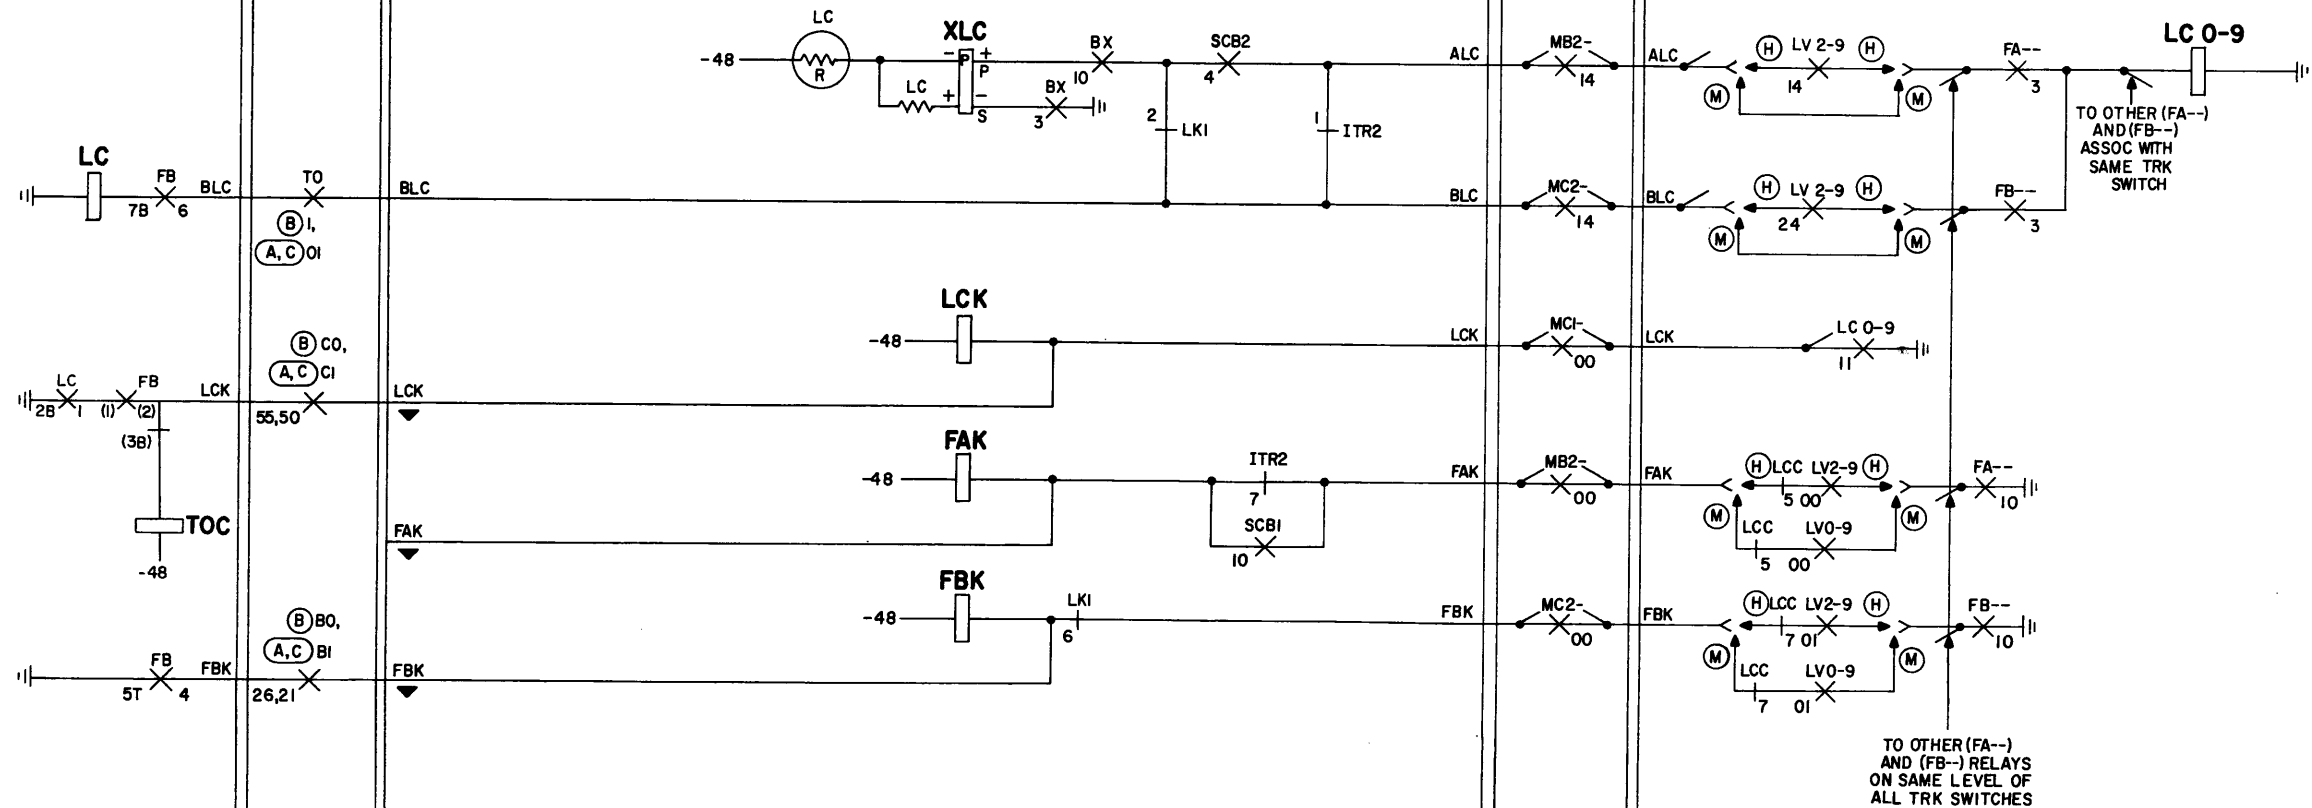

SHEET NOTES:

1. OPTION ASSIGNMENTS:

- (A) 2/X TROUBLE CARD
- (B) 1/X TROUBLE CARD SINGLE SIDED
- (C) 1/X TROUBLE CARD DOUBLE SIDED
- (H) SD-26032-01 (TL)
- (M) SD-27879-01 (TL)

OPERATION OF CONTROL RELAYS
IN TRUNK LINK FRAME

BELL TELEPHONE LABORATORIES
INCORPORATED


6S

SFD-10-01-D307

ISSUE
4

SFD-10-01-D307

ESTABLISHING INCOMING TRUNK CONNECTION

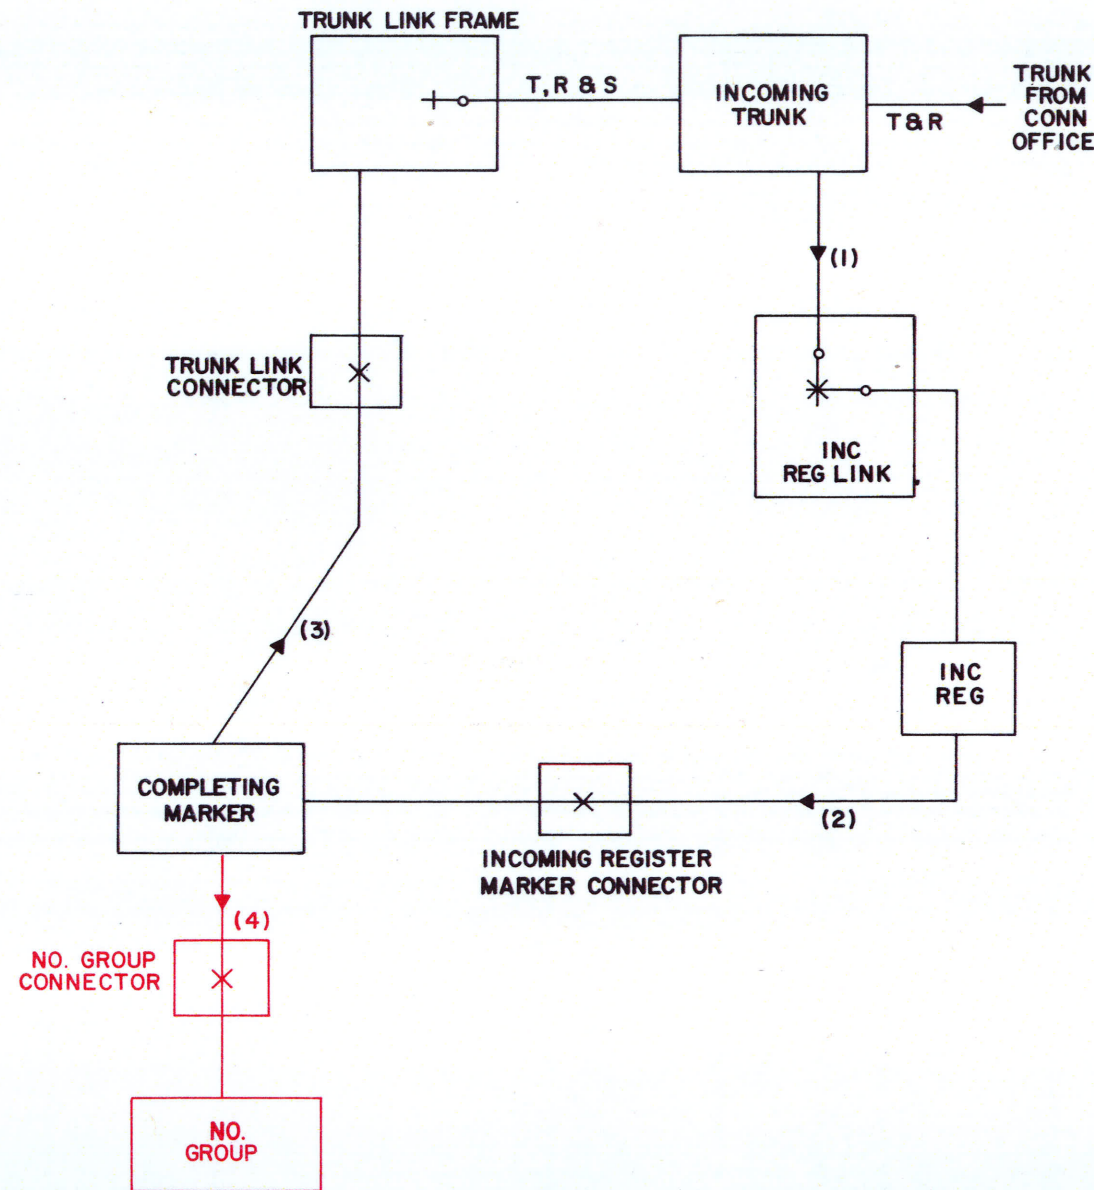

INDEX

PAGE NO.	TITLE
D401	PART D4 CONNECTION TO NUMBER GROUP
D402	SEQUENCE CHART NUMBER GROUP SEIZURE AND CALLED NUMBER TRANSLATION
D403	SEQUENCE CHART INTERCEPT TREATMENT
D404	SEQUENCE CHART PBX ALLOTTED TERMINAL HUNTING
D405	SEQUENCE CHART PBX RECYCLE
D406	SEQUENCE CHART TERMINAL HUNTING NON-ALLOTTED
D407	NUMBER SERIES START SELECTION
D408	NUMBER GROUP START AND OFF-NORMAL CONTROL
D409	NUMBER GROUP SEIZURE
D410	HUNDREDS AND TENS DIGIT NUMBER GROUP INFORMATION AND TENS BLOCK SCREENING SELECTION
D411	PHYSICAL, THEORETICAL, AND NUMBER GROUP CHECK
D412	RESERVED
D413	UNITS DIGIT CONTROL
D414	NUMBER GROUP TRANSLATION
D415	RINGING COMBINATION CONTROL AND VERIFICATION BY TEST FRAME
D416	LINE VERIFICATION MATCH
D417	LINE LOCATION CONTROL
D418	NUMBER GROUP RELEASE CONTROL
D419	BLANK NUMBER, INTERCEPT, AND PBX RECYCLE
D420	PBX ALLOTTER CONTROL, NUMBER GROUP CONTROL APPLIQUE FOR USE WITH ALLOTTED PBX HUNTING
D421	PBX ALLOTTER; HUNDREDS AND TENS DIGIT IDENTIFIER
D422	PBX ALLOTTER; NUMBER GROUP SELECTION
D423	PBX ALLOTTER; THOUSANDS DIGIT IDENTIFIER
D424	PBX HUNTING
D425	NUMBER GROUP CONTROL APPLIQUE FOR USE WITH PBX HUNTING
D426	LINE VERIFICATION TEST SLEEVE VERIFICATION

CAUTION!
DUE TO THE SIMPLIFIED NATURE
OF THIS DOCUMENT, INFORMATION
SHOWN MAY NOT BE COMPLETE.


PART D4
CONNECTION TO NUMBER GROUP

BELL TELEPHONE LABORATORIES
INCORPORATED


DWG SIZE
6S

SFD-10-01-D401

PRINTED IN U. S. A.

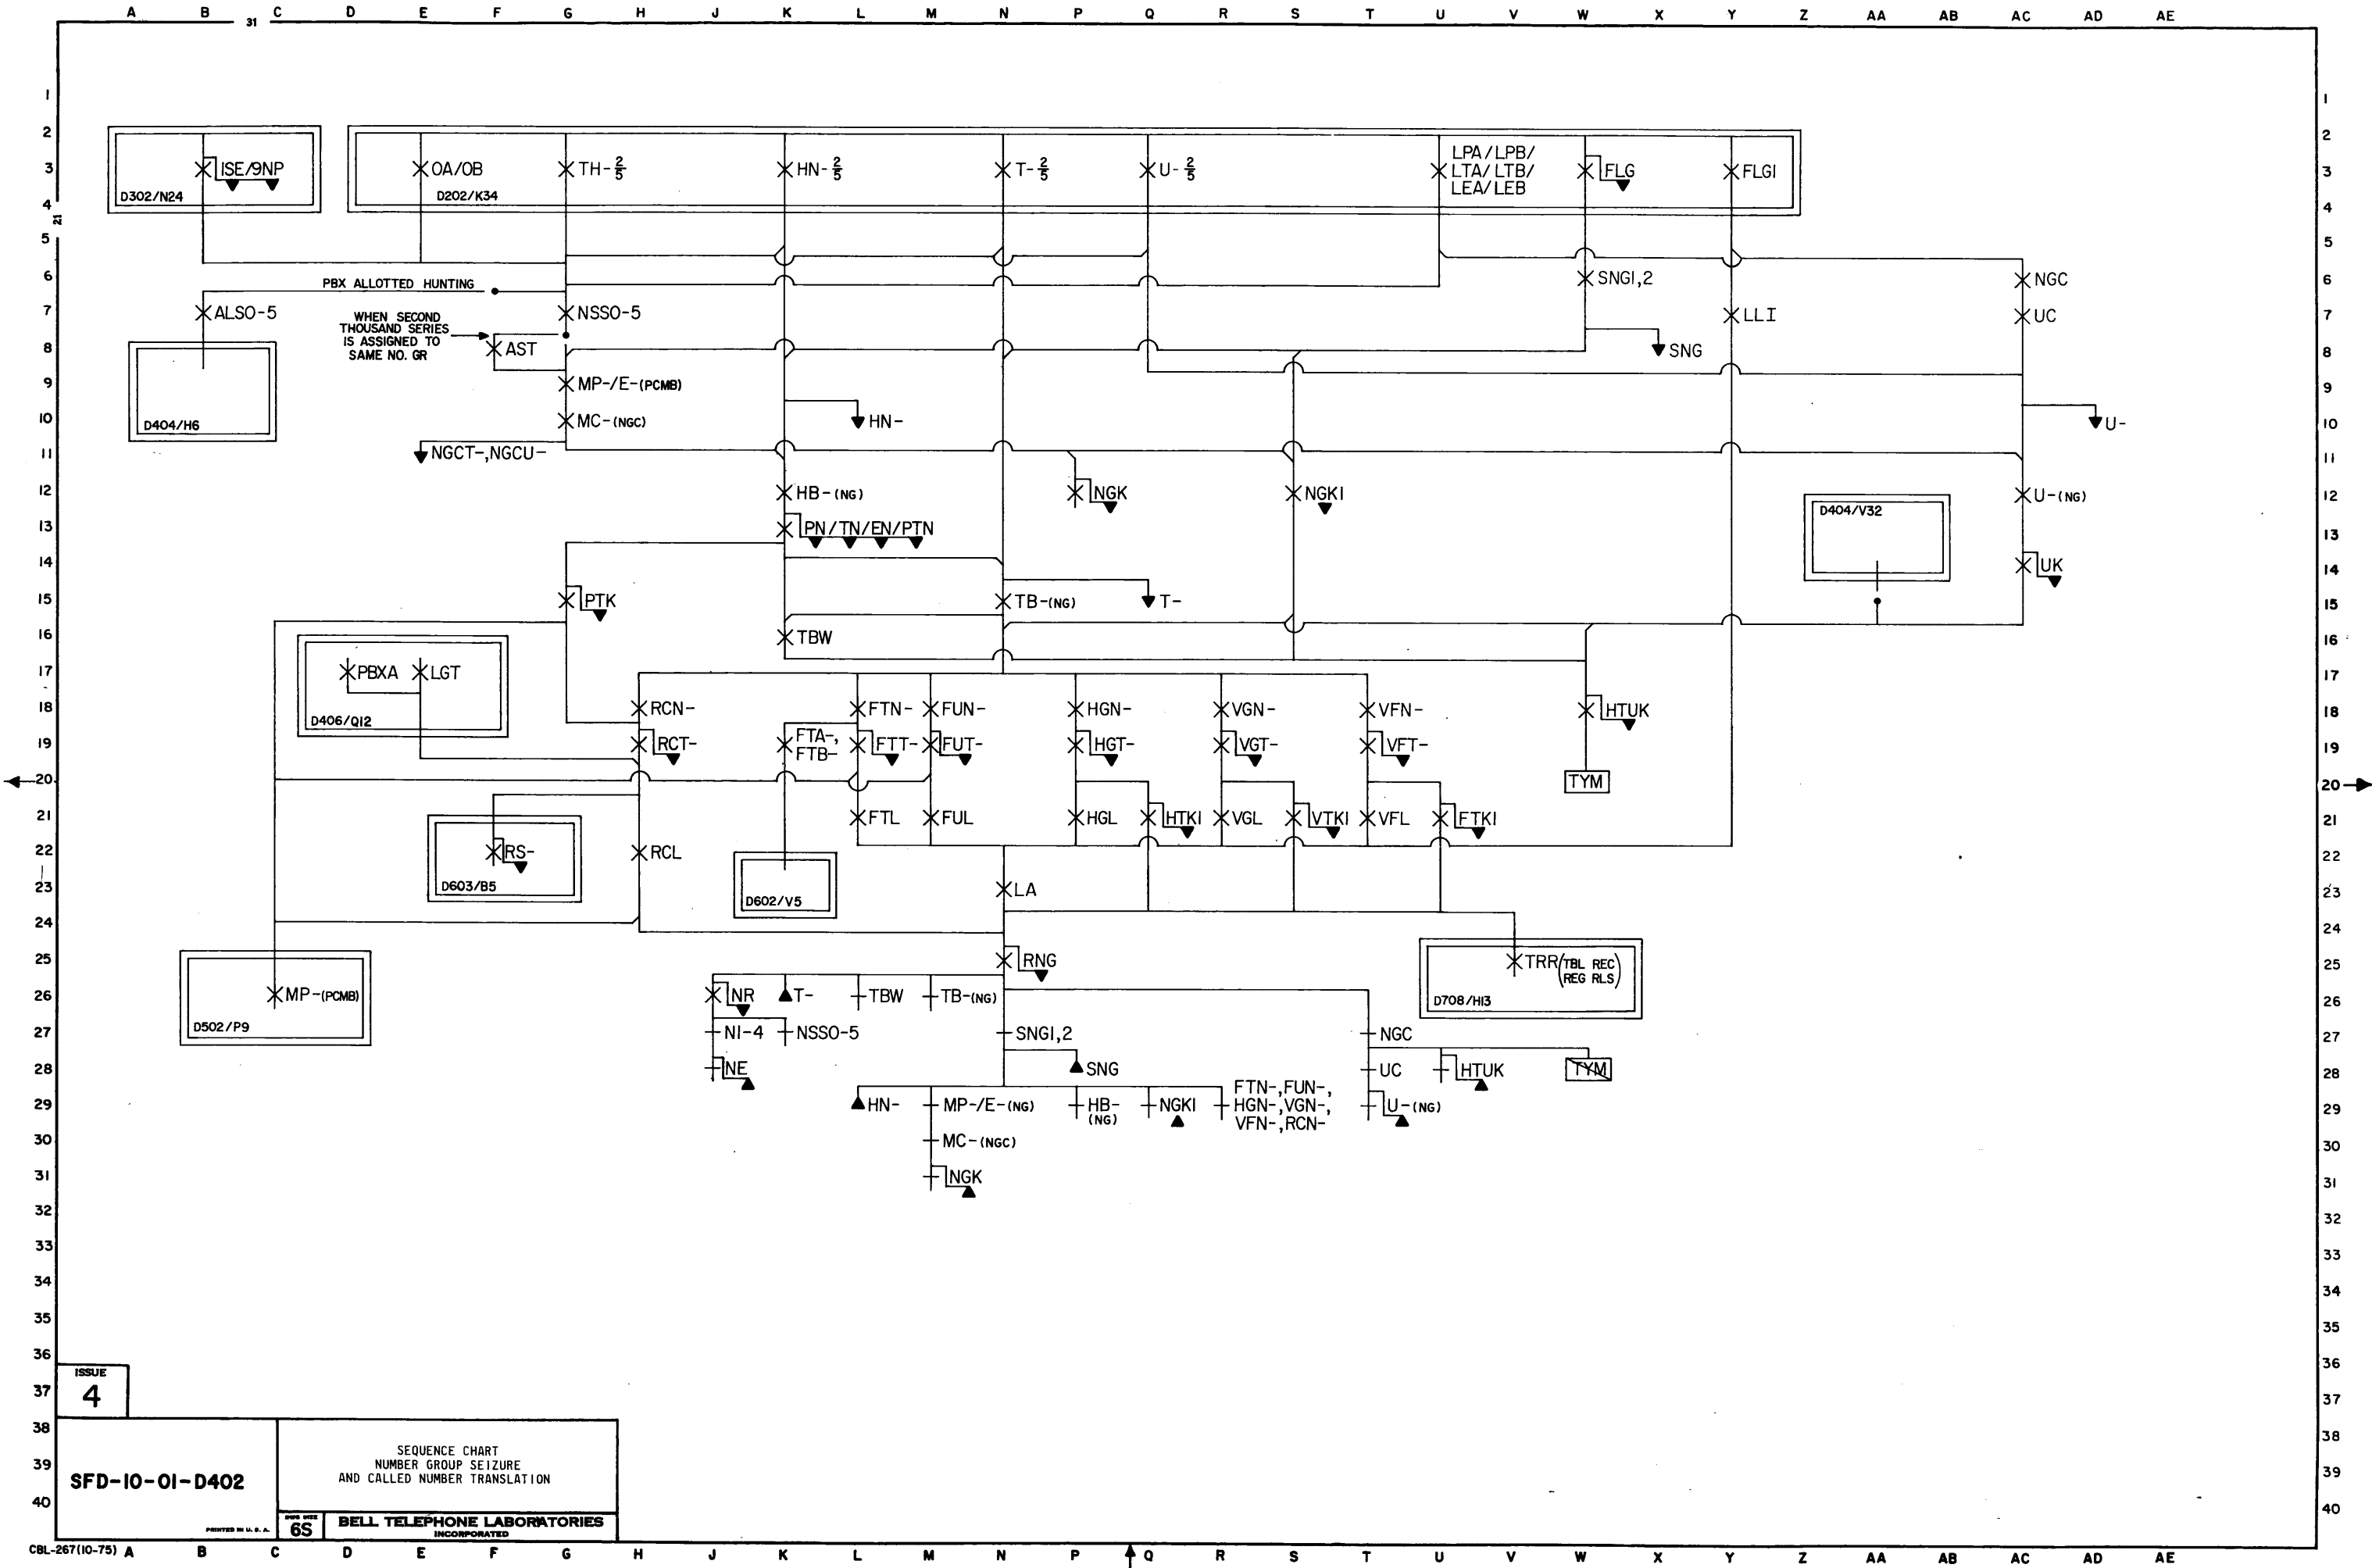


SFD-10-01-D402

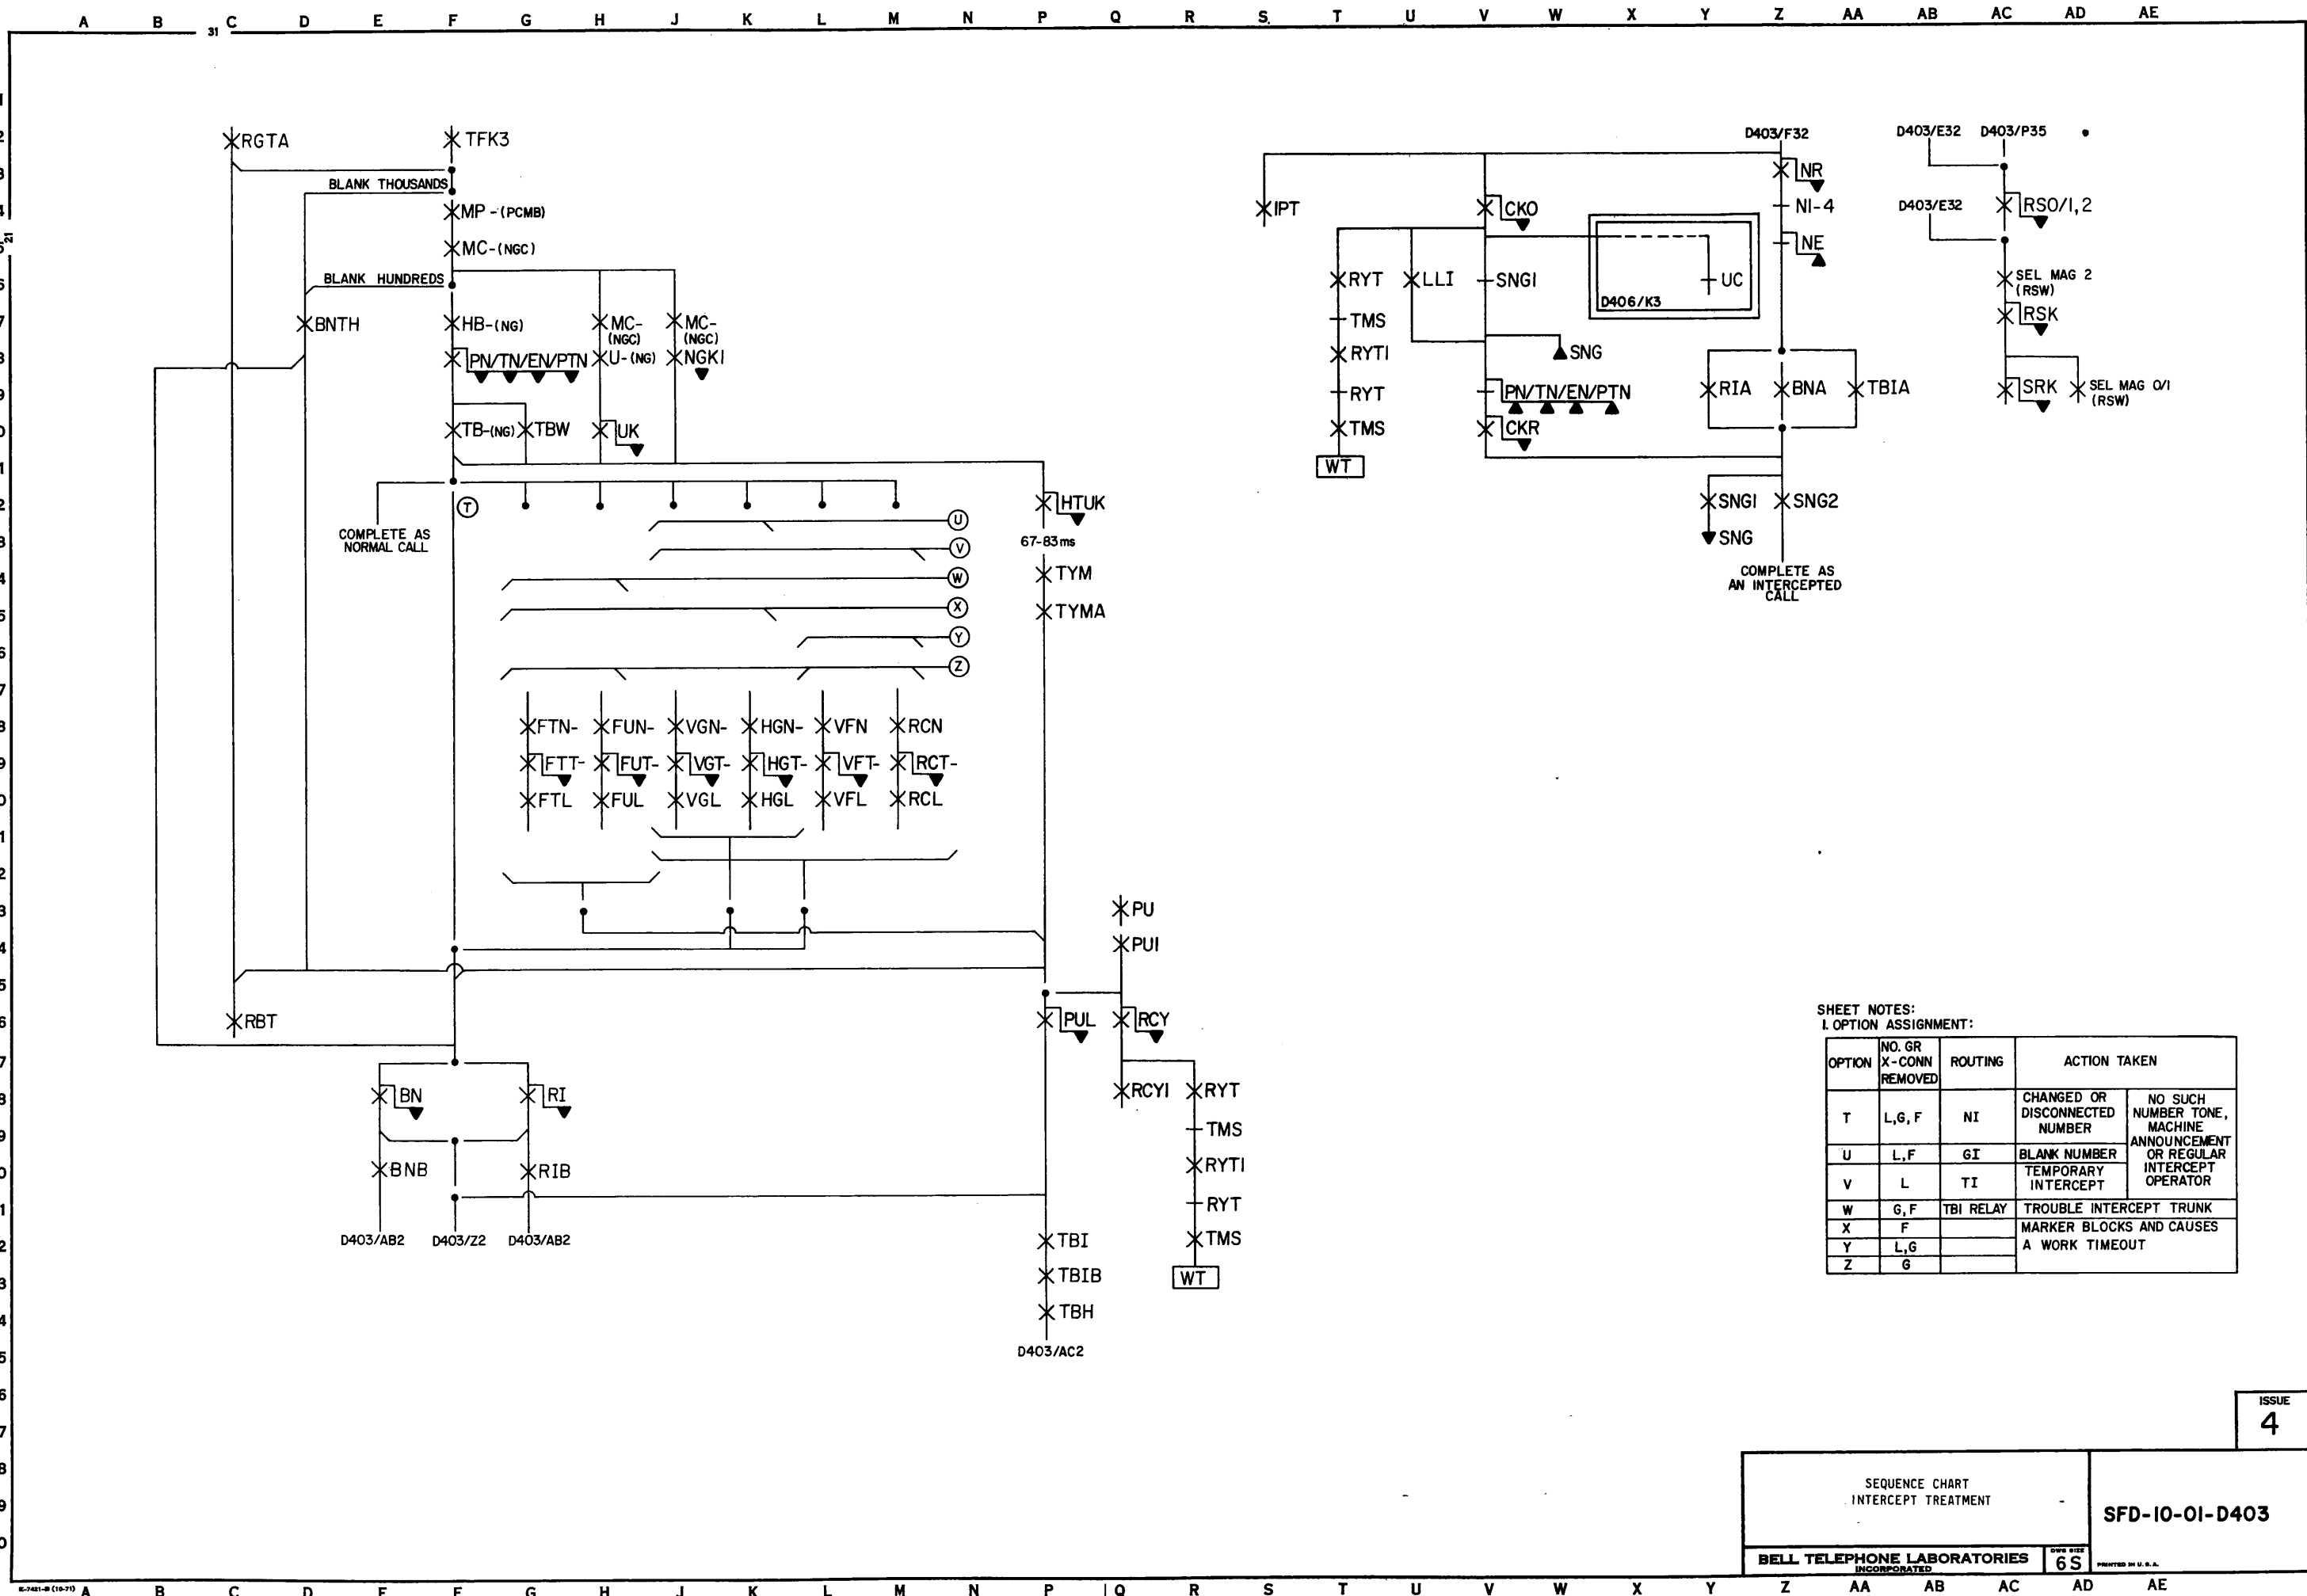


SHEET NOTES:
1. OPTION ASSIGNMENT:


OPTION	NO. GR X-CONN REMOVED	ROUTING	ACTION TAKEN	
T	L, G, F	NI	CHANGED OR DISCONNECTED NUMBER	NO SUCH NUMBER TONE, MACHINE ANNOUNCEMENT OR REGULAR INTERCEPT OPERATOR
U	L, F	GI	BLANK NUMBER	
V	L	TI	TEMPORARY INTERCEPT	
W	G, F	TBI RELAY	TROUBLE INTERCEPT TRUNK	
X	F		MARKER BLOCKS AND CAUSES	
Y	L, G		A WORK TIMEOUT	
Z	G			

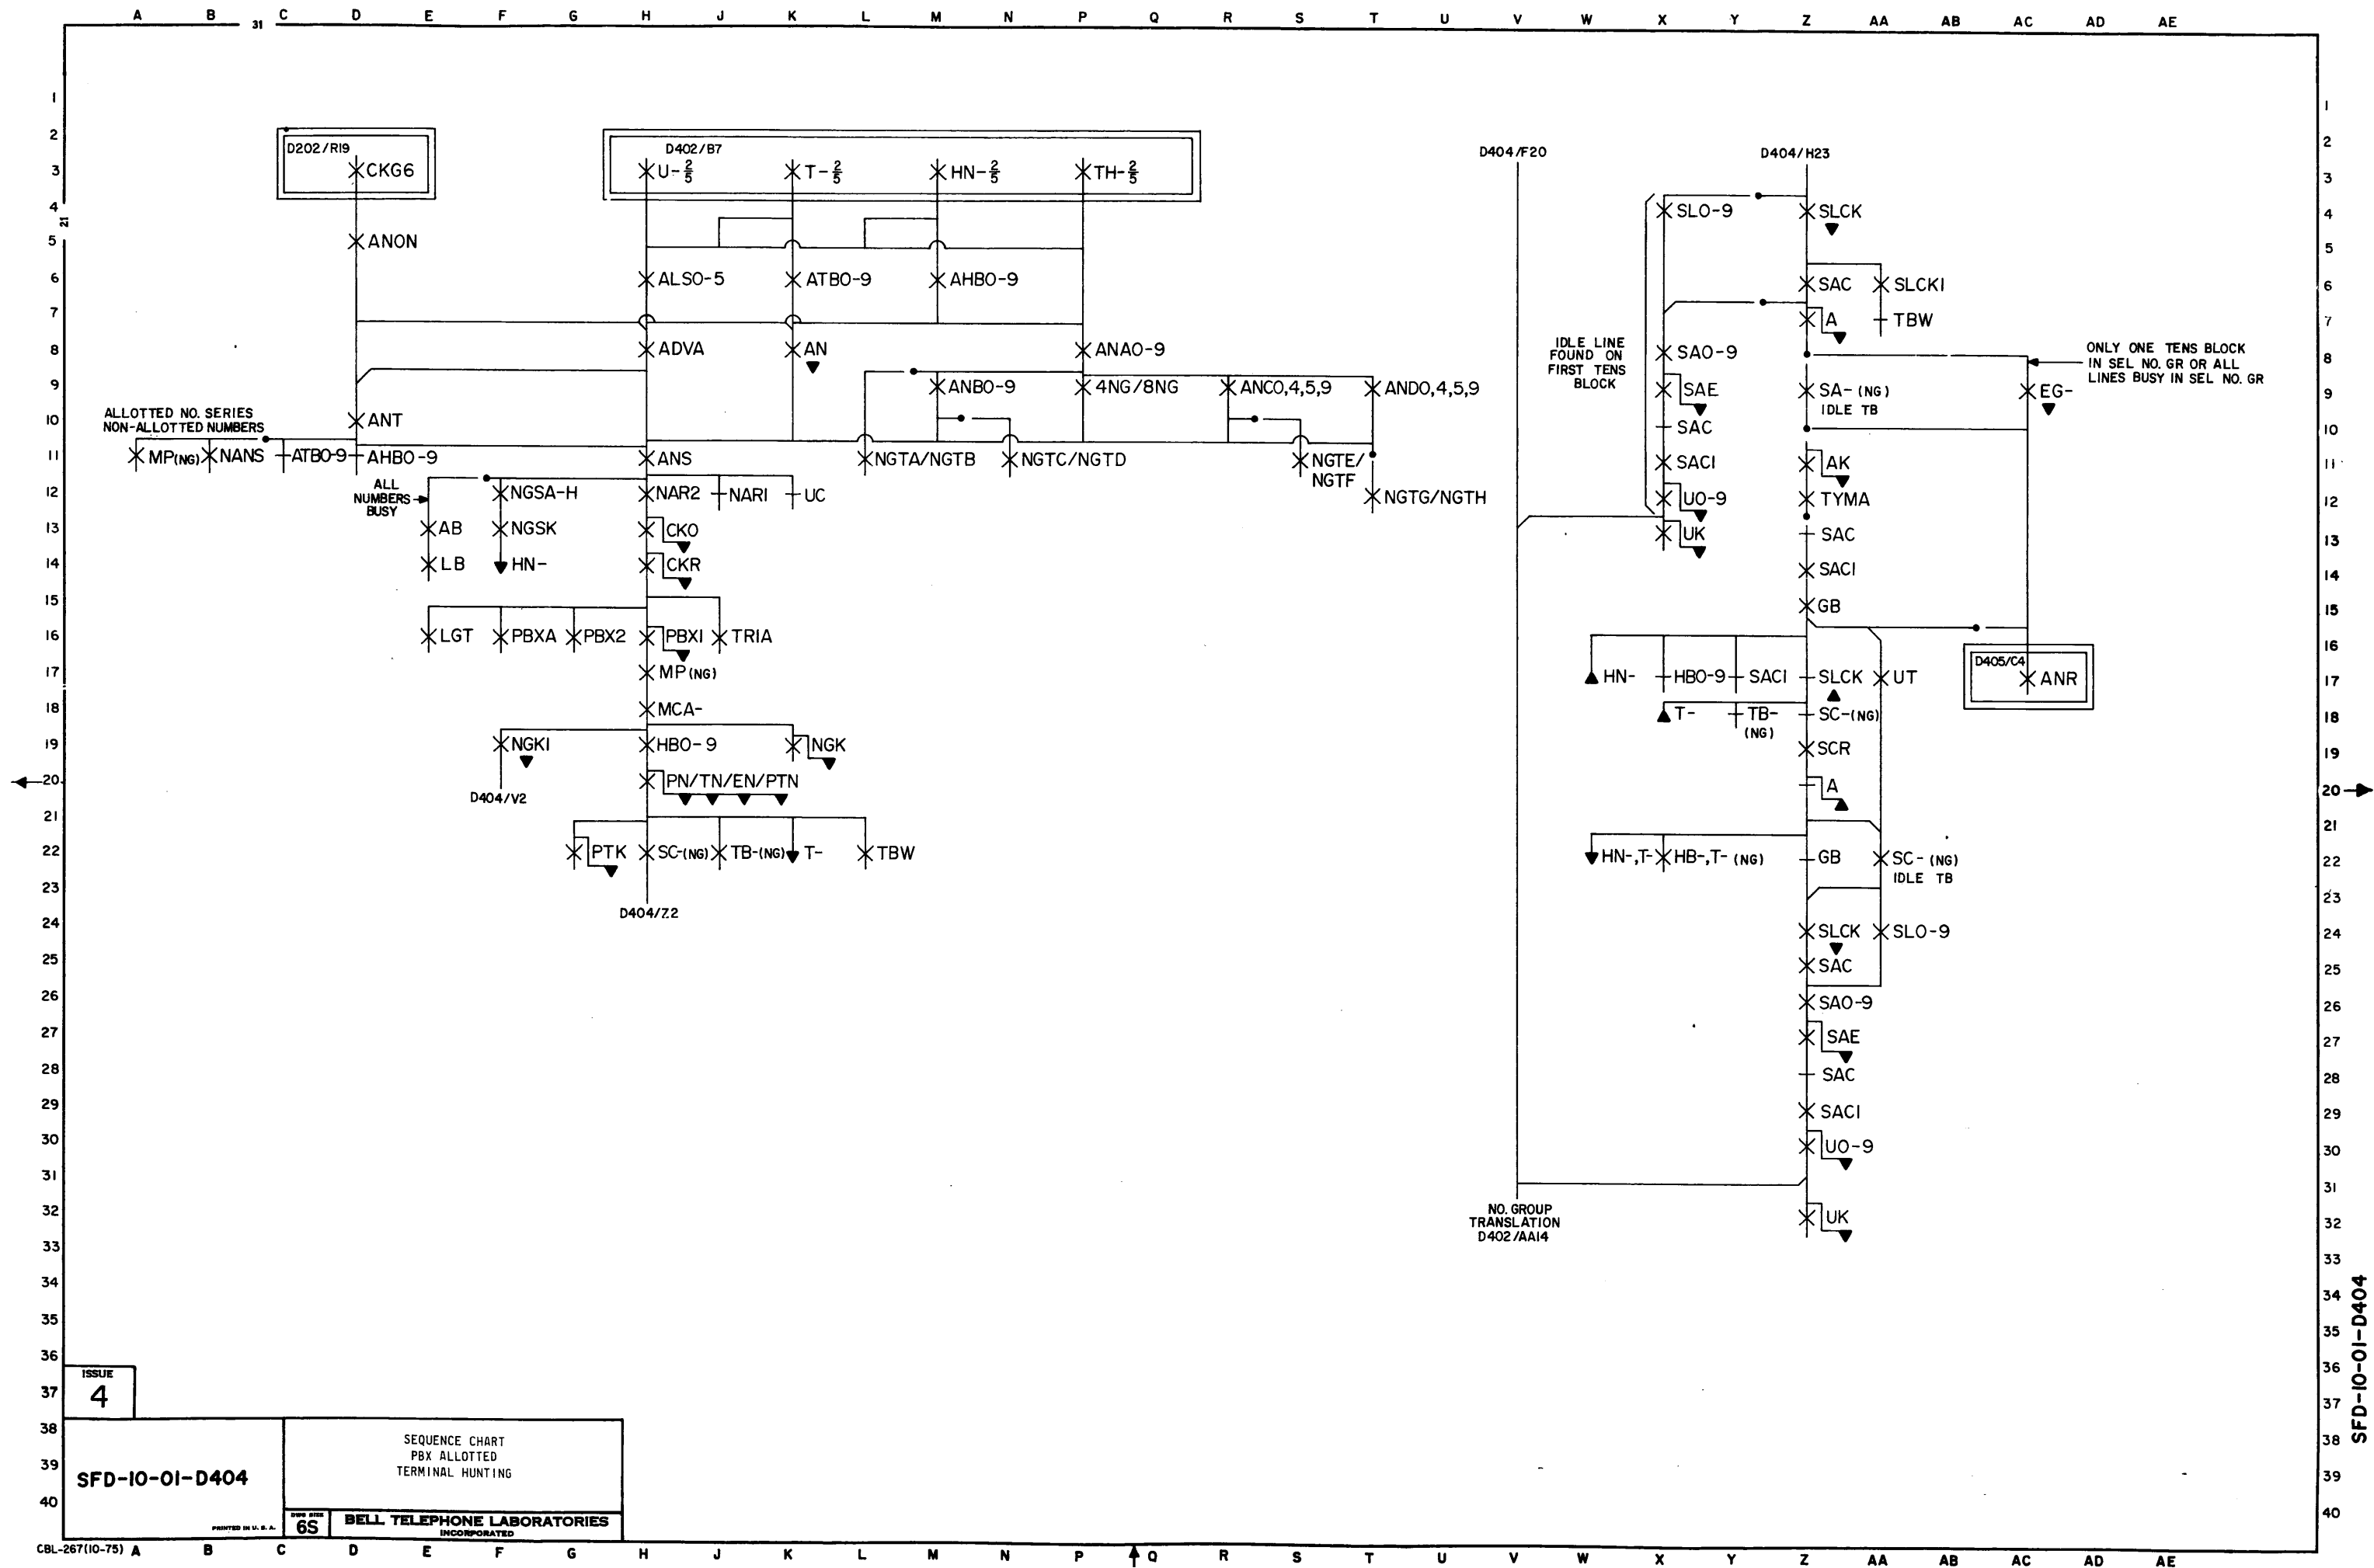

SFD-10-01-D405

BRUNING 44-131 24092

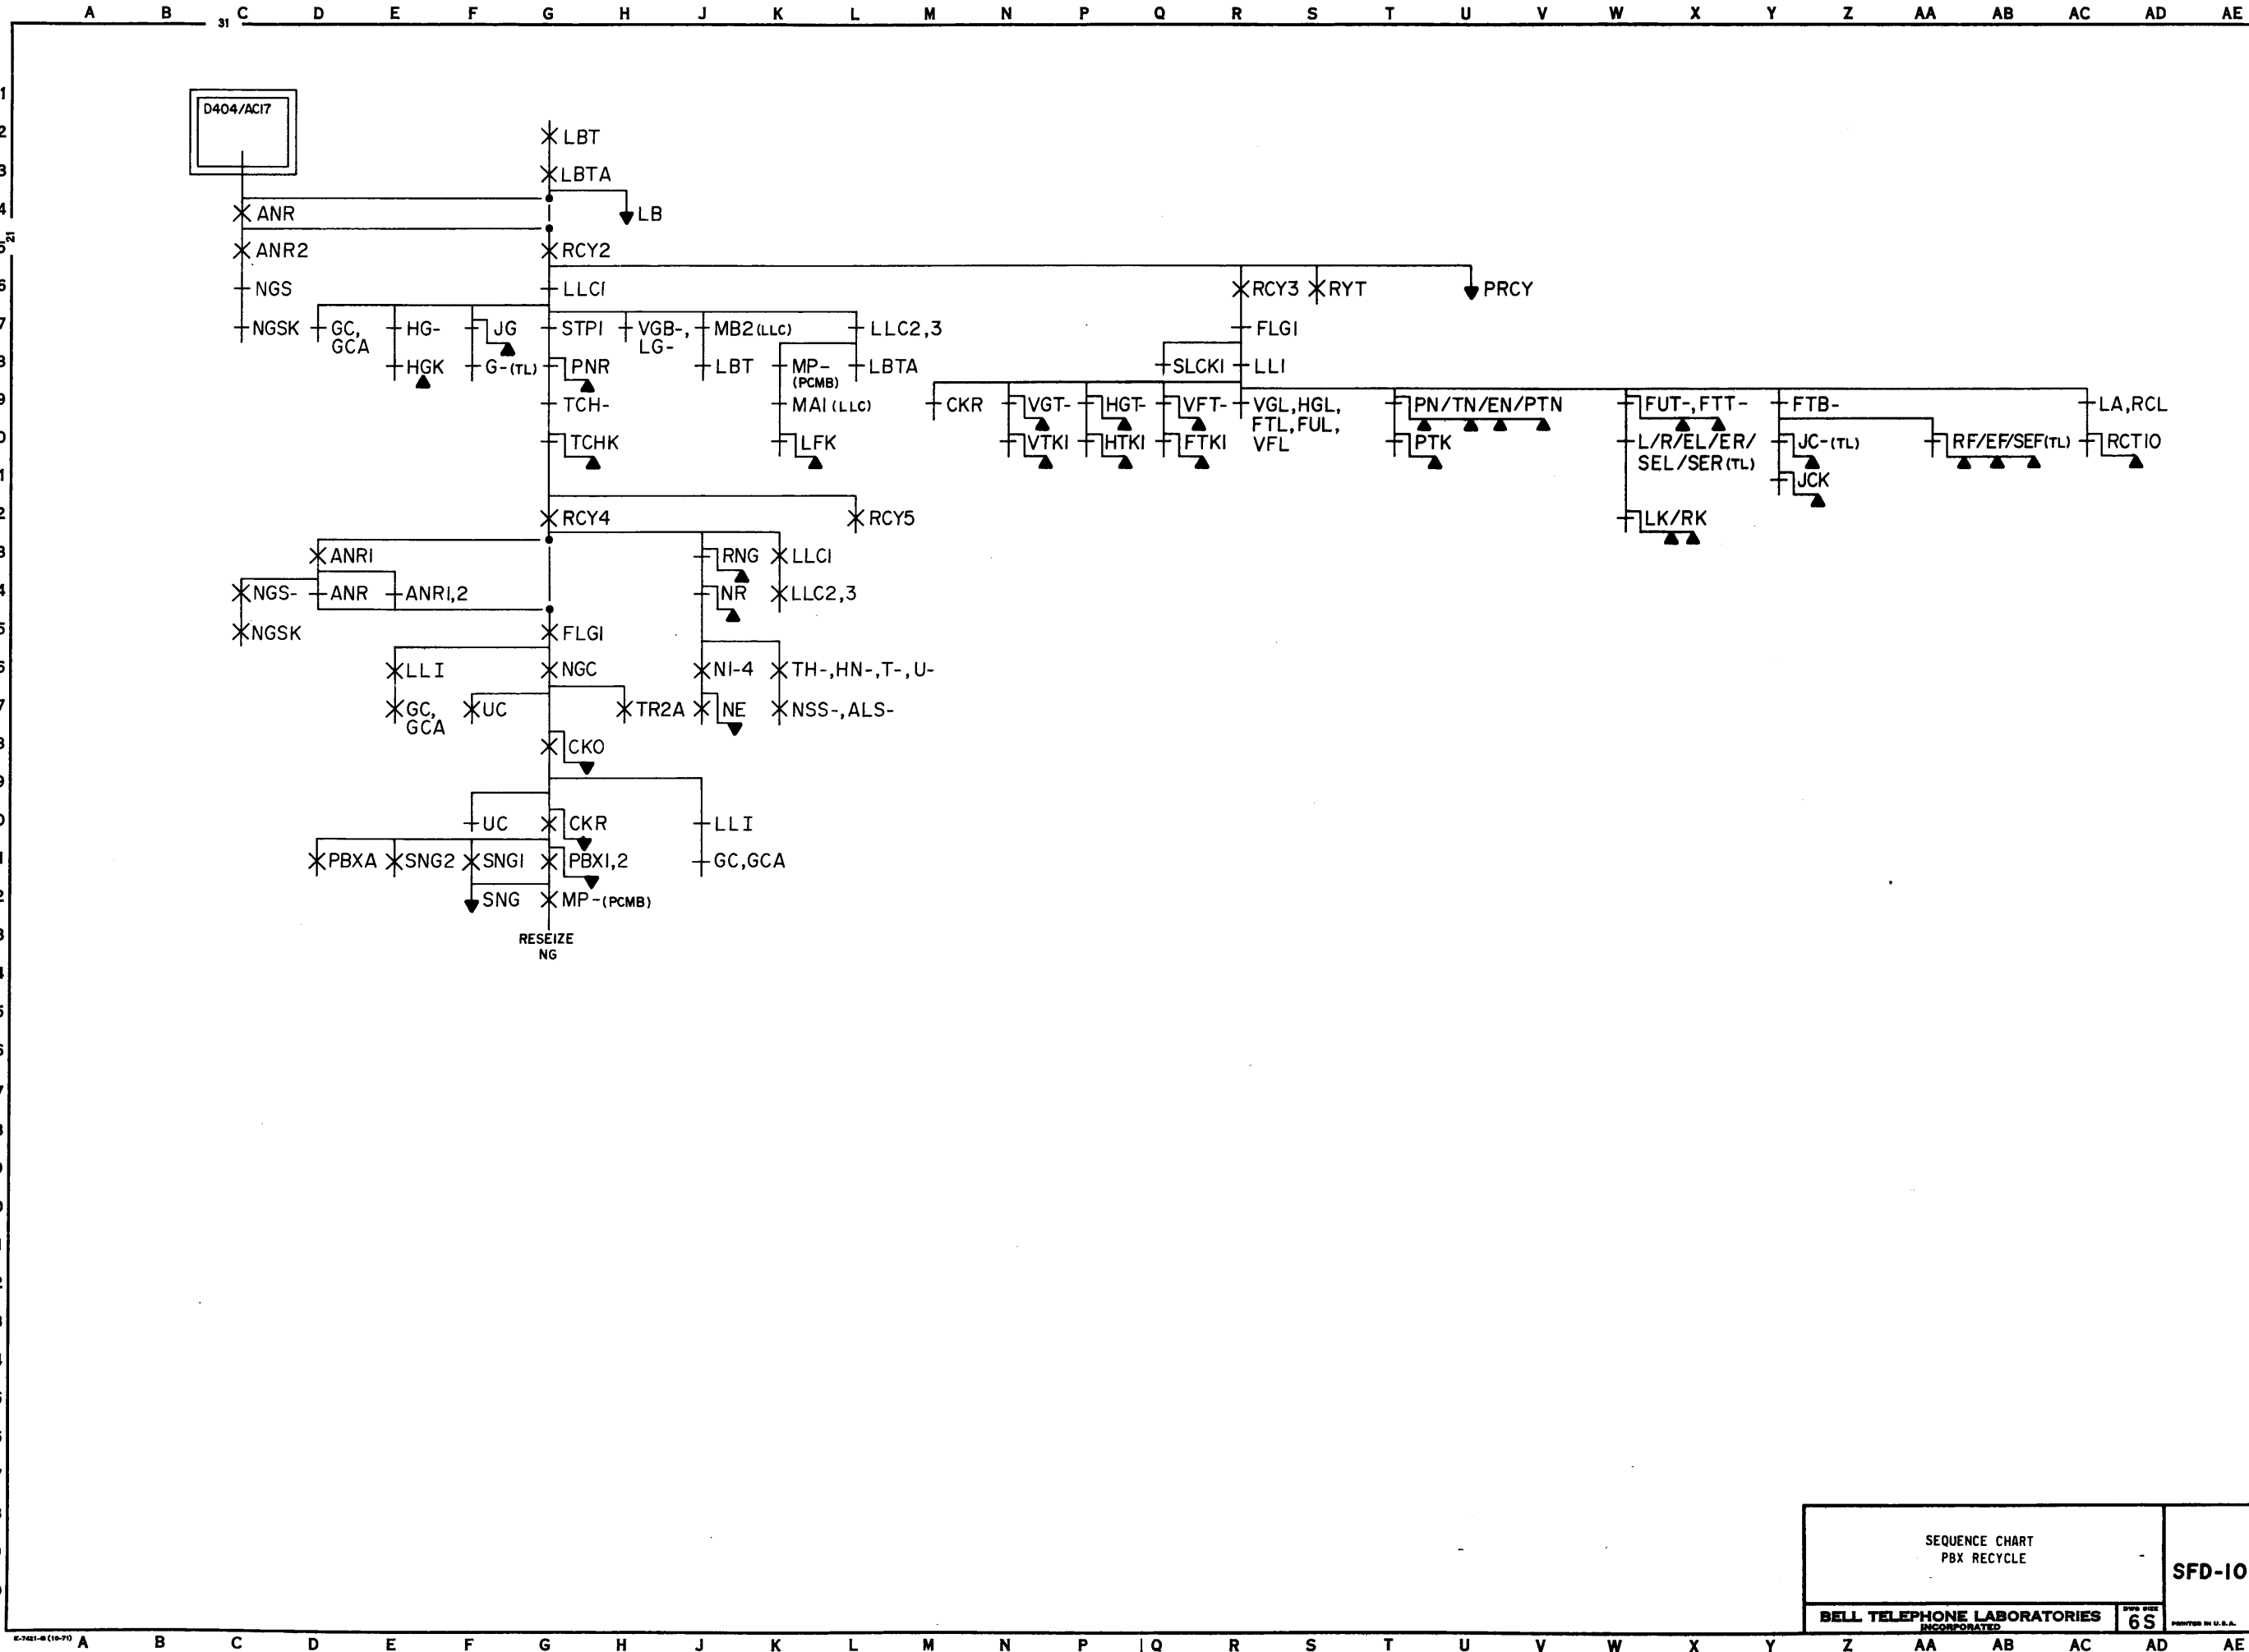

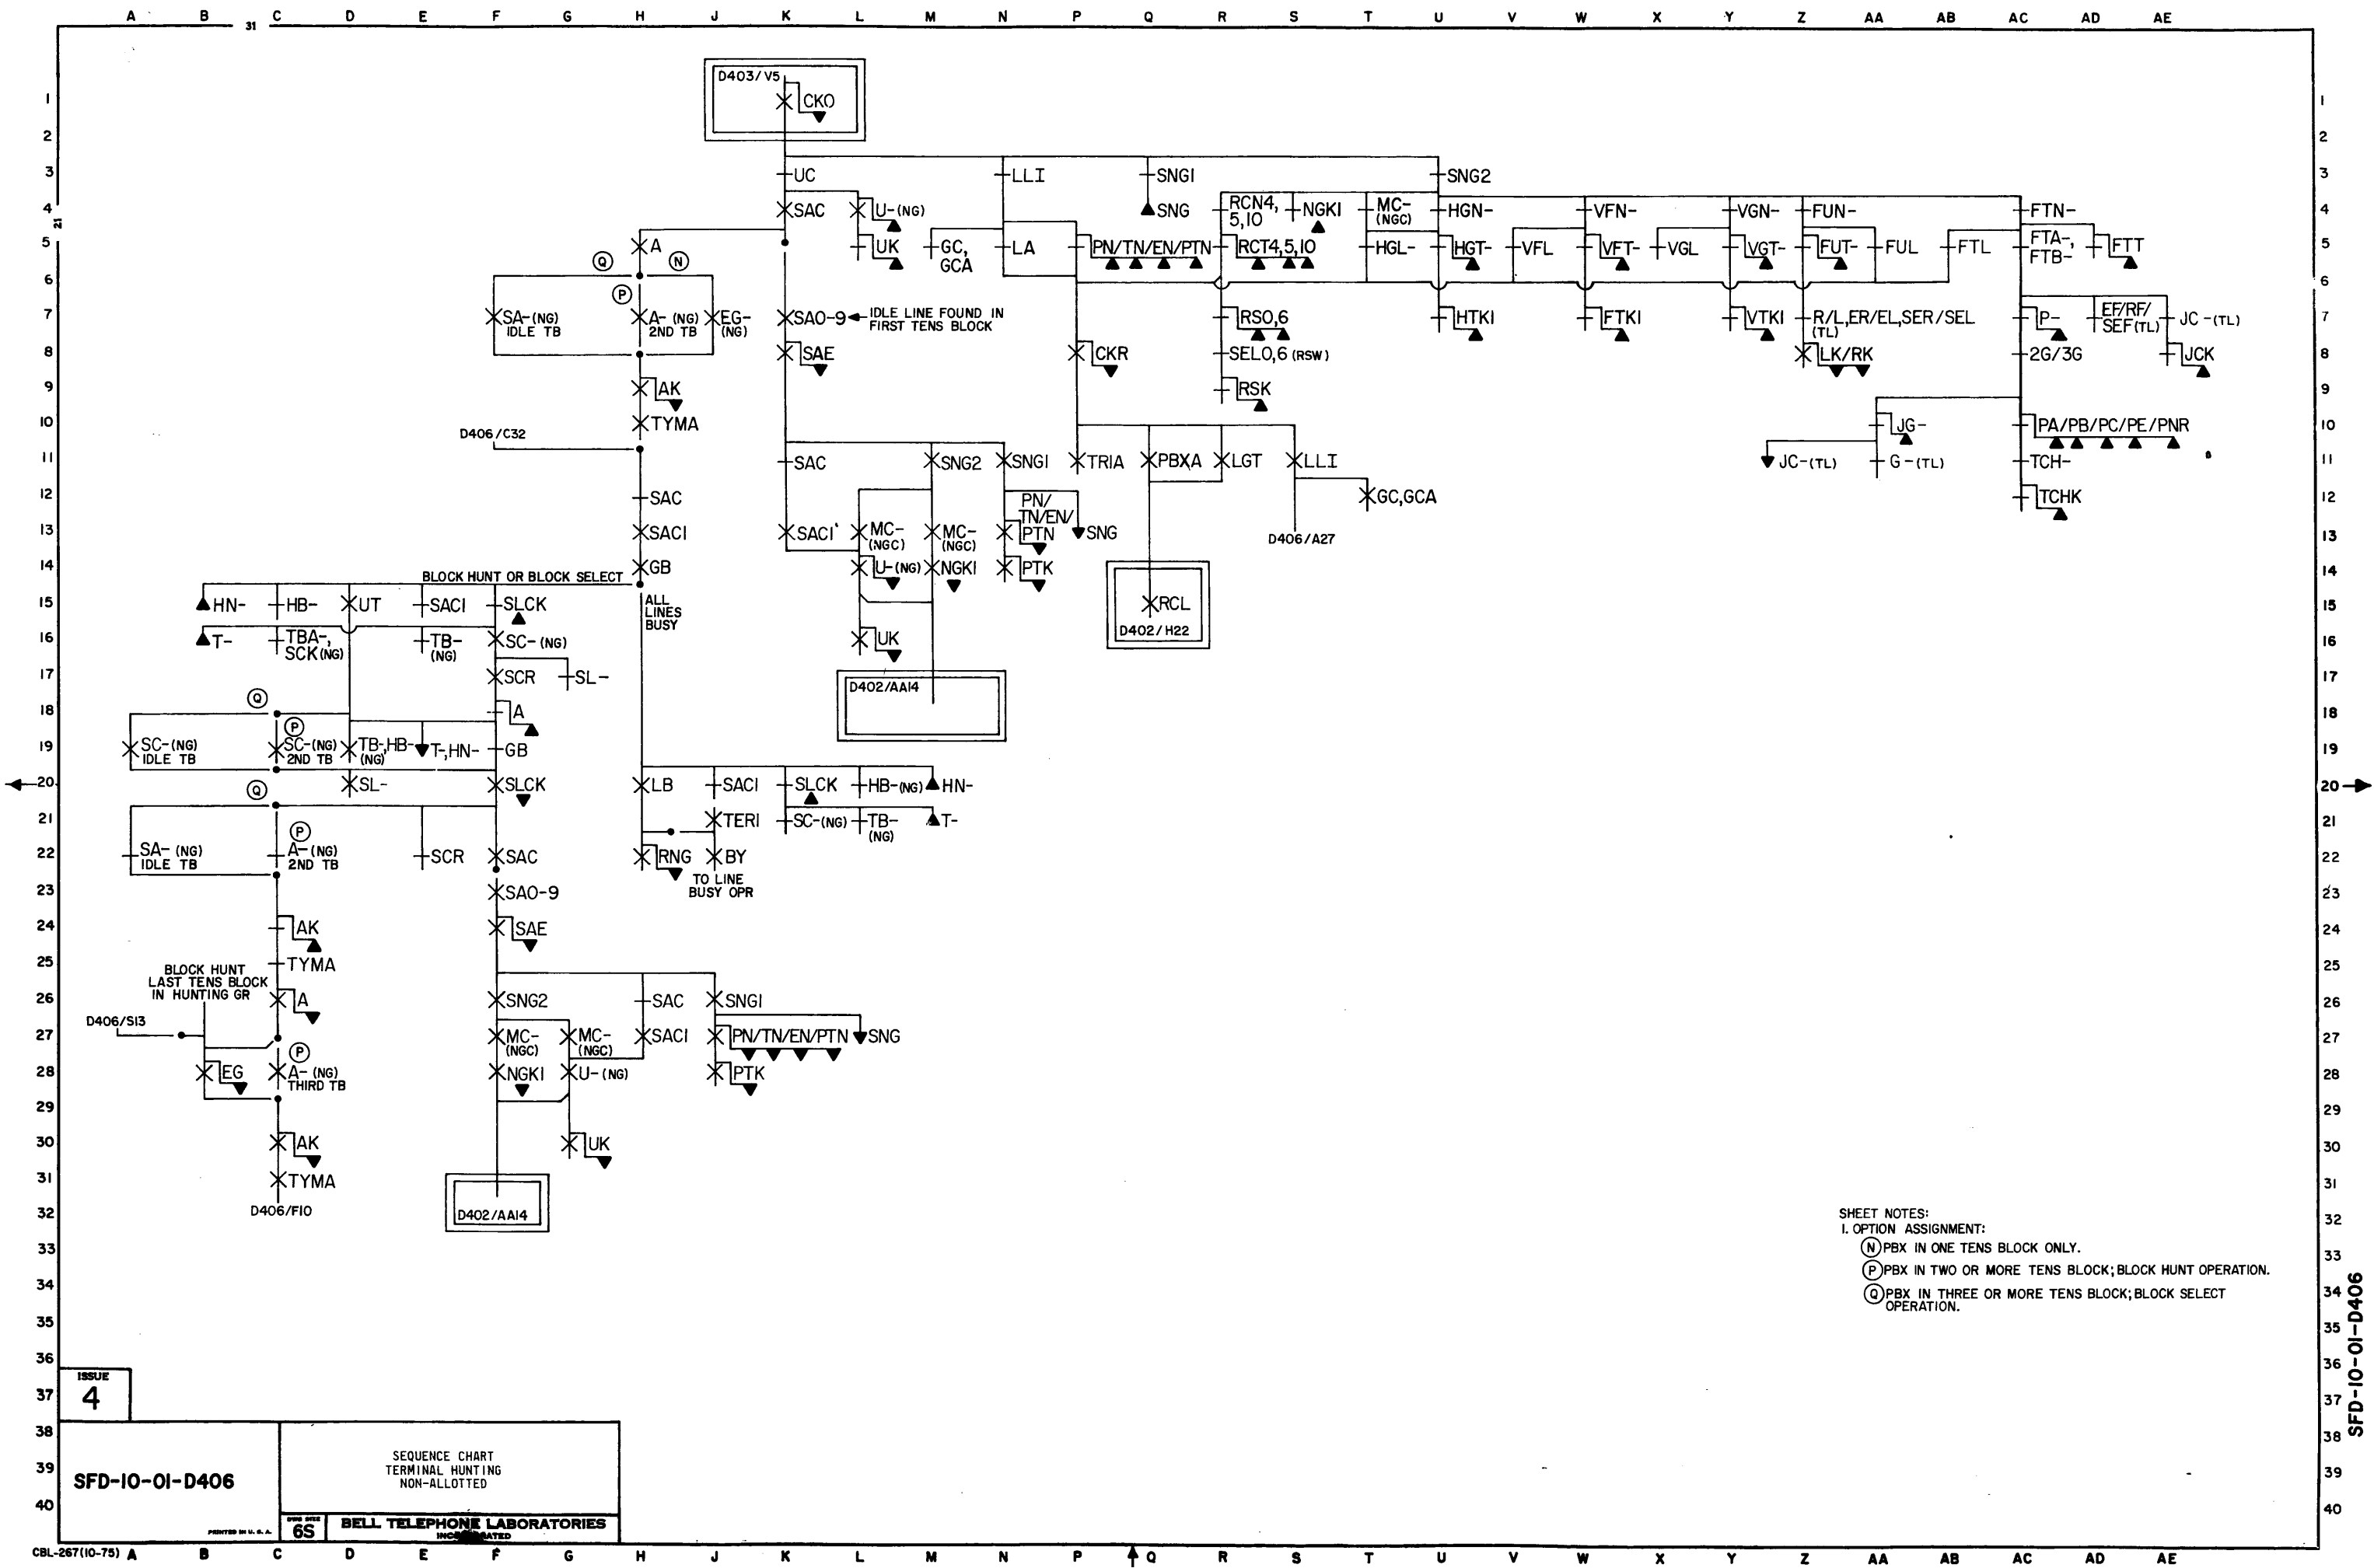

SHEET NOTES:
1. OPTION ASSIGNMENT:
(N) PBX IN ONE TENS BLOCK ONLY.
(P) PBX IN TWO OR MORE TENS BLOCK; BLOCK HUNT OPERATION.
(Q) PBX IN THREE OR MORE TENS BLOCK; BLOCK SELECT OPERATION.

ISSUE
4


SFD-10-01-D406

SEQUENCE CHART
TERMINAL HUNTING
NON-ALLOTTED

6S
BELL TELEPHONE LABORATORIES
INCORPORATED

SFD-10-01-D406

COMPLETING MARKER

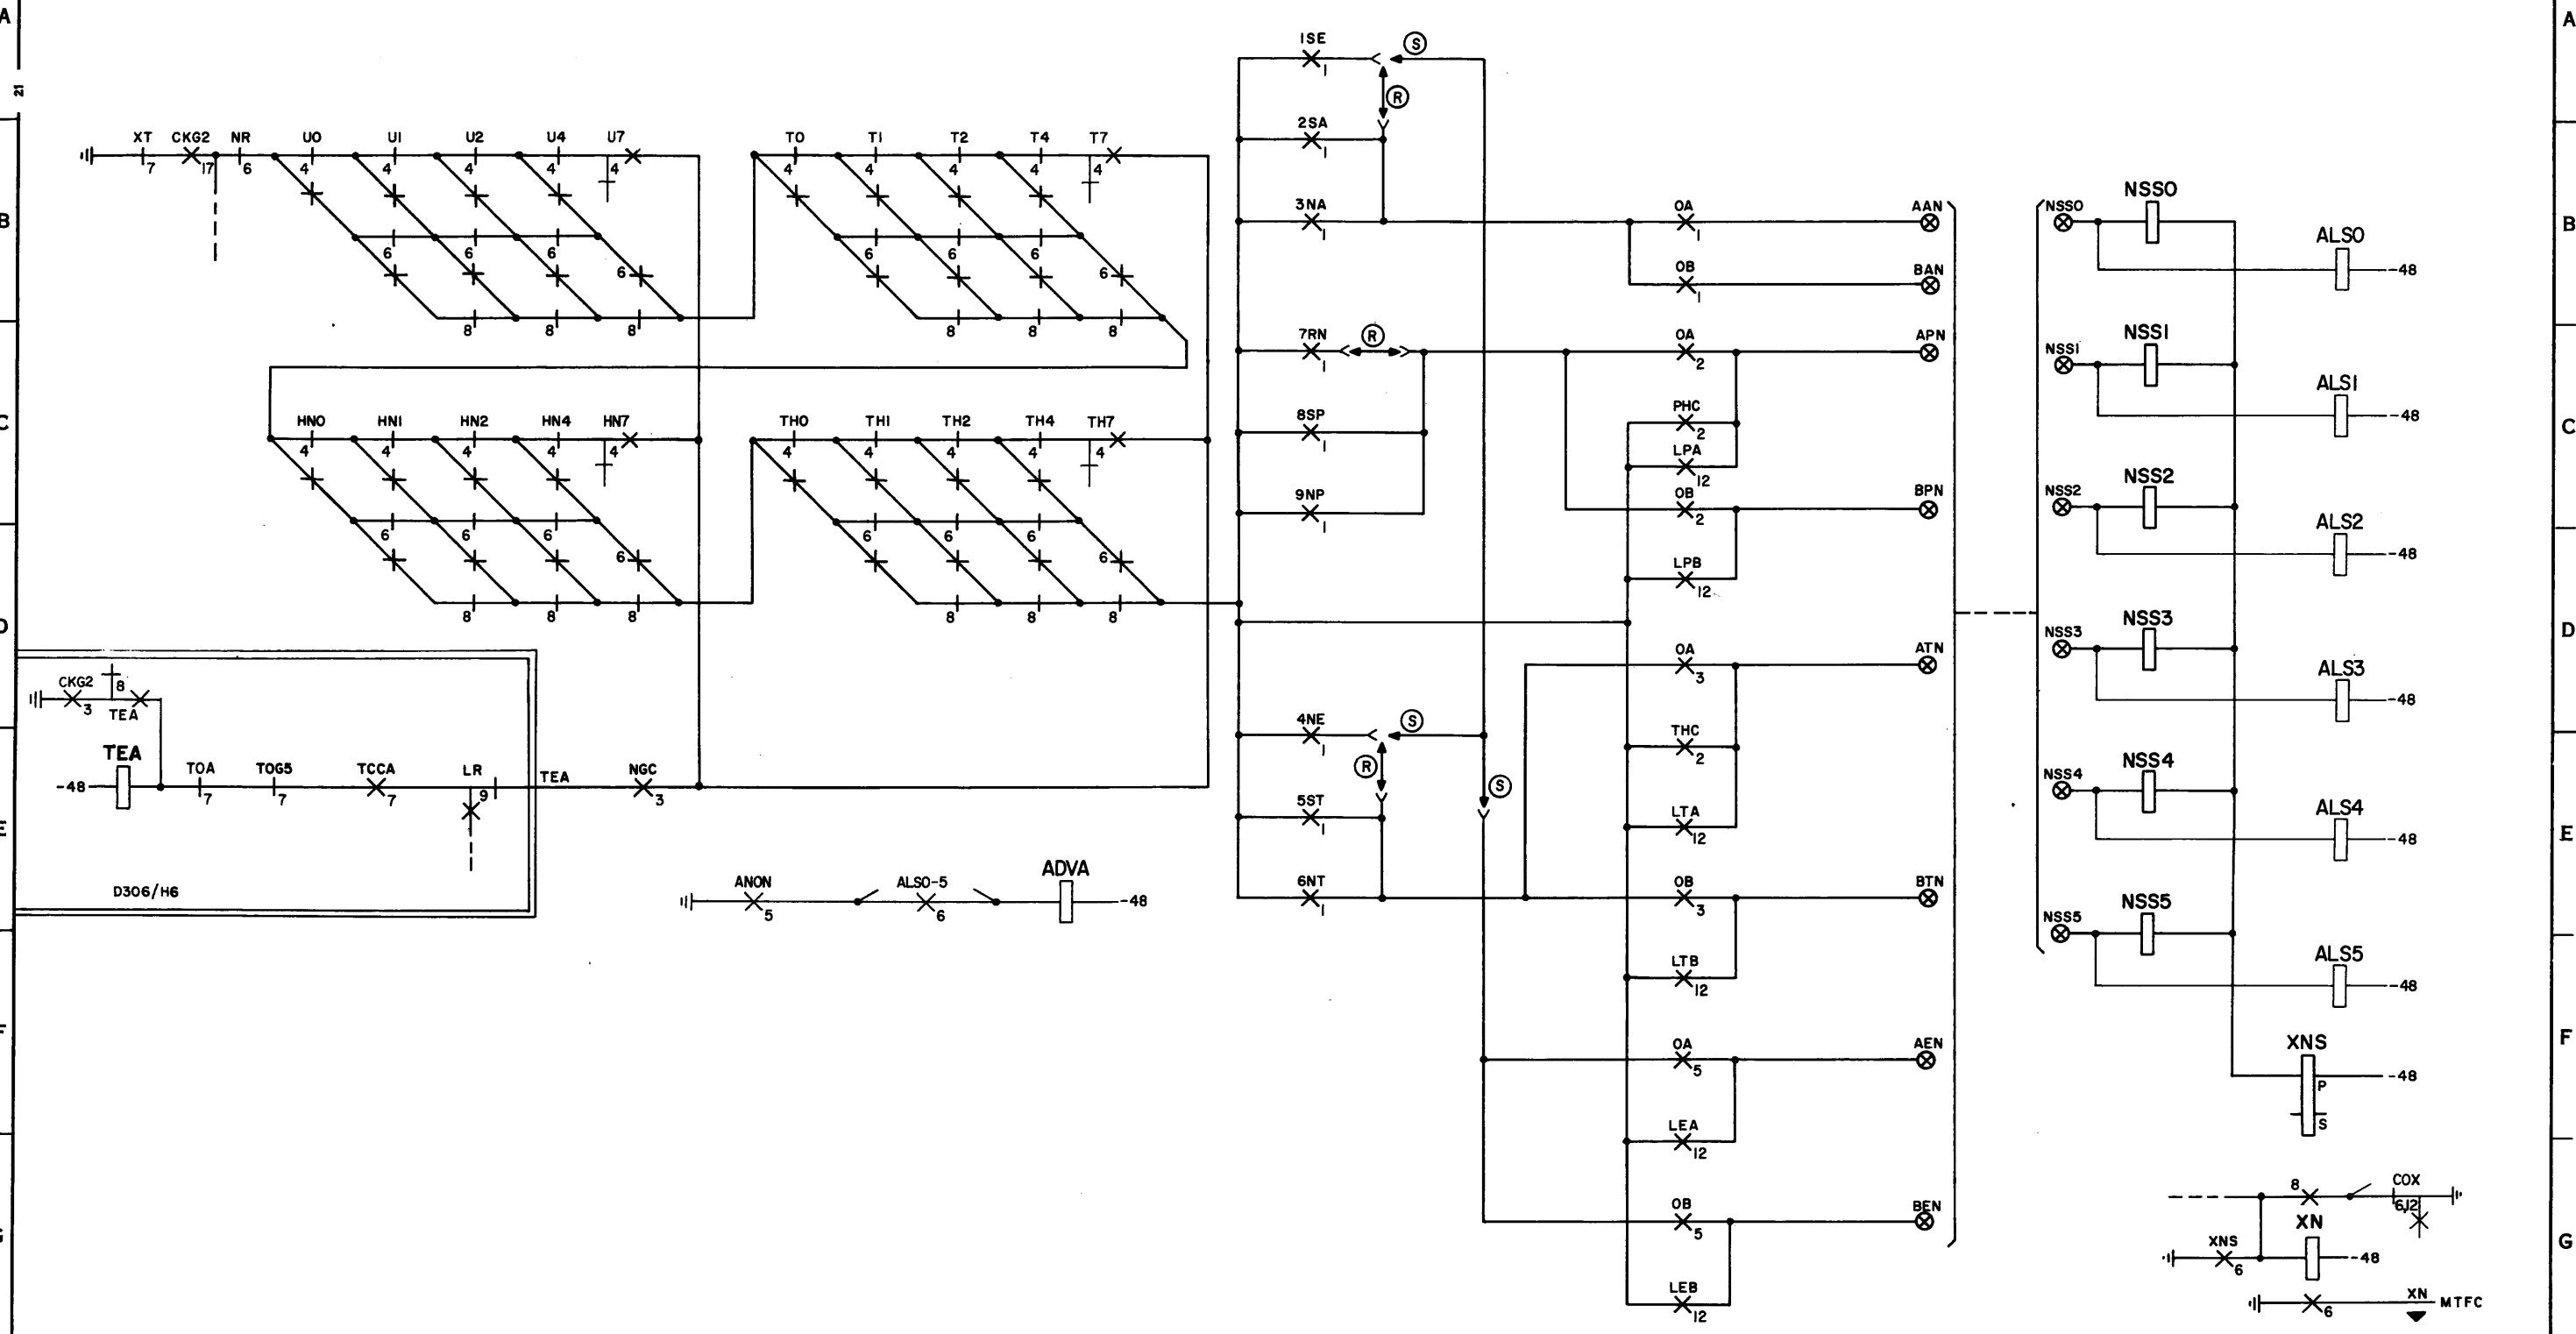

SHEET NOTES:
1. OPTION ASSIGNMENT:

TABLE OF OPTIONS		
TL INDICATES TRK AS TOLL (T), FULL SELECT (F), OR MANUAL (M)	YES (A&M)	R
	NO (STD)	S

NUMBER SERIES START SELECTION


BELL TELEPHONE LABORATORIES
INCORPORATED


6S


SFD-10-01-D407

4

SFD-10-01-D407

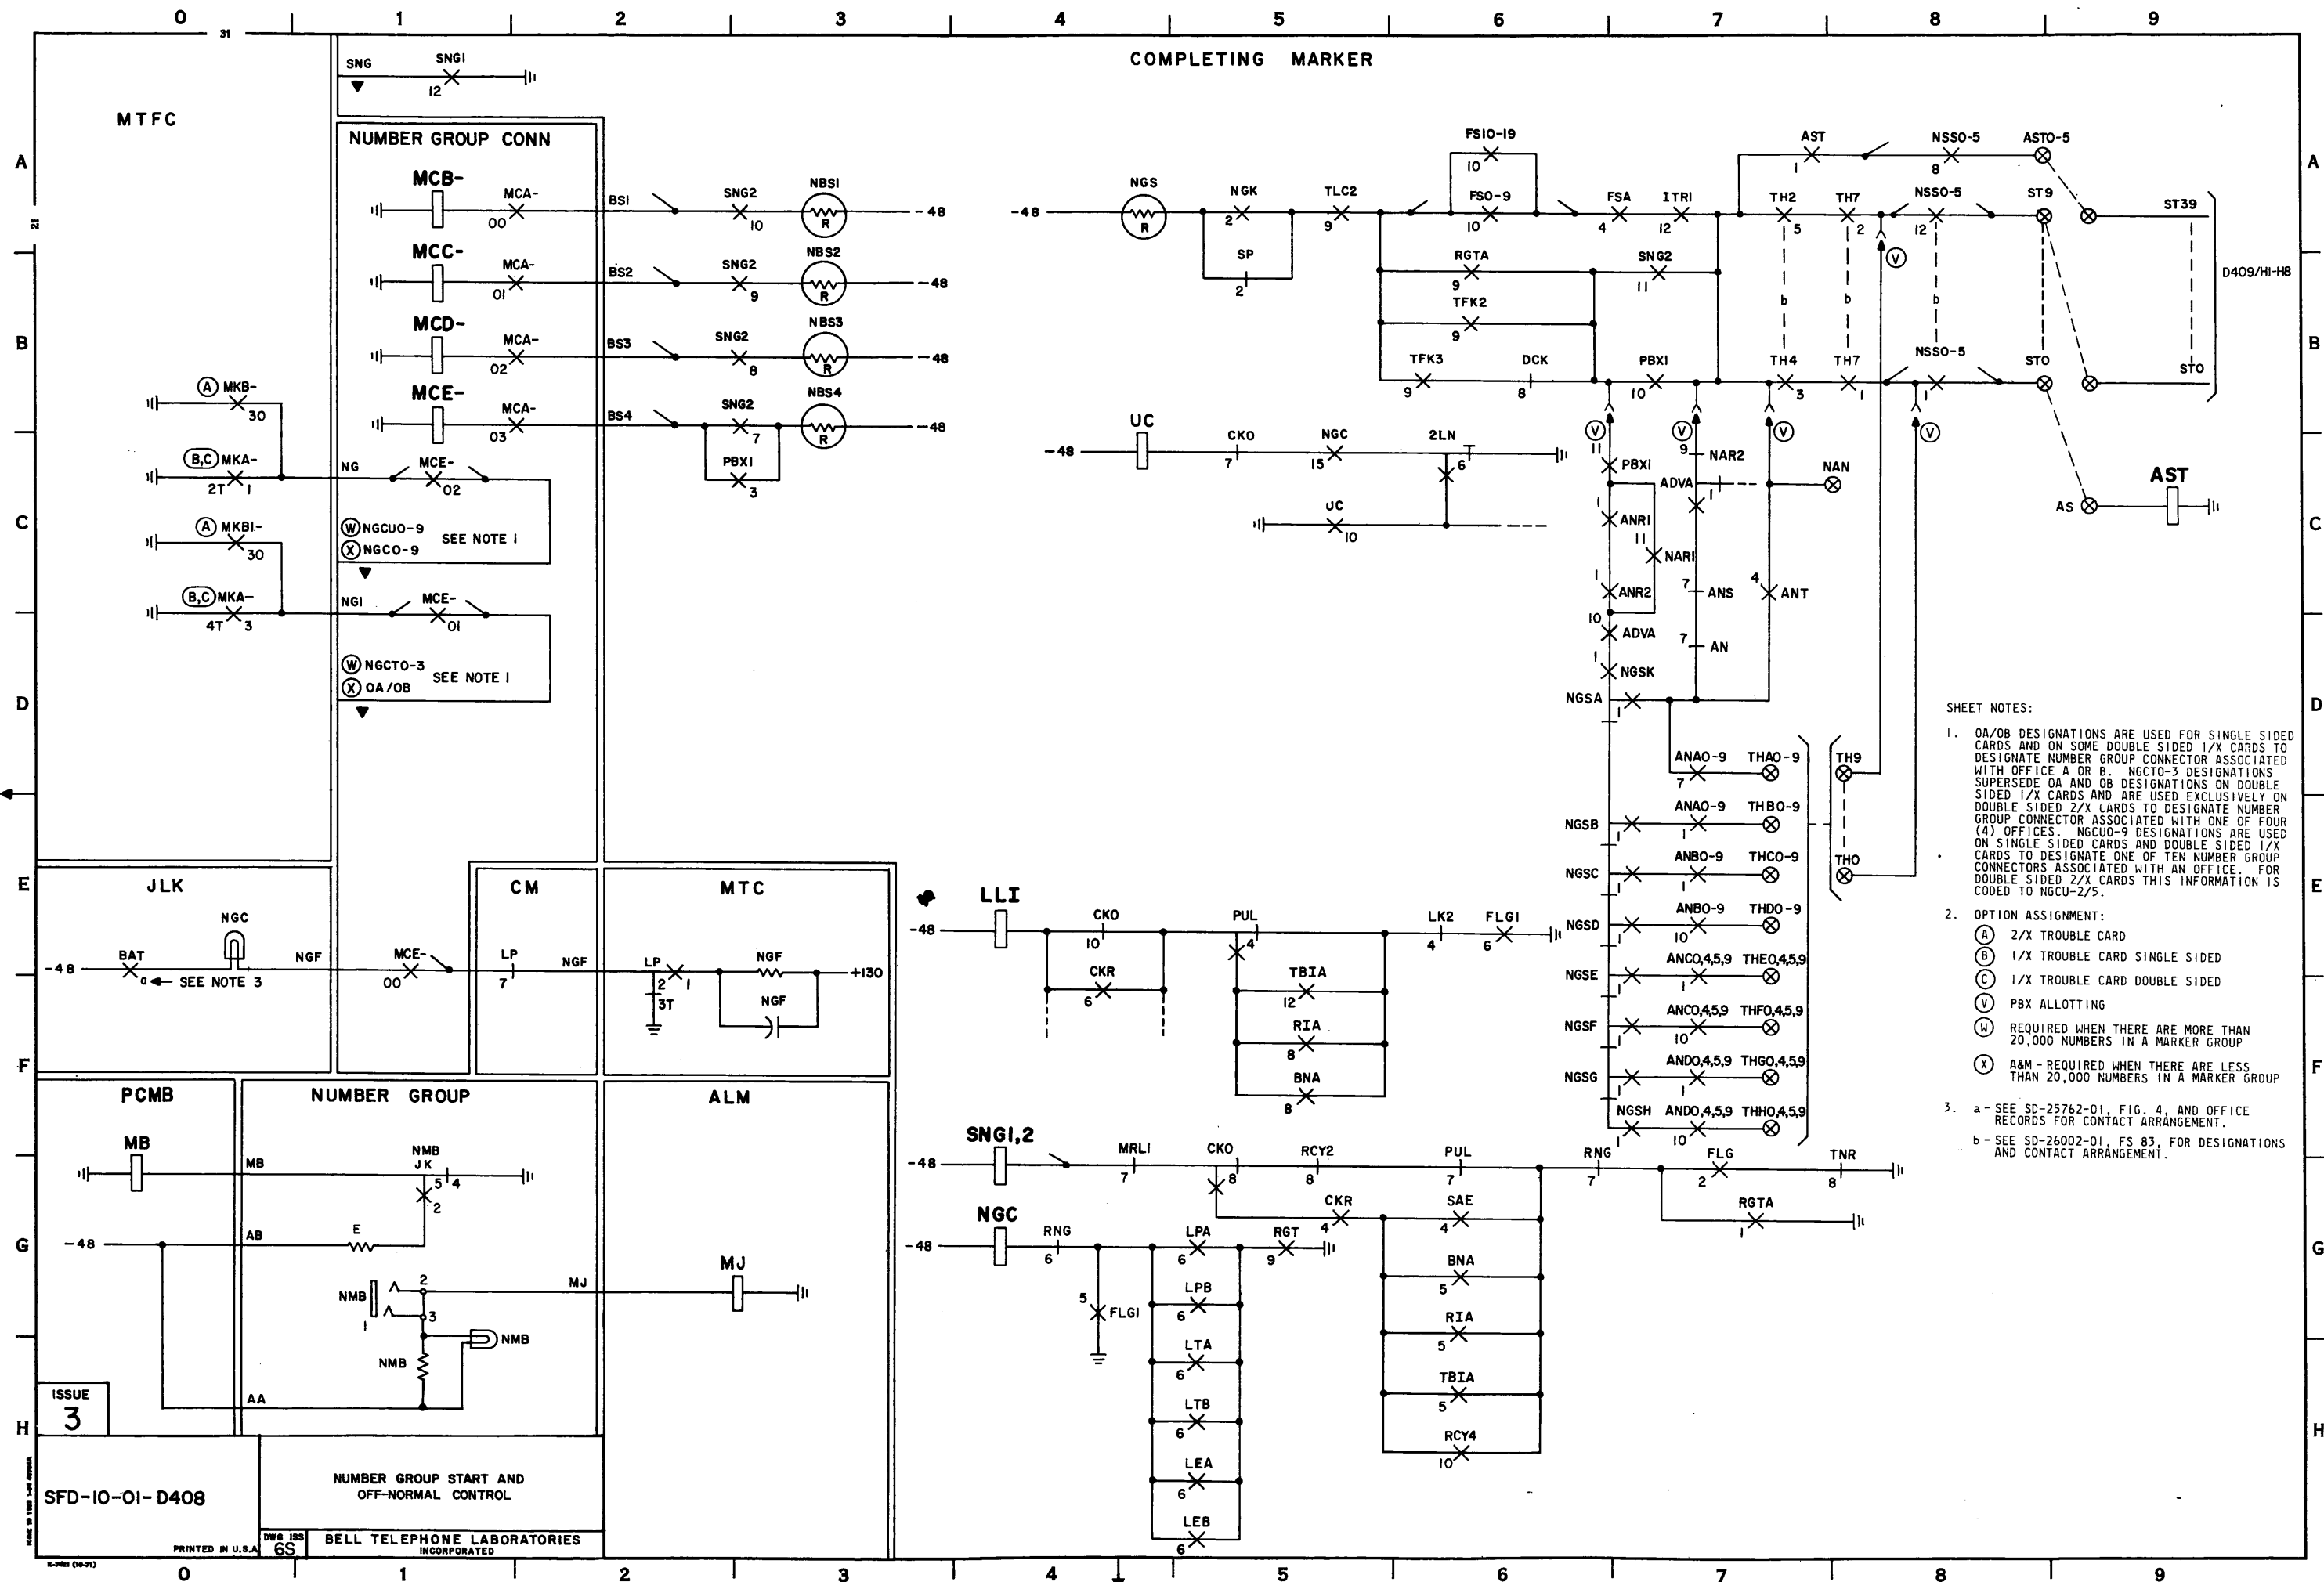

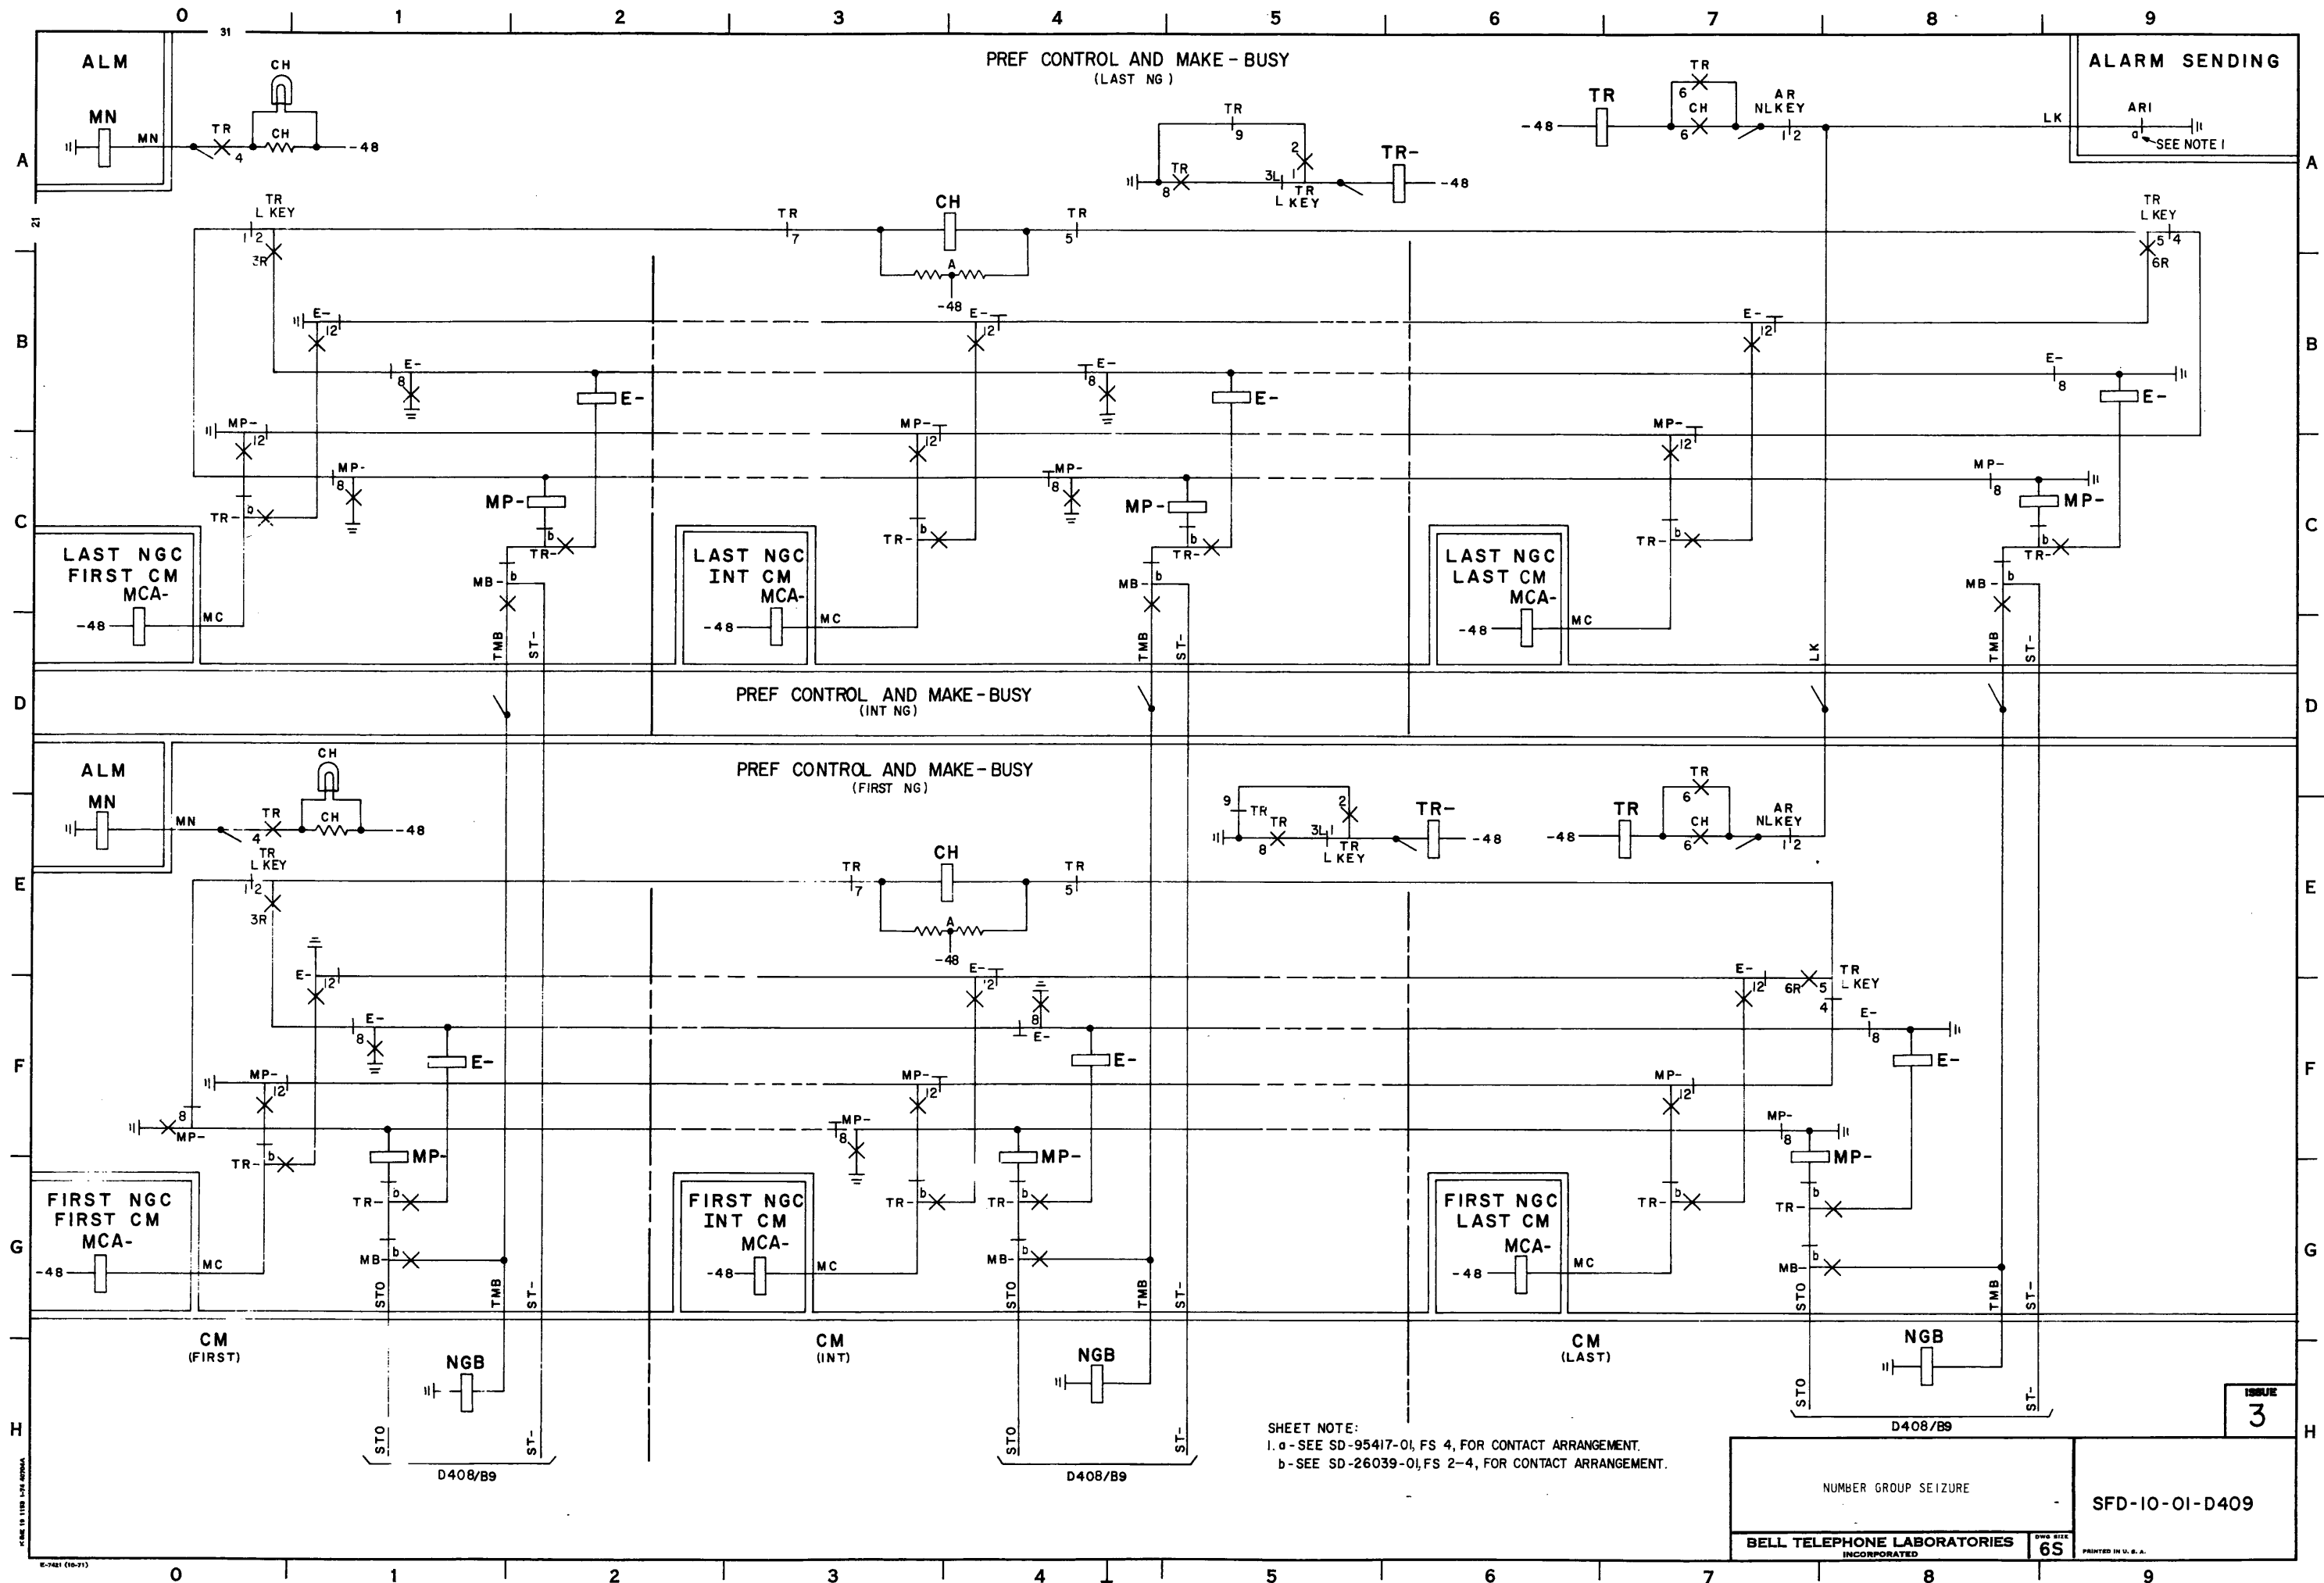

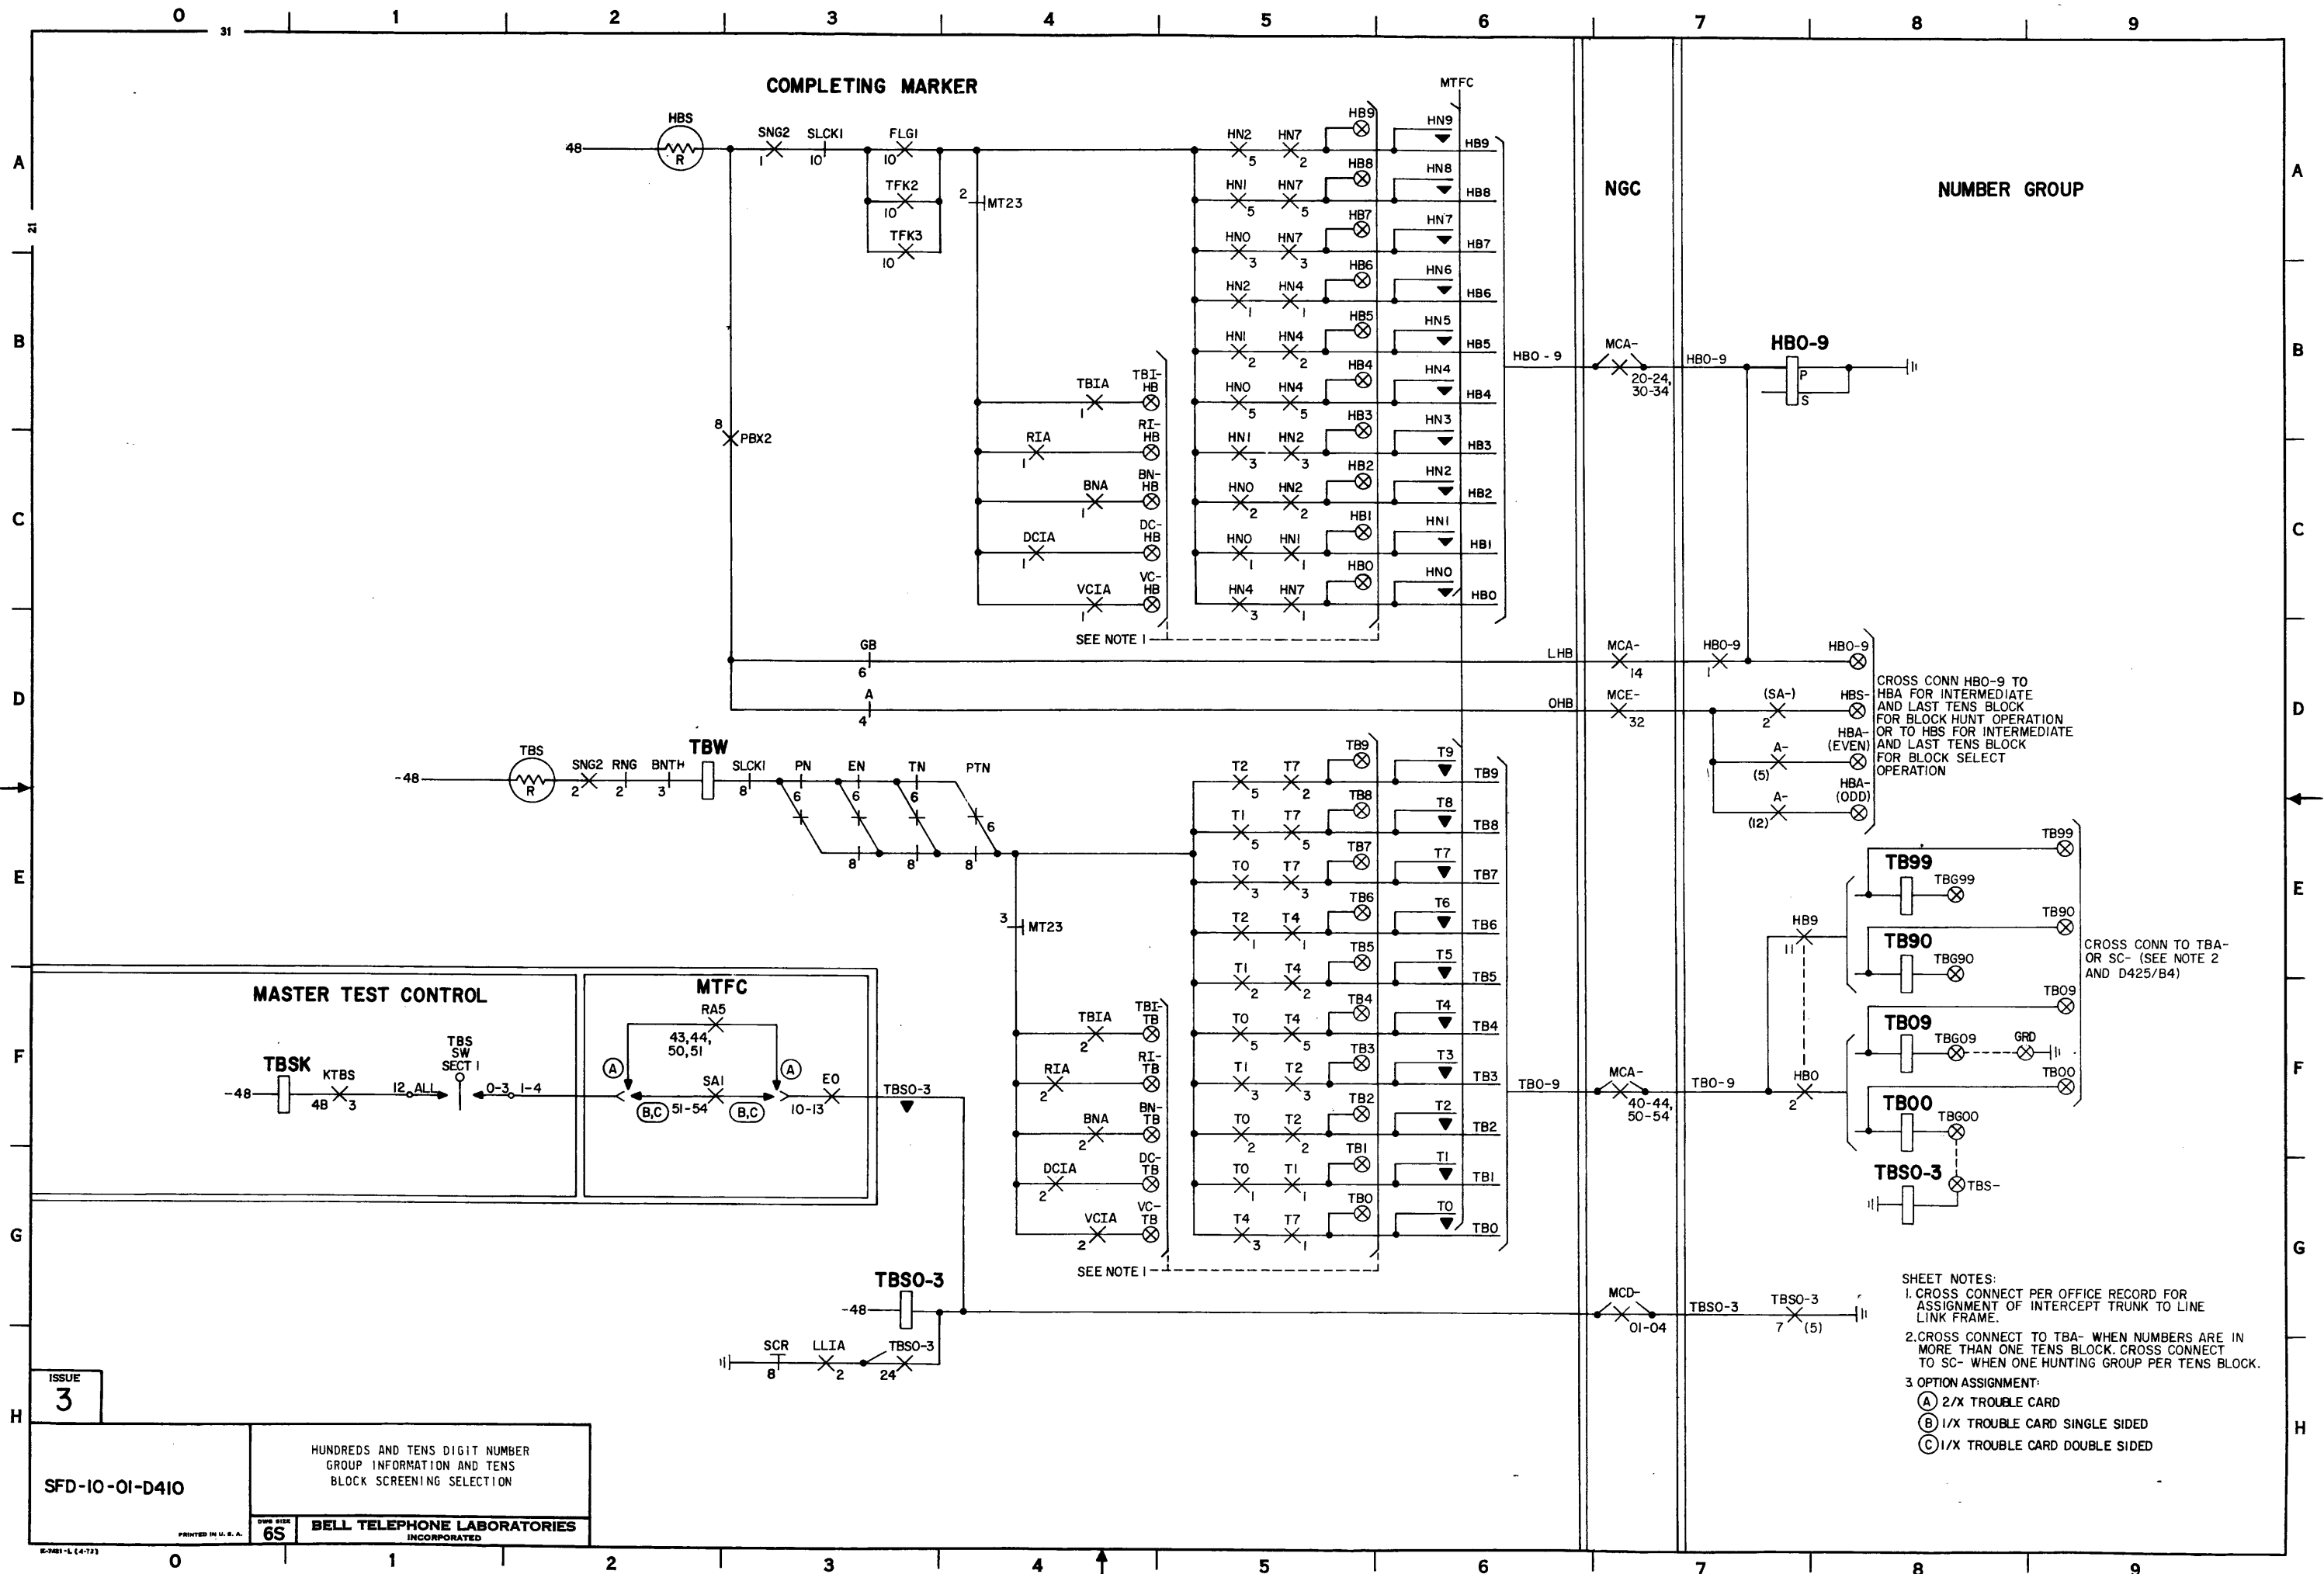

ISSUE
3


SFD-10-01-D410


HUNDREDS AND TENS DIGIT NUMBER
GROUP INFORMATION AND TENS
BLOCK SCREENING SELECTION

6S

BELL TELEPHONE LABORATORIES
INCORPORATED

SFD-10-01-D410

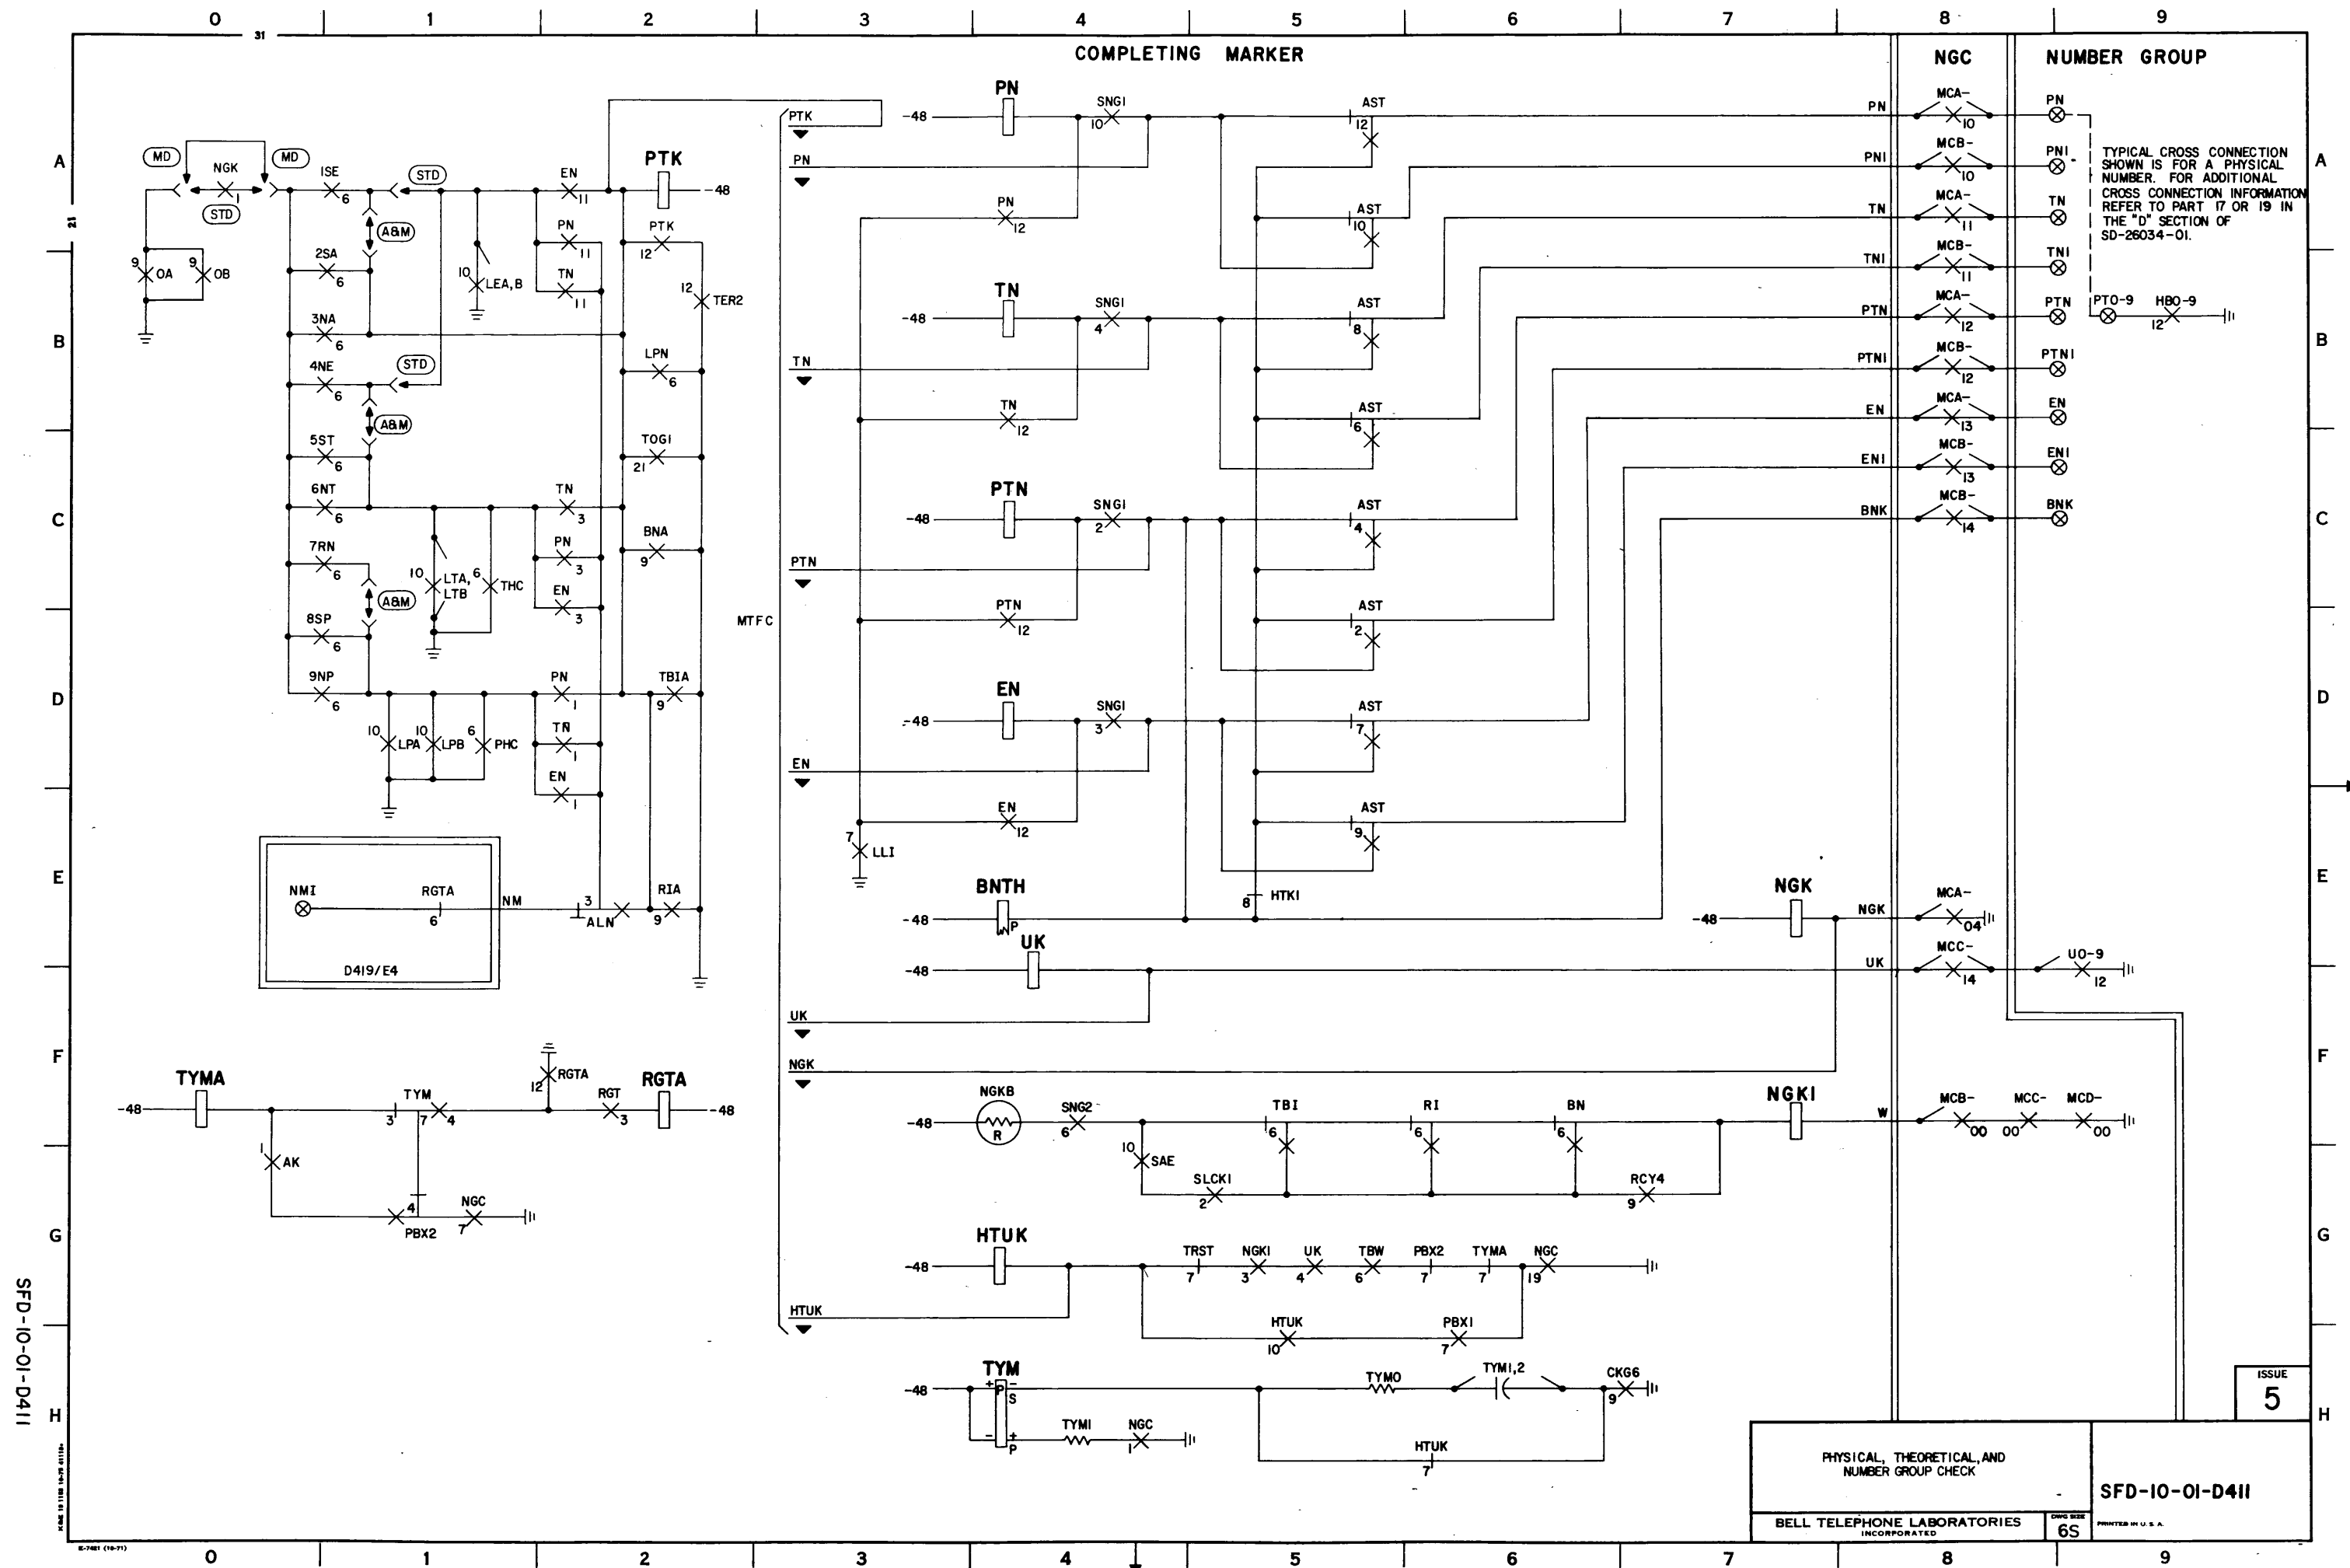

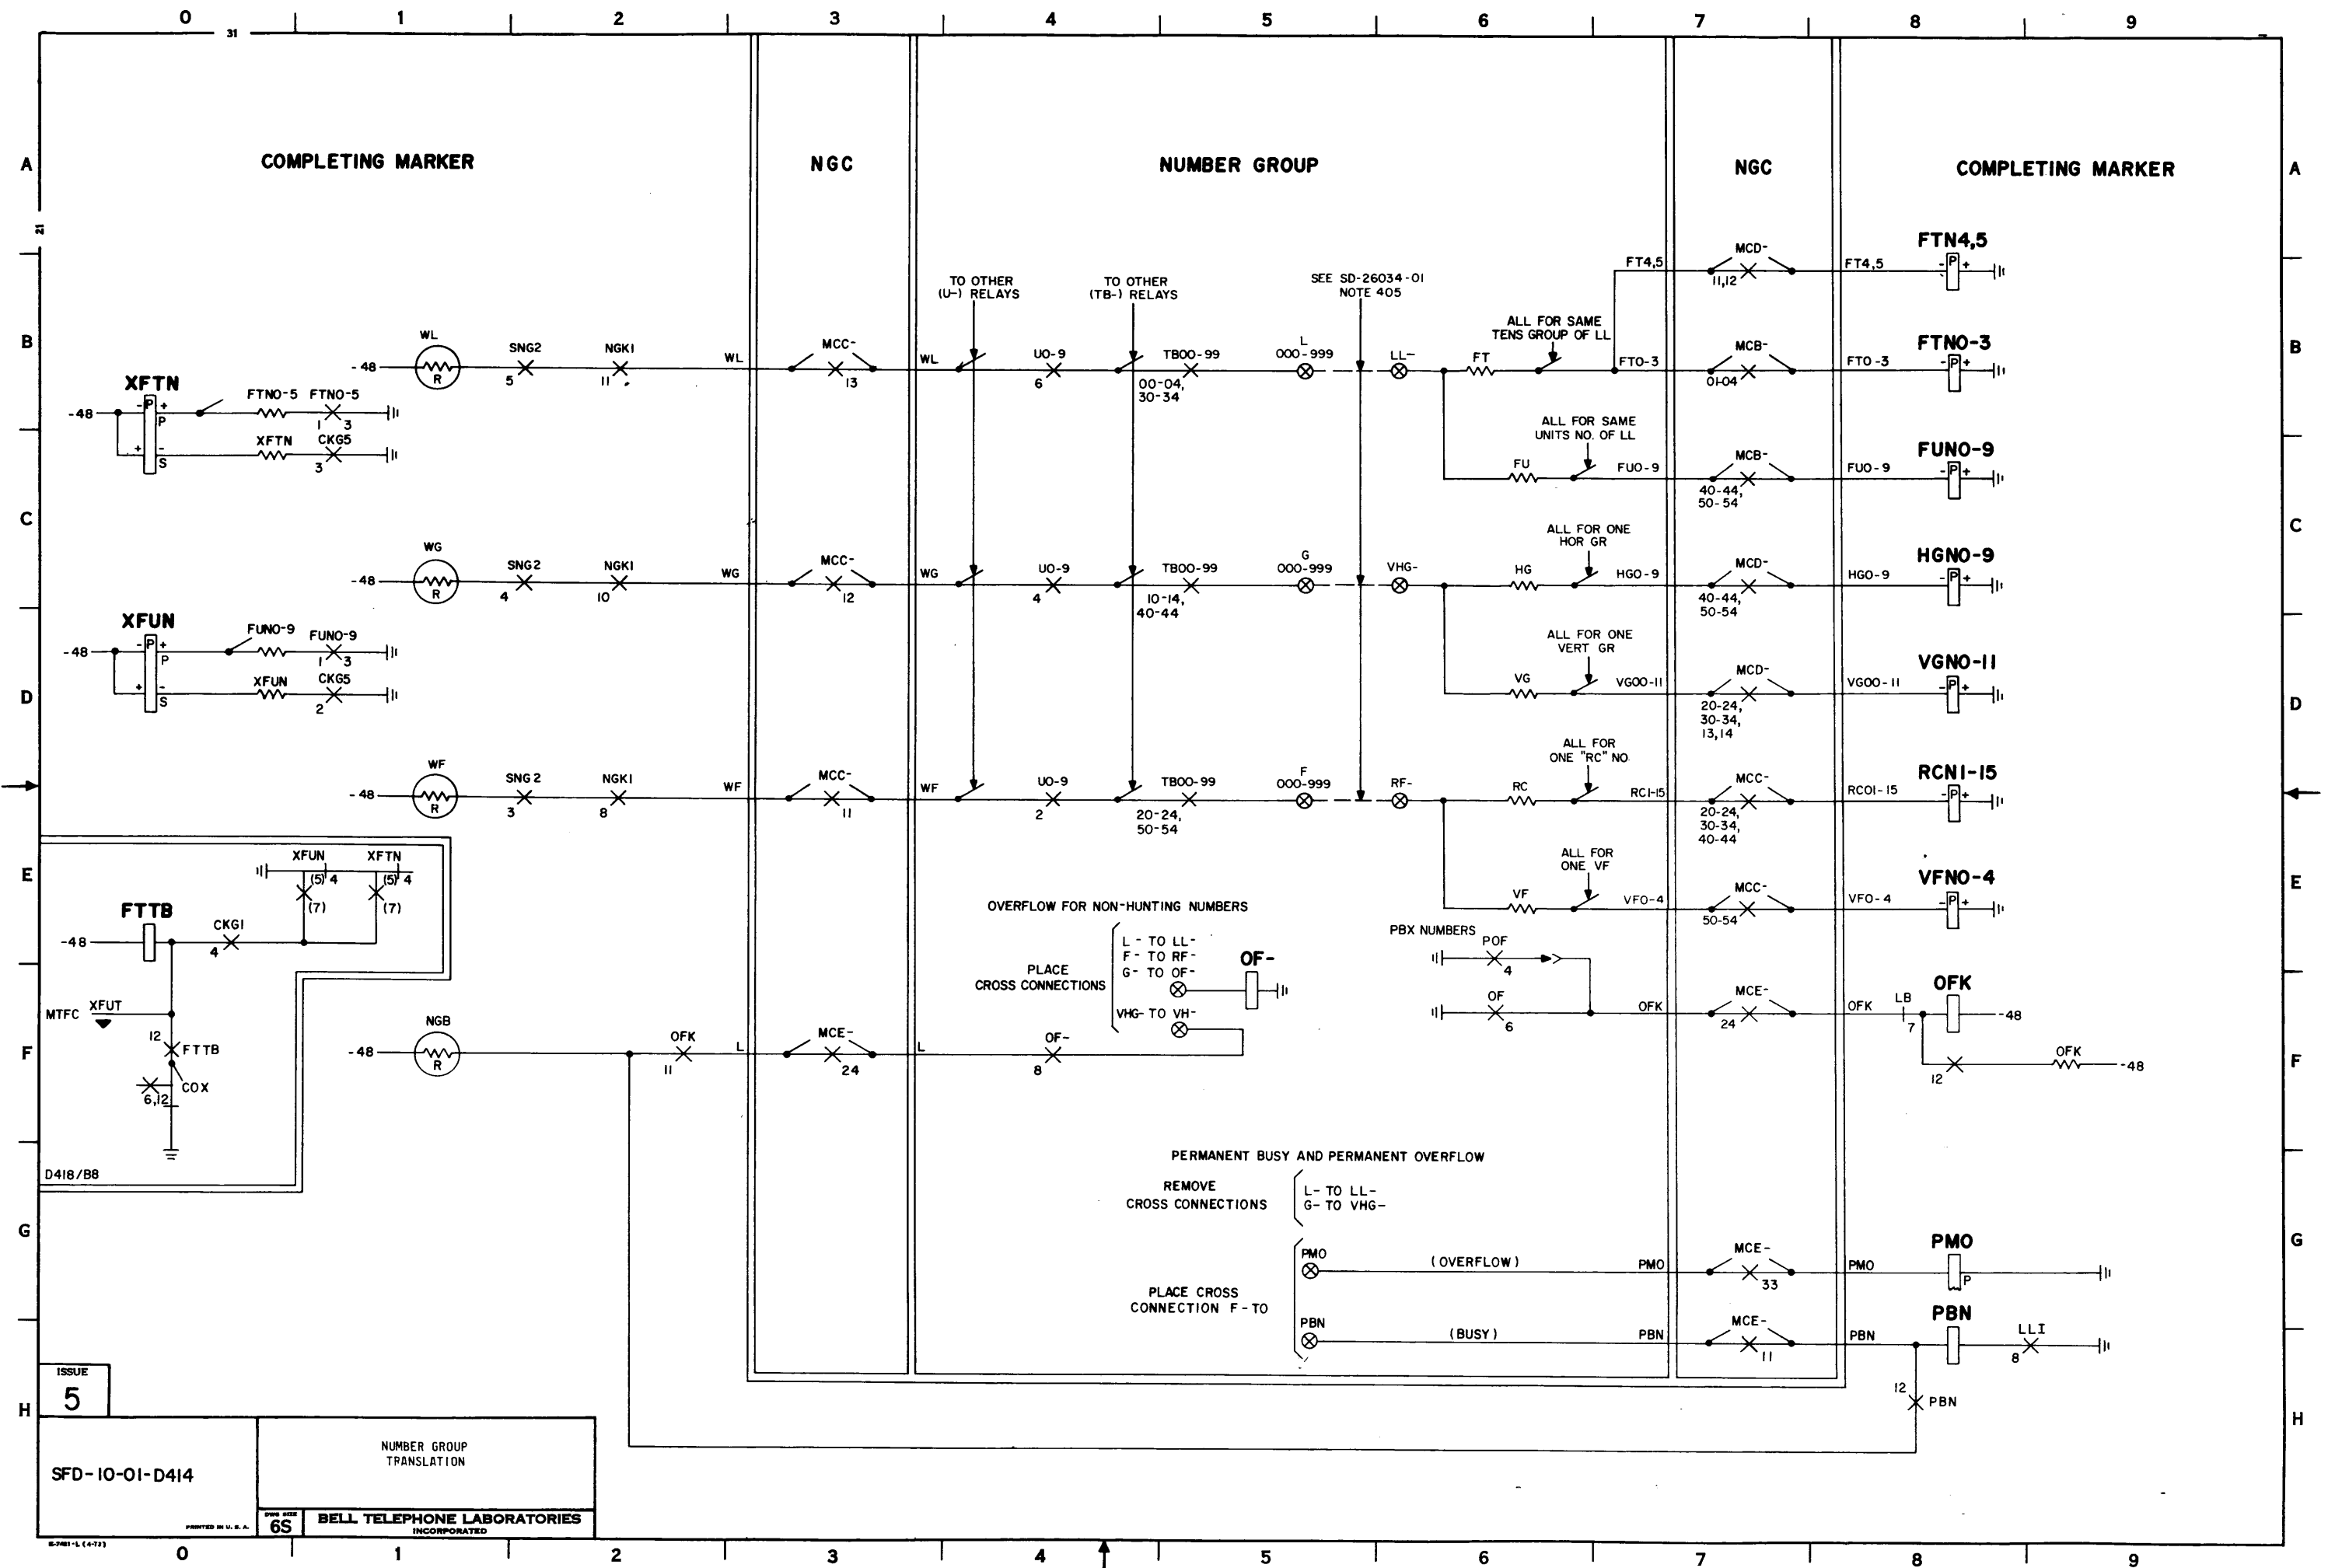


MASTER TEST CONTROL

COMPLETING MARKER

MTFC

RCK

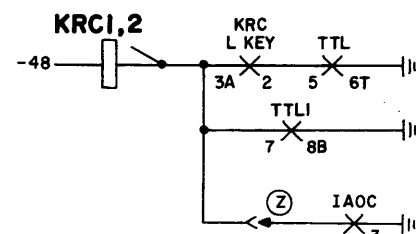

SHEET NOTES:

1. a-SEE SD-25800-01,FS 23B, FOR CONTACT ARRANGEMENT.
2. OPTION ASSIGNMENT:
 - (A) 2/X TROUBLE CARD
 - (B) 1/X TROUBLE CARD SINGLE SIDED
 - (C) 1/X TROUBLE CARD DOUBLE SIDED
 - (Z) IMPROVED CHANNEL TESTING

SFD-10-01-D415

RINGING COMBINATION CONTROL
AND VERIFICATION BY TEST FRAME


BELL TELEPHONE LABORATORIES
INCORPORATED

SFD-10-01-D415

PRINTED IN U.S.A.

ISSUE
4

SHEET NOTES:
1. OPTION ASSIGNMENT:
⑥ PAIRED LINE LINK FRAMES

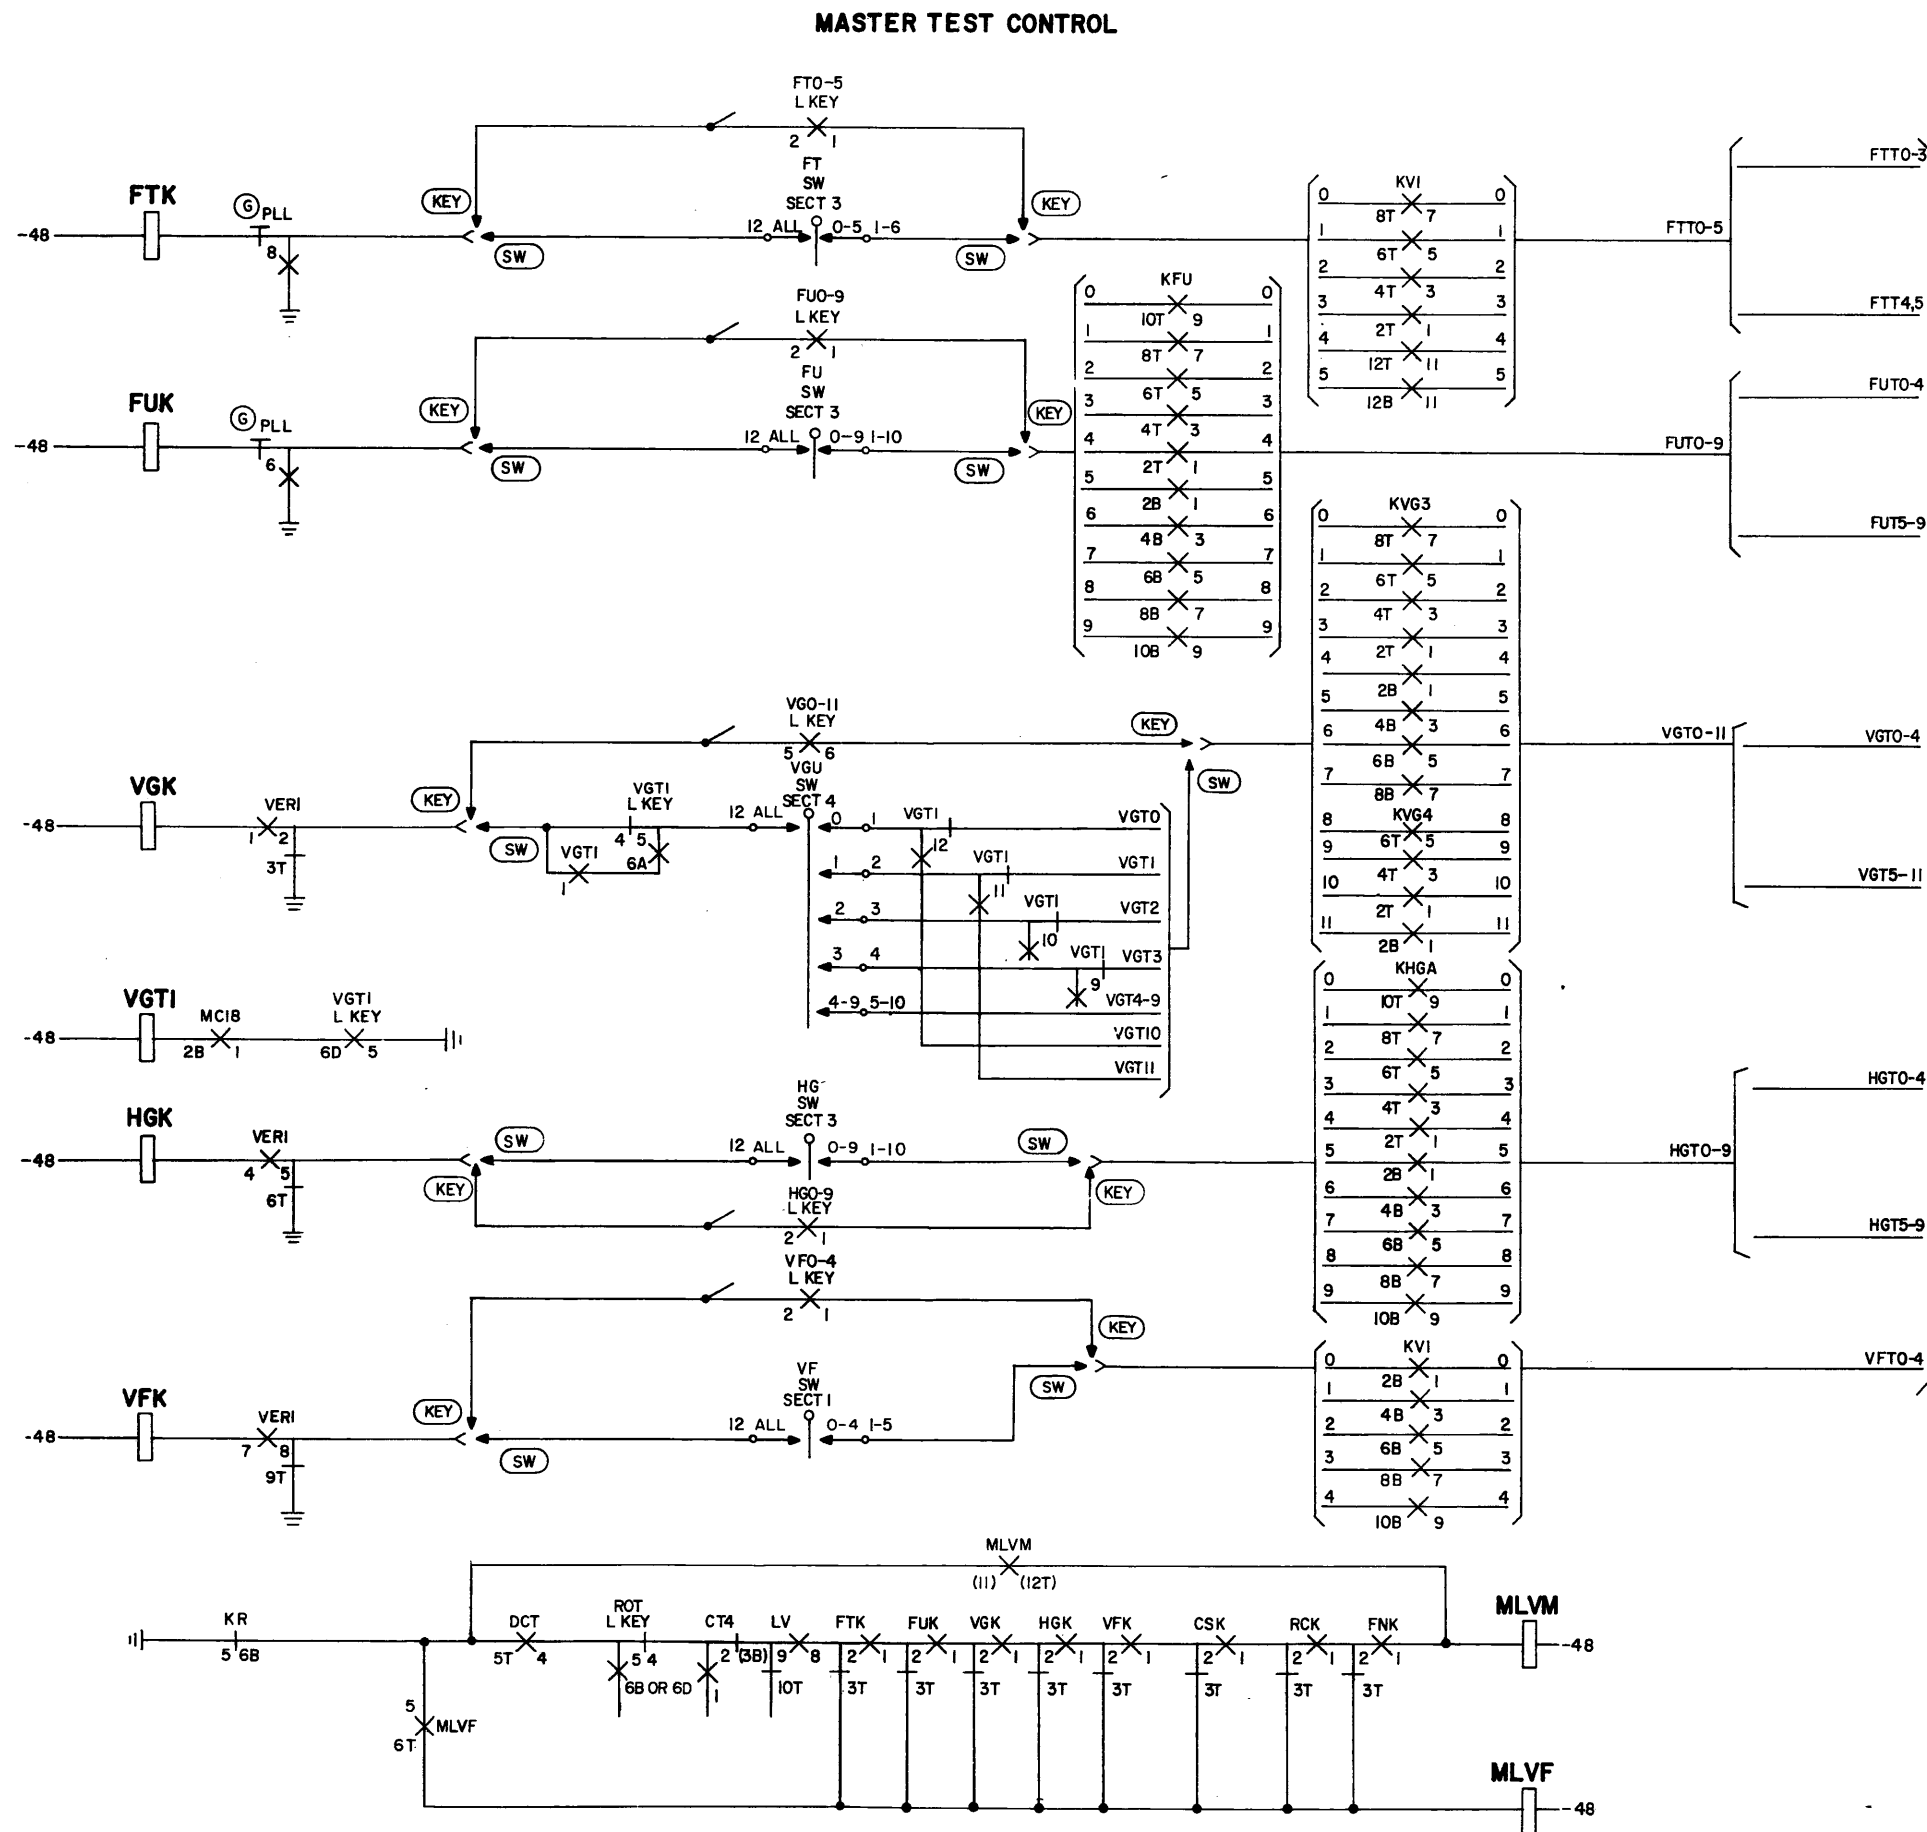

ISSUE
4

SFD-10-01-D416


LINE VERIFICATION MATCH

65

BELL TELEPHONE LABORATORIES
INCORPORATED

SFD-10-01-D416

COMPLETING MARKER

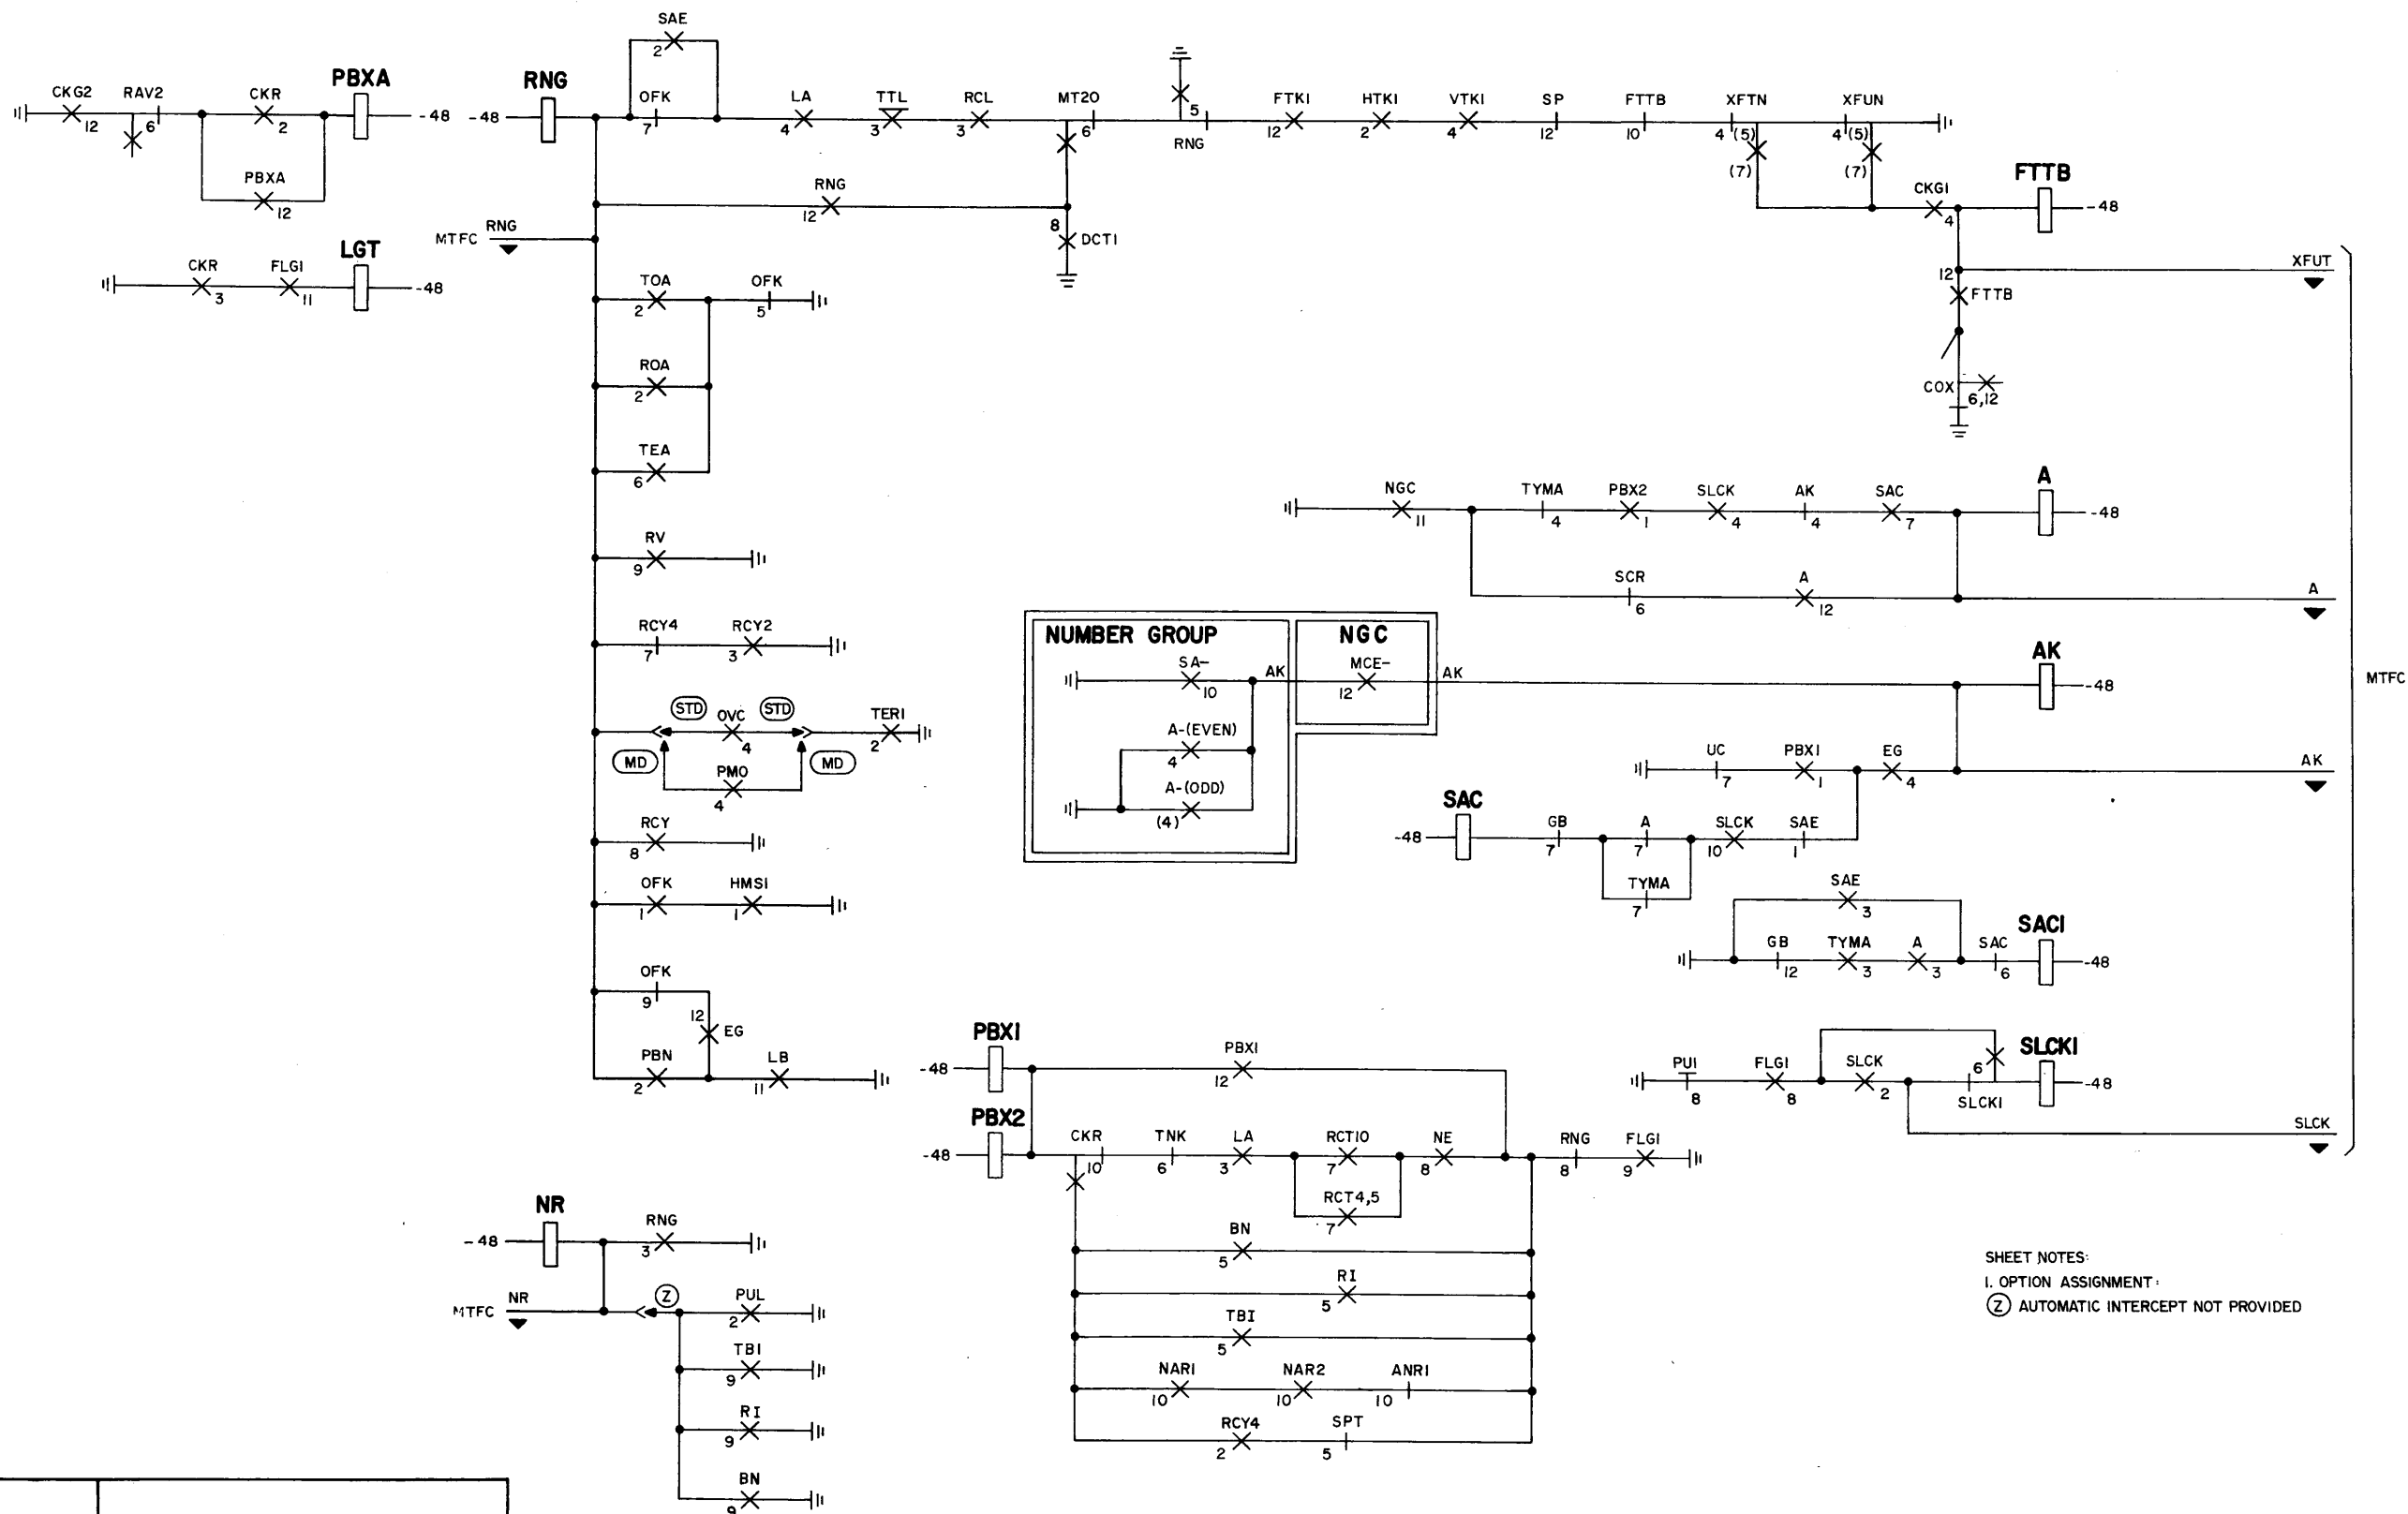

SHEET NOTES:
1. OPTION ASSIGNMENT:
② AUTOMATIC INTERCEPT NOT PROVIDED


ISSUE
3

SFD-10-01-D418


NUMBER GROUP RELEASE
CONTROL

BELL TELEPHONE LABORATORIES
INCORPORATED

SFD-10-01-D418

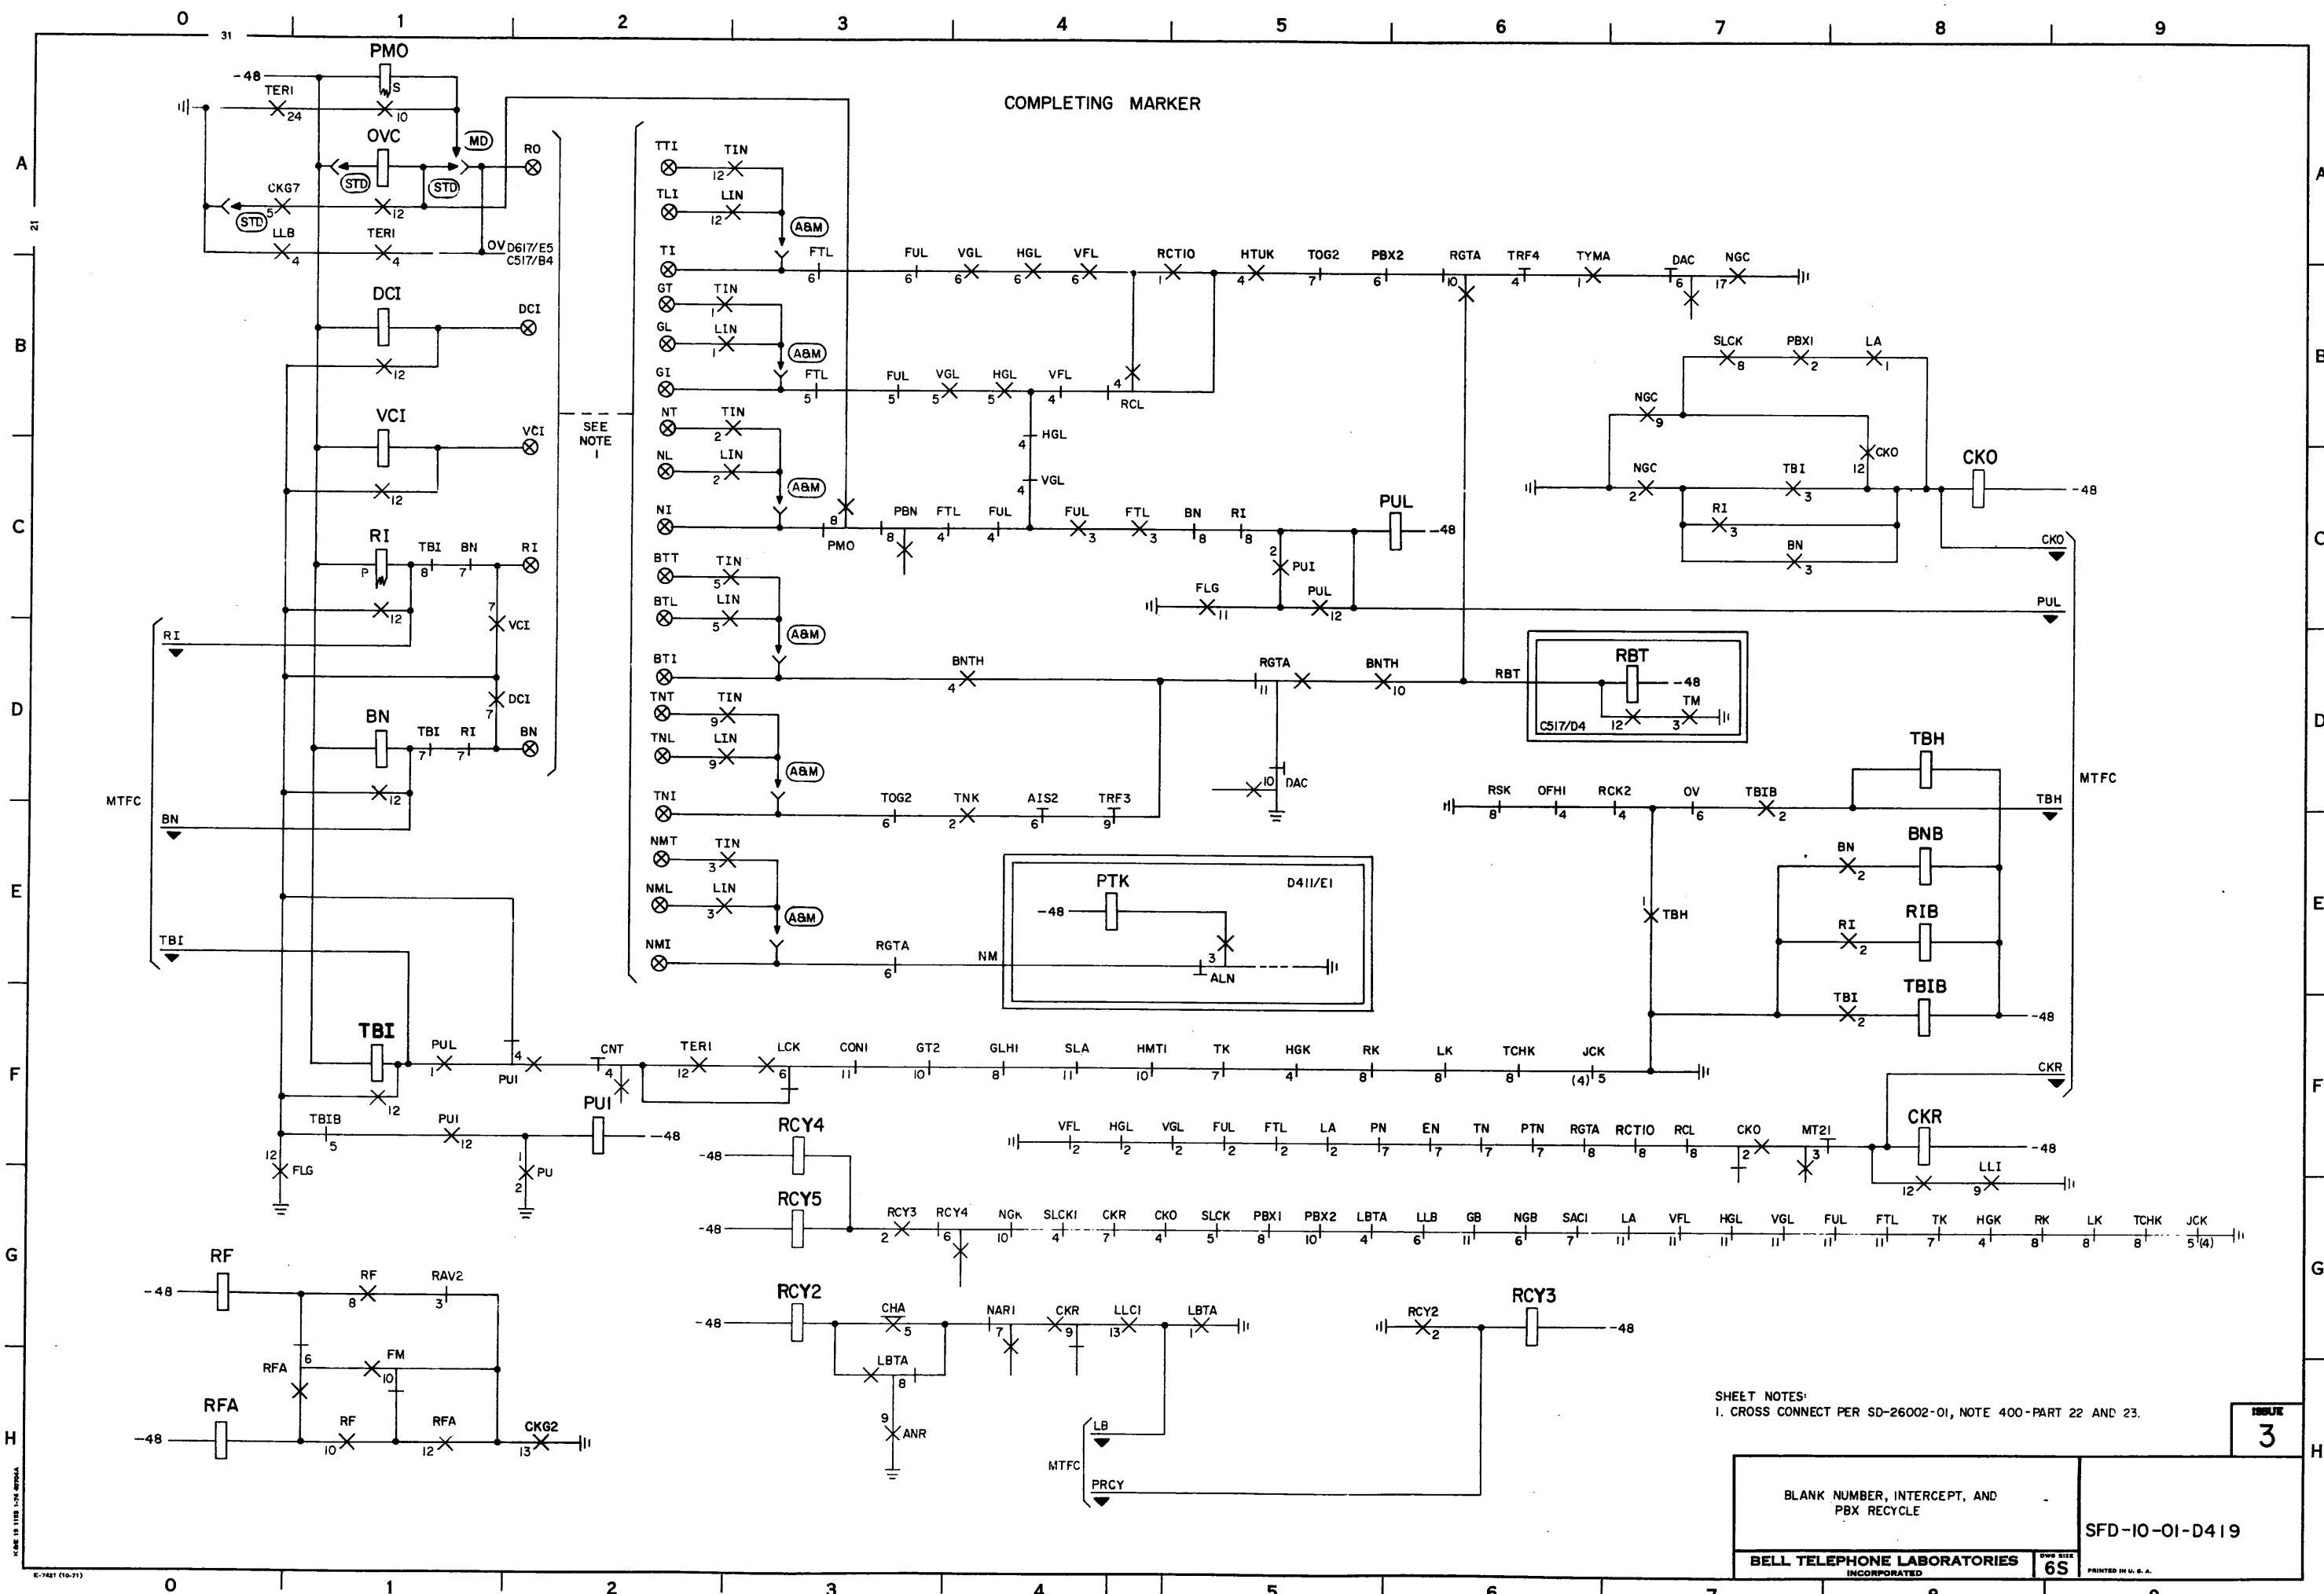

COMPLETING MARKER

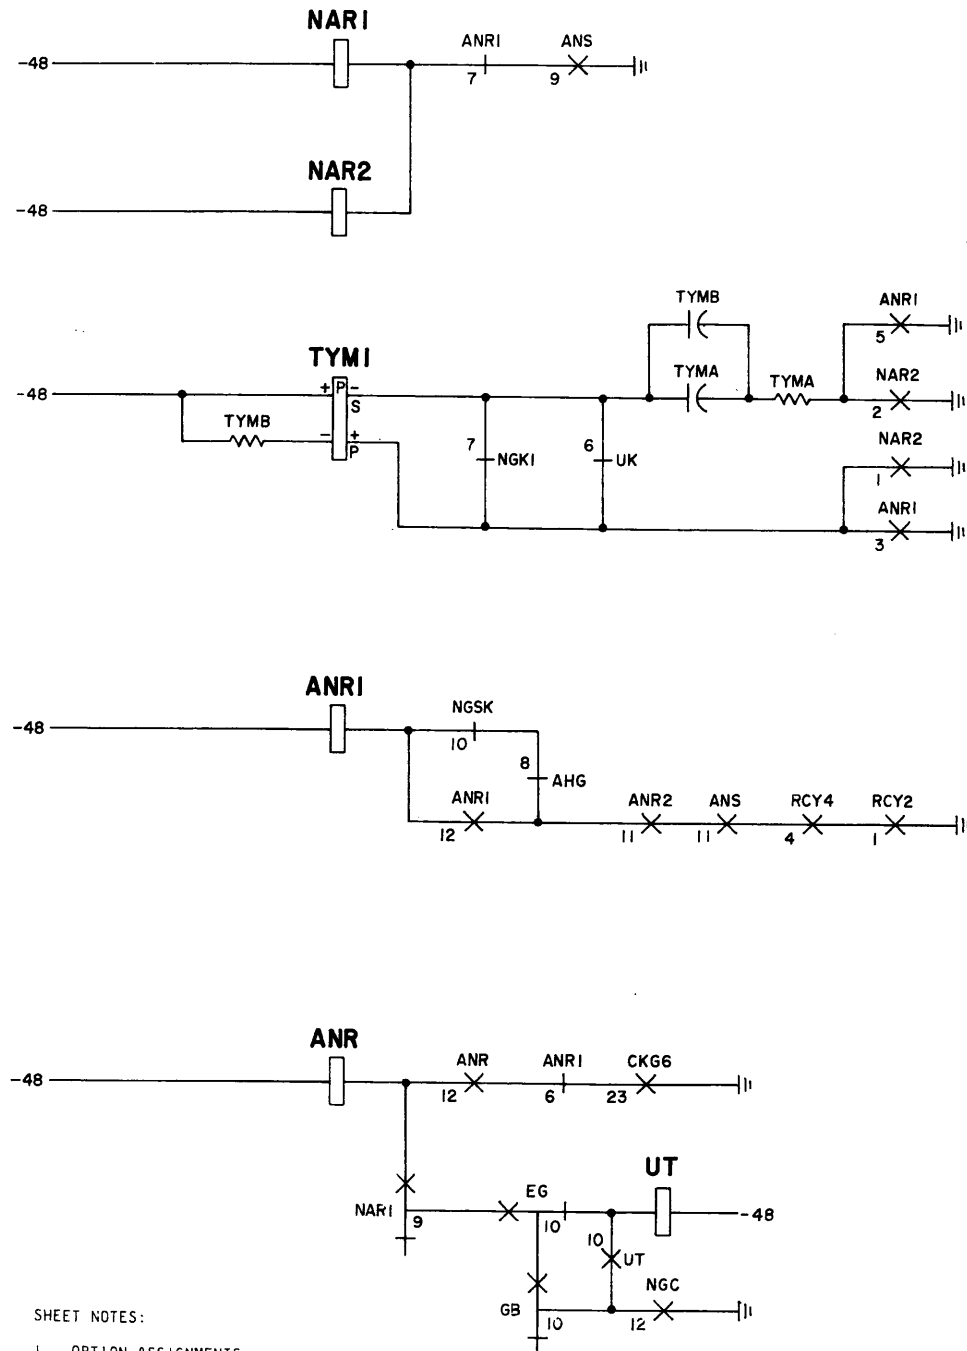

SHEET NOTES:
 1. OPTION ASSIGNMENTS:
 (N) SPECIAL MARKERS
 (P) REGULAR MARKERS


ISSUE
 3

SFD-10-01-D420

PBX ALLOTTER CONTROL,
 NUMBER GROUP CONTROL
 APPLIQUE FOR USE WITH
 ALLOTTED PBX HUNTING


65

BELL TELEPHONE LABORATORIES
 INCORPORATED

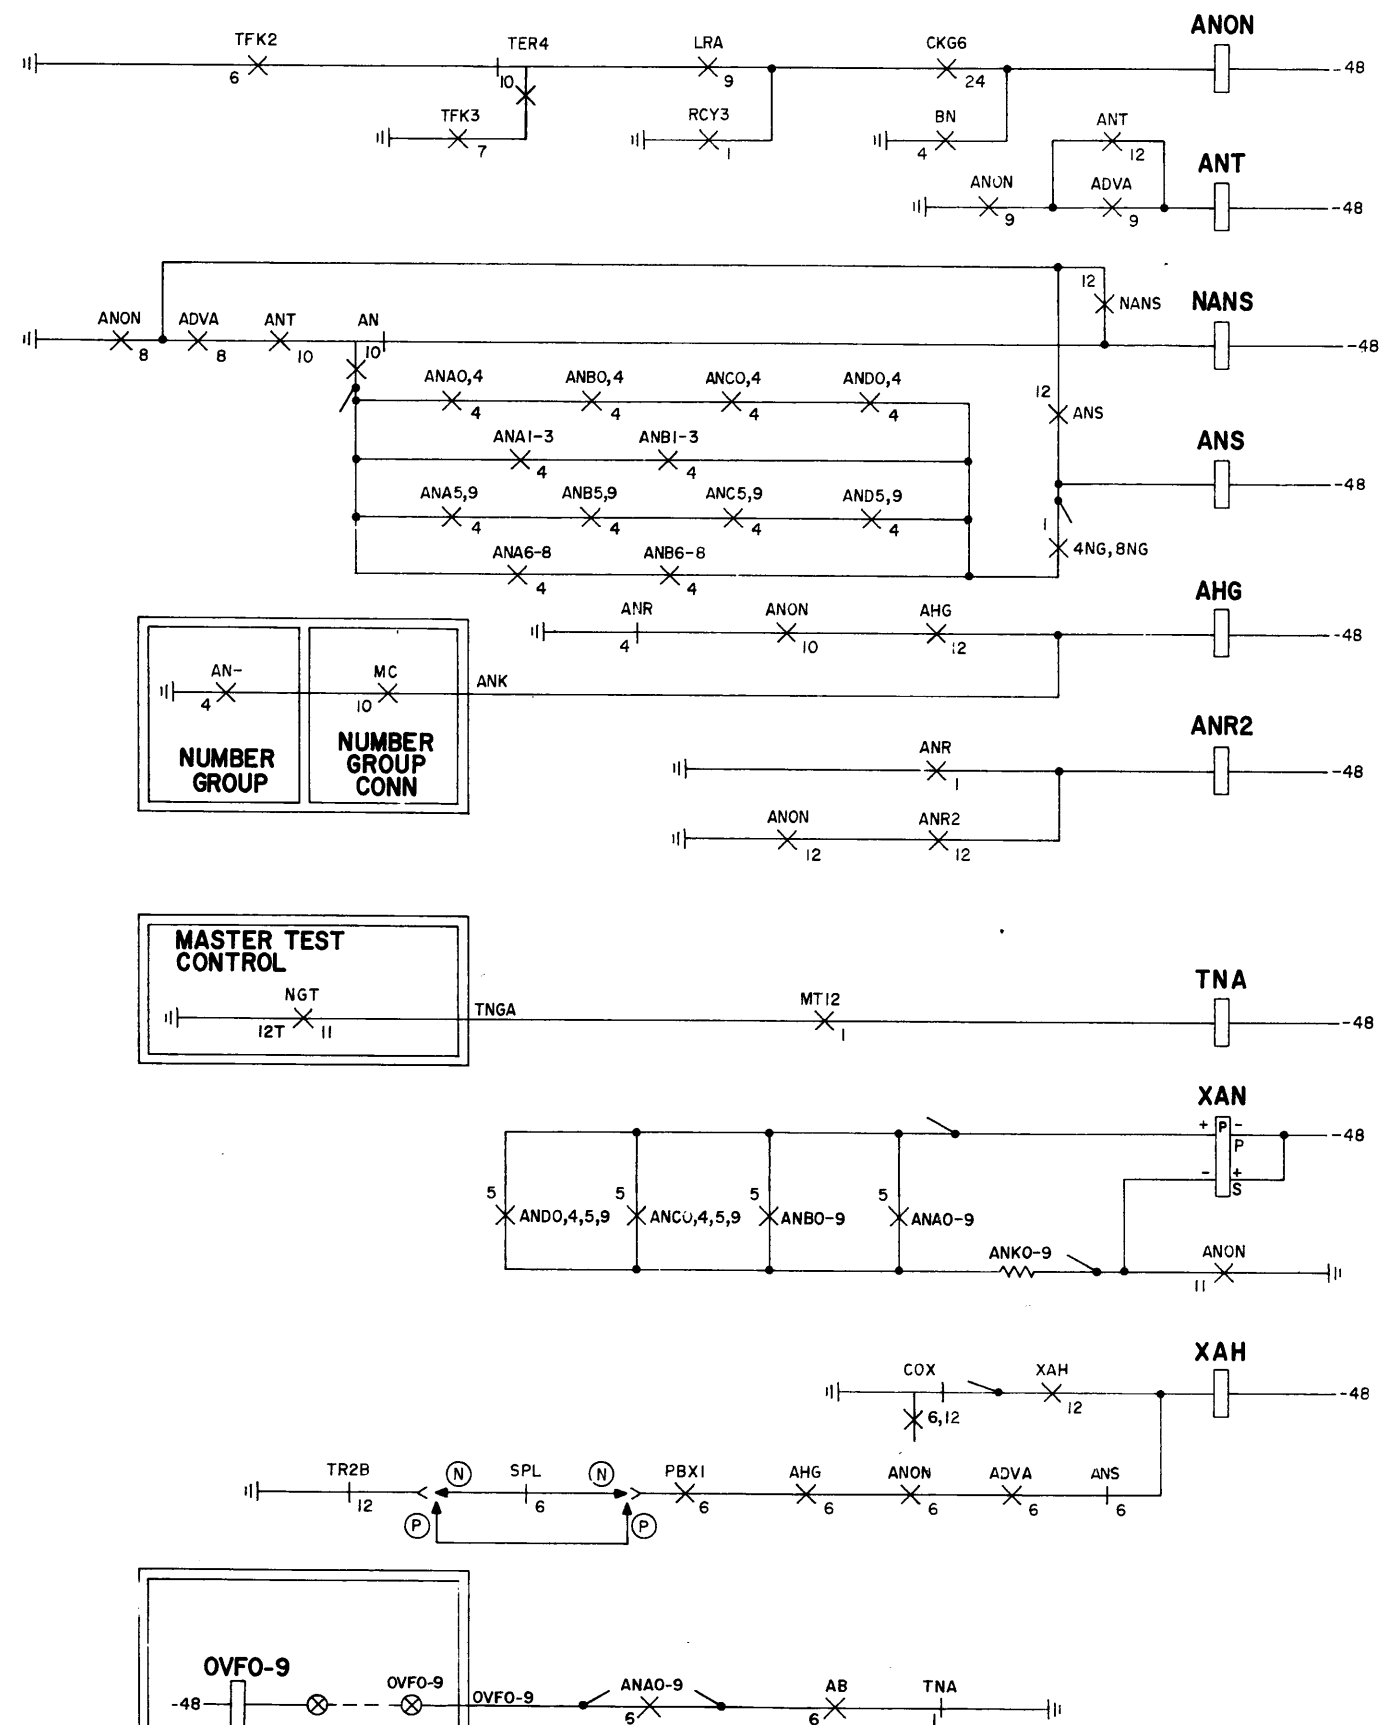


SFD-10-01-D420


COMPLETING MARKER

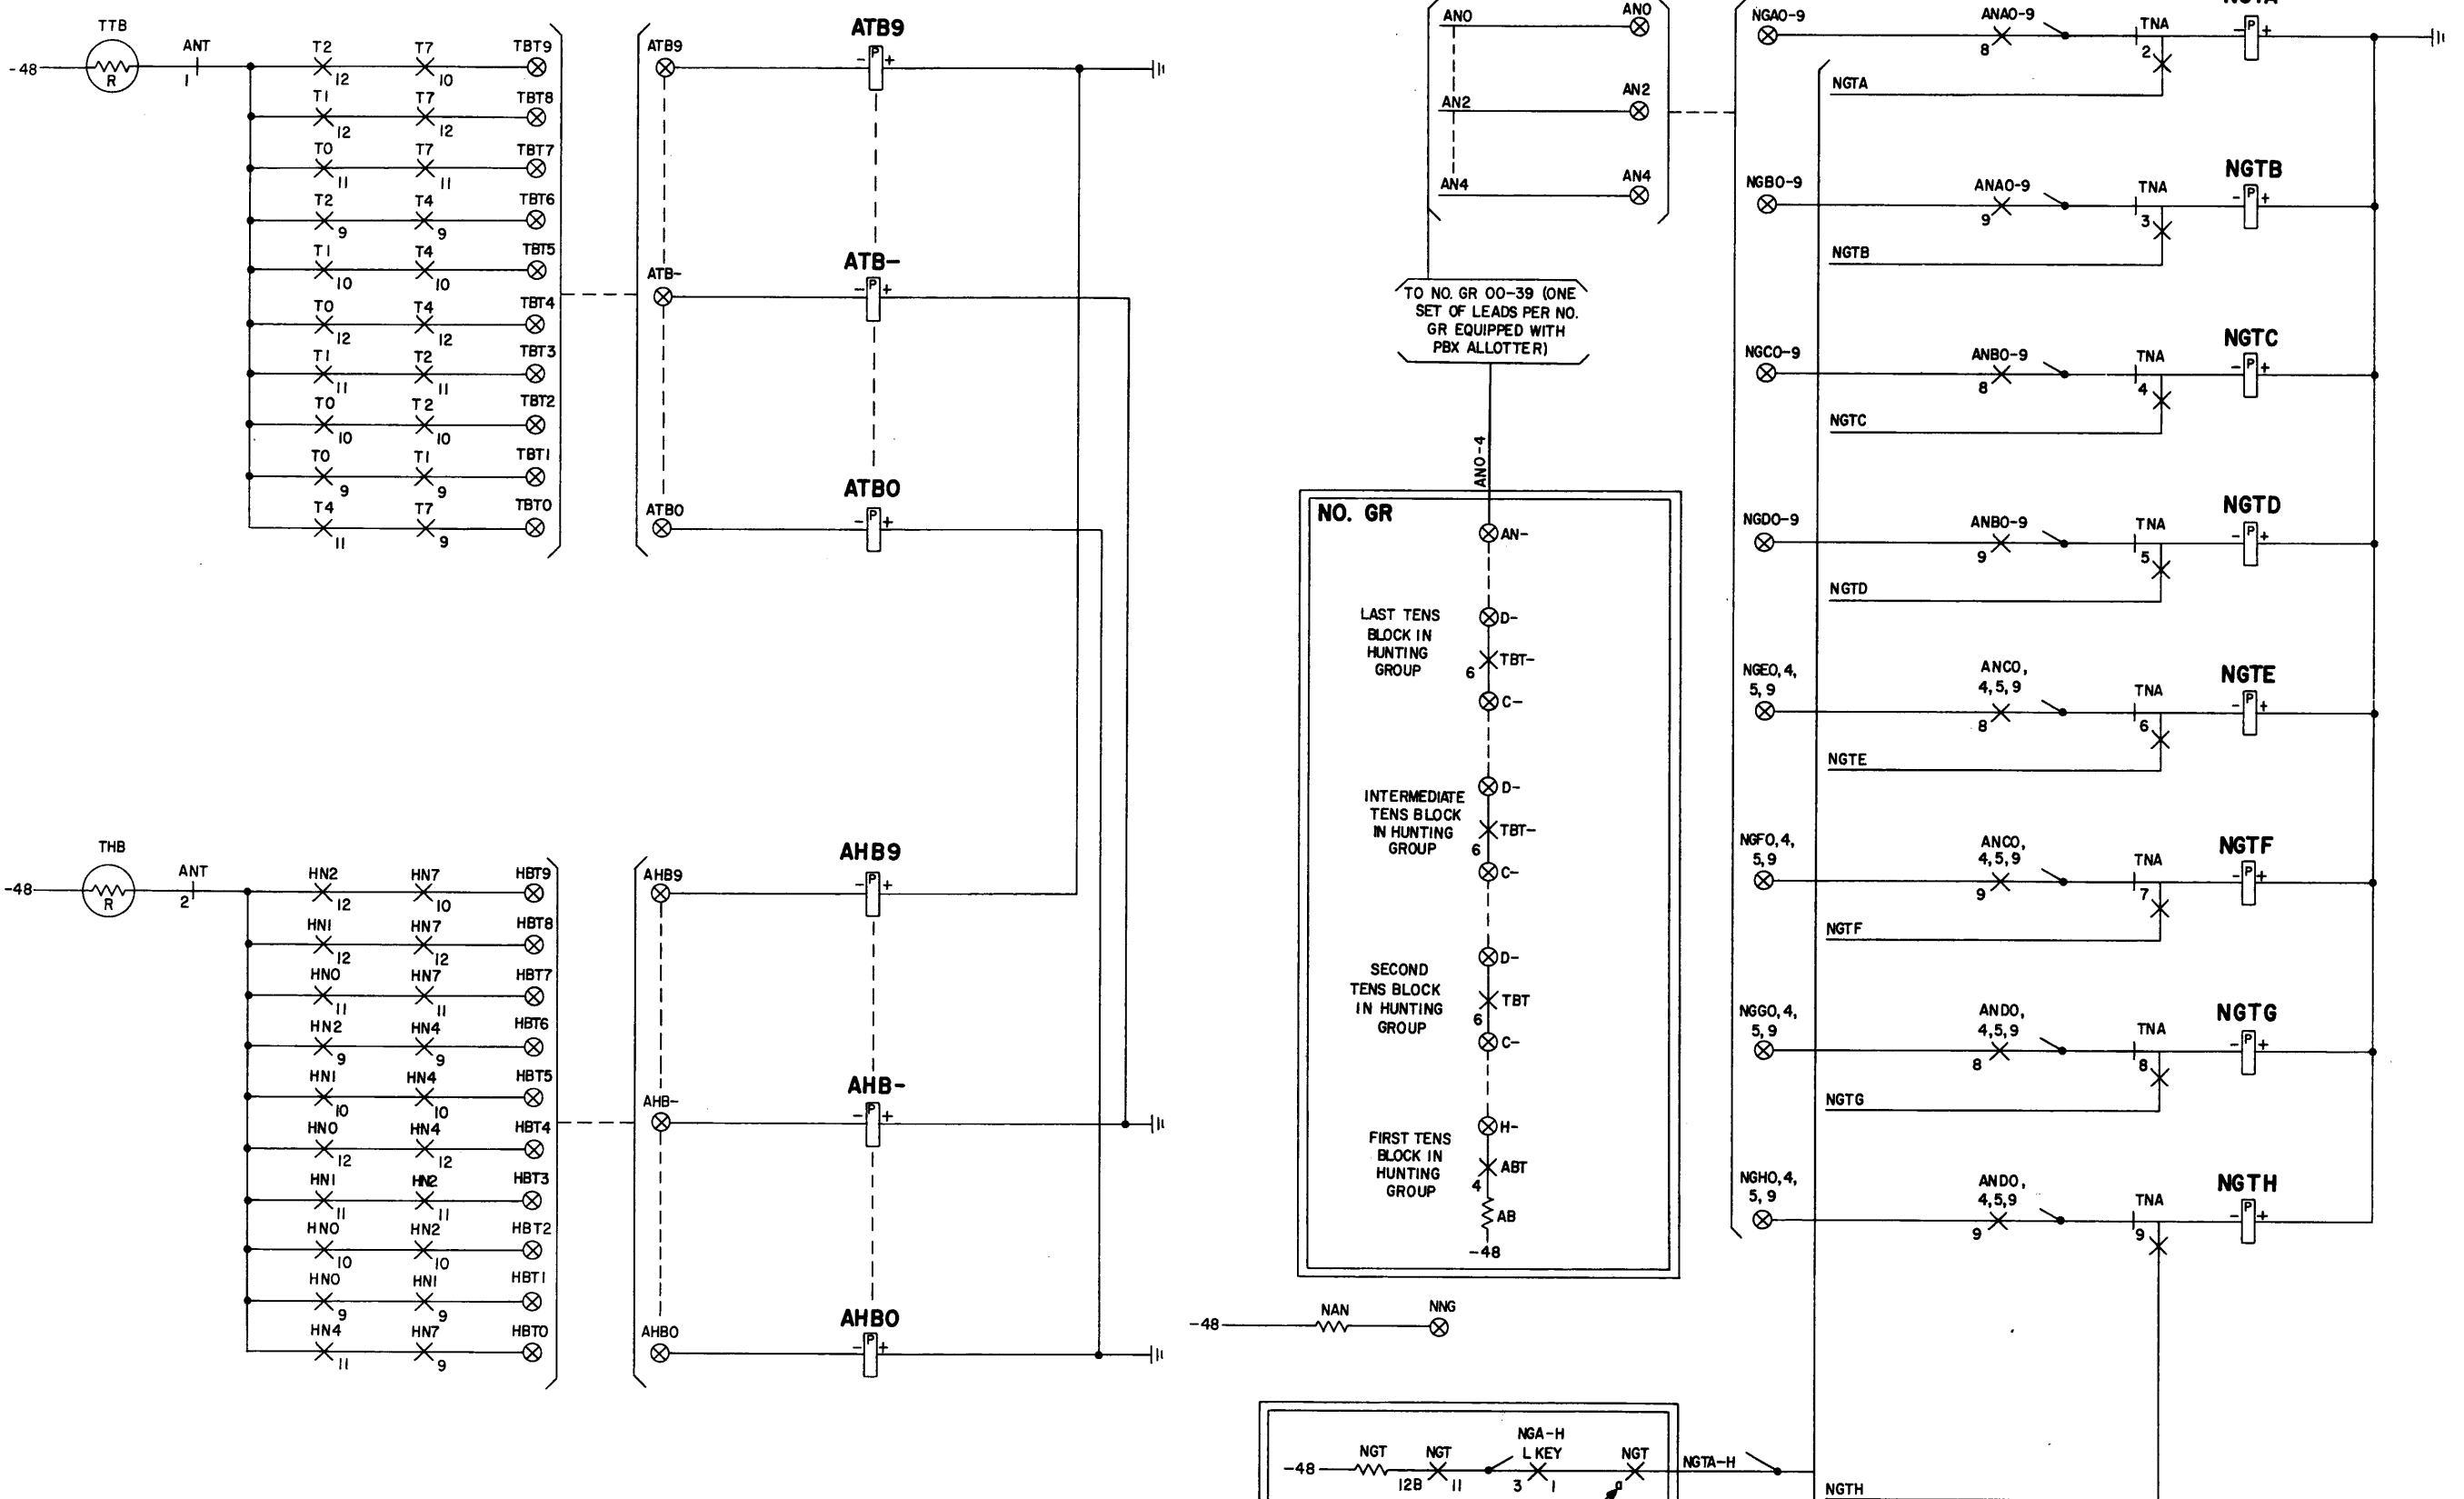


SHEET NOTES:
1. a-SEE SD-25800-01, FS 60, FOR CONTACT ARRANGEMENT.

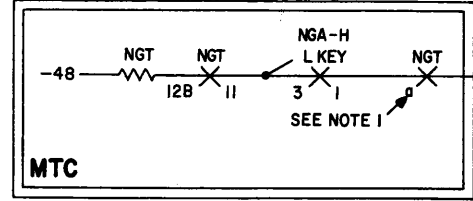

SFD-10-01-D421

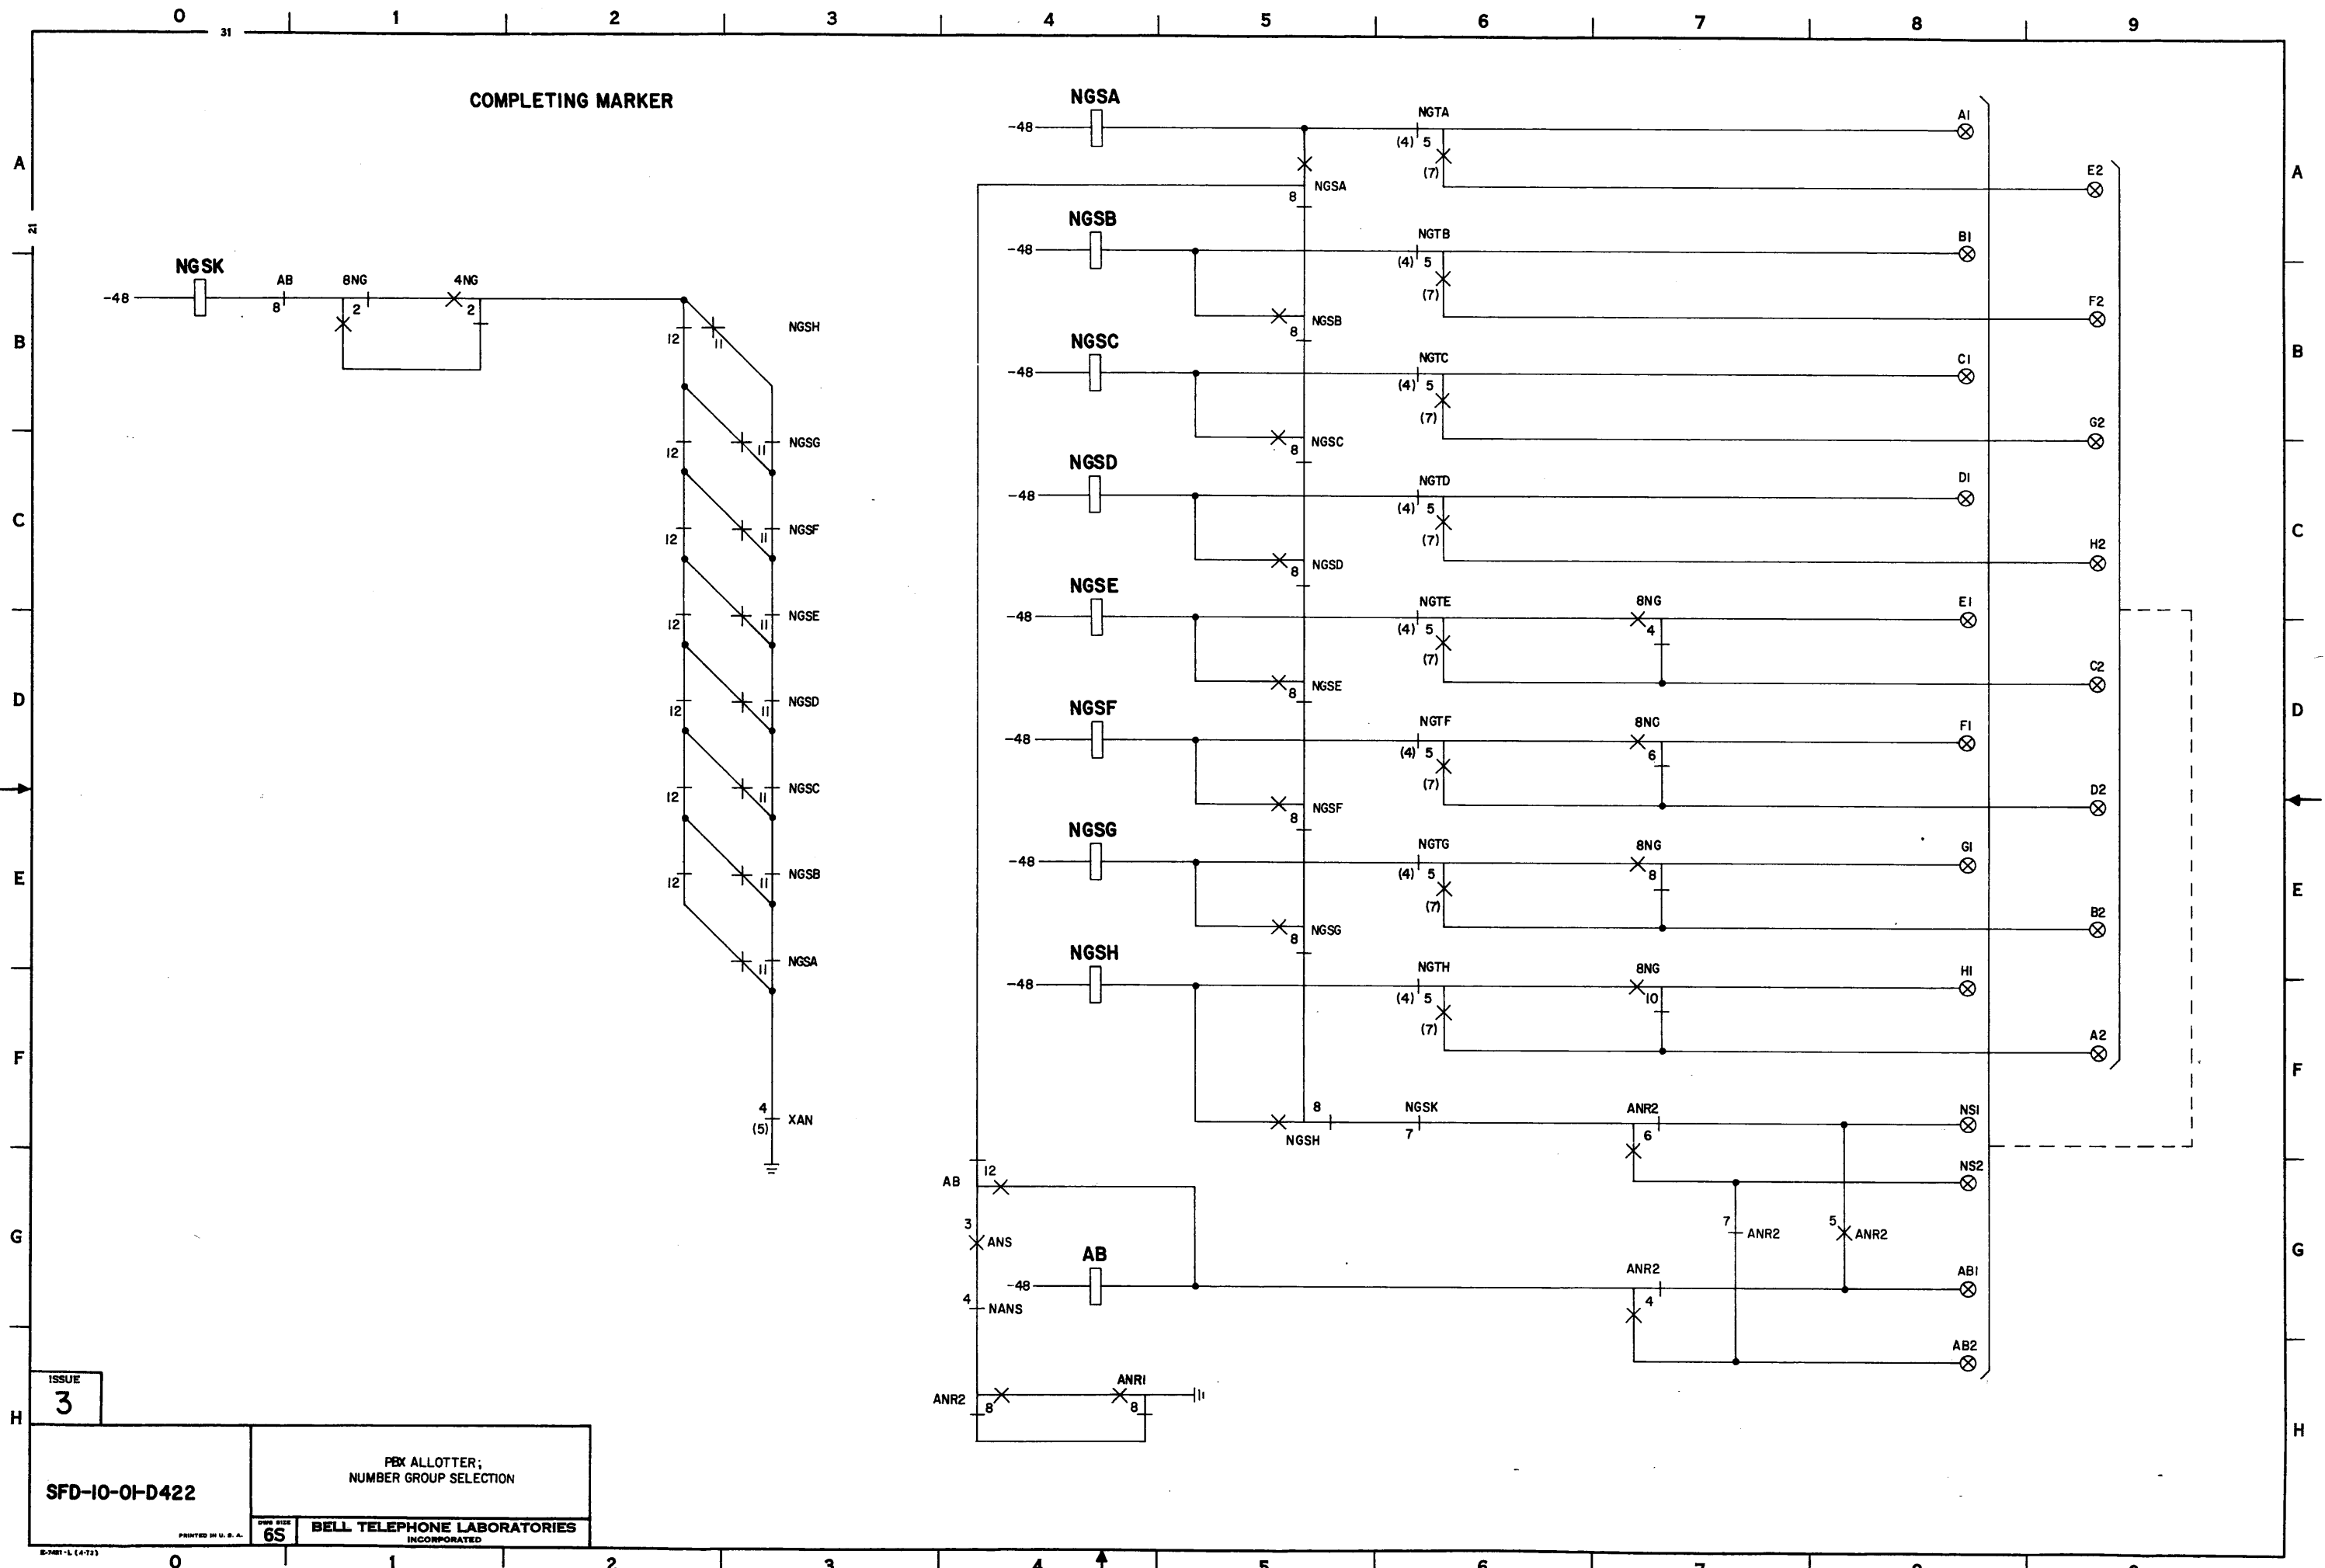

COMPLETING MARKER







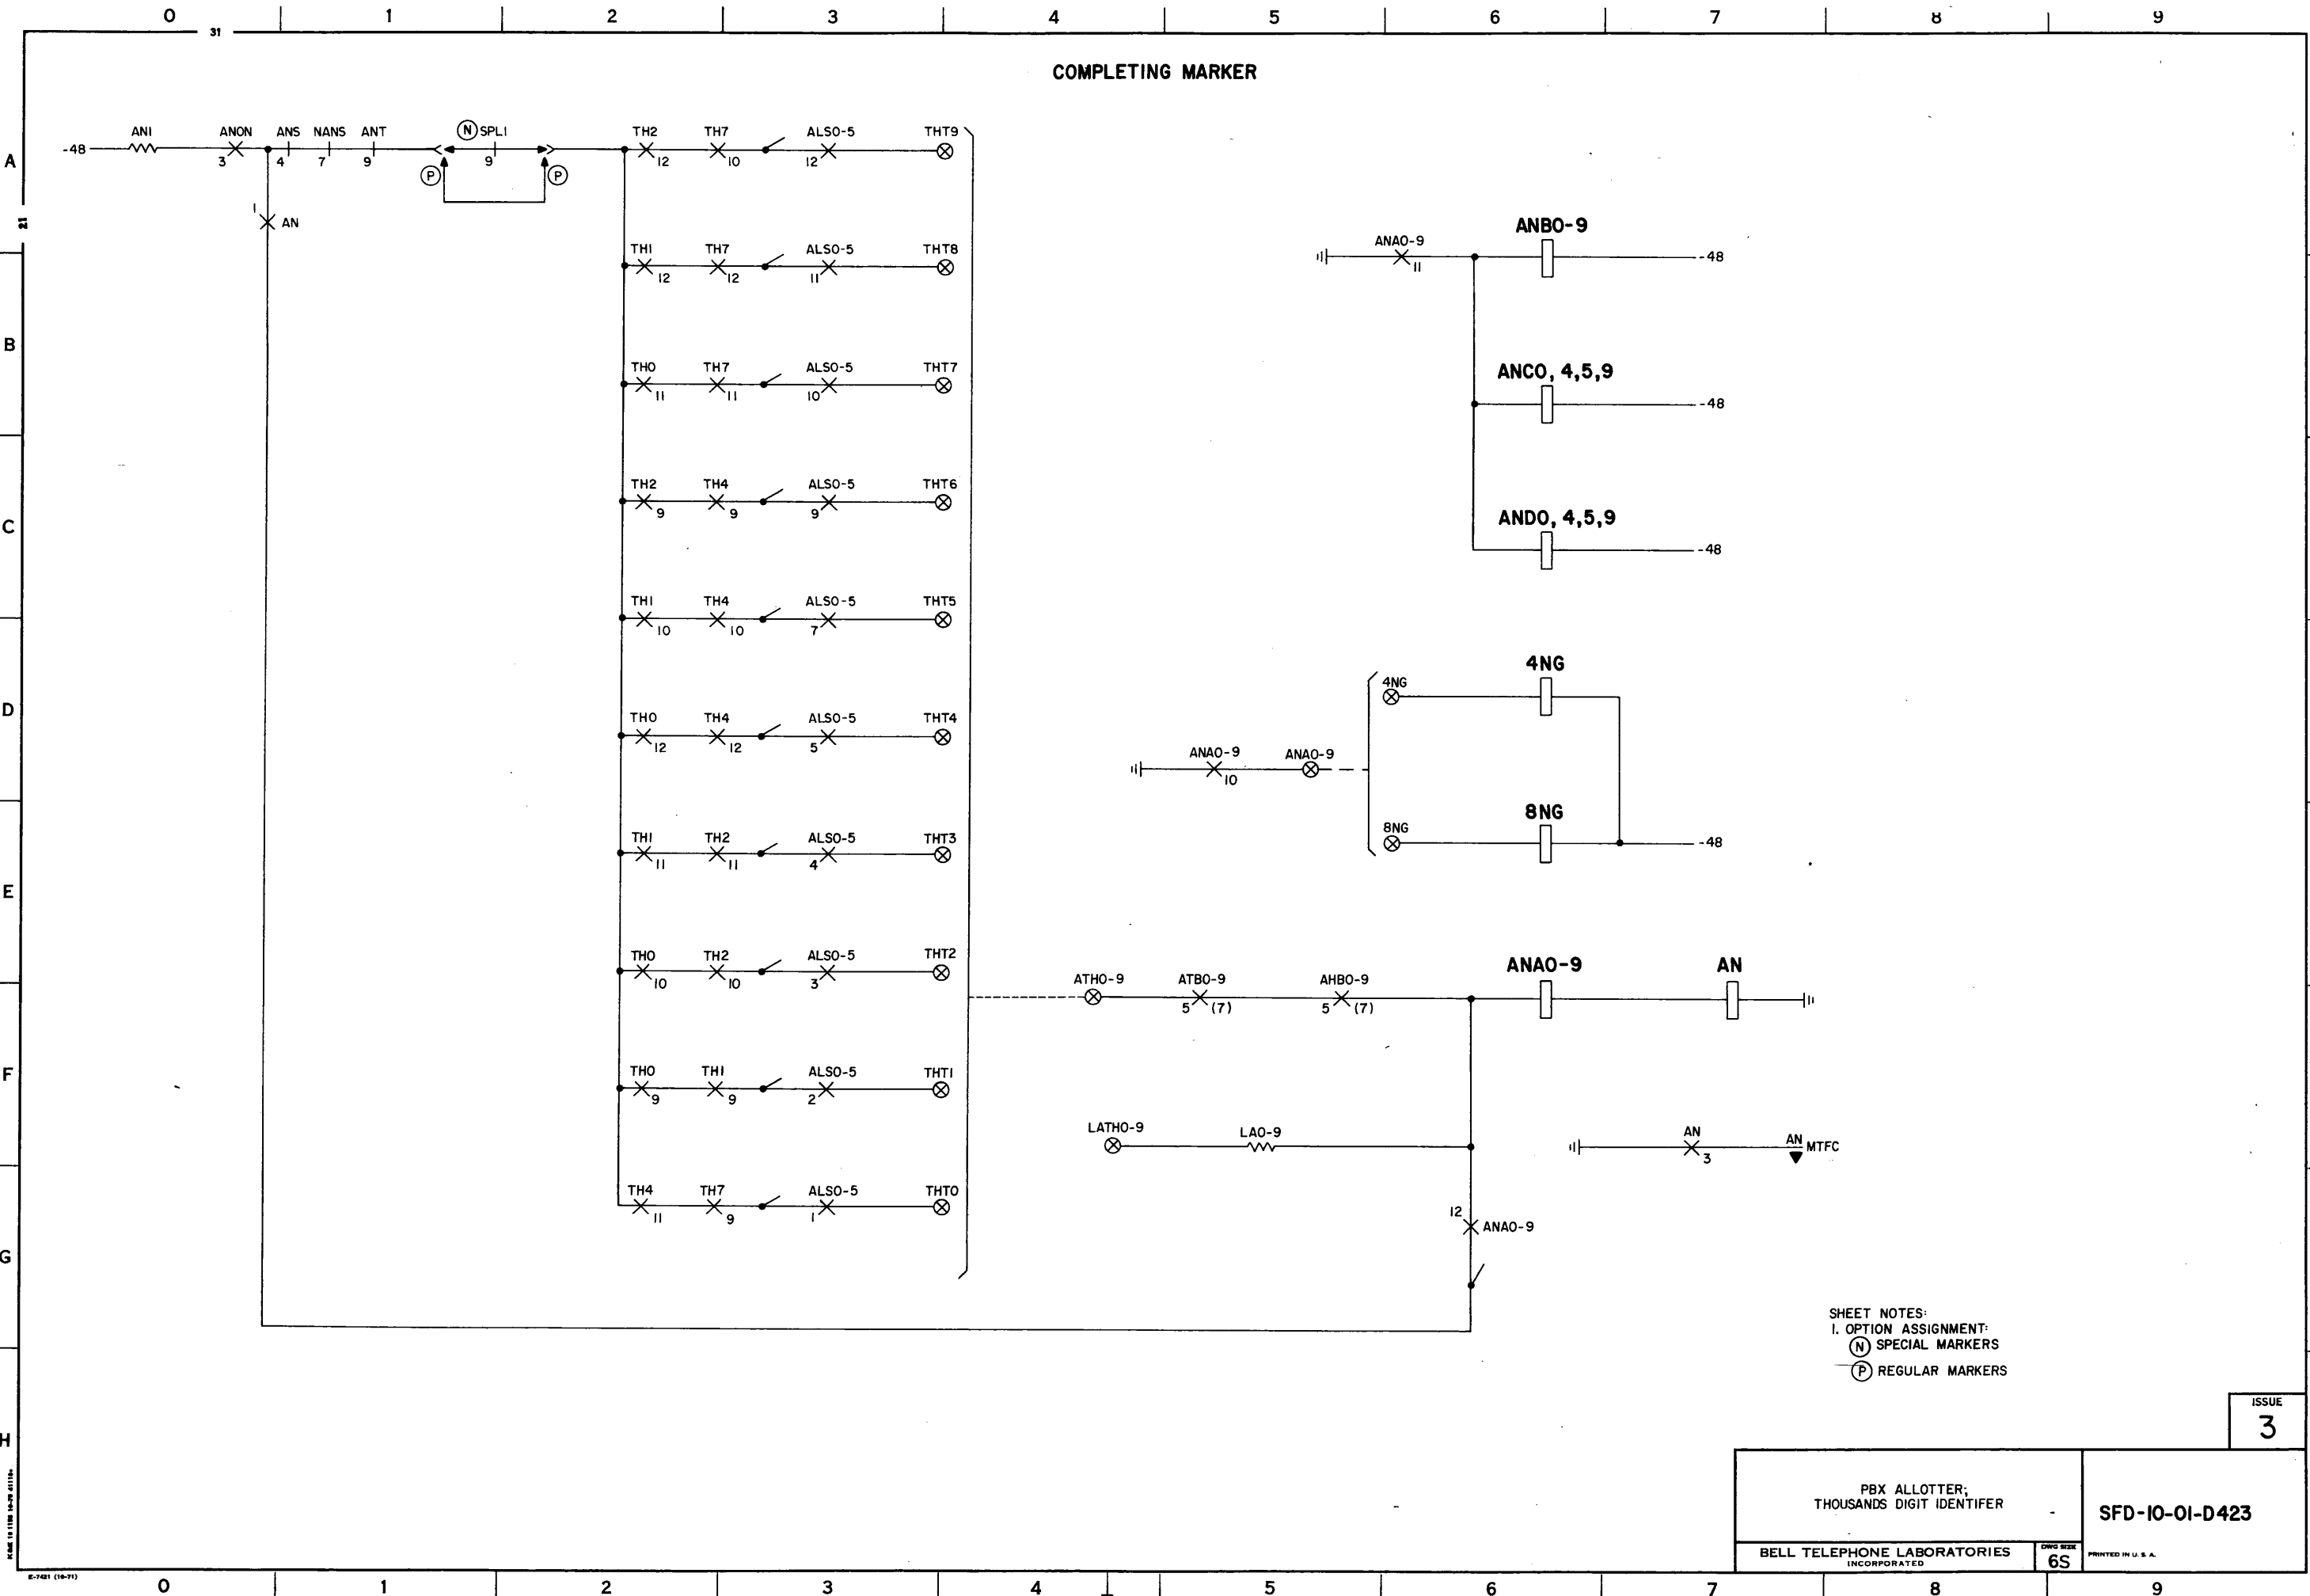



SHEET NOTES:
I. OPTION ASSIGNMENT:
(N) SPECIAL MARKERS
(P) REGULAR MARKERS


ISSUE
3

SFD-10-01-D423


COMPLETING MARKER

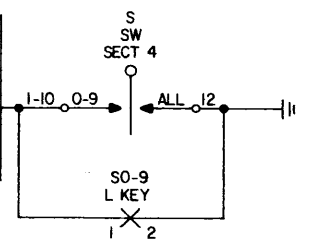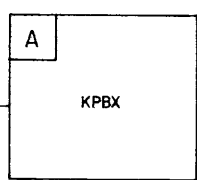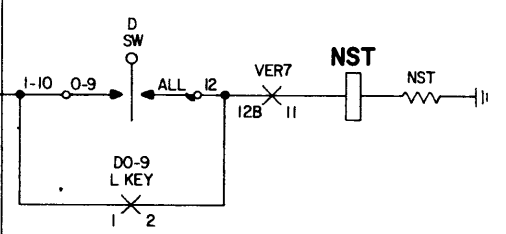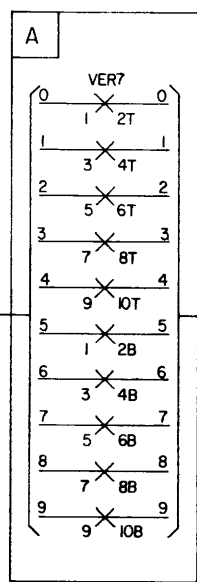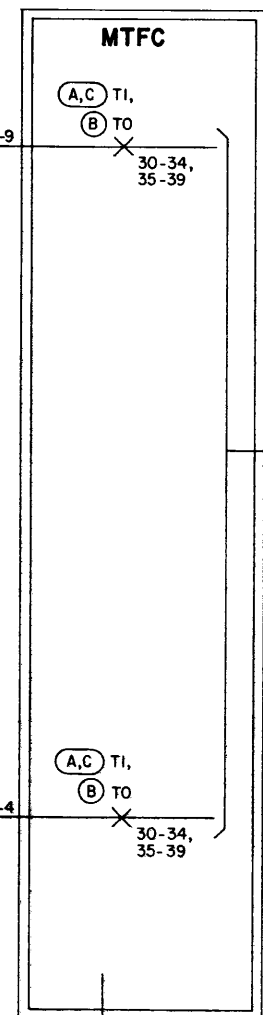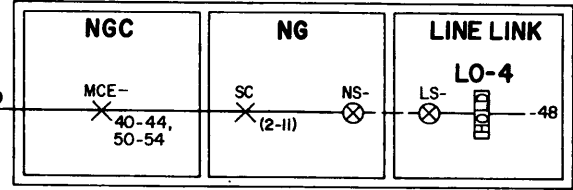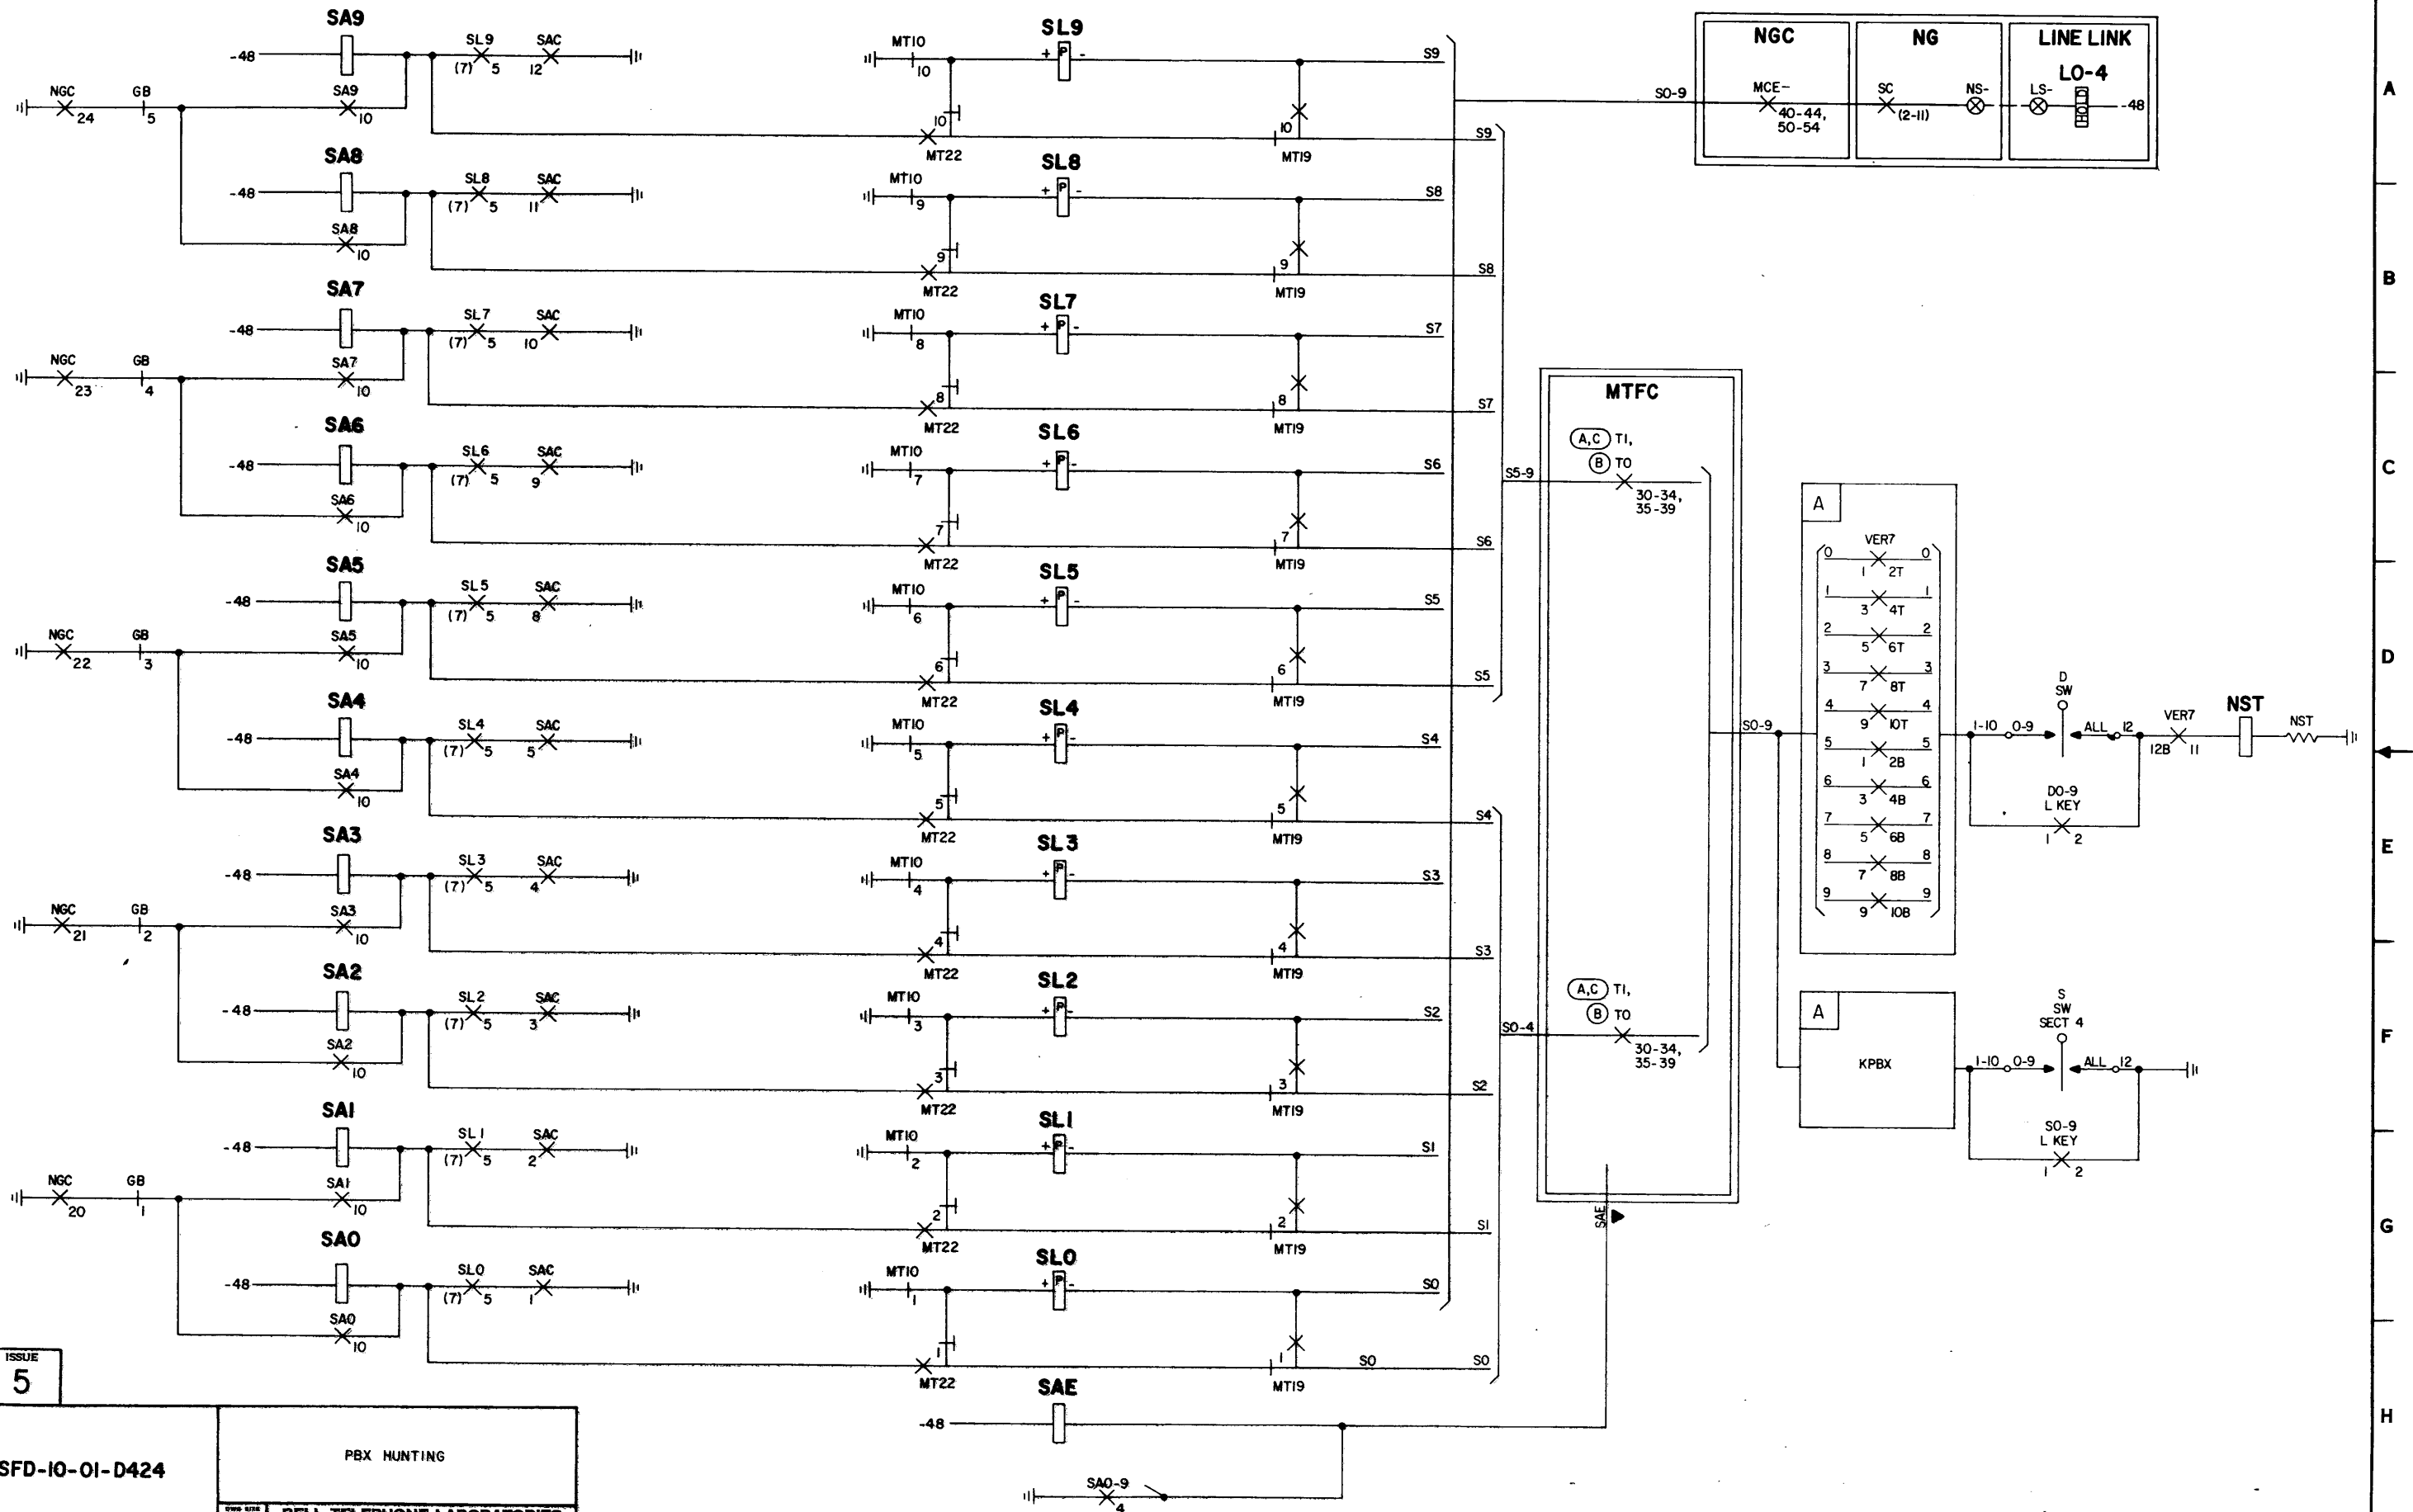

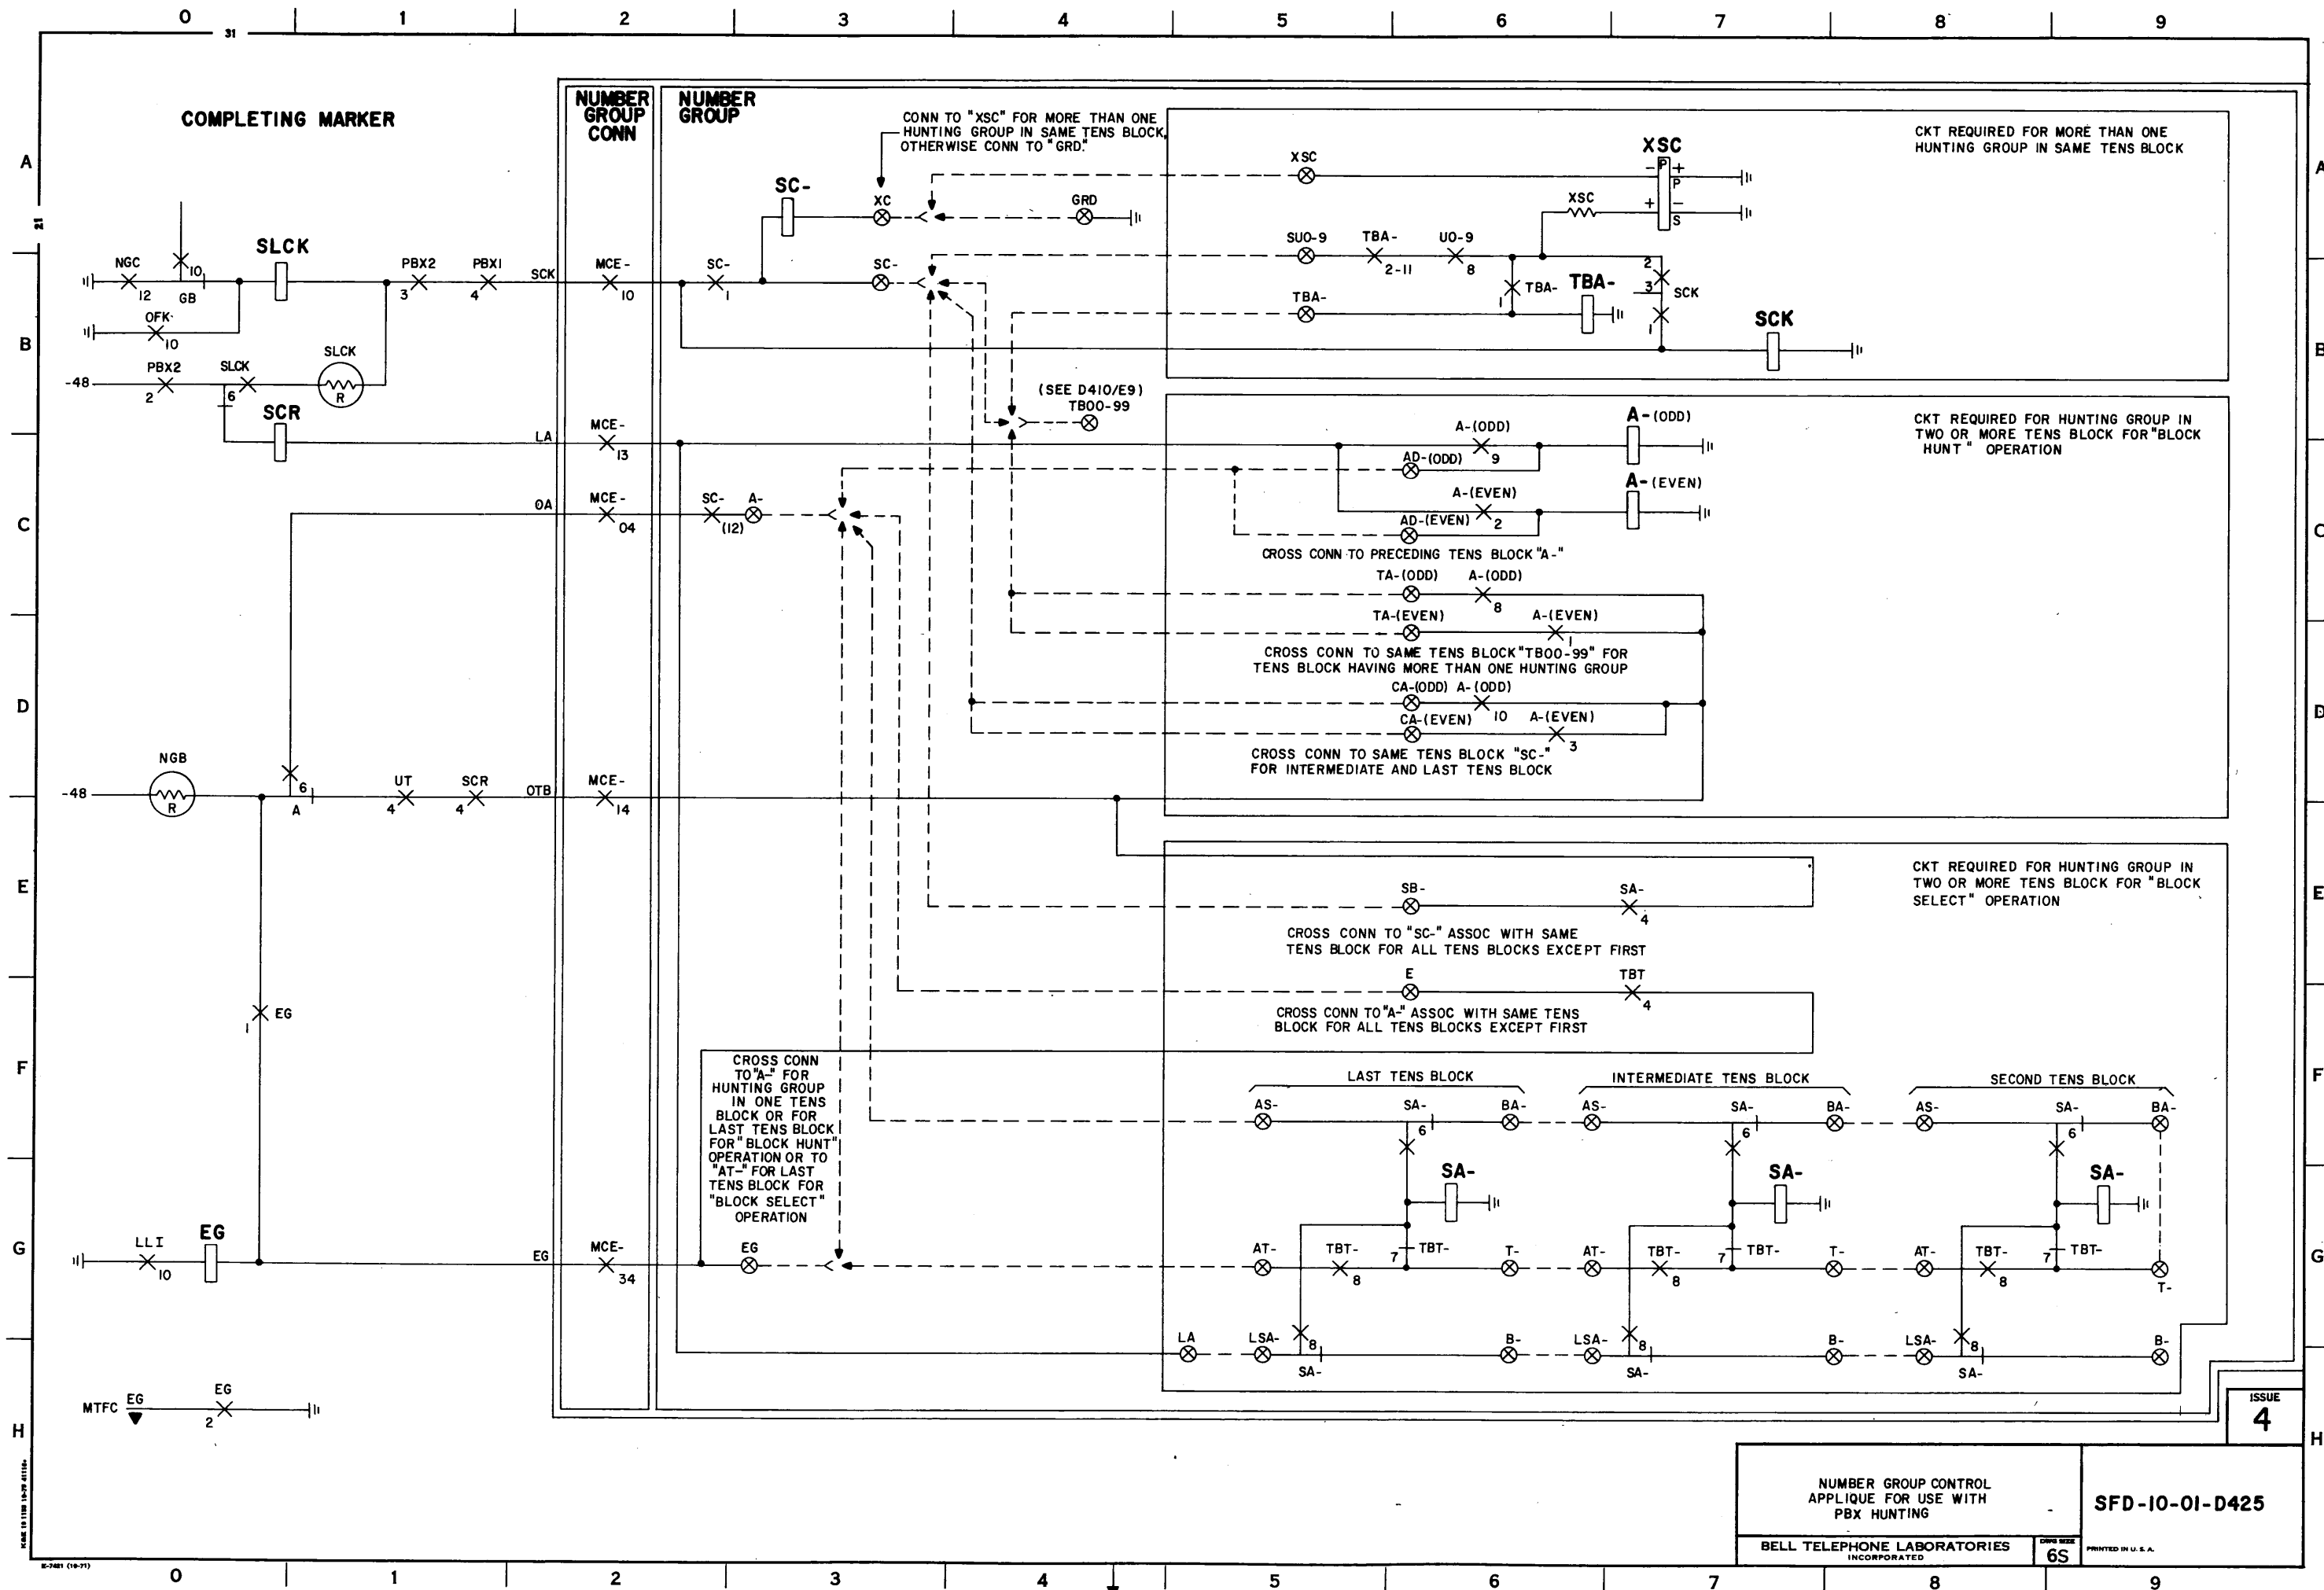

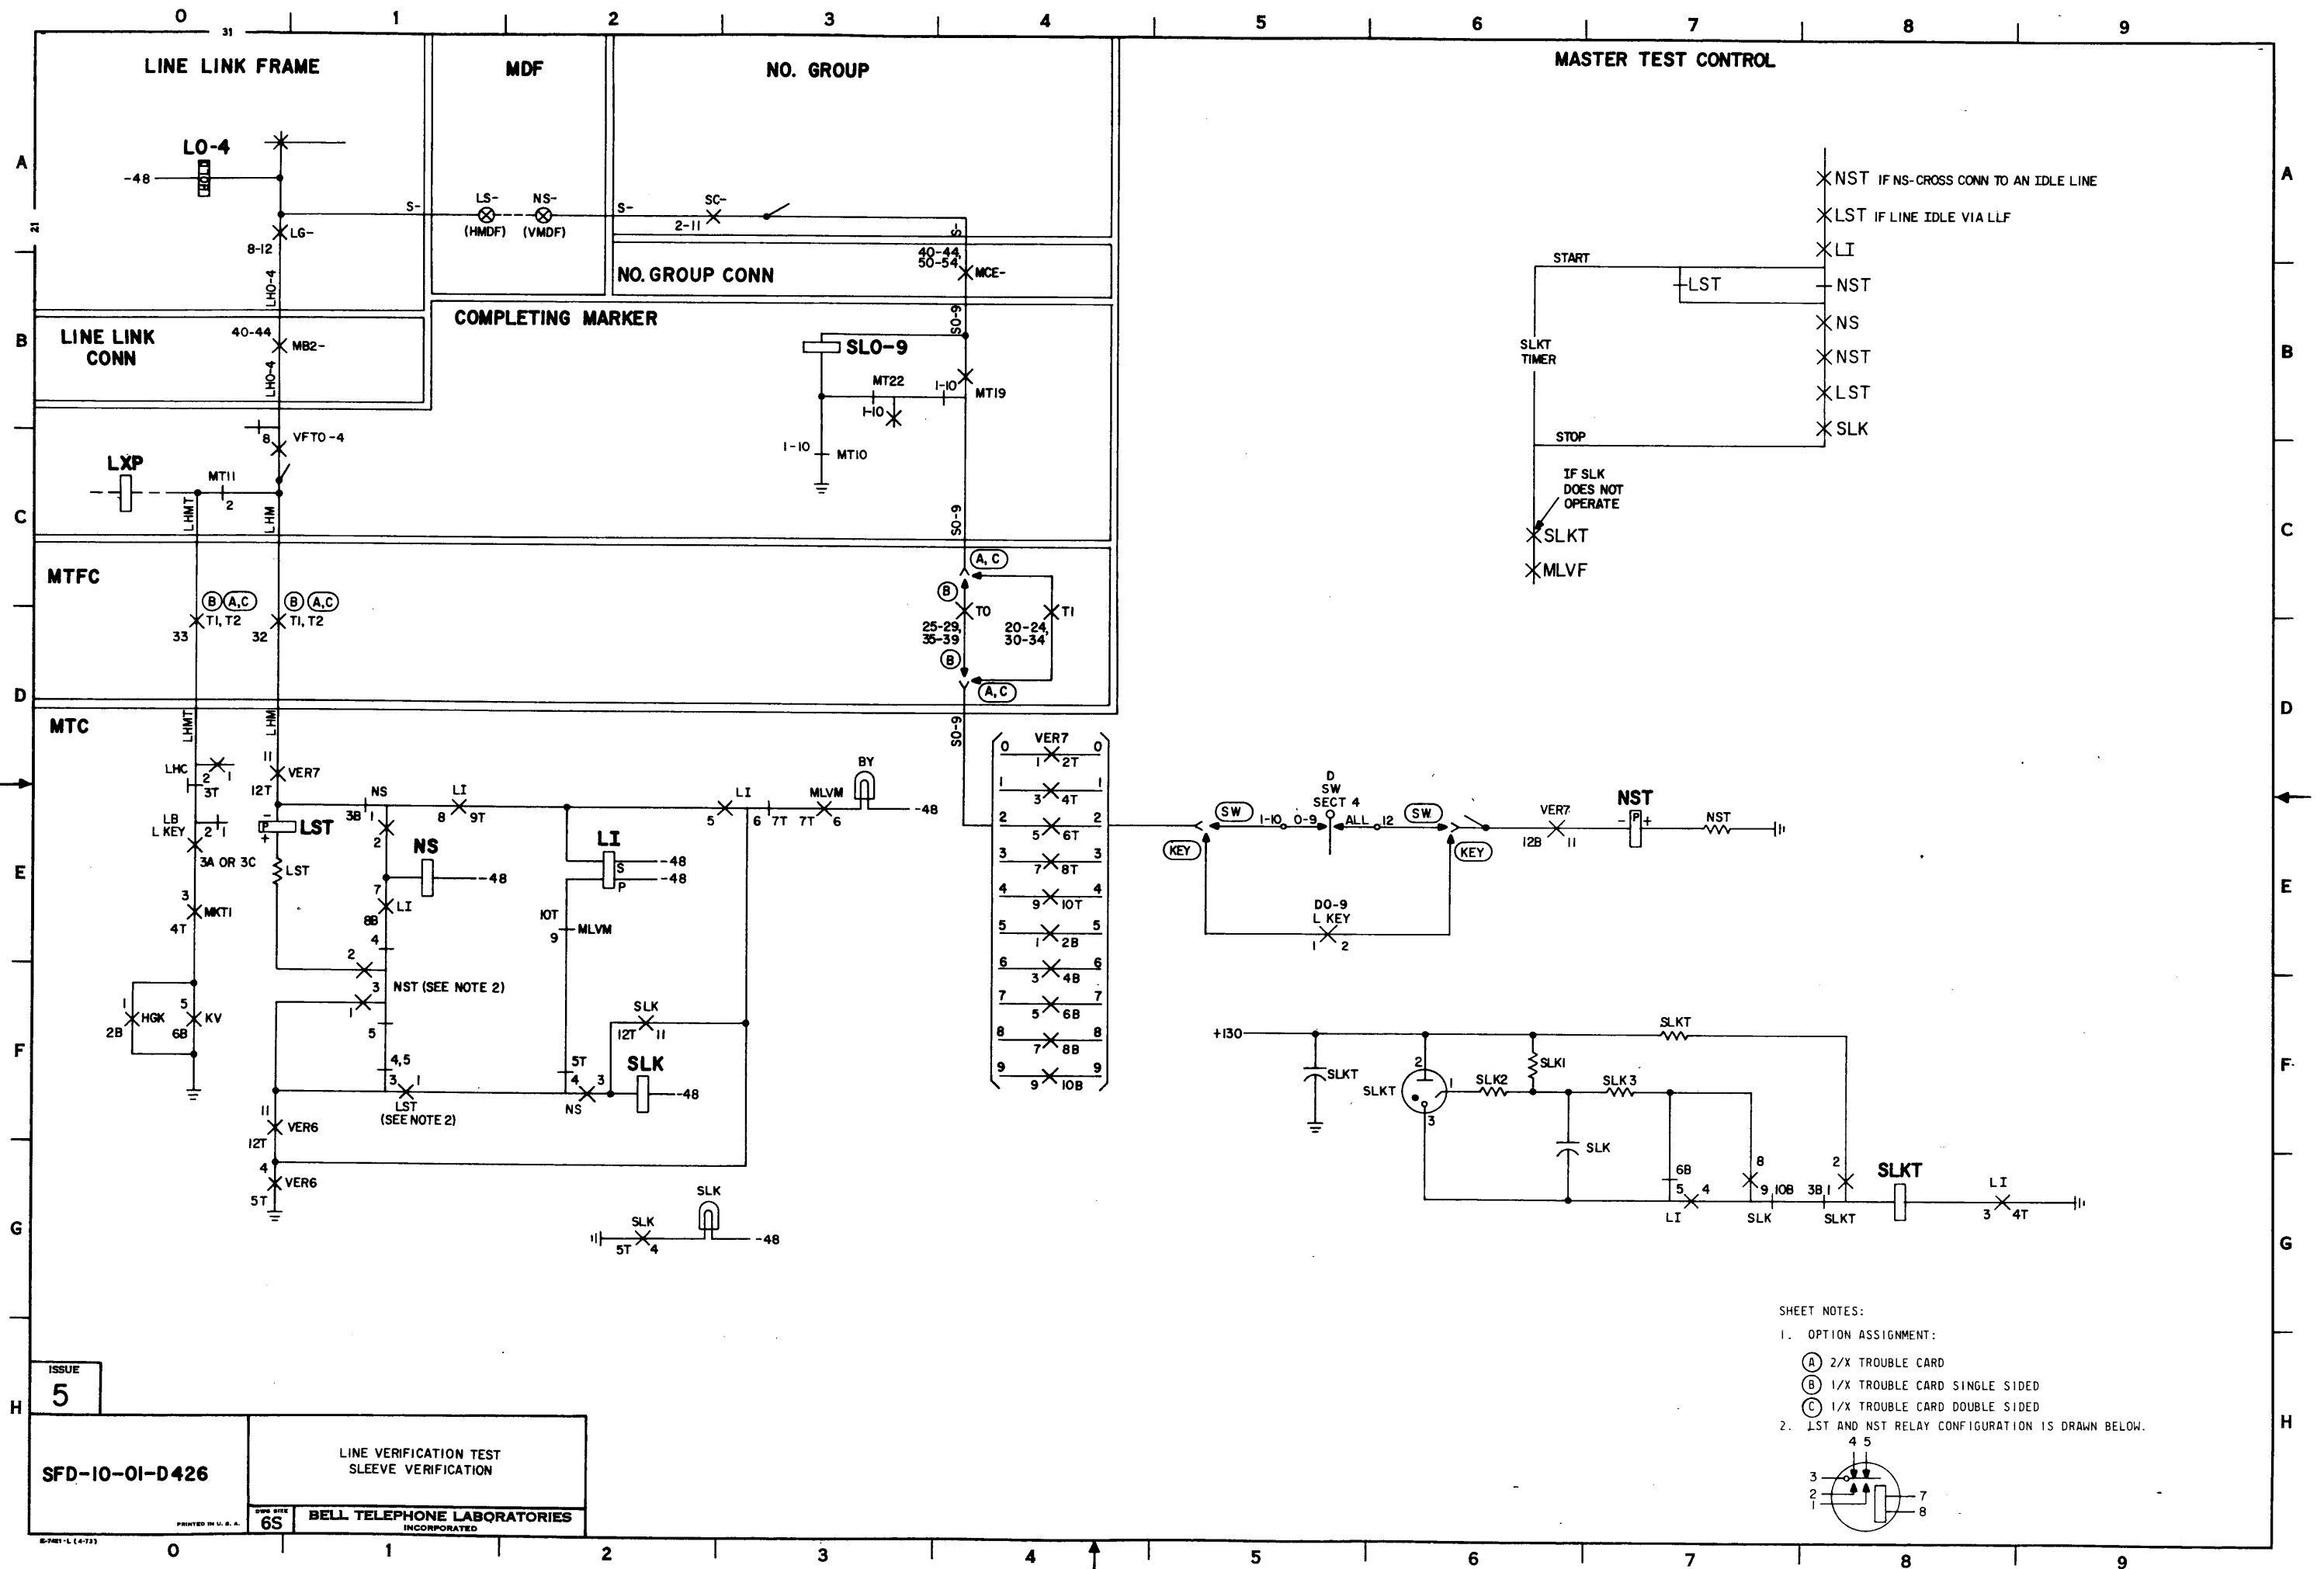


ESTABLISHING INCOMING TRUNK CONNECTION

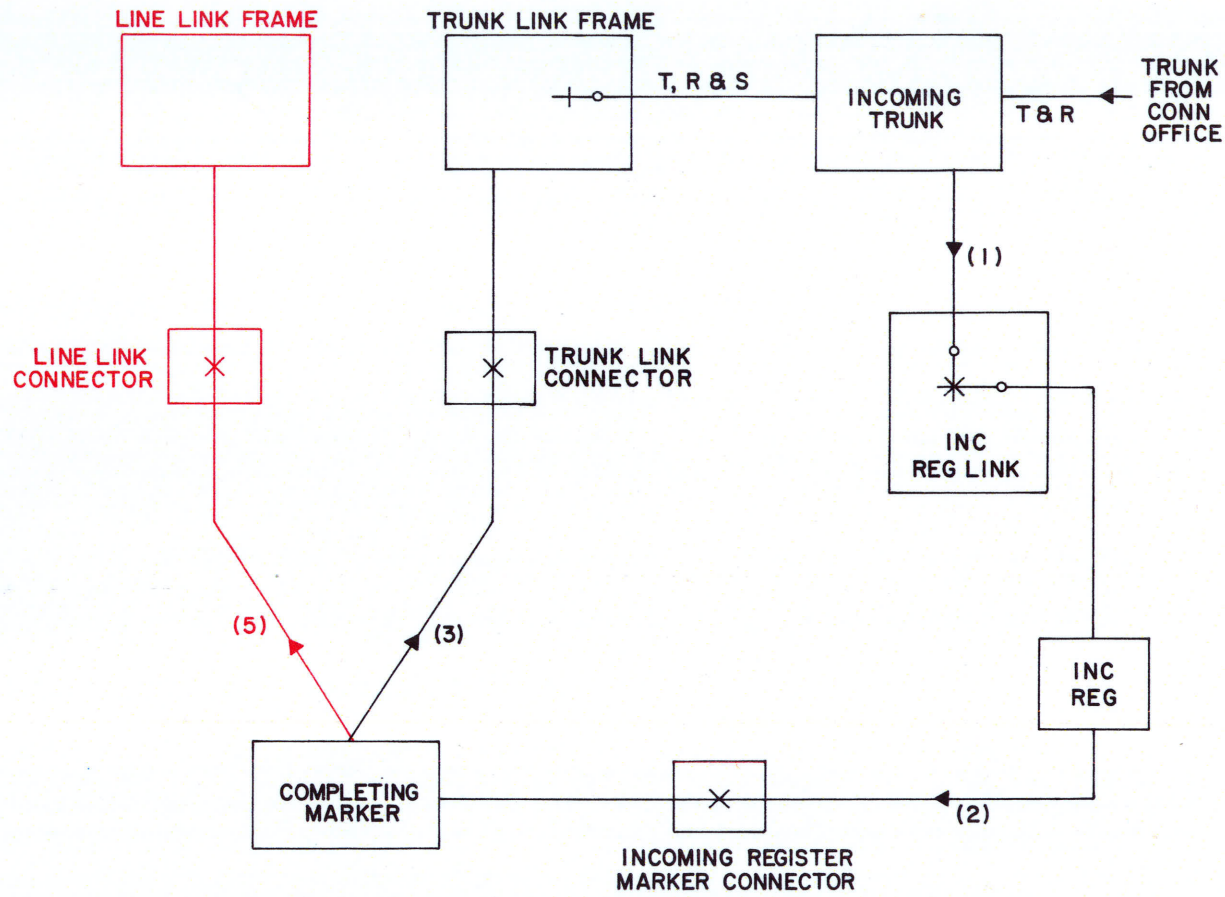

INDEX	
PAGE NO.	TITLE
D501	PART D5-CONNECTION TO LINE LINK FRAME
D502	SEQUENCE CHART-LINE LINK FRAME SEIZURE AND CONTROL
D503	RESERVED
D504	LINE LINK FRAME SEIZURE
D505	LINE LINK FRAME SEIZURE
D506	RESERVED
D507	LINE LINK FRAME CONTROLS NON PAIRED OPERATION
D508	PAIRED LINE LINK FRAMES AUXILIARY LINE LINK FRAME SEIZURE
D509	PAIRED LINE LINK FRAMES AUXILIARY LINE LINK CONTROL
D510	20, 30, 60 CLASSES OF SERVICE LINE VERIFICATION TEST AND INPUT TO COMPLETING MARKER
D511	100 CLASSES OF SERVICE LINE VERIFICATION TEST AND INPUT TO COMPLETING MARKER

CAUTION!
DUE TO THE SIMPLIFIED NATURE
OF THIS DOCUMENT, INFORMATION
SHOWN MAY NOT BE COMPLETE.

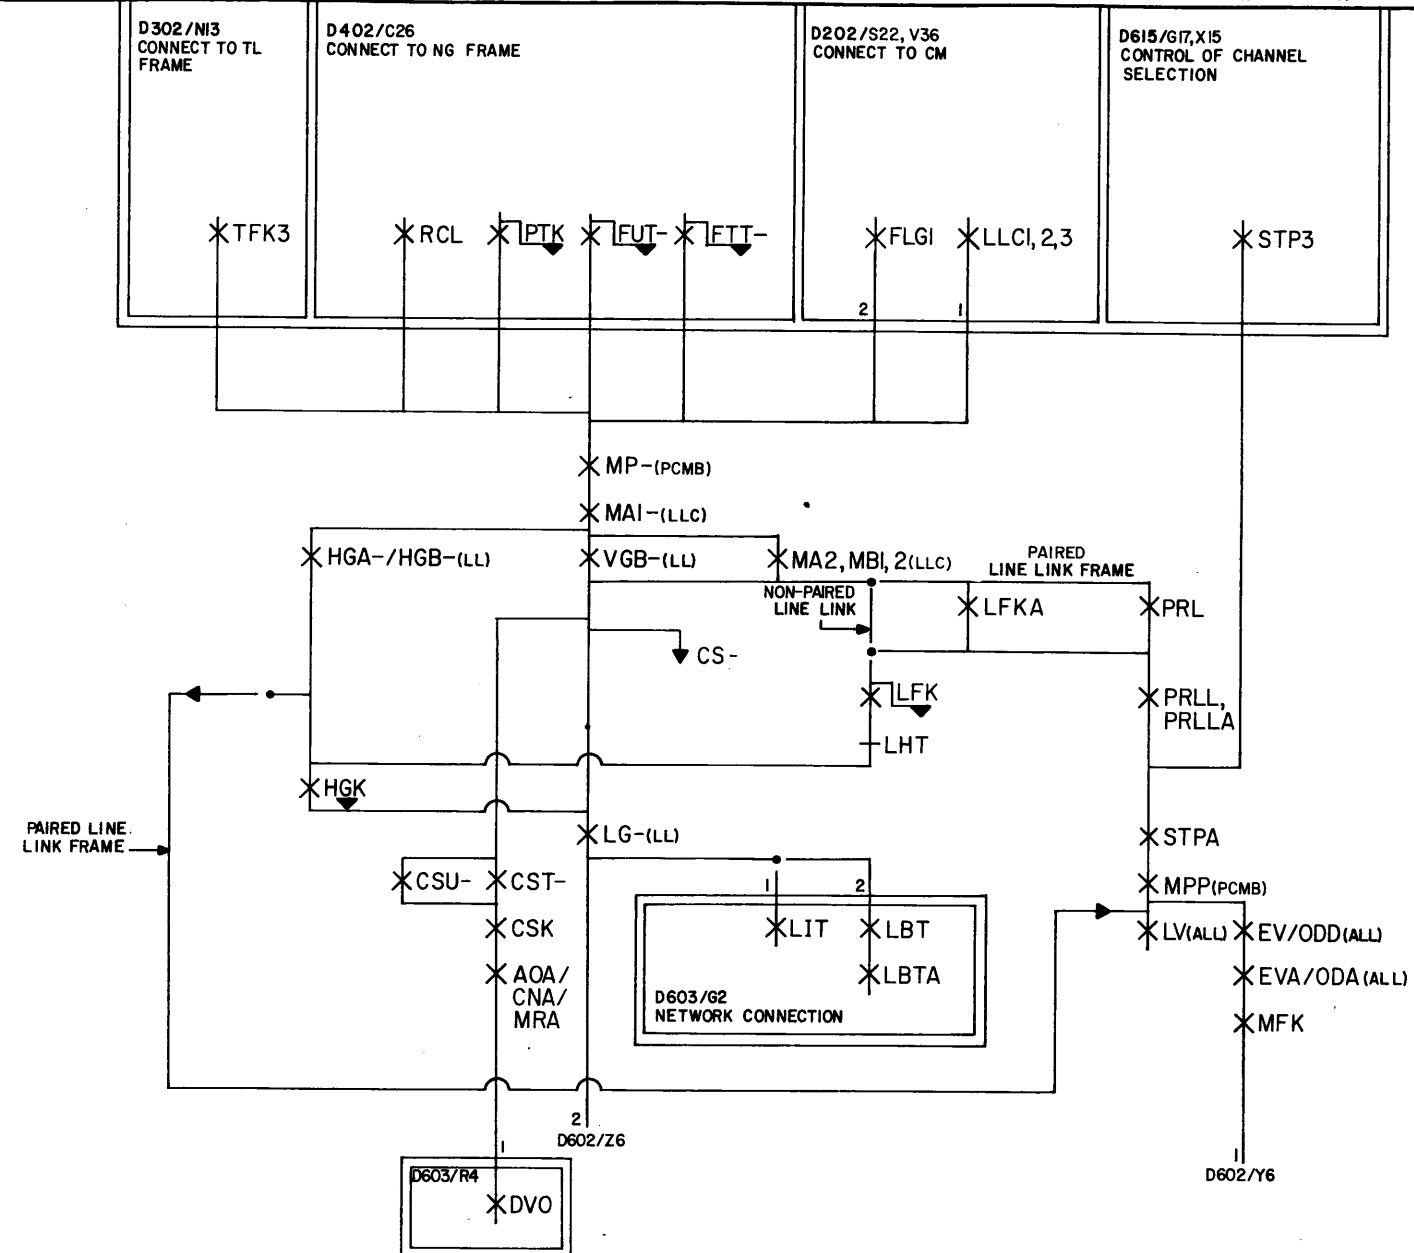


ISSUE
4


SFD-10-01-D502


SEQUENCE CHART
LINE LINK FRAME SEIZURE
AND CONTROL

BELL TELEPHONE LABORATORIES
INCORPORATED

SFD-10-01-D502

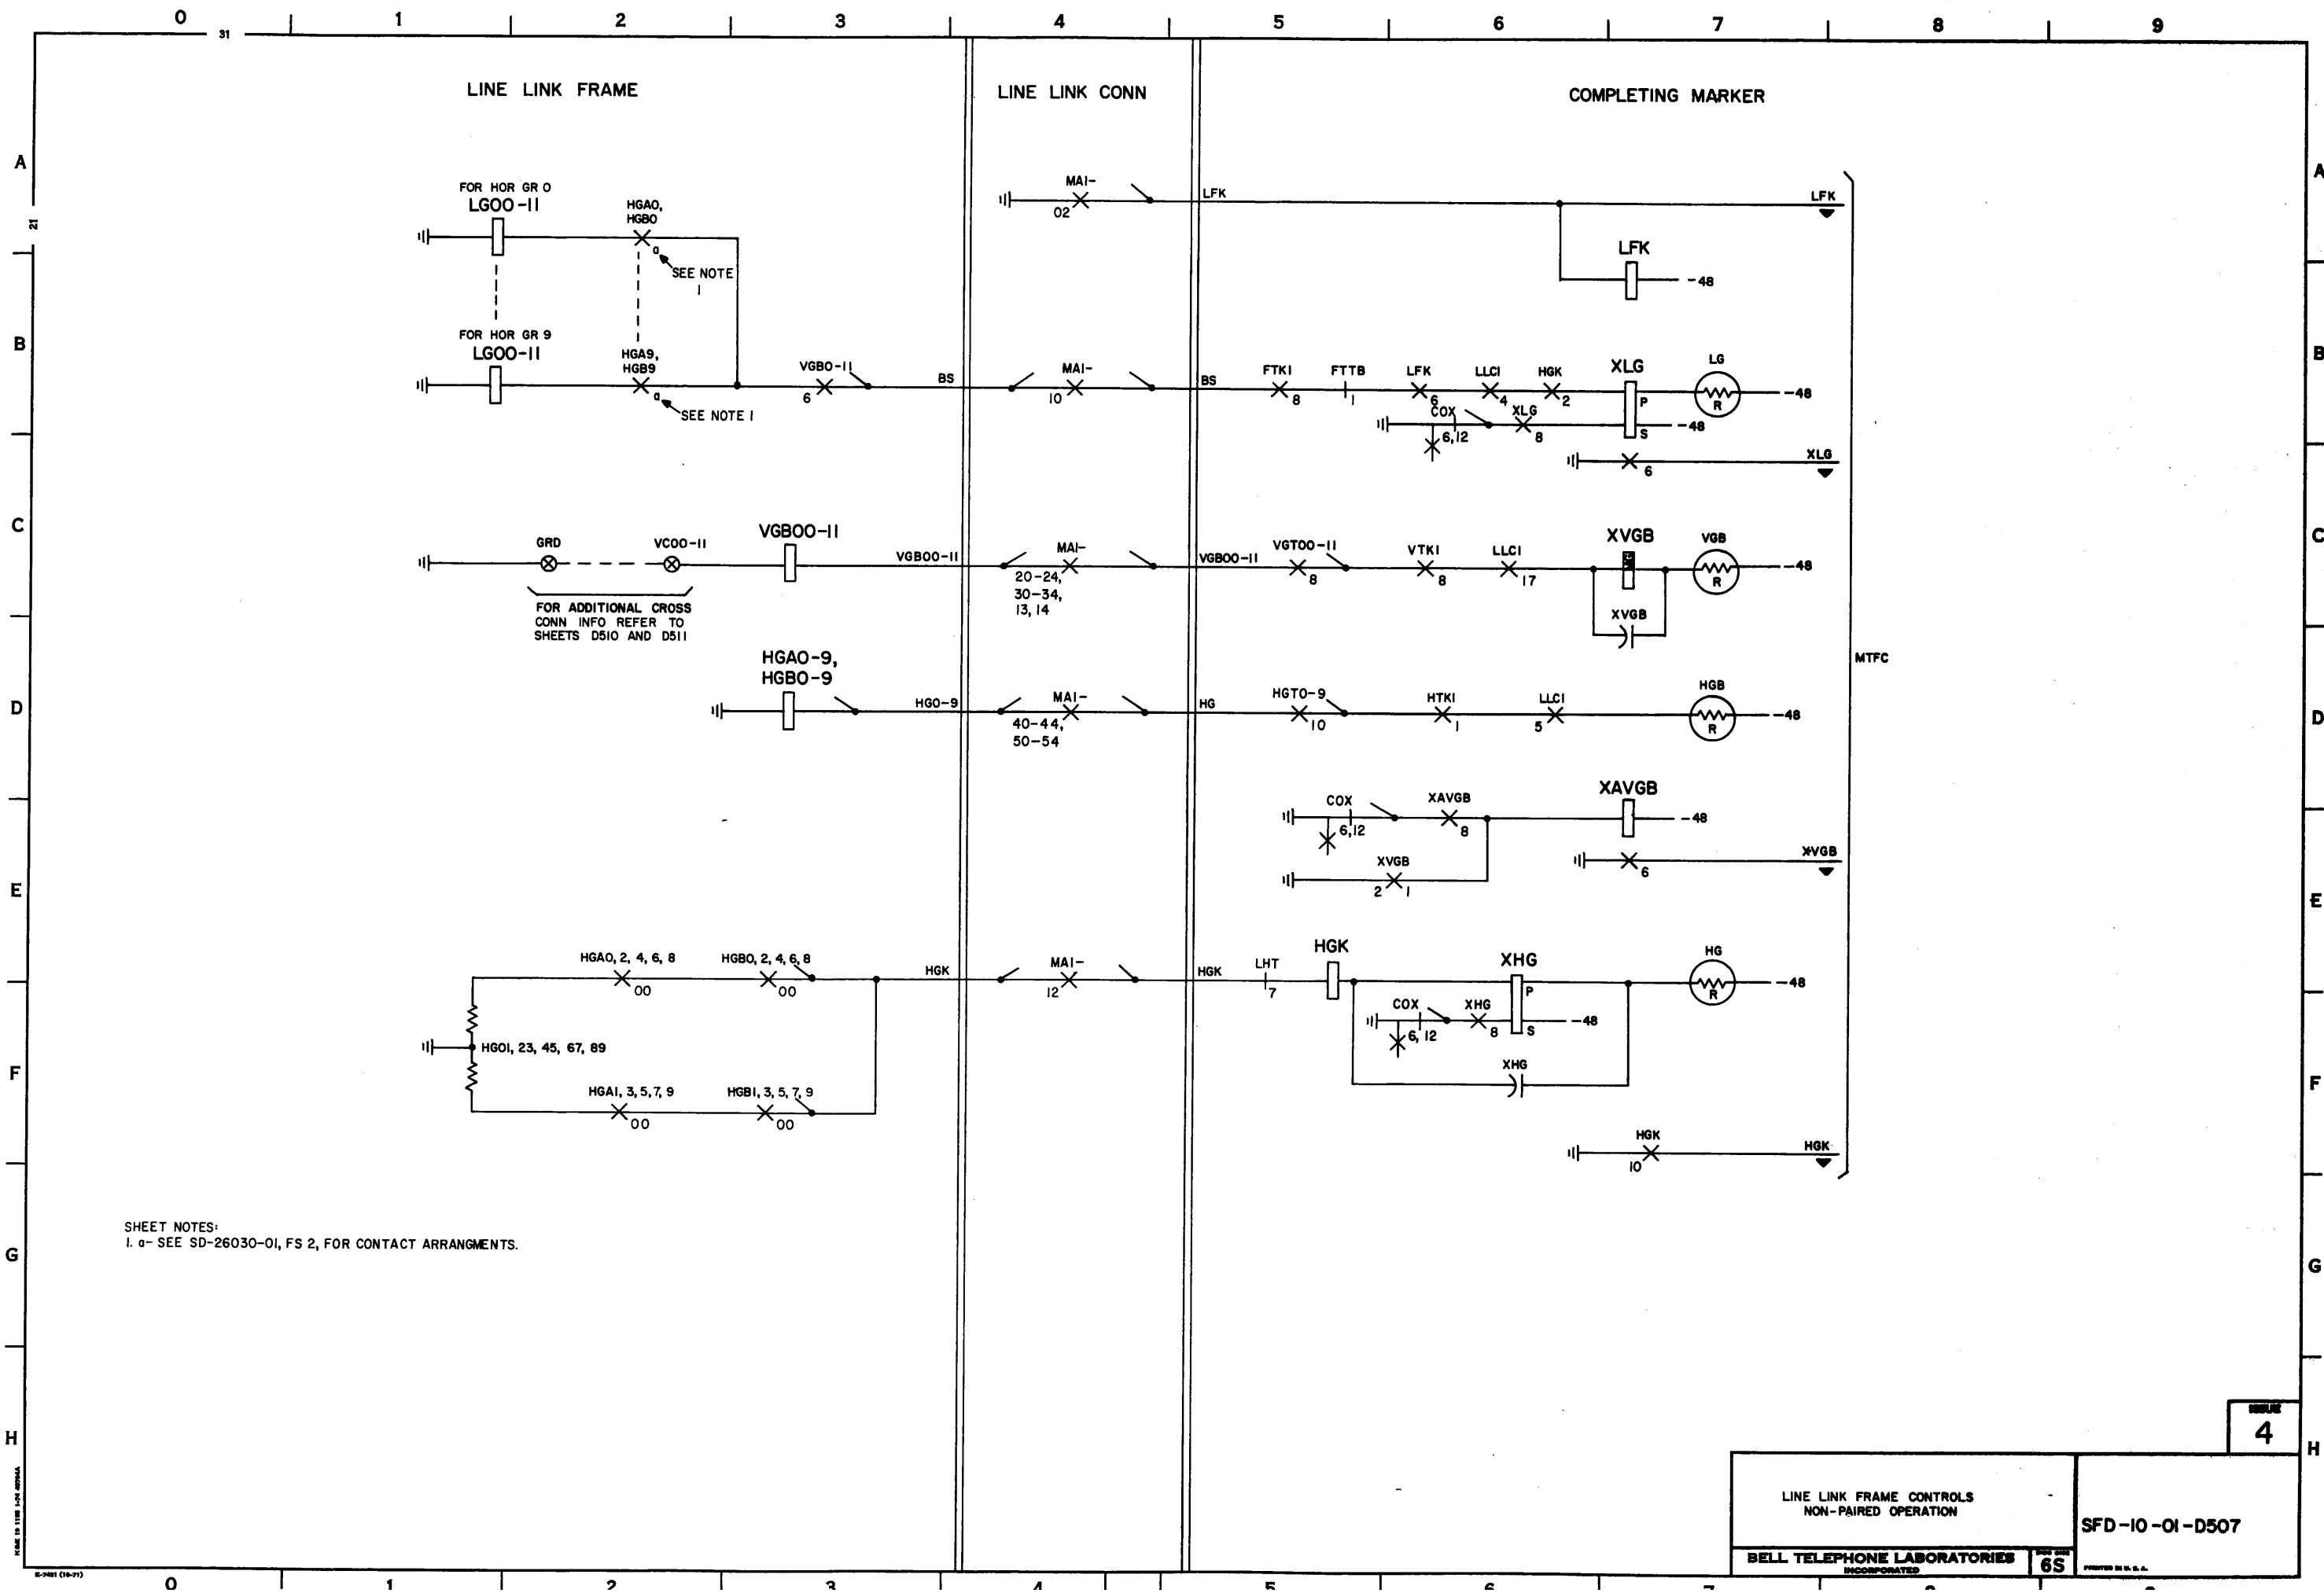

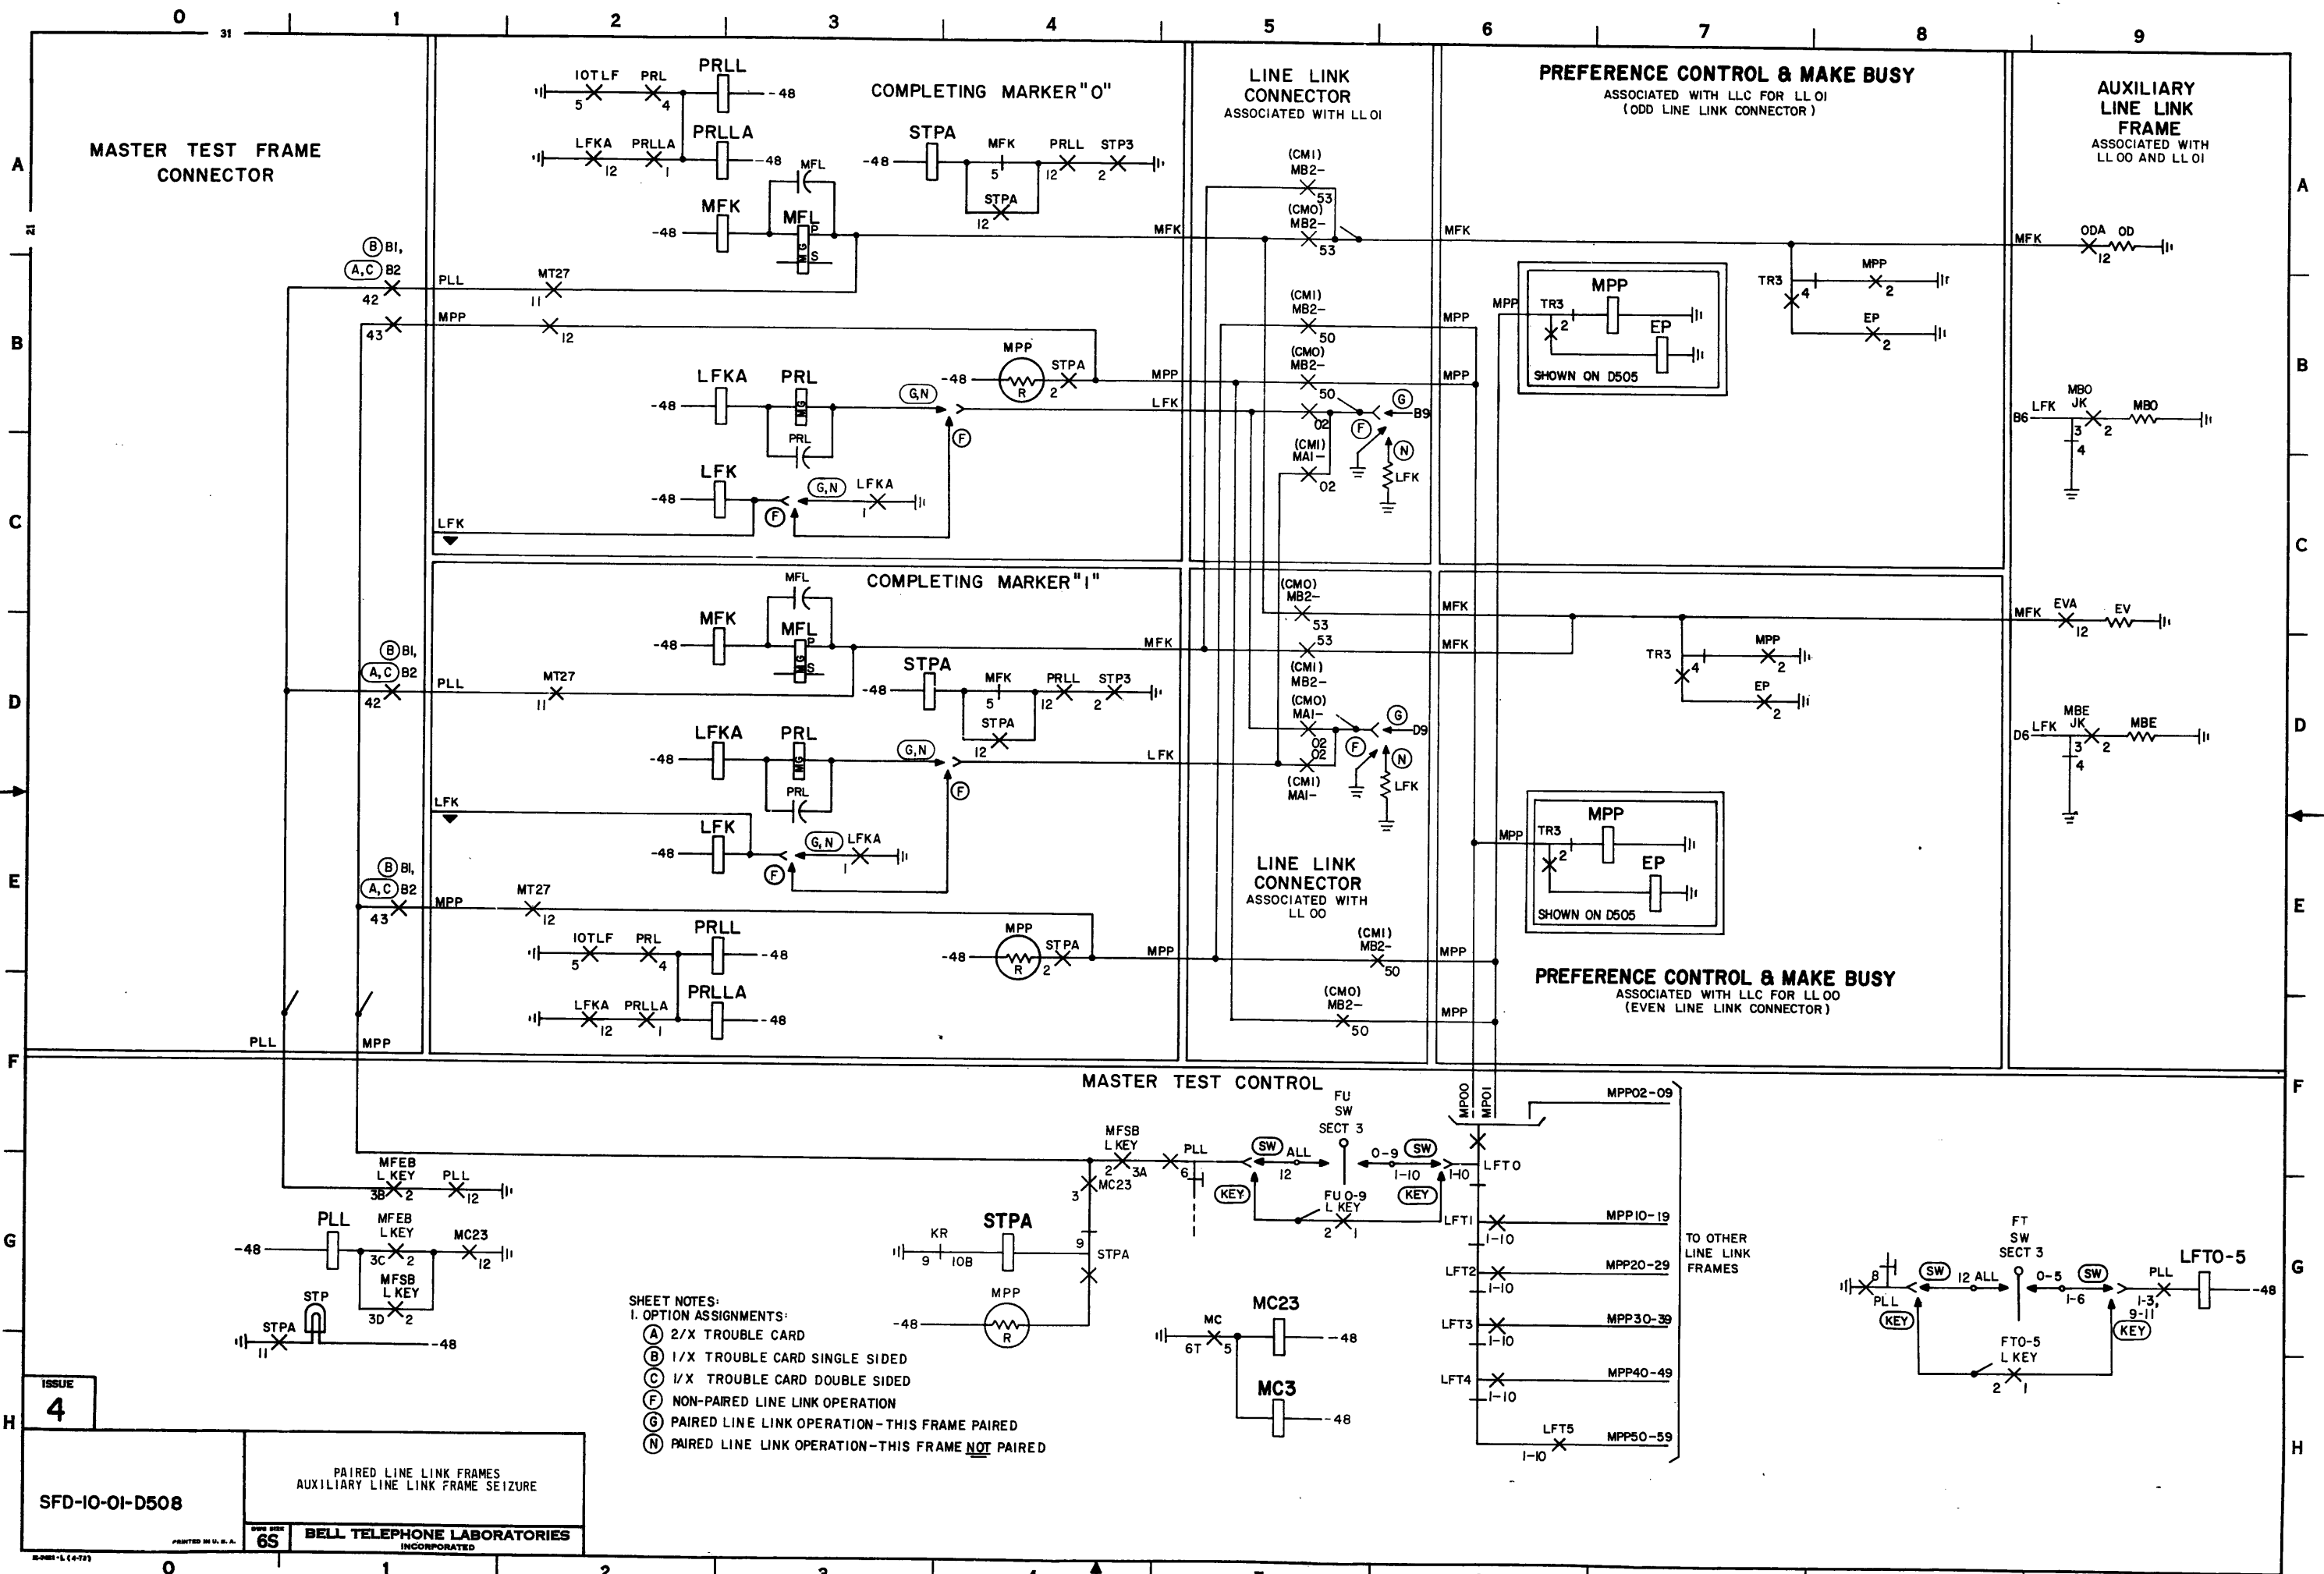

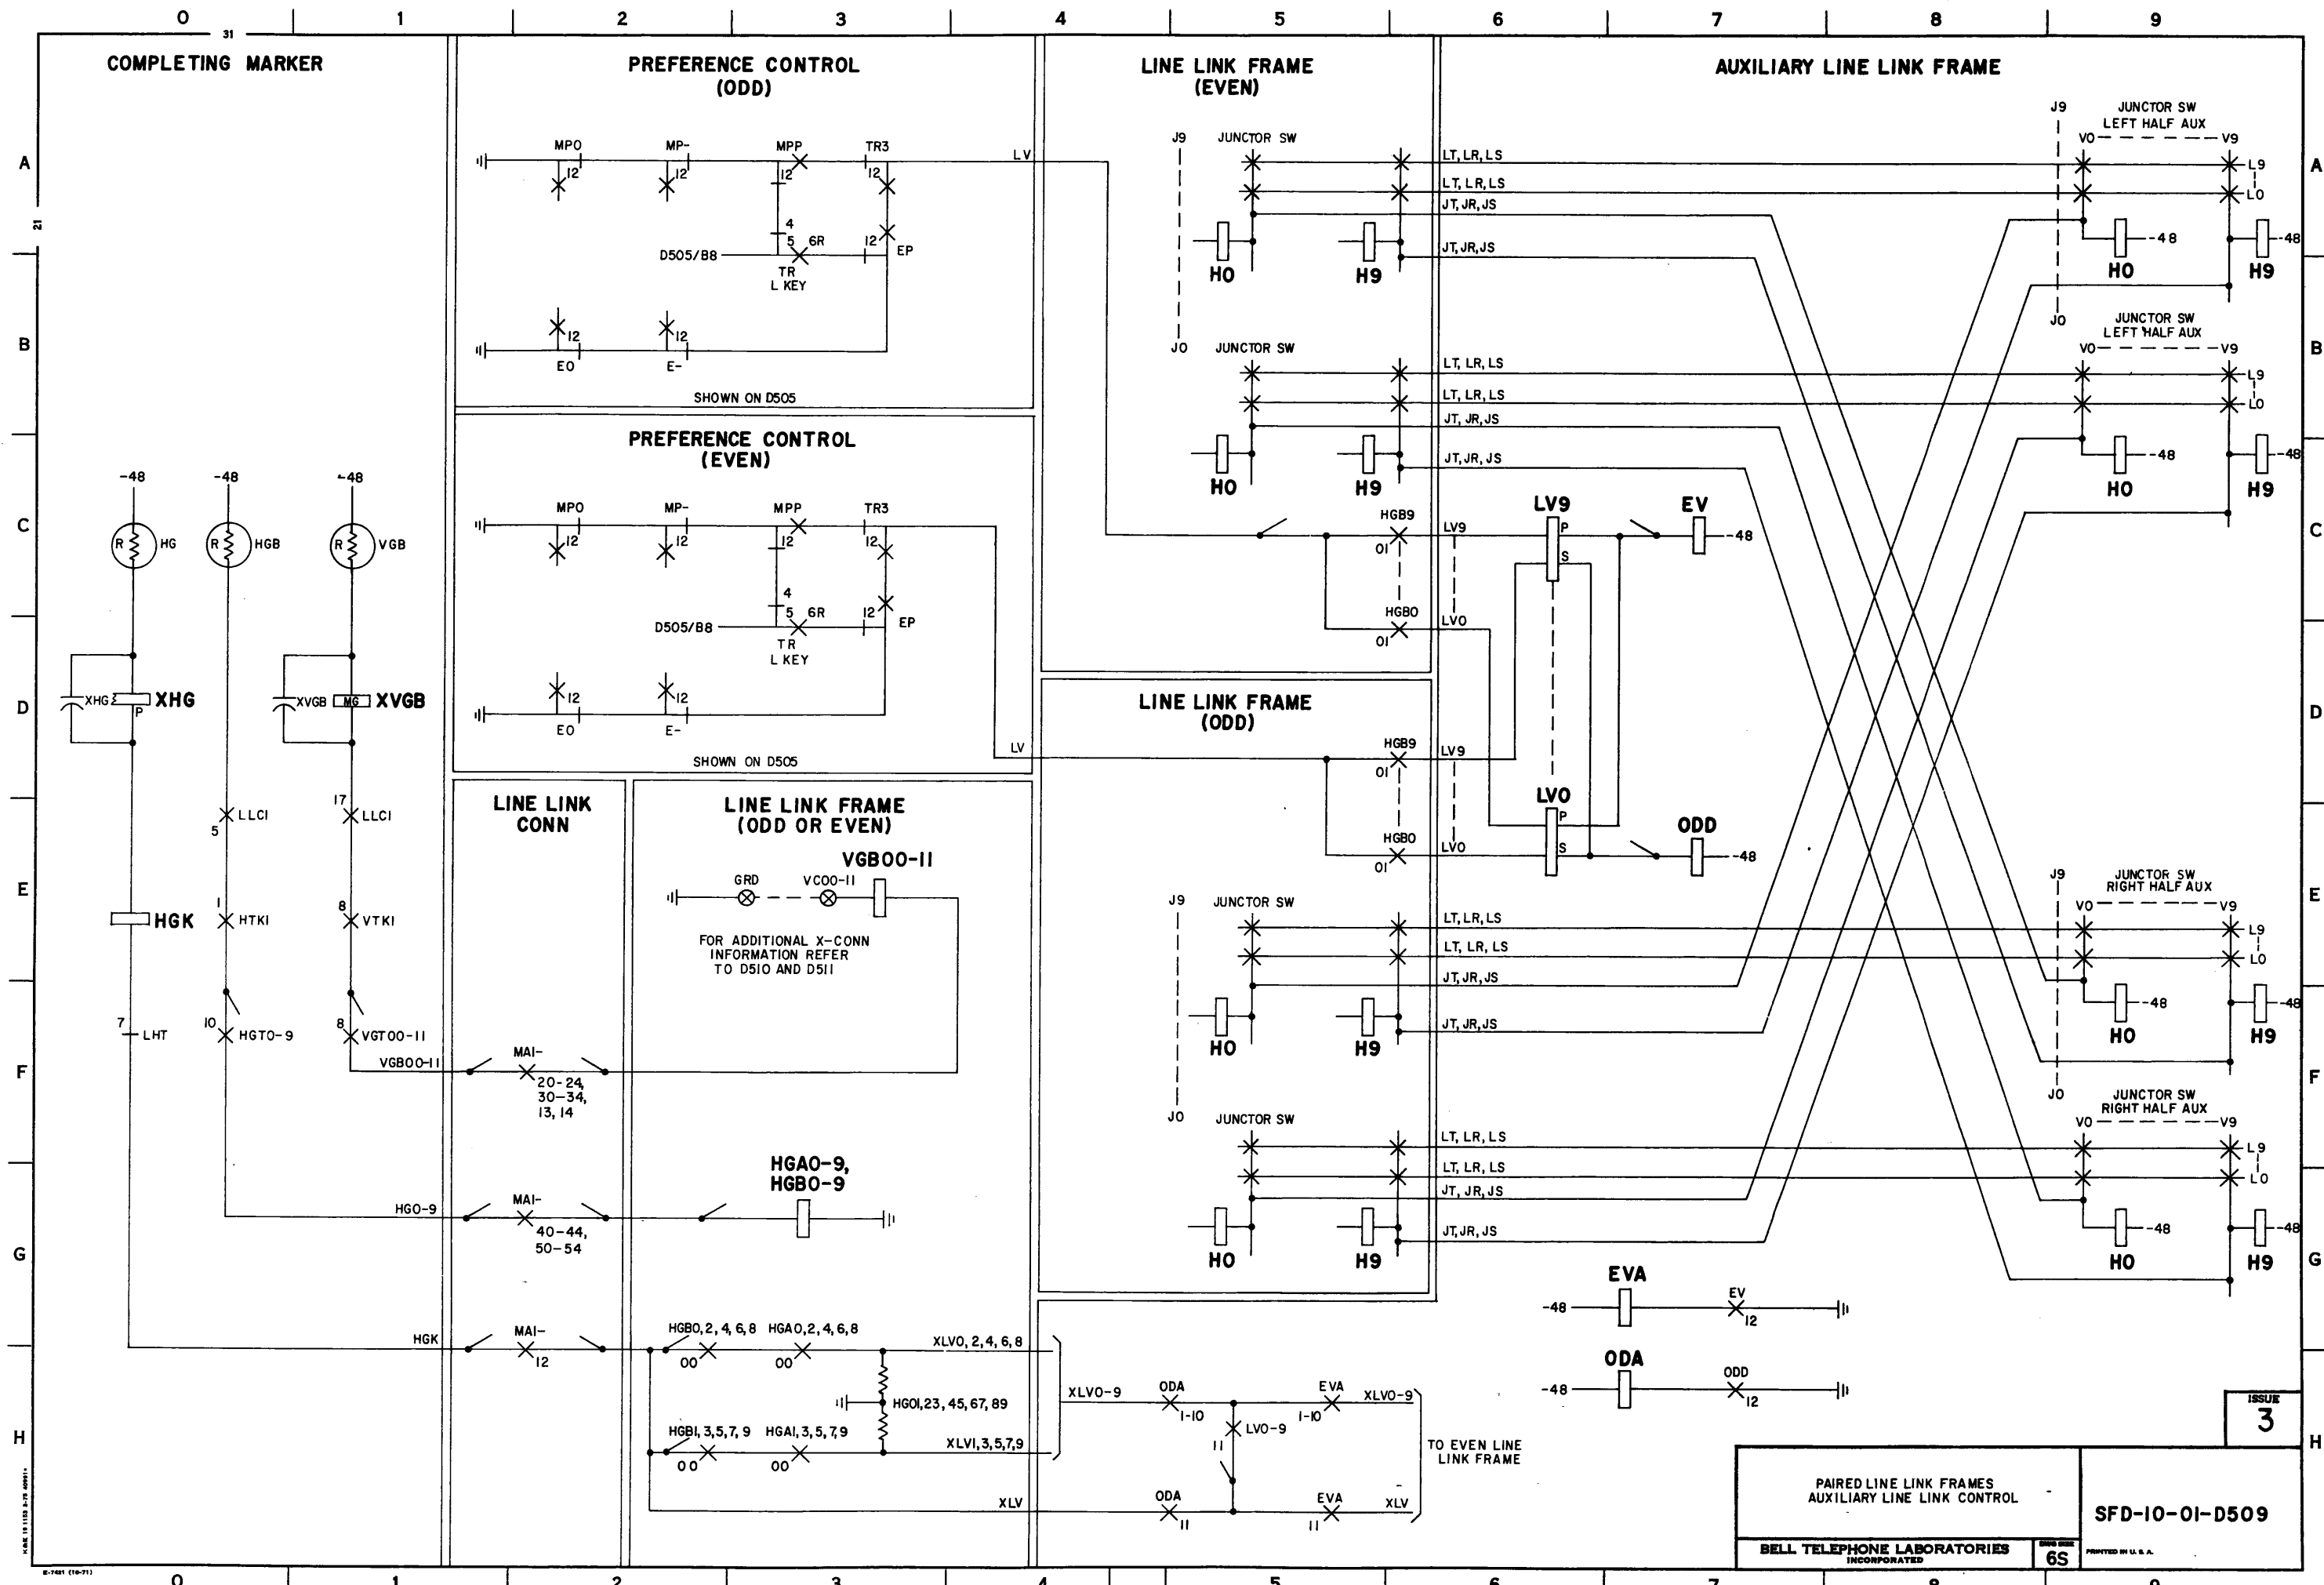PAIRED LINE LINK FRAMES
AUXILIARY LINE LINK CONTROLBELL TELEPHONE LABORATORIES
INCORPORATED


6S

SFD-10-01-D509


PRINTED IN U.S.A.

ISSUE
3



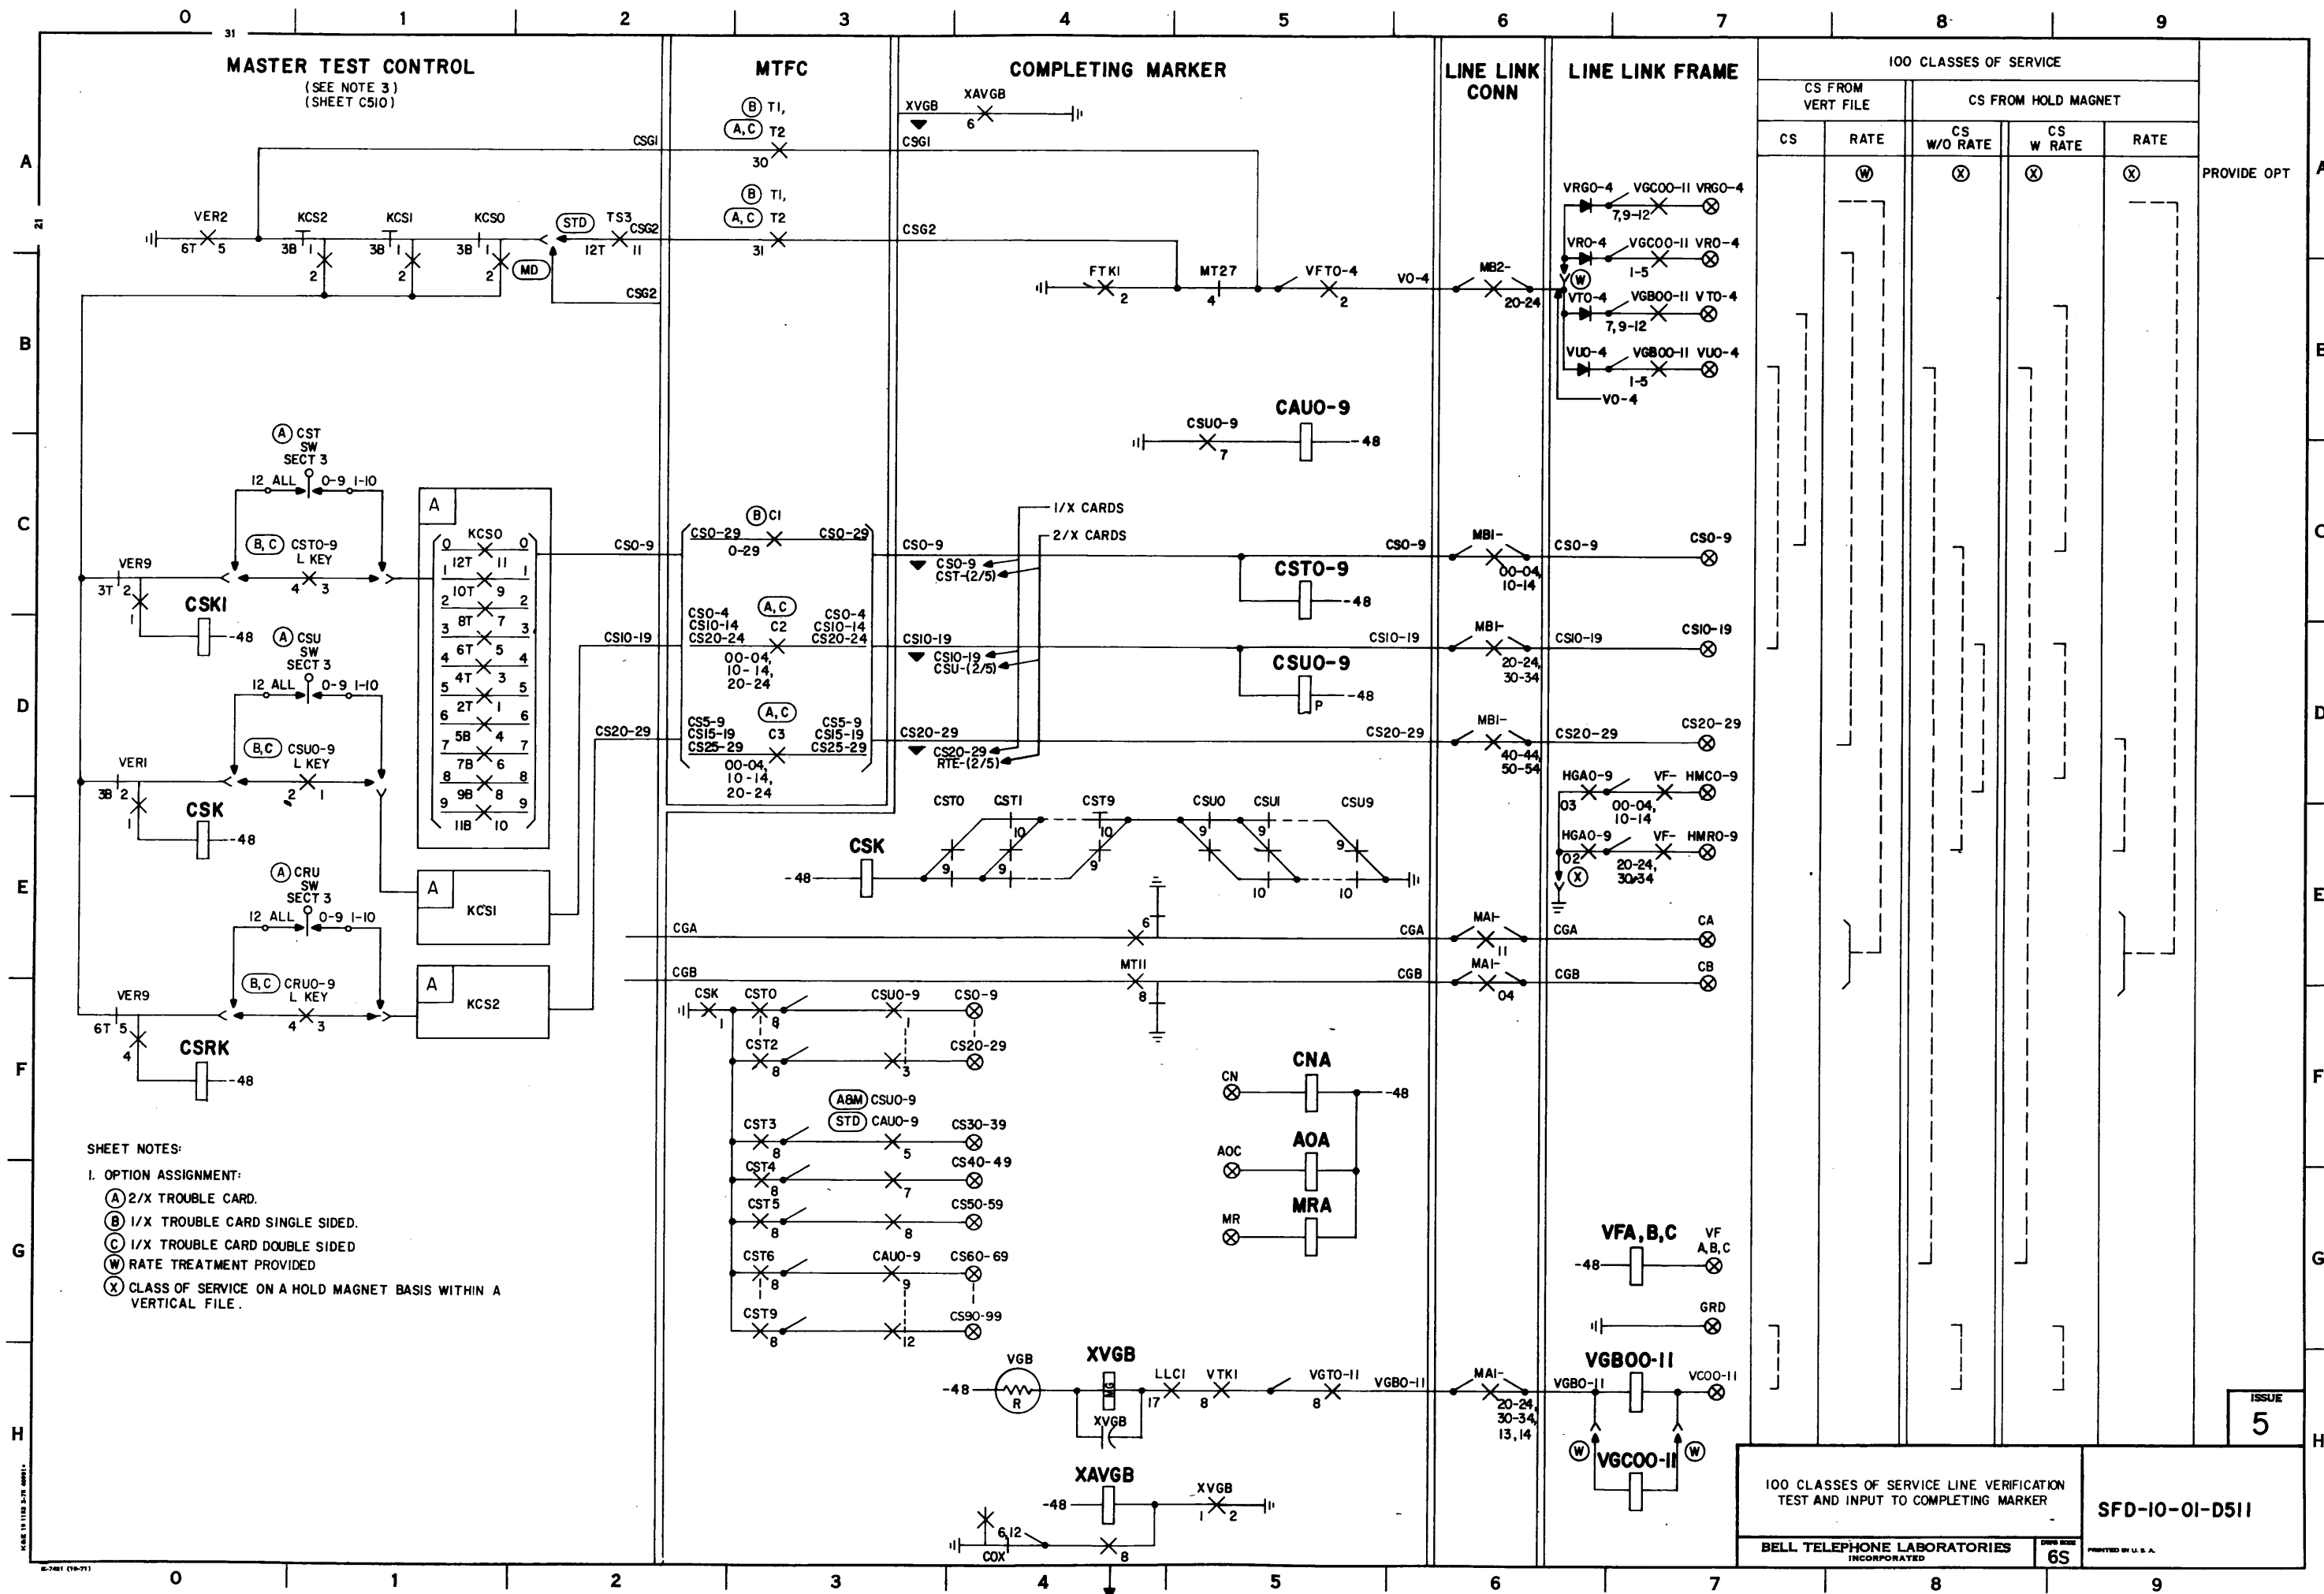


ESTABLISHING INCOMING TRUNK CONNECTION

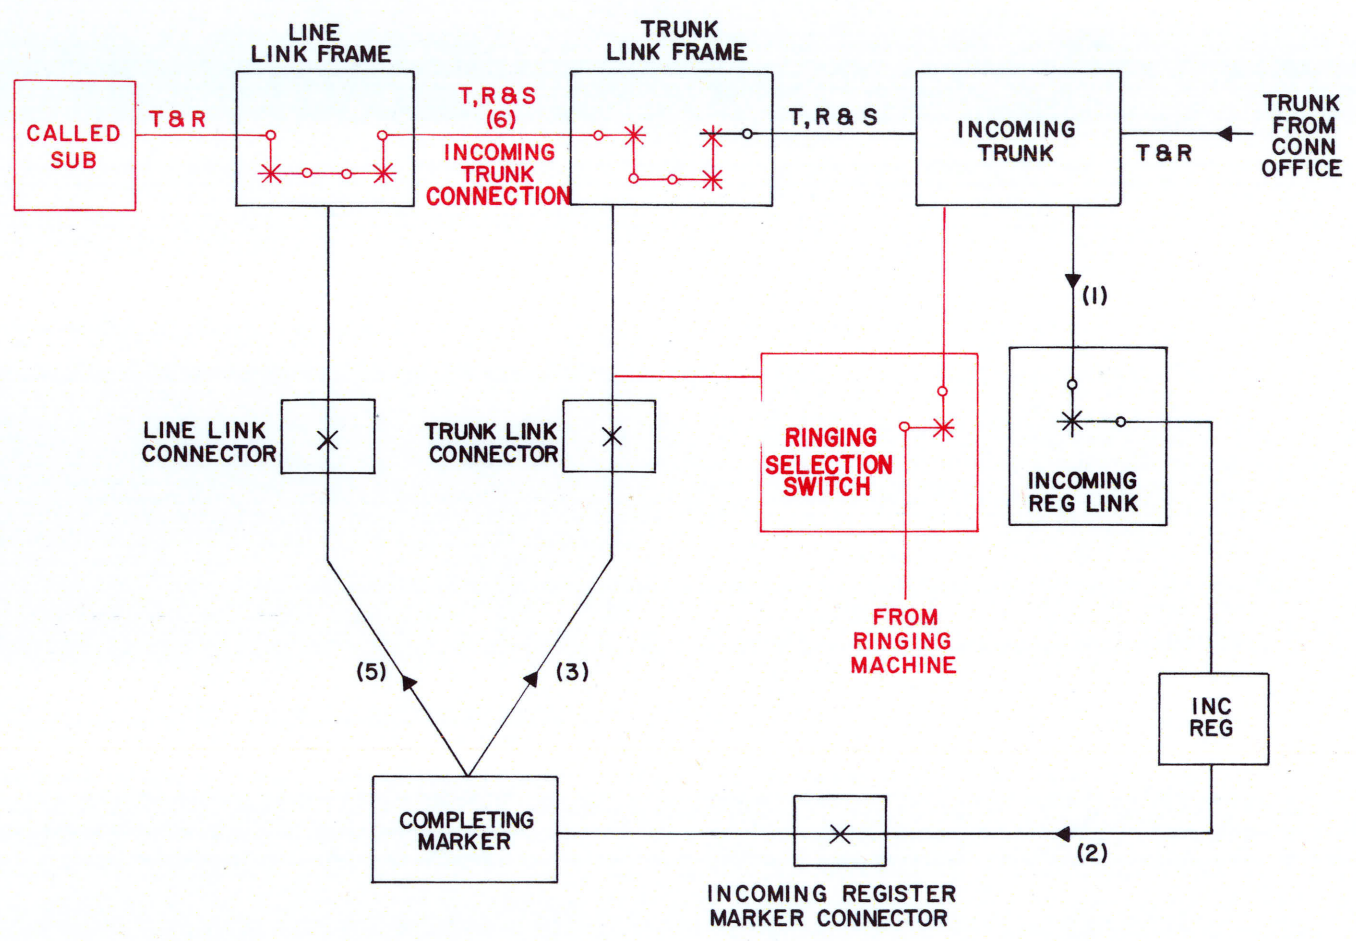


CAUTION!
DUE TO THE SIMPLIFIED NATURE
OF THIS DOCUMENT, INFORMATION
SHOWN MAY NOT BE COMPLETE.

INDEX	
PAGE NO.	TITLE
D601	PART D6-NETWORK CONNECTION
D602	SEQUENCE CHART-PREPARATION FOR CHANNEL TEST
D603	SEQUENCE CHART-CHANNEL SELECTION, LINKAGE CHECK, AND RINGING SWITCH CONTROL
D604	JUNCTOR PATTERN UNITS CONTROL
D605	JUNCTOR PATTERN TENS CONTROL
D606	SEQUENCE CHART-JUNCTOR SEQUENCE CONTROL
D607	JUNCTOR SEQUENCE CONTROL
D608	JUNCTOR SUBGROUP SELECTION FOR 2, 2-3, 5, AND 10 TLF SIZES
D609	JUNCTOR SUBGROUP SELECTION FOR 3, 4, 6, 7, 8, 9 TLF SIZES
D610	JUNCTOR SUBGROUP CONNECTOR RELAYS
D611	RESERVED
D612	RIGHT OR LEFT, REGULAR, EXTENSION, OR SECOND EXTENSION TRUNK LINK FRAME
D613	JUNCTOR CONNECT RELAYS
D614	COMPLETING MARKER CHANNEL TEST CONTROL
D615	SEQUENCE CHART-CONTROL OF CHANNEL SELECTION BY MASTER TEST CONTROL
D616	COMPLETING MARKER CHANNEL TEST AND SELECTION
D617	COMPLETING MARKER CHANNEL TEST AND SELECTION AND FAILURE TO MATCH
D618	LINE LINK FRAME SELECT MAGNET OPERATION
D619	TRUNK LINK FRAME SELECT MAGNET OPERATION (SD-26032-01)
D620	TRUNK LINK FRAME SELECT AND HOLD MAGNET OPERATION (SD-27879-01)
D621	HOLD MAGNET OPERATION
D622	HOLD MAGNET TIMING AND CONTROL
D623	HOLD MAGNET TIMING AND CONTROL
D624	HOLD MAGNET SIMULATION AND CONTROL BY MASTER TEST CONTROL ON INC, ITNP, LT, AND MLV CLASSES OF TEST
D625	LINKAGE CHECK AND HOLD MAGNET OPERATION
D626	OPTIONAL ARRANGEMENTS FOR HOLD MAGNET OPERATION
D627	COMPLETING MARKER CONTINUITY AND FALSE CROSS AND GROUND TESTS
D628	RINGING SWITCH CONTROL
D629	RINGING SWITCH CONTROL
D630	RINGING SWITCH CONTROL
D631	NO TEST CONNECTOR

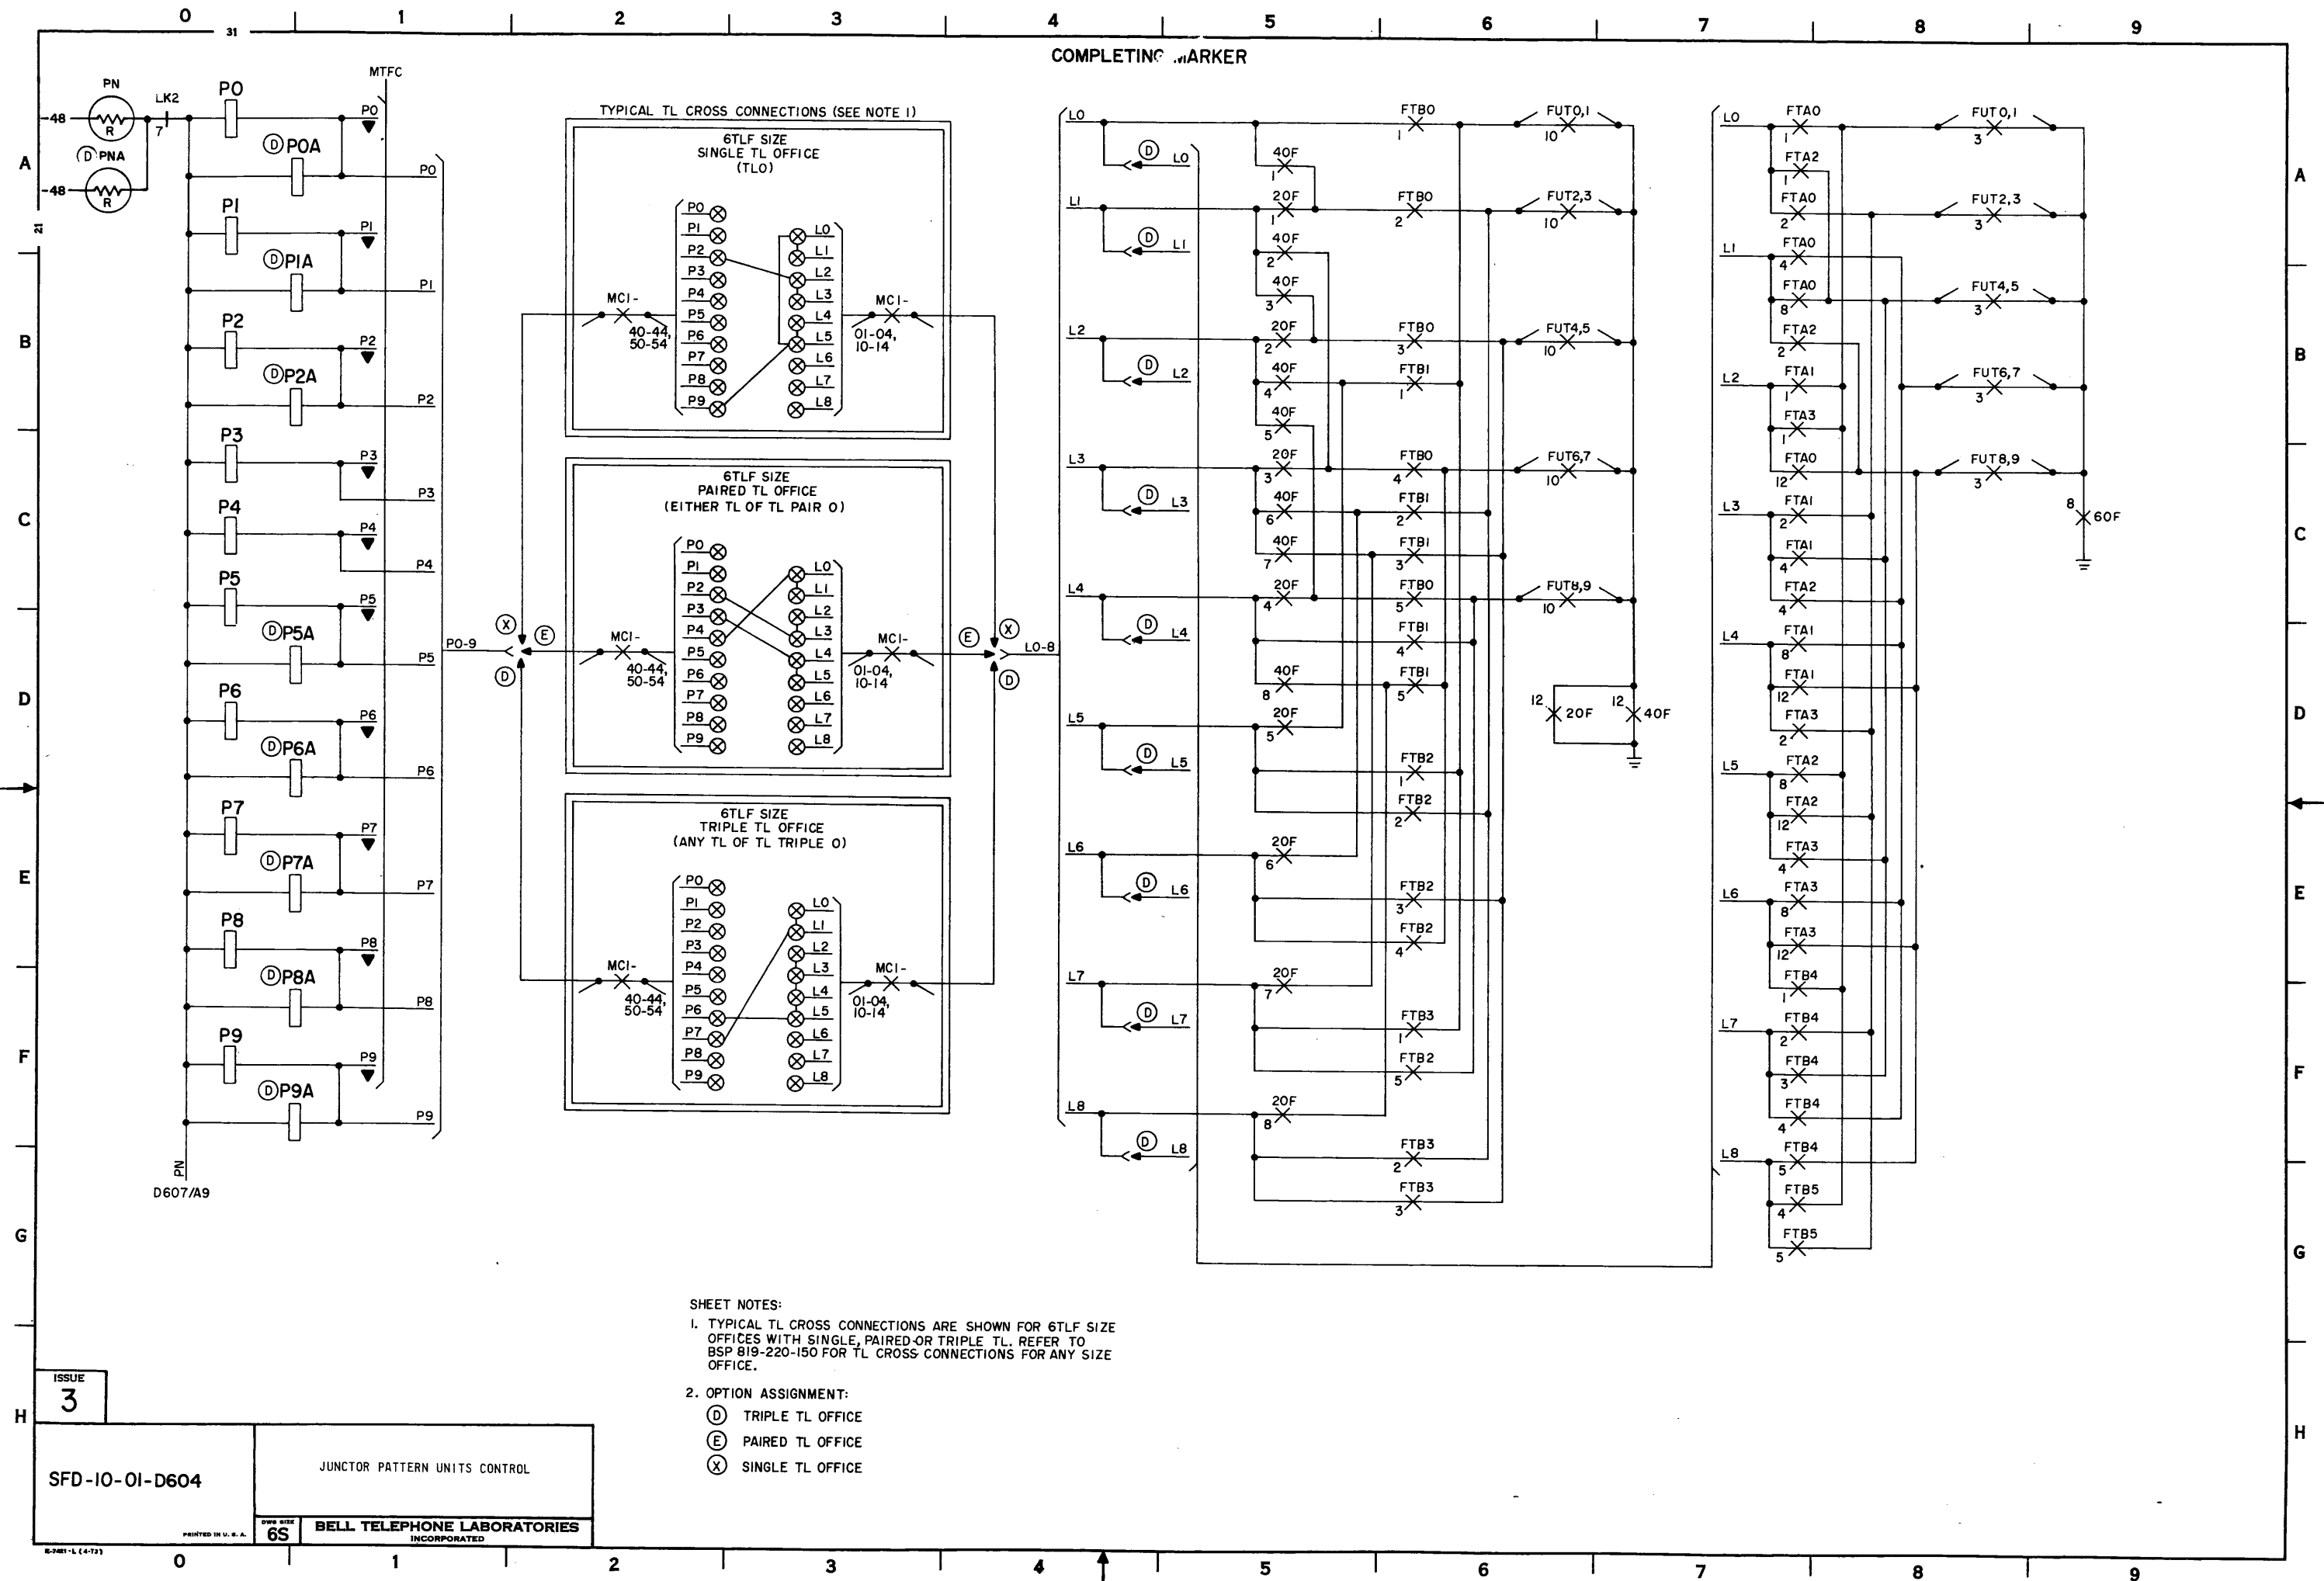

COMPLETING MARKER

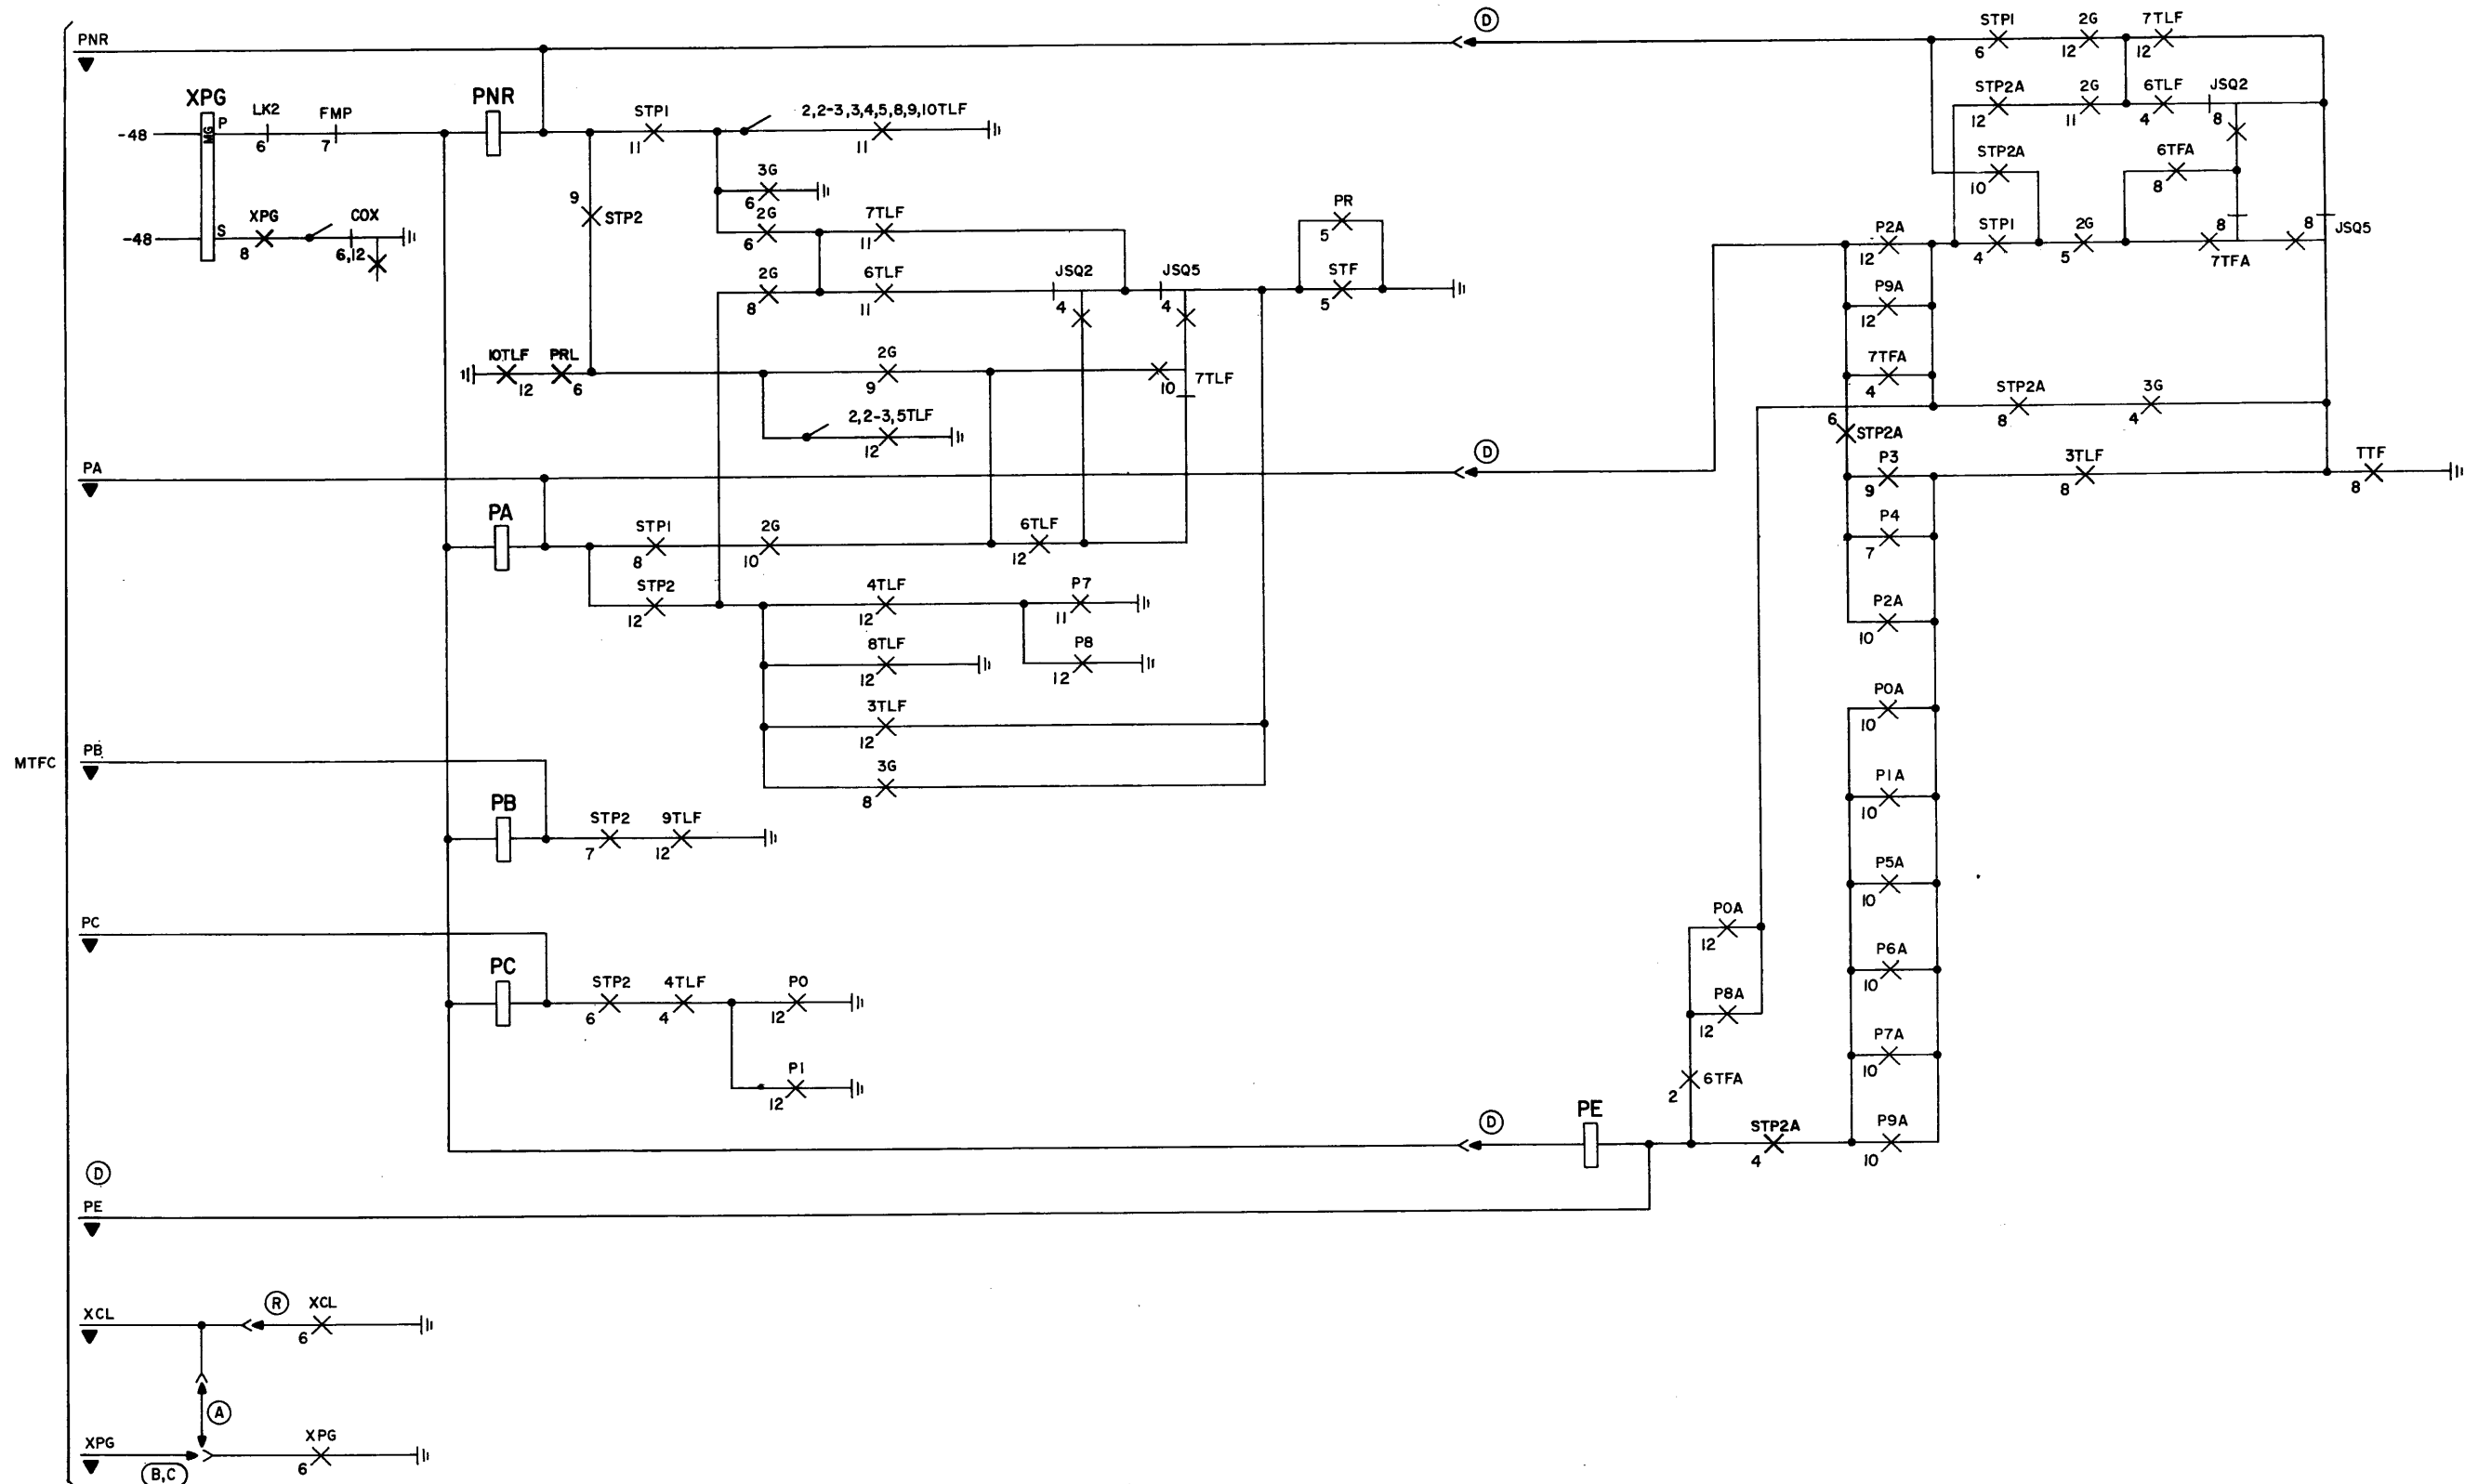

SHEET NOTES:

1. OPTION ASSIGNMENTS:

- (A) 2/X TROUBLE CARD
- (B,C) 1/X TROUBLE CARDS
- (D) TRIPLE TRUNK LINK FRAMES
- (R) 3 TO 6 GROUPS OF ORIGINATING REGISTERS

JUNCTOR PATTERN TENS CONTROL

BELL TELEPHONE LABORATORIES
INCORPORATED


6S

SFD-10-01-D605

PRINTED IN U. S. A.


4

SFD-10-01-D605

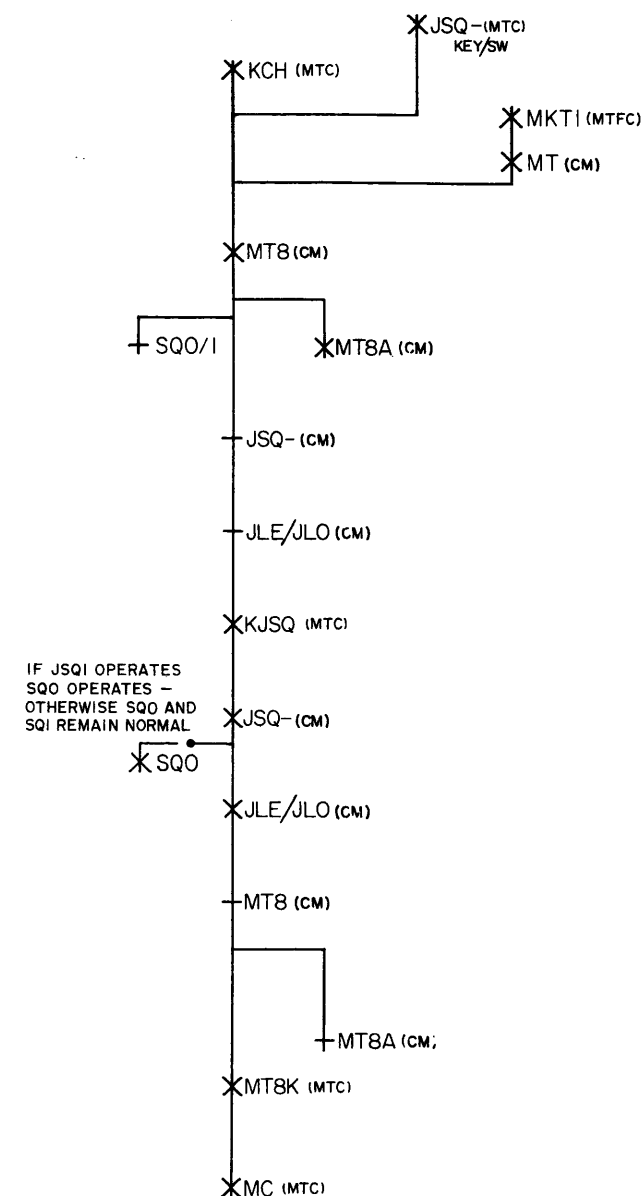


SHEET NOTES:

1. LLC2 IS OPERATED AT THE BEGINNING OF EACH MARKER SIEZURE (D202/S21).
LLC2 IS RELEASED UPON MARKER RELEASE (D7Q3/Q21)

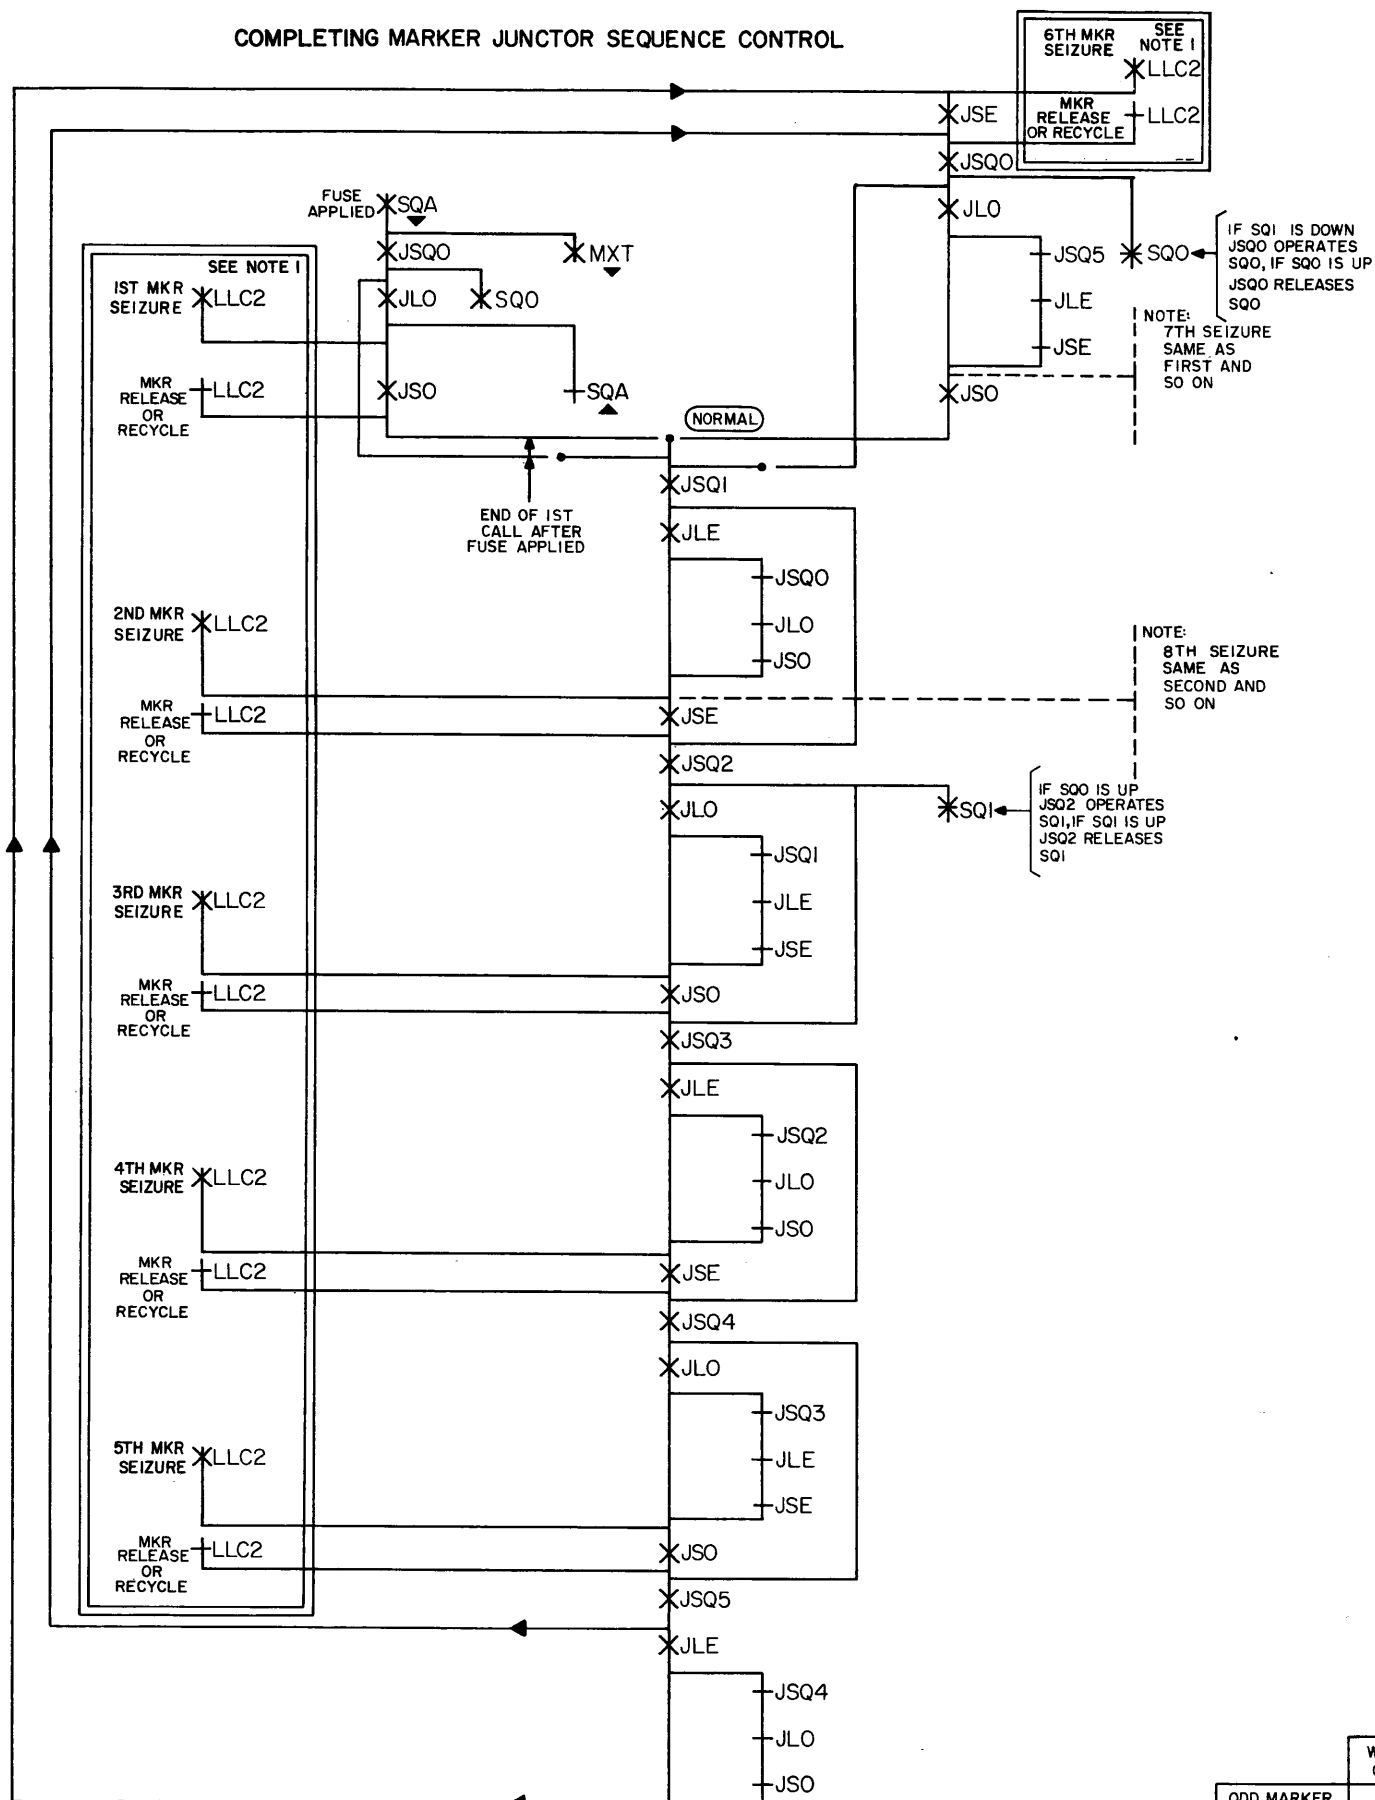

	WHEN LLC2 OPERATES	WHEN LLC2 RELEASES
ODD MARKER USAGES	JSO OPERATES	JSQI,3 OR 5 & JLE OPERATE
EVEN MARKER USAGES	JSE OPERATES	JSQO,2 OR 4 & JLO OPERATE

COMPLETING MARKER
 JUNCTOR SUBGROUP SELECTION
 FOR 2,2-3,5 AND 10 TLF SIZES
 (SEE NOTE 1)

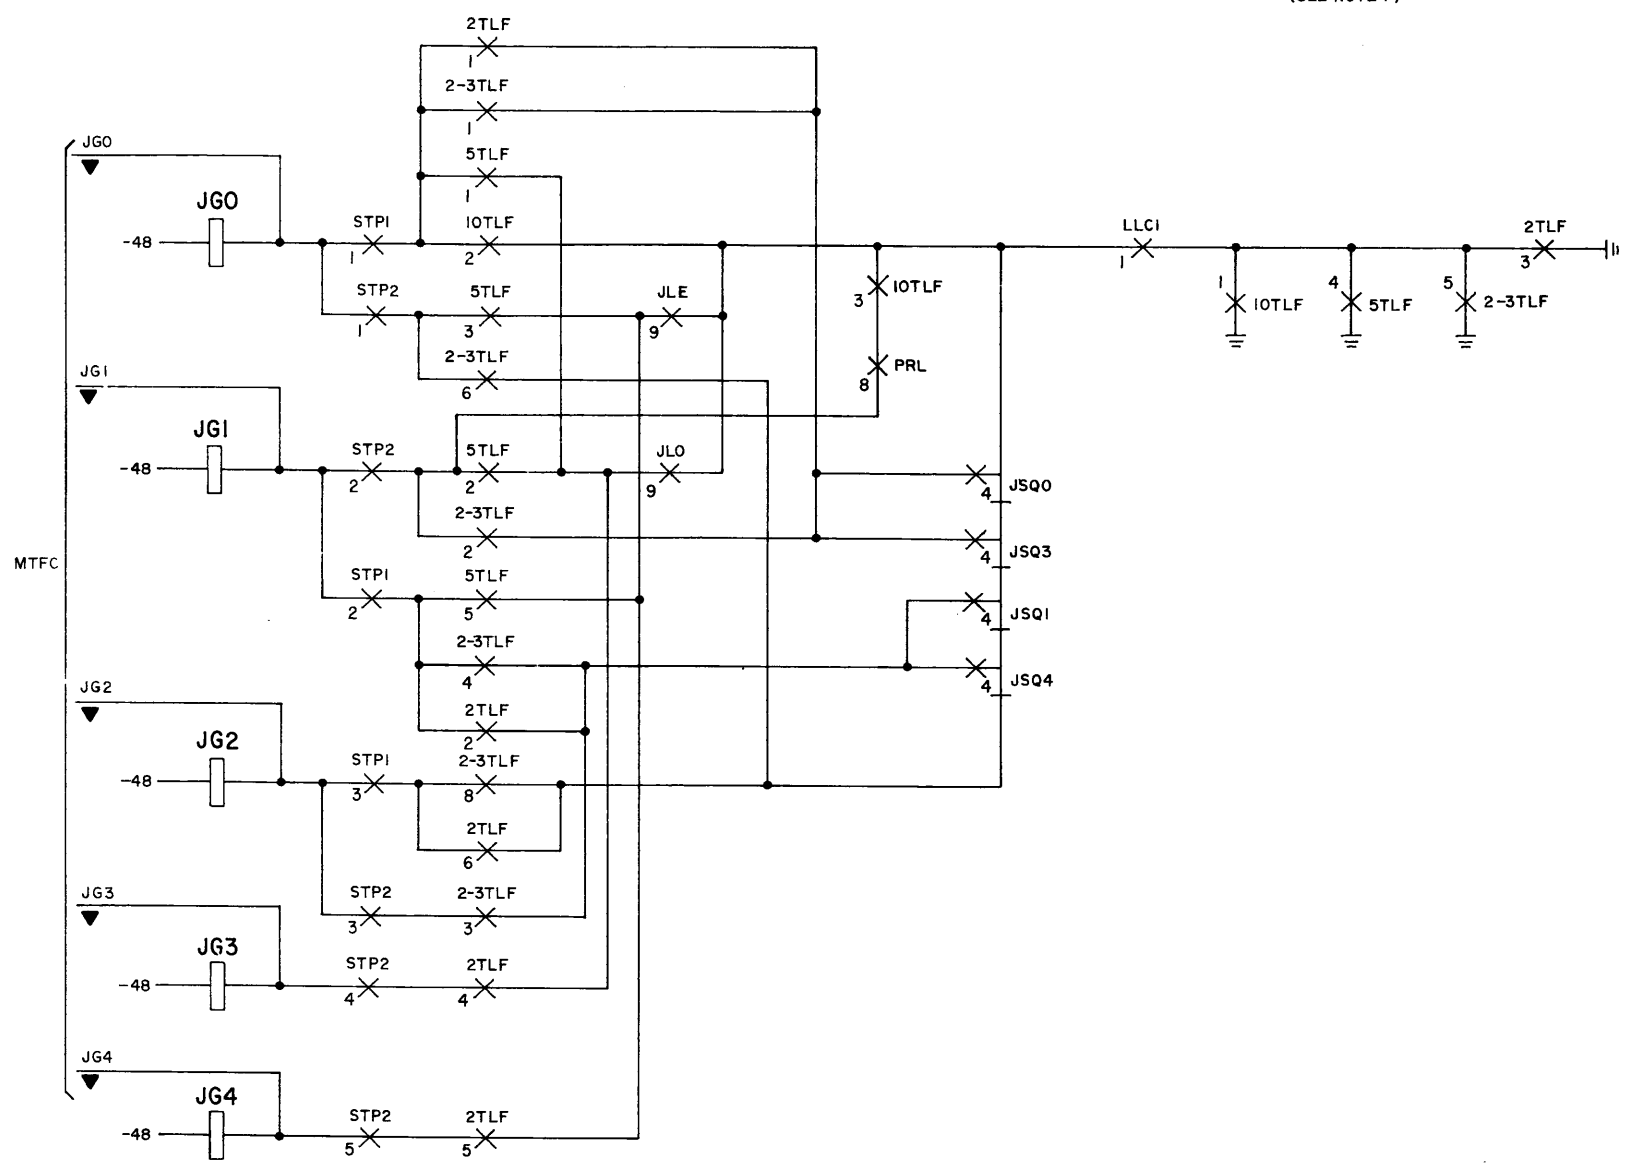

SHEET NOTES:
 1. THIS IS A SIMPLIFIED DRAWING SHOWING PATHS USED FOR
 JUNCTOR SUBGROUP SELECTION IN 2,2-3,5 AND 10 TLF SIZES.
 ALL JUNCTOR SUBGROUPS FOR THESE SIZES HAVE 10 JUNCTORS.

ISSUE
3


SFD-10-01-D608

JUNCTOR SUBGROUP SELECTION
 FOR 2,2-3,5 AND 10 TLF SIZES

PRINTED IN U. S. A.
6S BELL TELEPHONE LABORATORIES
 INCORPORATED

SFD-10-01-D608

COMPLETING MARKER
JUNCTOR SUBGROUP SELECTION
FOR 3,4,6,7,8,9 TLF SIZES
(SEE NOTE 1)

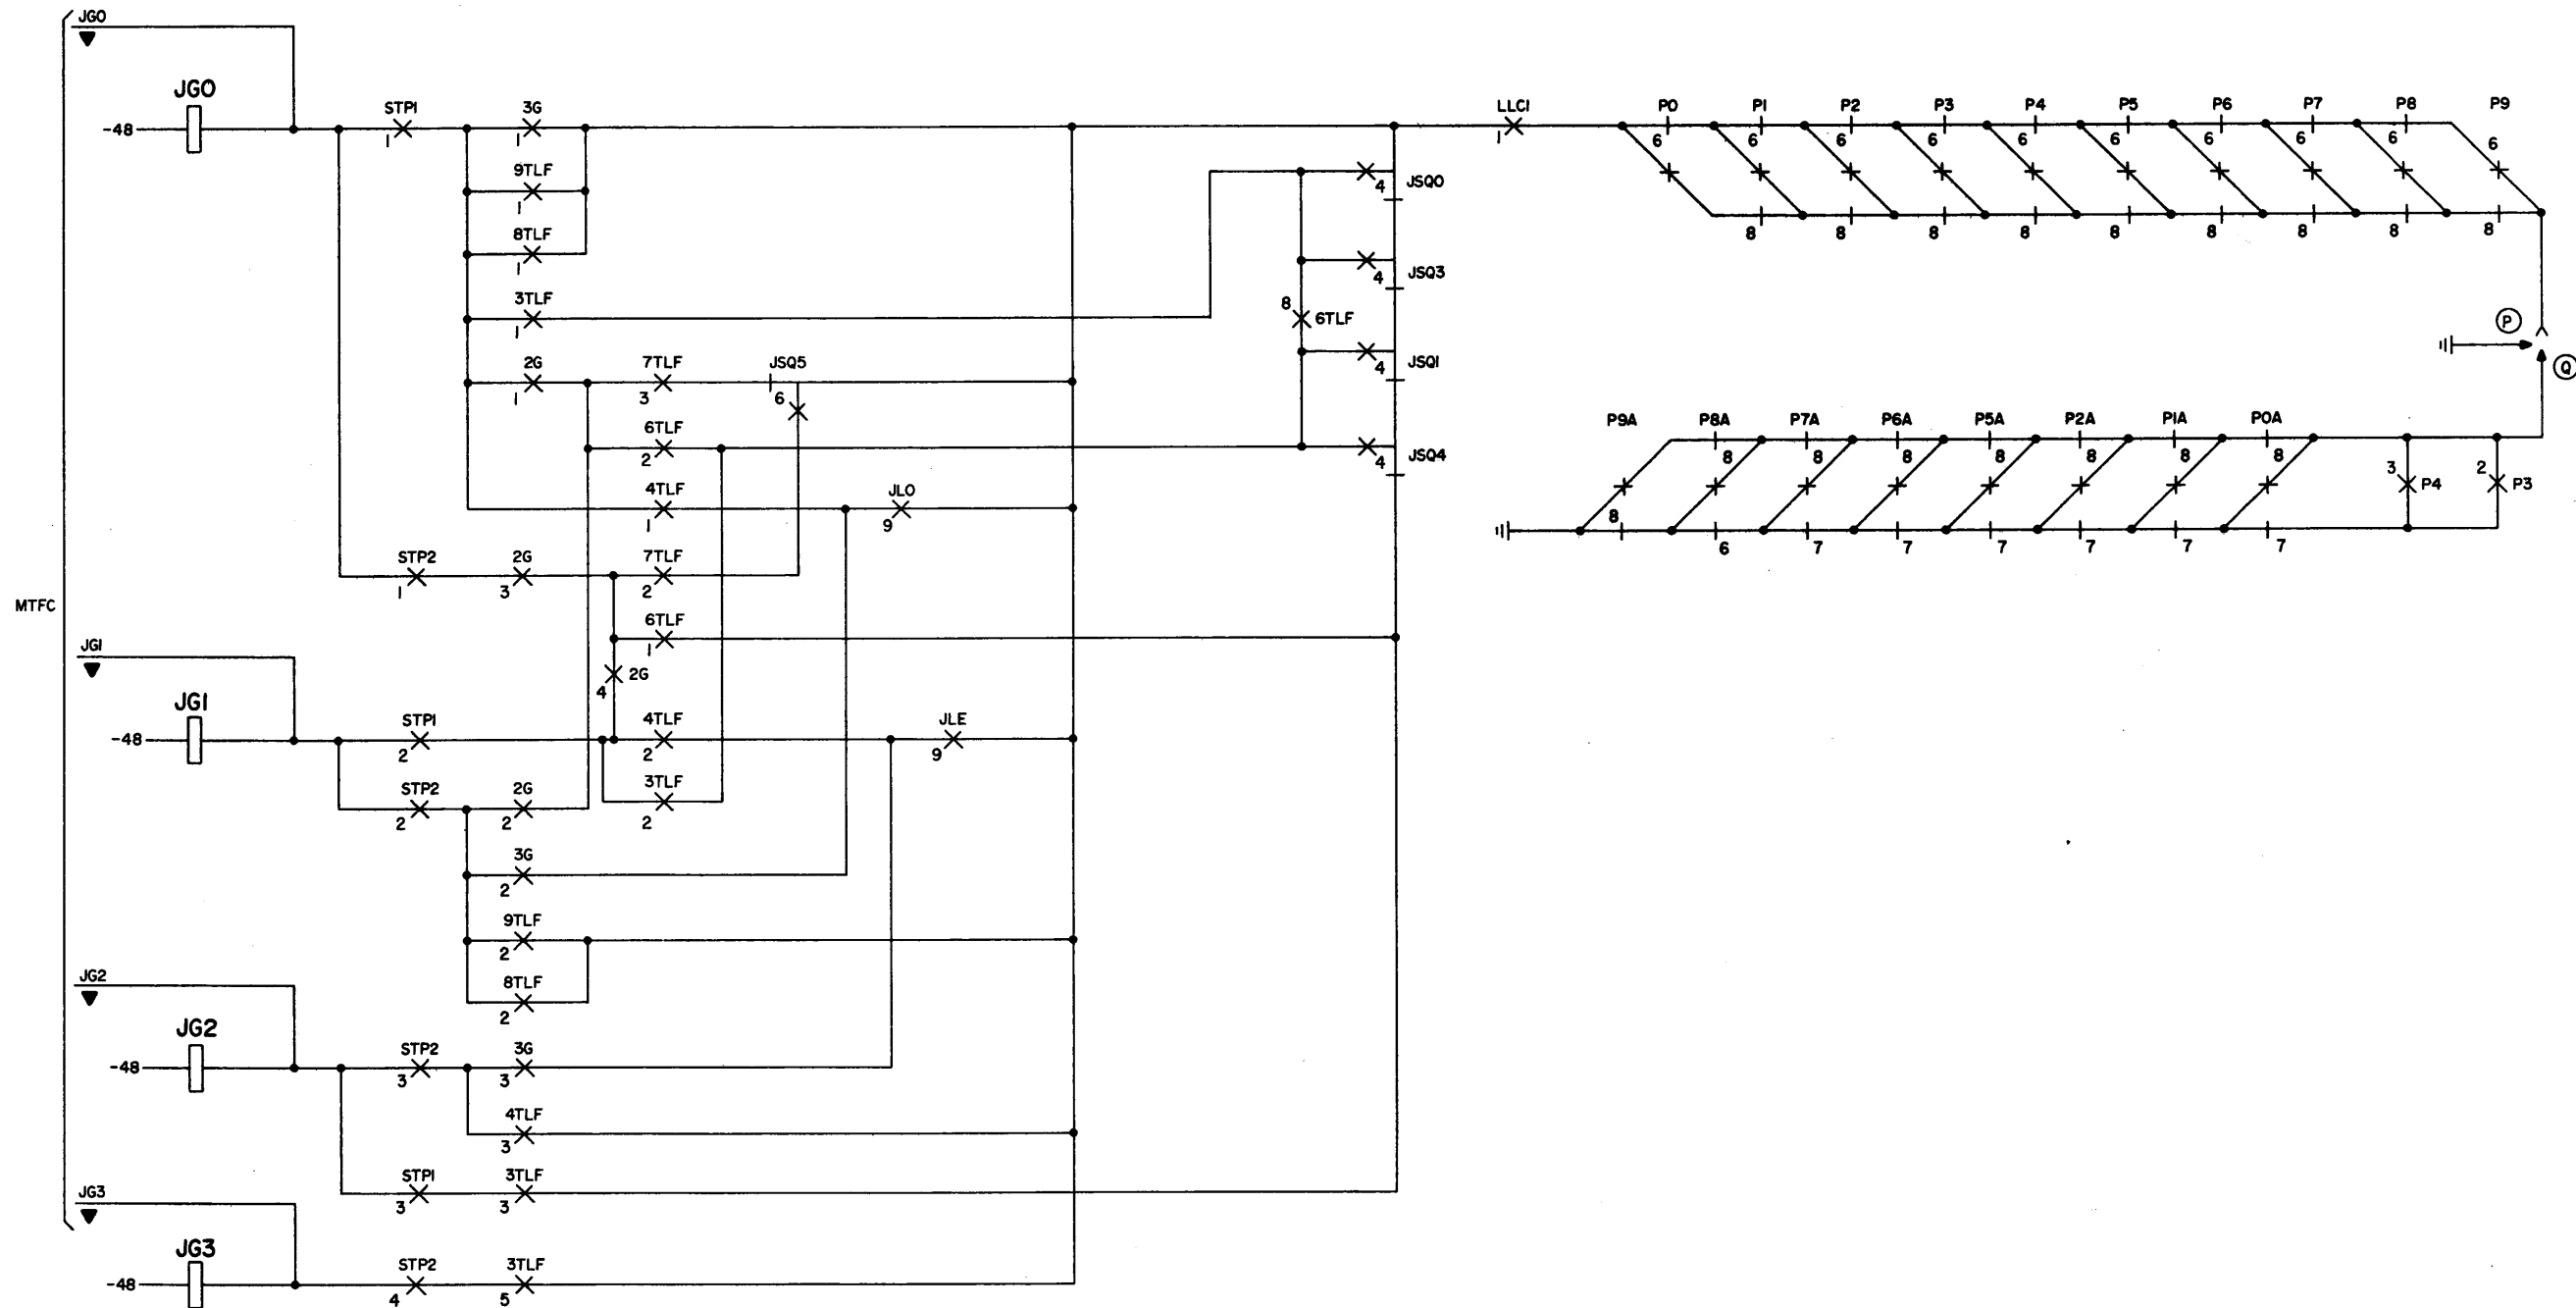





SHEET NOTES:

1. THIS IS A SIMPLIFIED DRAWING SHOWING PATHS USED FOR JUNCTOR SUBGROUP SELECTION IN 3,4,6,7,8, AND 9 TLF SIZES. EACH OF THESE SIZES HAVE ONE OR MORE JUNCTOR SUBGROUPS WITH LESS THAN 10 JUNCTORS.

2. OPTION ASSIGNMENTS:

- (P) 20 OR LESS TRUNK LINK FRAMES.
- (Q) MORE THAN 20 TRUNK LINK FRAMES.

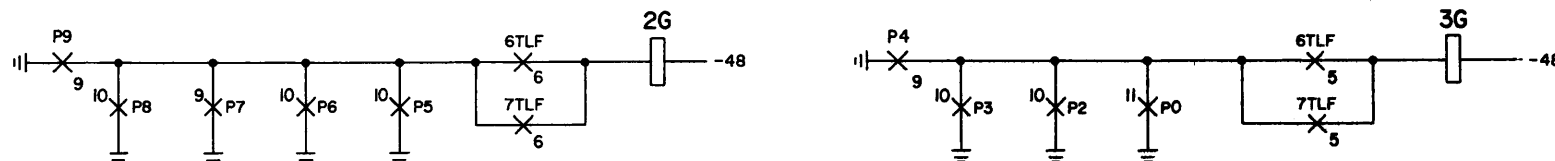

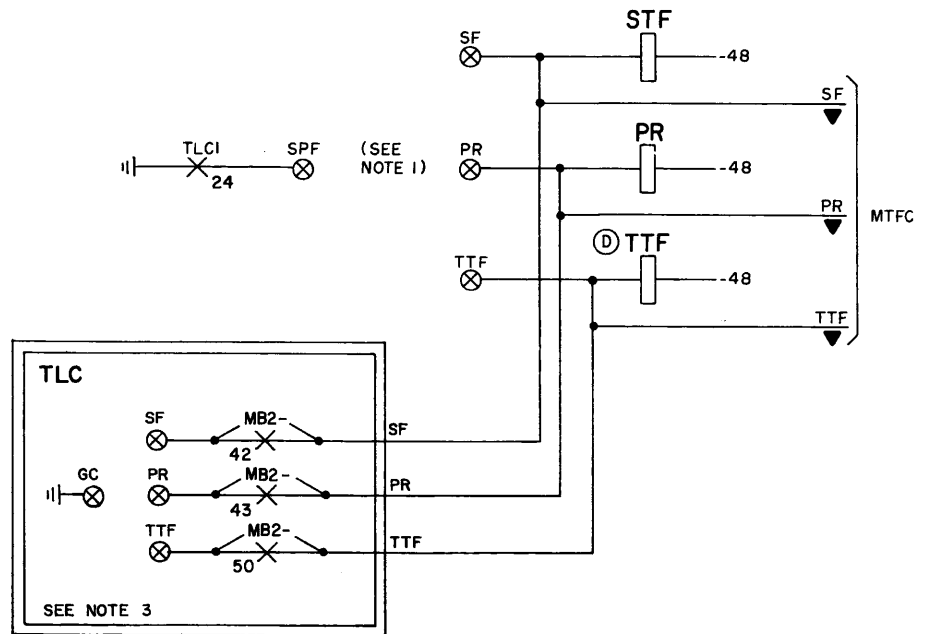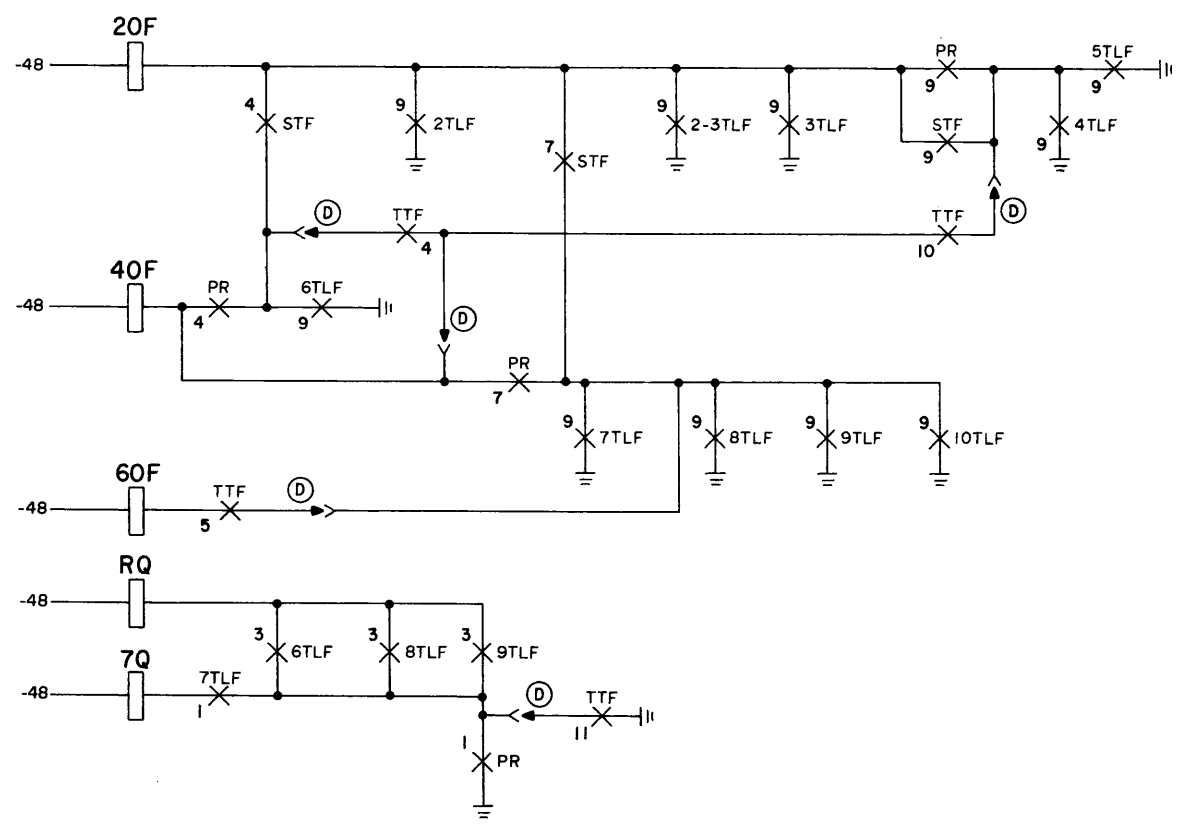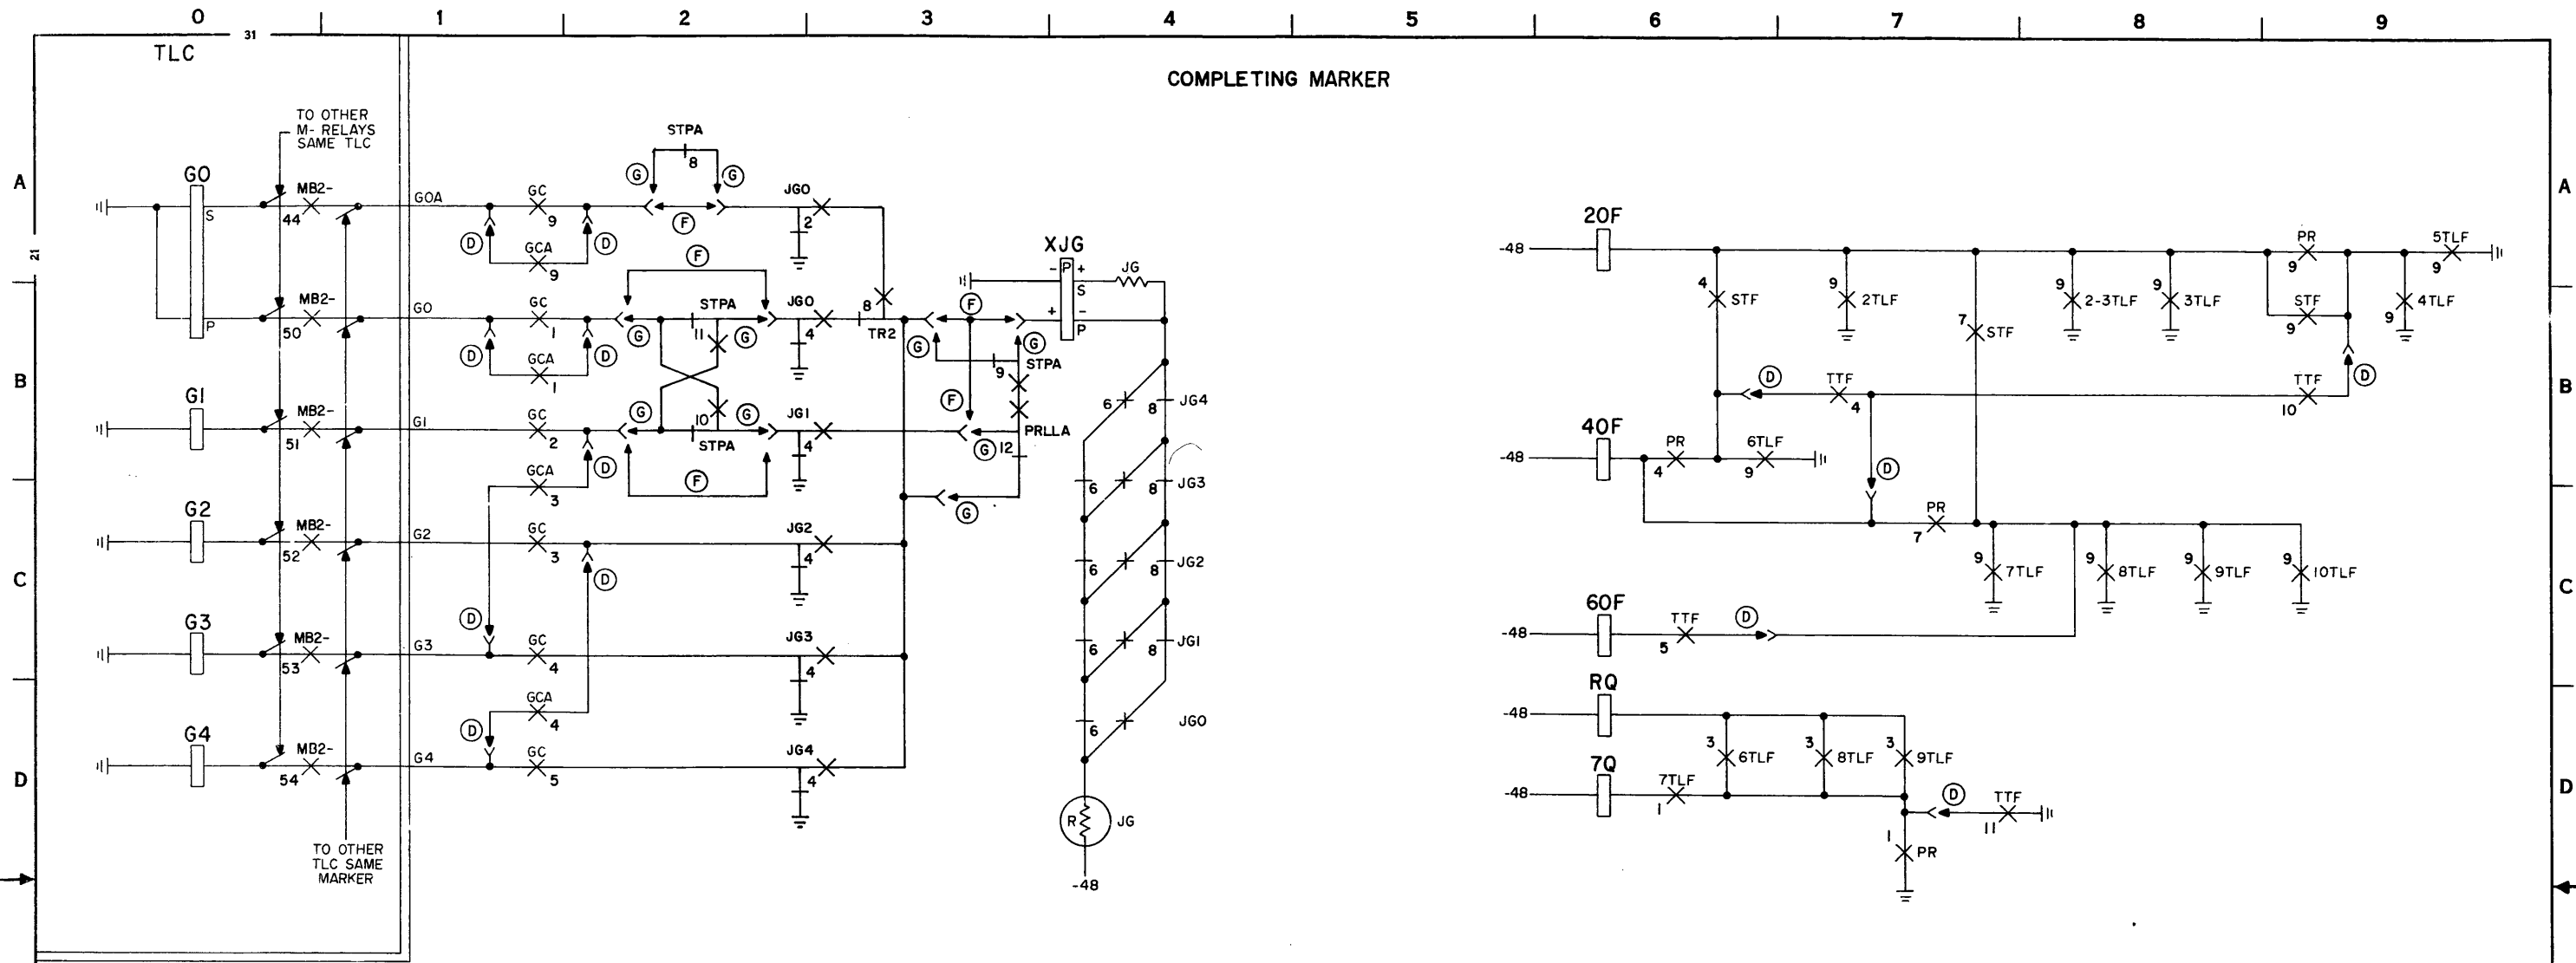

SHEET NOTES:

- | | X CONN | TO |
|-----------|--------|-----|
| SINGLE TL | SPF | SF |
| PAIRED TL | SPF | PR |
| TRIPLE TL | SPF | TTF |
- OPTION ASSIGNMENTS:
 - (D) TRIPLE TRUNK LINK FRAMES
 - (F) NON PAIRED LINE LINK FRAMES
 - (G) PAIRED LINE LINK FRAMES
- SF TO TTF PUNCHINGS ARE USED DURING JUNCTOR TRANSITIONS.


ISSUE
3


SFD-10-01-D610

JUNCTOR SUBGROUP
CONNECTOR RELAYS

BELL TELEPHONE LABORATORIES
INCORPORATED

SFD-10-01-D610


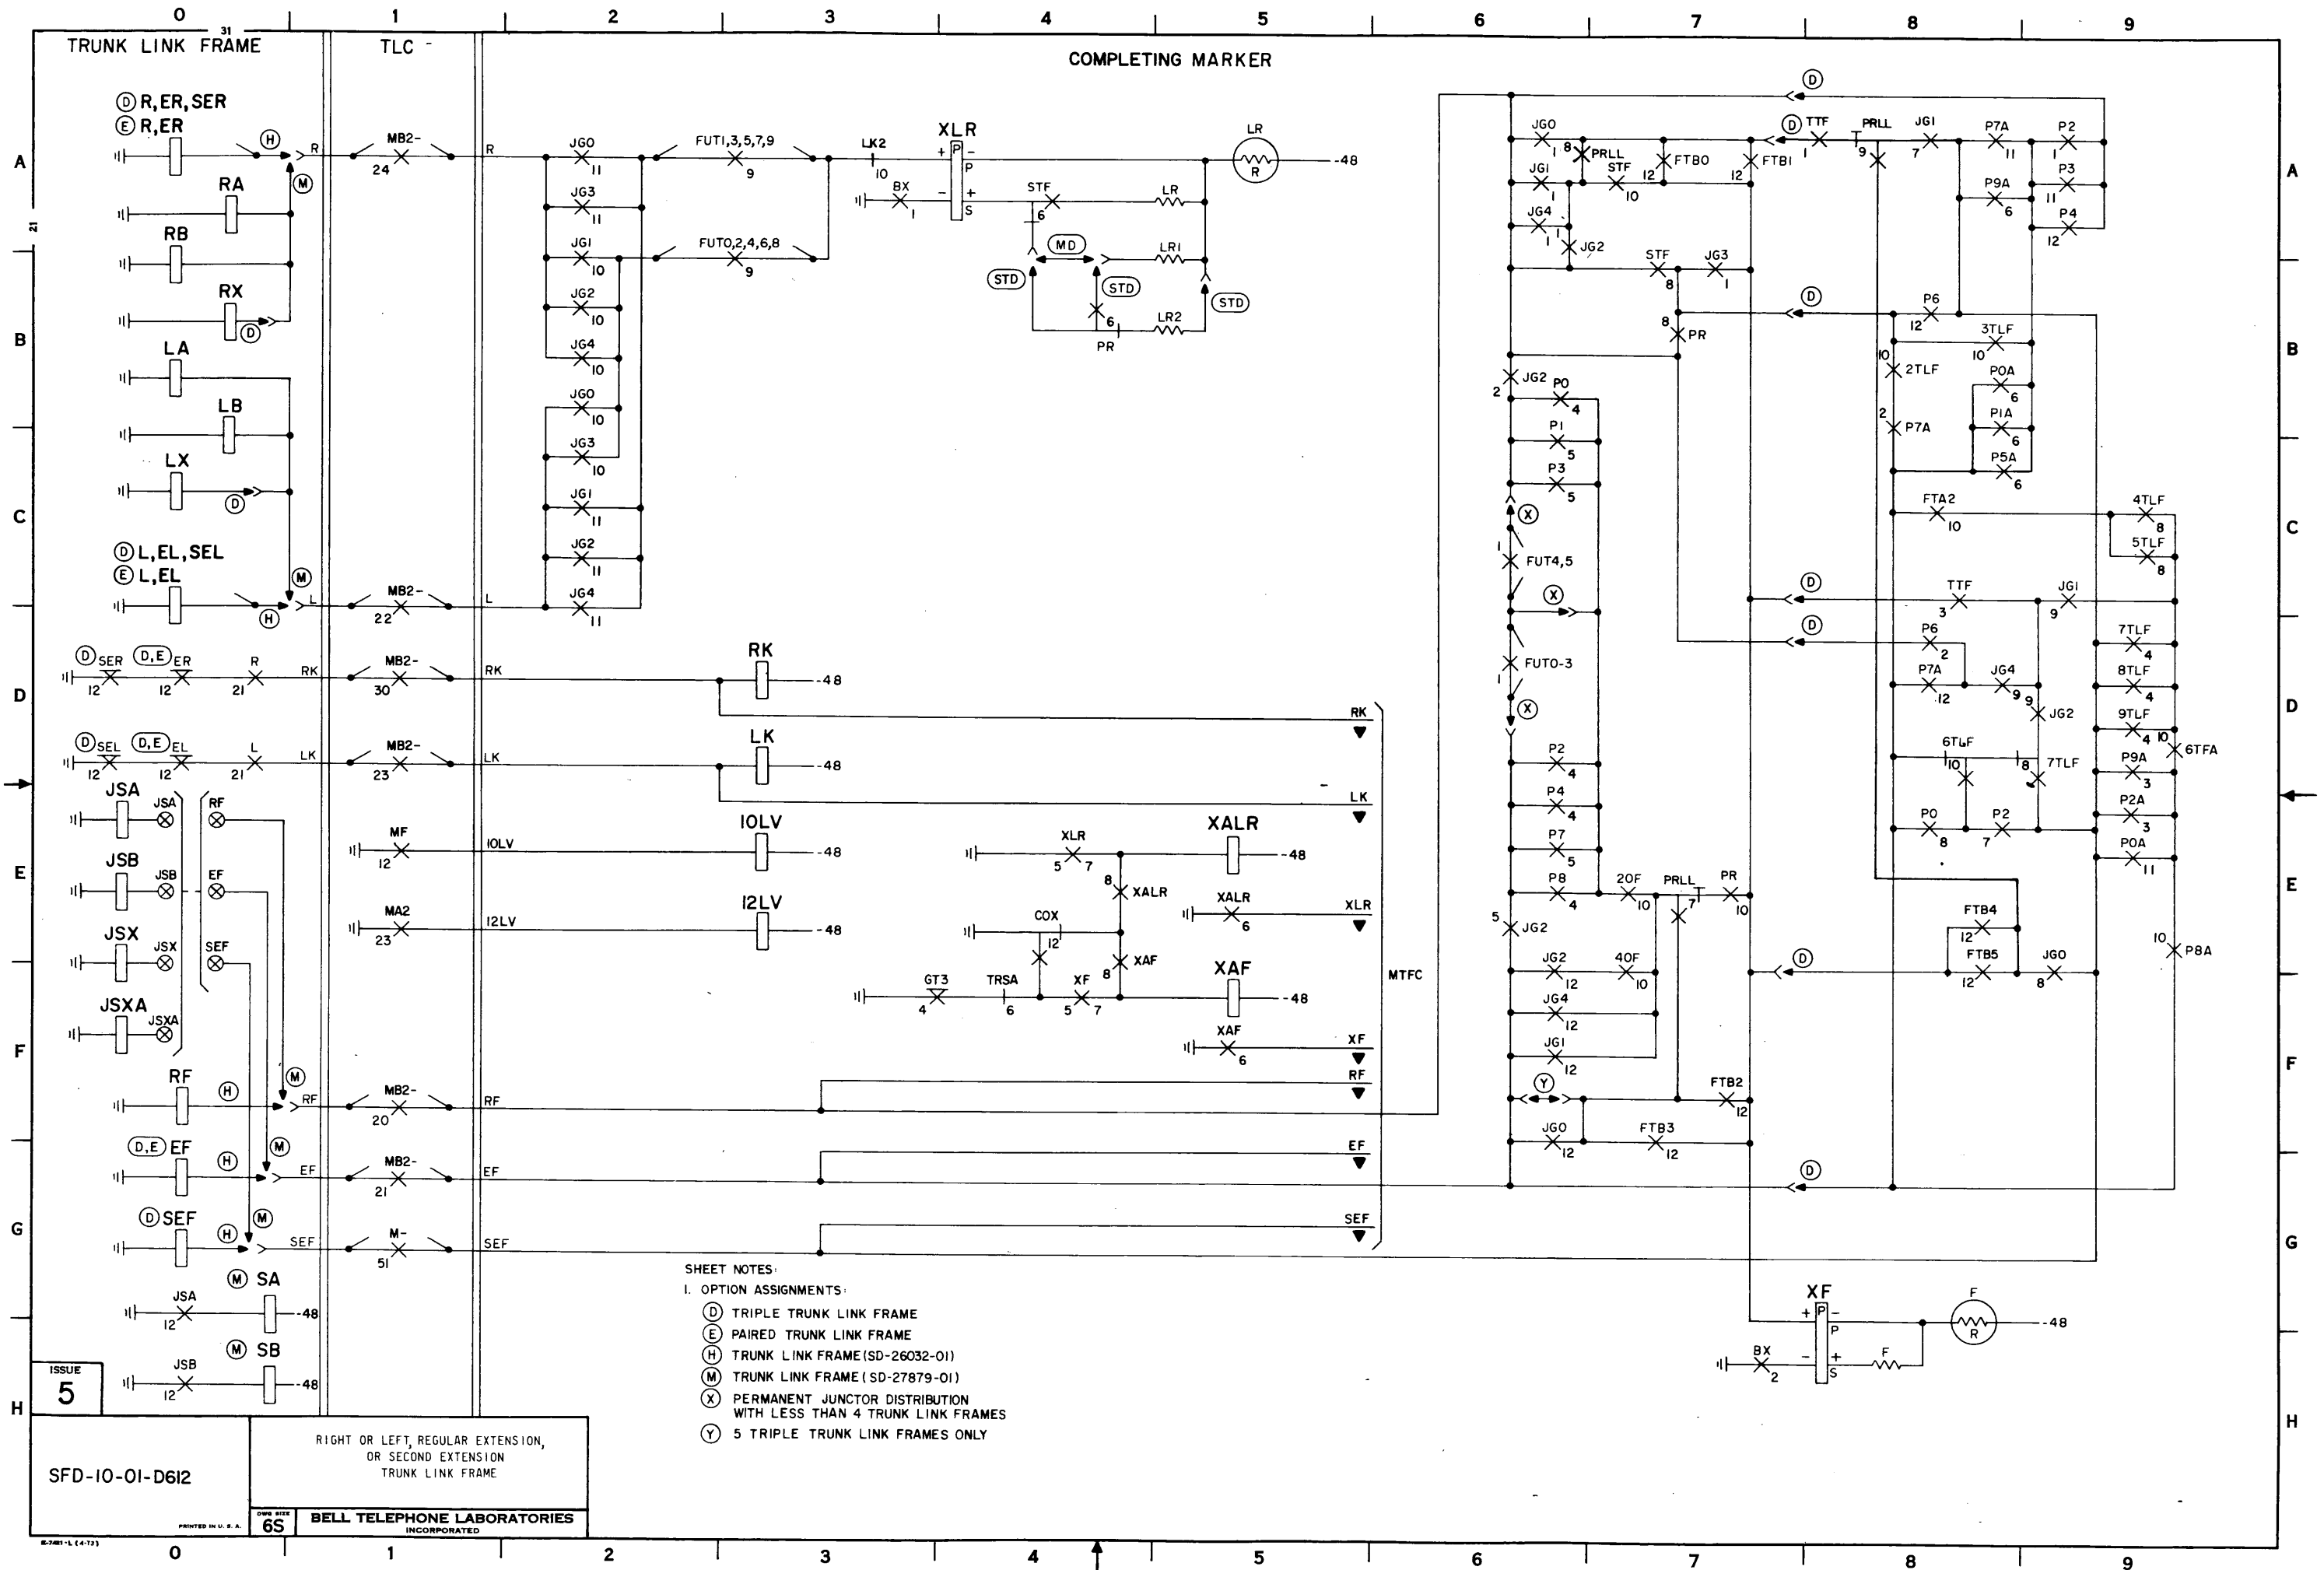


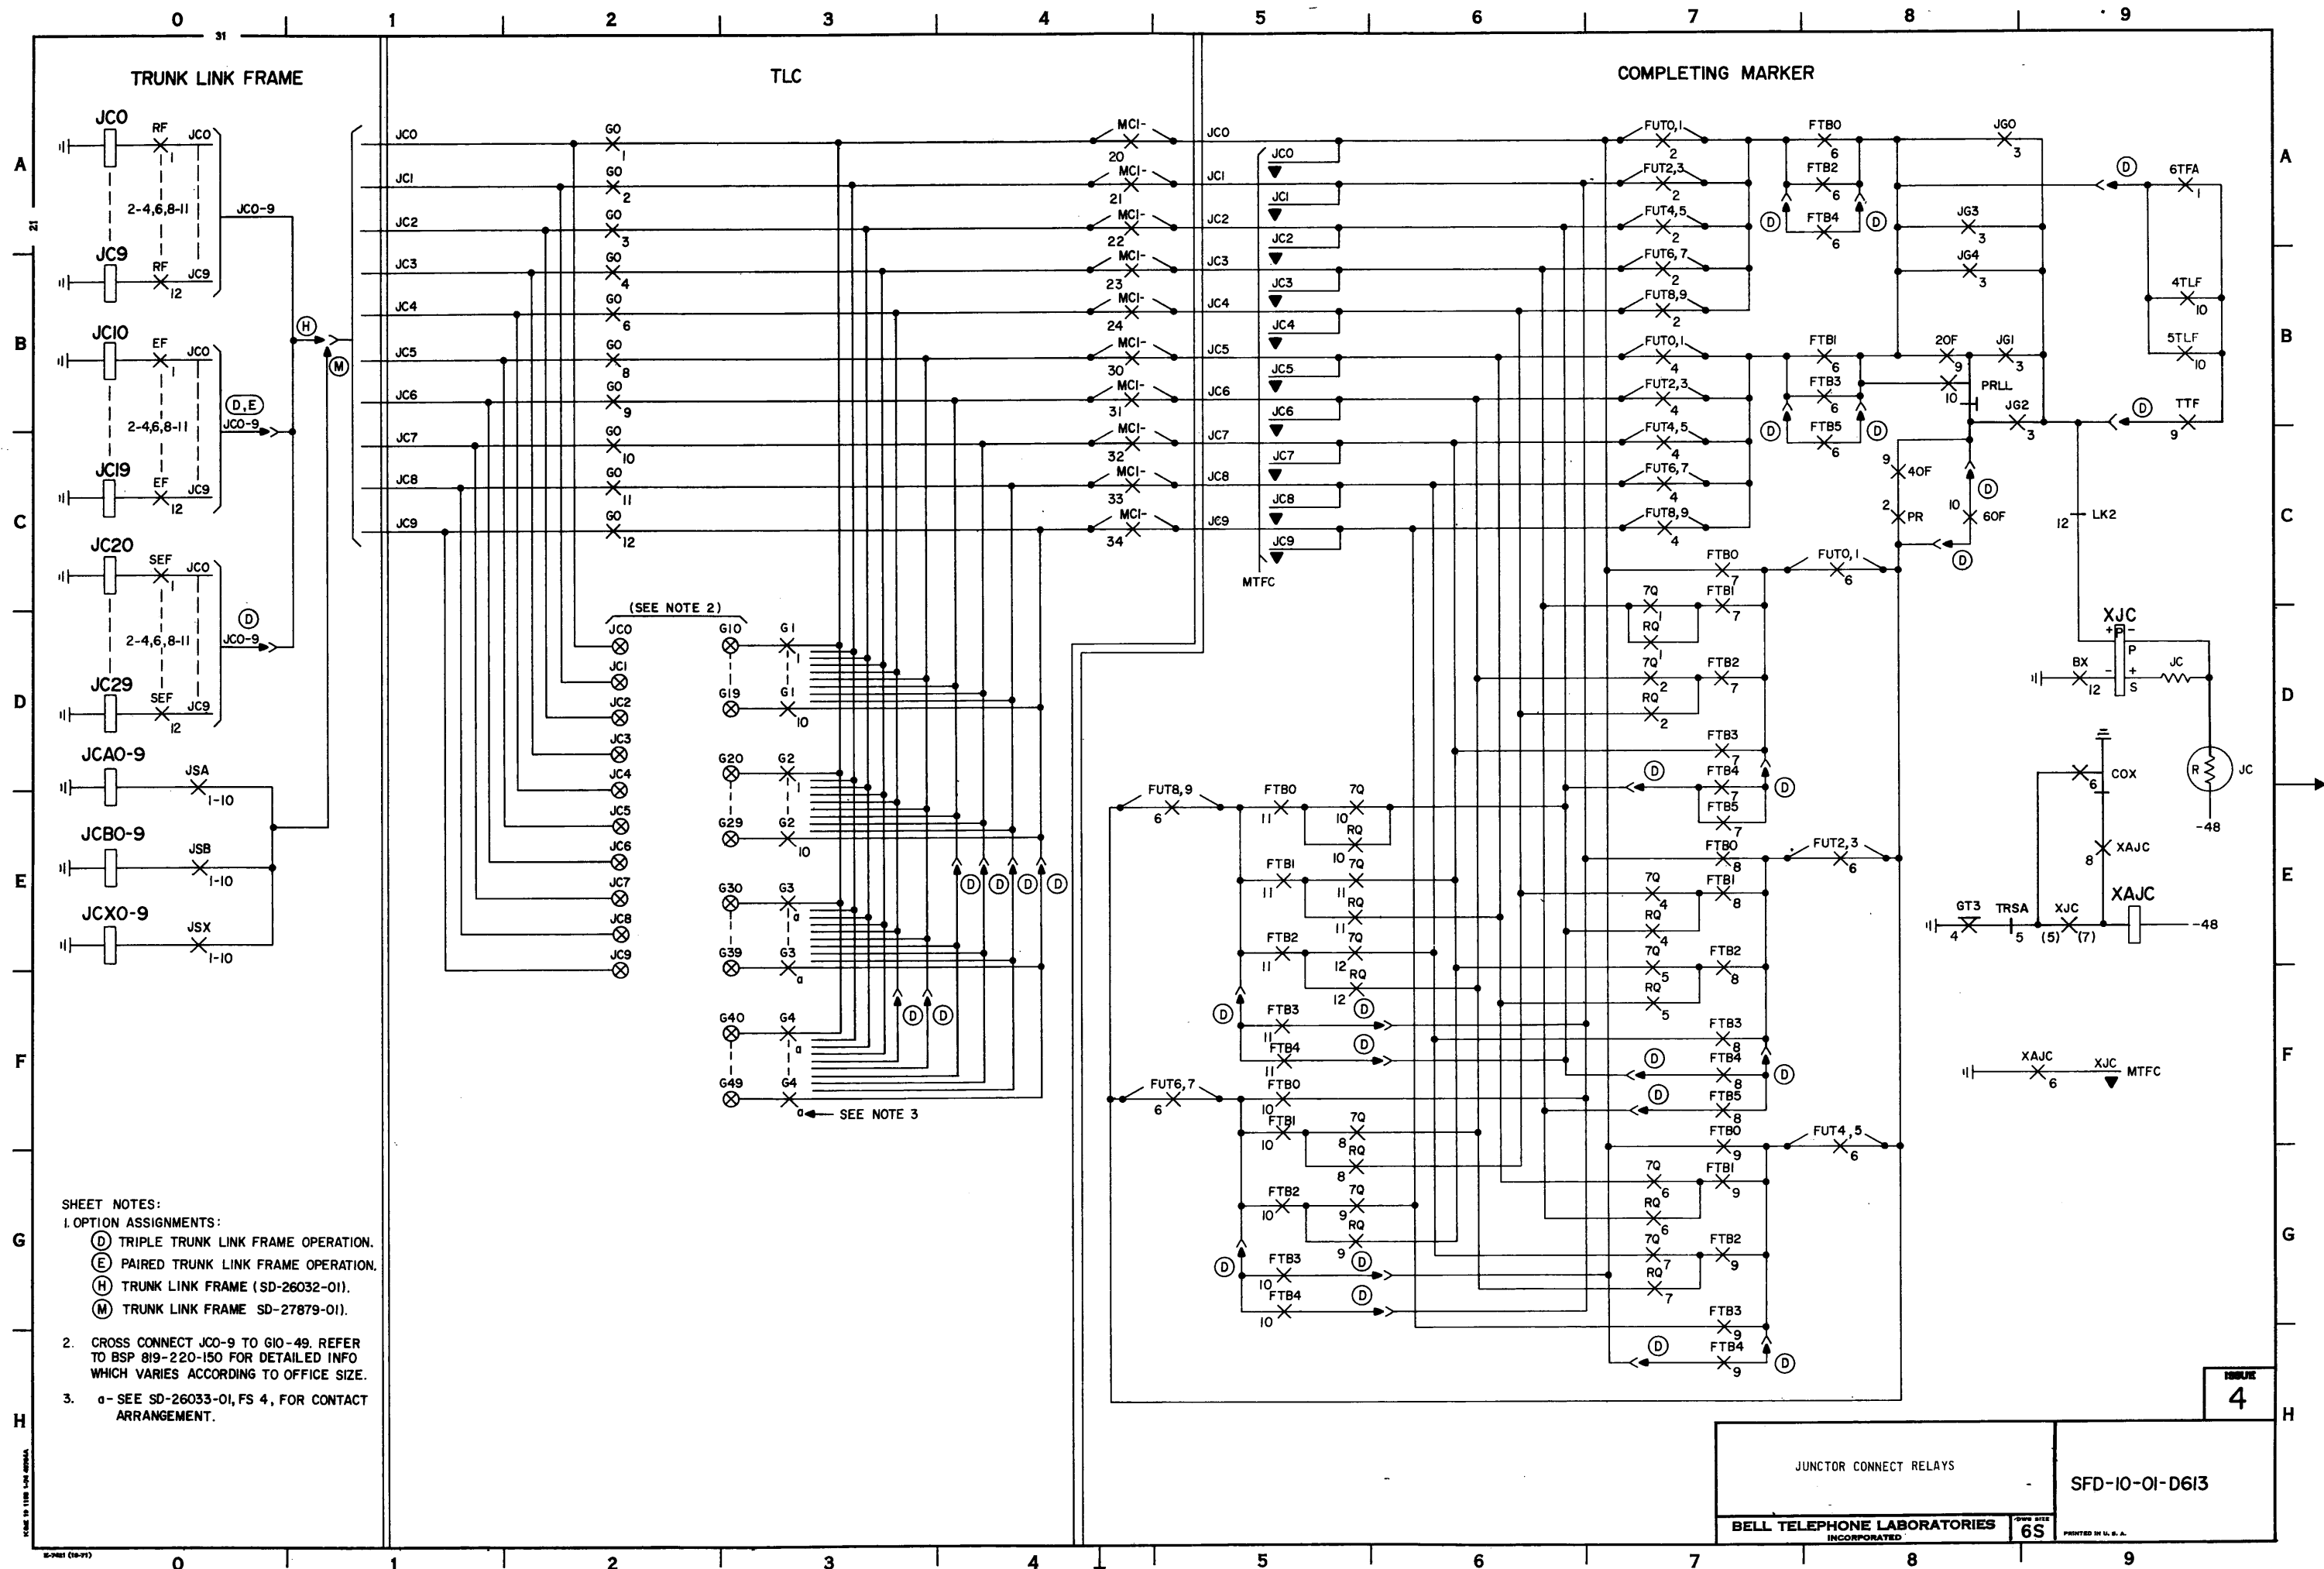

MASTER TEST CONTROL

MTFC

COMPLETING MARKER

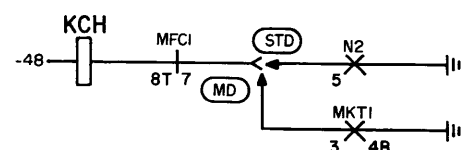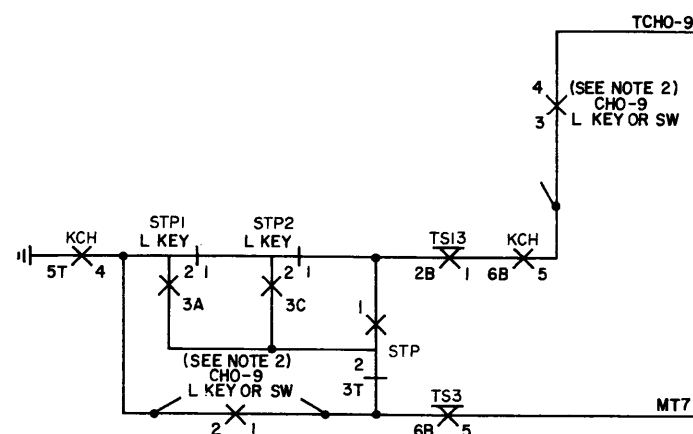

- I. OPTION ASSIGNMENT:**

- (A) 2/X TROUBLE CARD.
(B) 1/X TROUBLE CARD SINGLE SIDED.
(C) 1/X TROUBLE CARD DOUBLE SIDED.
(D) TRIPLE TRUNK LINKS PROVIDED.

2. WIRING IS SHOWN FOR KEYS, WIRING IS SLIGHTLY DIFFERENT WHEN SWITCHES ARE PROVIDED. THEIR FUNCTION IS THE SAME. SEE SD-25800-01, FS 35B, FOR SWITCH ARRANGEMENT.

ISSUE
3

SFD-10-01-D614

COMPLETING MARKER
CHANNEL TEST CONTROL

DWG SIZE
6S

BELL TELEPHONE LABORATORIES
INCORPORATED

SFD-10-01-D614

A B C D E F G H J K L M N P Q R S T U V W X Y Z AA AB AC AD AE

STP1 KEY OPERATED (TESTING 1ST JUNCTOR SUBGROUP)



STP2 KEY OPERATED (TESTING 2ND JUNCTOR SUBGROUP)

MTC

COMPLETING MARKER

MTC

COMPLETING MARKER

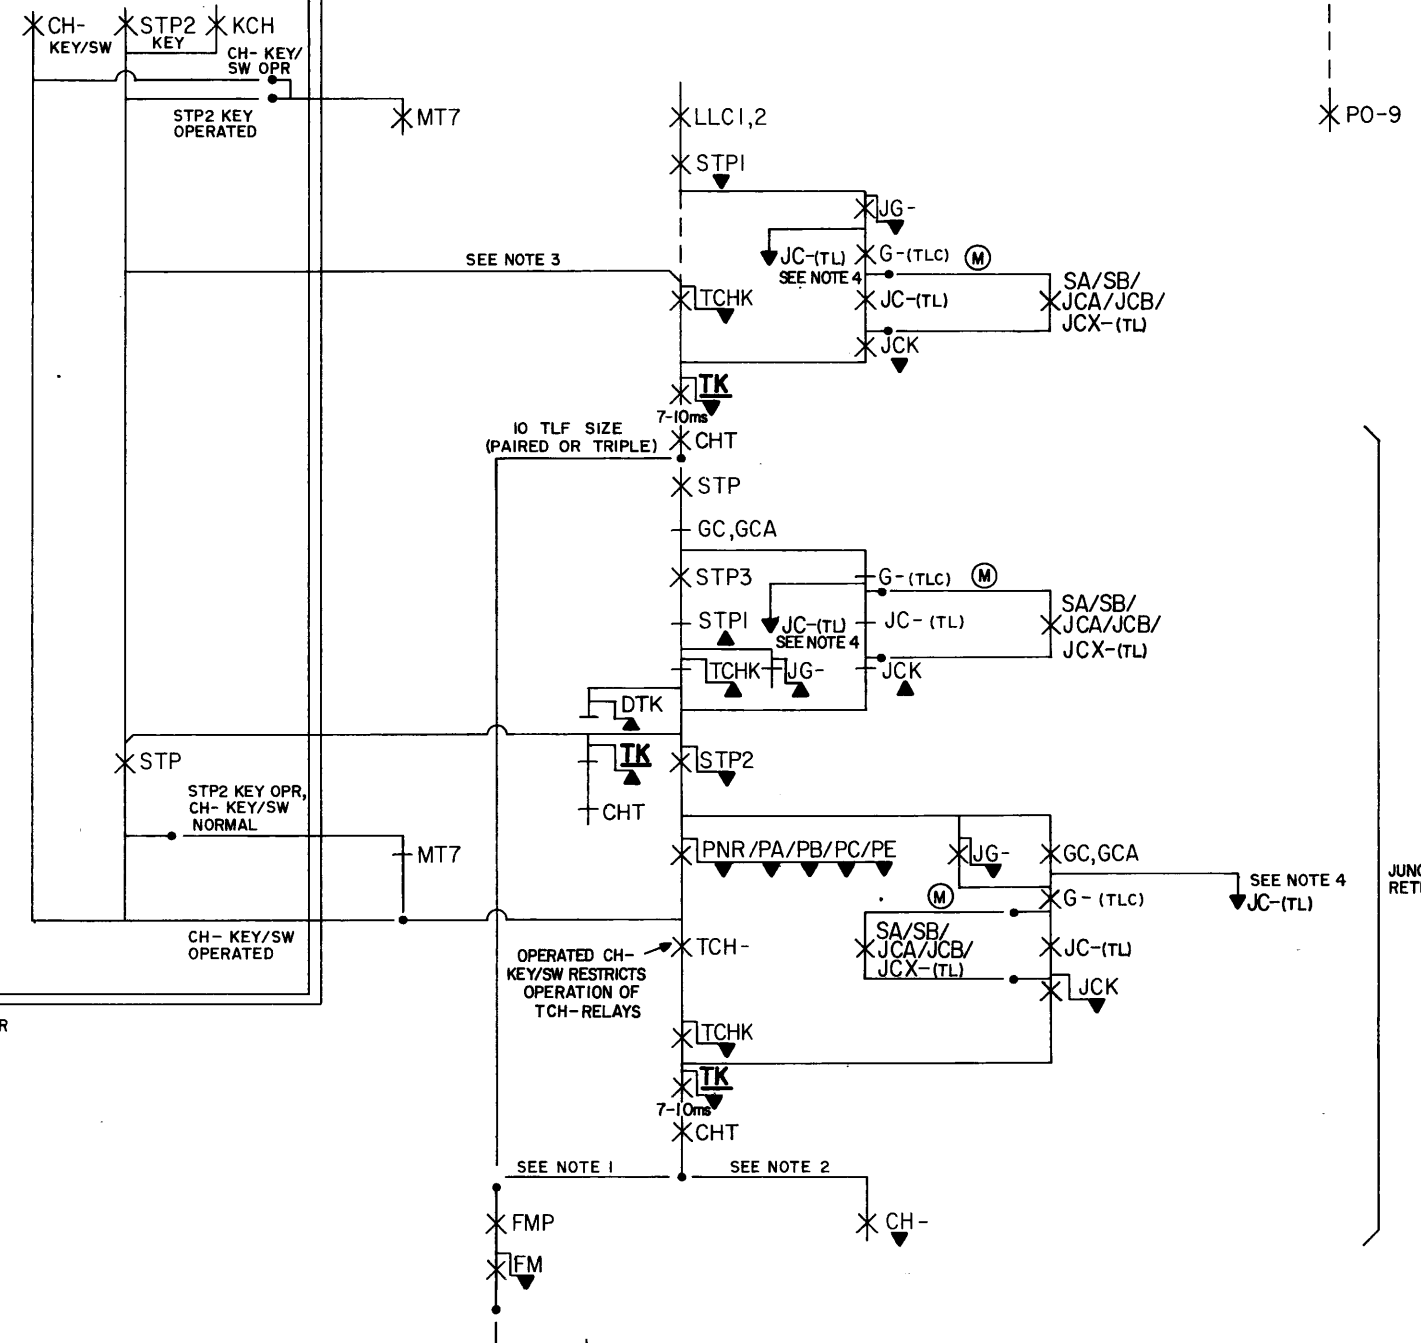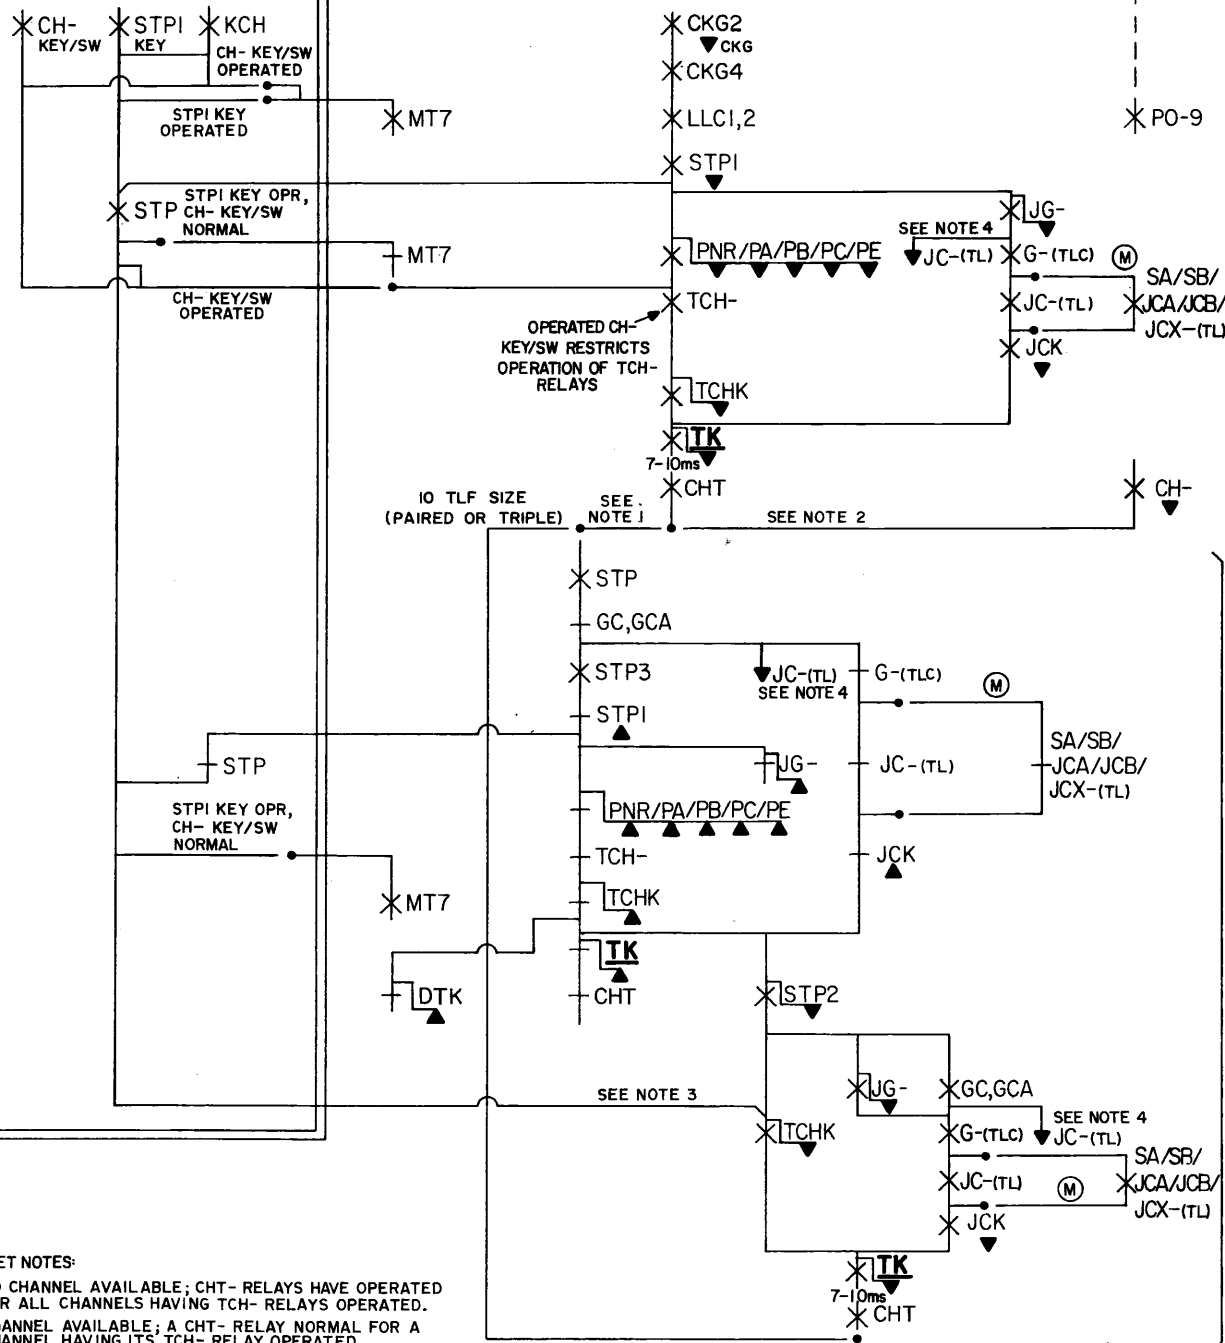

- SHEET NOTES:
1. NO CHANNEL AVAILABLE; CHT- RELAYS HAVE OPERATED FOR ALL CHANNELS HAVING TCH- RELAYS OPERATED.
 2. CHANNEL AVAILABLE; A CHT- RELAY NORMAL FOR A CHANNEL HAVING ITS TCH- RELAY OPERATED.
 3. WITH STP1 KEY OPERATED DURING STEP 2 OR WITH STP2 KEY OPERATED DURING STEP 1, THE MT7 RELAY IS OPERATED PREVENTING OPERATION OF ANY TCH- RELAYS. OPERATION OF TCHK RELAY IS FORCED, ADVANCING CM (SEE SFD-D617)
 4. JC- PUNCH IS A BATTERY GENERATED PUNCH, FROM THE MARKER THROUGH FUT- RELAY CONTACT.
 5. OPTION ASSIGNMENT:
(M) TRUNK LINK FRAME (SD-27879-01)

INCOMING TRUNK RETURNS
OVERFLOW TO CALLING SUBSCRIBER

INCOMING TRUNK RETURNS
OVERFLOW TO CALLING SUBSCRIBER

SEQUENCE CHART
CONTROL OF CHANNEL SELECTION
BY MASTER TEST CONTROL

SFD-10-01-D615

BELL TELEPHONE LABORATORIES
INCORPORATED


6S


PRINTED IN U.S.A.

ISSUE
4


SFD-10-01-D615


10-70

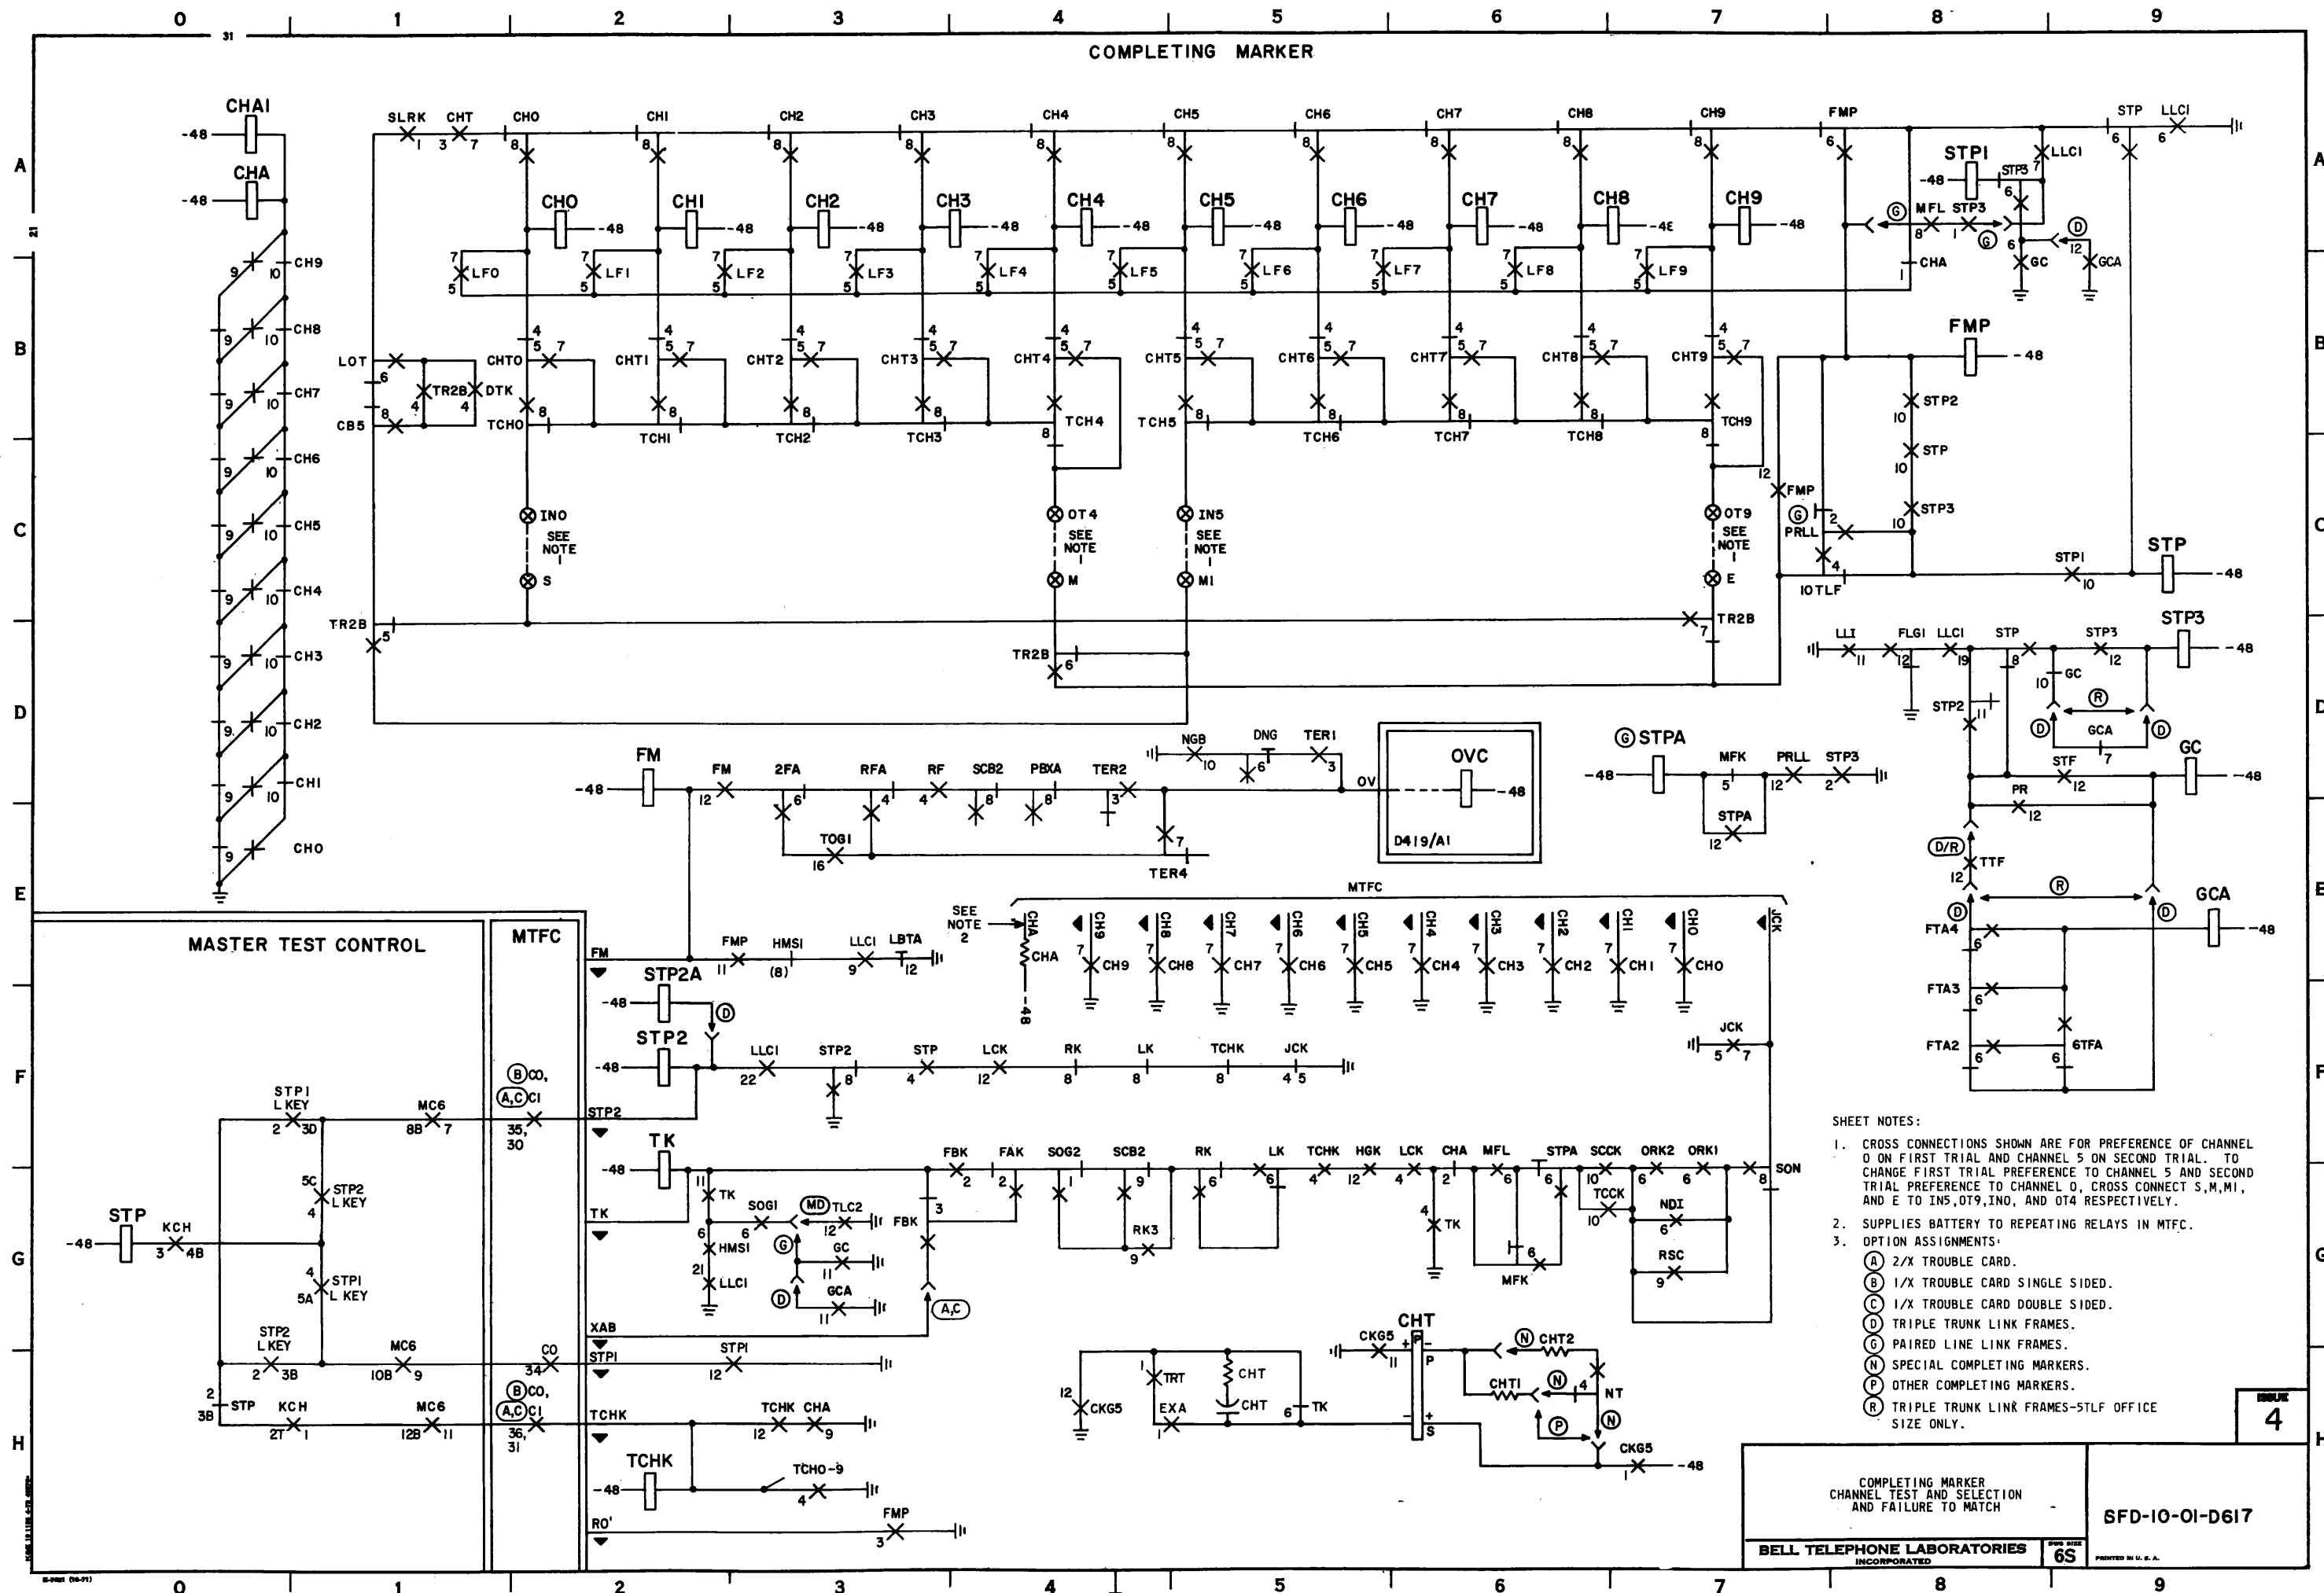

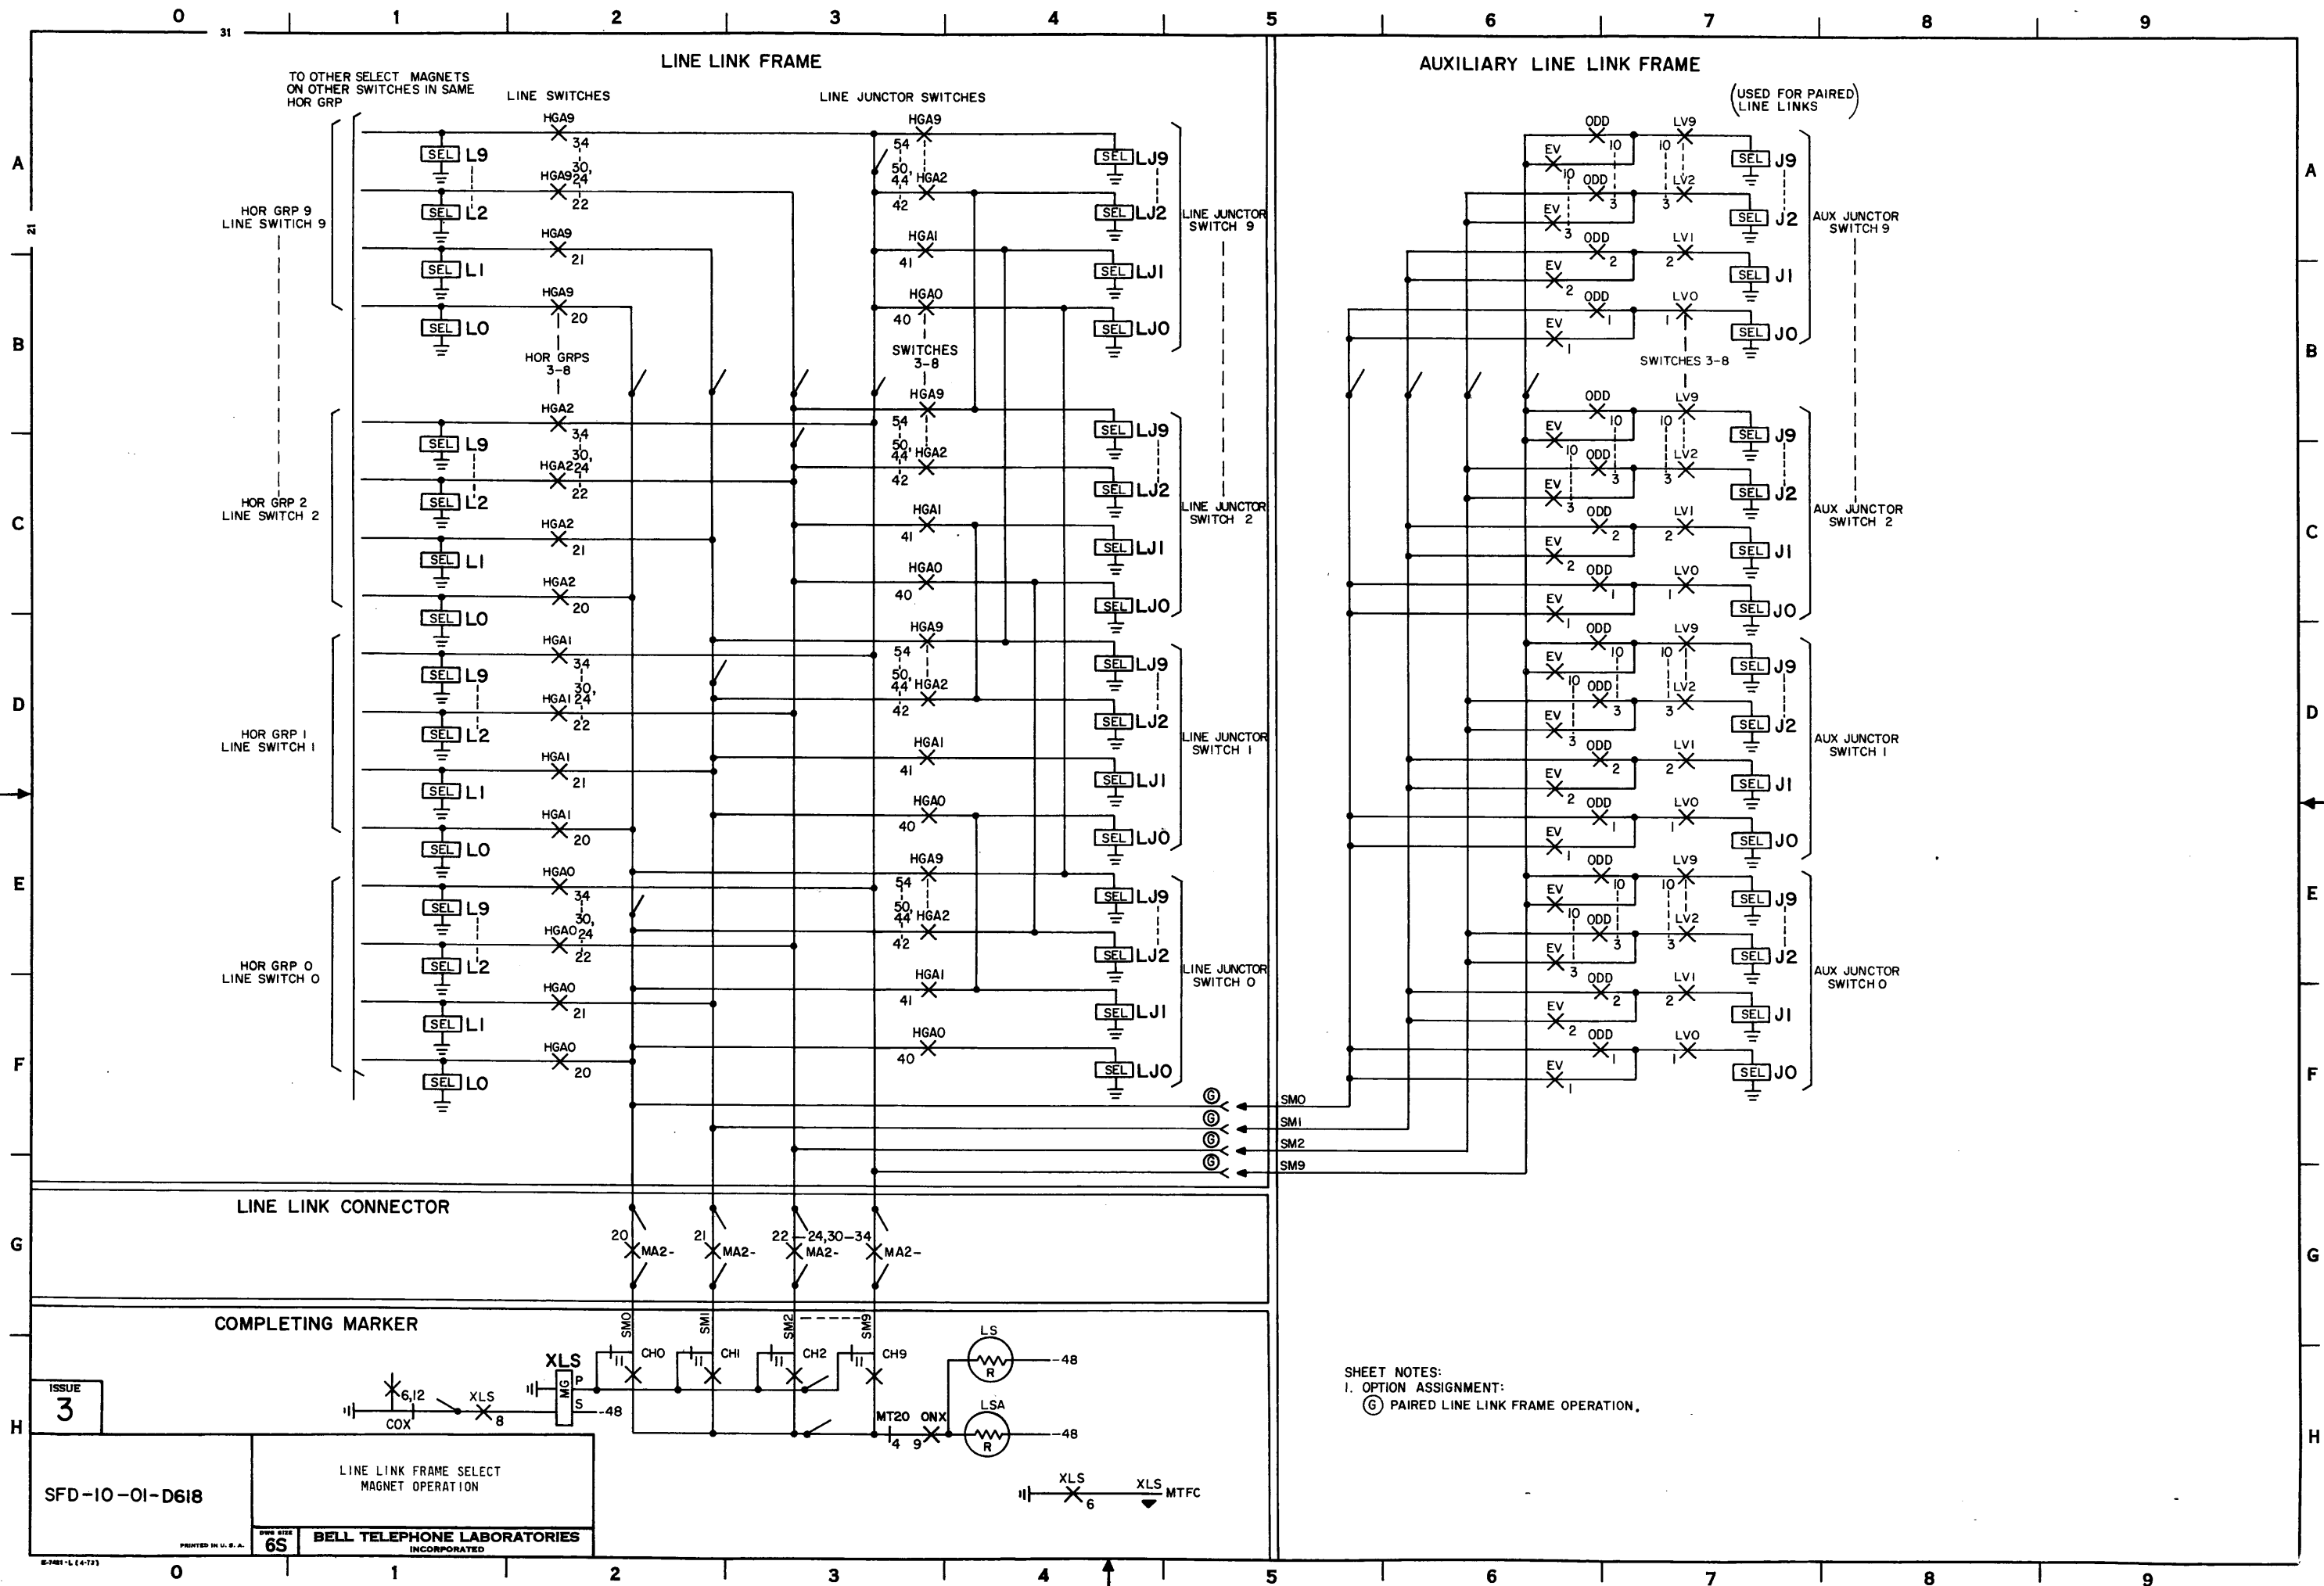

SFD-10-01-D618

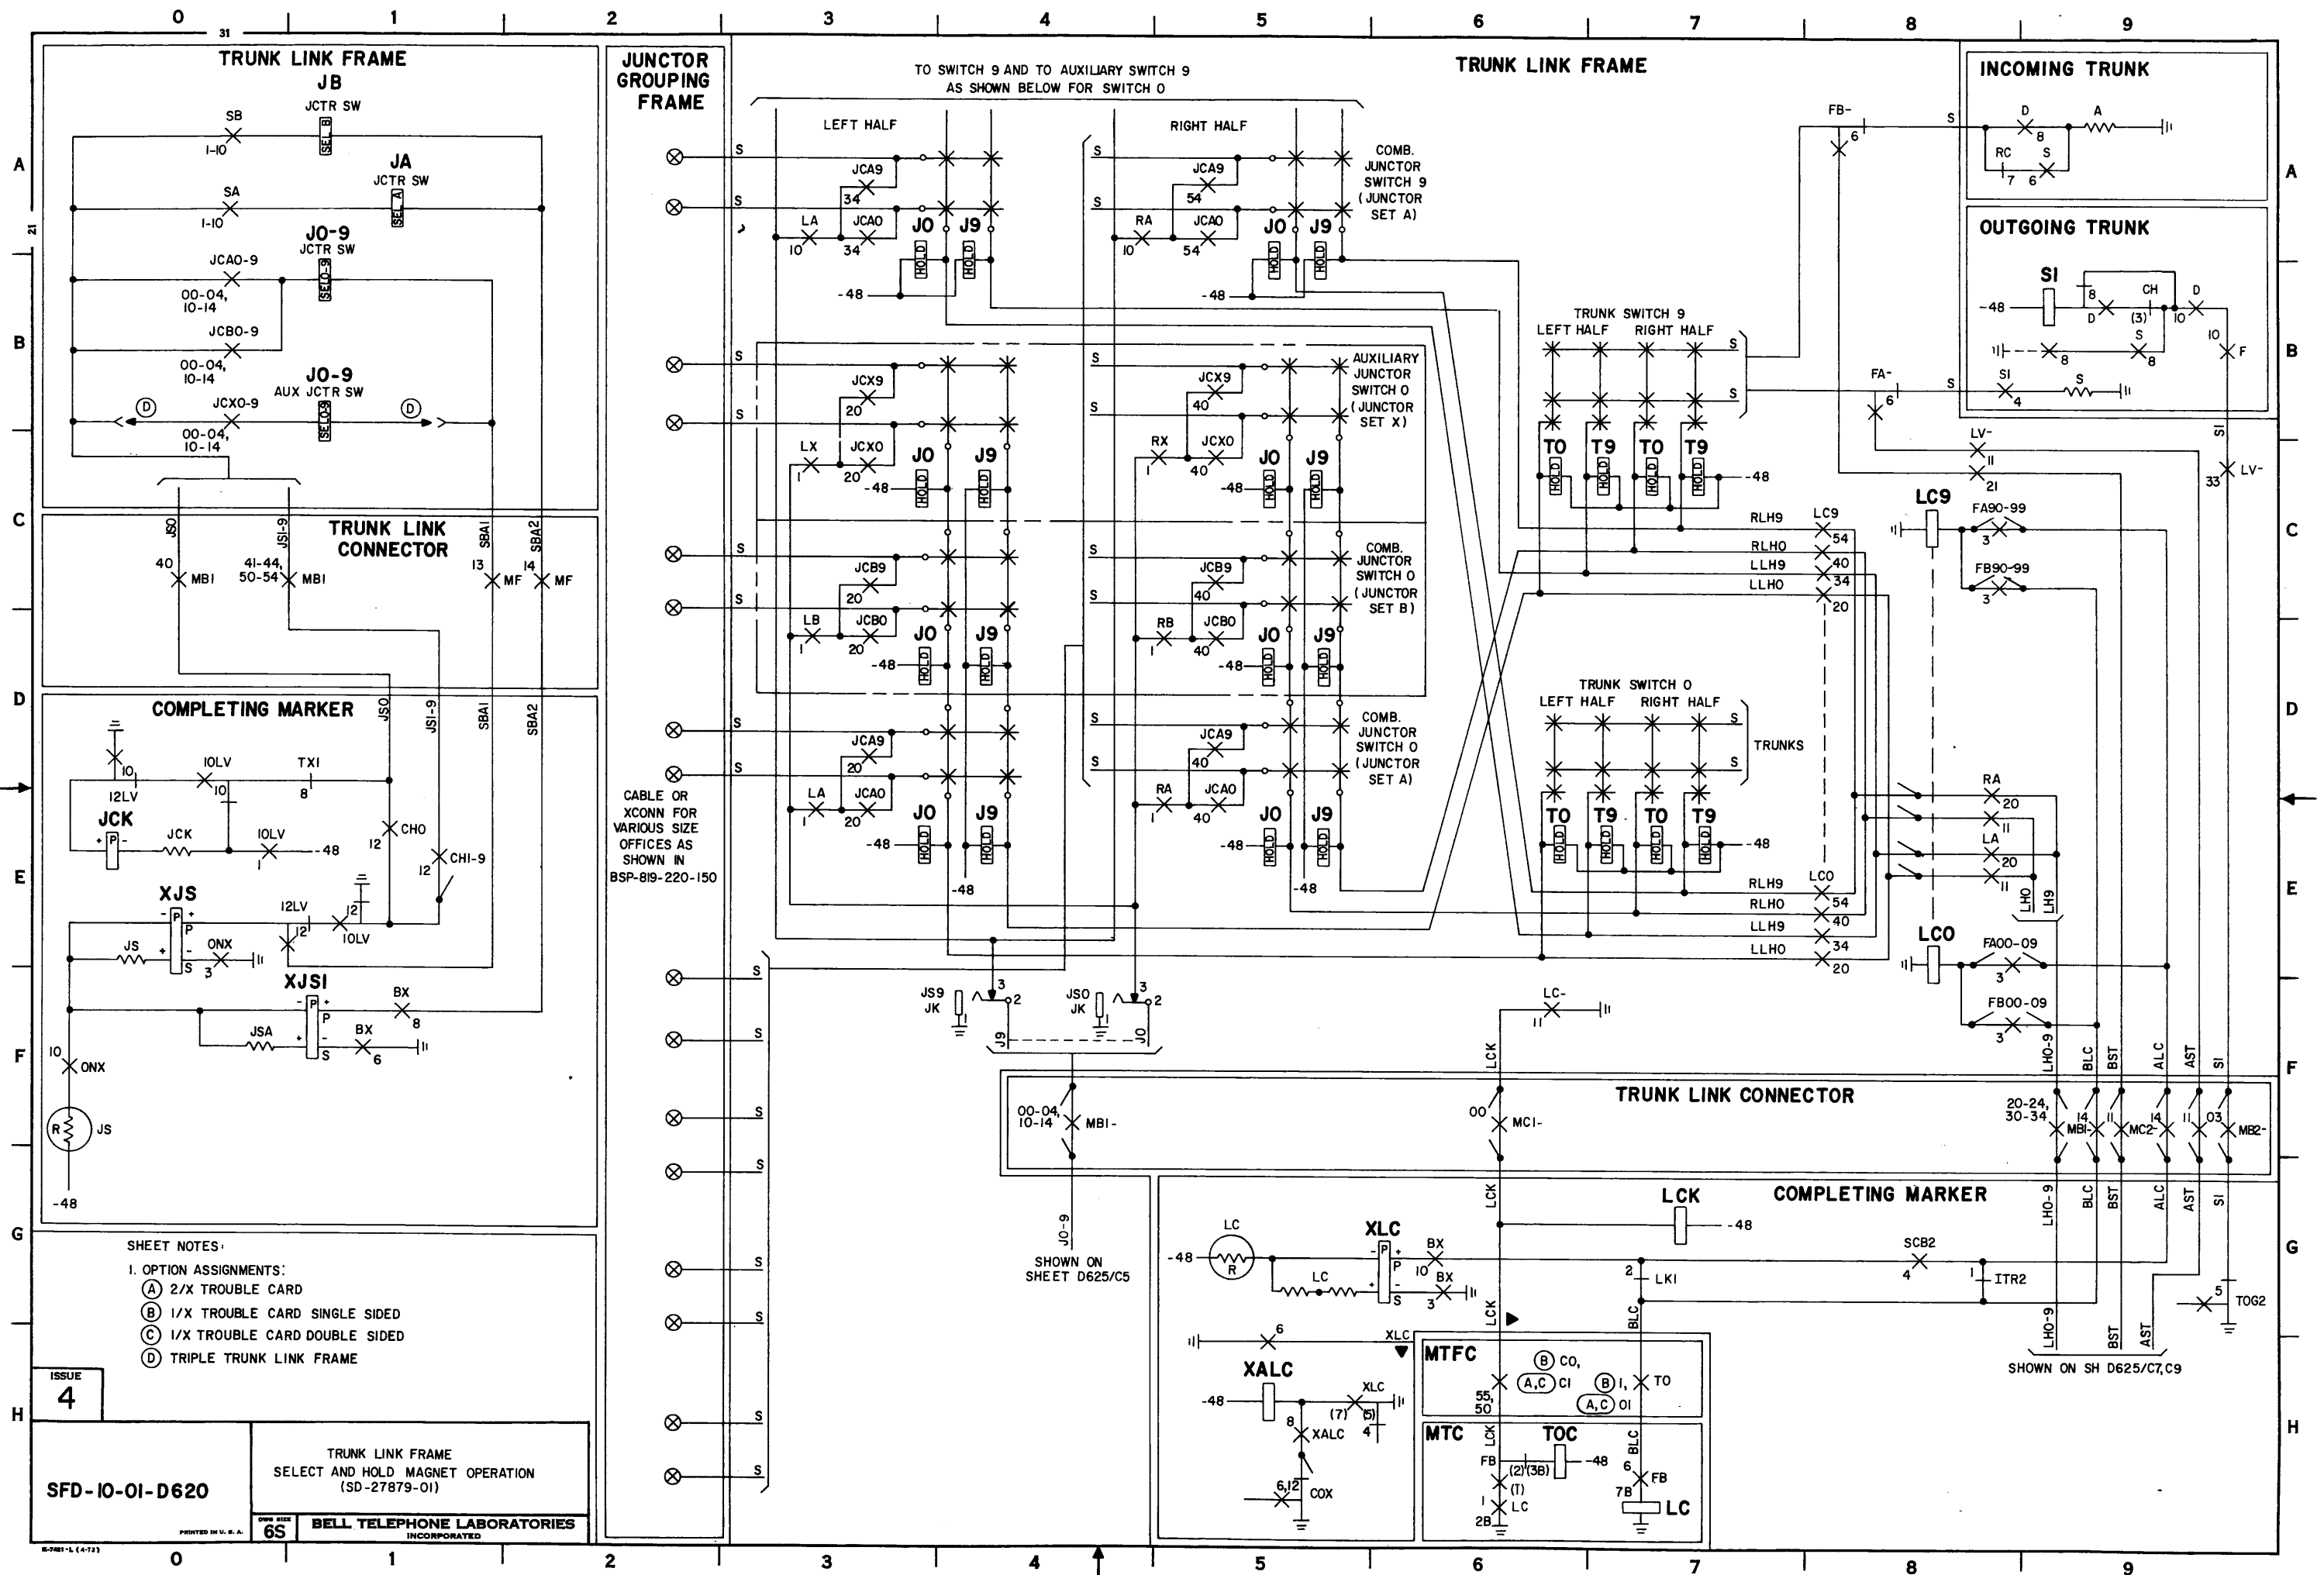


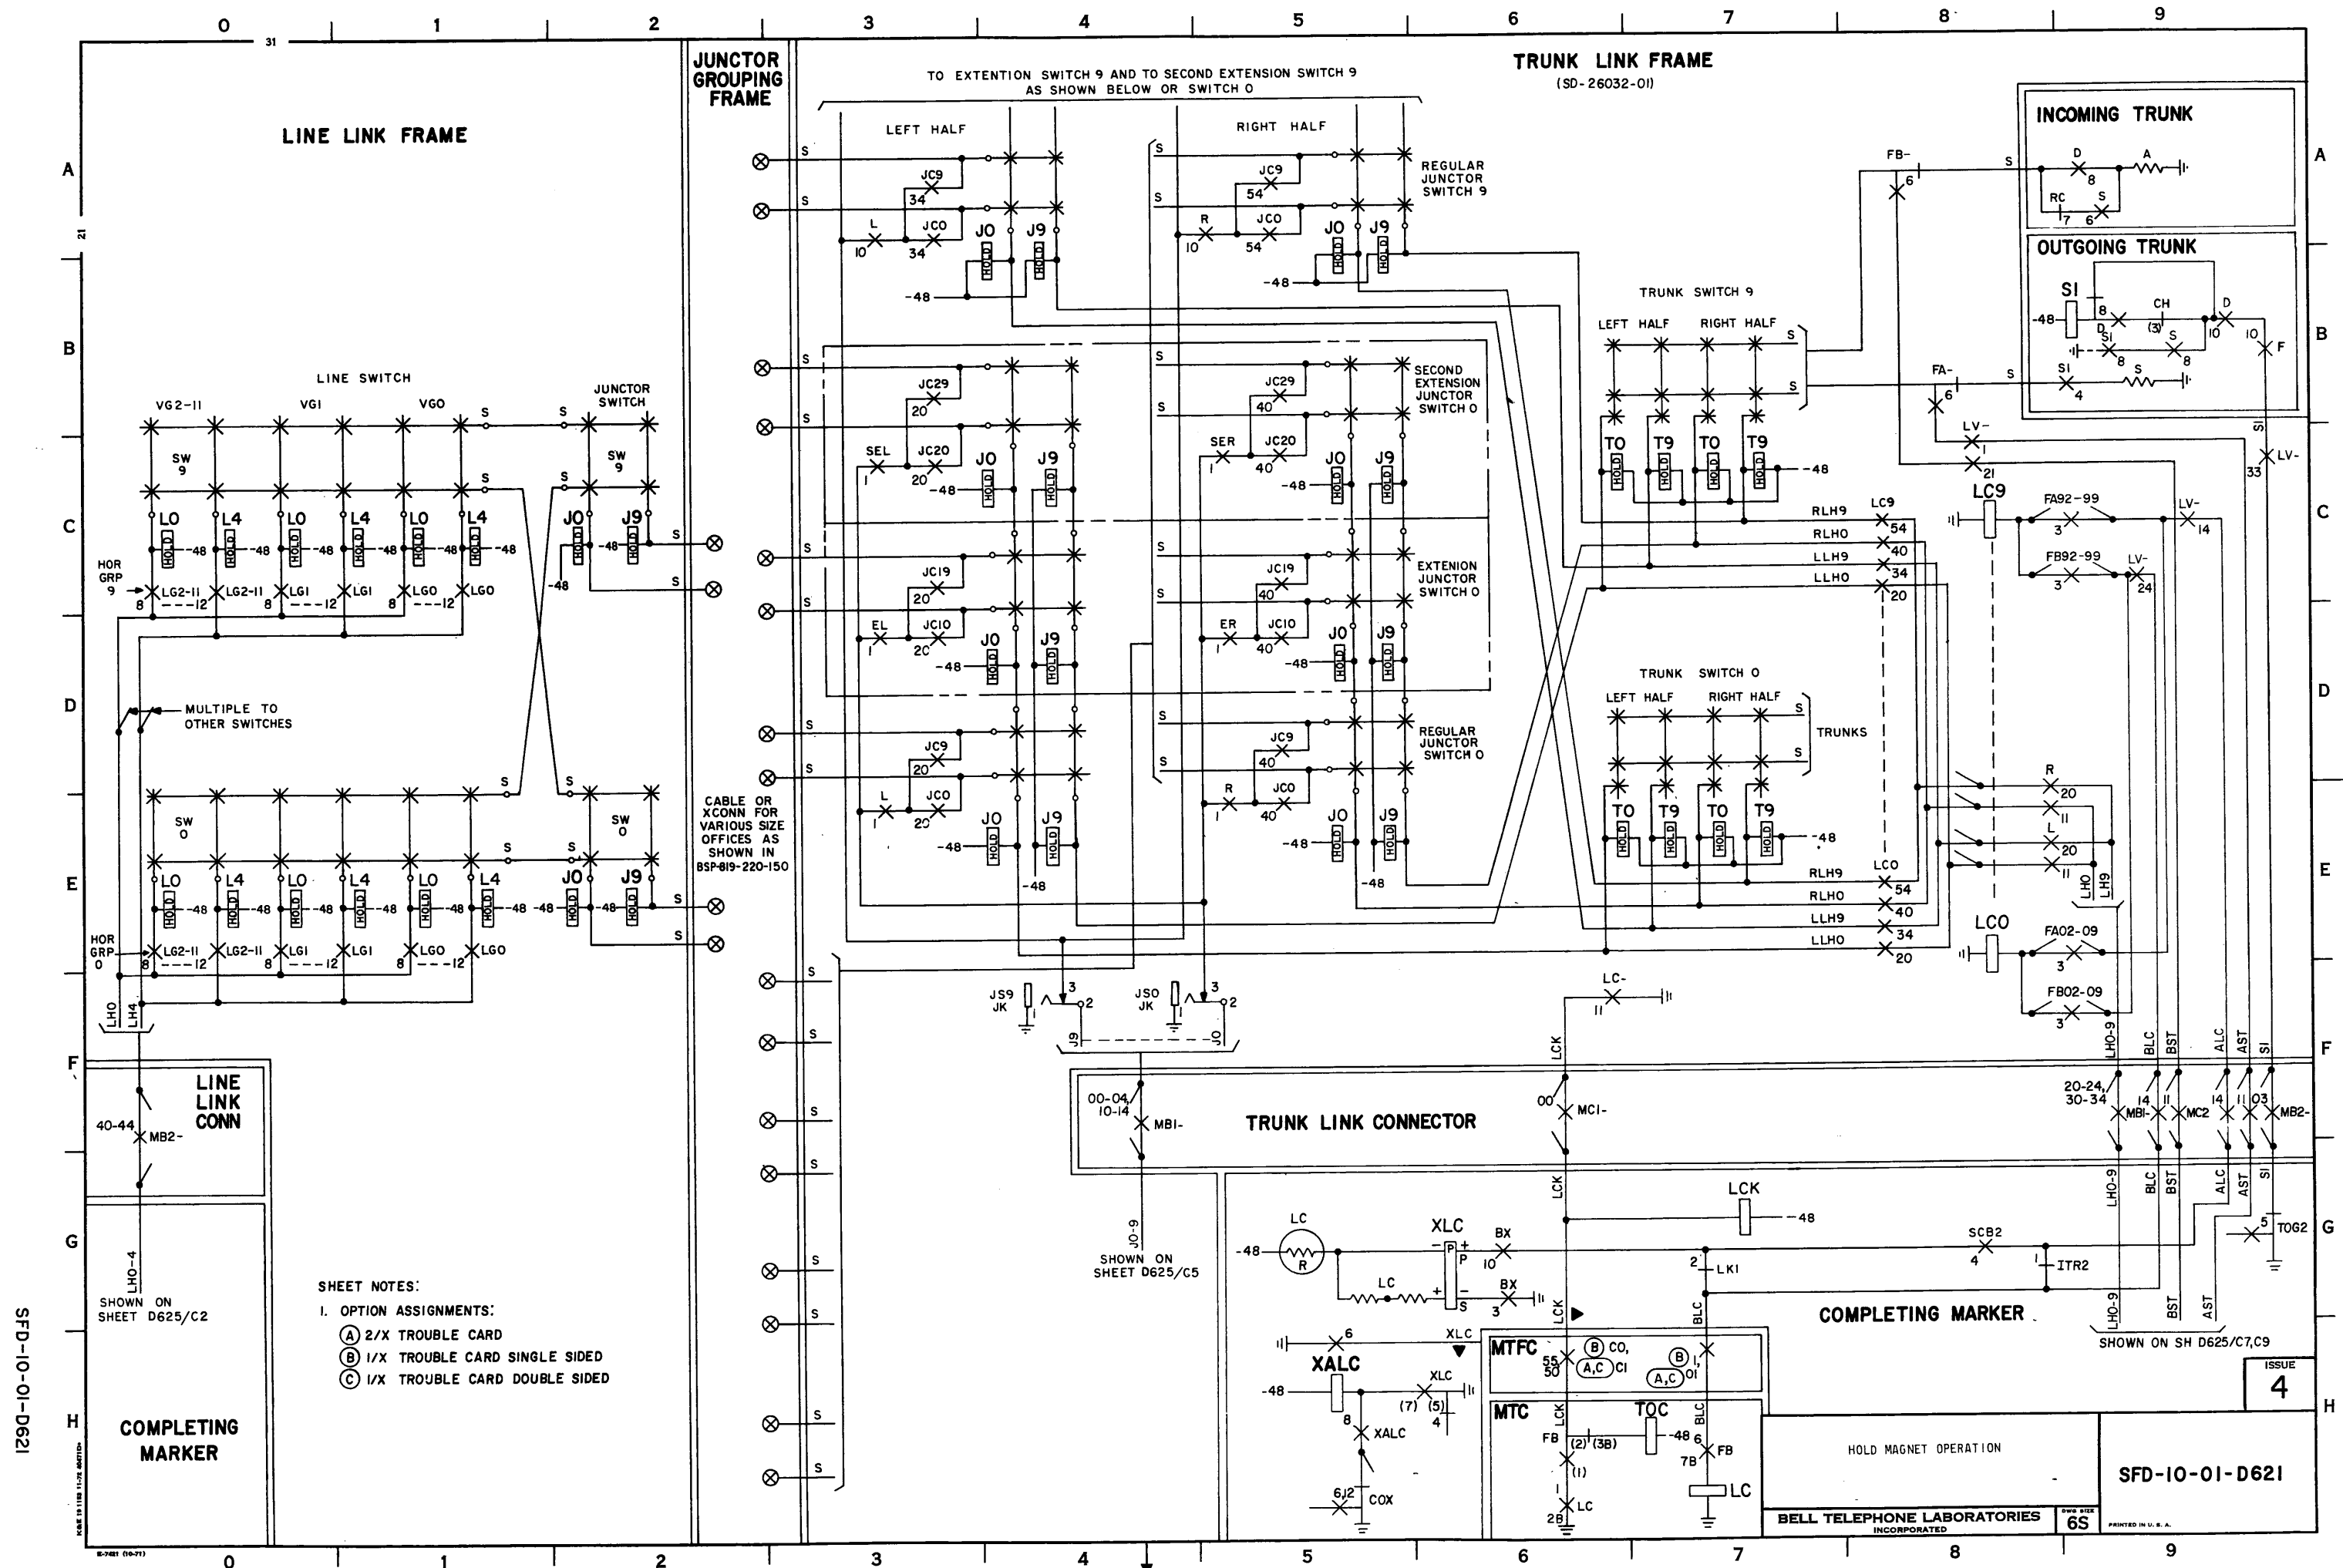



MASTER TEST CONTROL



MTFC

COMPLETING MARKER

JLK

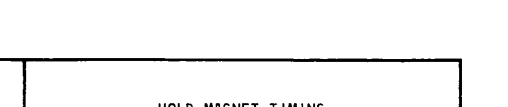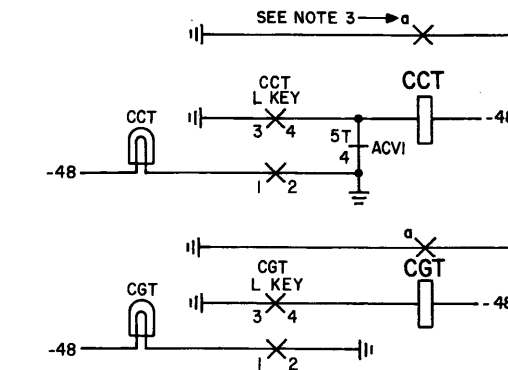

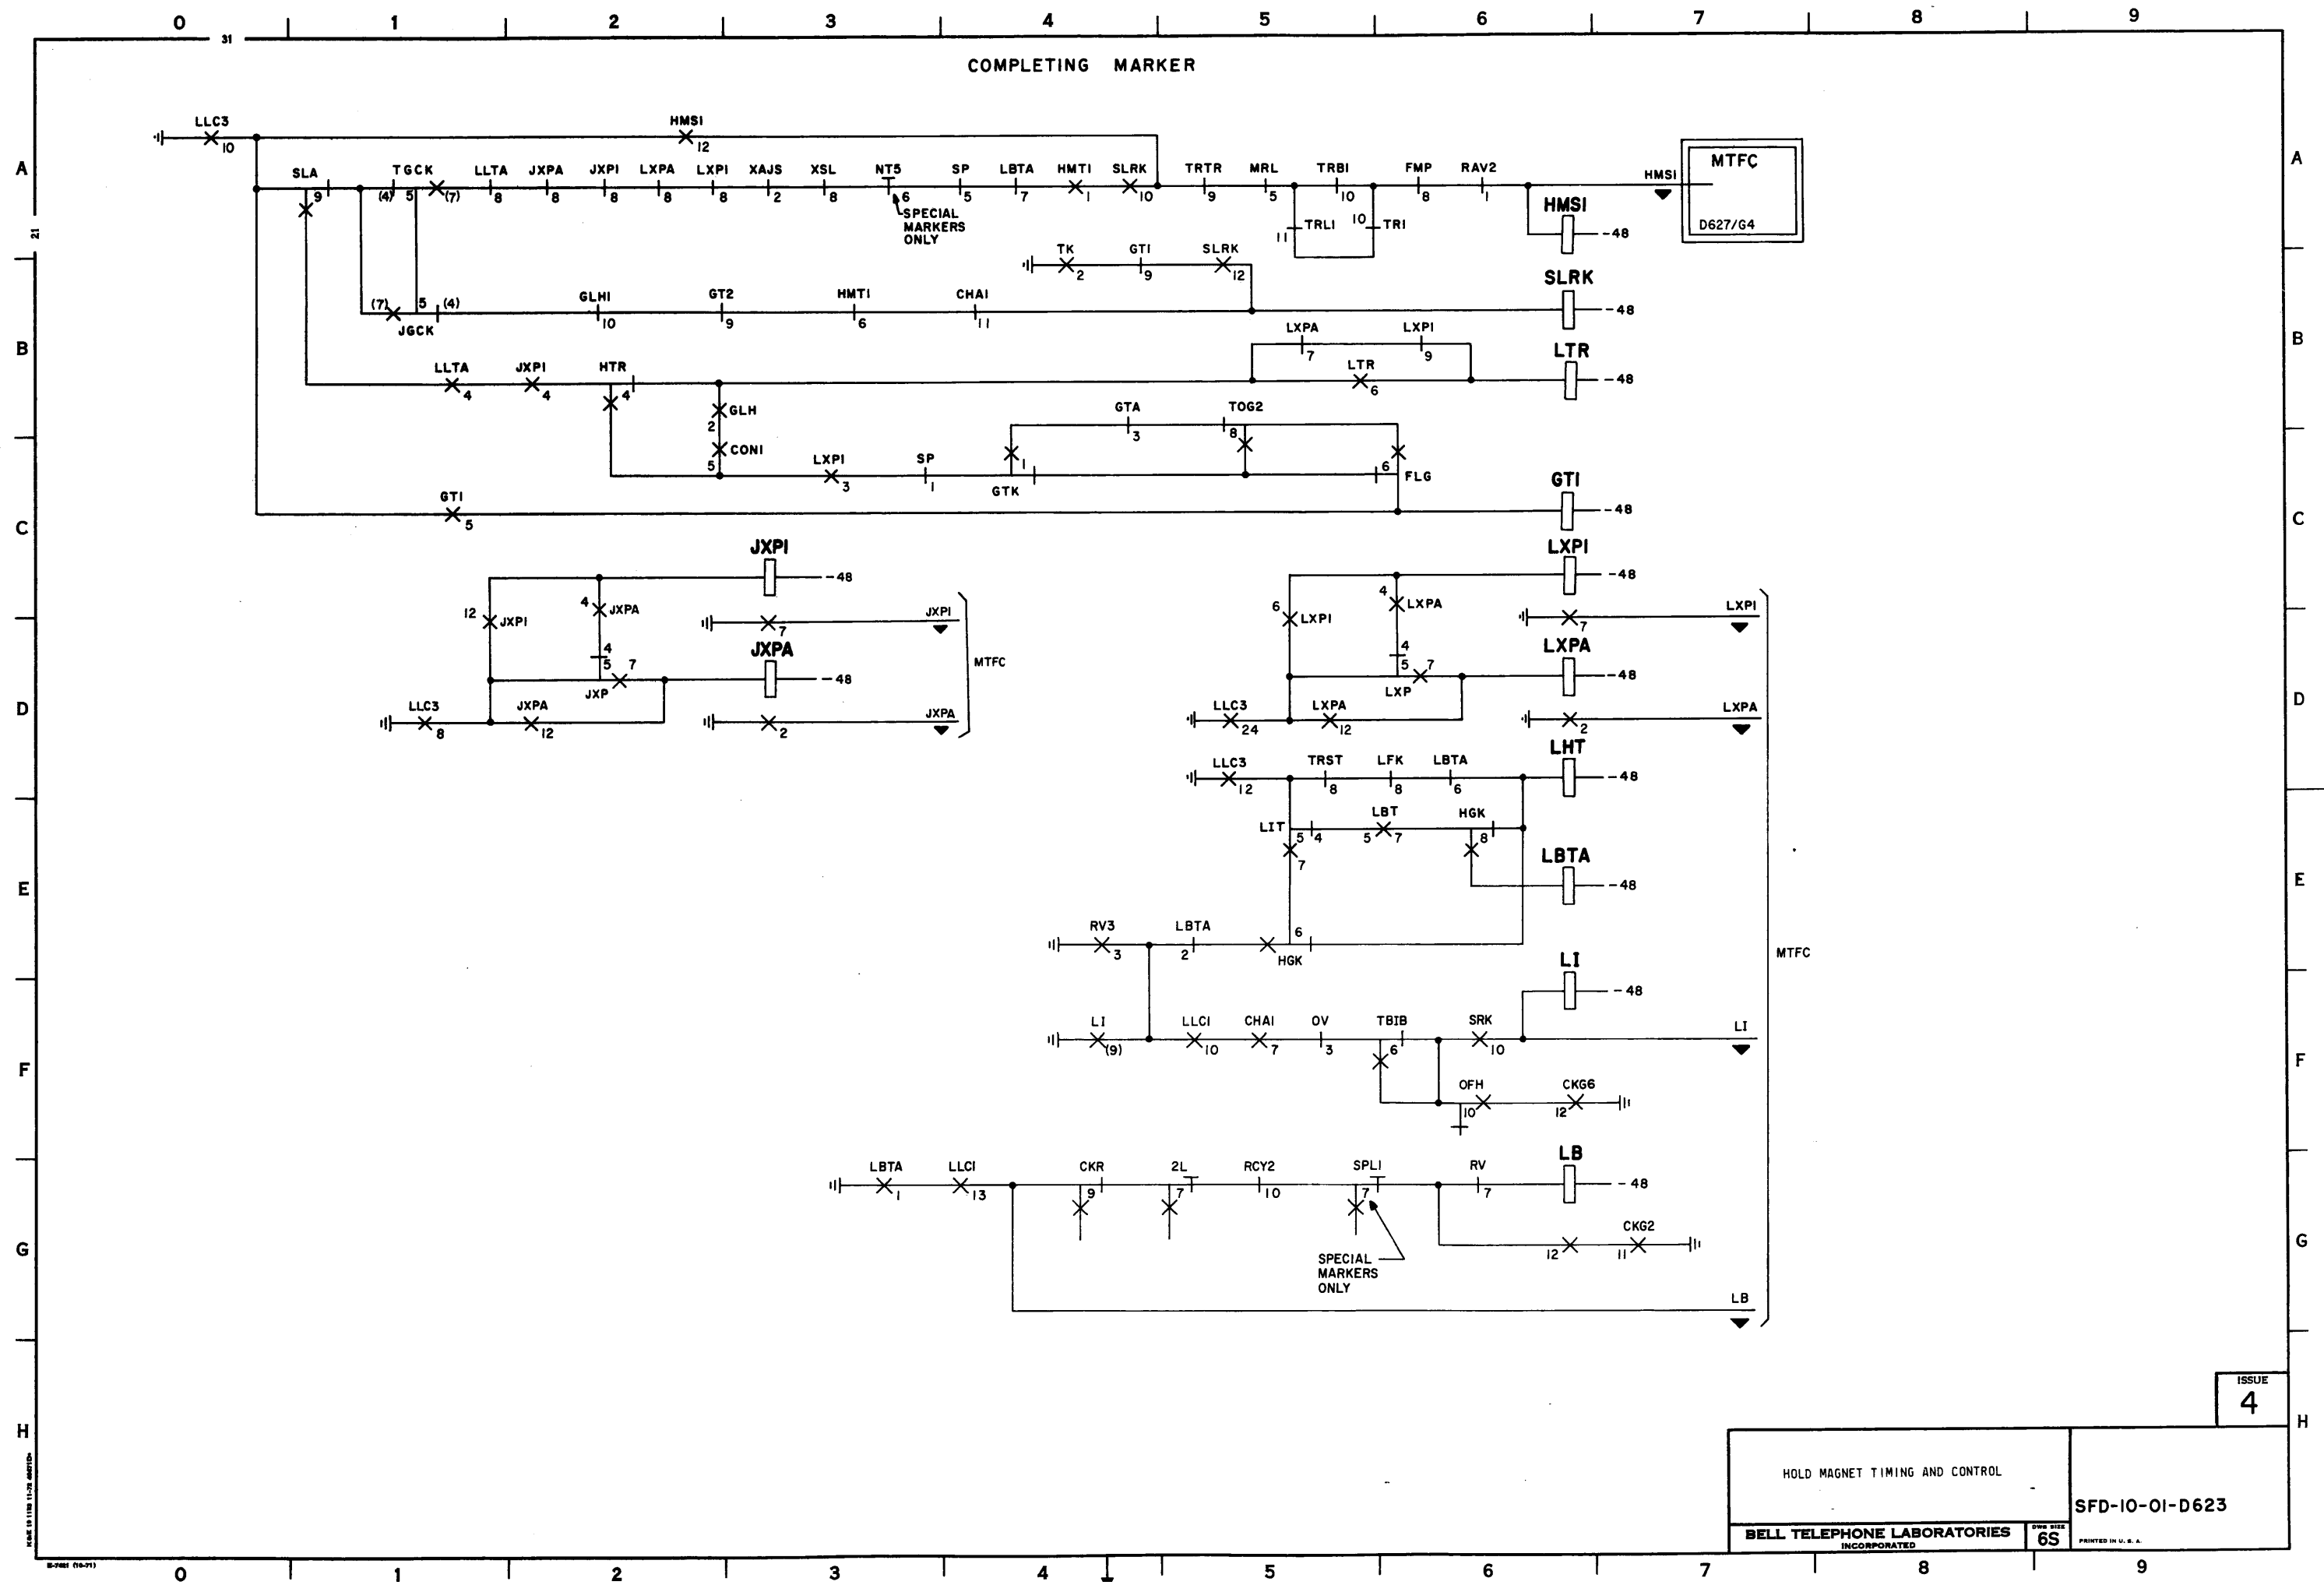

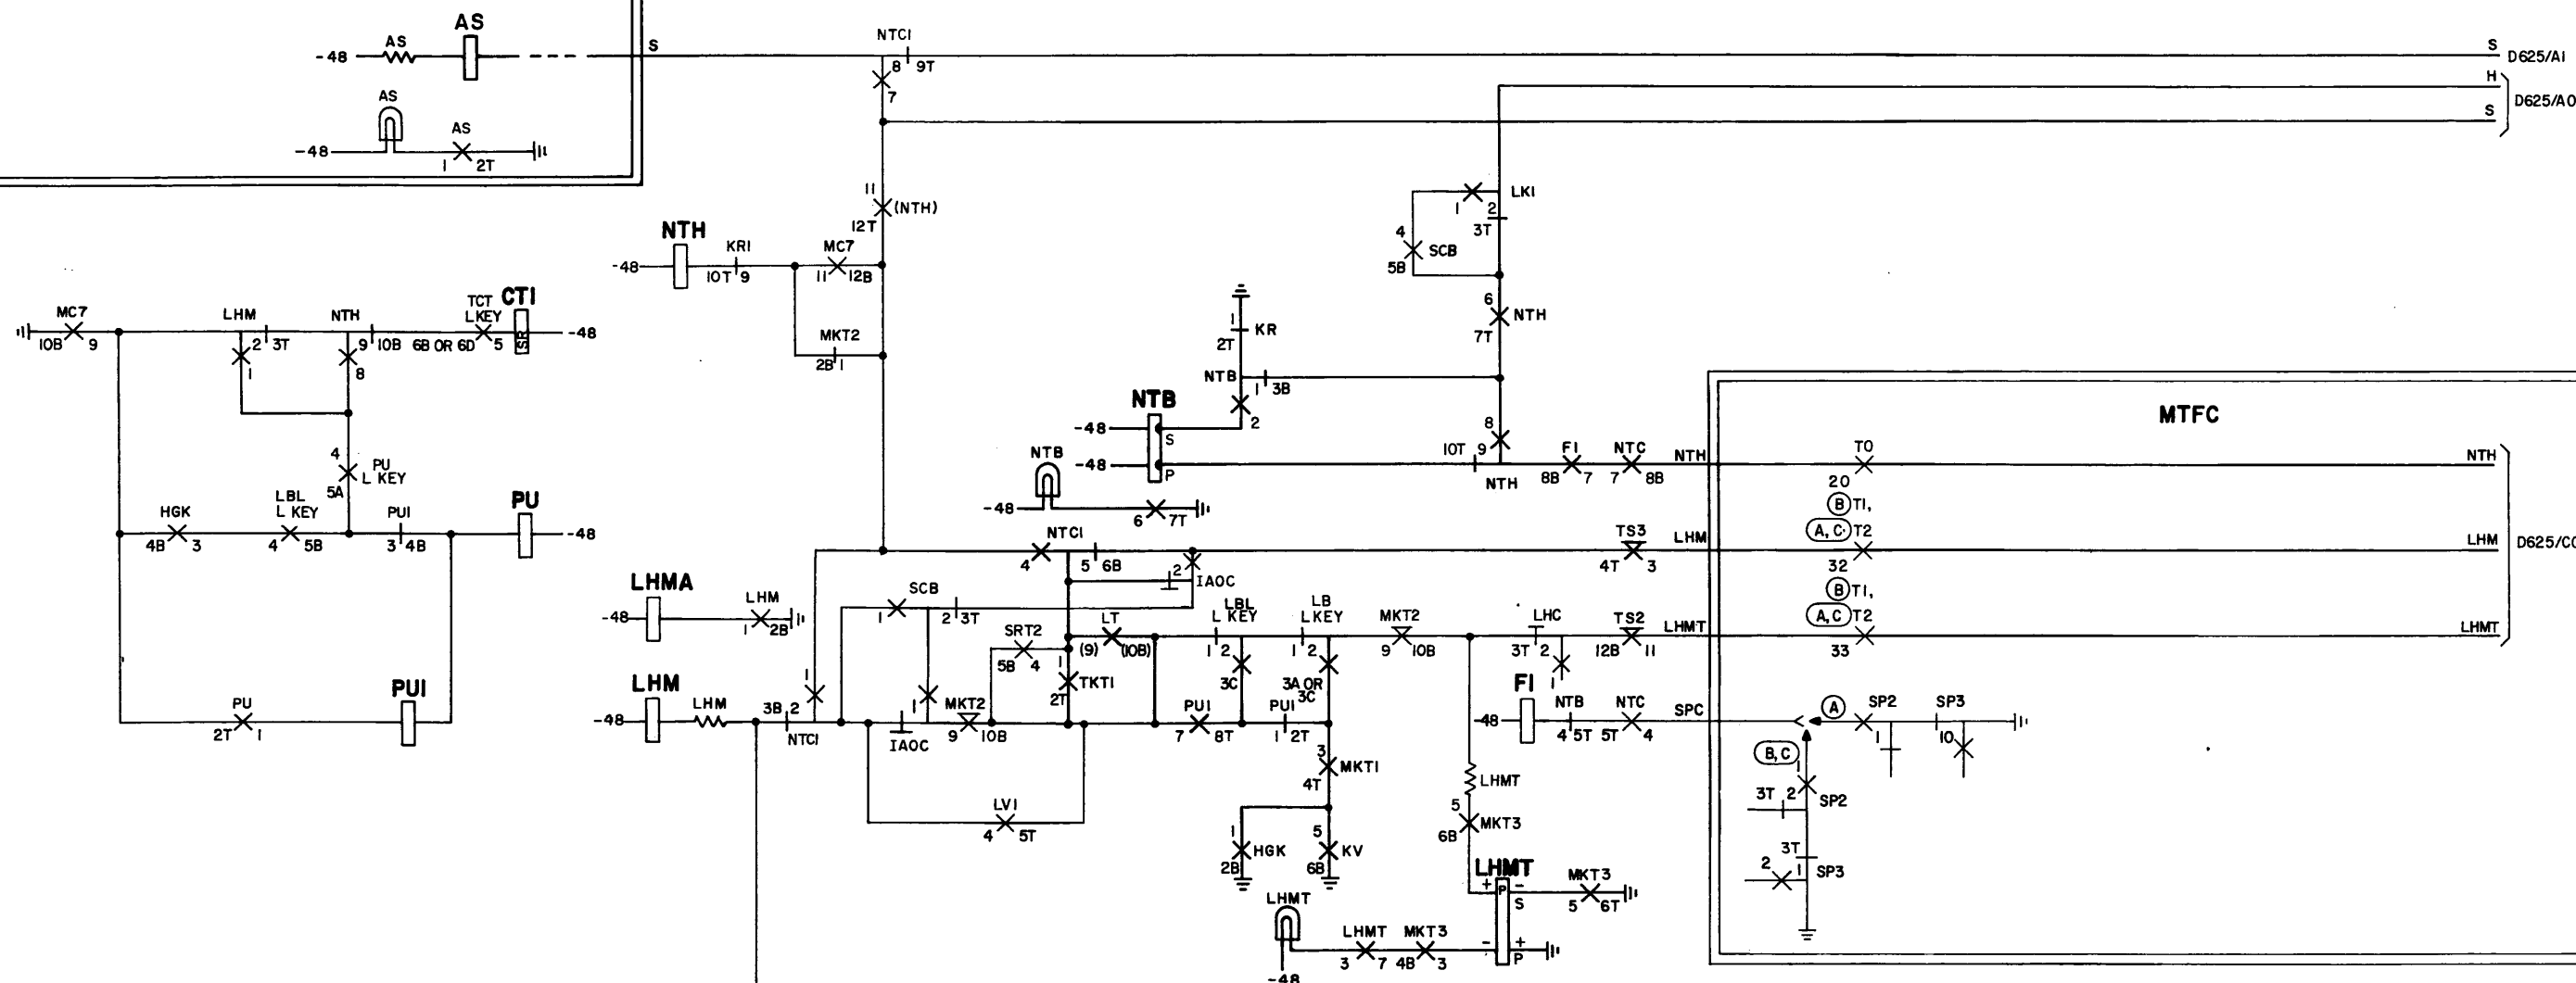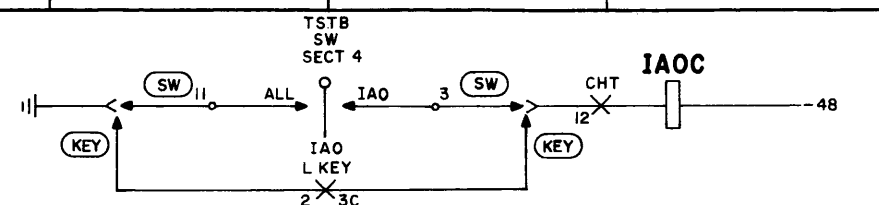


SFD-10-01 - D624

COMPLETING MARKER

OPT	FEATURE
(D)	TRIPLE TL PROVIDED
(S)	PAIRED LL OPERATION
(N)	NO PAIRED LL & 2ND EXT. TL PROVIDED
(P)	NO PAIRED LL & NO 2ND EXT. TL PROVIDED
(Q)	PLL & NO 2ND EXT. TL PROVIDED
(R)	NO TRIPLE TL OPERATION
(S)	NO TL WITH I2 LEVEL SWITCHES
(T)	ALL TL WITH I2 LEVEL SWITCHES
(U)	ANY BUT NOT ALL TL WITH I2 LEVEL SWITCHES
(W)	316 TYPE POLAR RELAYS (STD)
(X)	NO PAIRED LL OPERATION
(Y)	PAIRED LL & 2ND EXT. TLF PROVIDED

MARKER CIRCUIT ON D625 SHOWS OPTIONS
"P,R,S,&X"

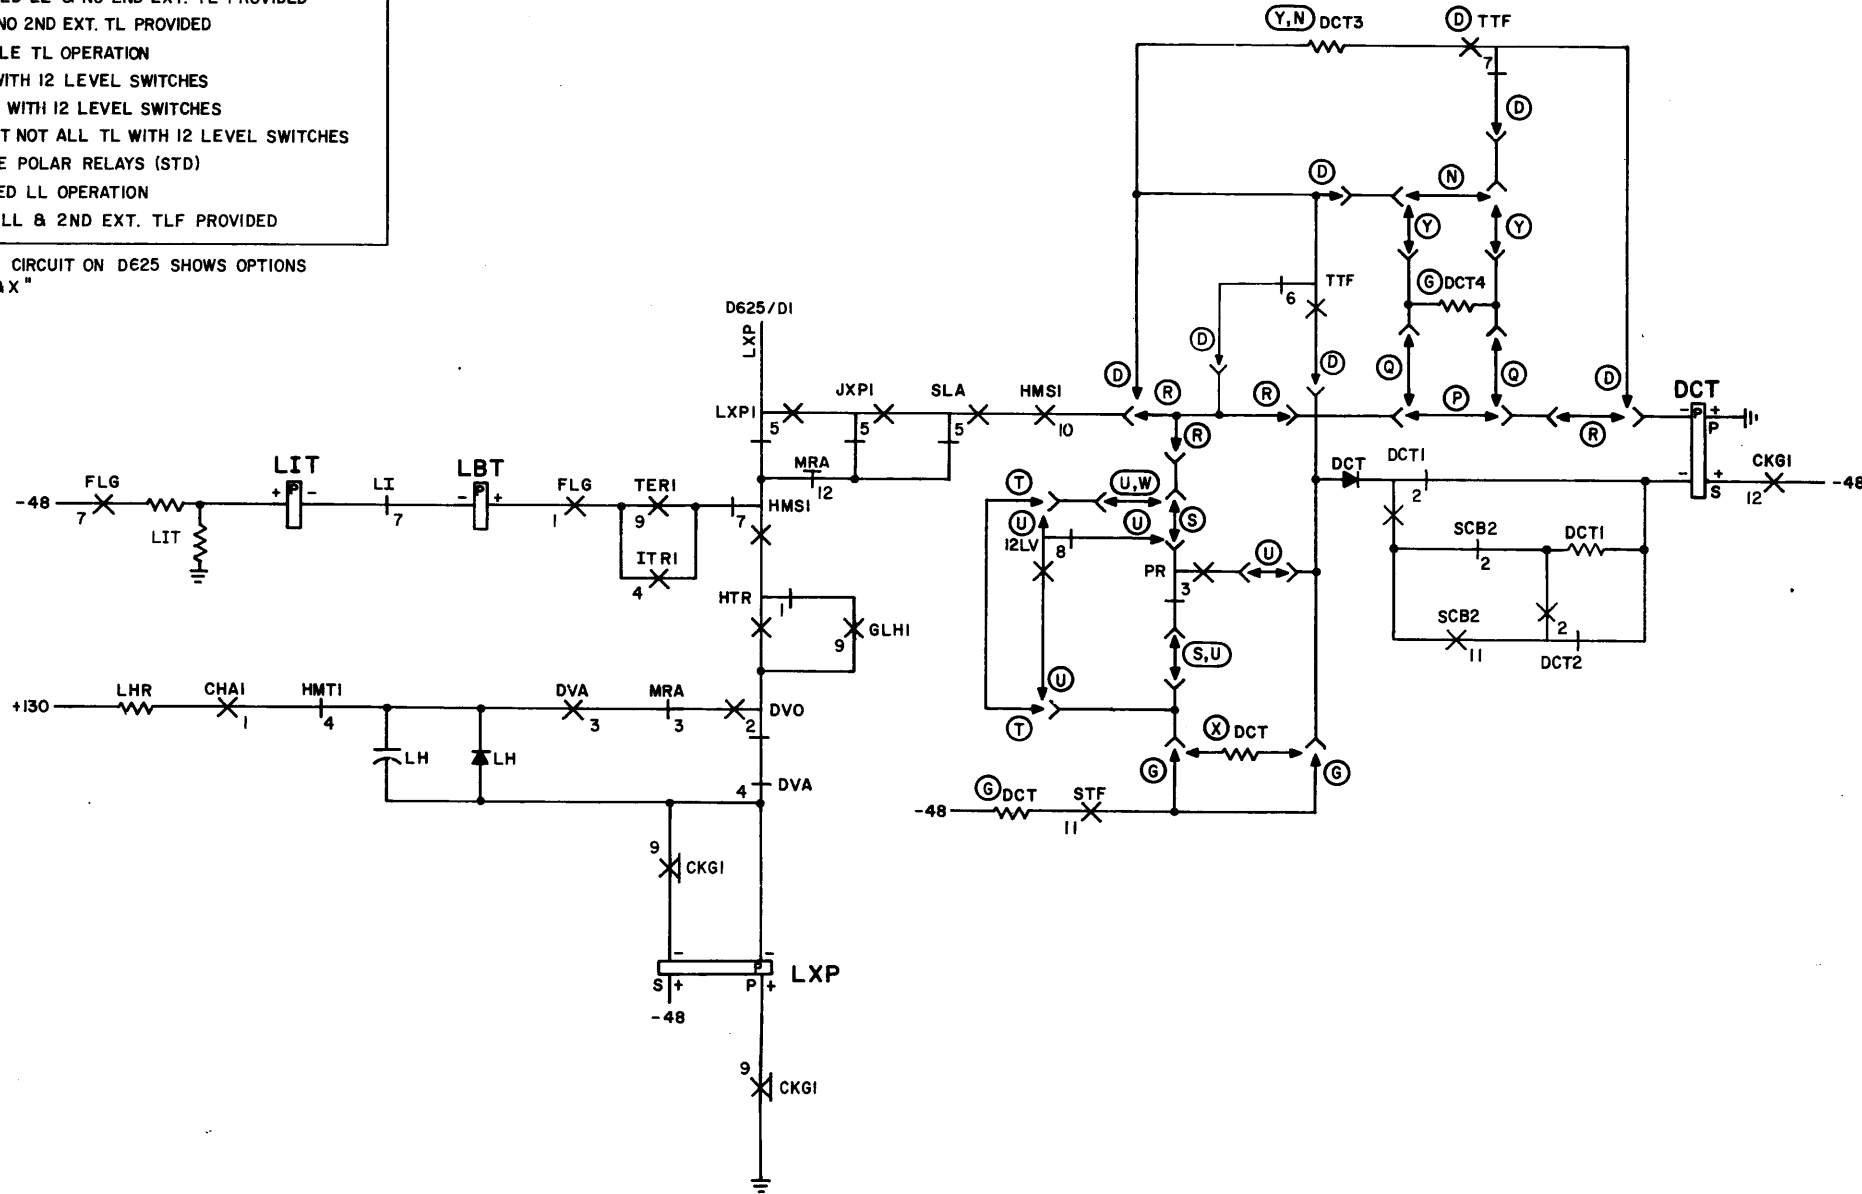


4

SFD-10-01-D626

OPTIONAL ARRANGEMENTS
FOR HOLD MAGNET
OPERATION

BELL TELEPHONE LABORATORIES
INCORPORATED

SFD-10-01-D626

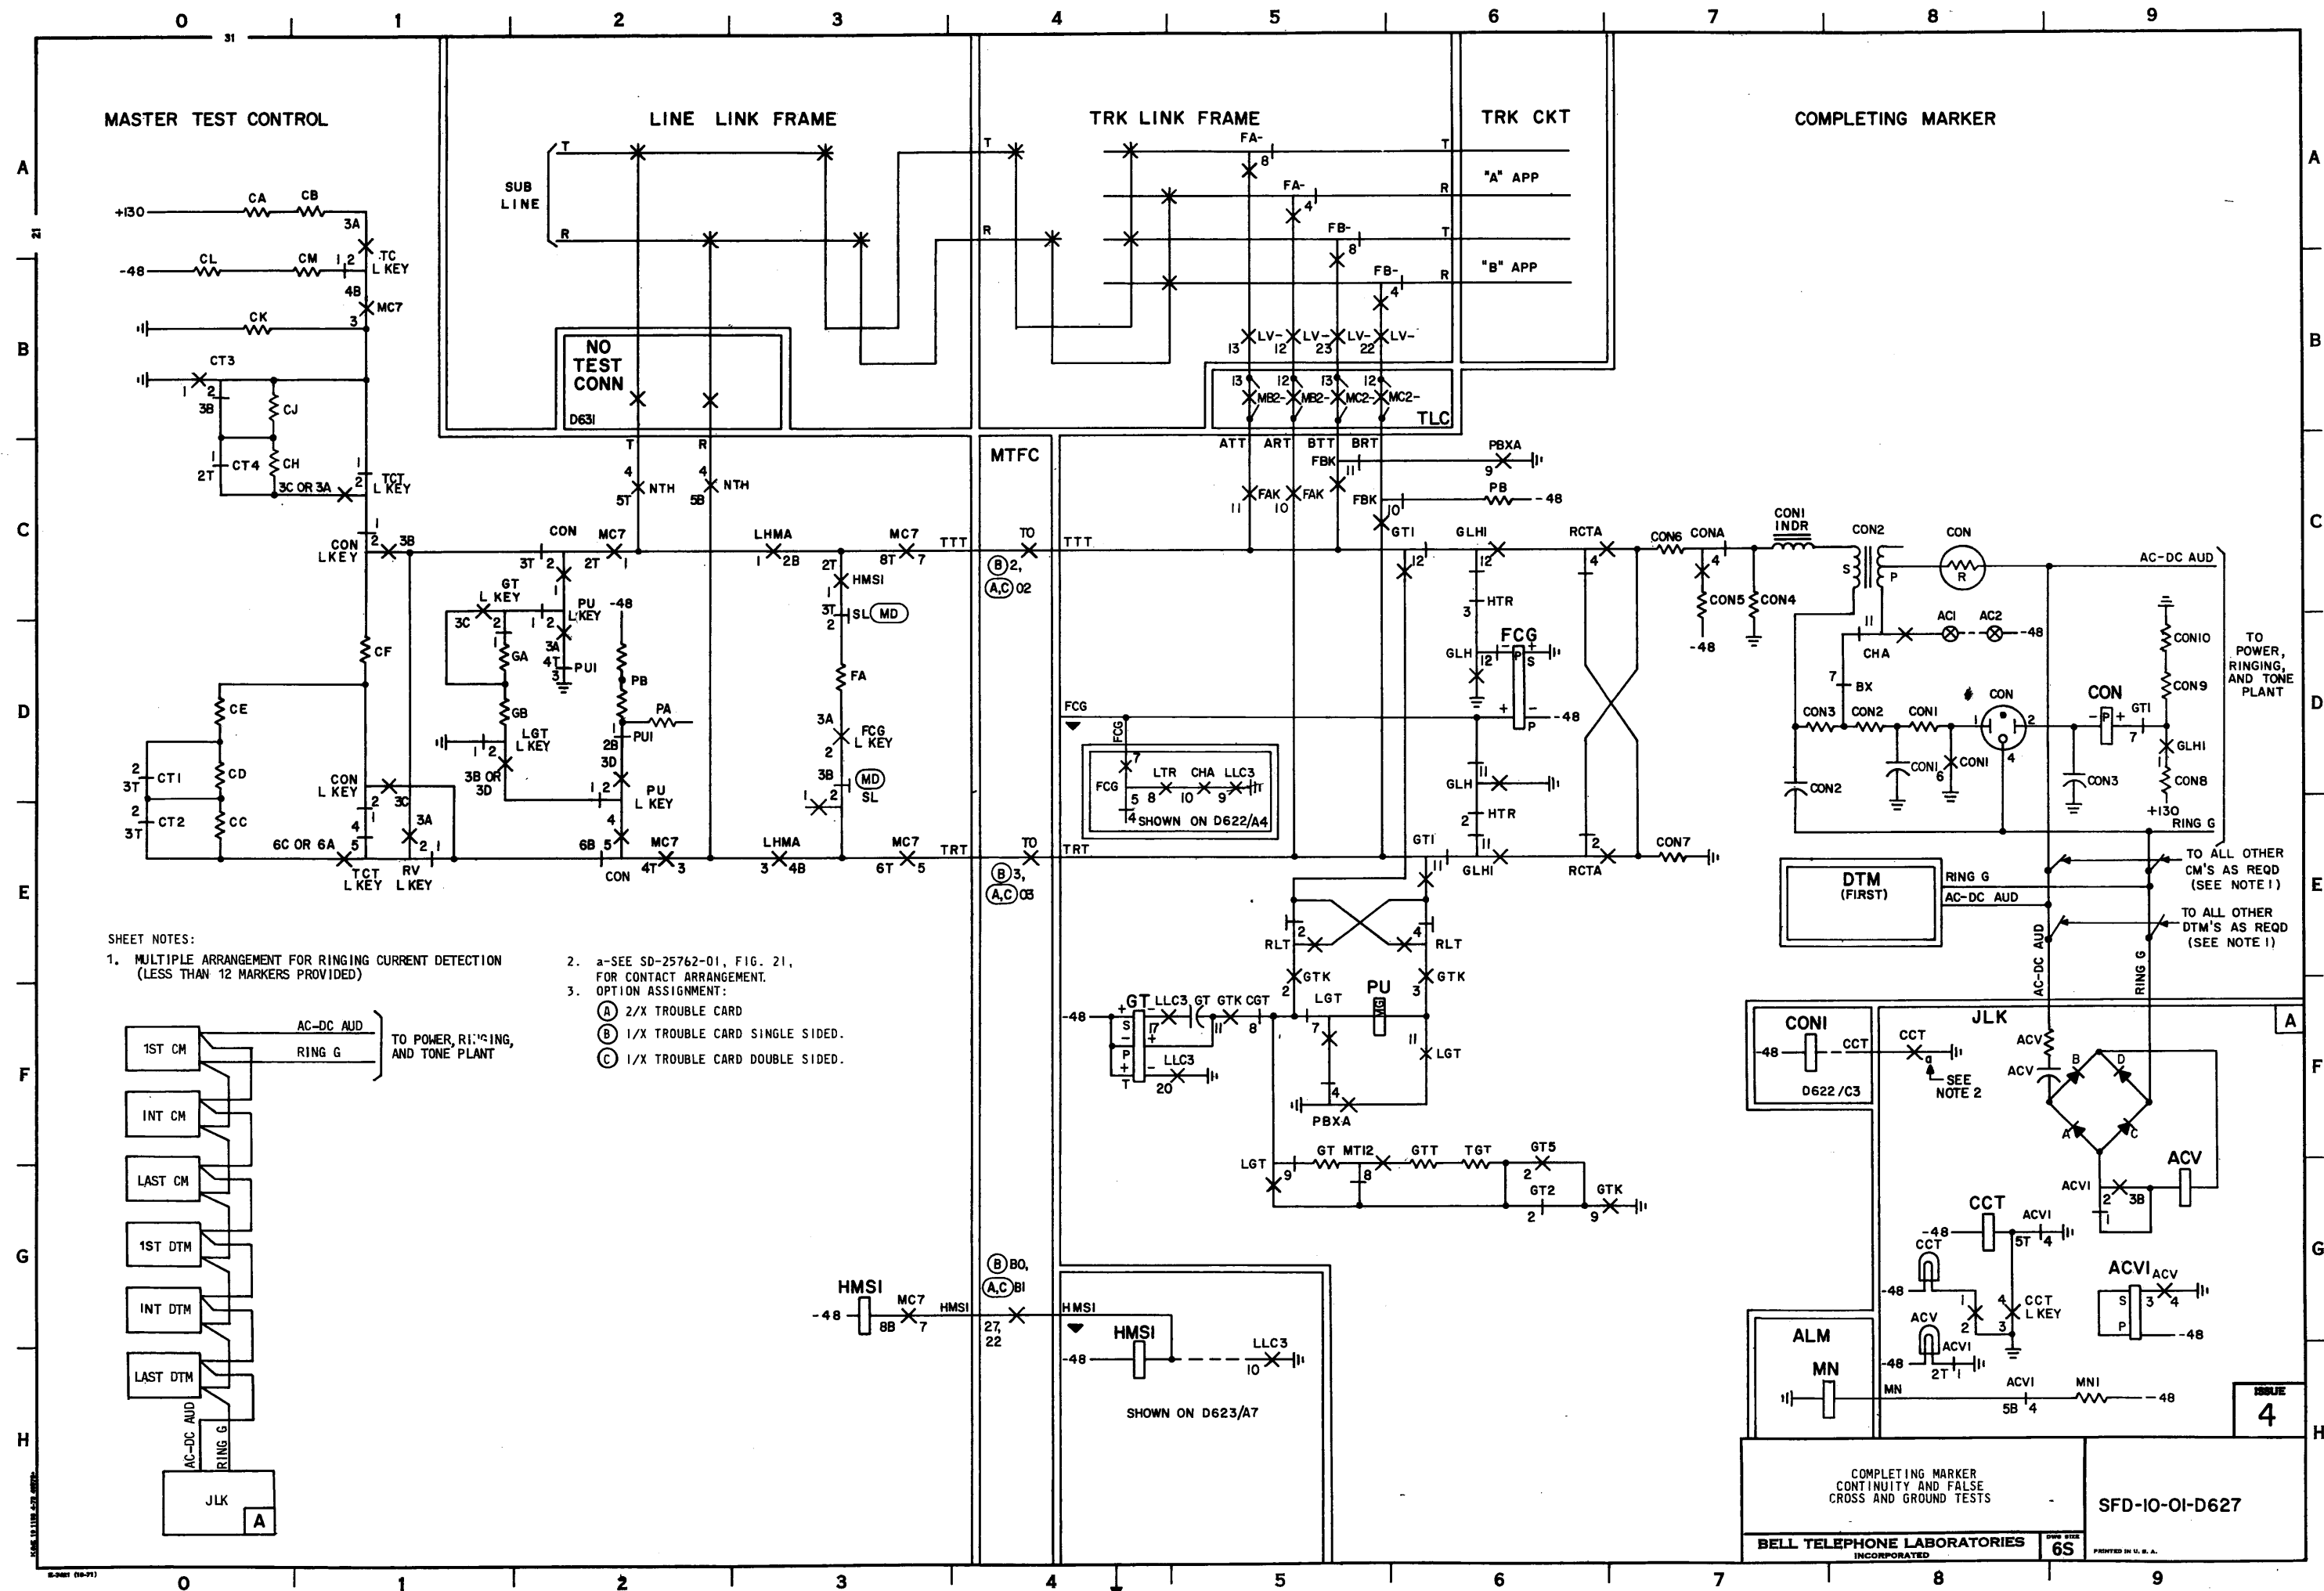

MASTER TEST CONTROL


MTFC

COMPLETING MARKER

TLC

TL

RINGING SEL SW (6W)

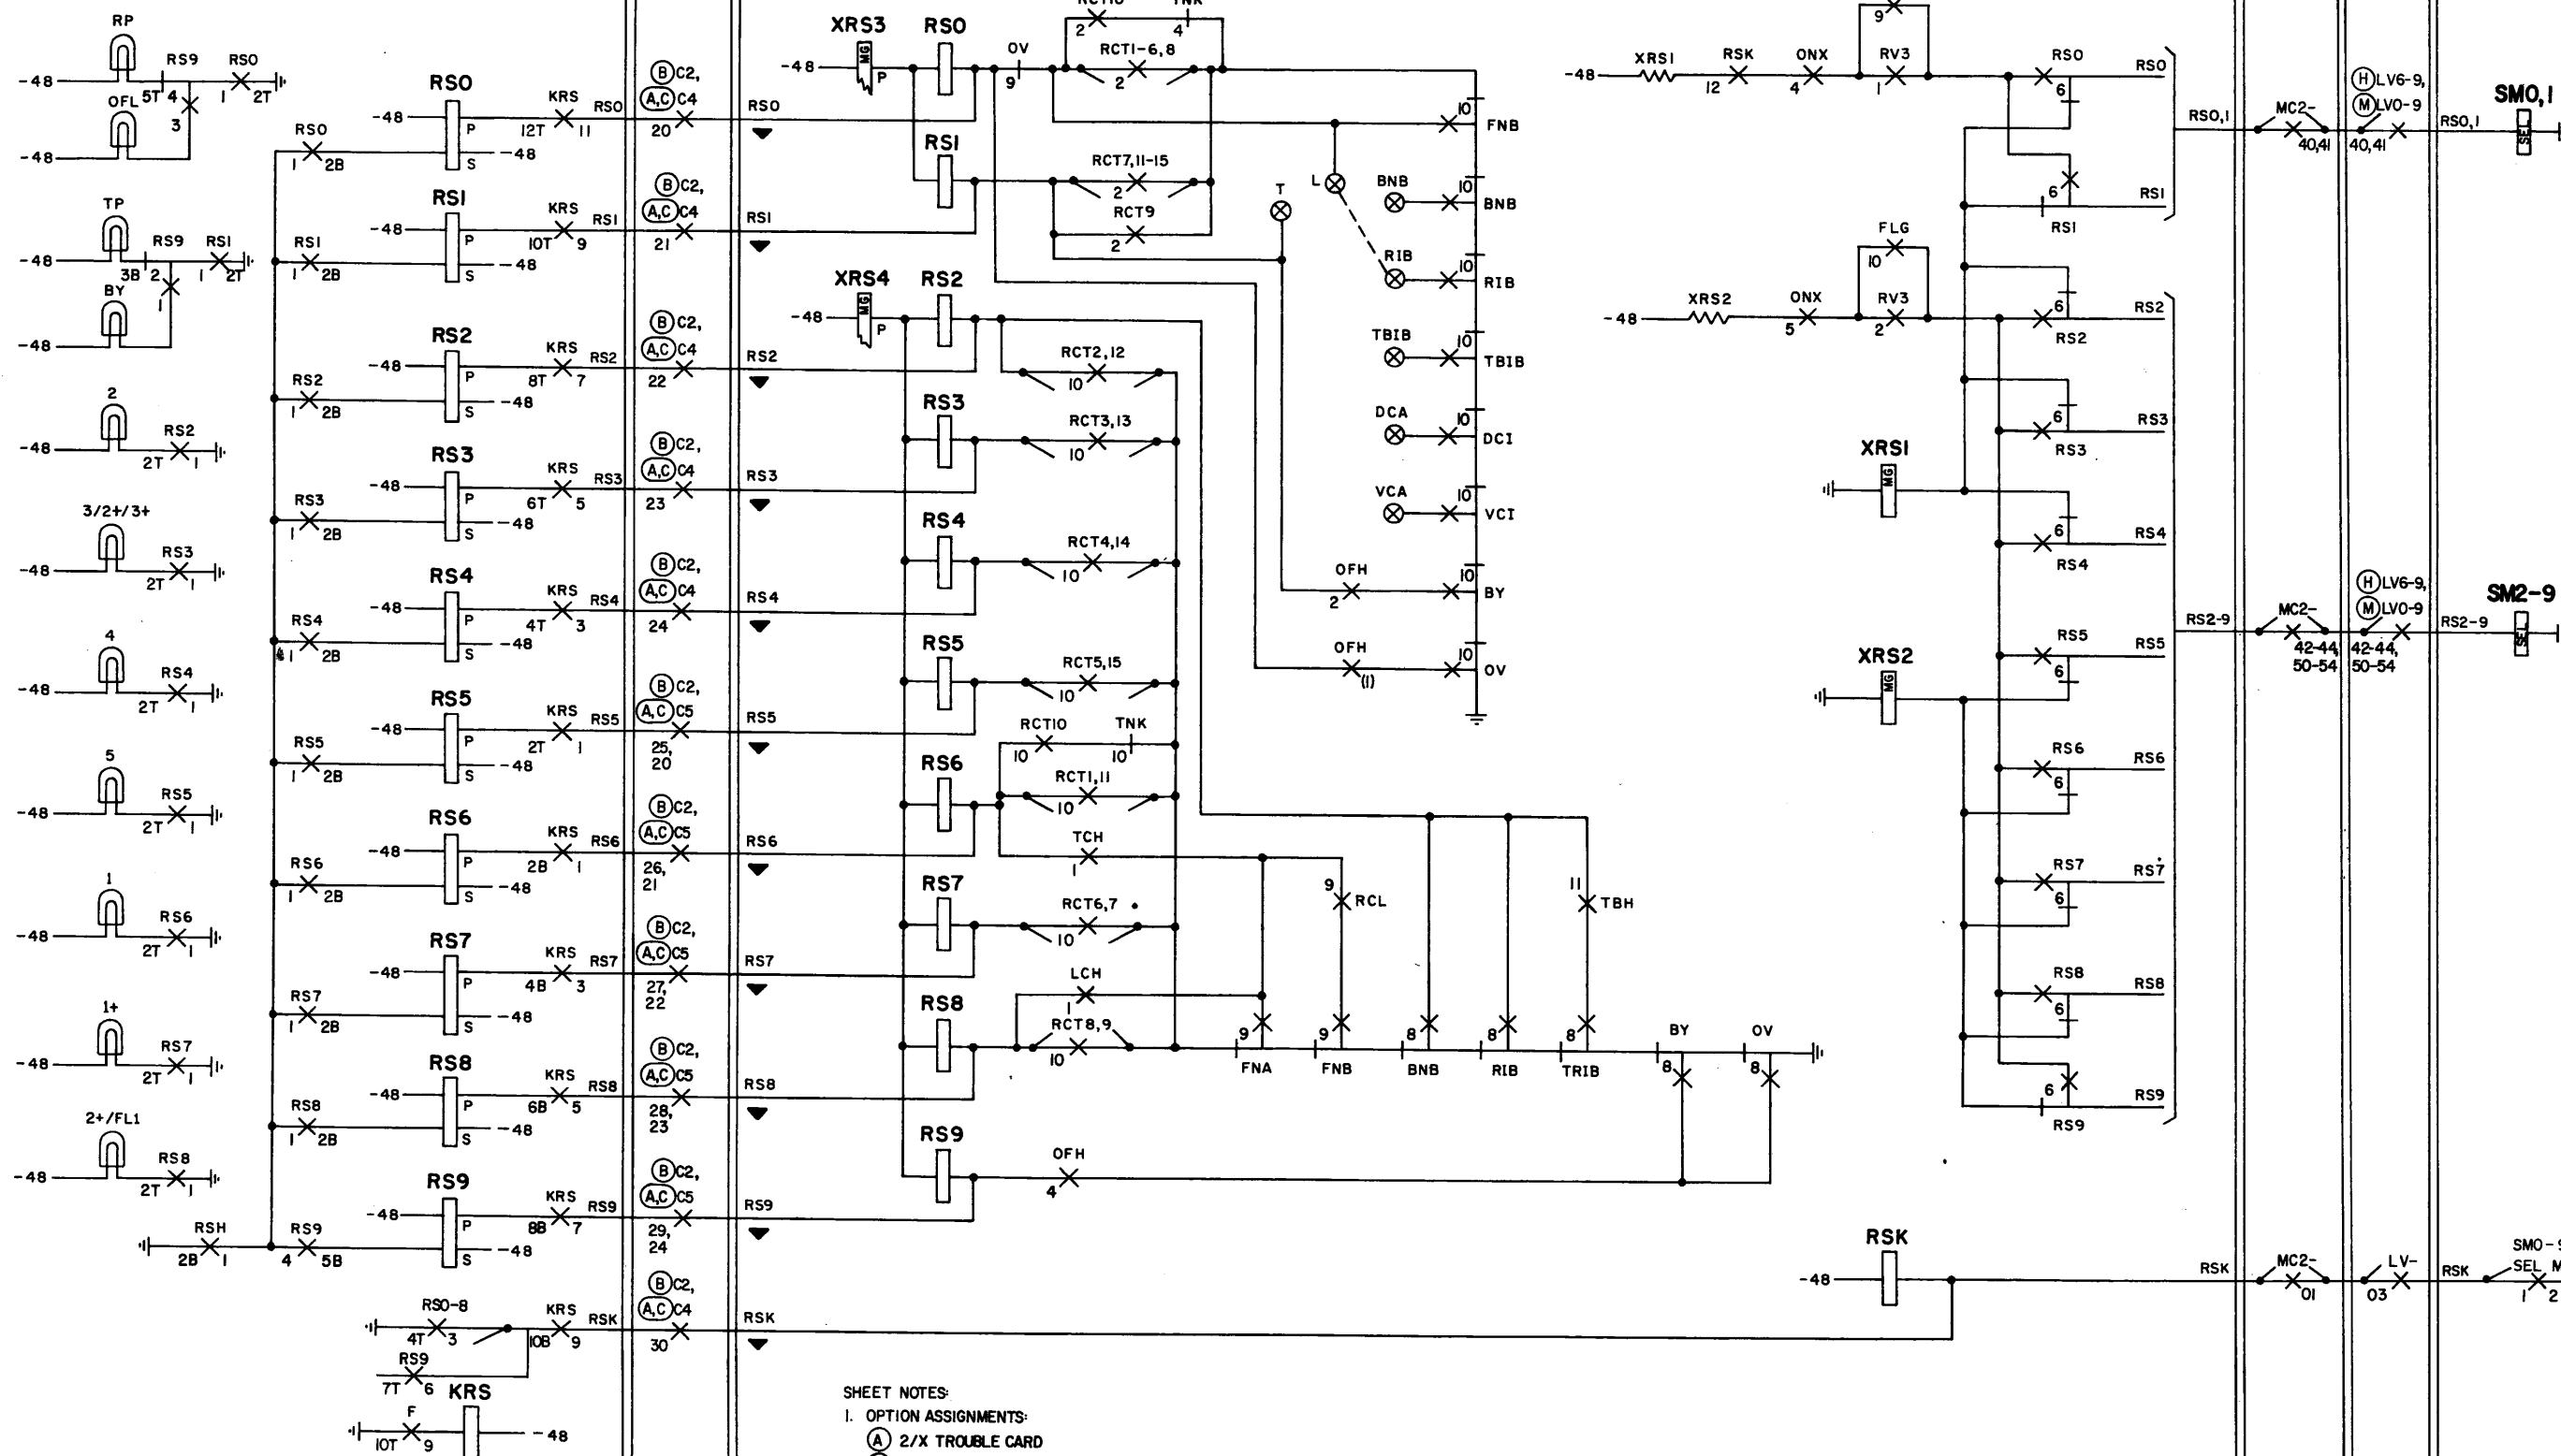

- SHEET NOTES:
- OPTION ASSIGNMENTS:
 - (A) 2/X TROUBLE CARD
 - (B) 1/X TROUBLE CARD SINGLE SIDED
 - (C) 1/X TROUBLE CARD DOUBLE SIDED
 - (H) TRUNK LINK FRAME (SD-26032-01)
 - (M) TRUNK LINK FRAME (SD-27879-01)

ISSUE
4


SFD-10-01-D628

RINGING SWITCH CONTROL


6S

BELL TELEPHONE LABORATORIES
INCORPORATED

SFD-10-01-D628

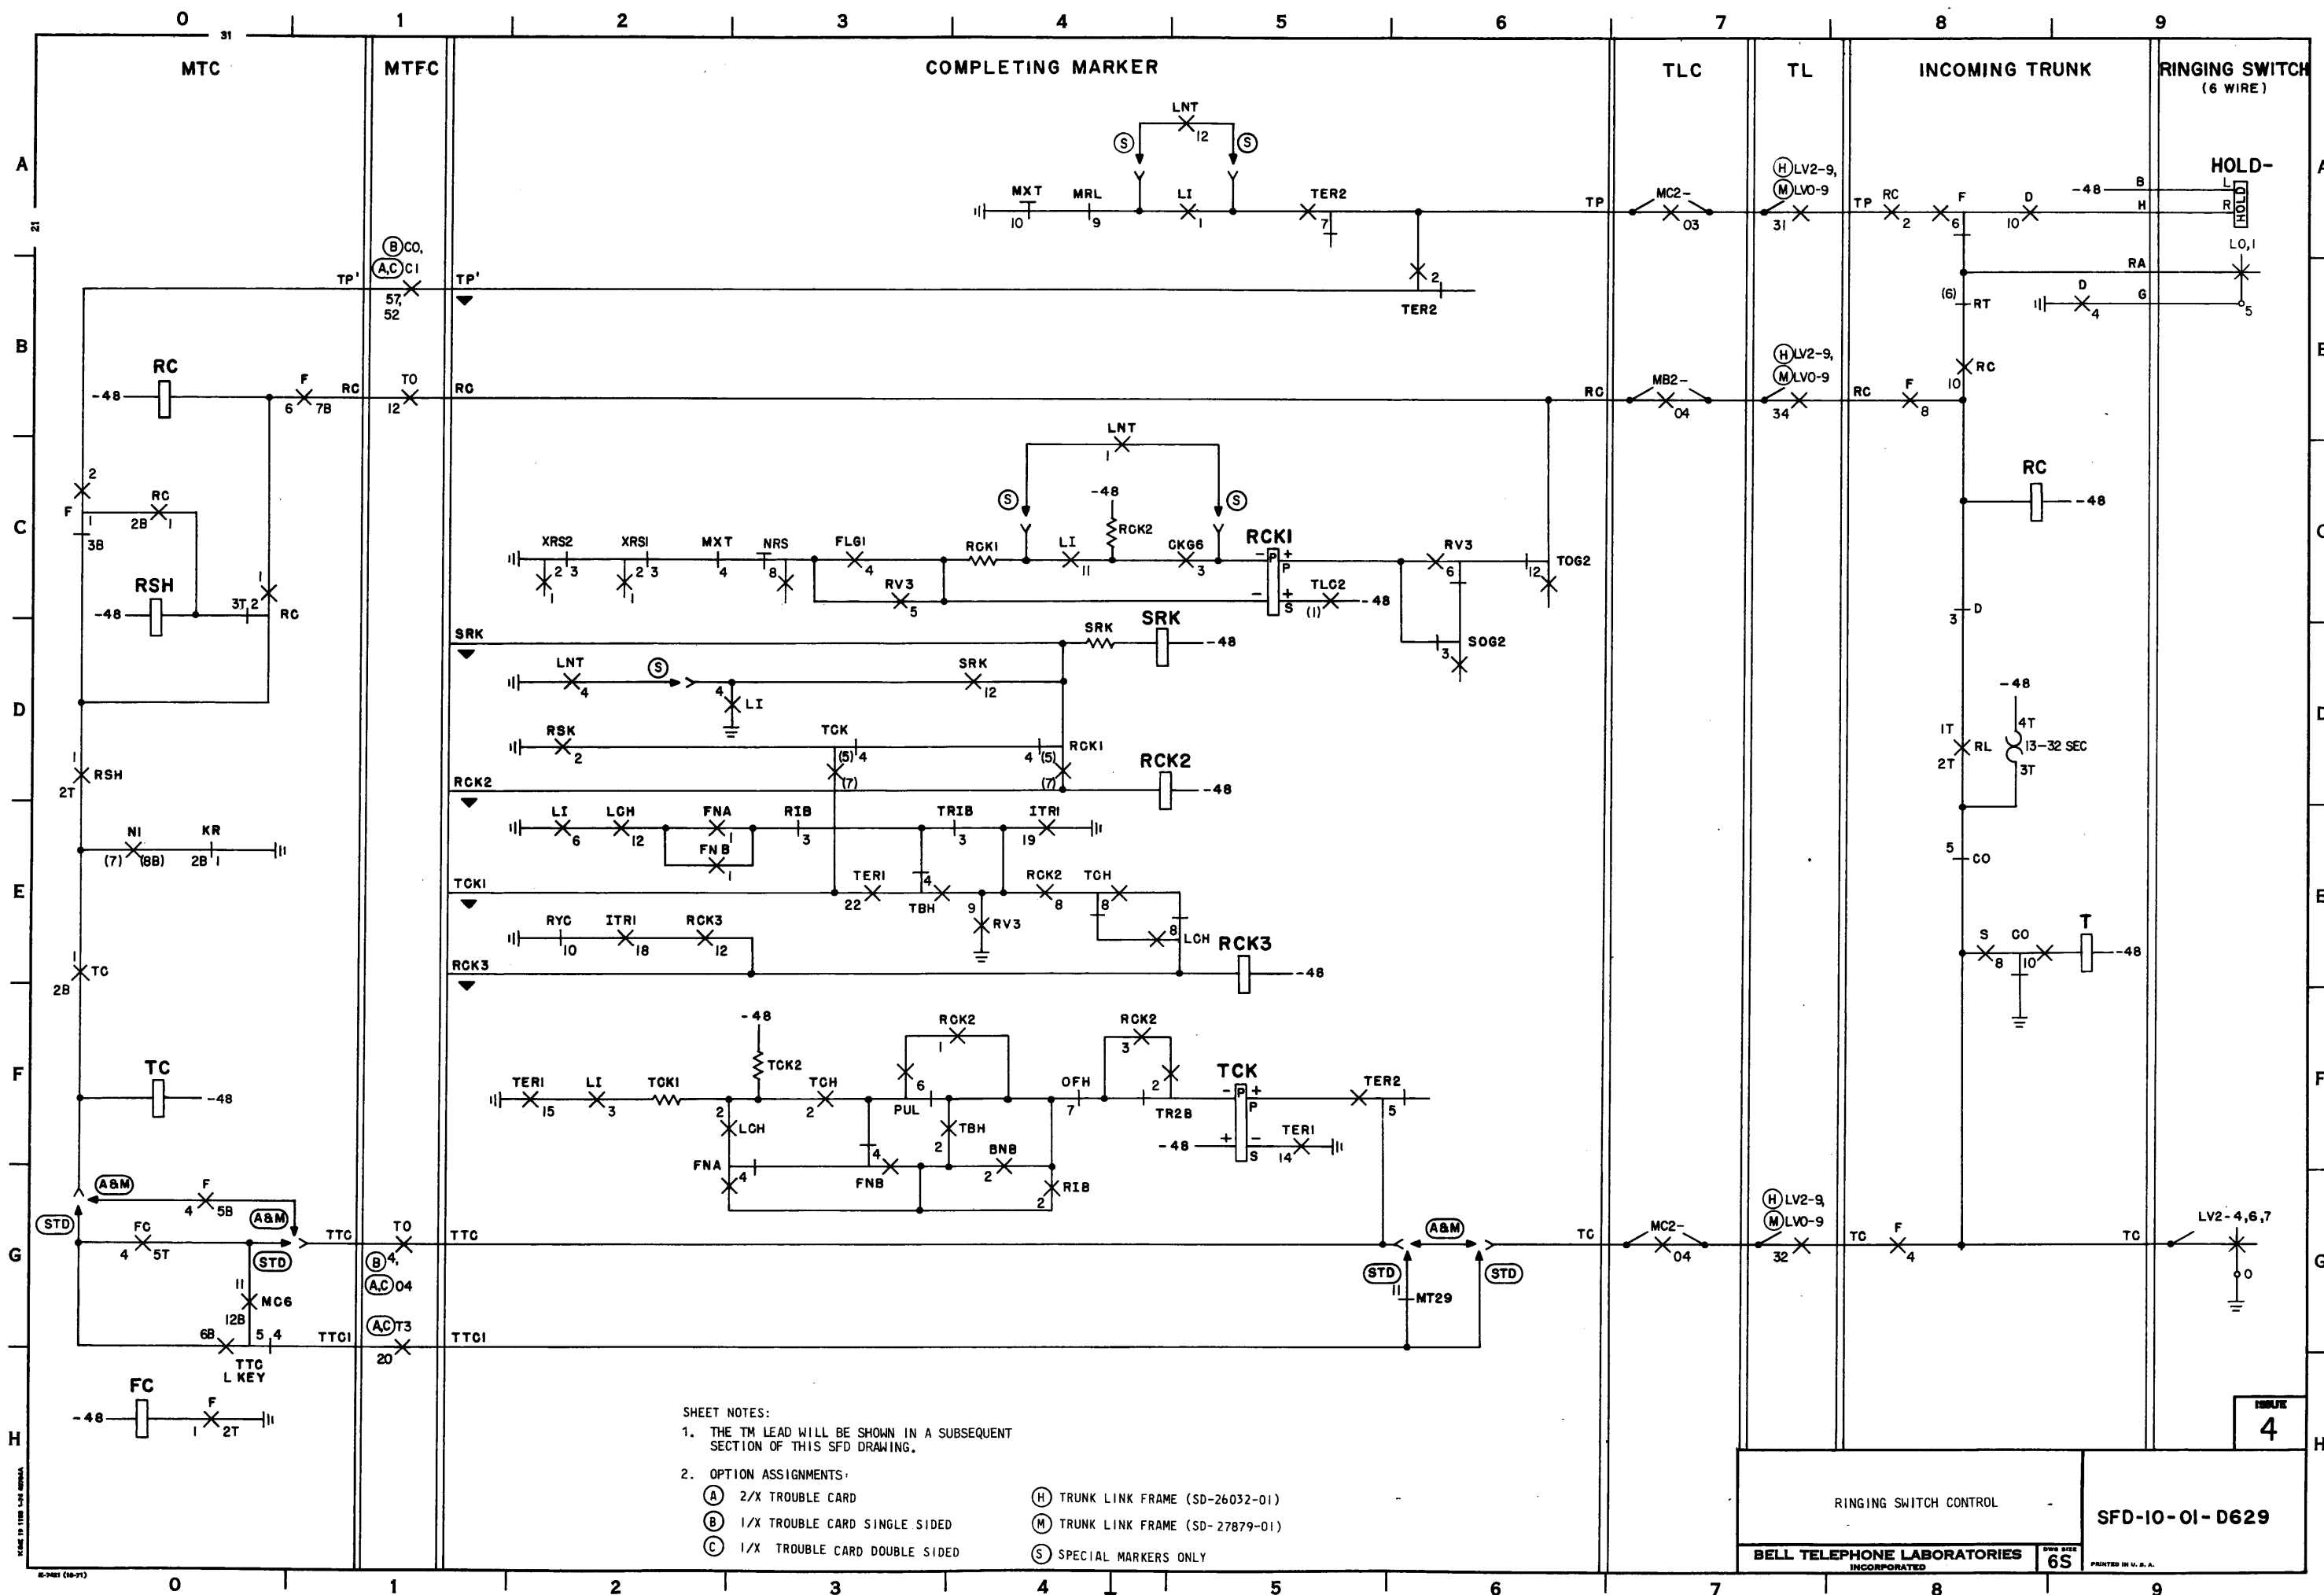

COMPLETING MARKER

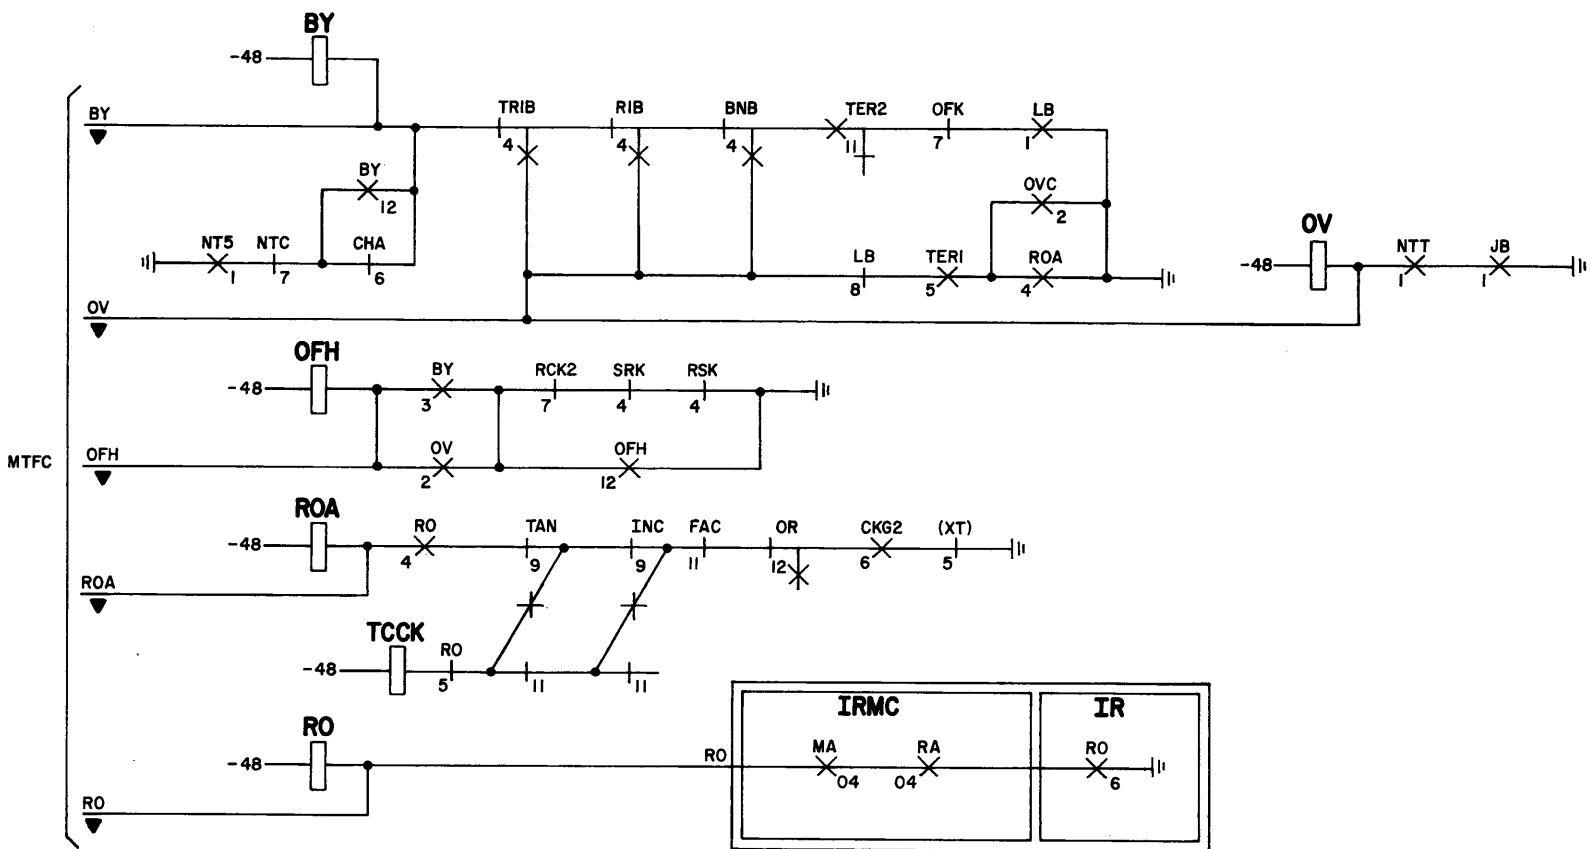

ISSUE
4


SFD-10-01-D630

RINGING SWITCH CONTROL


6S

BELL TELEPHONE LABORATORIES
INCORPORATED

SFD-10-01-D630

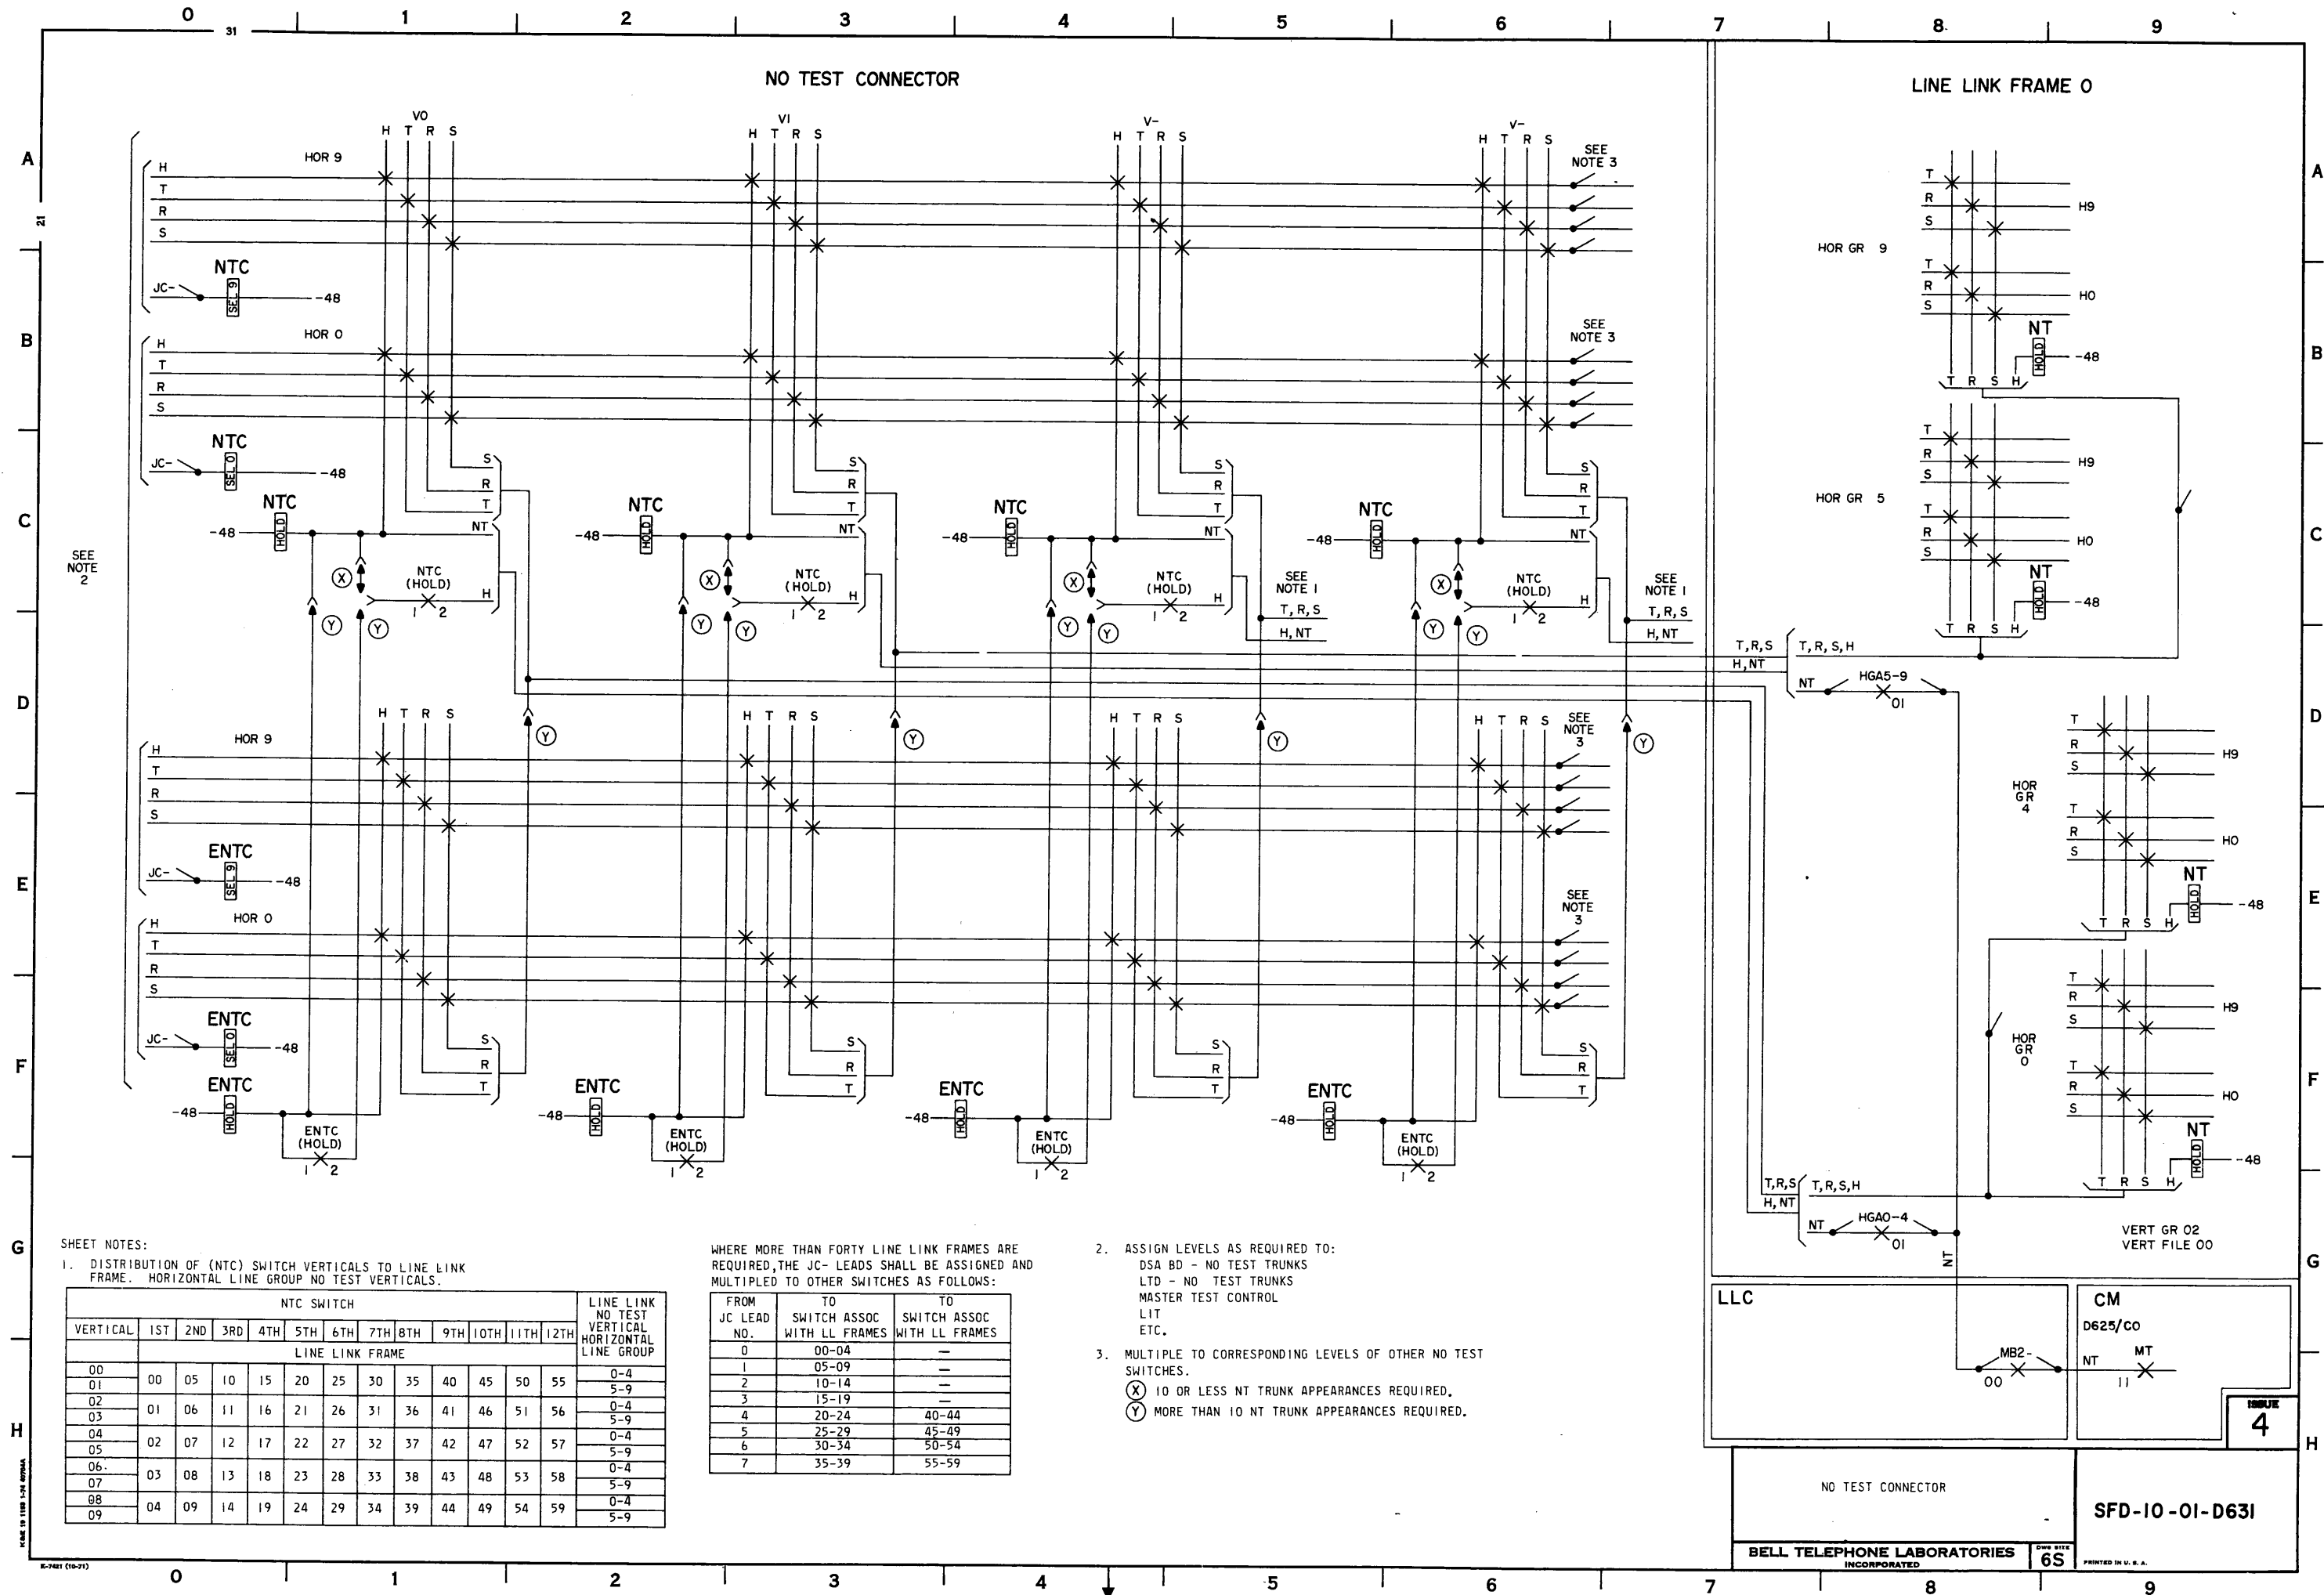


ESTABLISHING INCOMING TRUNK CONNECTION

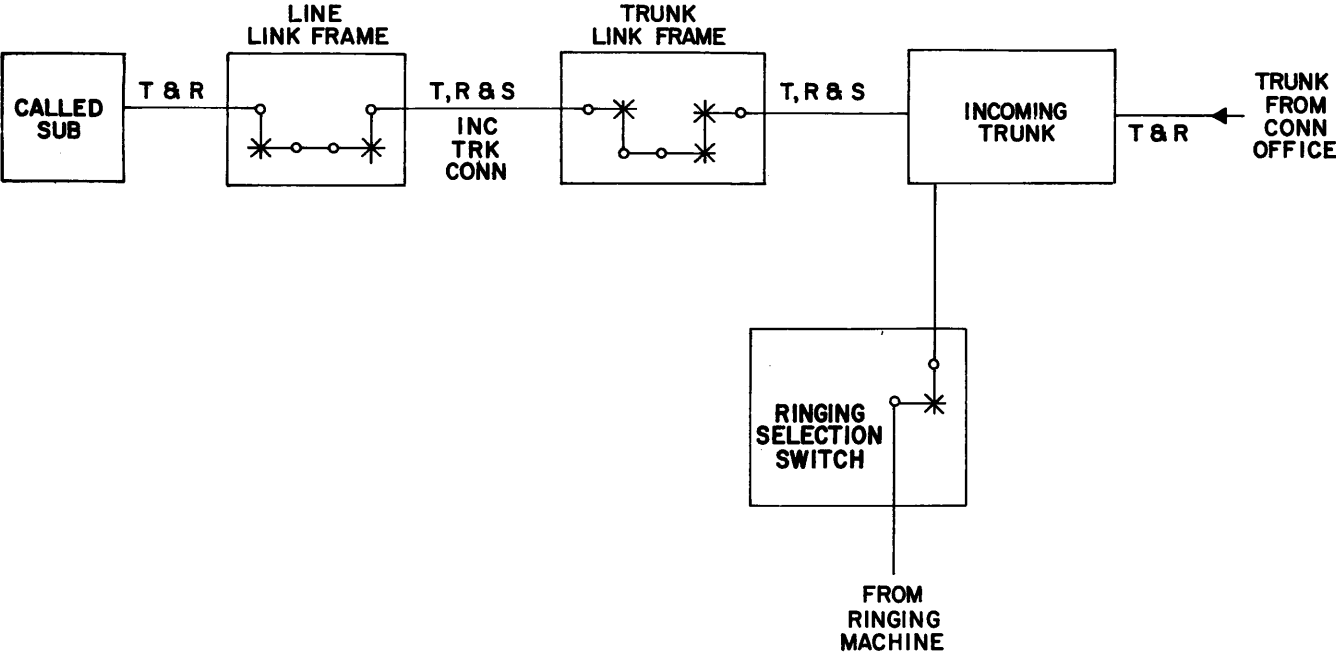


CAUTION!
DUE TO THE SIMPLIFIED NATURE
OF THIS DOCUMENT, INFORMATION
SHOWN MAY NOT BE COMPLETE.


INDEX	
PAGE NO.	TITLE
D701	PART D7 COMPLETING MARKER RELEASE, RINGING CALLED SUBSCRIBER AND DISCONNECT
D702	SEQUENCE CHART COMPLETING MARKER RELEASE
D703	SEQUENCE CHART COMPLETING MARKER RELEASE
D704	COMPLETING MARKER RELEASE
D705	COMPLETING MARKER RELEASE
D706	RINGING AND TALKING PATH
D707	SEQUENCE CHART RINGING AND SUBSCRIBER DISCONNECT
D708	SEQUENCE CHART MARKER ACTION FROM FAILURES (INCOMING)
D709	COMPLETING MARKER TROUBLE RECORD CONTROL

SFD-10-01-D701

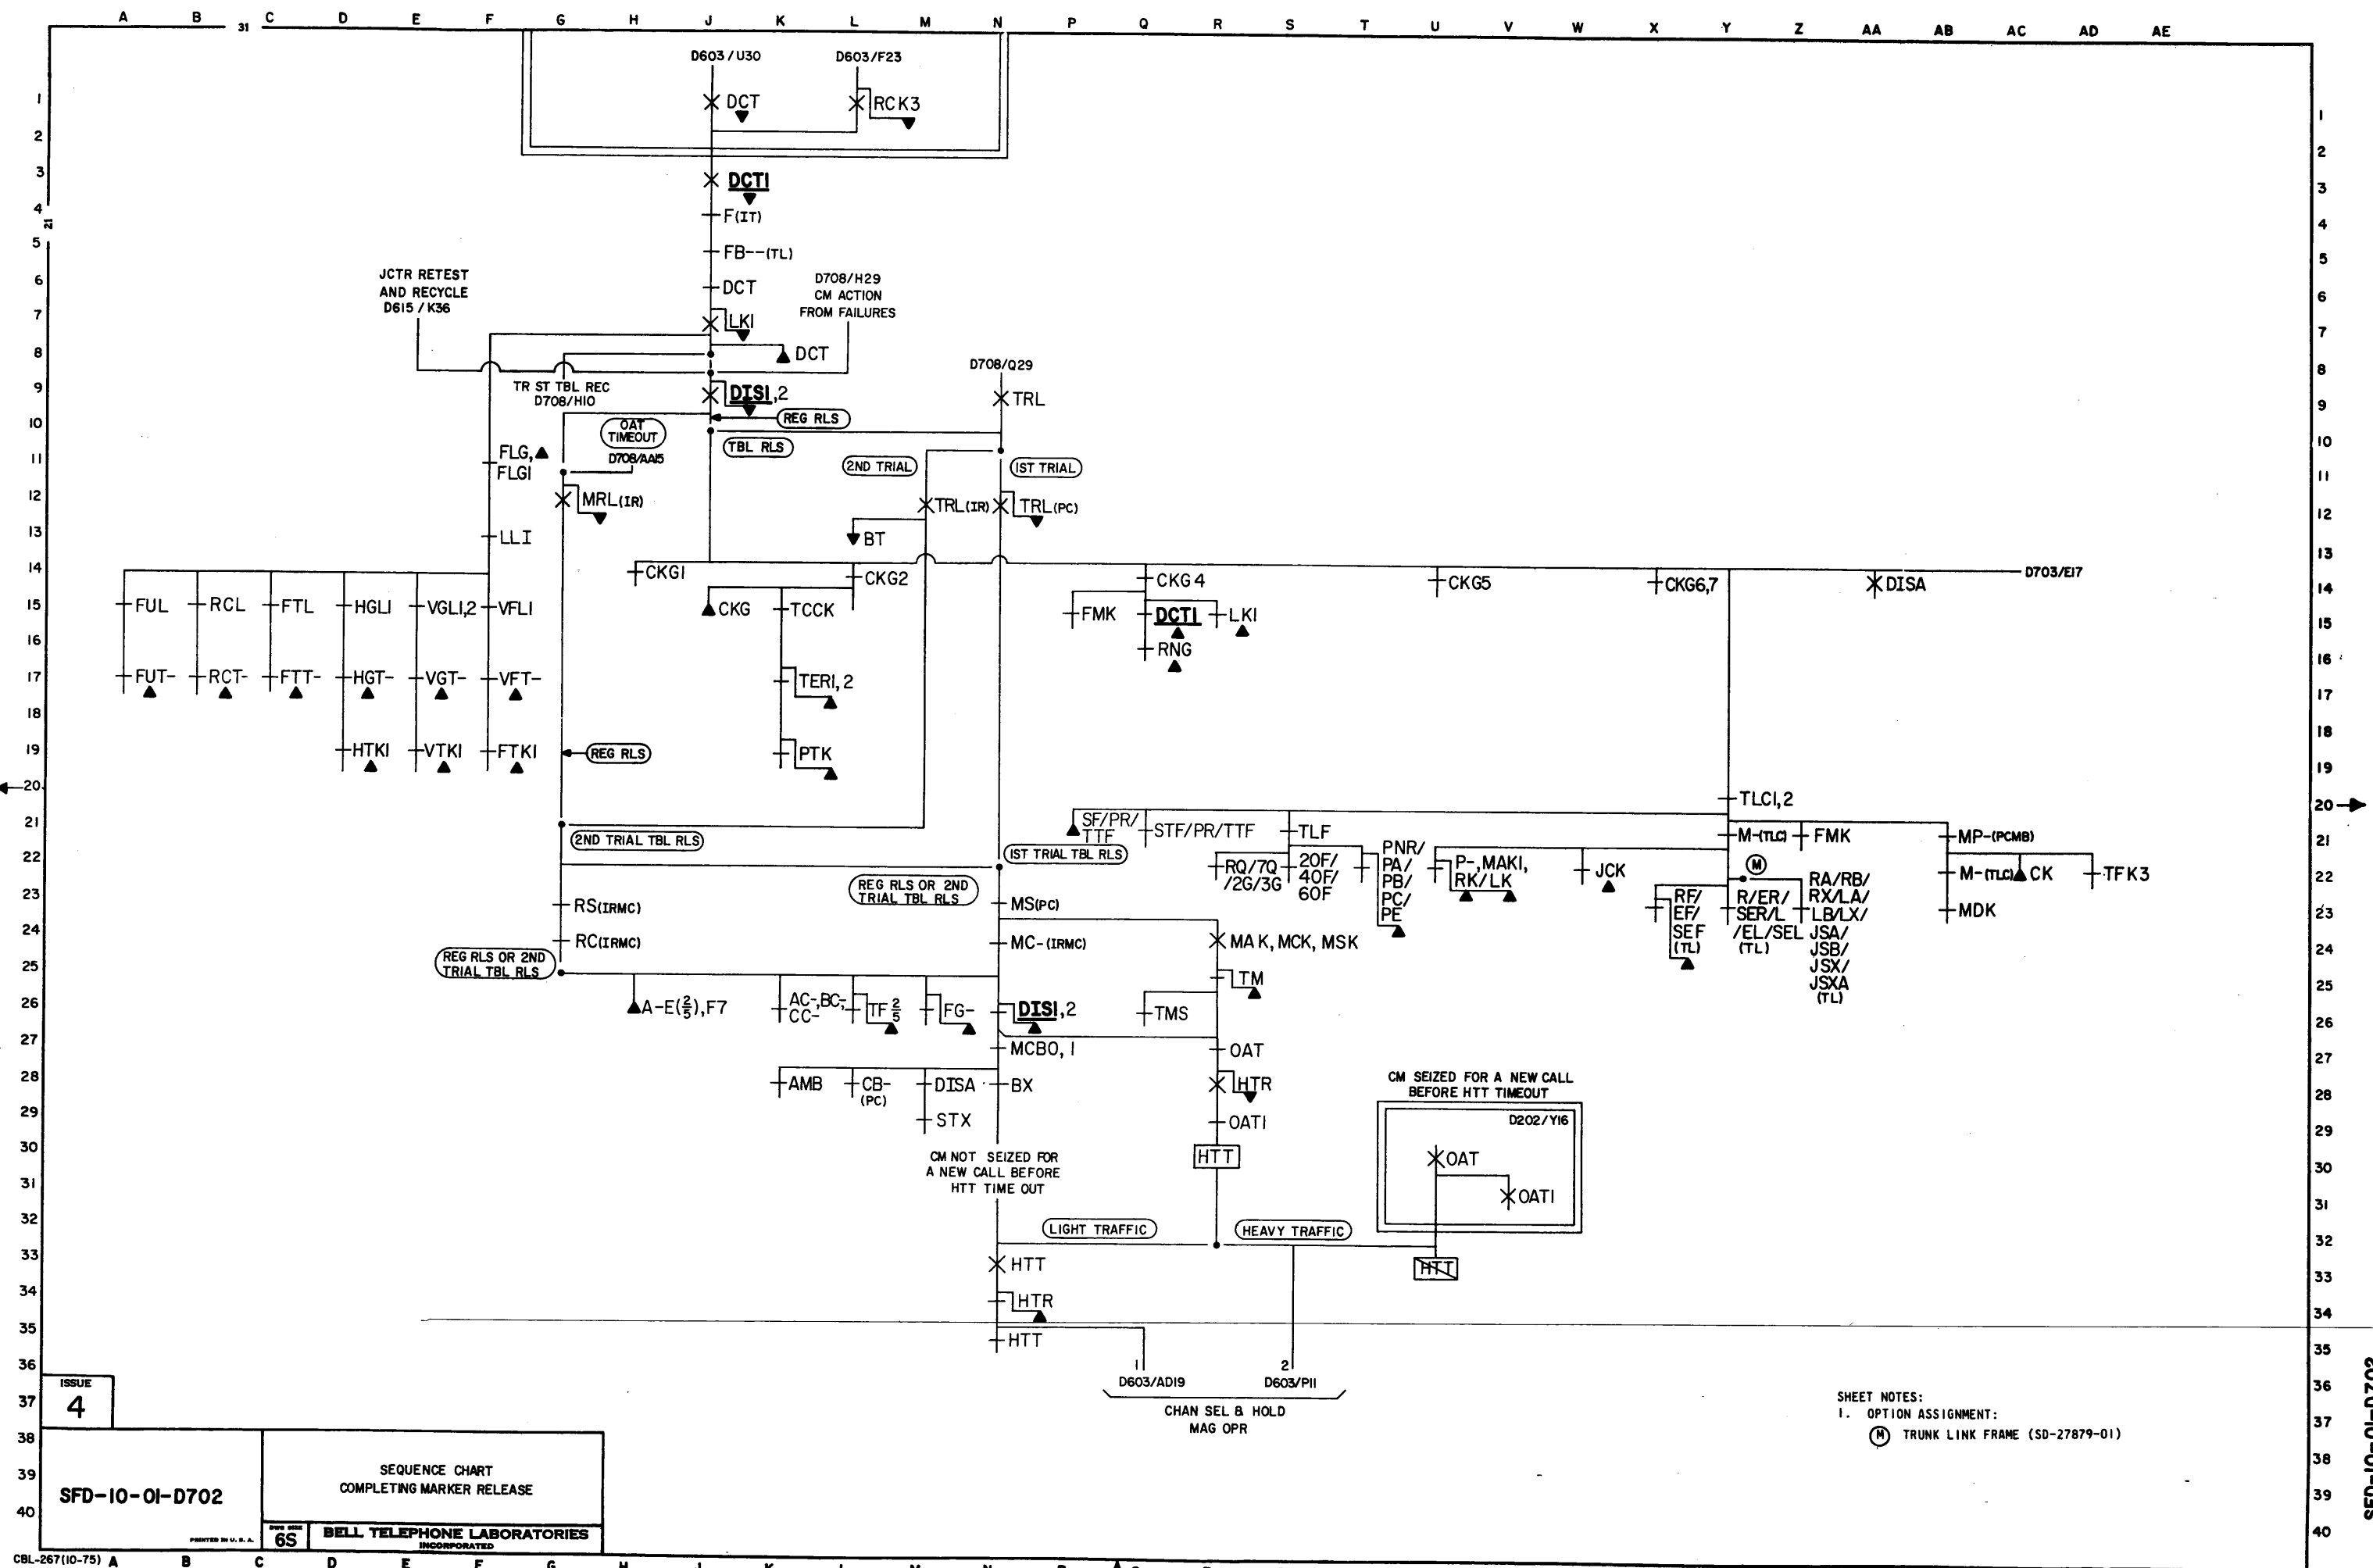


SFD-10-01-D702

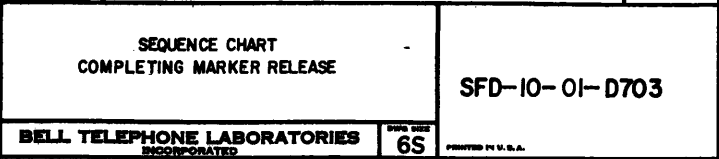


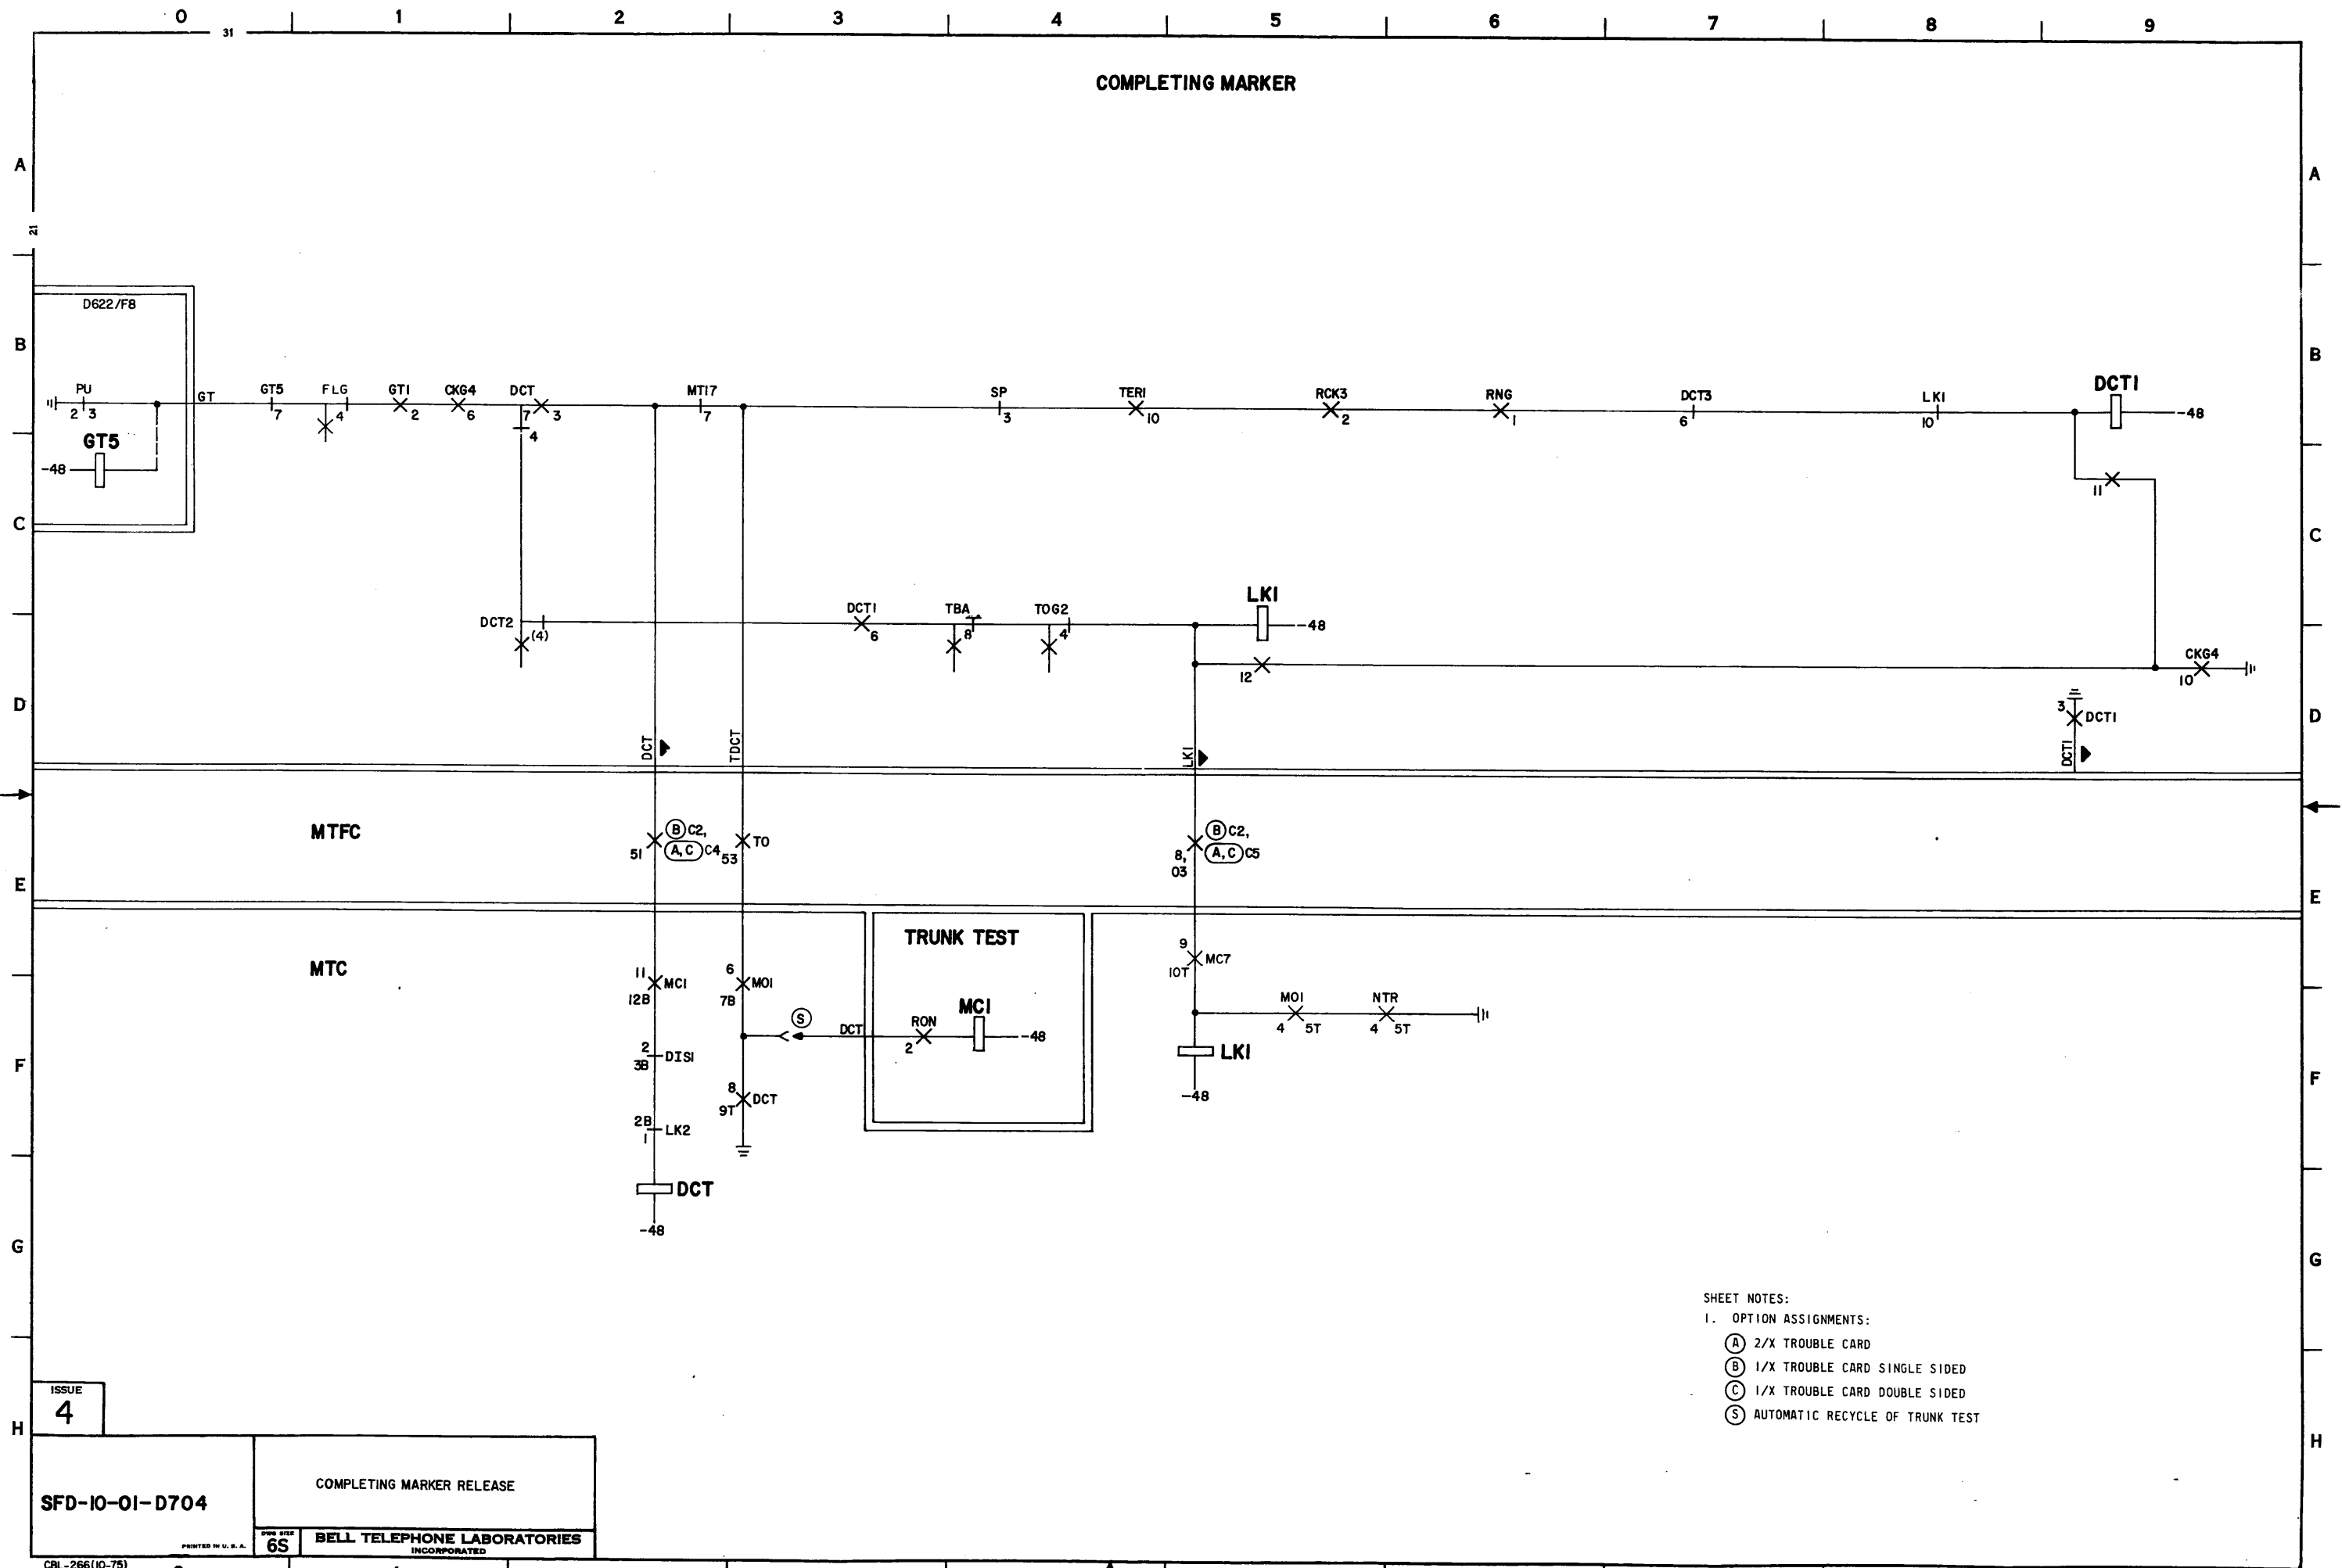

PARTY	RINGING COMBINATION (6 WIRE SW)	RS (SEL SW)	RINGING CURRENT TO TRUNK LEADS		TRANSMITTED TO CALLING SUBSCRIBER
			T	R	
1	1	0,6	RING GRD	CODE 1 GEN	AUD RING
PBX	10				
2	11	1,6	CODE 1 GEN	RING GRD	AUD RING
3	6	0,7	RING GRD	CODE 1+	
4	7	1,7	CODE 11	RING GRD	AUD RING
BUSY		1,9			60 IPM LOW TONE
OVERFLOW		0,9			120 IPM LOW TONE
REG INTERCEPT		0,2	RING GRD	AC-DC AUD OR SUP-AUD	AUD RING
TRL INTERCEPT		1,2	AC-DC AUD OR SUP-AUD	RING GRD	AUD RING

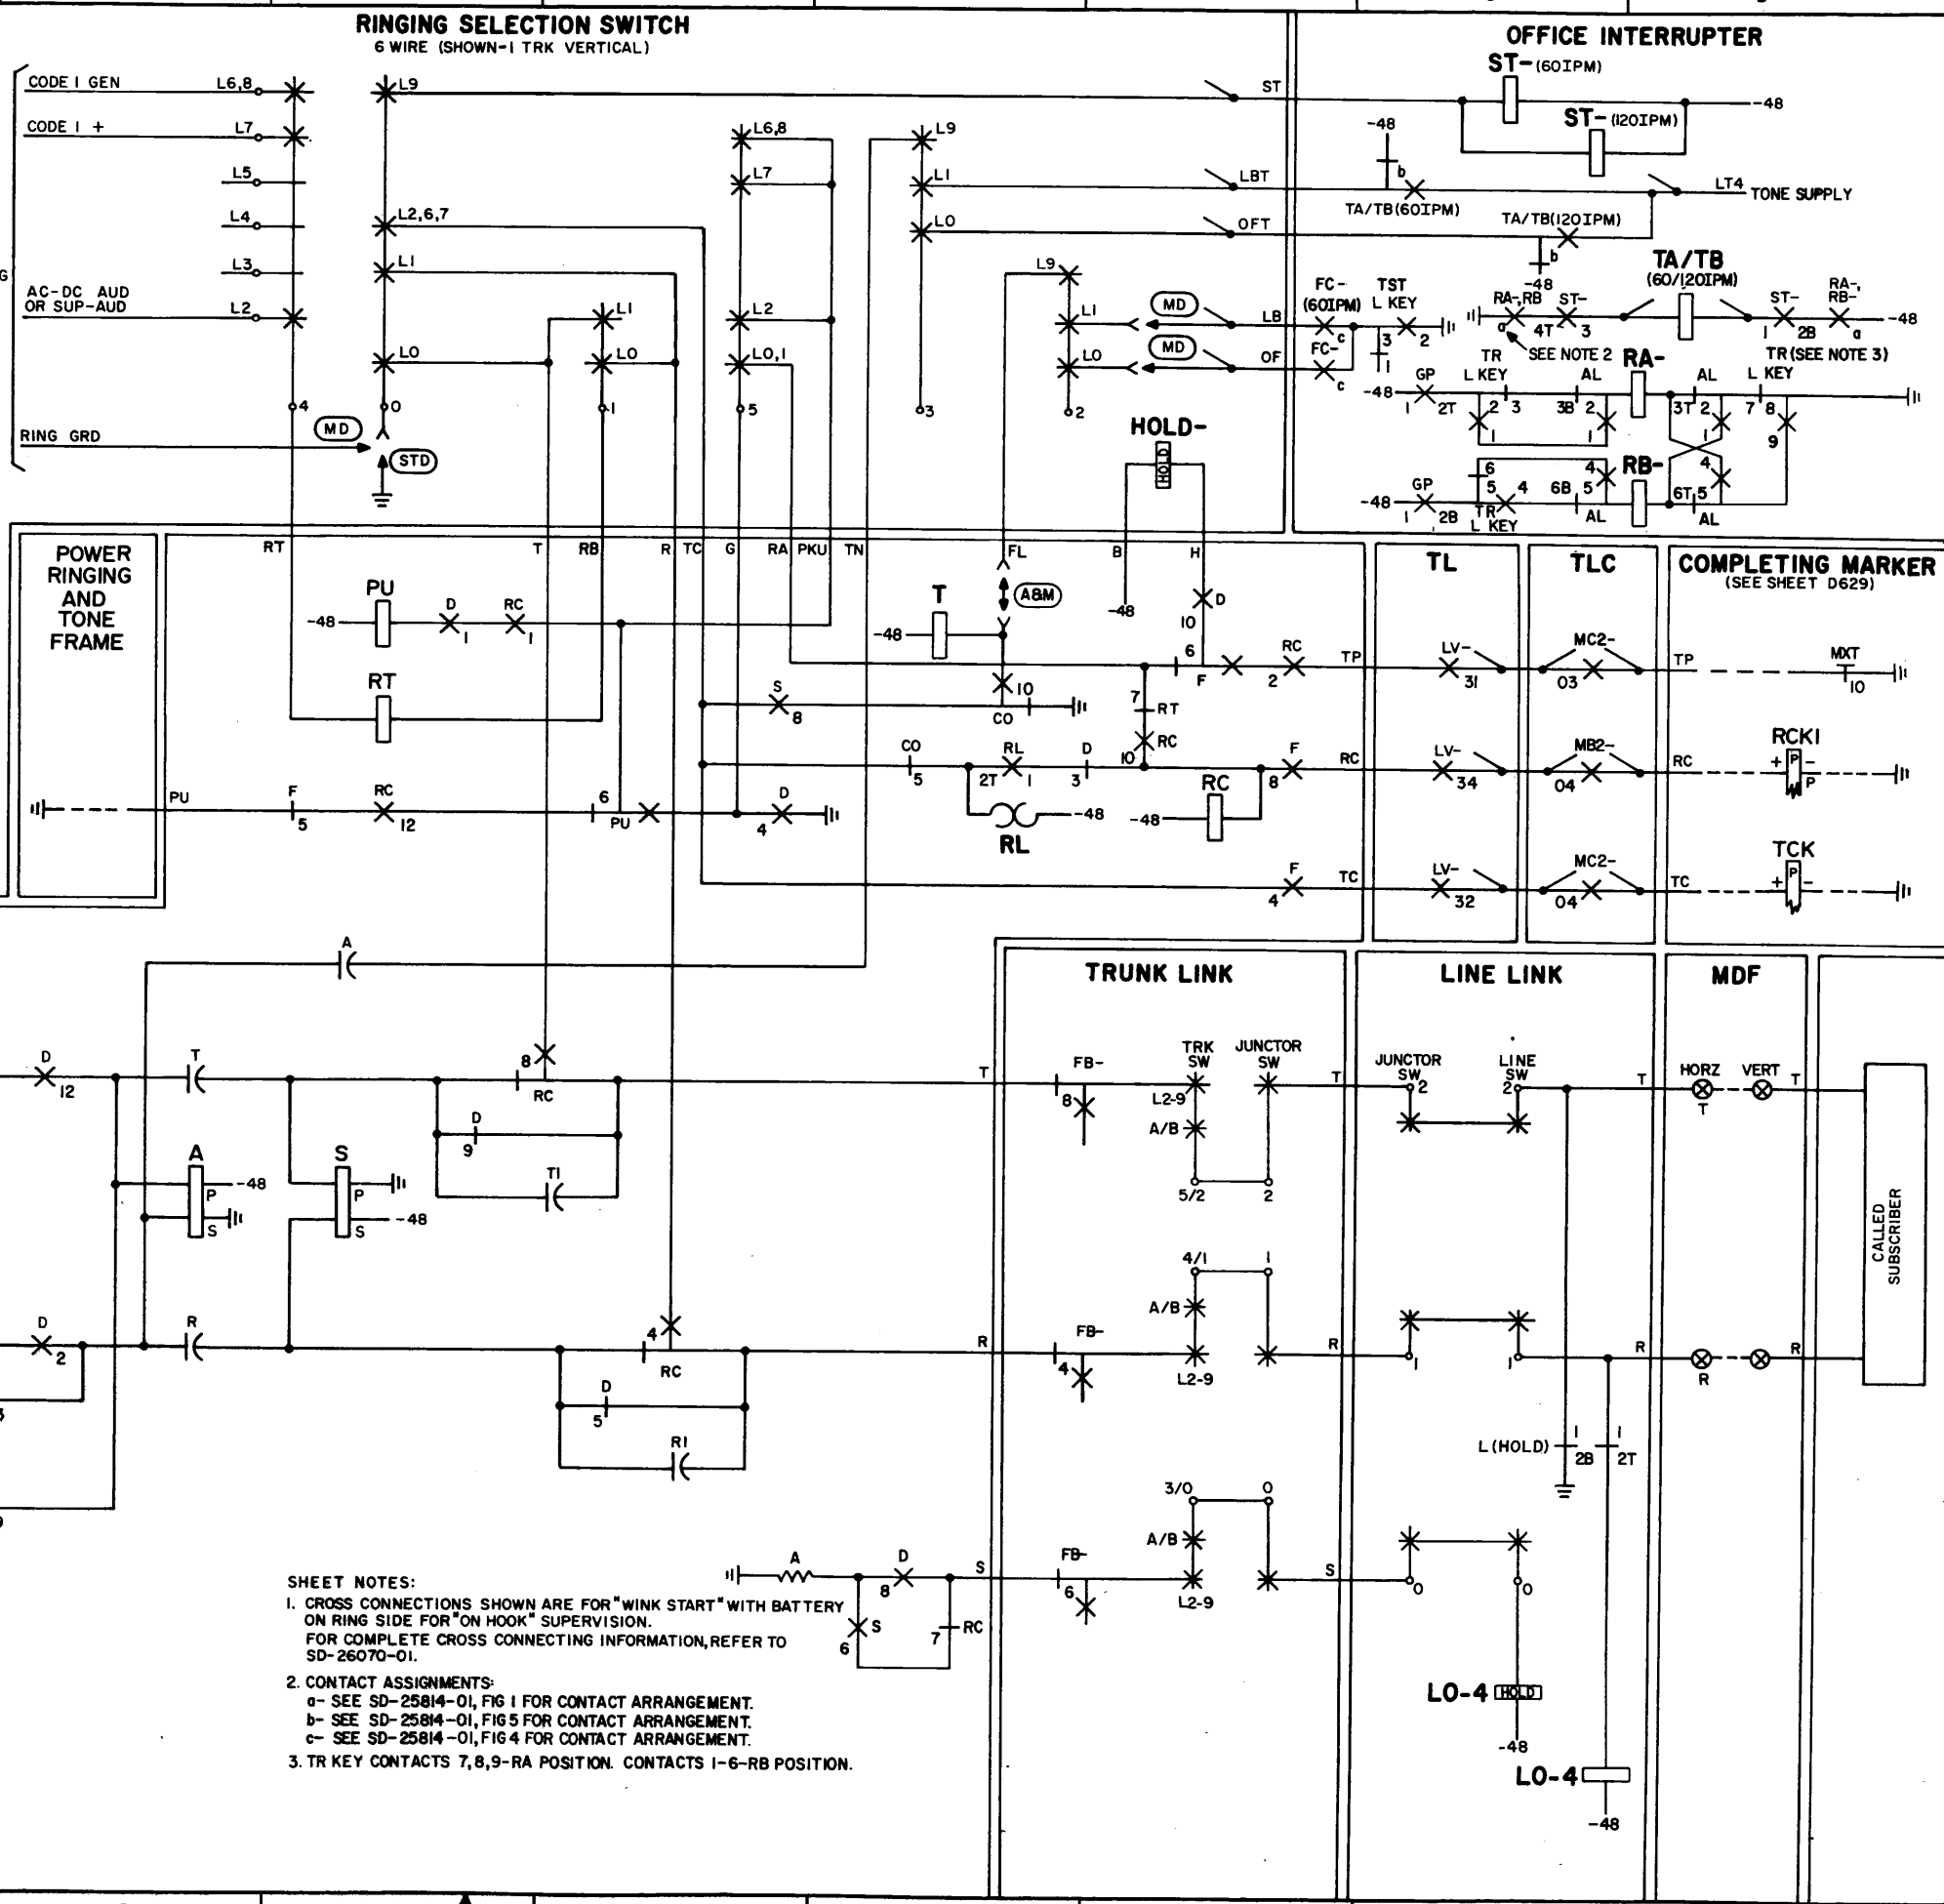

RINGING AND SUBSCRIBER DISCONNECT

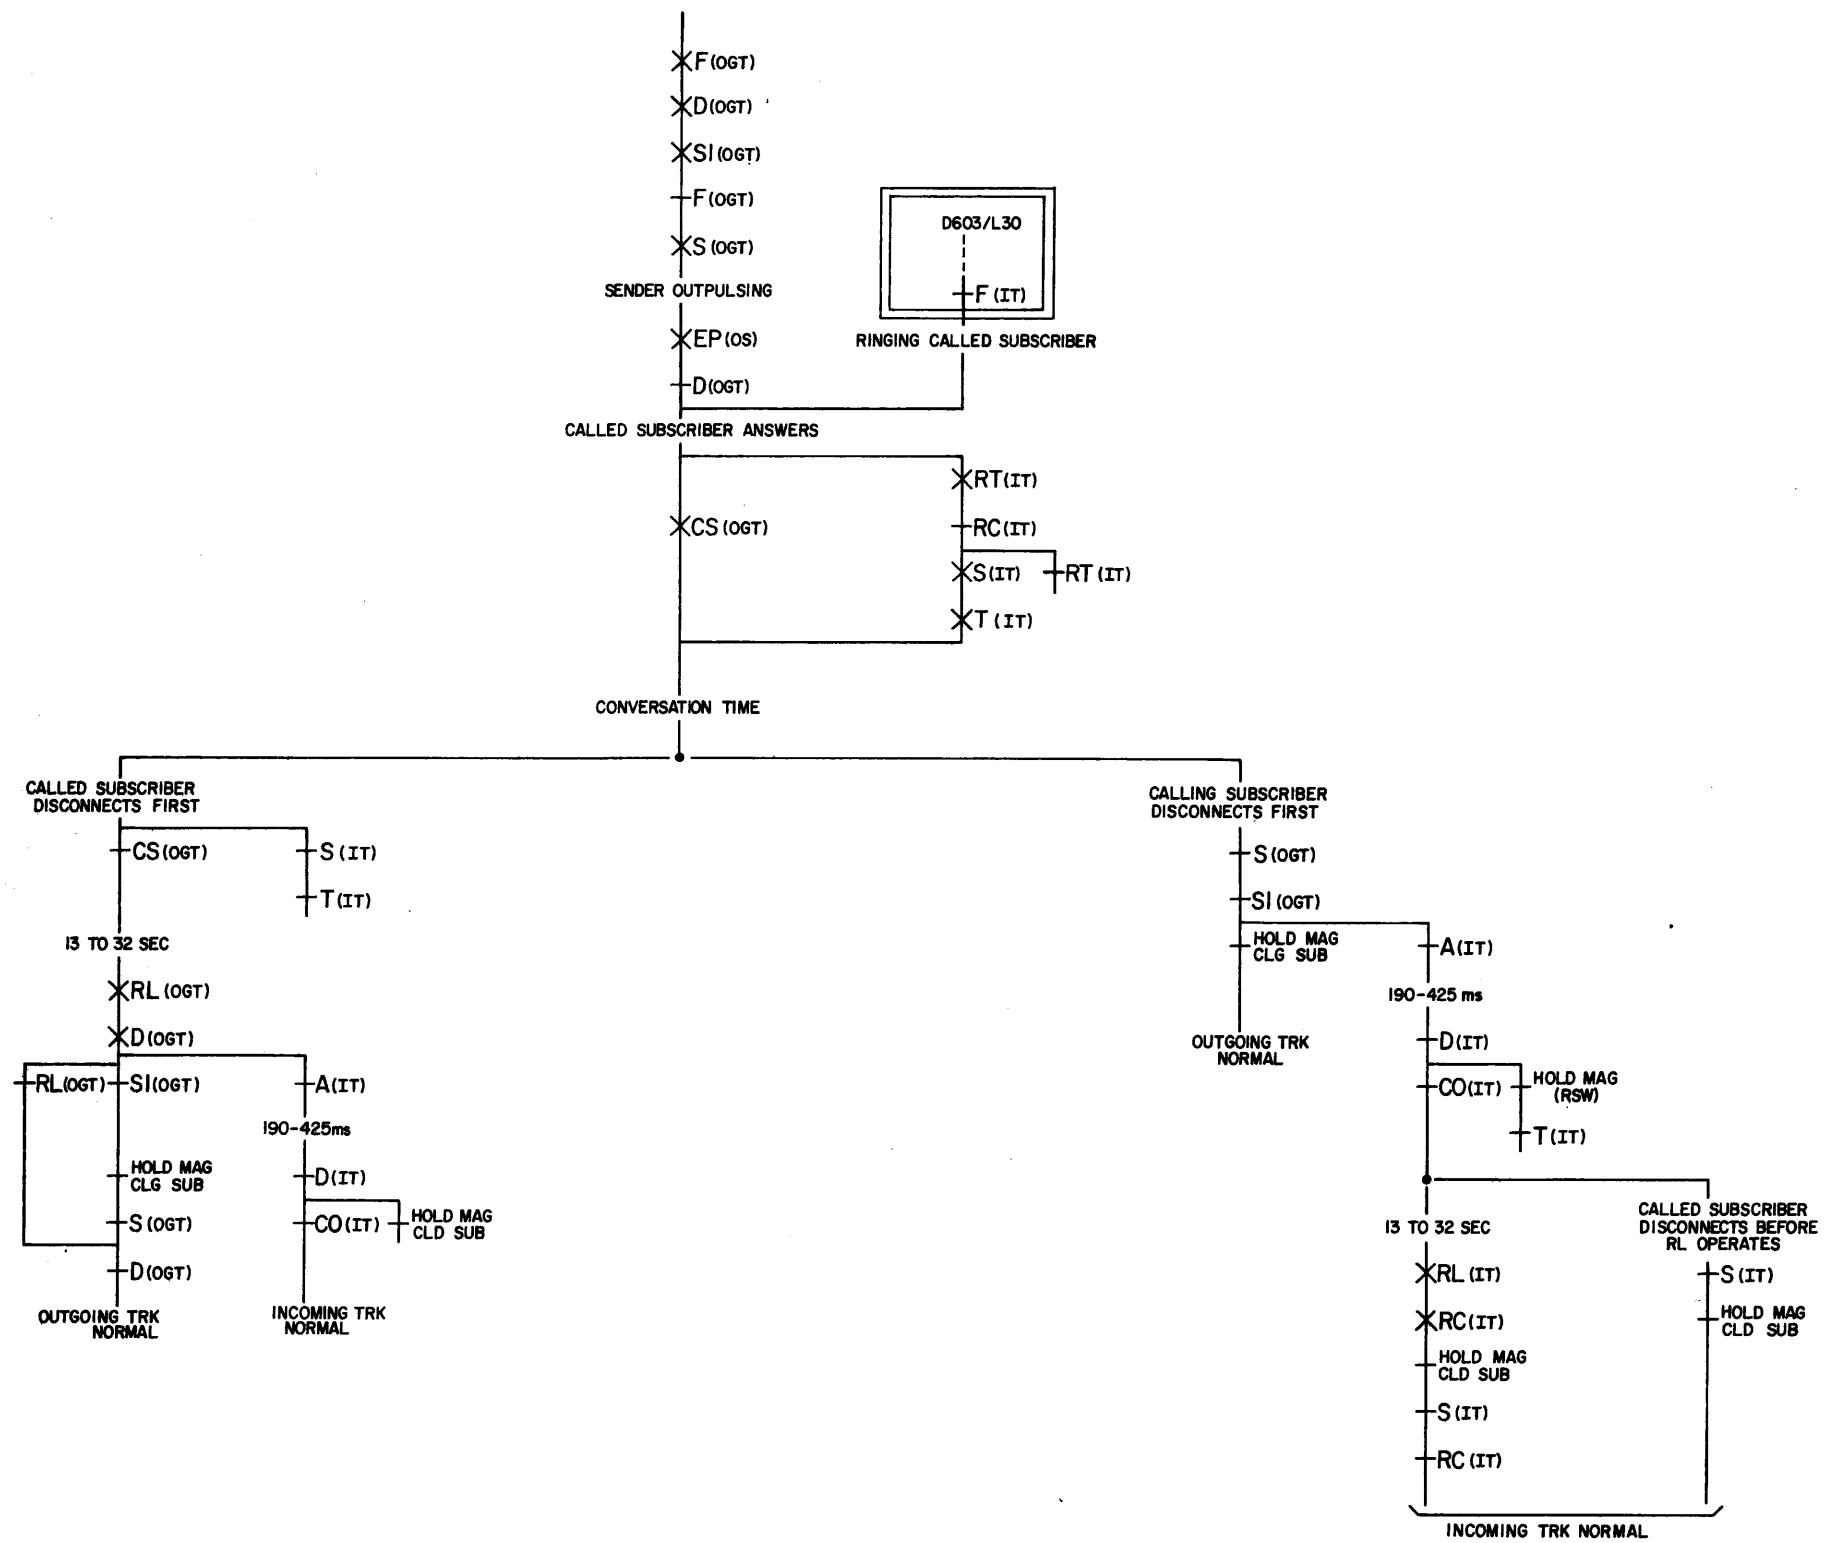

SFD-10-01-D707

26092 15179 RINGING

ISSUE
3


SEQUENCE CHART
RINGING AND SUBSCRIBER
DISCONNECT

SFD-10-01-D707

BELL TELEPHONE LABORATORIES
INCORPORATED

6S

PRINTED IN U.S.A.

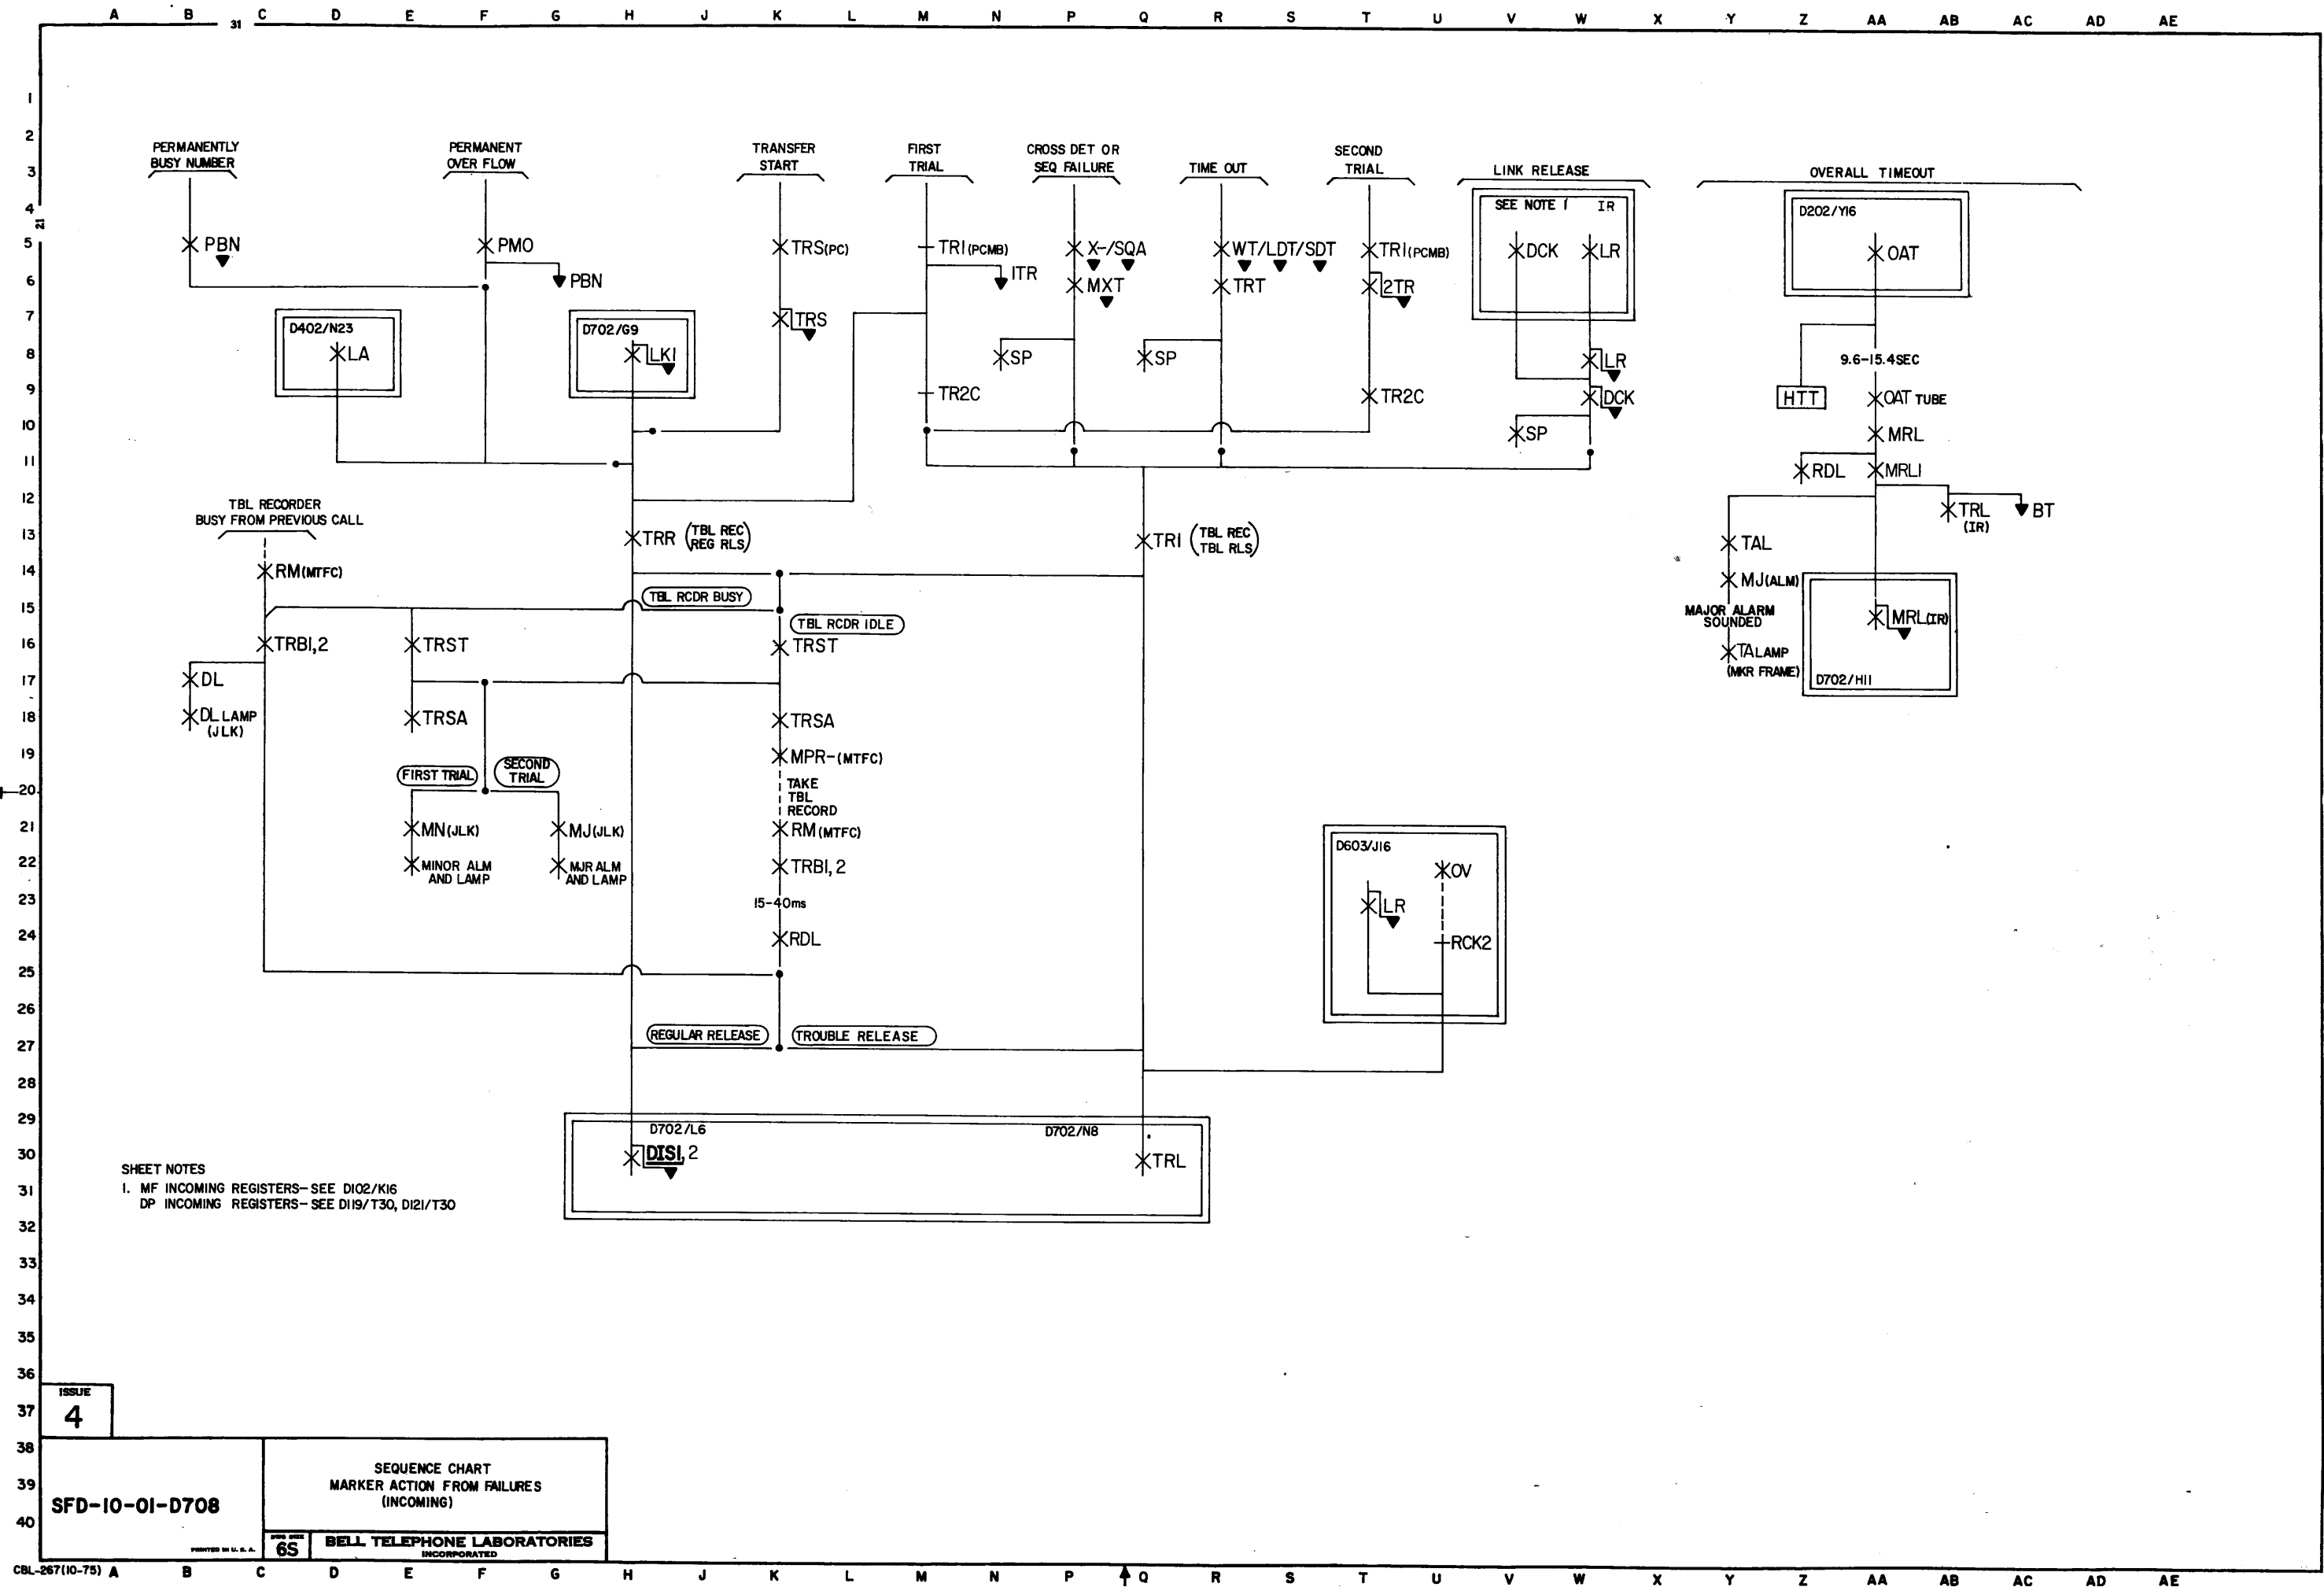

SHEET NOTES
1. MF INCOMING REGISTERS- SEE D102/K16
DP INCOMING REGISTERS- SEE D119/T30, D121/T30

ISSUE
4

SFD-10-01-D708


SEQUENCE CHART
MARKER ACTION FROM FAILURES
(INCOMING)

65

BELL TELEPHONE LABORATORIES
INCORPORATED

SFD-10-01-D708

ESTABLISHING INCOMING TRUNK CONNECTION, SPECIAL CALLS

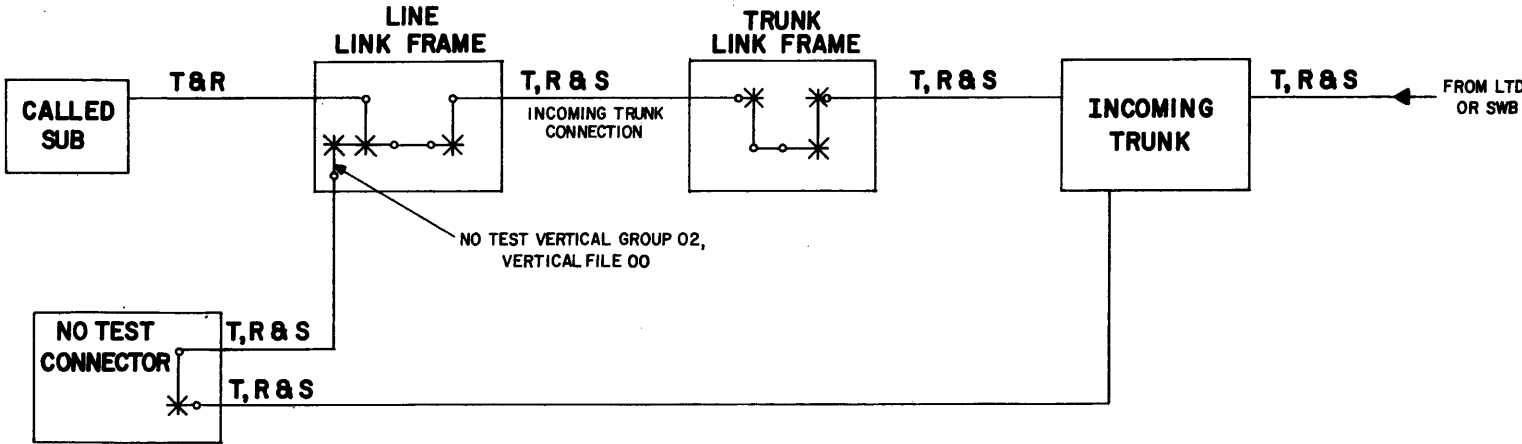

INDEX	
PAGE NO.	TITLE
D801	PART D8 SPECIAL MARKER OPERATIONS
D802	SEQUENCE CHART SPECIAL CALLS
D803	SEQUENCE CHART NO-TEST TRAIN
D804	MTC AND CM PREFERENCE AND SEIZURE
D805	INCOMING TRUNK AND RINGING SWITCH CONTROL
D806	LINE IDLE AND LINE BUSY TESTS
D807	RESERVED
D808	NO TEST CONTROL
D809	CHANNEL SELECTION

CAUTION!

DUE TO THE SIMPLIFIED NATURE OF THIS DOCUMENT, INFORMATION SHOWN MAY NOT BE COMPLETE.

ISSUE
3

PART D8
SPECIAL MARKER OPERATIONS


BELL TELEPHONE LABORATORIES
INCORPORATED

6S

PRINTED IN U.S.A.

SFD-10-01-D801

SPECIAL HUNT, NO HUNT, AND NO TEST

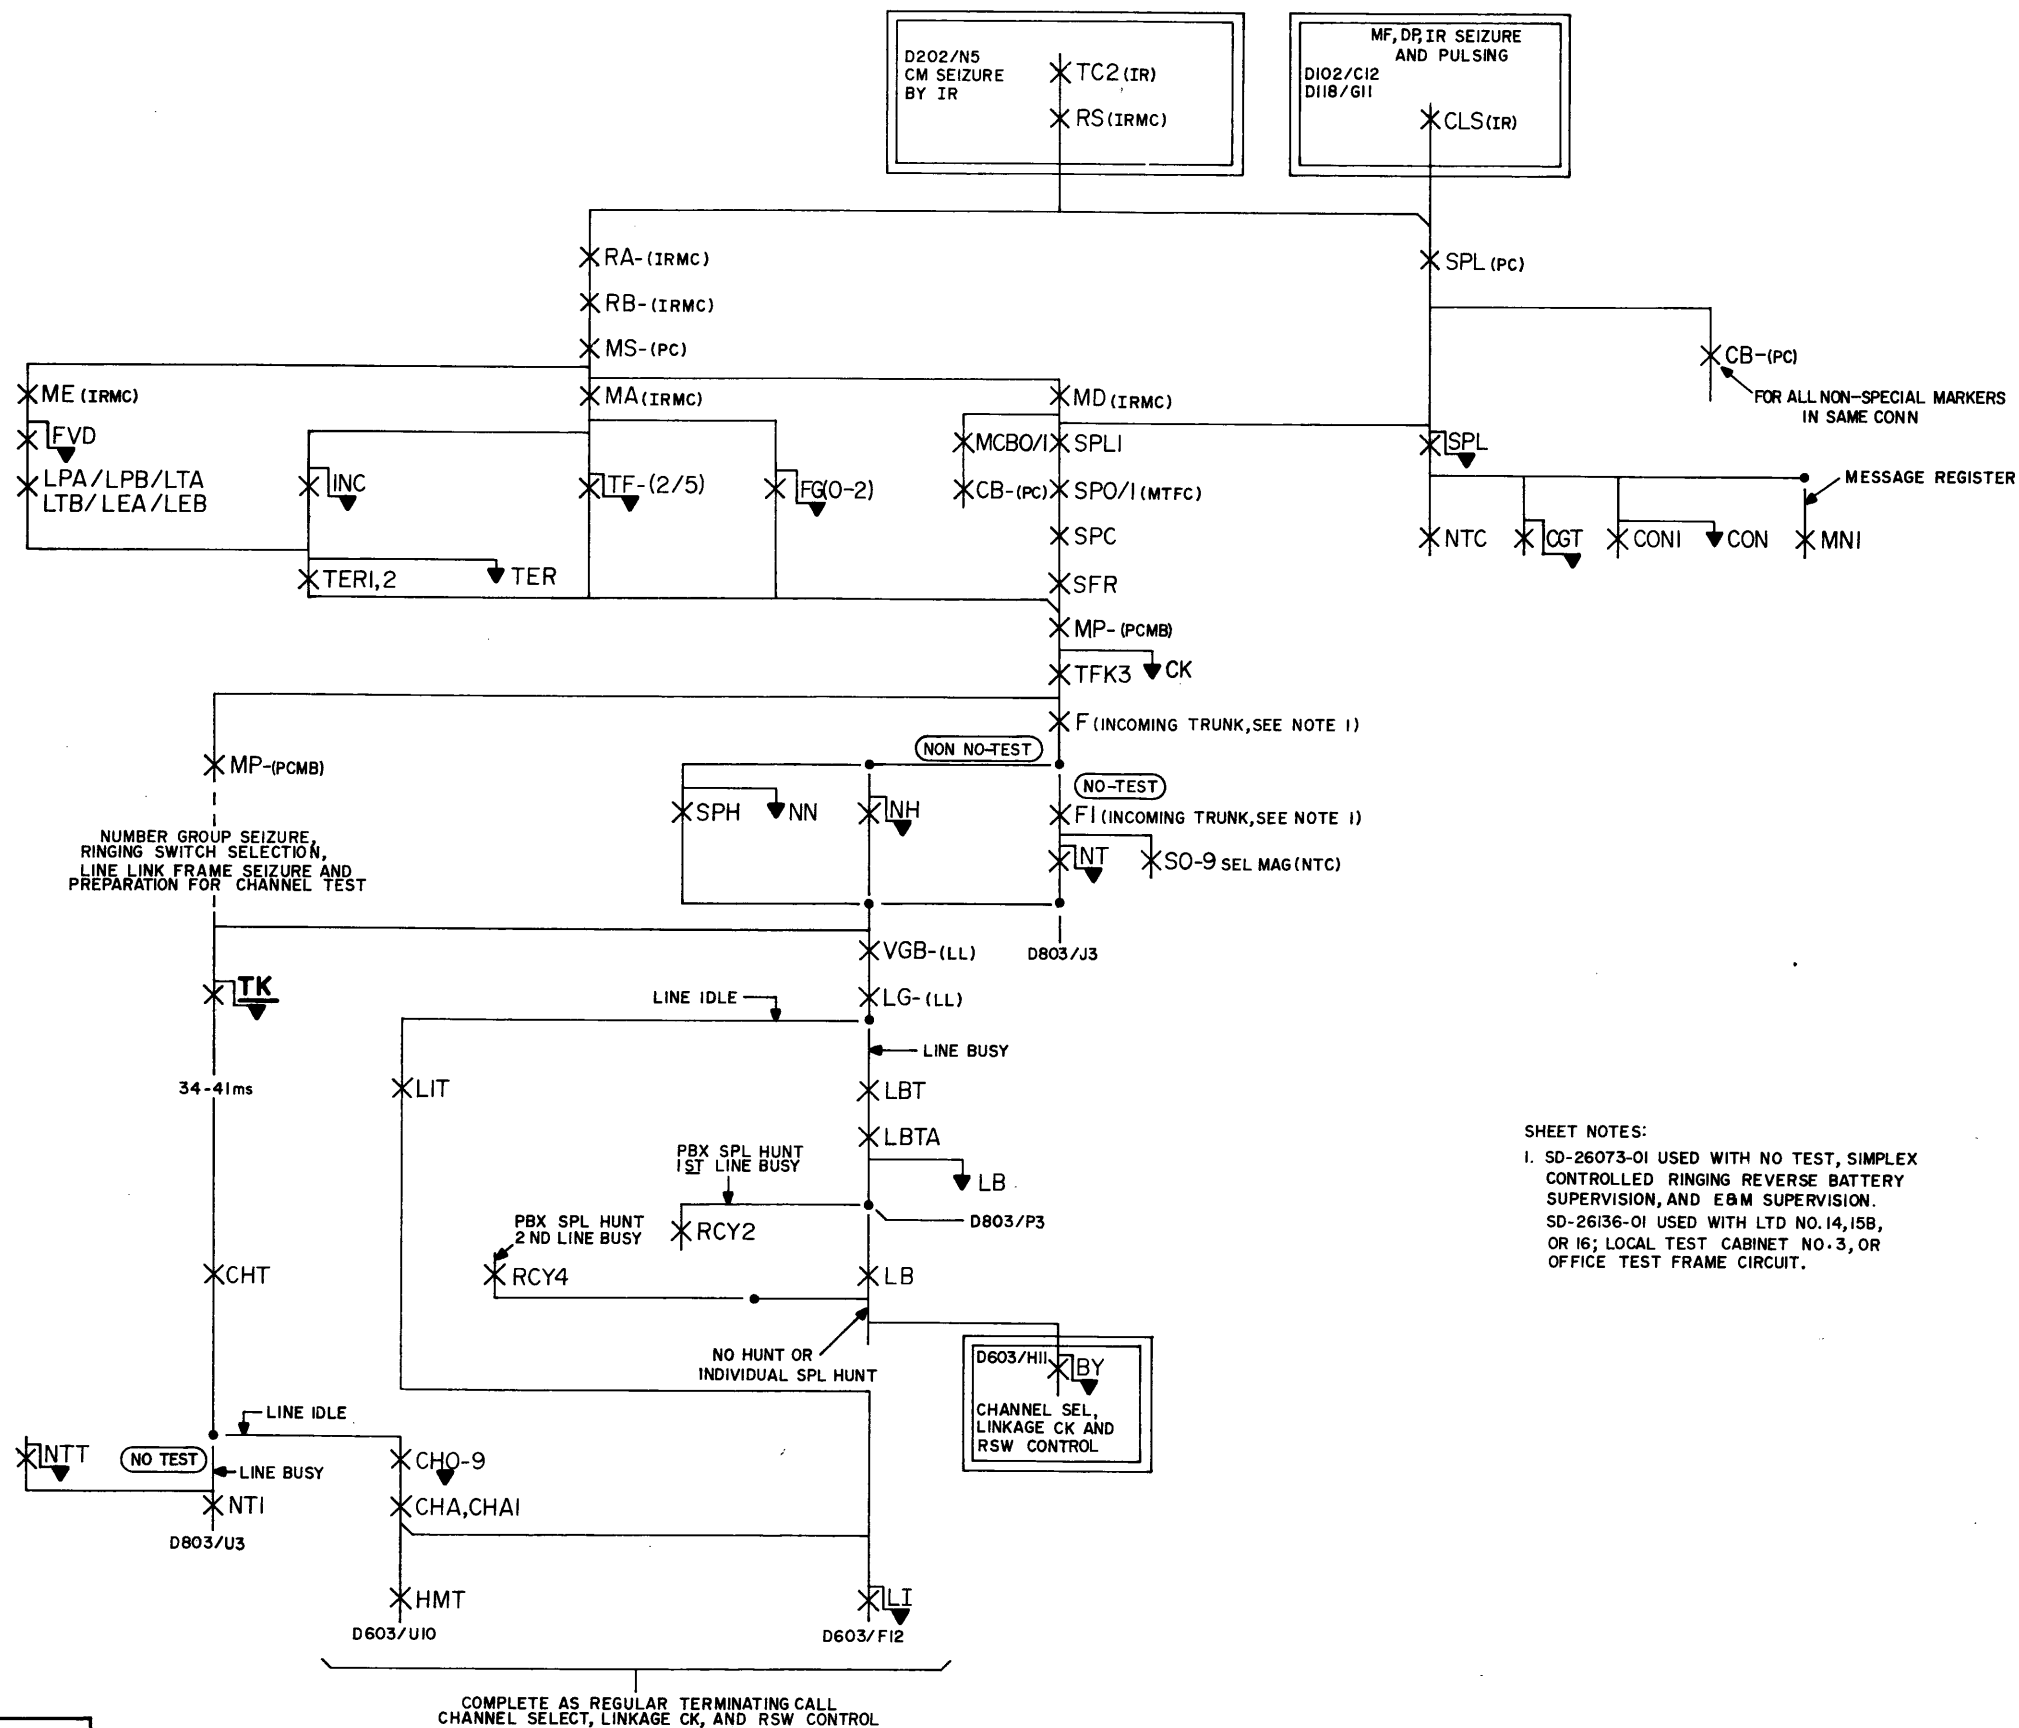

SHEET NOTES:
 1. SD-26073-01 USED WITH NO TEST, SIMPLEX CONTROLLED RINGING REVERSE BATTERY SUPERVISION, AND E&M SUPERVISION.
 SD-26136-01 USED WITH LTD NO.14,15B, OR 16; LOCAL TEST CABINET NO.3, OR OFFICE TEST FRAME CIRCUIT.

ISSUE
3

SFD-10-01-D802


SEQUENCE CHART
SPECIAL CALLS

6S

BELL TELEPHONE LABORATORIES
INCORPORATED

SFD-10-01-D802


NO TEST TRAIN









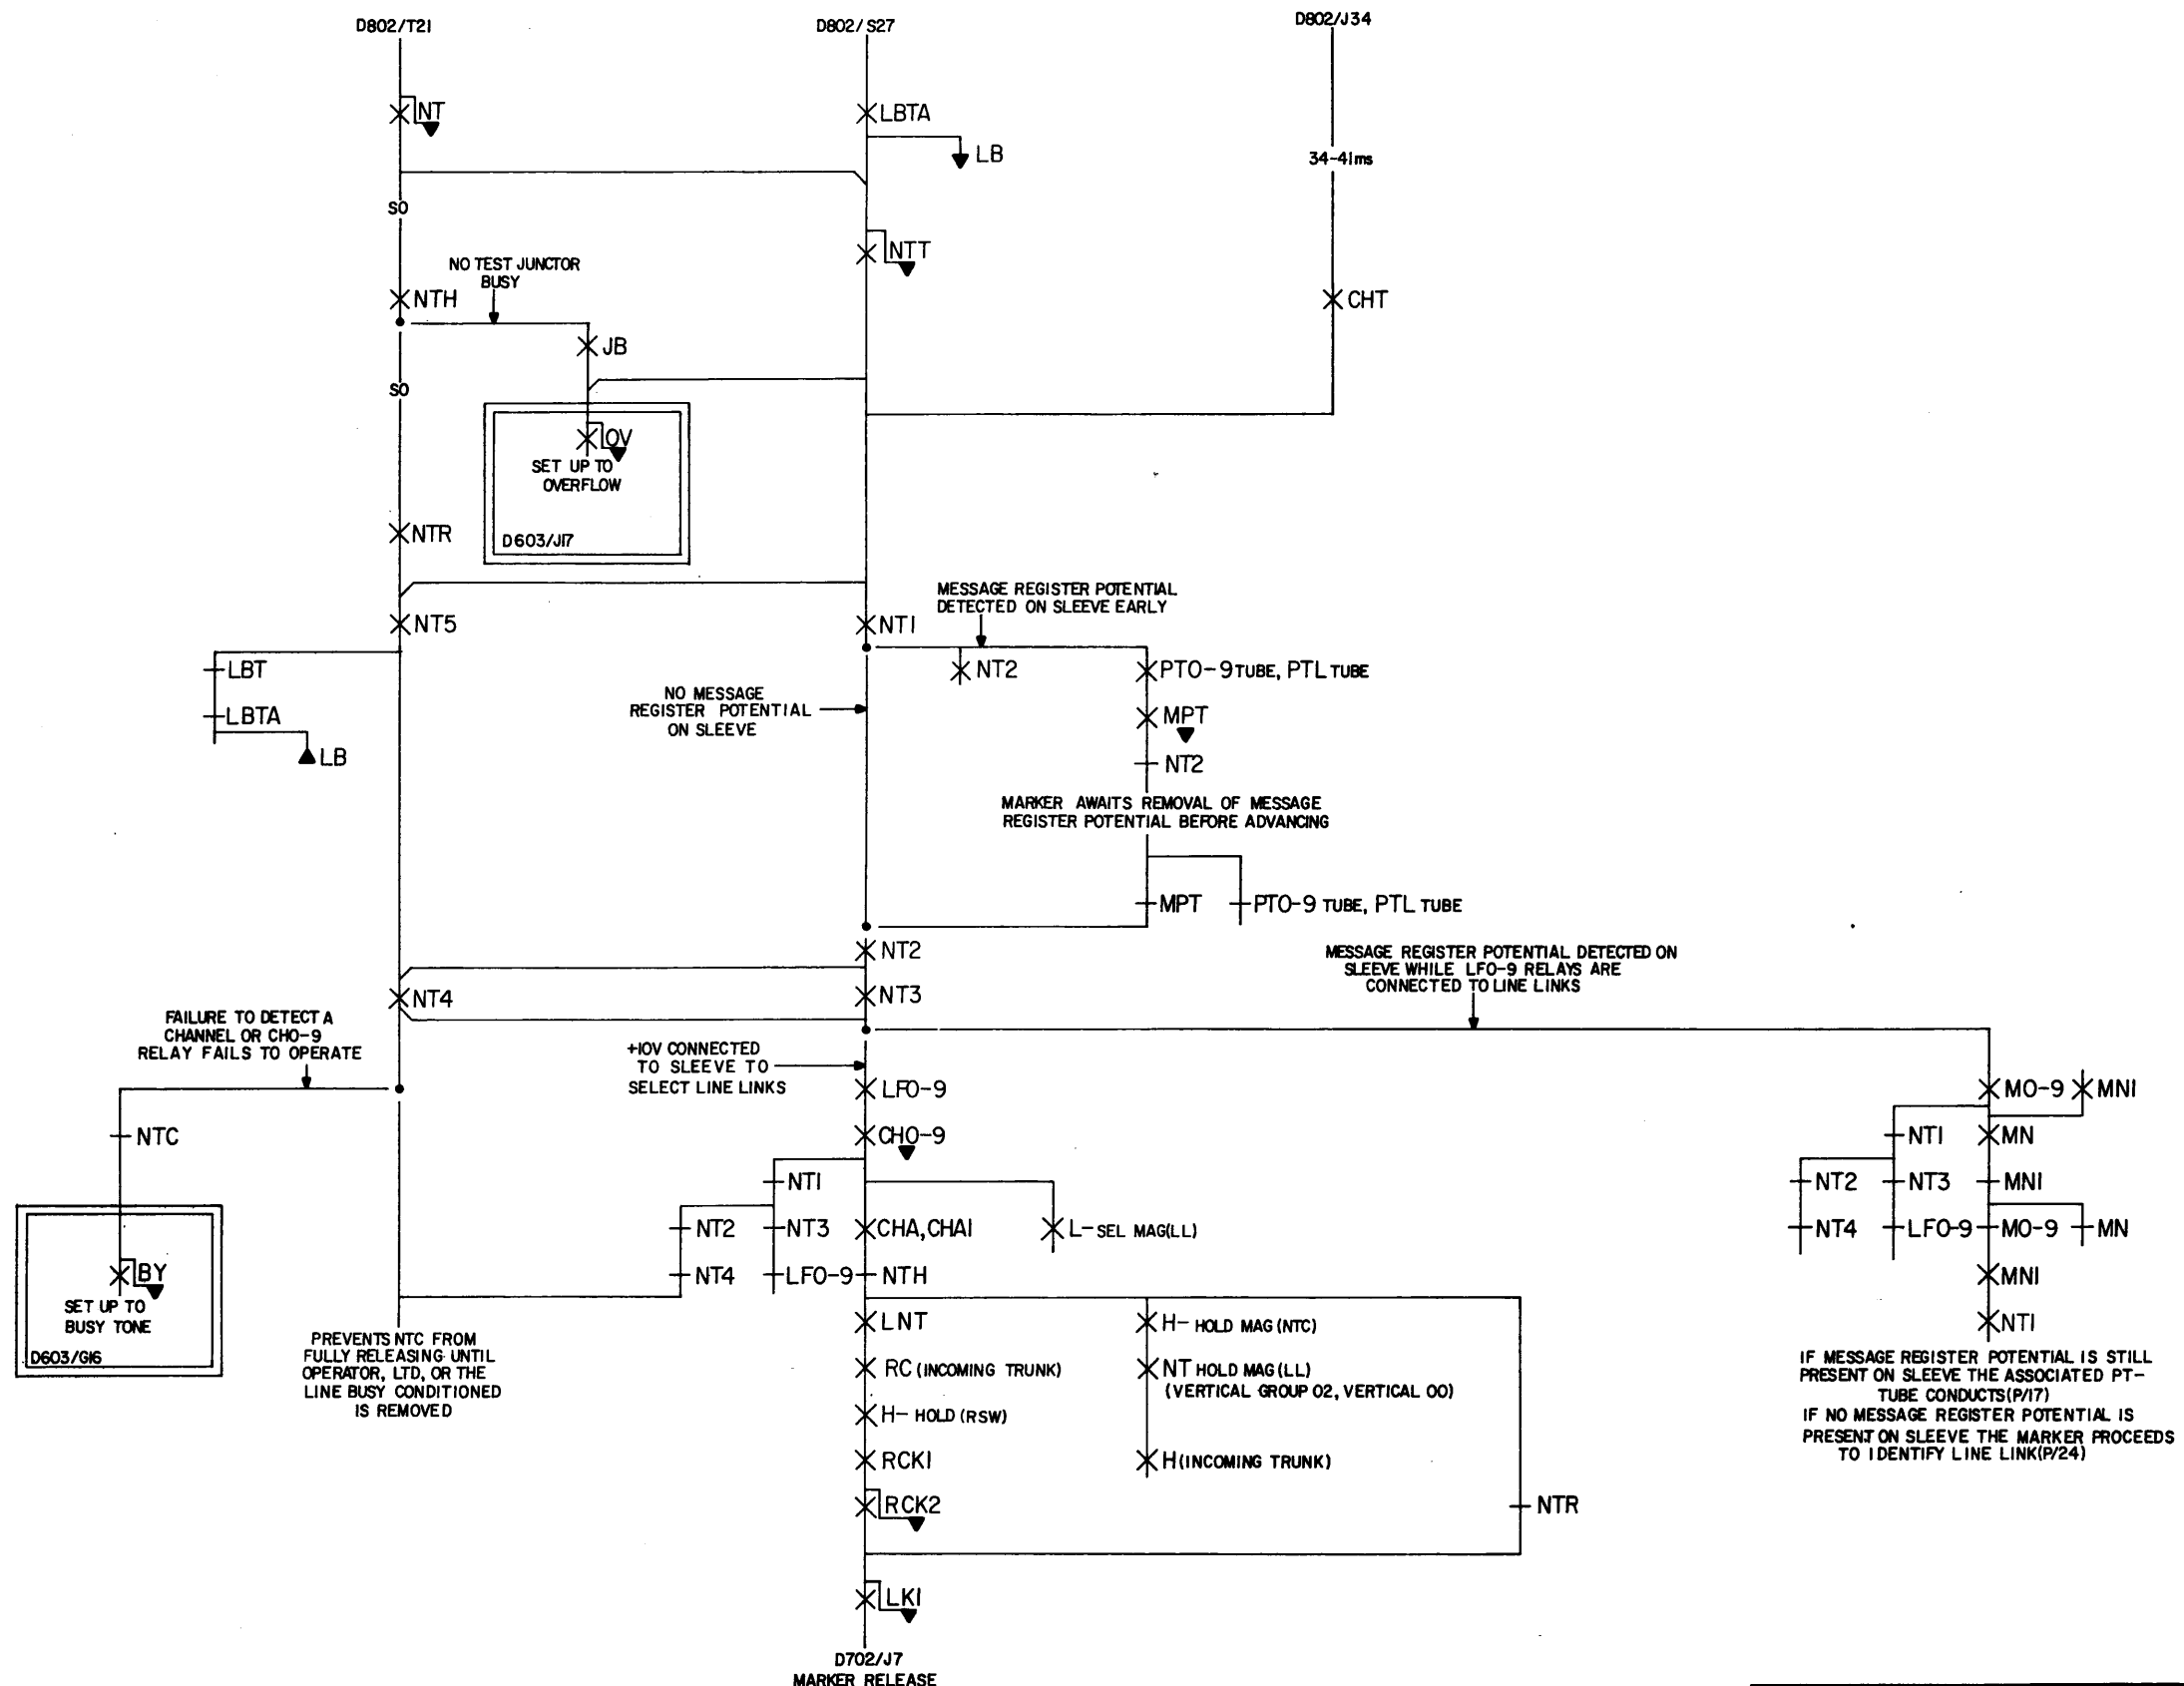



SFD-10-01-D803

BRUNING 44-131 24092





A B C D E F G H J K L M N P Q R S T U V W X Y Z AA AB AC AD AE

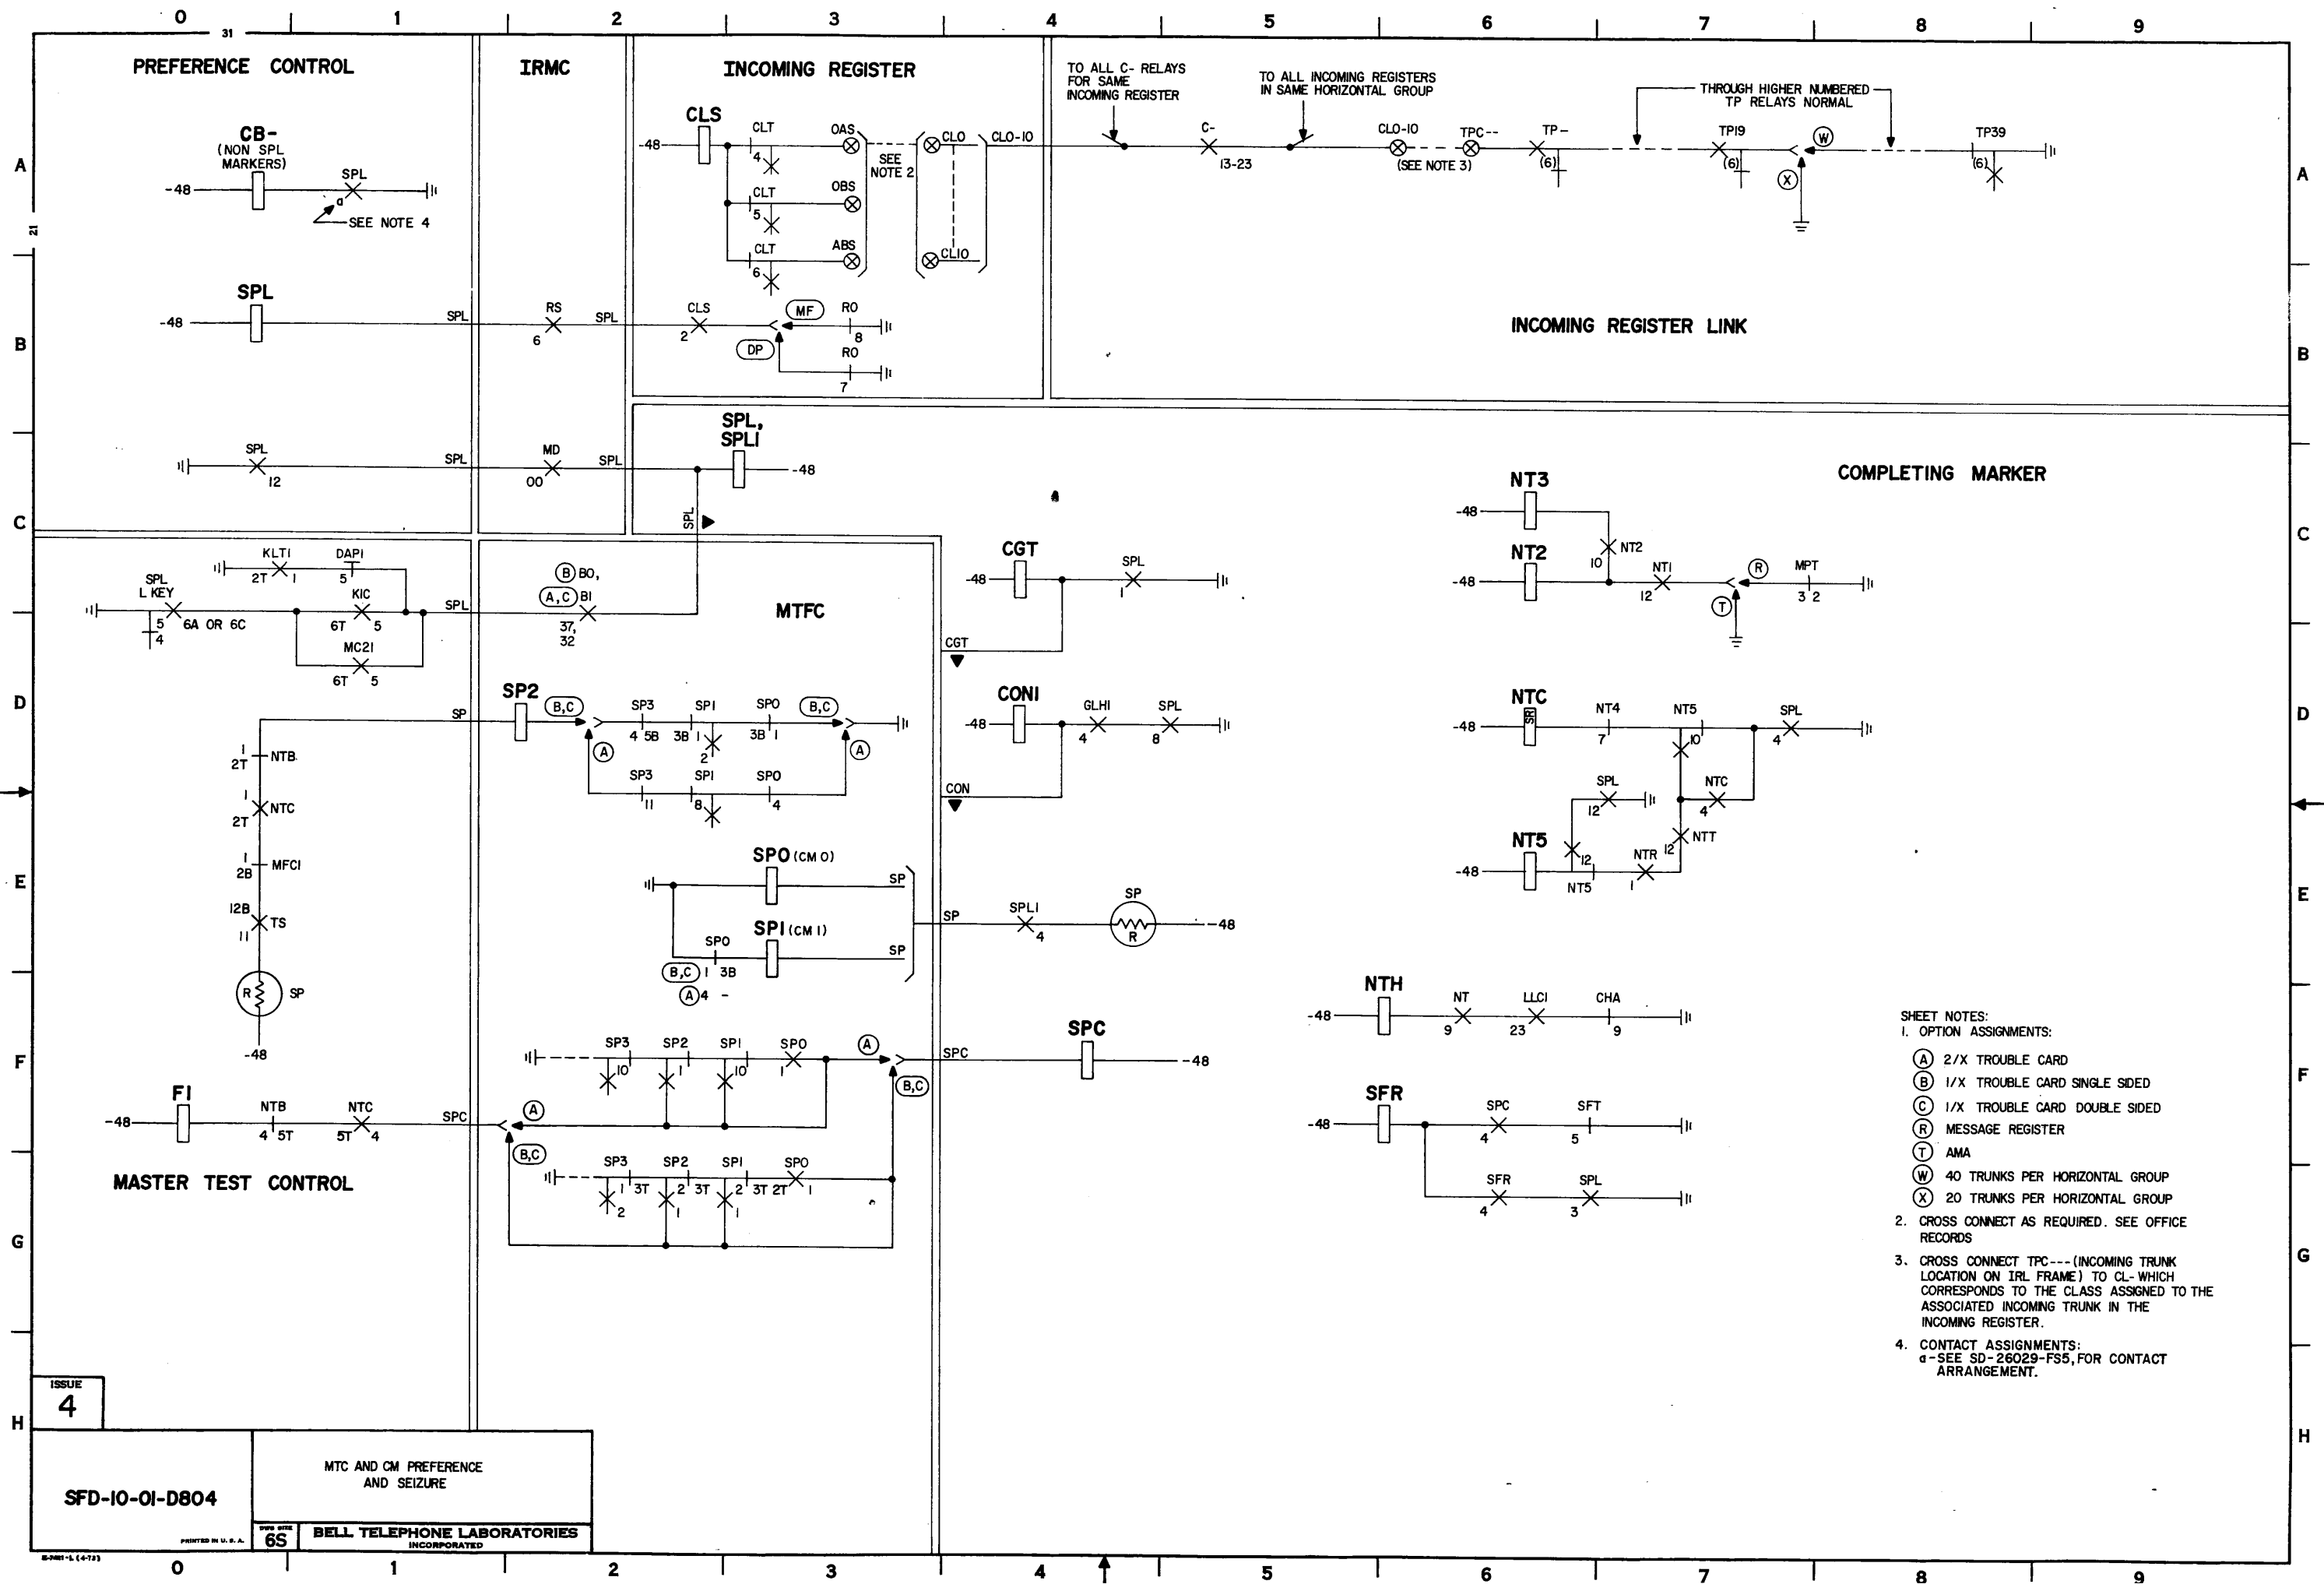

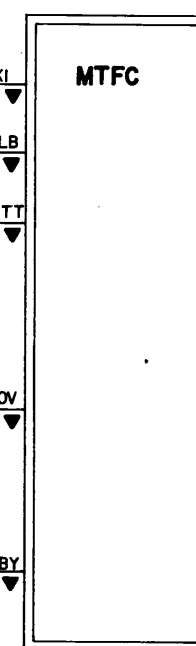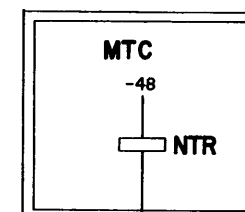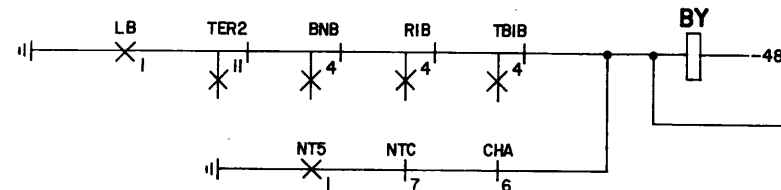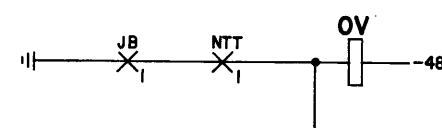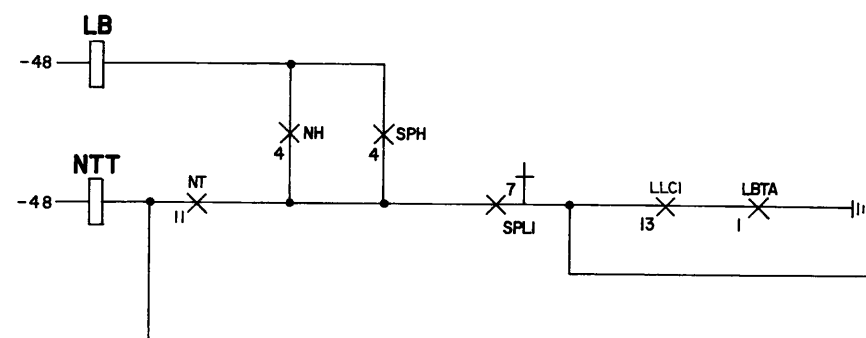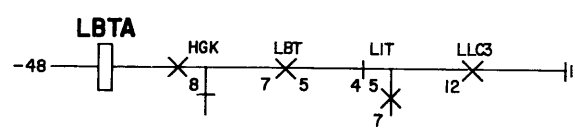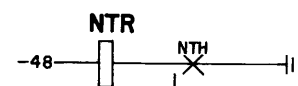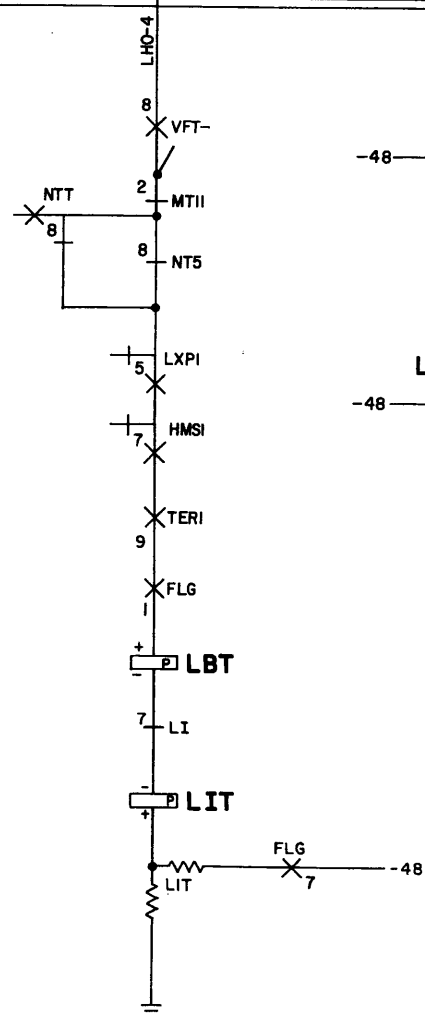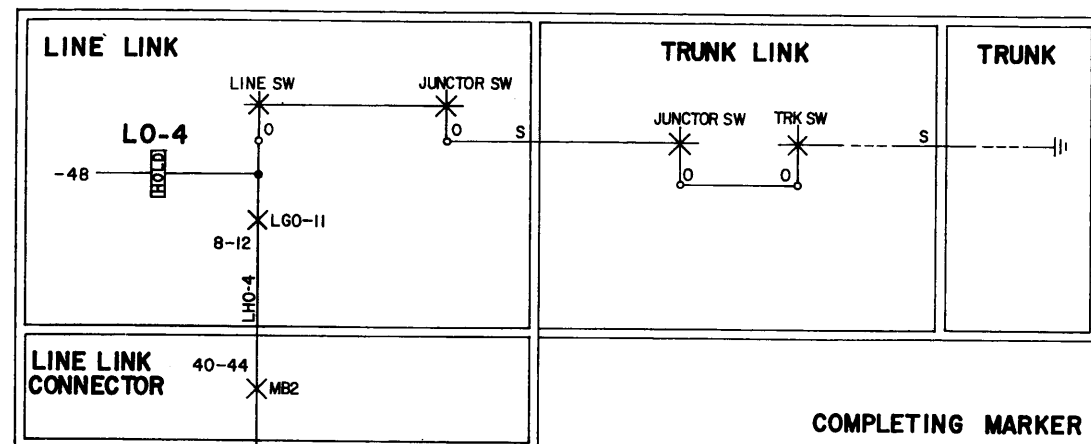

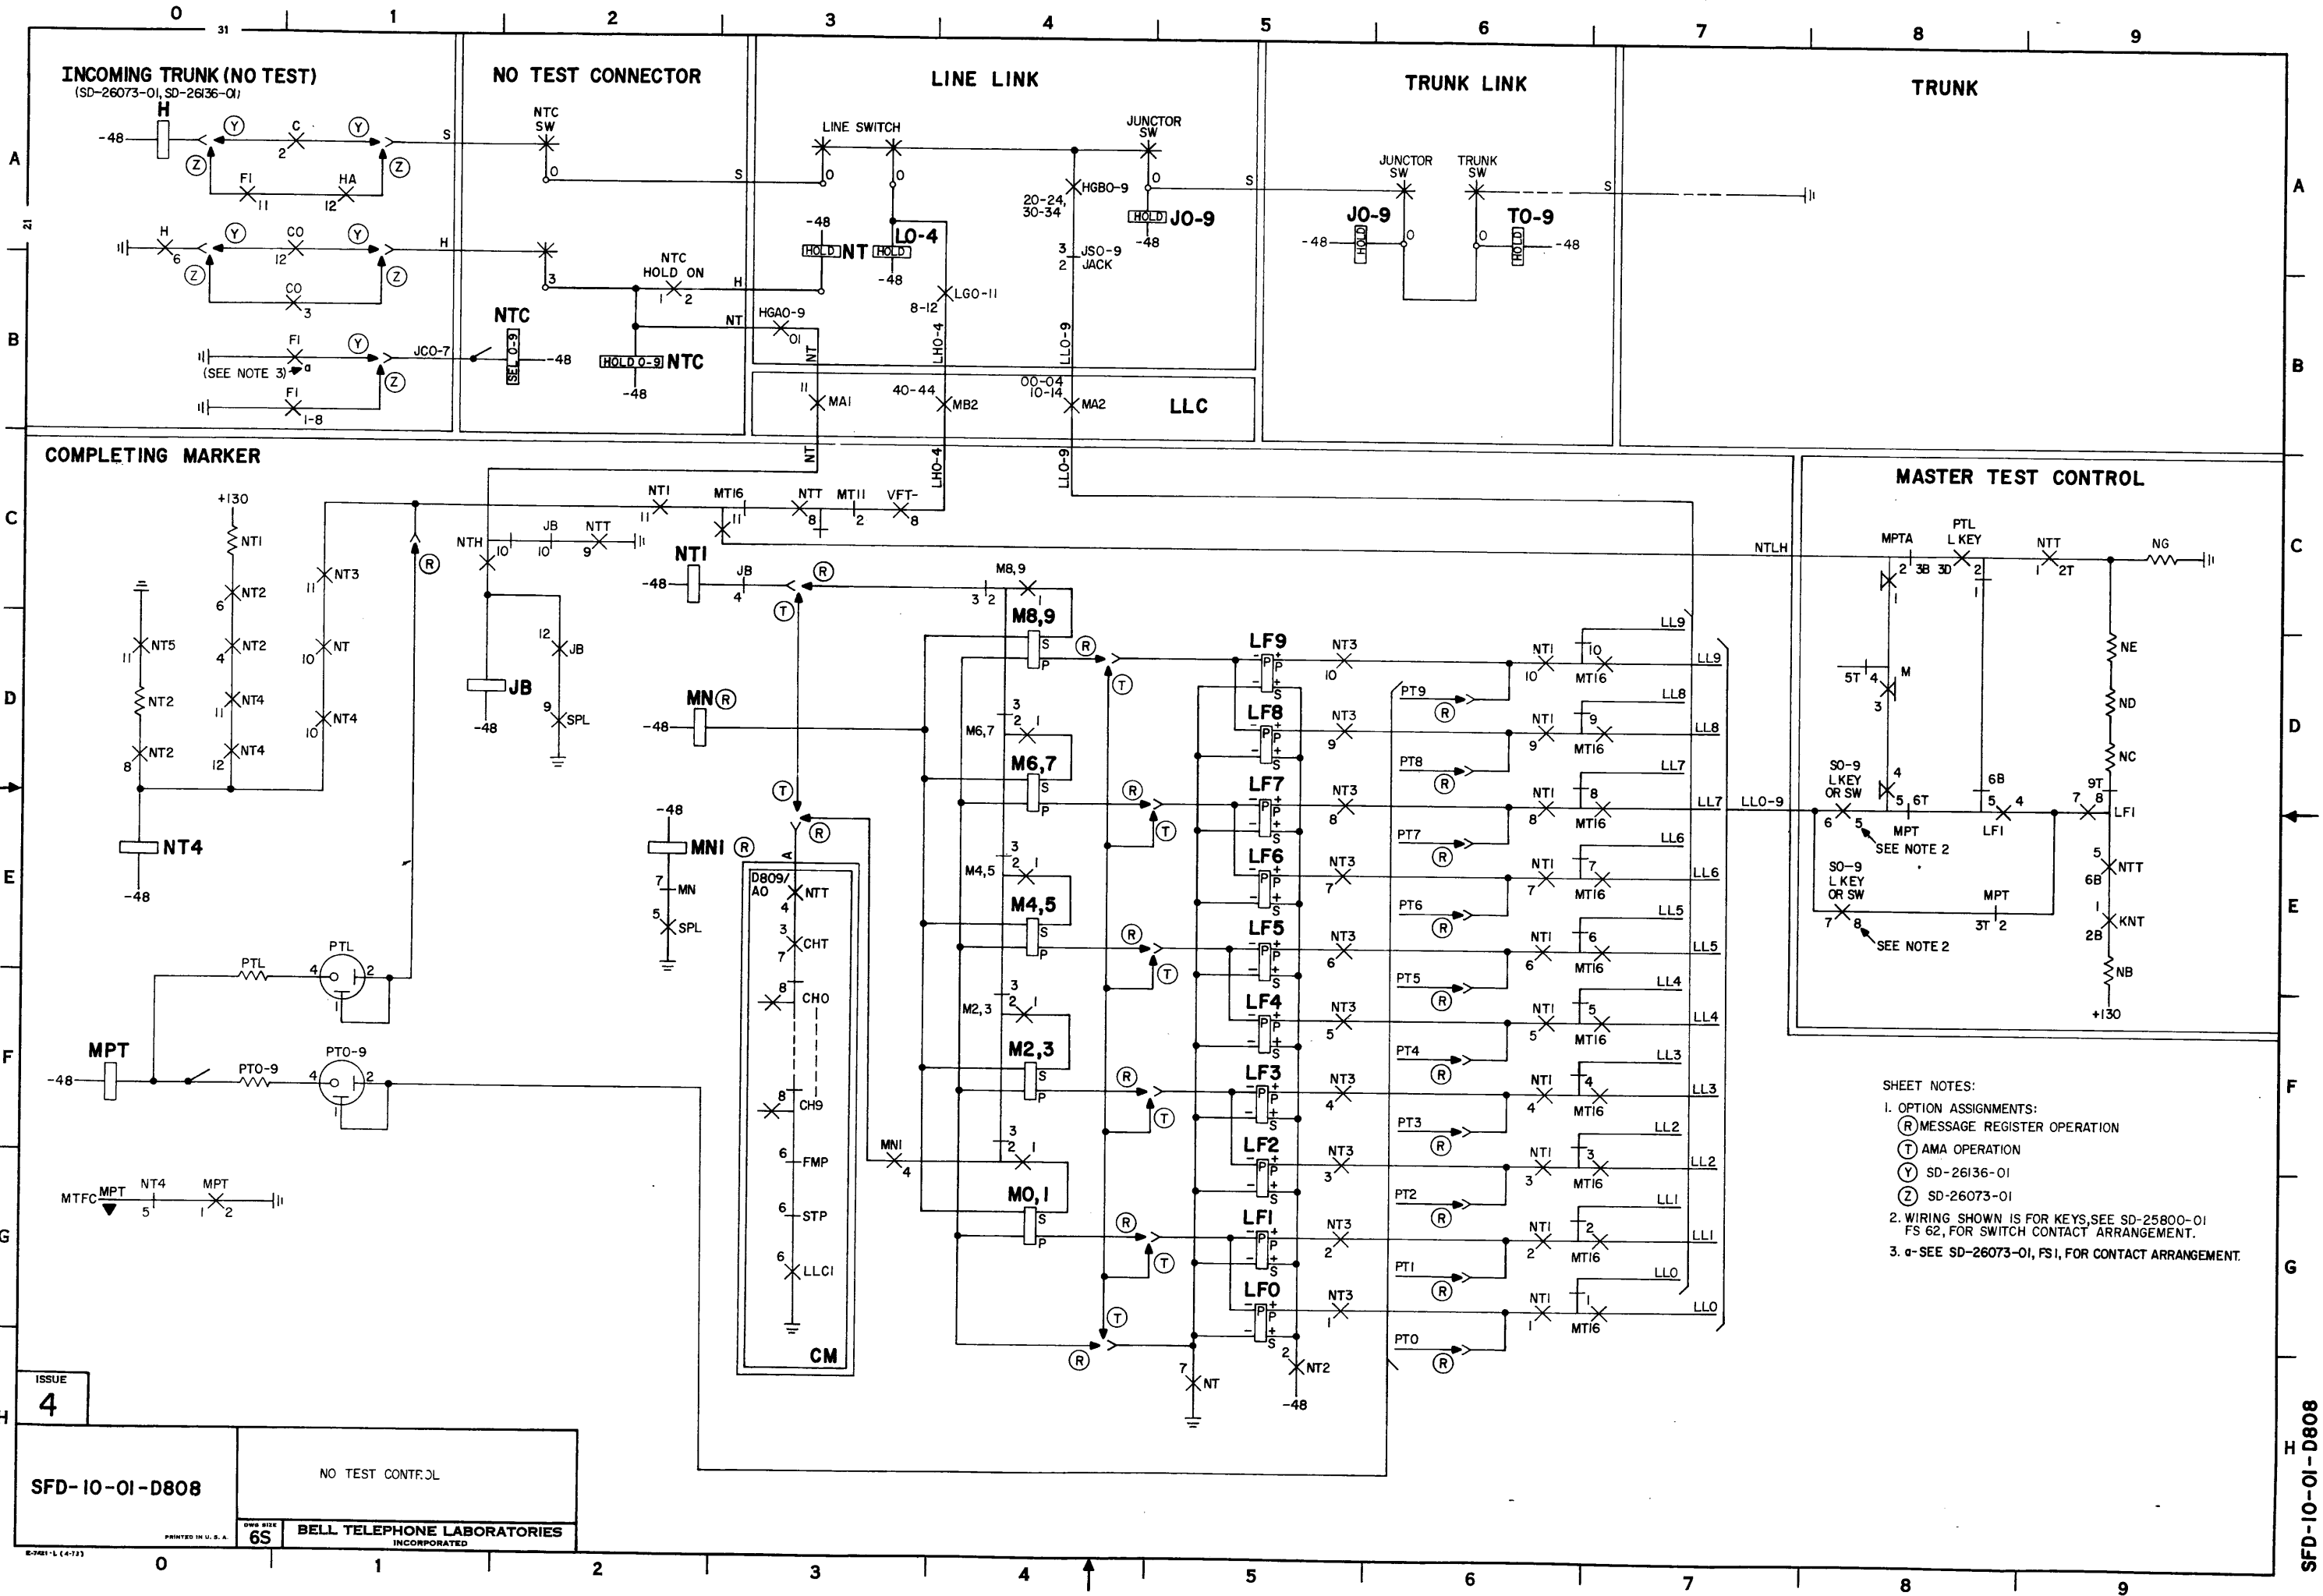

COMPLETING MARKER

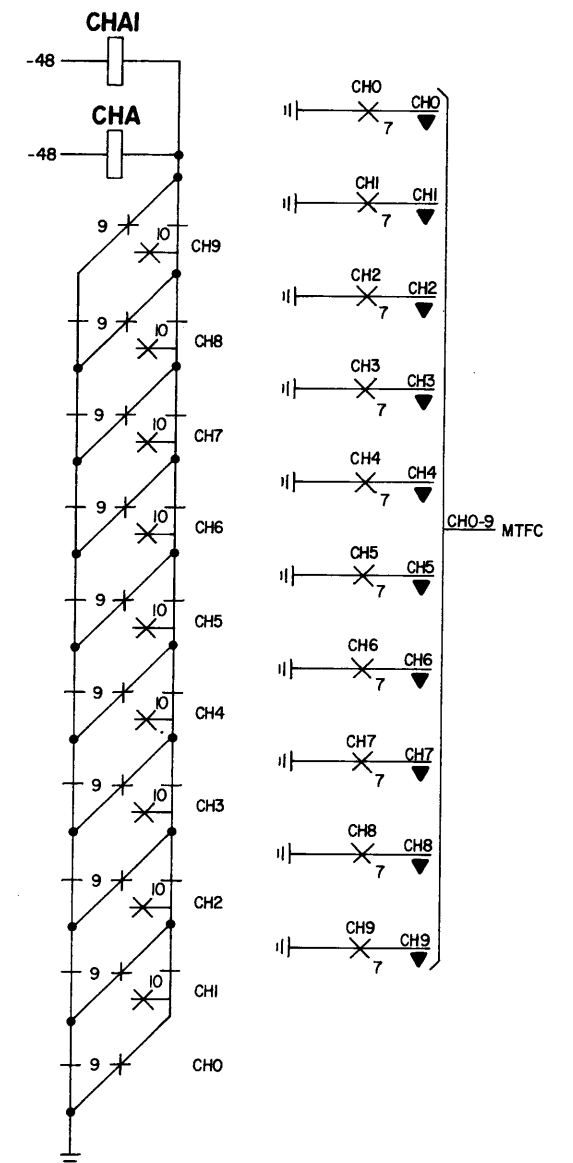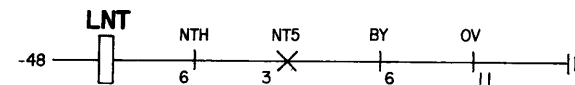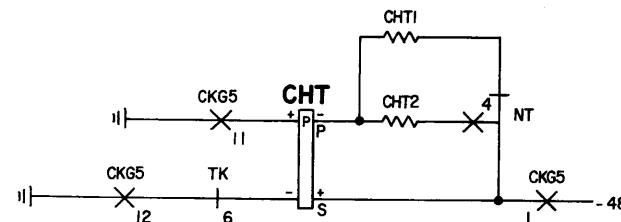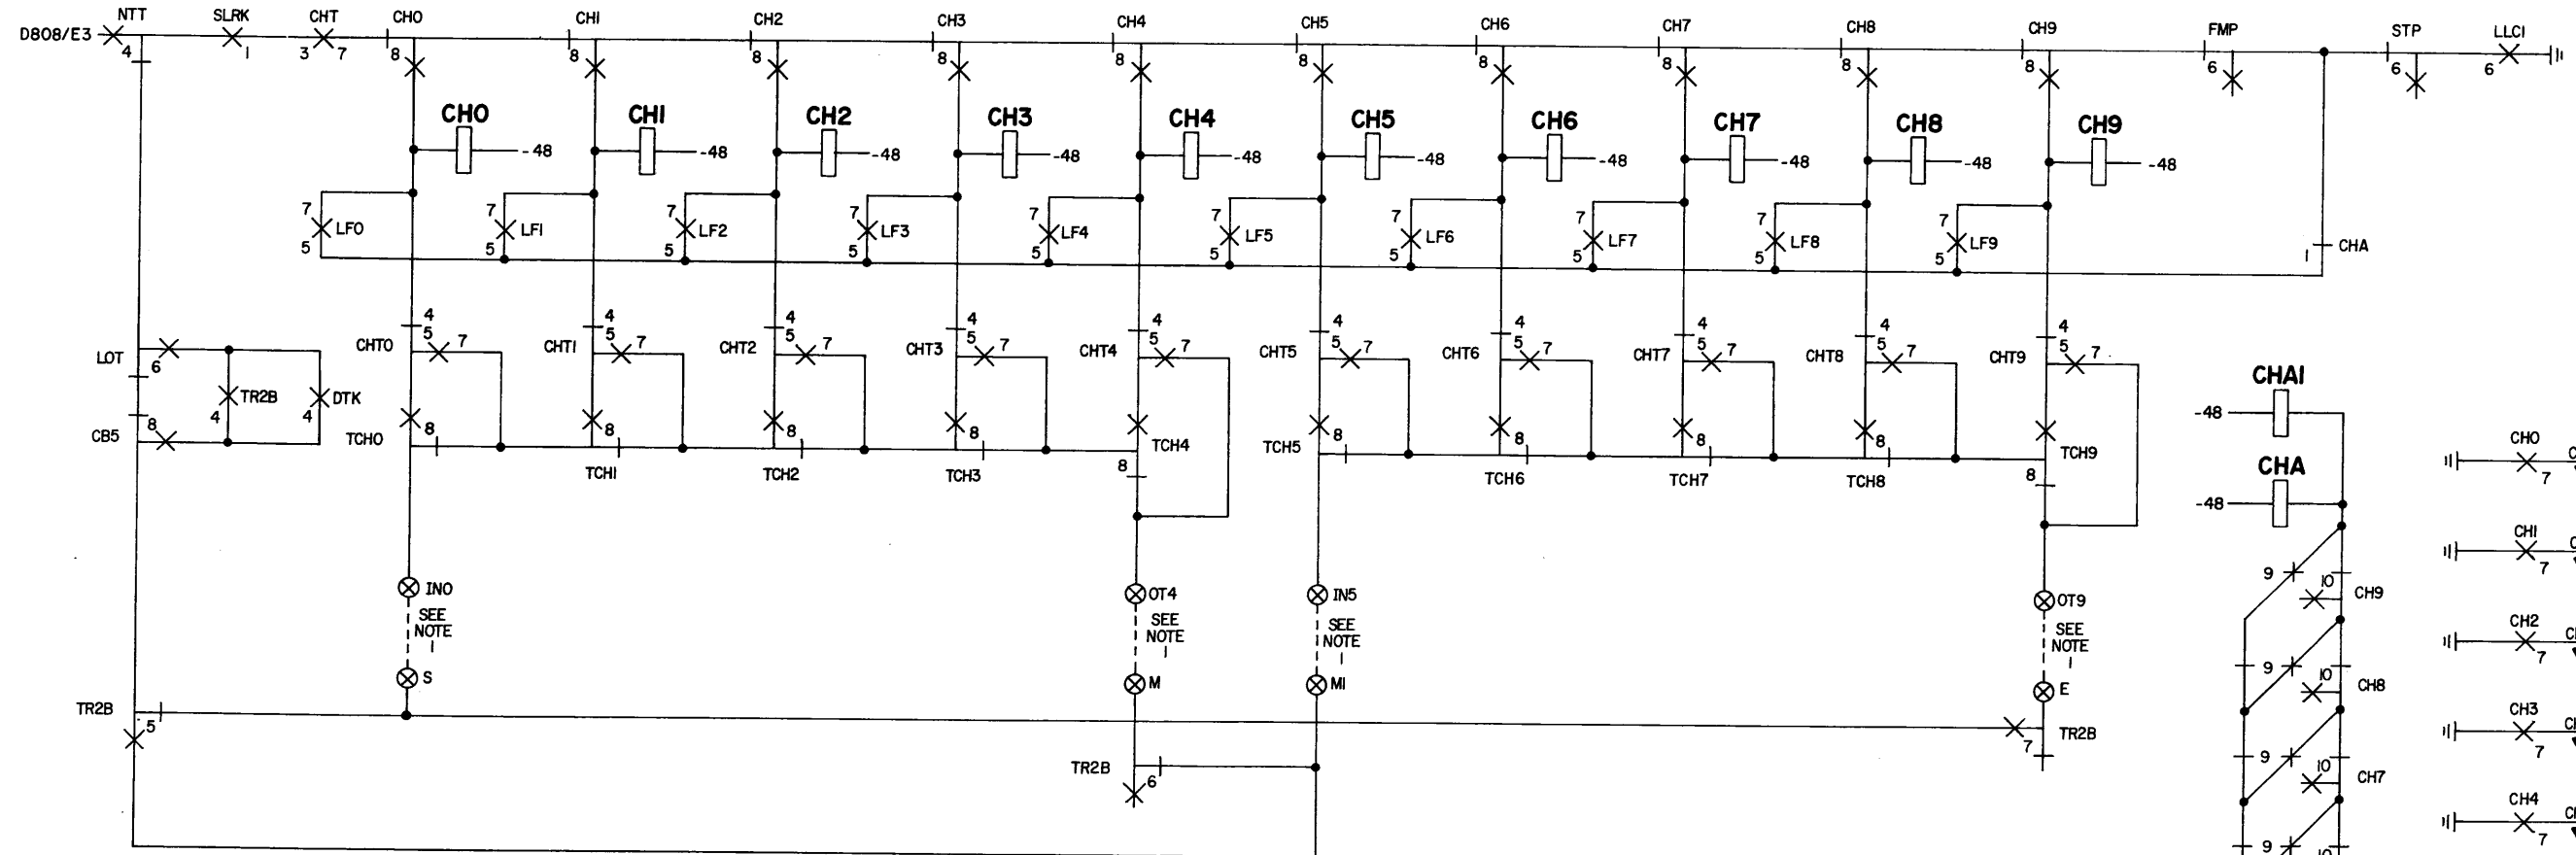

SHEET NOTES:

1. CROSS CONNECTIONS SHOWN ARE FOR PREFERENCE ON CHANNEL 5 ON SECOND TRIAL. TO CHANGE FIRST TRIAL PREFERENCE TO CHANNEL 5 AND SECOND TRIAL PREFERENCE TO CHANNEL 0, CROSS CONNECT S,M,M1, AND E TO IN5, OT9, IN0, AND OT4 RESPECTIVELY.

ESTABLISHING INCOMING TRUNK CONNECTION

INDEX	
PAGE NO.	TITLE
D901	PART D9-MAINTENANCE-INCOMING CALL
D902	SIMULATION OF INCOMING CALLS WHICH PRODUCE 2/X DOUBLE SIDED TROUBLE RECORD CARDS (E5488)
D903	NO. 5XBR DOUBLE SIDED 2/X TROUBLE RECORD CARD (E5488) INDICATING DESIGNATIONS WHICH MAY BE PERFORATED ON A TERMINATING CALL
D904	SIMULATION OF INCOMING CALLS WHICH PRODUCE 1/X DOUBLE SIDED TROUBLE RECORD CARDS (E4393)
D905	NO. 5XBR DOUBLE SIDED 1/X TROUBLE RECORD CARD (E4393) INDICATING DESIGNATIONS WHICH MAY BE PERFORATED ON A TERMINATING CALL
D906	SIMULATION OF INCOMING CALLS WHICH PRODUCE 1/X SINGLE SIDED TROUBLE RECORD CARDS (E3638)
D907	NO. 5XBR SINGLE SIDED 1/X TROUBLE RECORD CARD (E3638) INDICATING DESIGNATIONS WHICH MAY BE PERFORATED ON A TERMINATING CALL
D908	CORRELATION BETWEEN JUNCTOR GROUP, JUNCTOR STEP AND JUNCTOR SEQUENCE SELECTION
D909	SIMULATION OF INCOMING CALLS WHICH PRODUCE AN AUTOMATIC TROUBLE ANALYSIS EXCEPTION REPORT
D910	INCOMING CLASS OF MARKER TEST
D911	INCOMING CLASS OF MARKER TEST
D912	SUBSCRIBER LINE CLASS OF TEST
D913	MARKER LINE VERIFICATION TEST (MLV)
D914	INCOMING REGISTER CLASS OF TEST DP, MF REGISTER
D915	INCOMING TRUNK TEST-NO PULSING (ITNP)

CAUTION!
DUE TO THE SIMPLIFIED NATURE
OF THIS DOCUMENT, INFORMATION
SHOWN MAY NOT BE COMPLETE.

0123456789

A

B

C

D

E

F

G

H

DOUBLE SIDED 2/X TROUBLE RECORD CARD (E5488)

FUNCTION				SEE NOTE	DESIGNATION PERFORMED		LOCATION ON CARD		KEY DESIGNATION	SWITCH		KEY DESIGNATION
TYPE OF CALL					TER		S7,33		INC/IR/ITNP/LT/MLV	DESIGNATION	POSITION	
CLASS OF CALL	OFFICE A	PHYSICAL	INC	OA	S3,22	S3,11	IC(OA)	TSTA	INC/IR	THC		
		THEORETICAL						TSTB	ITNP/LT/MLV			
	OFFICE B	PHYSICAL		OB		S3,12	IC(OB)	IC	OAT	THC		
		THEORETICAL						IC/TRNB/TRNC	OB			
	OFFICE A AND B			FVD		S3,3	IC(AB)	IC	OBT	THC		
								TRNB	OB	THC		
INCOMING TRUNK CLASS	PHY AND THEO NO.		LCH	ITC(3)	RA3,42	R3,01,02	ITC-RN(3NA)	ITC	3	ETHC		
	EXTRA THEO NO.			ITC(4)		R3,00,04	ITC-RN(4NE)E		4			
	THEORETICAL NUMBERS			ITC(6)		R3,02,04	ITC-RN(6NT)		6			
	PHYSICAL NUMBERS			ITC(9)		R3,02,07	ITC-RN(9NP)		9			
PBX CALL	NON HUNTING			NH		R4,50	NH			NH		
	NON-NO-TEST AND HUNTING			NN		R4,53	NN			NN		
NO TEST CALL					NT		R4,52	NT		NT		
SPECIAL CALL					SPL		R4,51	SPL		SPL		
MARKER	TENS			MKR CM		S8,31	MT(0-11)			MTT1		
	UNITS			DRT(0,1)		S8,54,A						
				DR-(2/5)		S8,44,50-53						
DIGITS A-E	CLASS	AB	2	A-(2/5)	NGCT(0-3) NGCU-(2/5)	SI, 00-04	RA5,B,00-02 RA5,03-12	A(0-9)	A	0-9		
		OA/OB		SI, 10-14		B(0-9)	B	0-9				
		AB		B-(2/5)	HN(0-9)	SI, 20-24	RA5,13-22	C(0-9)	C	0-9		
		OA/OB		C-(2/5)	T(0-9)	SI, 30-34	RA5,23-32	D(0-9)	D	0-9		
		AB		D-(2/5)	U(0-9)	SI, 40-44	RA5,33-42	E(0-9)	E	0-9		
		OA/OB		E-(2/5)								
		AB										
		OA/OB										
		AB										
		OA/OB										
TRUNK LINK	TENS			FG(0-2)		S5,50-52	FG(0-2)			FG(0-2)		
	UNITS			TF-(2/5)		S4,51-54,A	FS(0-9)	FS	0-9			
CHANNEL					CH-(2/5)		RA7,24,30-33	CH(0-9)	CH	0-9		
JUNCTOR STEP					STP1/STP2		RA8,52,53	STP1/STP2		STP1/STP2		
JUNCTOR GROUP				1	JG(0-4)		RA7,44,50-53	JSQ(0-5)	JSQ	0-5		

KEY(S) OR SWITCH(ES) USED TO SIMULATE TROUBLE RECORD

SHEET NOTES:

1. CONSULT JUNCTOR SEQUENCE TABLE ON D908 FOR SETTING OF JSQ KEY OR SWITCH FOR PARTICULAR JG- AND STP- DESIGNATIONS PERFORMED.

2. ON HUNTING LINES THAT FAIL WHILE THE NUMBER GROUP IS ATTACHED, THE LINE THAT WAS SEIZED CORRESPONDS TO THE NGCT,NGCU,HN,T, AND U DESIGNATIONS ON THE TROUBLE RECORD CARD.

ISSUE 3

SFD-10-01-D902

SIMULATION OF INCOMING CALLS WHICH PRODUCE 2/X DOUBLE SIDED TROUBLE RECORD CARDS (E5488)

PRINTED IN U. S. A.

6S

BELL TELEPHONE LABORATORIES INCORPORATED

CBL-266(10-75)

0123456789

SFD-10-01-D902

TERMINATING CALL
I/X DOUBLE SIDED TROUBLE CARD

[illegible]

	MISCELLANEOUS
	INPUT TO MARKER
	CIRCUITS OR PATHS USED
	OUTPUT FROM MARKER TO NUMBER GROUP
	PROGRESS AND TROUBLE INDICATIONS
	OUTPUT FROM NUMBER GROUP TO MARKER

0123456789

A

B

C

D

E

F

G

H

SINGLE SIDED 1/X TROUBLE RECORD CARD (E3638)										KEY(S) OR SWITCH(ES) USED TO SIMULATE TROUBLE RECORD				
FUNCTION			SEE NOTE	DESIGNATION PERFORATED		LOCATION ON CARD		KEY DESIGNATION	SWITCH		KEY DESIGNATION			
TYPE OF CALL				TER		S7,9		INC/IR/ITNP/LT/MLV	DESIGNATION	POSITION				
CLASS OF CALL	OFFICE A	PHYSICAL		INC	OA	S4,12	S4,5	IC(OA)	TSTA	INC/IR				
		THEORETICAL						IC(OAT)	TSTB	ITNP/LT/MLV				
	OFFICE B	PHYSICAL			OB		S4,6	IC(OB)	IC/TRNB/TRNC	OA				
		THEORETICAL						IC(OBT)	IC	OAT				
	OFFICE A AND B				FVD		S4,2	IC(AB)	TRNB	OA	THC			
INCOMING TRUNK CLASS	PHY AND THEO NO.			LCH		R2,10	R7,43	ITC-RN(3NA)	ITC	3				
	EXTRA THEO NO.						R7,44	ITC-RN(4NE),E		4	ETHC			
	THEORETICAL NUMBERS						R7,46	ITC-RN(6NT)		6				
	PHYSICAL NUMBERS						R7,49	ITC-RN(9NP)		9				
PBX CALL	NON HUNTING				NH		S3,28	NH			NH			
	NON-NO-TEST AND HUNTING				NN		S3,29	NN			NN			
NO TEST CALL					NT		S3,25	NT			NT			
SPECIAL CALL					SPL		S3,23	SPL			SPL			
MARKER	TENS		2		MKR		S8,15	MT(0-11)						
	UNITS			DRT(0,1)	S7,19,20		MTT1							
DIGITS A-E	CLASS	AB	3	A-(2/5)	NGCT(0-3) NGCU(0-9)	S0,0-4	R4,52-55 R4,0-9	A(0-9)	MTU	0-9				
		OA/OB												
		AB		B-(2/5)	HN(0-9)	S0,5-9	R4,10-19	B(0-9)	B	0-9				
		OA/OB												
		AB		C-(2/5)	T(0-9)	S0,10-14	R3,0-9	C(0-9)	C	0-9				
		OA/OB												
		AB		D-(2/5)	U(0-9)	S0,15-19	R3,10-19	D(0-9)	D	0-9				
		OA/OB												
		AB		E-(2/5)		S0,20-24		E(0-9)	E	0-9				
		OA/OB												
TRUNK LINK	TENS				FG(0,1)		S4,18,19	FG(0-1)			FG(0-1)			
	UNITS				TF-(2/5)		S4,20-24	FS(0-9)	FS	0-9				
CHANNEL					CH(0-9)		R7,50-59	CH(0-9)	CH	0-9				
JUNCTOR STEP					STP1/STP2		R5,30,31	STP1/STP2			STP1/STP2			
JUNCTOR GROUP			1		JG(0-4)		R6,40-44	JSQ(0-5)	JSQ	0-5				

ISSUE 3

SFD-10-01-D906

SIMULATION OF INCOMING CALLS WHICH PRODUCE 1/X SINGLE SIDED TROUBLE RECORD CARDS (E3638)

6S

BELL TELEPHONE LABORATORIES INCORPORATED

0123456789

A

B

C

D

E

F

G

H

3

SFD-10-01-D906

CBL-266(10-75)

SHEET NOTES:

1. CONSULT JUNCTOR SEQUENCE TABLE ON D908 FOR SETTING OF JSQ KEY OR SWITCH FOR PARTICULAR JG- AND STP- DESIGNATIONS PERFORATED.

2. OBSERVE DRT 0/1 AND DRO-9 AND CONSULT OFFICE RECORDS TO DETERMINE WHETHER RECORD WAS PRODUCED BY A COMPLETING MARKER.

3. ON HUNTING LINES THAT FAIL WHILE THE NUMBER GROUP IS ATTACHED, THE LINE THAT WAS SEIZED CORRESPONDS TO THE NGCT,NGCU,HN,T, AND U DESIGNATIONS ON THE TROUBLE RECORD CARD.

SFD-10-01-D906

TERMINATING CALL
I/X SINGLE SIDED TROUBLE CARD

E-3638 (11-71)
0 5 10 15 20 25 29

8	RTLT	DR	ACDO	TLV	LVF	LVM	MOR	MIR	SSTI	TRS	GT5	PRT	MKR	TV	REC	TMG	DR	0	1	2	3	4	5	6	7	8	9	EMG				
7	MLF	D	MF	LIT	2DT	ITR	RV	SOG	TOG	TER	ROA	SON	NSO	NSI	PRR	FLG	SCB	DRC	LLG	TTT	DRT-DRA	0	1	2	3	4	5	6	7	8	9	EMG
6	FR	0	1	2	3	4	5	6	7	8	9	FR-CN	0	1	2	3	4	FR-CN	RG-RST	0	1	2	3	4	5	6	7	8	9	EMG		
5	CH	FRST	20	21	22	23	CH	FRST	20	21	22	23	HT	0	1	2	3	HT	TT-T	0	1	2	3	4	5	6	7	8	9	EMG		
4	SDS	0	1	2	3	4	5	6	7	8	9	PCN	PCD	PCDI	OCN	0	1	2	3	4	5	6	7	8	9	EMG						
3	PS	PD	PK	CR	SCN	SK	NSP	SPC	MAN	2P	OBS	NOB	CNK	CM	3	A	B	CM	0	1	2	3	4	5	6	7	8	9	EMG			
2	FR	0	1	2	3	4	5	6	7	8	9	FR-CN	0	1	2	3	4	FR-CN	RG-RST	0	1	2	3	4	5	6	7	8	9	EMG		
1	OSG	0	1	2	3	4	5	6	7	8	9	OSG	0	1	2	3	4	OSG	0	1	2	3	4	5	6	7	8	9	EMG			
0	A	0	1	2	3	4	5	6	7	8	9	A	0	1	2	3	4	A	0	1	2	3	4	5	6	7	8	9	EMG			
8	A'	0	1	2	3	4	5	6	7	8	9	A'	0	1	2	3	4	A'	0	1	2	3	4	5	6	7	8	9	EMG			
7	G	0	1	2	3	4	5	6	7	8	9	G	0	1	2	3	4	G	0	1	2	3	4	5	6	7	8	9	EMG			
6	G'	0	1	2	3	4	5	6	7	8	9	G'	0	1	2	3	4	G'	0	1	2	3	4	5	6	7	8	9	EMG			
5	CP	0	1	2	3	4	5	6	7	8	9	CP	0	1	2	3	4	CP	0	1	2	3	4	5	6	7	8	9	EMG			
4	NGCU	TH	0	1	2	3	4	5	6	7	8	NGCU	TH	0	1	2	3	4	NGCU	TH	0	1	2	3	4	5	6	7	8	9	EMG	
3	U	0	1	2	3	4	5	6	7	8	9	U	0	1	2	3	4	U	0	1	2	3	4	5	6	7	8	9	EMG			
2	PN	TN	PTN	PBN	FNA	FNB	OV	BY	OFH	PUL	LCH	TCH	LIN	TIN	BN	RI	TBI	TBH	RSK	LI	TCK	EN	SPK	ACK	2	ACK	3	ACK	4	ACK	5	ACK
1	FT	0	1	2	3	4	5	6	7	8	9	FT	0	1	2	3	4	FT	0	1	2	3	4	5	6	7	8	9	EMG			
0	FTT-SWT	0	1	2	3	4	5	6	7	8	9	FTT-SWT	0	1	2	3	4	FTT-SWT	0	1	2	3	4	5	6	7	8	9	EMG			

**NQ.5 CROSSBAR SYSTEM
TROUBLE RECORDER CARD**

TROUBLE INDICATION

TROUBLE LOCATION 2TR

TROUBLE FOUND OR ACTION TAKEN

CLEARED BY

TIME RECD.

DATE

TIME CLRD.

DATE

CLASS REPORT

TRBL CODE

TICKET NO.

SEE CD-25805-01 FOR DESCRIPTION

30 35 40 45 50 55 59
MONTH
YEAR
OFFICE

8	TM	CKG	CTL
---	----	-----	-----

INPUT TO MARKER

OUTPUT FROM MARKER TO NUMBER GROUP

OUTPUT FROM NUMBER GROUP TO MARKER

SFD-10-01-D907
7 SHEETS, SHEET 1


ISSUE
4

NO. 5 XBR SINGLE SIDED 1/X TROUBLE RECORD
CARD (E3638) INDICATING DESIGNATIONS
WHICH MAY BE PERFORATED ON A
TERMINATING CALL

BELL TELEPHONE LABORATORIES
INCORPORATED

SFD-10-01-D907

6S PRINTED IN U. S. A.

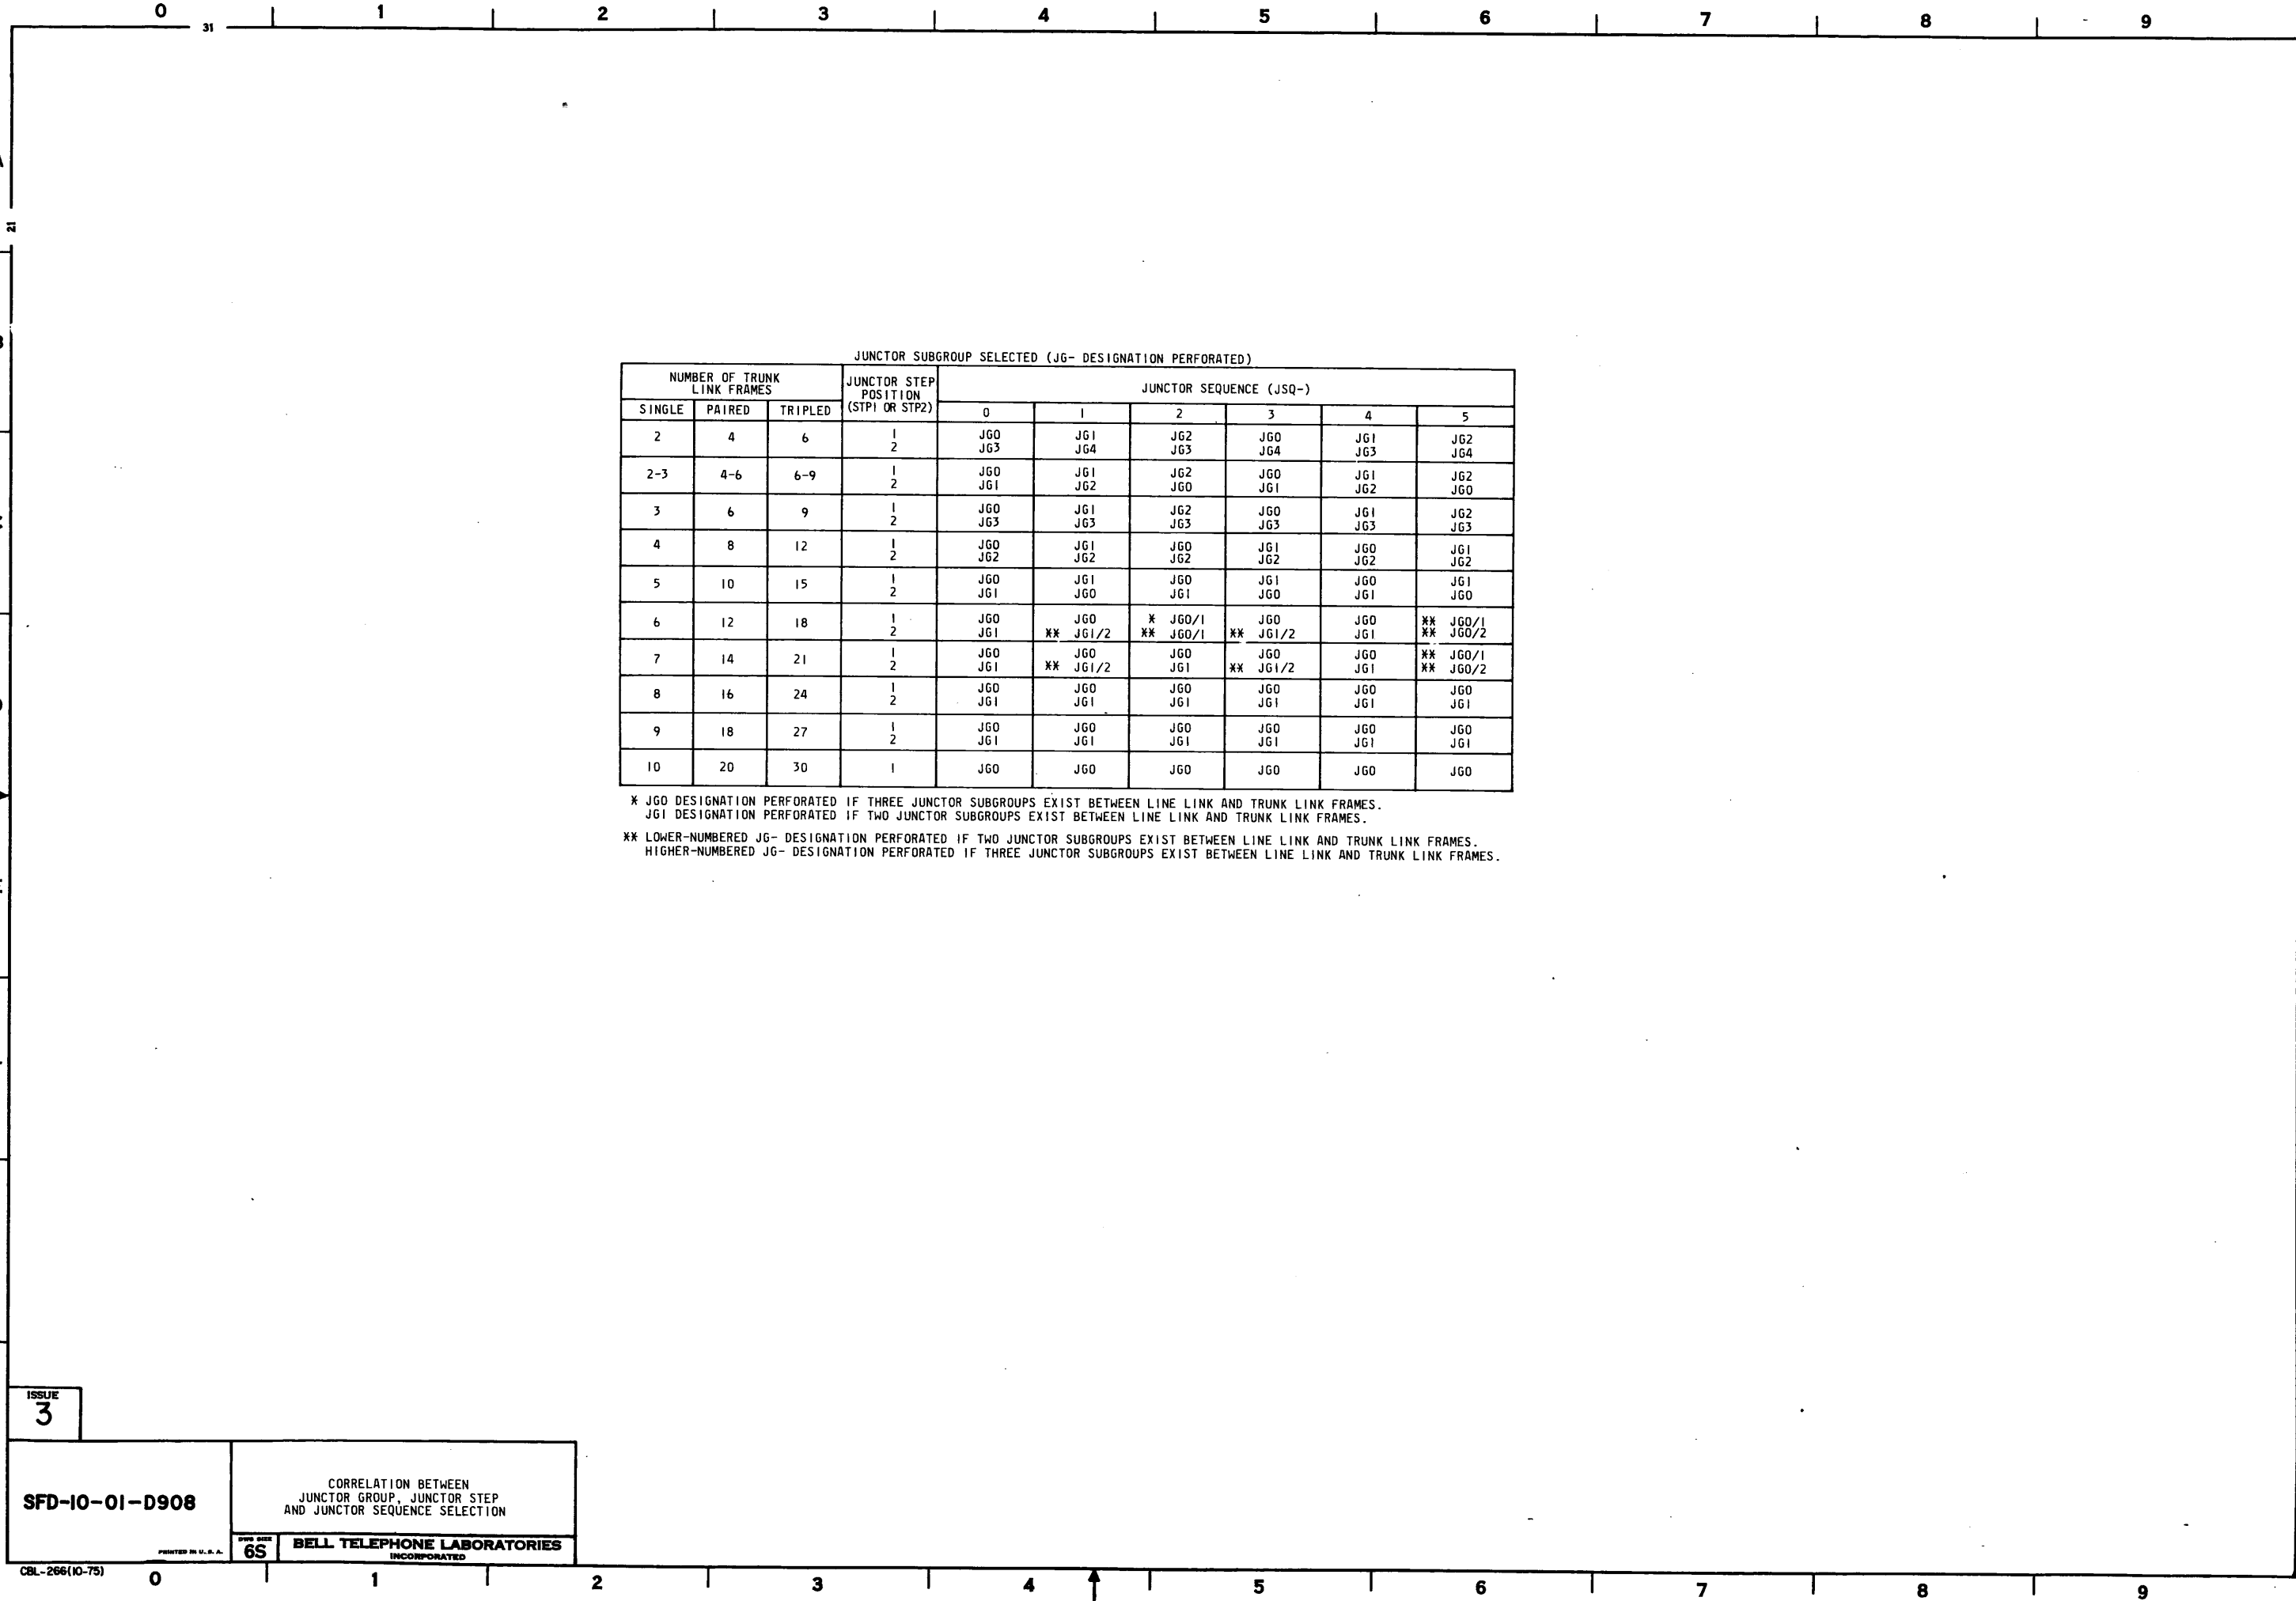

JUNCTOR SUBGROUP SELECTED (JG- DESIGNATION PERFORATED)									
NUMBER OF TRUNK LINK FRAMES			JUNCTOR STEP POSITION (STP1 OR STP2)	JUNCTOR SEQUENCE (JSQ-)					
SINGLE	PAIRED	TRIPLED		0	1	2	3	4	5
2	4	6	1 2	JG0 JG3	JG1 JG4	JG2 JG3	JG0 JG4	JG1 JG3	JG2 JG4
2-3	4-6	6-9	1 2	JG0 JG1	JG1 JG2	JG2 JG0	JG0 JG1	JG1 JG2	JG2 JG0
3	6	9	1 2	JG0 JG3	JG1 JG3	JG2 JG3	JG0 JG3	JG1 JG3	JG2 JG3
4	8	12	1 2	JG0 JG2	JG1 JG2	JG0 JG2	JG1 JG2	JG0 JG2	JG1 JG2
5	10	15	1 2	JG0 JG1	JG1 JG0	JG0 JG1	JG1 JG0	JG0 JG1	JG1 JG0
6	12	18	1 2	JG0 JG1	JG0 ** JG1/2	* JG0/1 ** JG0/1	JG0 ** JG1/2	JG0 JG1	** JG0/1 ** JG0/2
7	14	21	1 2	JG0 JG1	JG0 ** JG1/2	JG0 JG1	JG0 ** JG1/2	JG0 JG1	** JG0/1 ** JG0/2
8	16	24	1 2	JG0 JG1	JG0 JG1	JG0 JG1	JG0 JG1	JG0 JG1	JG0 JG1
9	18	27	1 2	JG0 JG1	JG0 JG1	JG0 JG1	JG0 JG1	JG0 JG1	JG0 JG1
10	20	30	1	JG0	JG0	JG0	JG0	JG0	JG0

* JG0 DESIGNATION PERFORATED IF THREE JUNCTOR SUBGROUPS EXIST BETWEEN LINE LINK AND TRUNK LINK FRAMES.
JG1 DESIGNATION PERFORATED IF TWO JUNCTOR SUBGROUPS EXIST BETWEEN LINE LINK AND TRUNK LINK FRAMES.
** LOWER-NUMBERED JG- DESIGNATION PERFORATED IF TWO JUNCTOR SUBGROUPS EXIST BETWEEN LINE LINK AND TRUNK LINK FRAMES.
HIGHER-NUMBERED JG- DESIGNATION PERFORATED IF THREE JUNCTOR SUBGROUPS EXIST BETWEEN LINE LINK AND TRUNK LINK FRAMES.

ISSUE
3

SFD-10-01-D908

CORRELATION BETWEEN
JUNCTOR GROUP, JUNCTOR STEP
AND JUNCTOR SEQUENCE SELECTION

6S

BELL TELEPHONE LABORATORIES
INCORPORATED


SFD-10-01-D908

A
B
C
D
E
F
G
H

AUTOMATIC TROUBLE ANALYSIS EXCEPTION REPORT						KEY(S) OR SWITCH(ES) USED TO SIMULATE TROUBLE RECORD					
FUNCTION			SEE NOTE	TTY OUTPUT		KEY DESIGNATION	SWITCH		KEY DESIGNATION		
							DESIGNATION	POSITION			
TYPE OF CALL				TER		INC/IR/ ITNP/LT/ MLV	TSTA	INC/IR			
CLASS OF CALL	OFFICE A	PHYSICAL		INC	OA	IC(OA)	IC/TRNB/TRNC	OA	THC		
		THEORETICAL				IC(OAT)	IC	OAT			
	OFFICE B	PHYSICAL			OB	IC(OB)	TRNB	OA	THC		
		THEORETICAL				IC(OBT)	IC/TRNB/IRNC	OB			
	OFFICE A AND B				FVD	IC(AB)	IC	OBT	THC		
	TRNB	OB									
INCOMING TRUNK CLASS	PHY AND THEO NO			LCH	ITC.3	ITC-RN(3NA)	ITC	3	ETHC		
	EXTRA THEO NO				ITC.4	ITC-RN(4NE).E		4			
	THEORETICAL NUMBERS				ITC.6	ITC-RN(6NT)		6			
	PHYSICAL NUMBERS				ITC.9	ITC-RN(9NP)		9			
PBX CALL	NON HUNTING				NH	NH			NH		
	NON-NO-TEST AND HUNTING				NN	NN			NN		
NO TEST CALL					NT	NT			NT		
SPECIAL CALL					SPL	SPL			SPL		
MARKER			2		MKR.CM	MT(0-11)					
	TENS			MKR.XX				MTTI			
DIGITS A-E	UNITS		3		DIG.XXXXX	A(0-9)	MTU	0-9			
						B(0-9)	A	0-9			
						C(0-9)	B	0-9			
						D(0-9)	C	0-9			
						E(0-9)	D	0-9			
TRUNK LINK	TENS				FG.X	FG(0-2)			FG(0-2)		
	UNITS				TF.X	FS(0-9)	FS	0-9			
CHANNEL					CH.X	CH(0-9)	CH	0-9			
JUNCTOR STEP					STPI/STP2	STPI/STP2			STPI/STP2		
JUNCTOR GROUP			1		JG.X	JSQ(0-5)	JSQ	0-5			

- SHEET NOTES:
1. CONSULT JUNCTOR, SEQUENCE TABLE ON D908 FOR SETTING OF JSQ KEY OR SWITCH FOR PARTICULAR JG- AND STP- DESIGNATIONS PERFORATED.
 2. OBSERVE MKR.XX AND CONSULT OFFICE RECORDS TO DETERMINE WHETHER RECORD WAS PRODUCED BY A COMPLETING MARKER.
 3. ON HUNTING LINES THAT FAIL WHILE THE NUMBER GROUP IS ATTACHED, THE LINE THAT WAS SEIZED CORRESPONDS TO THE NGCT.X,NGCU.X,HN.X,T.X, AND U.X PRINTED ON THE EXCEPTION REPORT.

A
B
C
D
E
F
G
H

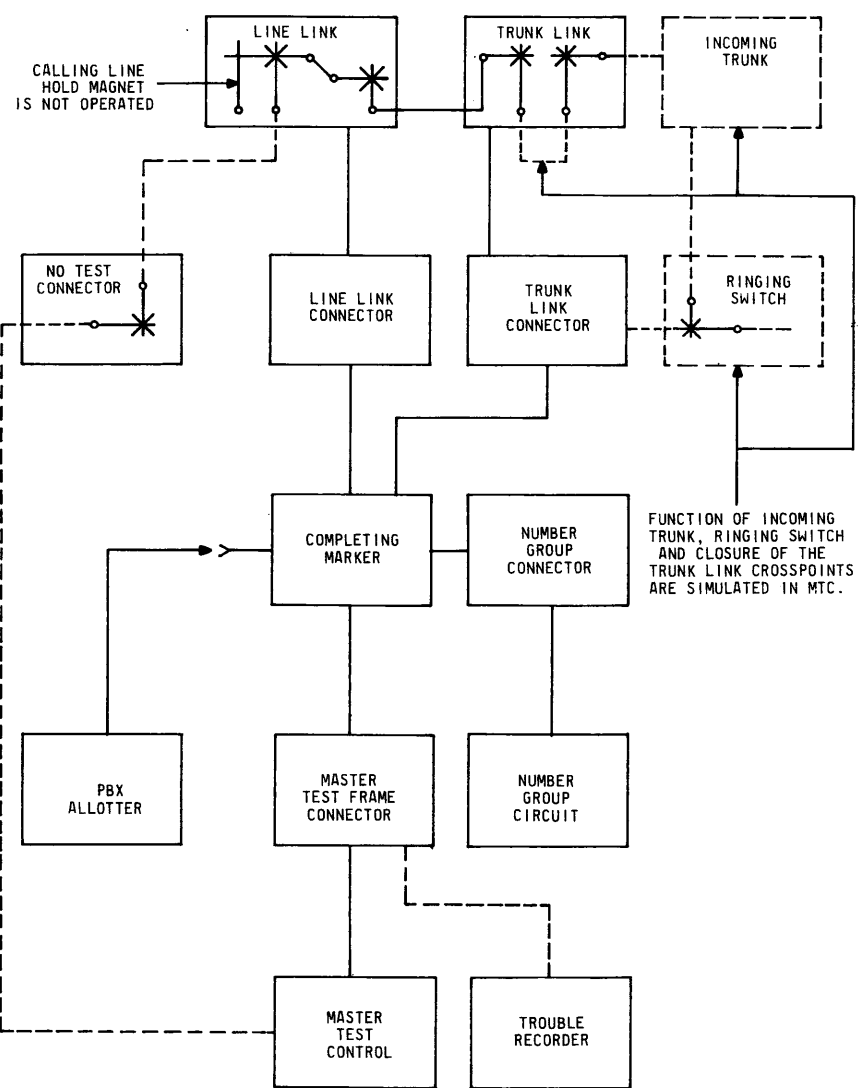

BSP 218-122-512, ISS 1
SD-25800-01 MASTER TEST CONTROL CIRCUIT (MTC)

- SHEET NOTES:
1. KEY(S) OR SWITCH(ES) THAT MUST BE OPERATED TO PERFORM THIS CLASS OF TEST.
 2. KEY(S) OR SWITCH(ES) USED TO SIMULATE TROUBLE RECORD (SEE SFD-D902/D904/D906).
 3. KEY(S) OR SWITCH(ES) WHICH MAY BE OPERATED TO CAUSE ADDITIONAL ACTIONS OR TEST VARIATIONS FOR THIS PARTICULAR TEST.

ISSUE
4

SFD-10-01-D910

INCOMING CLASS OF MARKER TEST

BELL TELEPHONE LABORATORIES
INCORPORATED

SD-25800-01

SEE NOTE	FIG. OR OPT	KEY OR SWITCH	FUNCTION
1	67	INC KEY	INCOMING TEST CAUSES THE TEST CIRCUIT TO CONNECT TO THE MARKER UNDER TEST THROUGH MTFC AND TO SIMULATE SEIZURE OF THE MARKER BY AN INCOMING REGISTER.
	74	TSTA SW (INC)	
1,2	11, ZVP	IC KEY (OA/OB/AB)	INCOMING CLASS OPERATED CONTROLS THE INCOMING CLASS TRANSMITTED TO THE MARKER.
	11, CY	IC SW (OA/OB/AB)	
	NQ	TRNB SW (OA/OB/FVD)	
		ICL SW (INC)	
1,2	WL, WK, ZYZ	ITC (0-9) KEY	INCOMING TRUNK CLASS OPERATED TO CONTROL THE INCOMING CLASS TRANSMITTED TO THE MARKER. SEE OFFICE RECORDS FOR CORRECT SETTING.
		TCB KEY (OPR/N-OPR)	
	NQ, JF	ITC SW (0-9)	
		CL SW (TCA/B)	
1,2	19, 21	MT (0-11) KEY	MARKER TEST DIRECTS THE MTFC TO CONNECT THIS TEST CIRCUIT (MTC) TO THE MARKER CORRESPONDING TO THE NUMBER OPERATED.
	52	MT SW (0-11)	
	81	MTU SW (0-9)	
		MTTI KEY	
1,2	4, KX	A-E (0-9) KEY	DIGITS DIRECTORY NUMBER OF LINE BEING TESTED.
	4, ZVL	A-E SW (0-9)	
1	9	FS KEY	FRAME SELECTION PERMITS SELECTION OF A PARTICULAR TRUNK LINK FRAME UNDER CONTROL OF THE FG(0-2) KEYS AND FS(0-9) KEYS OR SWITCH.
1,2	U	FG (0,1) KEY	TRUNK LINK FRAME GROUP USED IN CONJUNCTION WITH THE FS(0-9) KEYS OR SWITCH WHEN THE FS KEY IS OPERATED. INDICATES TENS DIGIT ON TRUNK LINK FRAME NUMBER.
	79	FG (0-2) KEY	
	80	FG (1,2) KEY	
1,2	U, 79	FS (0-9) KEY	TRUNK LINK FRAME UNITS WITH FS KEY OPERATED, MAKES ALL TRUNK LINK FRAMES EXCEPT THAT CORRESPONDING TO THE OPERATED FS(0-9) ON FG(0-2) KEYS LOOK BUSY.
	80	FS SW (0-9)	
1	1	ST/RL KEY	START AND RELEASE OPERATED TO ST INITIATES A TEST CALL. OPERATED TO RL CAUSES TEST CALL AND ALL ASSOCIATED CIRCUITS TO RELEASE.
2	10	STP1/STP2 KEY	JUNCTOR SEQUENCE STEP WITH STP1 KEY OPERATED, ALLOWS MARKER TO MAKE CHANNEL SELECTION IN JUNCTOR GROUP STEP 1, BUT IF NO CHANNEL IS AVAILABLE AND MARKER ADVANCES TO STEP 2, MAKES ALL CHANNELS LOOK BUSY. WITH STP2 KEY OPERATED, MAKES ALL CHANNELS LOOK BUSY IN JUNCTOR GROUP STEP 1, CAUSING MARKER TO ADVANCE TO STEP 2 WHERE IT IS ALLOWED TO MAKE CHANNEL SELECTION.

SD-25800-01

SEE NOTE	FIG. OR OPT	KEY OR SWITCH	FUNCTION
2	10, FS, FT	CH (0-9) KEY	CHANNEL BLANKS OUT ALL BUT THE DESIRED CHANNEL.
	10, EA	CH (0-9) SW	
2	10, KX	JSQ (0-5) KEY	JUNCTOR SEQUENCE RESETS THE JUNCTOR SEQUENCE WALKING RELAYS OF THE MARKER TO A DESIRED WALKING POSITION. REFER TO D908 FOR SETTINGS.
	10, JF	JSQ (0-5) SW	
3	1	REC KEY	RECORD CAUSES MARKER TO REQUEST A TROUBLE RECORD OF THE TEST CALL BEFORE RELEASING.
3	16	EBH/PBXH KEY	END OF BLOCK HUNT OPERATED TO EBH POSITION TO FORCE END OF BLOCK HUNTING ON PBX LINES. PRIVATE BRANCH EXCHANGE HUNTING OPERATED TO CONTROL PBX HUNTING IN CONJUNCTION WITH S(0-9) KEY(S) OR SWITCH(ES) ON PBX HUNTING LINES.
3	16, KX	S (0-9) KEY	SLEEVE WITHIN TENS BLOCK WITH THE PBXH KEY OPERATED ON TEST TO PBX NUMBER, ALL NUMBERS WITHIN A TENS BLOCK ARE MADE TO LOOK BUSY TO THE MARKER EXCEPT THAT LINE CORRESPONDING TO S(0-9) KEY OR SWITCH OPERATED.
	16, JF	S SW (0-9)	
3	13	LR KEY	LINK RELEASE OPERATED TO SIMULATE A SIGNAL FROM AN INCOMING REGISTER THAT THE REGISTER LINK PREFERENCE AND CONTROL RELAYS FAILED TO RELEASE.
3	13 VW, TL	RO KEY	REORDER OPERATED TO SIMULATE A REQUEST FOR REORDER BY INCOMING REGISTER.
3	13	DCK KEY	DOUBLE-CONNECTION TEST OPERATED TO SIMULATE A SIGNAL FROM AN INCOMING REGISTER THAT THERE IS A DOUBLE-CONNECTION ON THE INCOMING REGISTER LINK.
3	12	OCN KEY	ODD CONNECTOR NORMAL SIGNALS THE MARKER THAT AN EVEN INCOMING REGISTER CONNECTOR SEIZURE IS BEING SIMULATED. OPERATED SIGNALS THE MARKER THAT AN ODD INCOMING REGISTER CONNECTOR SEIZURE IS BEING SIMULATED.
3	15	PU KEY	PLUGGING UP OPERATED TO TEST PU RELAY AND RECYCLE MARKER TO TROUBLE INTERCEPT.
3	15, ZL	TCT KEY	TEST CONTINUITY TUBE CONTROLS THE TEST APPLIED TO THE MARKER VACUUM TUBES IN THE CONTINUITY TEST FEATURE SO THAT THIS MAY BE LIMITED AS TO RINGING VOLTAGE.
3	15, ZM	LGT KEY	LOOP GROUND TEST KEY NORMAL, CAUSES GROUND TEST TO BE APPLIED TO THE TIP. LGT KEY OPERATED, CAUSES GROUND TESTS TO BE APPLIED BY LOOPING THE TIP AND RING.
3	15	CON/RV KEY	CONTINUITY/REVERSE CON KEY OPERATED, APPLIES A LOOP CONTINUITY TEST TO THE MARKER CON TUBE. WITH THE RV KEY OPERATED, TRANSFERS THE CONTINUITY TEST FEATURE FROM THE RING TO THE TIP.
3	15	GT/FCG KEY	GROUND TEST/FALSE CROSS & GROUND OPERATED TO GT APPLIES A HOLD TEST TO THE MARKER GT RELAY. NORMAL APPLIES A RELEASE TEST TO THE MARKER GT RELAY. FCG APPLIES AN OPERATE TEST TO THE MARKER FCG RELAY.
3	15	LB/XLH KEY	LINE BUSY/CROSSED LINE HOLD MAGNET WITH LB KEY OPERATED, MAKES ANY LINE APPEAR BUSY TO MARKER BY CAUSING THE LHMT LEAD TO BE GROUNDED UPON RECEIVING A GROUND FROM THE MARKER ON THE HGM LEAD. XLH KEY OPERATED, SHUNTS THE LHM RELAY WITH 3000-OHMS TO SIMULATE A CONDITION SIMILAR TO CROSSED-LINE HOLD MAGNETS.

SD-25800-01

* SEE NOTE	FIG. OR OPT	KEY OR SWITCH	FUNCTION
3	15	LBL KEY	LINE BUSY AT LINE LINK LBL KEY OPERATED. MAKES ANY LINE APPEAR BUSY TO THE MARKER BY CAUSING THE LHMT LEAD TO BE GROUNDED TO THE MARKER UPON RECEIVING A GROUND ON THE HGK LEAD.
3	1, ZWB, ZWC	TR2/ TRS KEY	SECOND TRIAL/TRANSFER START WITH KEY NORMAL. SIGNALS MARKER TO FUNCTION ON A FIRST TRIAL BASIS. WHEN OPERATED, TR2 KEY SIGNALS MARKER TO FUNCTION ON SECOND TRIAL BASIS. TRS KEY OPERATED, SIGNALS THE MARKER THAT THERE WAS A CONNECTOR START TRANSFER.
3	14	NTC KEY	NO TEST CONNECTOR CAUSES THE MARKER TO USE A NO TEST VERTICAL AS THE ORIGINATING LINE FOR THE TEST.
3	32	NGT KEY	NUMBER GROUP TEST ON MARKER TESTS FOR USE IN CONTROLLING SELECTION OF PARTICULAR NUMBER GROUPS BY THE PBX ALLOTTER.
3	32	NG (A-H) KEY	NUMBER GROUP MAKE BUSY ANY OF THE NG(A-H) KEYS PULLED OUT MAKES THE ASSOCIATED NUMBER GROUP APPEAR BUSY TO THE ALLOTTER ON A MARKER TEST CALL TO AN ALLOTTED NUMBER. CALLS CAN BE DIRECTED TO A PARTICULAR NUMBER GROUP BY PULLING OUT ALL KEYS BUT THE ONE ASSOCIATED WITH THE PARTICULAR NUMBER GROUP OR BY SETTING THE NGT SWITCH TO THE DESIRED NUMBER GROUP.
3	33	LP (0-11) KEY	PROGRESS AND IDENTIFICATION LAMP CONTROL LP(0-11) KEY OR LP SWITCH AND LPT KEY CONTROLS THE PROGRESS AND IDENTIFICATION LAMPS FOR MARKERS 0-11, RESPECTIVELY. WITH ALL KEYS IN, ALL MARKERS LIGHT PROGRESS AND IDENTIFICATION LAMPS. WITH ANY ONE KEY PULLED OUT, ONLY THE CORRESPONDING MARKER CAN LIGHT PROGRESS AND IDENTIFICATION LAMPS.
		143 LP SW (0-9)	
		LPT KEY	
3	11	SPL KEY	SPECIAL SIGNALS THE MARKER TO HANDLE A SPECIAL CALL.
3	13	NH/NT KEY	NO HUNT/NO TEST SIGNALS MARKER THAT IT IS HANDLING EITHER A "NO-HUNT" OR "NO-TEST" CALL.
3	PE, PF	NN KEY	NEITHER NO-TEST NOR NO-HUNT SIGNALS THE MARKER THAT IT IS HANDLING A "SPECIAL HUNT" CALL WHICH IS NEITHER "NO-TEST" NOR "NO-HUNT".
3	WU, WX, ZXE	PTL KEY	POTENTIAL TEST LINE WITH NT KEY OPERATED AND PTL NON OPERATED, AN OPERATE TEST IS MADE OF THE MARKER PT(0-9) TUBE, THE LF(0-9) RELAY, AND THE ASSOCIATED M(0-4) RELAY CORRESPONDING TO THE OPERATED S(0-9) KEY OR SWITCH. WITH THE PTL KEY OPERATED AN OPERATE TEST OF THE PTL TUBE IS SUBSTITUTED FOR THE OPERATE TEST OF THE PT(0-9) TUBE.

* SEE SHEET D910 FOR SHEET NOTES

SFD-10-01-D911

ISSUE 4


INCOMING CLASS OF MARKER TEST

SFD-10-01-D911

BELL TELEPHONE LABORATORIES INCORPORATED

6S

PRINTED IN U.S.A.

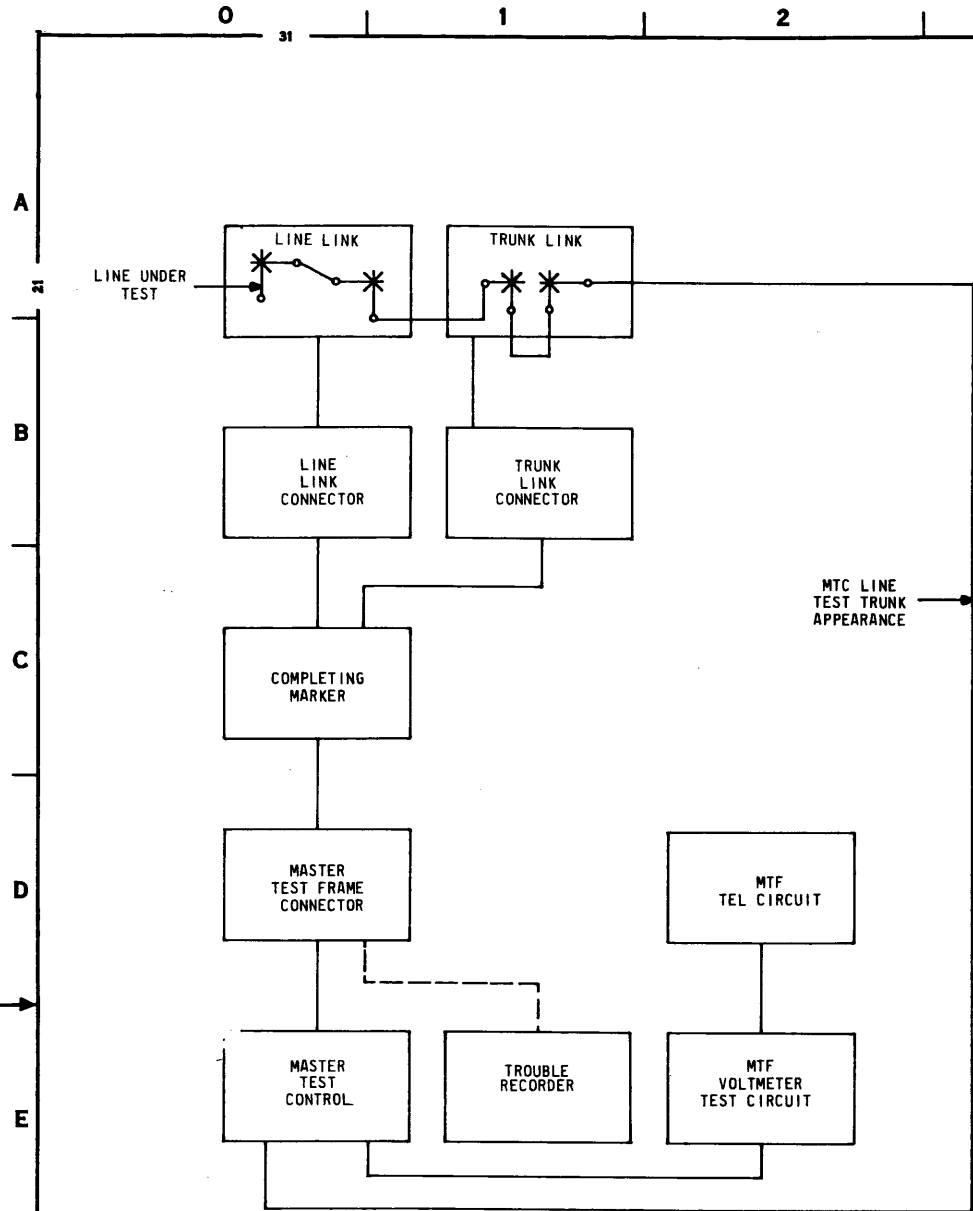

BSP 218-245-501, ISS 4
SD-25800-01 MASTER TEST CONTROL CIRCUIT (MTC)
SD-25792-01 MASTER TEST FRAME VOLTMETER TEST CIRCUIT (VM TST)

- SHEET NOTES:
- KEY(S) OR SWITCH(ES) THAT MUST BE OPERATED TO PERFORM THIS CLASS OF TEST.
 - KEY(S) OR SWITCH(ES) USED TO SIMULATE TROUBLE RECORD (SEE SFD-D902/D904/D906).
 - KEY(S) OR SWITCH(ES) WHICH MAY BE OPERATED TO CAUSE ADDITIONAL ACTIONS OR TEST VARIATIONS FOR THIS PARTICULAR TEST.

ISSUE
5

SFD-10-01-D912

SUBSCRIBER LINE CLASS OF TEST


65 BELL TELEPHONE LABORATORIES
INCORPORATED

CBL-266(10-75)

SEE NOTE	FIG. OR OPT	KEY OR SWITCH	FUNCTION
1	68	LT KEY	LINE TEST CAUSES THE MTC TO CONNECT TO A MARKER THROUGH THE MTF IN ORDER TO DIRECT IT TO SET UP A TEST CONNECTION FROM THE MASTER TEST FRAME VOLTMETER TEST (VM TST) CIRCUIT TO THE LINE TO BE TESTED.
	74	TSTB SW (LT)	
1	19, 21	MT (0,1) KEY	MARKER TEST DIRECTS THE MTC TO CONNECT THIS TEST CIRCUIT (MTC) TO THE SPECIAL MARKER SELECTED.
	52	MT SW (0,1)	
	81	MTU SW (0-9)	
1,2	4, KX	A-D (0-9) KEY	DIGITS DIRECTORY NUMBER OF LINE BEING TESTED.
	4, ZVL	A-D SW (0-9)	
1,2	11, ZVP	IC KEY (0A, 0AT/0B, 0BT)	INCOMING CLASS OPERATED CONTROLS THE INCOMING CLASS TRANSMITTED TO THE MARKER.
	CY, 11	IC SW (0A, 0AT/0B, 0BT)	
	11, NQ, ZE	TRNB SW (0A/0B)	
		THC KEY	
		ICL SW (INC)	
1,2	11, PA, PB, PC	E KEY	EXTRA THEORETICAL USED IN CONJUNCTION WITH THE INCOMING CLASS KEYS OR SWITCHES FOR EXTRA THEORETICAL NUMBERS IN THE A OR B OFFICE.
	11, NQ	ETHC KEY	
		NONE	
1	1	ST/RL KEY	START AND RELEASE OPERATED TO ST INITIATES A TEST CALL. OPERATED TO RL CAUSES TEST CALL AND ALL ASSOCIATED CIRCUITS TO RELEASE.
3	1	REC KEY	RECORD CAUSES THE MARKER TO REQUEST A TROUBLE RECORD OF THE TEST CALL BEFORE IT RELEASES.
3		VMTI KEY	VOLTMETER TEST ASSOCIATES THE VM TST CIRCUIT WITH THE MASTER TEST CONTROL CIRCUIT AND CONNECTS 100V TEST BATTERY THROUGH 100,000 OHMS RESISTANCE OF THE METER TO THE RING SIDE OF LINE. KEY LOC ON VM TST PANEL.
3		VM REV KEY	VOLTMETER REVERSE REVERSES THE VOLTMETER WITH RESPECT TO THE LINE UNDER TEST WHEN TESTING THE RING SIDE OF THE LINE FOR A POSITIVE BATTERY POTENTIAL WHICH IS GROUNDED. KEY LOC ON VM TST PANEL.
3		TI REV KEY	TIP VOLTMETER REVERSE REVERSES THE VOLTMETER WITH RESPECT TO THE LINE UNDER TEST WHEN TESTING THE TIP SIDE OF THE LINE FOR A POSITIVE BATTERY POTENTIAL WHICH IS GROUNDED. KEY LOC ON VM TST PANEL.

SEE NOTE	FIG. OR OPT	KEY OR SWITCH	FUNCTION
3		G KEY	GROUNDED OPERATED APPLIES METALLIC TESTS TO THE LINE. KEY LOC ON VM TST PANEL.
3		RG KEY	RINGING GROUND OPERATED REMOVES GROUND BY OPENING THE RINGING GROUND LEADS SO THAT RINGING MAY BE APPLIED TO THE RING (TI REV KEY NORMAL) OR TIP (TI REV KEY) OPERATED. KEY LOC ON VM TST PANEL.
3		FEMF KEY	FOREIGN POTENTIAL USED TO DETECT FOREIGN POTENTIAL ON LINE. KEY LOC ON VM TST PANEL.
3		± KEY	RINGING CONNECTS RINGING CURRENT TO THE TIP AND RING LEADS. KEY LOC ON VM TST PANEL.
3		CC/CR KEY	COIN COLLECT/RETURN OPERATED CONNECTS COIN COLLECT OR COIN RETURN POTENTIAL TO THE LINE. KEY LOC ON VM TST PANEL.
3		T KEY	TALK PREPARES THE TELEPHONE CIRCUIT FOR TALKING. KEY LOC ON VM TST PANEL.
3		AM KEY	AM KEY CONNECTS 45 TO 50V TEST BATTERY THROUGH 200 OHMS RESISTANCE OF THE METER TO THE RING SIDE OF THE LINE. KEY LOC ON VM TST PANEL.
3		20,000/1,000 KEY	20,000/1000 CONNECTS 20V TEST BATTERY THROUGH 20,000 OR 1,000 OHMS RESISTANCE OF THE METER TO THE RING SIDE OF THE LINE. KEY LOC ON VM TST PANEL.

SFD-10-01-D912

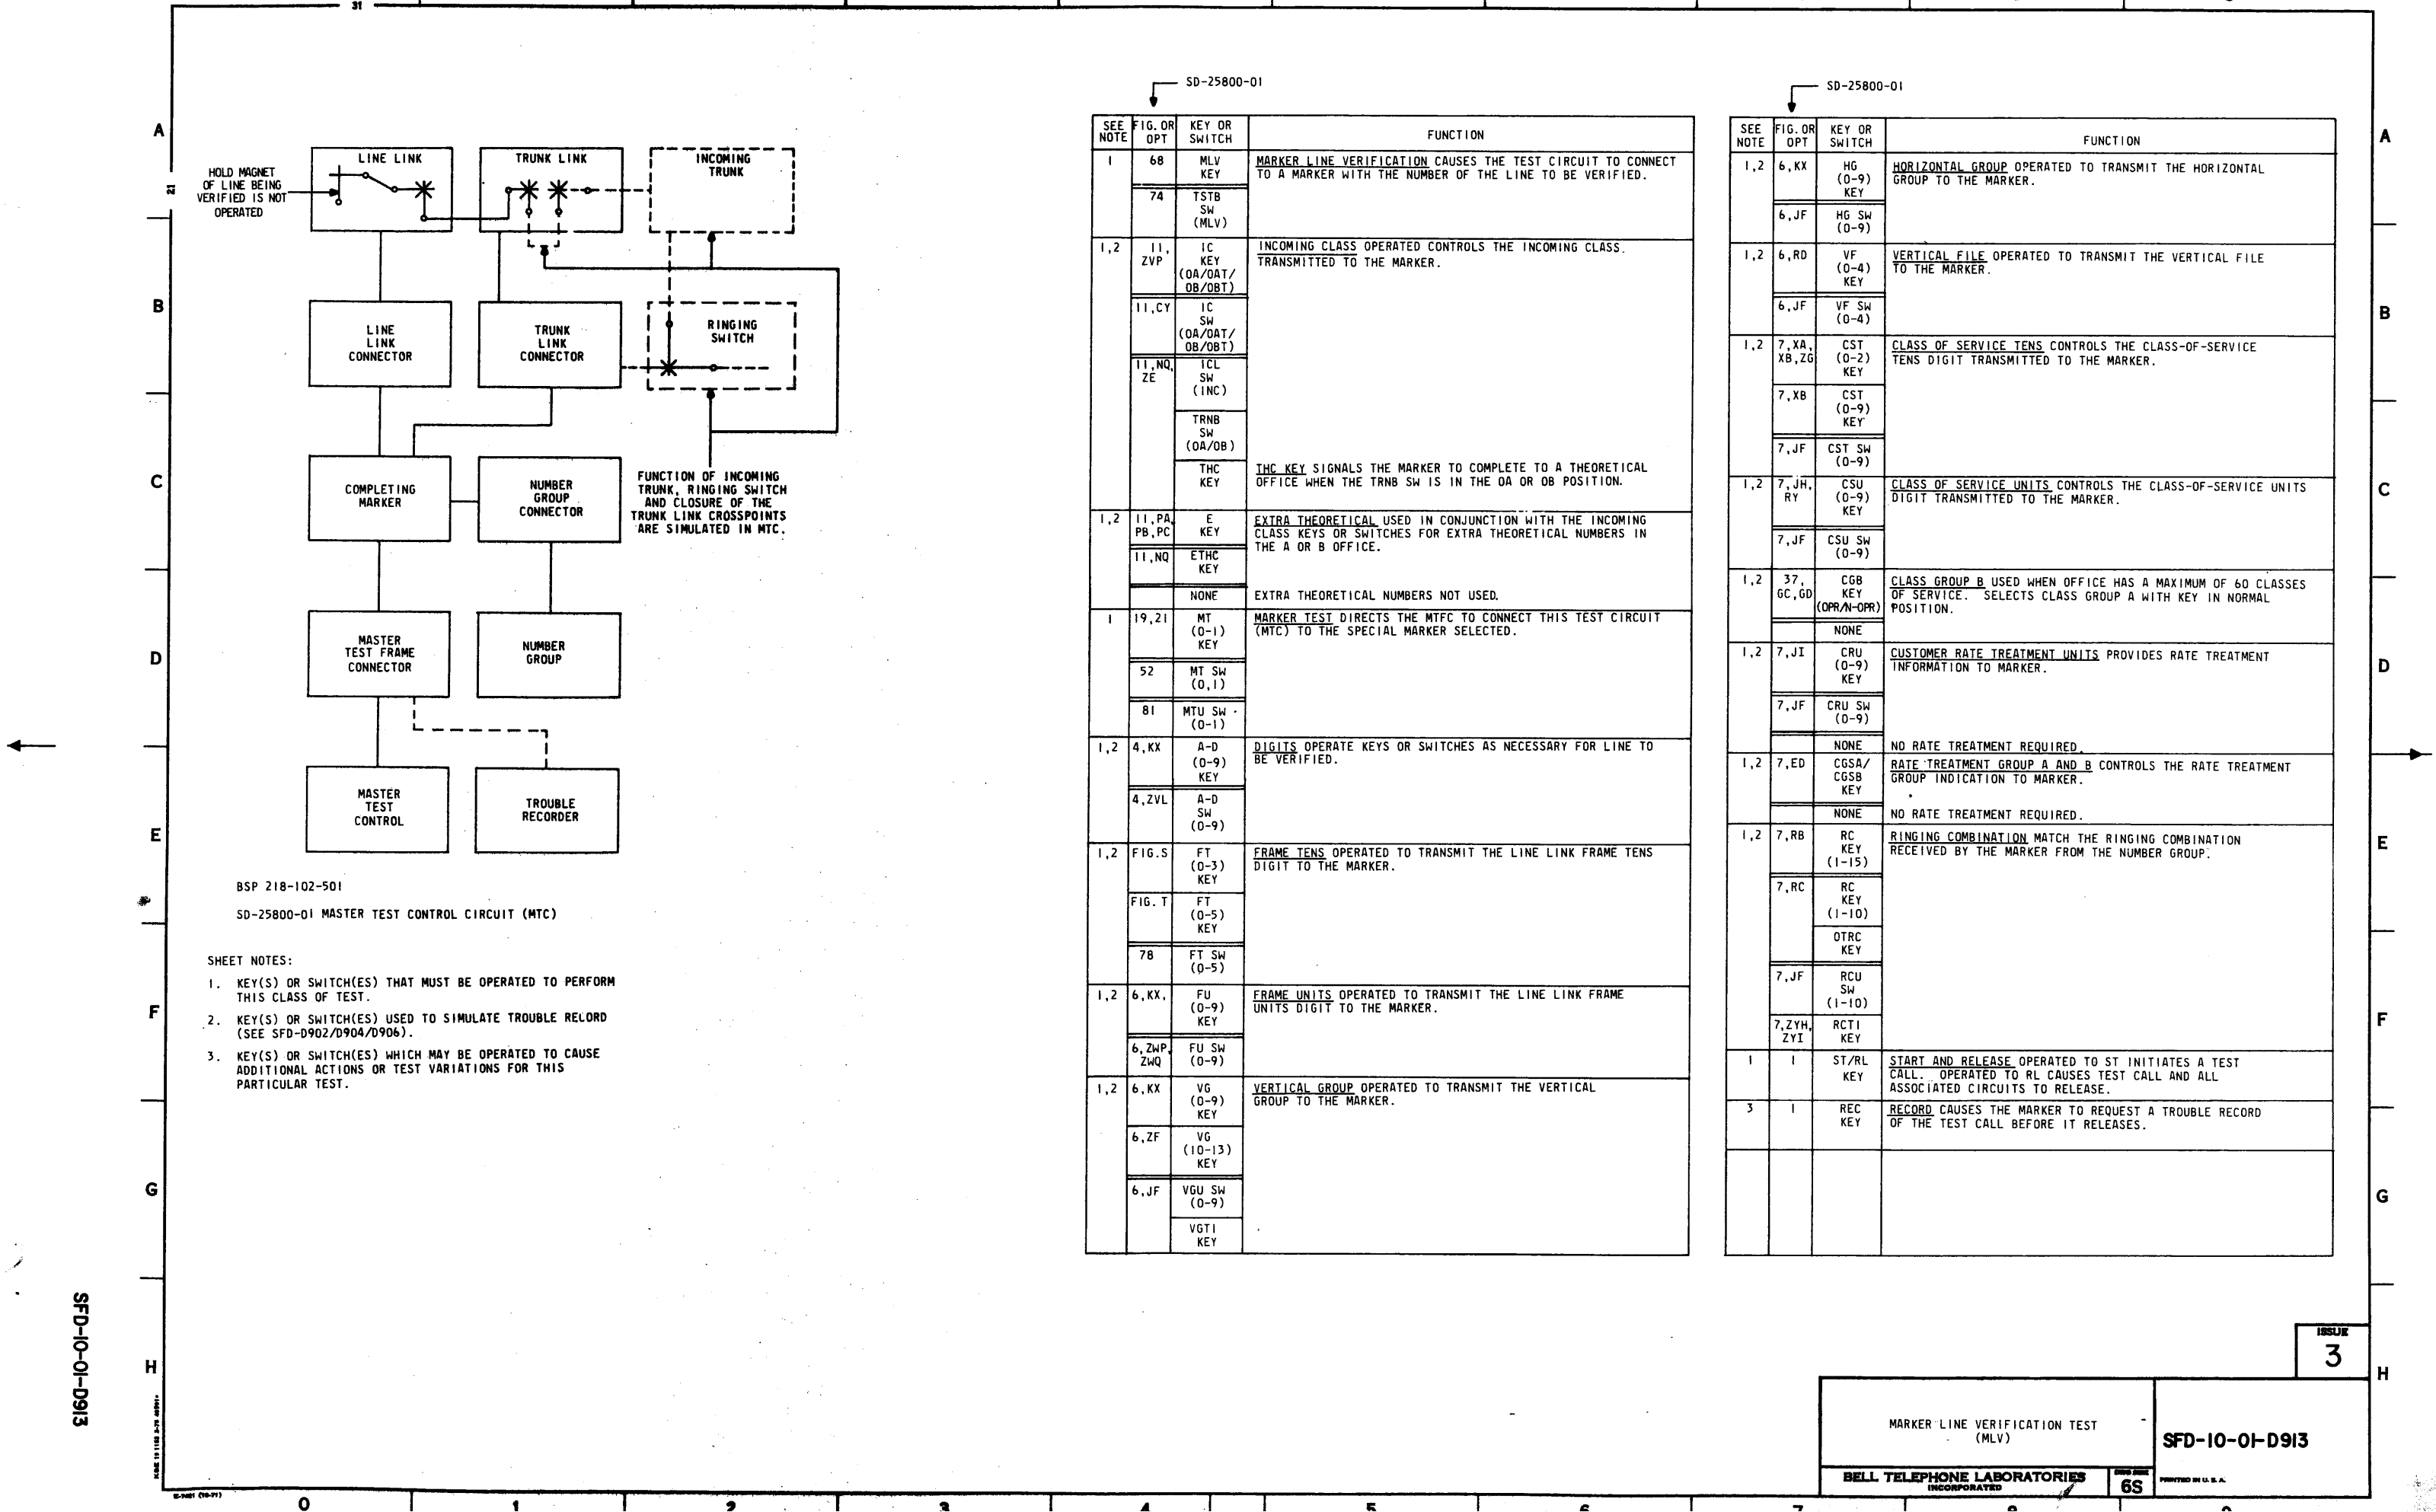

BSP 218-102-501
SD-25800-01 MASTER TEST CONTROL CIRCUIT (MTC)

- SHEET NOTES:
1. KEY(S) OR SWITCH(ES) THAT MUST BE OPERATED TO PERFORM THIS CLASS OF TEST.
 2. KEY(S) OR SWITCH(ES) USED TO SIMULATE TROUBLE RELOAD (SEE SFD-D902/D904/D906).
 3. KEY(S) OR SWITCH(ES) WHICH MAY BE OPERATED TO CAUSE ADDITIONAL ACTIONS OR TEST VARIATIONS FOR THIS PARTICULAR TEST.


SEE NOTE	FIG. OR OPT	KEY OR SWITCH	FUNCTION
1	68	MLV KEY	MARKER LINE VERIFICATION CAUSES THE TEST CIRCUIT TO CONNECT TO A MARKER WITH THE NUMBER OF THE LINE TO BE VERIFIED.
	74	TSTB SW (MLV)	
1,2	11, ZVP	IC KEY (OA/OAT/OB/OBT)	INCOMING CLASS OPERATED CONTROLS THE INCOMING CLASS TRANSMITTED TO THE MARKER.
	11, CY	IC SW (OA/OAT/OB/OBT)	
	11, NQ, ZE	ICL SW (INC)	
		TRNB SW (OA/OB)	
		THC KEY	
1,2	11, PA, PB, PC	E KEY	EXTRA THEORETICAL USED IN CONJUNCTION WITH THE INCOMING CLASS KEYS OR SWITCHES FOR EXTRA THEORETICAL NUMBERS IN THE A OR B OFFICE.
	11, NQ	ETHC KEY	
		NONE	
1	19, 21	MT (0-1) KEY	MARKER TEST DIRECTS THE MTFC TO CONNECT THIS TEST CIRCUIT (MTC) TO THE SPECIAL MARKER SELECTED.
	52	MT SW (0,1)	
	81	MTU SW (0-1)	
1,2	4, KX	A-D (0-9) KEY	DIGITS OPERATE KEYS OR SWITCHES AS NECESSARY FOR LINE TO BE VERIFIED.
	4, ZVL	A-D SW (0-9)	
1,2	FIG. S	FT (0-3) KEY	FRAME TENS OPERATED TO TRANSMIT THE LINE LINK FRAME TENS DIGIT TO THE MARKER.
	FIG. T	FT (0-5) KEY	
	78	FT SW (0-5)	
1,2	6, KX	FU (0-9) KEY	FRAME UNITS OPERATED TO TRANSMIT THE LINE LINK FRAME UNITS DIGIT TO THE MARKER.
	6, ZWP, ZWQ	FU SW (0-9)	
1,2	6, KX	VG (0-9) KEY	VERTICAL GROUP OPERATED TO TRANSMIT THE VERTICAL GROUP TO THE MARKER.
	6, ZF	VG (10-13) KEY	
	6, JF	VGU SW (0-9)	
		VGTI KEY	

SEE NOTE	FIG. OR OPT	KEY OR SWITCH	FUNCTION
1,2	6, KX	HG (0-9) KEY	HORIZONTAL GROUP OPERATED TO TRANSMIT THE HORIZONTAL GROUP TO THE MARKER.
	6, JF	HG SW (0-9)	
1,2	6, RD	VF (0-4) KEY	VERTICAL FILE OPERATED TO TRANSMIT THE VERTICAL FILE TO THE MARKER.
	6, JF	VF SW (0-4)	
1,2	7, XA, XB, ZG	CST (0-2) KEY	CLASS OF SERVICE TENS CONTROLS THE CLASS-OF-SERVICE TENS DIGIT TRANSMITTED TO THE MARKER.
	7, XB	CST (0-9) KEY	
	7, JF	CST SW (0-9)	
1,2	7, JH, RY	CSU (0-9) KEY	CLASS OF SERVICE UNITS CONTROLS THE CLASS-OF-SERVICE UNITS DIGIT TRANSMITTED TO THE MARKER.
	7, JF	CSU SW (0-9)	
1,2	37, GC, GD	CGB KEY (OPR/N-OPR)	CLASS GROUP B USED WHEN OFFICE HAS A MAXIMUM OF 60 CLASSES OF SERVICE. SELECTS CLASS GROUP A WITH KEY IN NORMAL POSITION.
		NONE	
1,2	7, JI	CRU (0-9) KEY	CUSTOMER RATE TREATMENT UNITS PROVIDES RATE TREATMENT INFORMATION TO MARKER.
	7, JF	CRU SW (0-9)	
		NONE	
1,2	7, ED	CGSA/CGSB KEY	RATE TREATMENT GROUP A AND B CONTROLS THE RATE TREATMENT GROUP INDICATION TO MARKER.
		NONE	
1,2	7, RB	RC KEY (1-15)	RINGING COMBINATION MATCH THE RINGING COMBINATION RECEIVED BY THE MARKER FROM THE NUMBER GROUP.
	7, RC	RC KEY (1-10)	
		OTRC KEY	
	7, JF	RCU SW (1-10)	
	7, ZYH, ZYI	RCTI KEY	
1	I	ST/RL KEY	START AND RELEASE OPERATED TO ST INITIATES A TEST CALL. OPERATED TO RL CAUSES TEST CALL AND ALL ASSOCIATED CIRCUITS TO RELEASE.
3	I	REC KEY	RECORD CAUSES THE MARKER TO REQUEST A TROUBLE RECORD OF THE TEST CALL BEFORE IT RELEASES.

SFD-10-01-D913

A
B
C
D
E
F
G
H

A
B
C
D
E
F
G
H

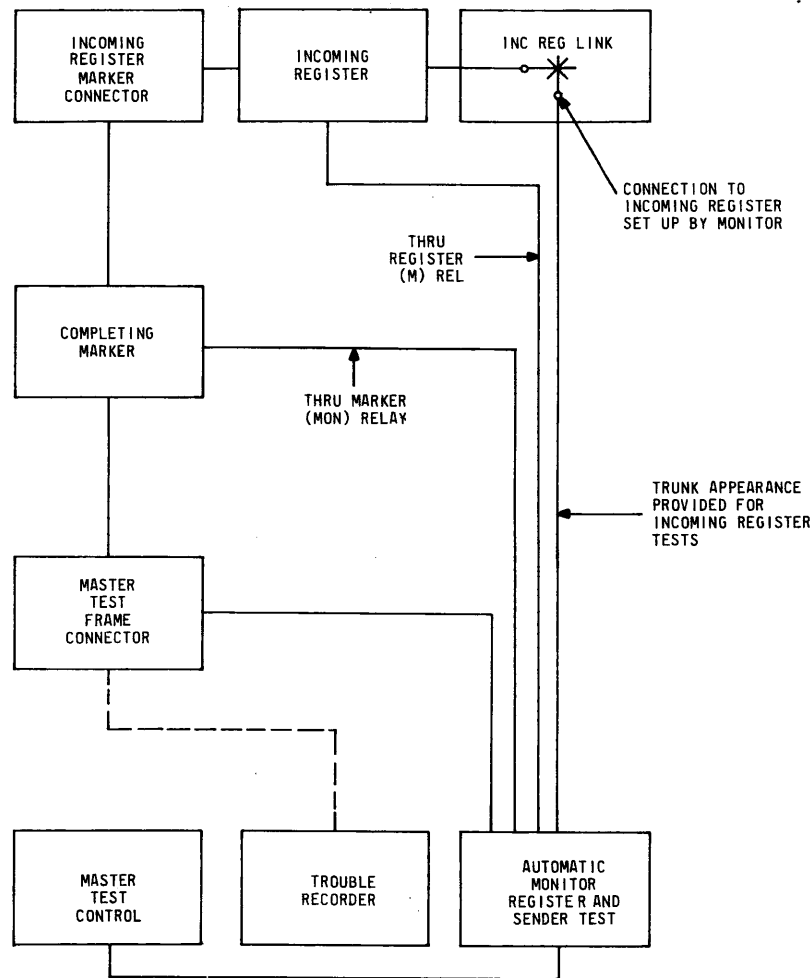

BSP-218-143-501, ISS 8 (MF)
BSP-218-137-501, ISS 6 (DP)

SD-25800-01 MASTER TEST CONTROL CIRCUIT (MTC)
SD-25680-01 AUTOMATIC MONITOR, REGISTER AND SENDER TEST CIRCUIT (AMRST)

- SHEET NOTES:
1. KEY(S) OR SWITCH(ES) THAT MUST BE OPERATED TO PERFORM THIS CLASS OF TEST.
 2. KEY(S) OR SWITCH(ES) USED TO SIMULATE TROUBLE RECORD (SEE SFD-D902/D904/D906).
 3. KEY(S) OR SWITCH(ES) WHICH MAY BE OPERATED TO CAUSE ADDITIONAL ACTIONS OR TEST VARIATIONS FOR THIS PARTICULAR TEST.
 4. KEY(S) OR SWITCH(ES) LOCATED ON AMRST PANEL.

SD-25800-01

SEE NOTE	FIG. OR OPT	KEY OR SWITCH	FUNCTION
1	75	1R KEY	INCOMING REGISTER TEST CLASS OPERATED DIRECTS THE TEST CIRCUIT TO CONNECT TO THE AUTOMATIC MONITOR, REGISTER AND SENDER TEST CIRCUIT, WHICH CONNECTS TO THE INCOMING REGISTER UNDER TEST.
	74	TSTA SW (1R)	
1,2	ZVP, 11	IC KEY (OA/OB/AB)	INCOMING CLASS OPERATED CONTROLS THE INCOMING CLASS TRANSMITTED TO THE INCOMING REGISTER UNDER TEST ON 1R CLASS OF TEST.
	CY, 11	IC SW (OA/OB/AB)	
	NQ, 11	TCL SW (0-10)	
		ICL SW (INC)	
		TRNC SW (OA/OB) OR TRNA SW (FVD) CL SW (TCA/TCB)	
1,2	4, KX, KY,	A-E (0-9) KEY	DIGITS OPERATED TO CONTROL THE DIGITS TO BE USED BY THE AUTOMATIC MONITOR IN TESTING A INCOMING REGISTER.
	4, ZVL, ZVM	A-E SW (0-9)	
1,2, 4		1G (0-14) KEY	INCOMING REGISTER GROUP OPERATED TO SELECT AN INCOMING REGISTER LINK GROUP FOR TEST.
		IRG-SEL SW (0-14)	
		IRG-SEL SW (0-9)	
		IRGT KEY	
1,2, 4		SRS (0-9) KEY	SENDER OR REGISTER SELECTION SELECTS A PARTICULAR INCOMING REGISTER FOR TEST.
		SRS SW (0-9)	
1,4		MAC KEY	MONITOR AC OPERATED TO ENERGIZE THE FILAMENTS OF THE AMRST VACUUM TUBES.
1,4		STT KEY	START TEST OPERATED TO CONDITION THE AMRST CIRCUIT FOR THE START OF TESTING.
1,4		SURGE KEY	SURGE PROVIDES FOR TESTING THE DIAL PULSE REGISTER CIRCUIT ON A SURGE HOLD CONDITION. (DP ONLY)
		STP KEY	START PULSE OPERATED TO CHECK THE MF REGISTER FOR A PREMATURE START PULSE. (MF ONLY)
1,4		BL KEY	BY-LINK PROVIDES FOR MAKING BY-LINK LR TEST OF DIAL PULSE INCOMING REGISTERS. (DP ONLY, BY-LINK PULSING TRUNKS).
		NONE	NON BY-LINK OPERATION.
1	1	ST/RL KEY	START AND RELEASE OPERATED TO ST INITIATES A TEST CALL. OPERATED TO RL CAUSES TEST CALL AND ALL ASSOCIATED CIRCUITS TO RELEASE.
3	3	REP KEY	REPEAT KEY CAUSES A TEST CALL TO A REGISTER TO BE REPEATED AFTER SUCCESSFUL CHECK BY THE AUTOMATIC MONITOR.


ISSUE
4

SFD-10-01-D914

INCOMING REGISTER CLASS OF TEST
DP, MF REGISTER

6S

BELL TELEPHONE LABORATORIES
INCORPORATED

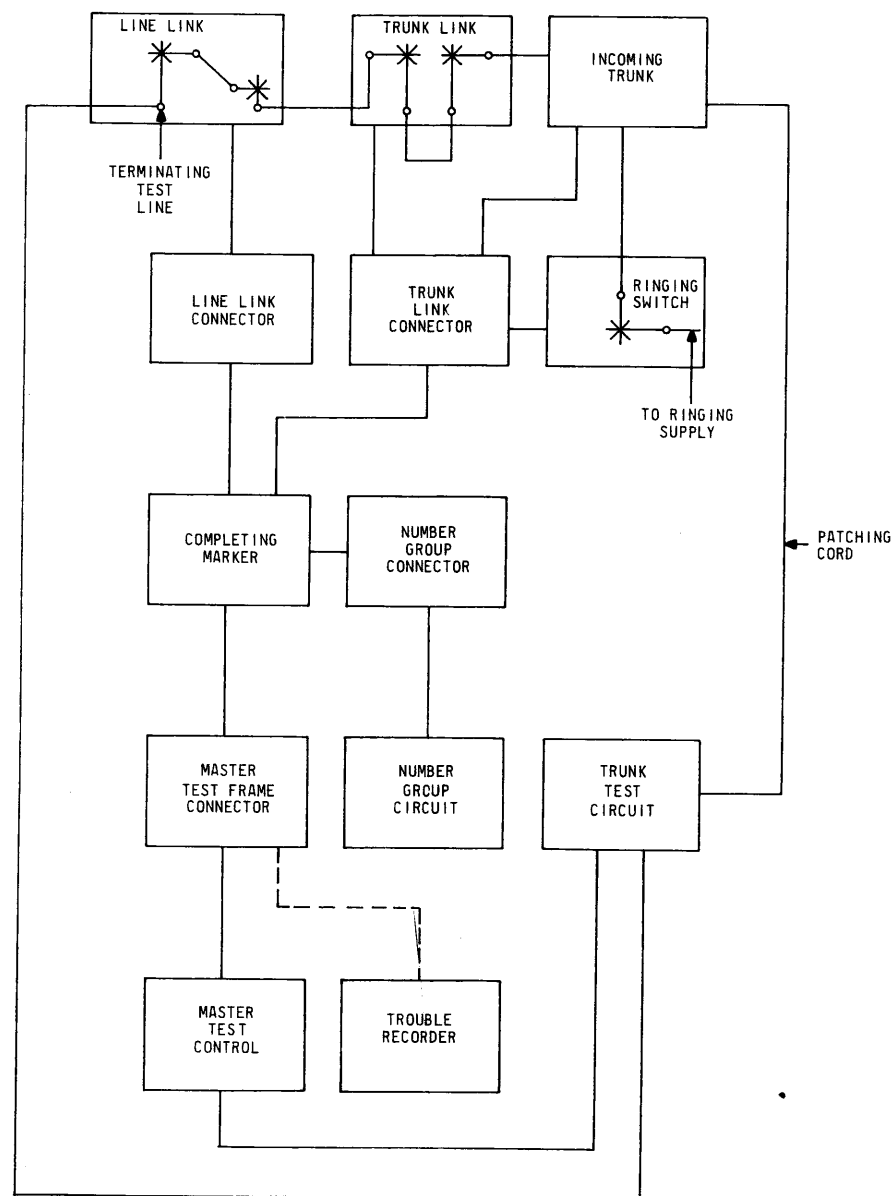

BSP 218-251-501, ISS 9
SD-25800-01 MASTER TEST CONTROL (MTC)
SD-25918-01 TRUNK TEST CIRCUIT (TTC)

SHEET NOTES:

1. KEY(S) OR SWITCH(ES) THAT MUST BE OPERATED TO PERFORM THIS CLASS OF TEST.
2. KEY(S) OR SWITCH(ES) USED TO SIMULATE TROUBLE RECORD (SEE SFD-D902/D904/D906).
3. KEY(S) OR SWITCH(ES) WHICH MAY BE OPERATED TO CAUSE ADDITIONAL ACTIONS OR TEST VARIATIONS FOR THIS PARTICULAR TEST.
4. SELECT DIGITS AS REQUIRED FOR LOCAL COMPLETION TO PERMANENT OVERFLOW OR FREE TERMINATING TEST LINE.

SEE NOTE	FIG. OR OPT	KEY OR SWITCH	FUNCTION
1	68, ZO	ITNP KEY	INCOMING TRUNK NO PULSING CAUSES THE TEST CIRCUIT TO CONNECT TO THE TRUNK TEST CIRCUIT WHICH HAS BEEN PREVIOUSLY PATCHED TO THE INCOMING TRUNK TO BE TESTED.
	74	TSTB SW (ITNP)	
1	4	TTL KEY	TERMINATING TEST LINE OPERATED ON A TRUNK TEST TO TRANSMIT THE D-G DIGITS OF THE TERMINATING TEST LINE TO THE MARKER.
1,2	7,RB	RC (1-15) KEY	RINGING COMBINATION CONTROLS THE RINGING COMBINATION SET UP BY THE MARKER ON THE RINGING SELECTION SWITCH.
	7,RC	RC (1-10) KEY	
		OTRC KEY	
	7,JF	RCU SW (1-10)	
	7,ZYH, ZVI	RCT 1 KEY	
1		LS KEY	LOW RESISTANCE SLEEVE OPERATED PLACES A LOW RESISTANCE RELAY ON THE SLEEVE TO THE TRUNK TO DETECT WHEN AN INCOMING REGISTER IS CONNECTED AND TO INFORM THE REGISTER THAT A TEST CALL IS IN PROGRESS.
			KEY LOC ON TRUNK TEST PANEL.
1		SXS KEY	STEP-BY-STEP OPERATED WHEN TESTING INCOMING TRUNKS FROM A STEP-BY-STEP OFFICE.
			KEY LOC ON TRUNK TEST PANEL.
1		TLK KEY	TALK USED TO COMPLETE TIP AND RING LEADS TO SIMULATE LINE AT MTF JACK, LAMP, AND KEY CIRCUIT.
			KEY LOC ON TRUNK TEST PANEL.
1	1	ST/RL KEY	START AND RELEASE OPERATED TO ST INITIATES A TEST CALL. OPERATED TO RL CAUSES TEST CALL AND ALL ASSOCIATED CIRCUITS TO RELEASE.
3		ANS KEY	ANSWER KEY OPERATES ANS RELAY WHICH SUPPLIES TERMINATING RESISTANCE TO THE CALLED SUPERVISORY RELAY OF THE INCOMING TRUNK CIRCUIT. AT THE SAME TIME RELAY LK CHECKS THE CONTINUITY OF THE LOOP AND CONNECTS HIGH TONE BACK THROUGH THE TRUNK CIRCUIT.
			KEY LOC ON TRUNK TEST PANEL.
3	1	REC KEY	RECORD CAUSES MARKER TO REQUEST A TROUBLE RECORD OF THE TEST CALL BEFORE RELEASING.
3		TRP KEY	TRIP APPLIES A TRIP TEST TO THE RT RELAY IN THE INCOMING TRUNK.
			KEY LOC ON TRUNK TEST PANEL.
3		PTP KEY	PRETRIP APPLIES A PRETRIP TEST TO THE RT RELAY IN THE INCOMING TRUNK.
			KEY LOC ON TRUNK TEST PANEL.
3	4, KX	A-E (0-9) KEY	DIGITS DIRECTORY NUMBER OF LINE BEING TESTED WHEN KY KEY IS OPERATED.
	4, ZVL	A-E SW (0-9)	SEE NOTE 4
3	4	KY KEY	CONNECT NUMBER ALLOWS ANY NUMBER OF KEYS OR SWITCHES A(0-9) THRU E(0-9) TO BE TRANSMITTED TO THE MARKER.

SEE NOTE	FIG. OR OPT	KEY OR SWITCH	FUNCTION
3	4	BB KEY	BUSYBACK CAUSES A PERMANENTLY BUSY NUMBER TO BE TRANSMITTED TO THE MARKER.

SFD-10-01-D915

INCOMING TRUNK TEST-NO PULSING (ITNP)

BELL TELEPHONE LABORATORIES
INCORPORATED

65

SFD-10-01-D915

PRINTED IN U. S. A.

4